





13G

RANGE-W/OVEN
151277-01-01A
STOVE ENCLOSURE
162694-01-01A
BRACKET
140176-03-02B
140176-04-02B
SCREW
000G55-08-12B(18)
RANGE-COVER
126022-04-01A **086**

CABINET ASM-GALLEY
P68957-01-XXX
P68957-02-XXX
P68957-03-XXX
P68957-04-XXX
COUNTERTOP ASM
170702-14-XXX

1LK	TV-19"DC,COLOR,LCD W/REMOTE
42B	TV,REAR-WITHOUT
1JM	HOME THEATER SOUND SYSTEM
1JF	HOME THEATER SYS-WITHOUT

 		COPY RIGHT 2010 WINNEBAGO INDUSTRIES, INC.	
DFT#R		ORIG. DATE	
CHKR		ALL DIMENSIONS ARE IN MILLIMETERS	
P.E.		FIRST USED	
M.E.		10 231N	
DSNR		10 231N	
UNSPECIFIED TOLERANCES ARE:		MATERIAL:	
WHOLE DIM (X) : 1.5		(blank)	
ONE-PLACE (X.X) : 0.8		(blank)	
TWO-PLACE (X.XX) :		(blank)	
ANGLE :		(blank)	
THIRD ANGLE PROJECTION			
DO NOT SCALE DRAWING		REFER TO ES0018 FOR FASTENER TIGHTENING GUIDELINES	
TITLE:			
FLOOR PLAN-CABT & APPLIANCE			
SHEET 1 OF 6		PART NO	
172962		REV	

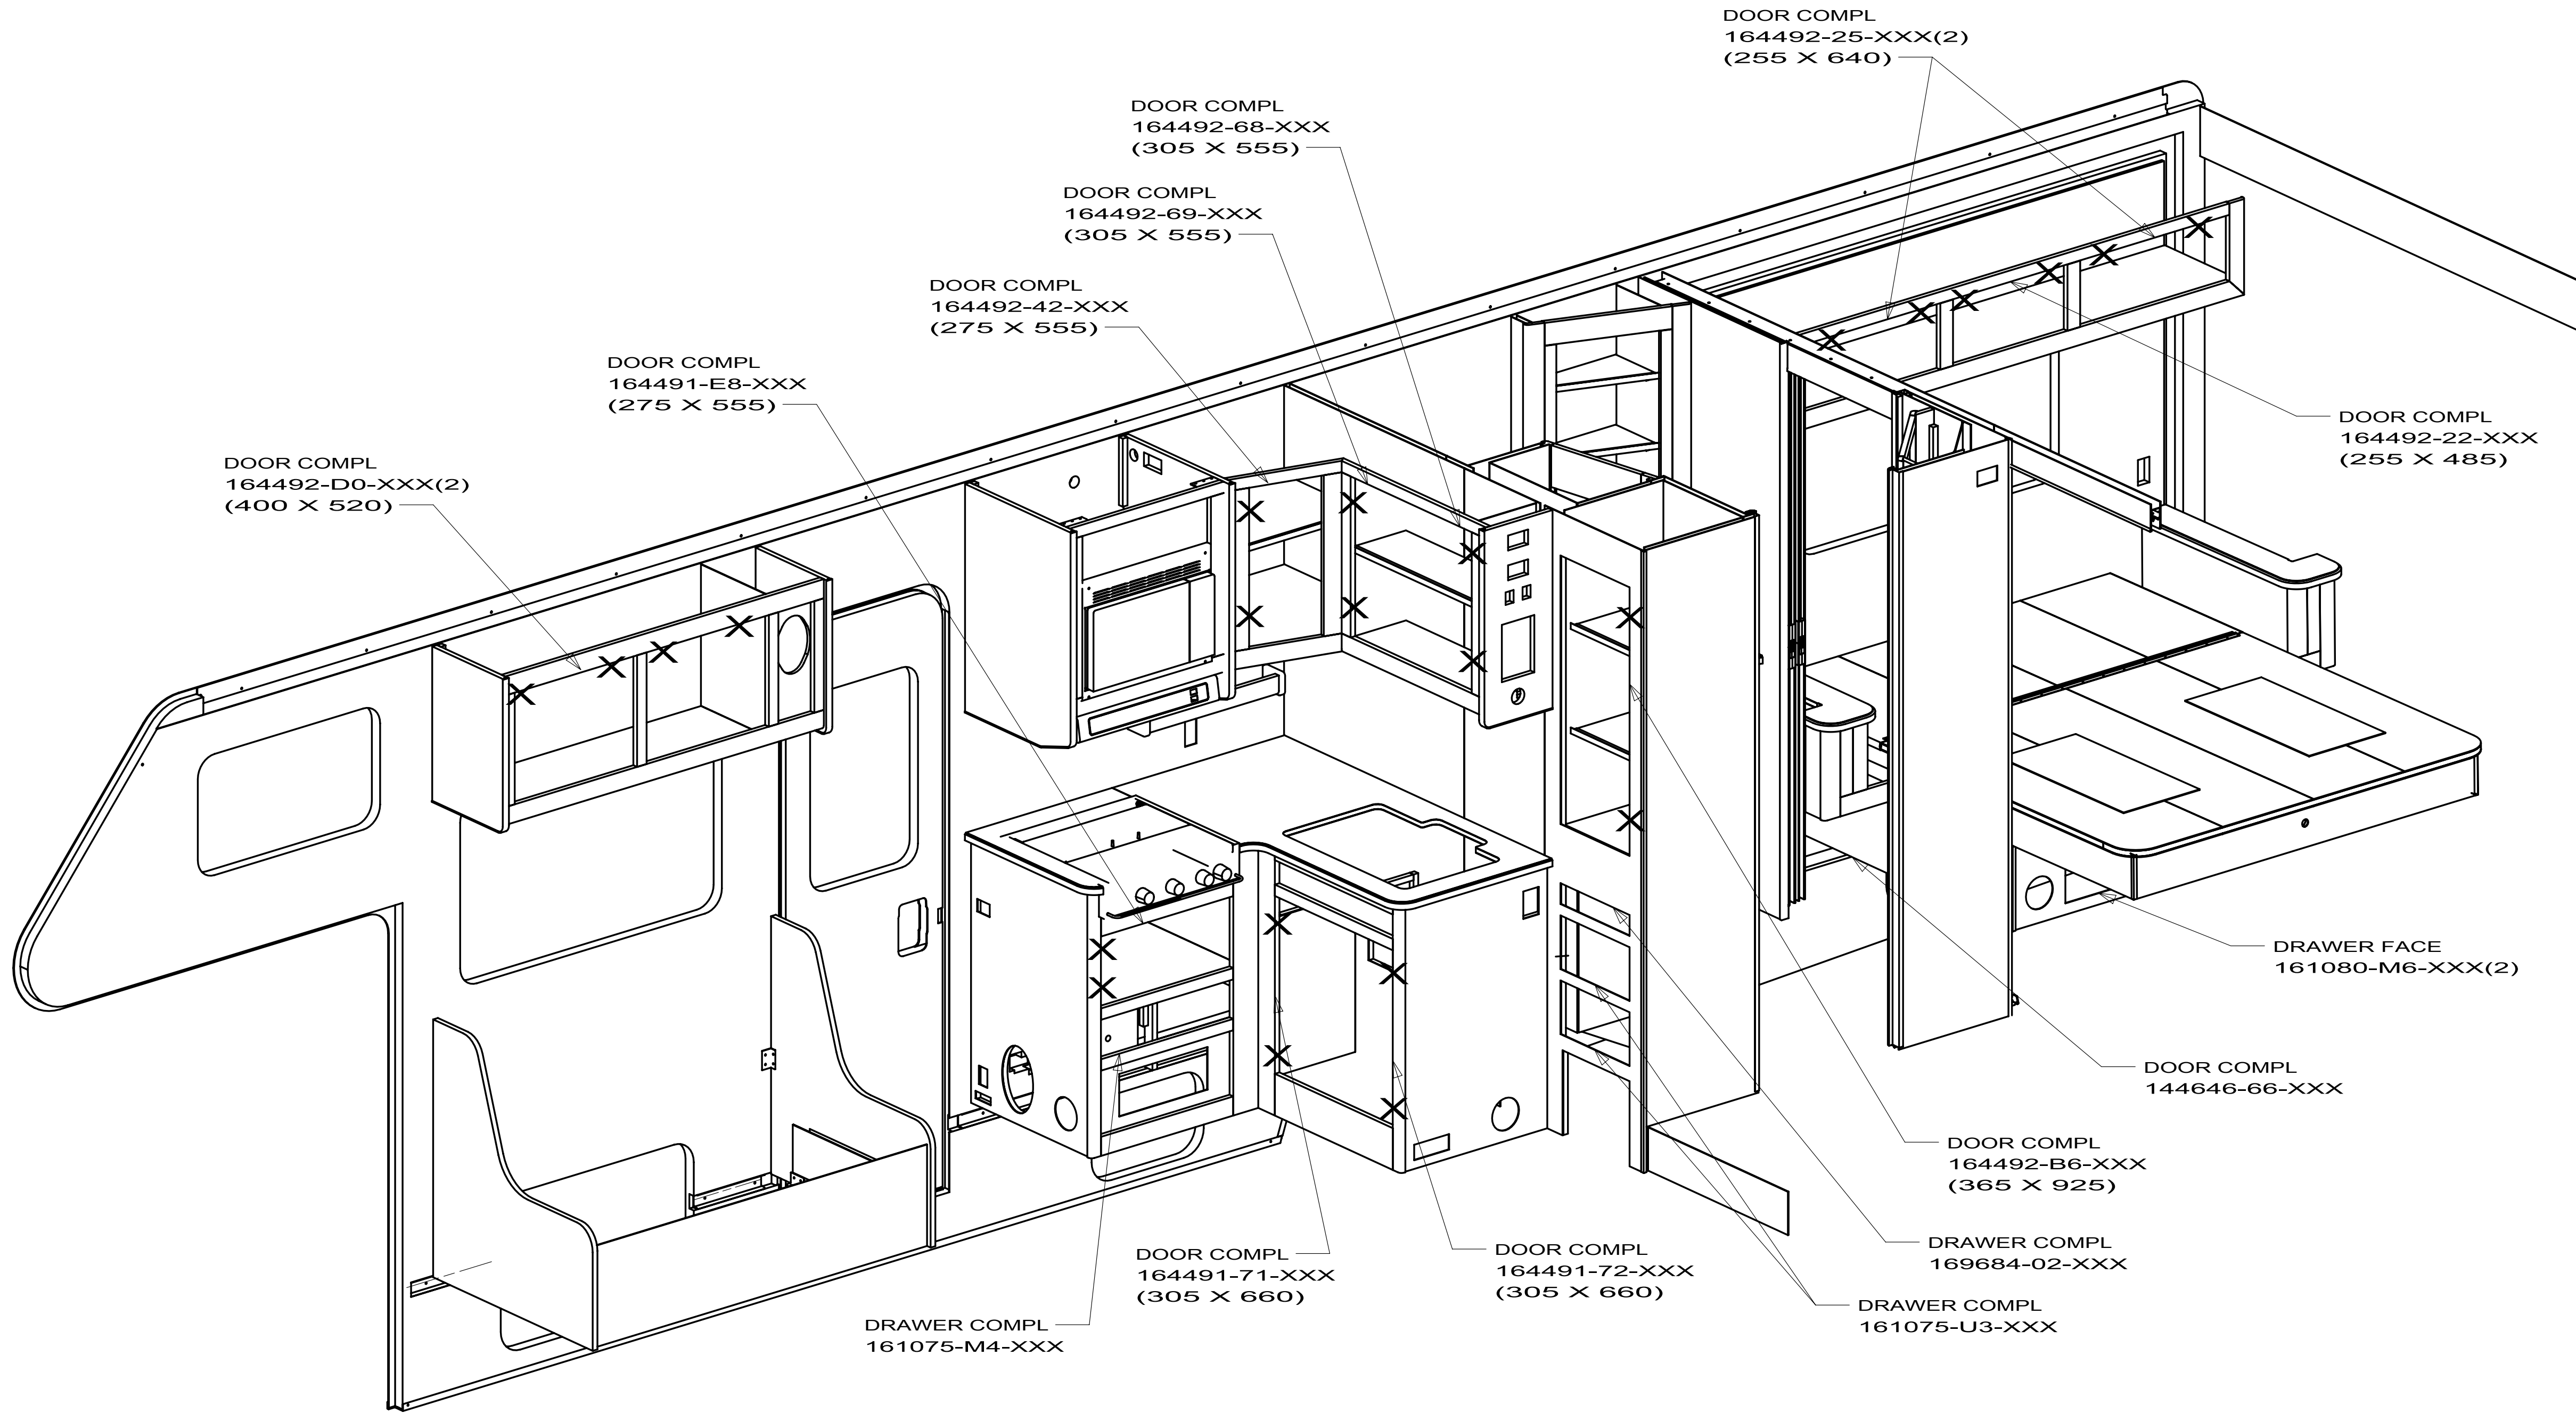

FIRST USED			10 231N
DO NOT SCALE DRAWING			
TITLE: FLOOR PLAN-CABT & APPLIANCE			
SHEET 2	PART NO	172962	REV

8

7

6

5

4

3

2

1

DWG
NO 172962

CABINET ASM-WARDROBE
168842-01-XXX
1LK 168842-02-XXX

END CAP ASM-TV
169522-01-XXX 1LK

CABINET ASM-REFRIGERATOR
168959-01-XXX

CABINET ASM-OVHD,DINETTE
169091-01-XXX

TABLE INSTL-DINETTE
143367-95-000

CABINET ASM-STORAGE
168953-01-XXX
COUNTERTOP ASM
170723-01-XXX


REFRIGERATOR
121568-08-01A
INSERT
9PANEL-10-N61 TOP
9PANEL-10-N62 BOTTOM
086 170341-01-XXX TOP
086 170341-02-XXX BOTTOM
LEVEL
054450-01-000
REFRIGERATOR INSTL
160035-01-000
TRAY-REFRIGERATOR
116751-01-01A

CABINET COMPL-DINETTE
169453-02-XXX
ENDCAP, DINETTE
P69456-02-XXX
CABINET FACE, DINETTE
169454-02-XXX





CABINET COMPL-DINETTE
169453-01-XXX
ENDCAP, DINETTE
P69456-01-XXX
CABINET FACE, DINETTE
169454-01-XXX

FIRST USED			10 231N
TITLE:			DO NOT SCALE DRAWING
FLOOR PLAN-CABT & APPLIANCE			
SHEET 3	PART NO	172962	REV


5/6/2010

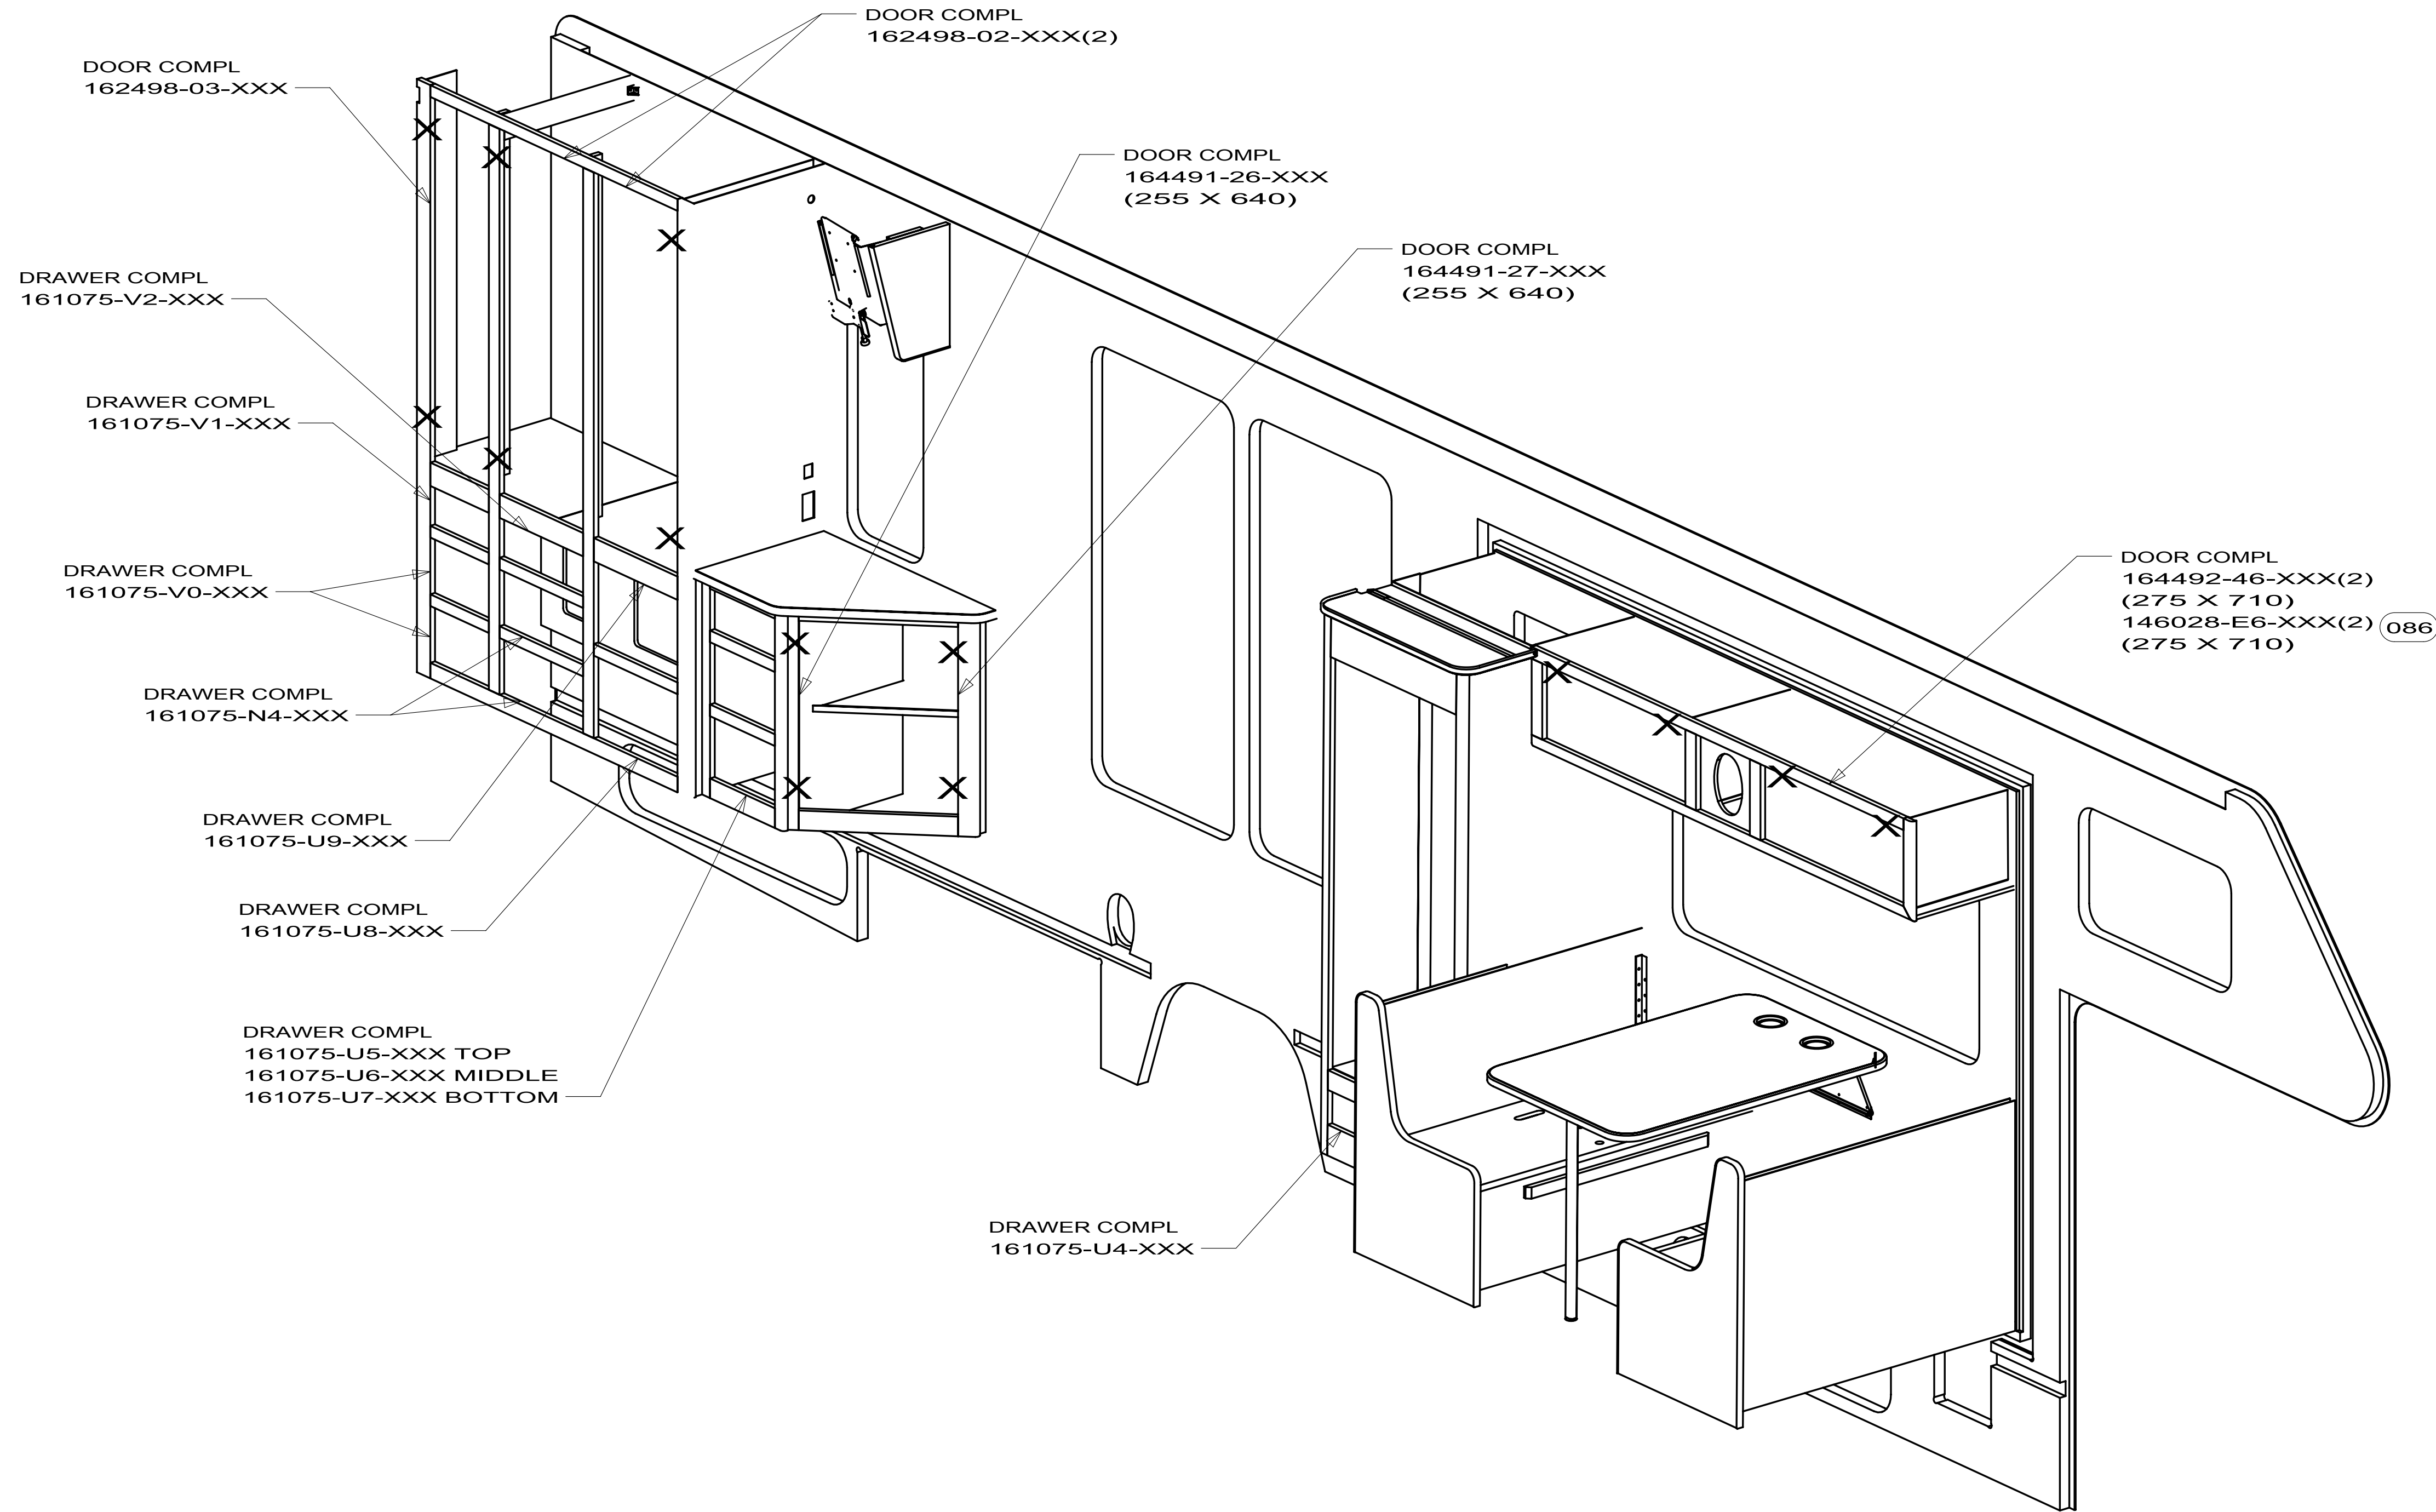

FIRST USED		10 231N	
DO NOT SCALE DRAWING			
TITLE:			
FLOOR PLAN-CABT & APPLIANCE			
SHEET 4	PART NO	172962	REV

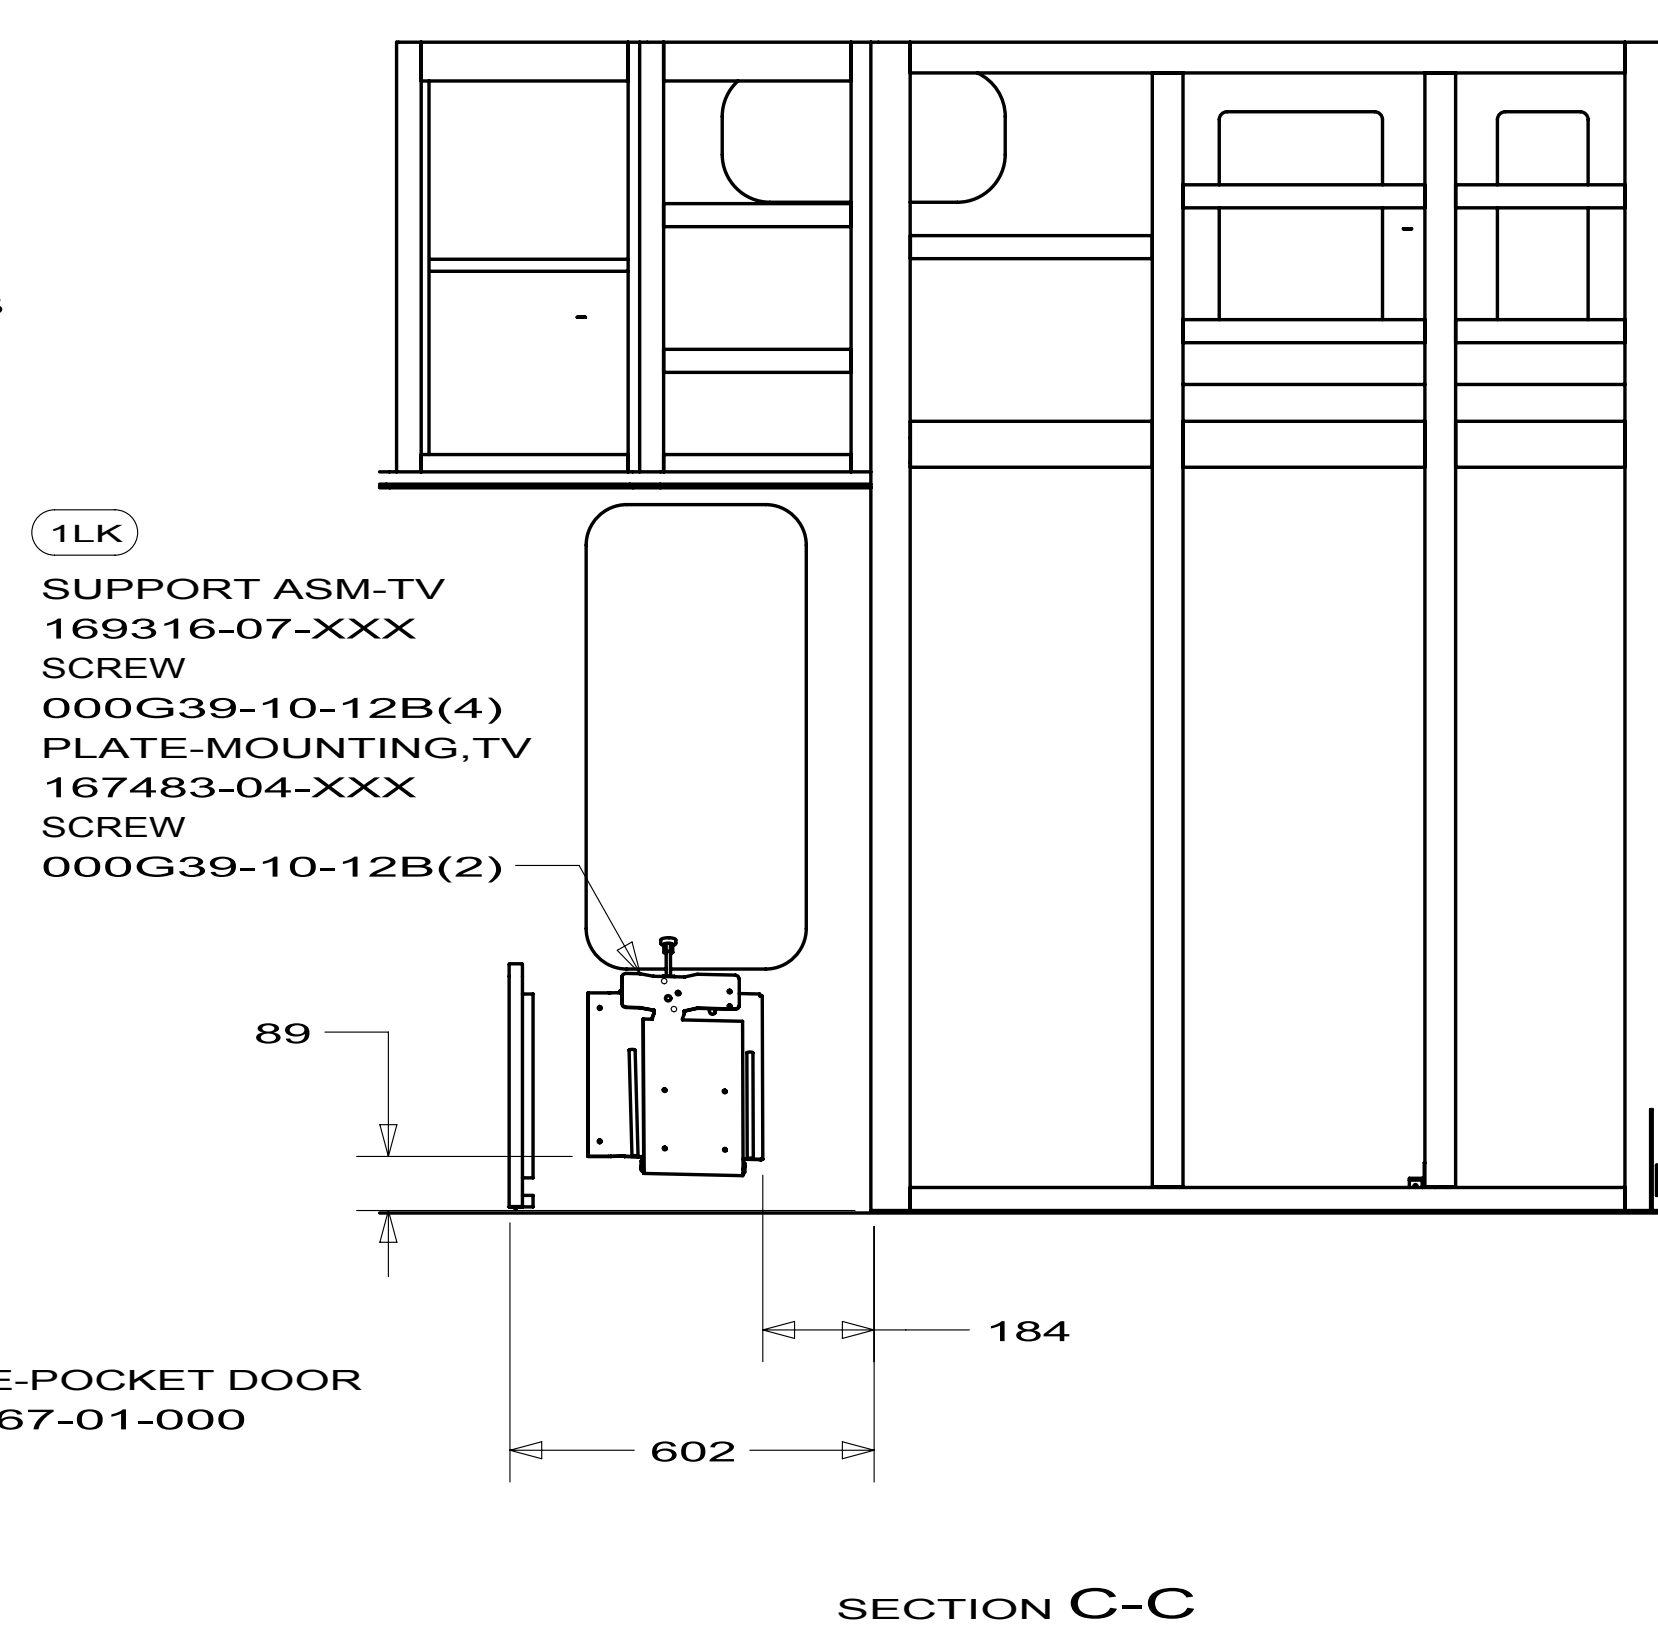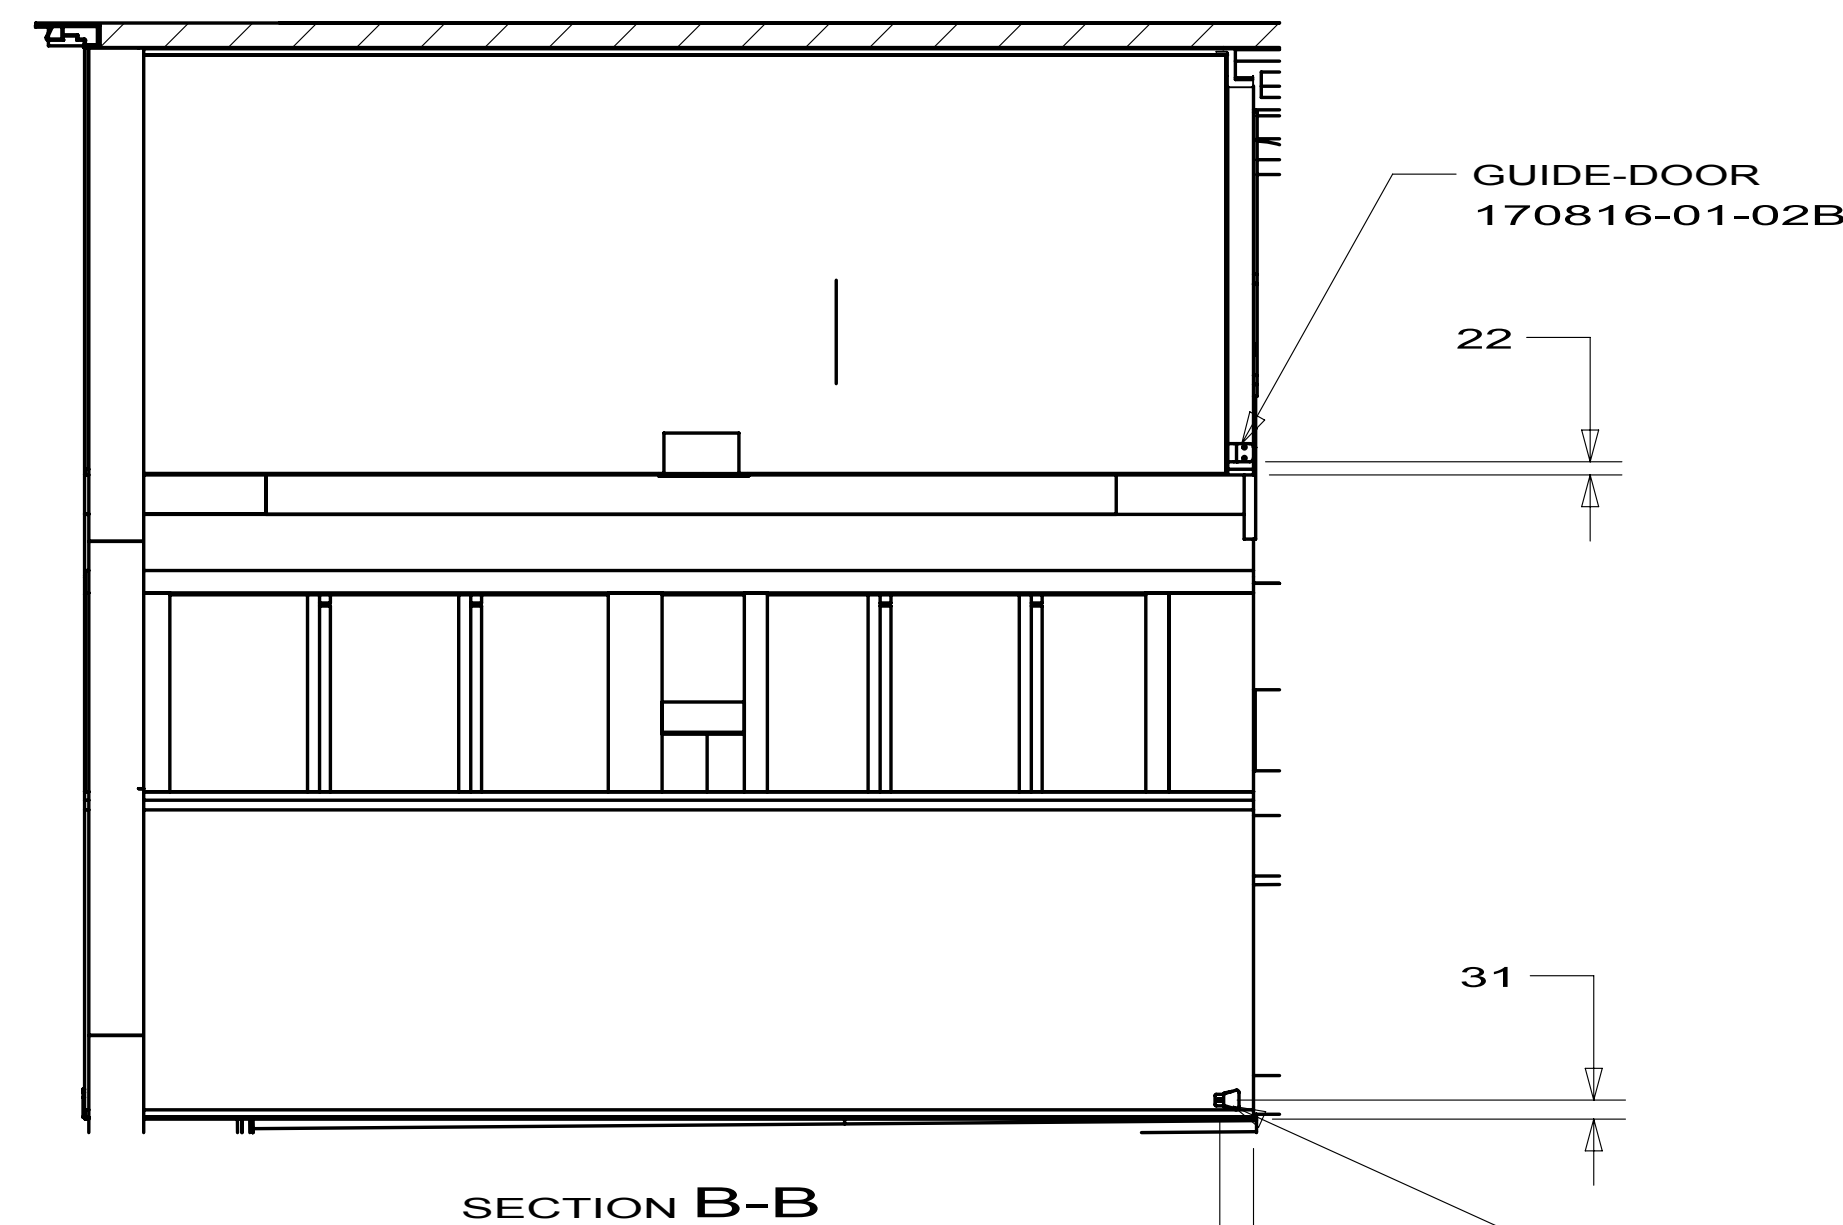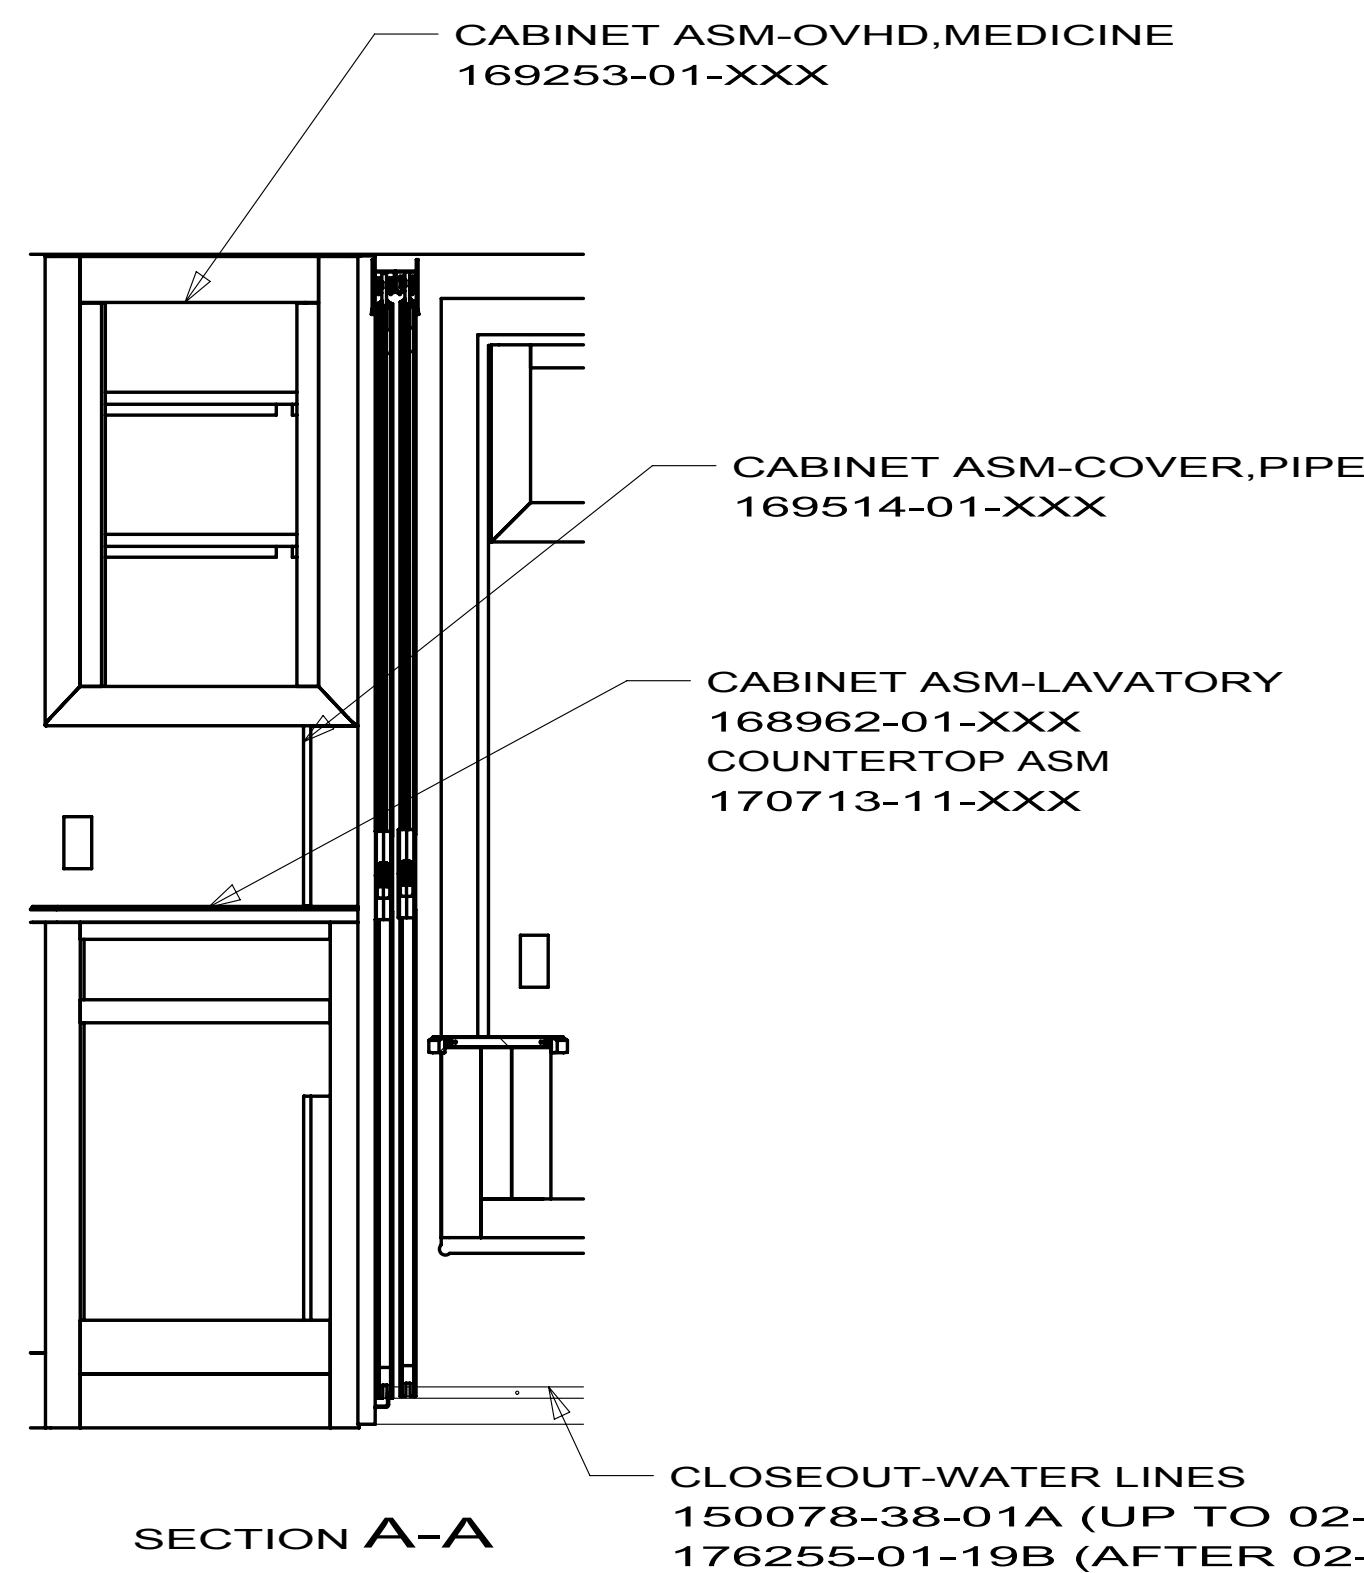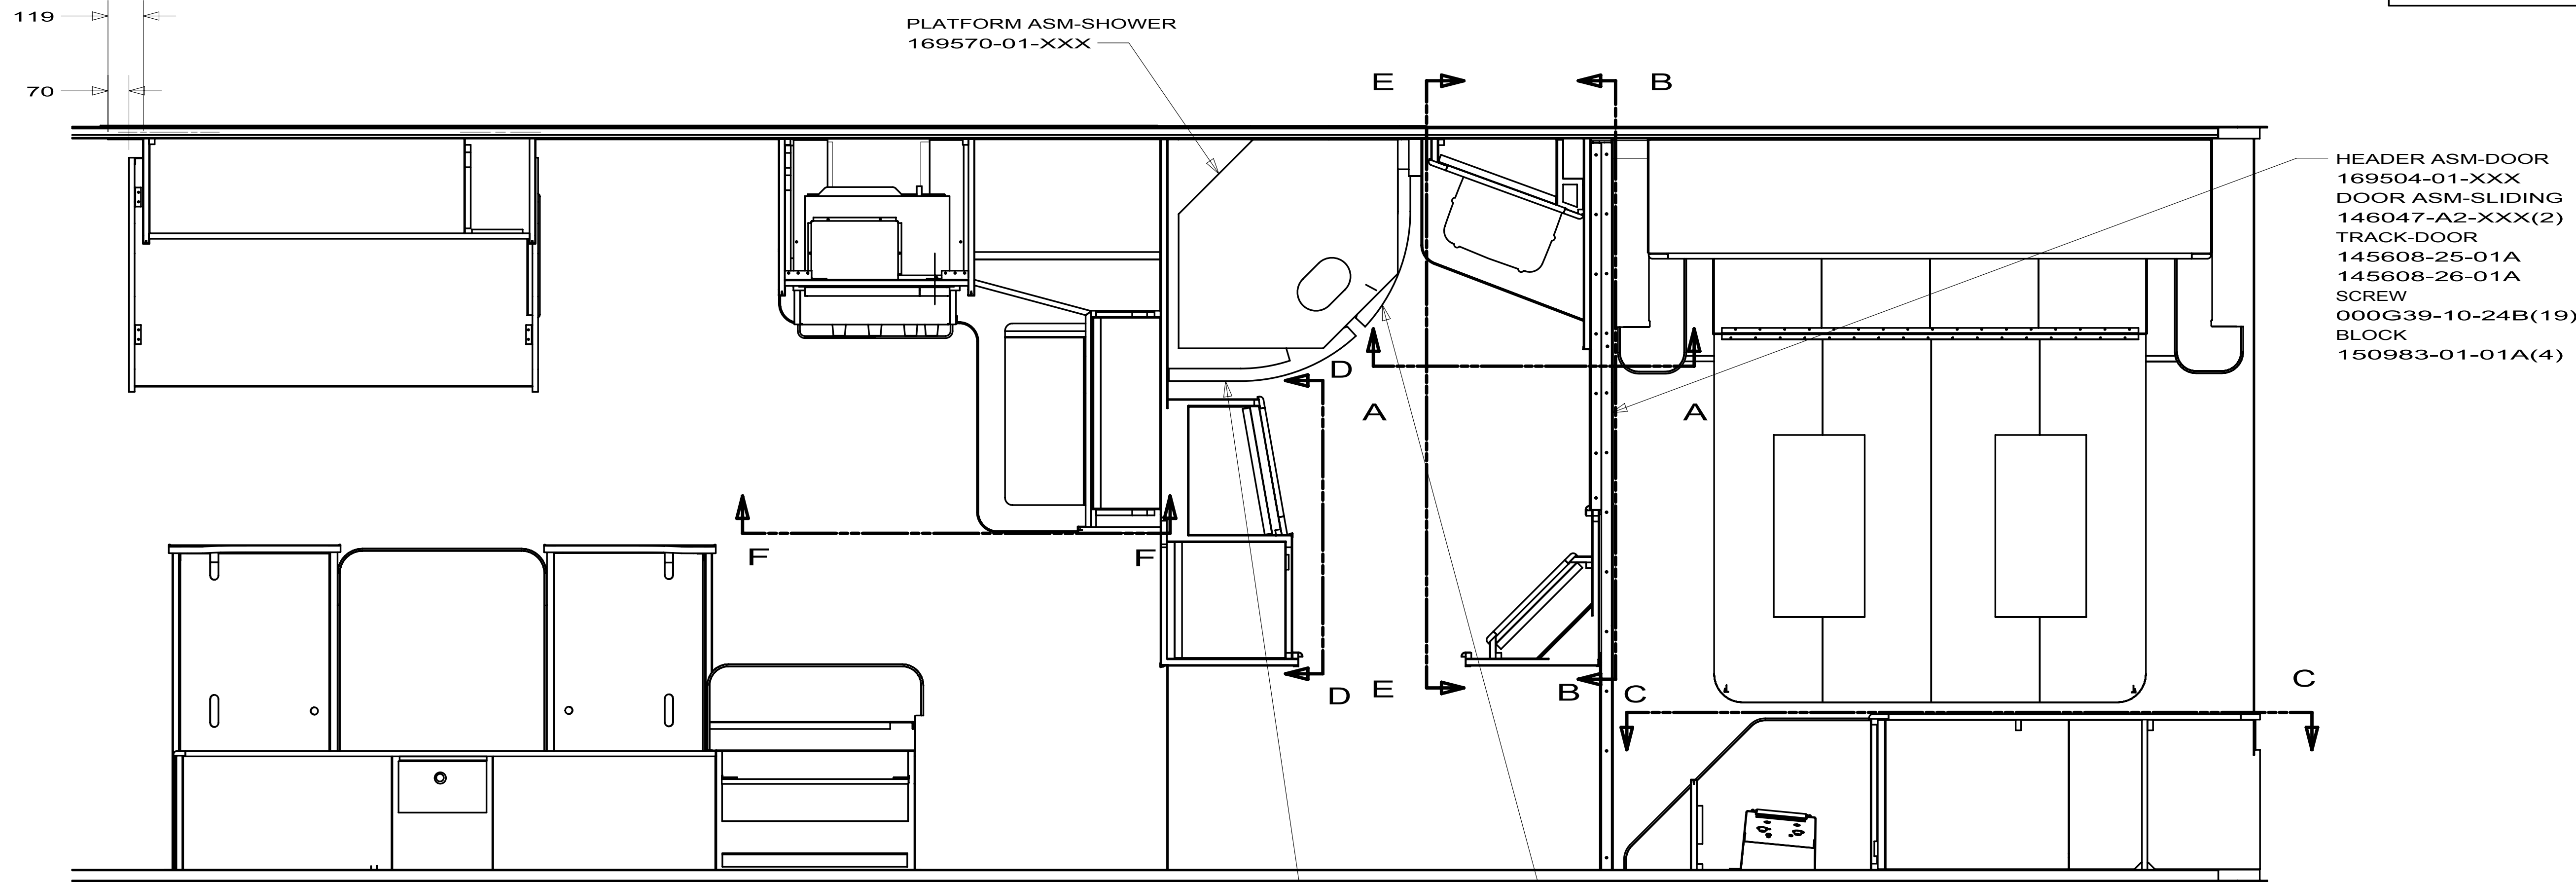


FIRST USED		10 231N	
DO NOT SCALE DRAWING			
TITLE:			
FLOOR PLAN-CABT & APPLIANCE			
SHEET 5	PART NO	172962	REV

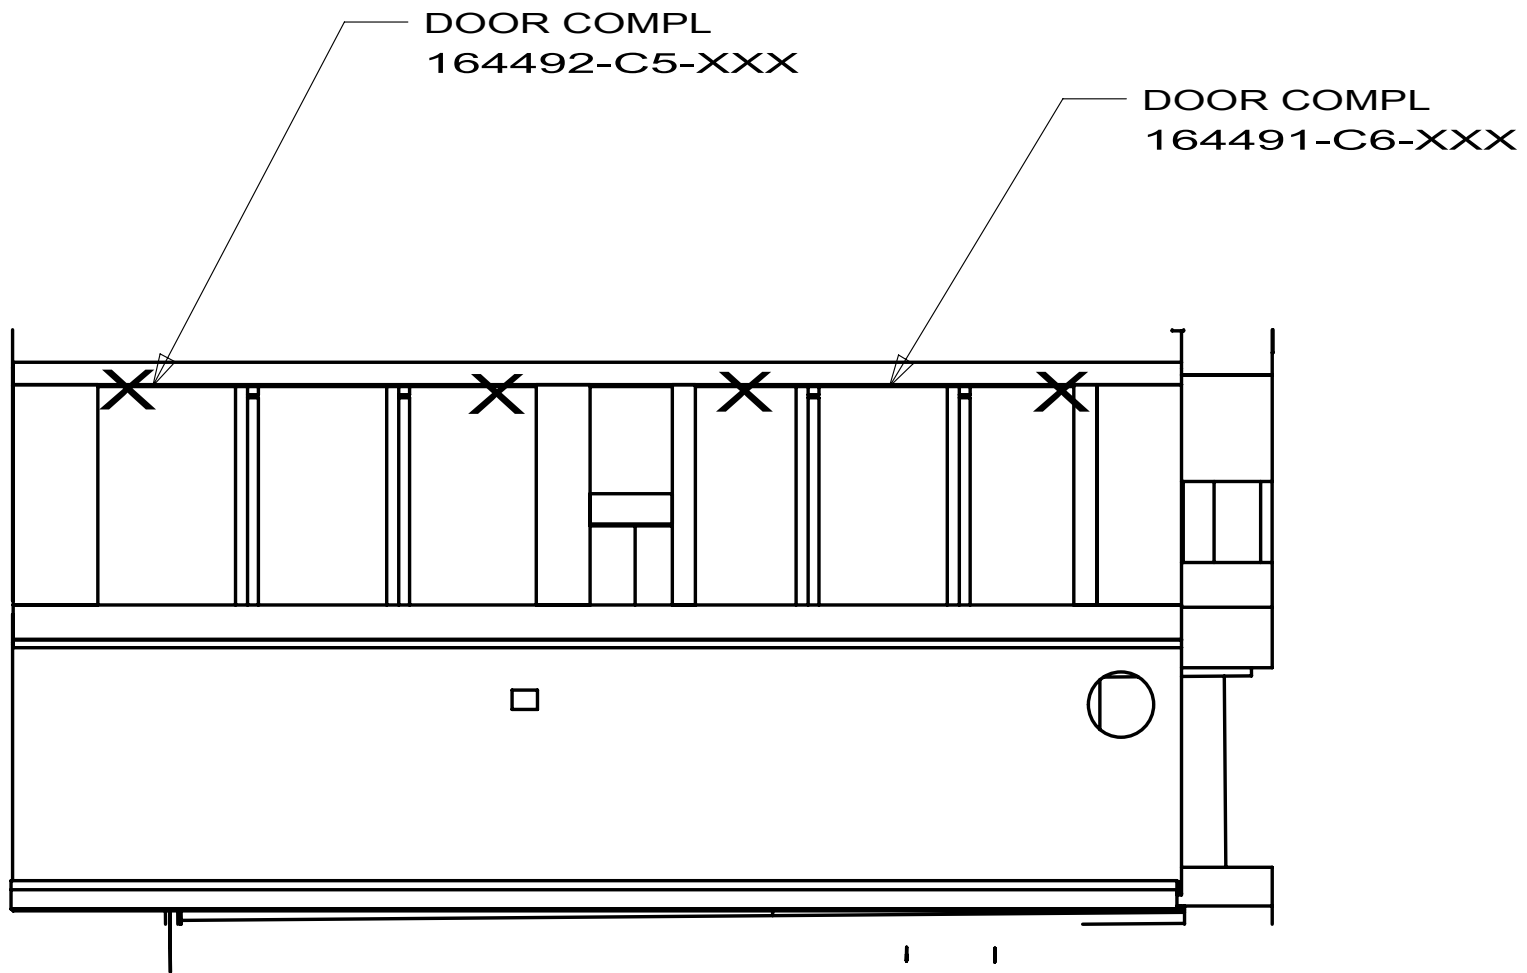


SECTION D-D

DOOR COMPL
164491-08-XXX
164491-09-XXX
(235 X 555)

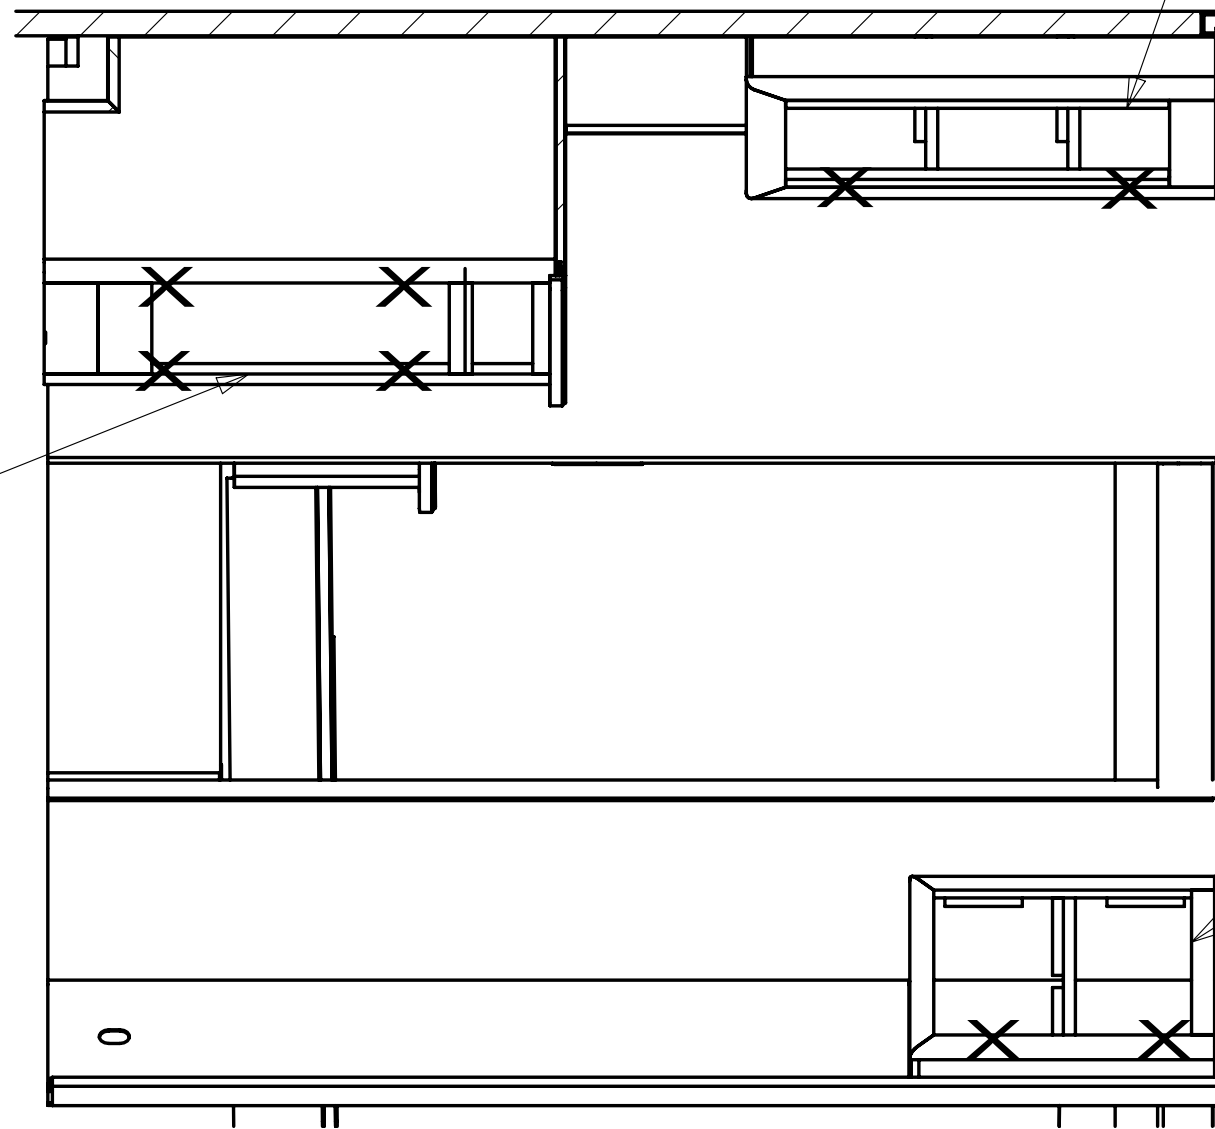


SECTION E-E

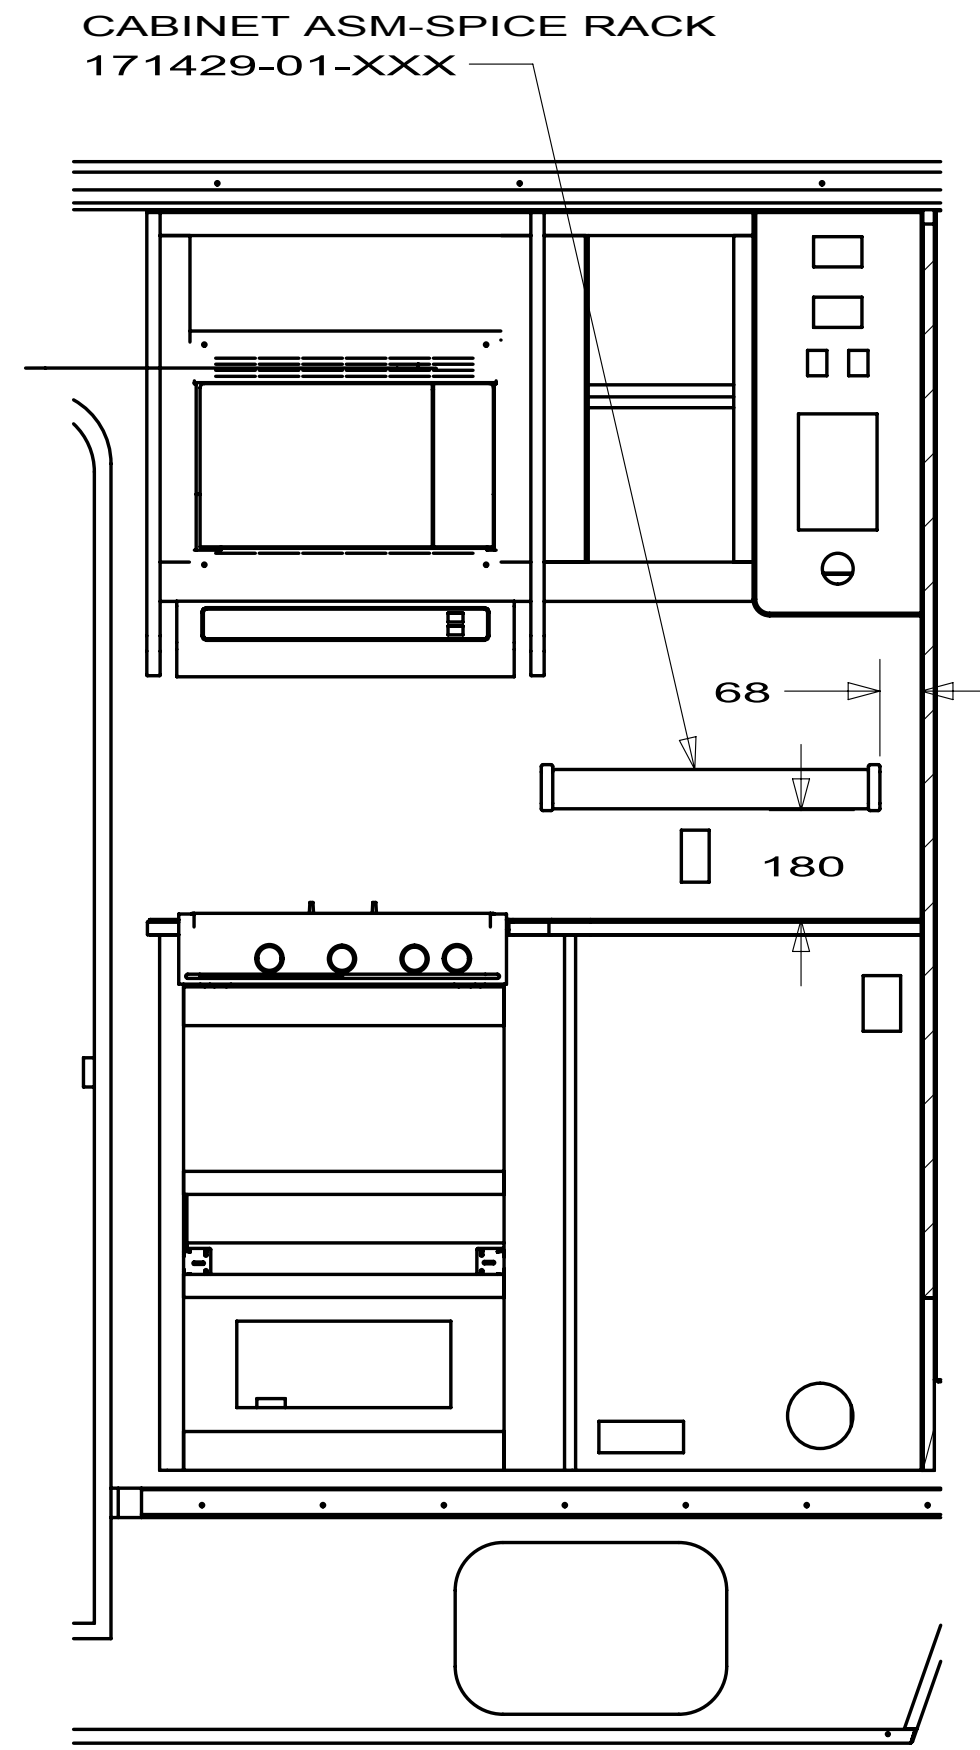


SECTION F-F

FIRST USED		
10 231N		
DO NOT SCALE DRAWING		
TITLE: FLOOR PLAN-CABT & APPLIANCE		
SHEET 6	PART NO 172962	REV

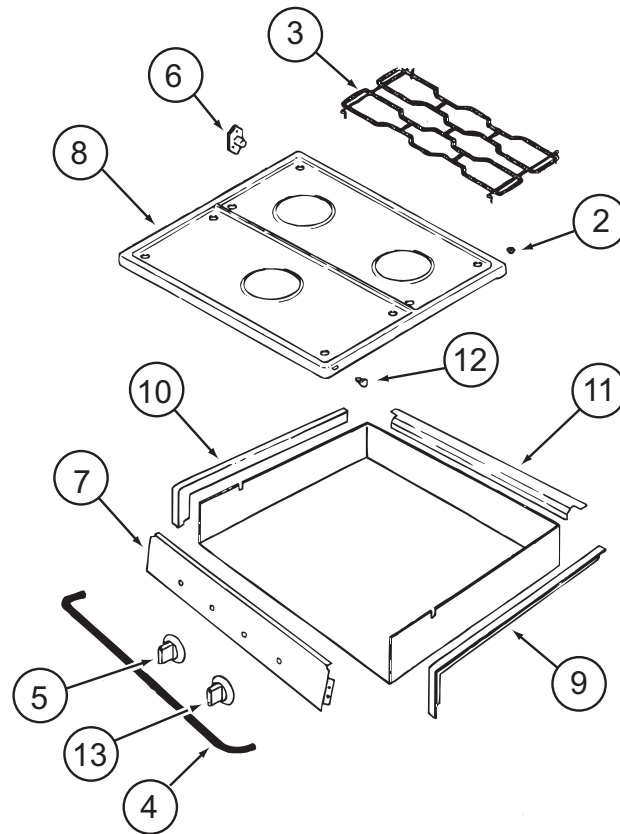

114030-04-01A			
KEY	PART NUMBER	U/M DESCRIPTION	VENDOR NO.
2	102020-01-709	EA BUMPER-GRATE	8007P020-60
3	112881-04-702	EA GRATE - BLACK	74007277
4	114030-02-700	EA GUARD/FABRIC - TOWEL BAR	3609F006-70
5	128728-01-701	EA KNOB - BURNER - REAR	74003941 (1 PER)
5	128728-01-702	EA KNOB - BURNER - FRONT	74003942
6	128728-01-703	EA PIN/T-NUT F/HINGE	7103P109-60
7	114030-04-700	EA PANEL - MANIFOLD - BLACK	74007325
8	126023-01-728	EA TOP - MAIN (BLACK)	74003323
9	114030-01-704	EA TRIM - RIGHT/BLACK TEXTURED	74002839
10	114030-01-705	EA TRIM - LEFT/BLACK TEXTURED	74002840
11	114030-01-706	EA TRIM - REAR/BLACK TEXTURED	74002841
12	102020-01-724	EA BUMPER - MAIN TOP	8003P008-60
13	128728-01-707	EA KNOB - IGNITER	74003944
CONTACT WINNEBAGO PART SALES FOR UNLISTED COMPONENT(S)			

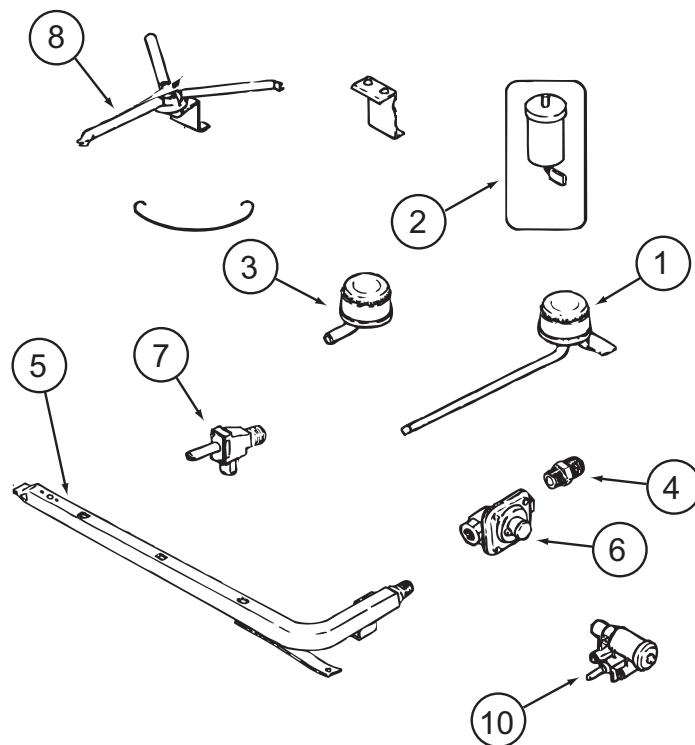

114030-04-01A (CONTINUED)

KEY	PART NUMBER	U/M	DESCRIPTION	VENDOR NO.
1	112881-04-700	EA	BURNER - TOP /LEFT REAR	74004584
1	126023-01-700	EA	BURNER - TOP (RT-REAR) 5100 BTU	74004583
2	112881-04-705	EA	PUSH RING (ELECTRODE MTG)	7104P002-60
2	126023-01-711	EA	ELECTRODE - IGNITER (ONLY)	7432P077-60
3	112881-04-701	EA	BURNER - TOP/FRONT	74004582
4	135065-03-700	EA	FITTING - HALF UNION	74004234
5	135065-01-702	EA	PIPE/MANIFOLD	74004642
6	126023-02-703	EA	REGULATOR - PRESSURE	74004235
7	126023-02-705	EA	VALVE - BURNER - REAR	74004362
7	126023-02-706	EA	VALVE - BURNER - FRONT	74004363
8	126023-01-736	EA	FLASH TUBE EXTENSION (REAR)	74003326
8	126023-01-737	EA	FLASH TUBE EXTENSION (FRONT)	74003327
10	126023-01-719	EA	IGNITER HEAD - TOP BURNER	74002413
	126023-02-702	EA	PIPE - MANIFOLD	74004360
CONTACT WINNEBAGO PART SALES FOR UNLISTED COMPONENT(S)				

KEY PART NUMBER

1	121568-03-700
2	120075-01-701
3	121568-03-701
4	121568-03-702
5	120075-01-702
6	121568-01-700
7	120075-01-705
8	121568-03-705
9	121568-03-721
9	121568-03-722
10	121568-01-701


U/M DESCRIPTION

EA	RETAINER-DOOR PNL/WAFFLE/BLK
EA	HINGE-TOP RH/BOTTOM LH(DOOR)
EA	BUSHING - HINGE PIN/GRAY
EA	DOOR LINER-UPR/WAFFLED/BLACK
EA	CAP, (HINGE PLUG)
EA	RAIL - DOOR UPPER
EA	HINGE-TOP LH/BOTTOM RH(DOOR)
EA	STORAGE LATCH - GRAY
EA	HANDLE/DOOR UPPER RH SWING
EA	HANDLE/DOOR LOWER RH SWING
EA	BIN - DOOR WHITE-WAFFLED LNR

VENDOR NO.

619558-WDL-UPPER
618511
619671
619627 - SMALL WDL
618160
618618
618510
619648
621465
621469
618619 WDL

CONTACT WINNEBAGO PART SALES FOR UNLISTED COMPONENT(S)

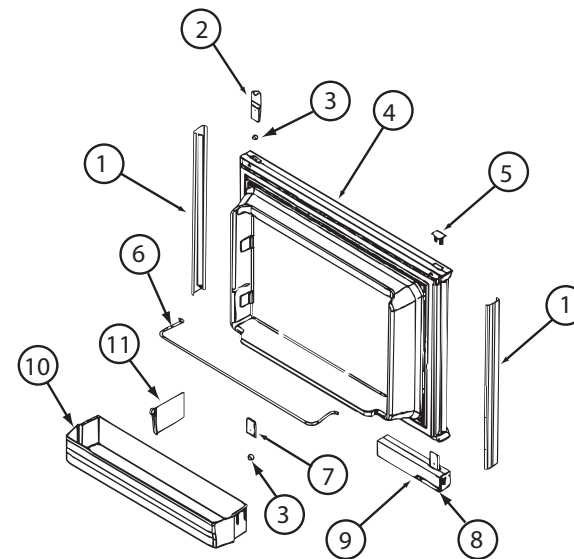

KEY PART NUMBER

1	121568-03-706
2	120075-01-701
3	121568-03-701
4	121568-03-707
5	121568-03-722
6	121568-03-705
7	121568-01-701
9	121568-01-704
10	120075-01-705


U/M DESCRIPTION


EA	RETAINER-DOOR PNL/WAFFLE/BLK
EA	HINGE-TOP RH/BOTTOM LH(DOOR)
EA	BUSHING - HINGE PIN/GRAY
EA	DOOR LINER-LWR/WAFFLED/B/TRM
EA	HANDLE/DOOR LOWER RH SWING
EA	STORAGE LATCH - GRAY
EA	BIN - DOOR WHITE-WAFFLED LNR
EA	RAIL - DOOR LOWER
EA	HINGE-TOP LH/BOTTOM RH(DOOR)

VENDOR NO.

619559-WDL-LOWER
618511
619671
619629
621469
619648
618619 WDL
618578
618510

CONTACT WINNEBAGO PART SALES FOR UNLISTED COMPONENT(S)

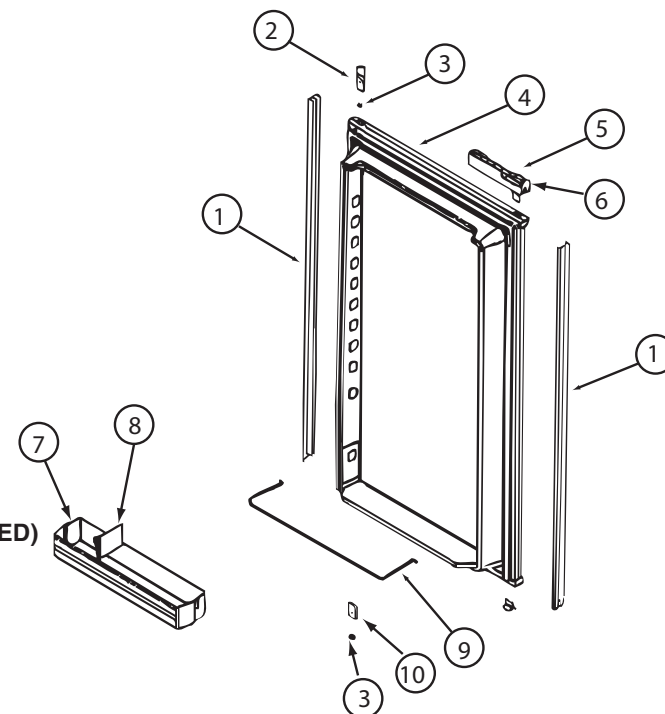


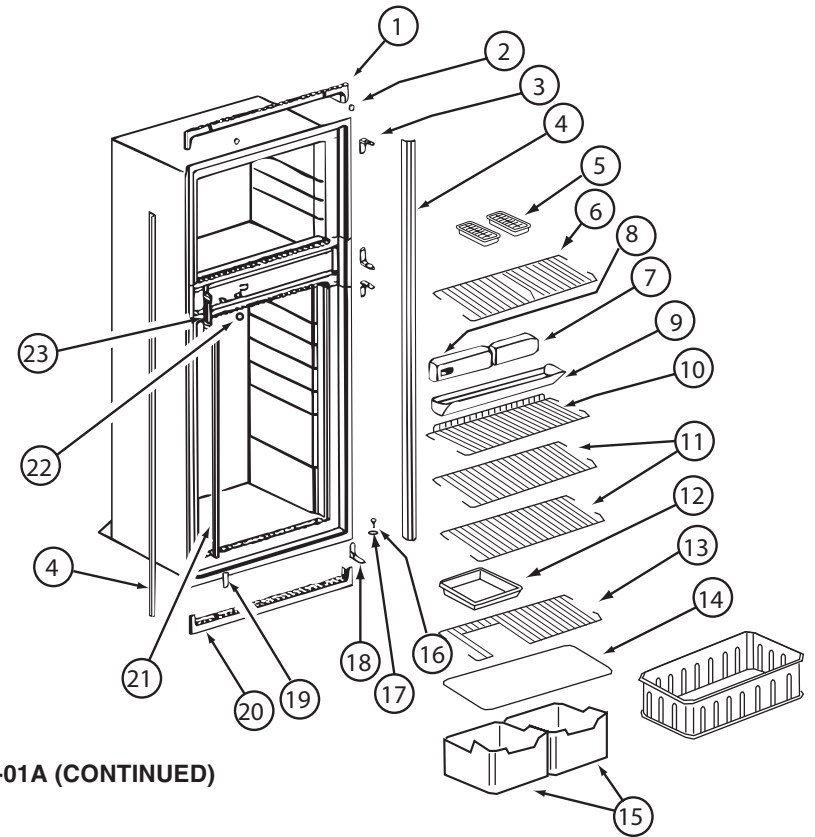

121568-06-01A, 121568-07-01A, 121568-08-01A (CONTINUED)


KEY	PART NUMBER	U/M	DESCRIPTION	VENDOR NO.
1	120075-01-713	EA	TRIM-TOP PIECE	619687
2	120075-01-714	EA	PLUG-HOLE (BLACK)	618170
3	121568-03-710	EA	HINGE/CABINET-TOP/RH-LWR/LH	619335 WAFFLED
4	121568-03-711	EA	TRIM - SIDE/BLACK	622295
6	121568-01-705	EA	SHELF - WIRE FREEZER	620250
7	121568-06-700	EA	FRONT BOX-N611	622002
8	121568-06-701	EA	CONTROL ASSY-OPTICAL/N611	621988 TO SN9056491
9	120075-01-720	EA	TRAY-DRIP	623250
9	120075-01-721	EA	LOUVER-DRIP TRAY	618176
11	121568-01-708	EA	SHELF - WIRE	620273
13	121568-01-707	EA	SHELF - WIRE - SHORT	620272
14	120075-01-725	EA	COVER-CRISPER - 18.5" WIDE	618158
15	121568-01-709	EA	CRISPER	618571
16	120075-01-727	EA	PIN-HINGE	618145
17	121568-03-701	EA	BUSHING - HINGE PIN/GRAY	619671
18	121568-03-715	EA	HINGE/CABINET-TOP/LH-LWR/RH	619336 WAFFLED
19	121568-03-716	EA	COVER - HINGE HOLES	619301
20	120075-01-729	EA	TRIM-BOTTOM PIECE	620958
21	121568-06-702	EA	CLIP - SHELF	61536522
22	121568-06-703	EA	HOLE PLUG - WHITE	620282
23	120075-01-732	EA	PLATE-STRIKE	618167

CONTACT WINNEBAGO PART SALES FOR UNLISTED COMPONENT(S)

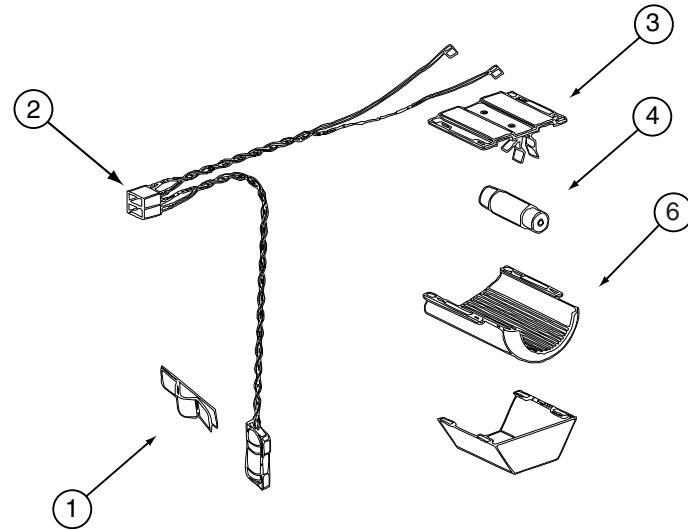


121568-03-01A, 121568-04-01A, 121568-05-01A, 121568-06-01A, 121568-07-01A, 121568-08-01A (CONTINUED)

KEY	PART NUMBER	U/M	DESCRIPTION	VENDOR NO.
1	084880-01-760	EA	CLIP (THERMISTER)	61689122
2	120075-01-735	EA	WIRE ASM - LAMP/THERMISTER	618548
3	084880-03-705	EA	BRACKET-LIGHT-INTERIOR	61629722
4	084880-03-706	EA	BULB-LAMP	61628922
6	084880-03-707	EA	COVER-LAMP, LENS	61627922
CONTACT WINNEBAGO PART SALES FOR UNLISTED COMPONENT(S)				

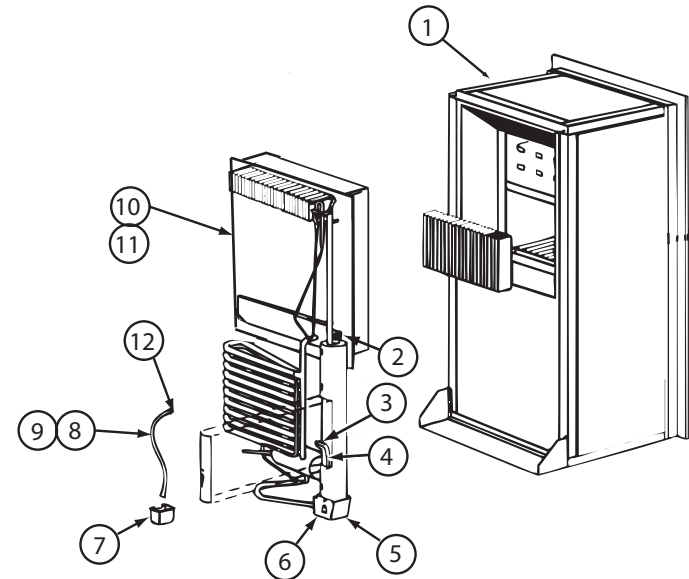

121568-06-01A, 121568-07-01A, 121568-08-01A (CONTINUED)

KEY	PART NUMBER	U/M	DESCRIPTION	VENDOR NO.
4	121568-06-704	EA	HEATER-AC/300W/120VAC	621702
10	120076-01-704	EA	COOLING UNIT, SERVICE PACK	618543
CONTACT WINNEBAGO PART SALES FOR UNLISTED COMPONENT(S)				

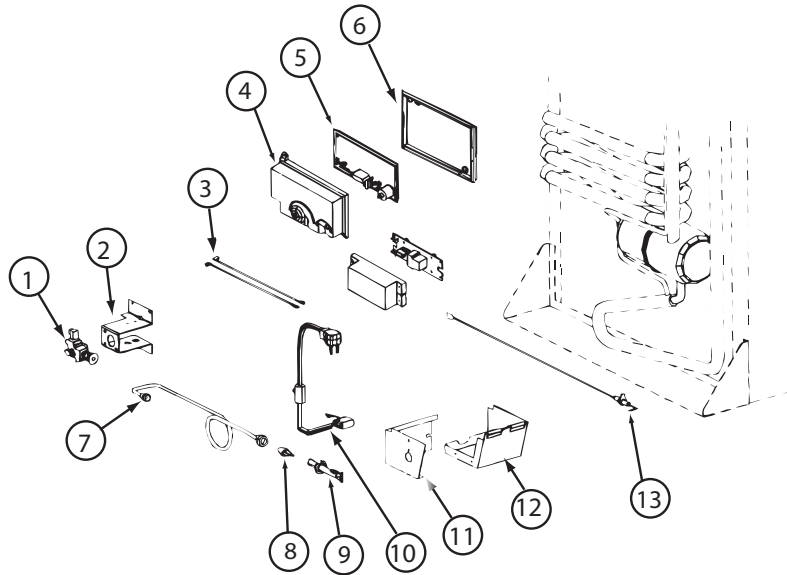


121568-06-01A, 121568-07-01A, 121568-08-01A (CONTINUED)

KEY	PART NUMBER	U/M	DESCRIPTION	VENDOR NO.
1	121568-06-705	EA	GAS VALVE/BRKT ASSY-COMBO	621439
1	121568-06-706	EA	GAS VALVE-COMBO/WRENCH FLAT	621329
4	120075-01-738	EA	COVER-POWER BOARD	618185
5	121568-06-707	EA	BOARD/POWER-N611	621991 = 621991001
6	120075-01-740	EA	BASE - POWER BOARD	618186
8	121568-06-708	EA	BURNER/ORFICE-ADAPTER KIT	621957
13	104137-06-715	EA	ELECTRODE-SPARK/SENSOR, SGL	61692222
	121569-08-704	EA	TUBE/BURNER - N8/N6	624682
			CONTACT WINNEBAGO PART SALES FOR UNLISTED COMPONENT(S)	

121568-05-01A, 121568-07-01A, 121568-08-01A (CONTINUED)

KEY	PART NUMBER	U/M	DESCRIPTION	VENDOR NO.
	121568-05-700	EA	FAN 12V KIT DBLE SIDEWALL	619020

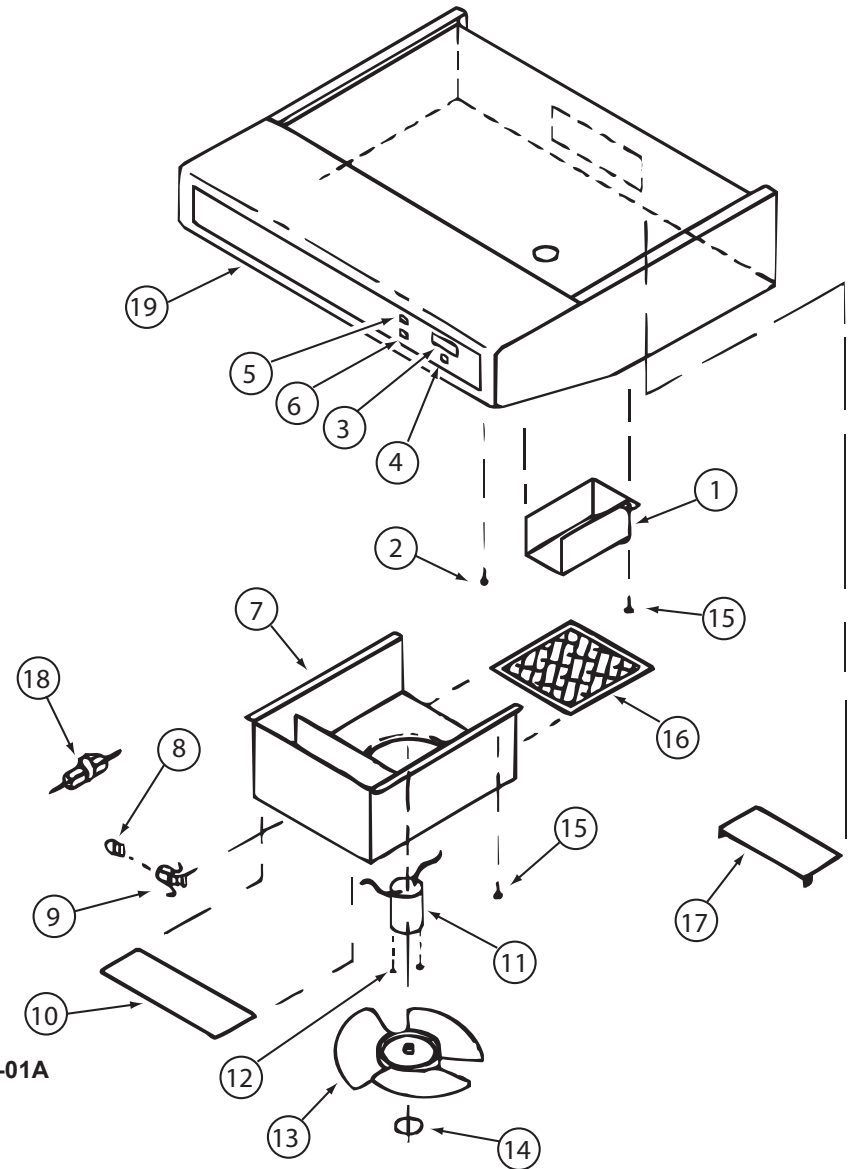

KEY PART NUMBER

3	100258-10-700
4	096983-01-702
6	096983-01-700
8	092696-01-709
9	092696-01-710
10	092696-02-701
11	090973-01-700
13	090973-01-702
16	096983-01-707
17	100258-01-701
19	100258-01-700

U/M DESCRIPTION

EA	GAUGE-HOUR METER, SCREW ON
EA	SWITCH - MOM/OFF/MOM/3 TERM
EA	SWITCH/1 SPEED -ON/OFF- BLK
EA	LAMP #912
EA	HOLDER-LAMP
EA	LENS-LAMP
EA	MOTOR-12 VOLT, CSA & UL
EA	BLADE-FAN
EA	FILTER-MESH
EA	DAMPER ASSEMBLY (METAL FLAP)
EA	LABEL-HOOD NOSE

136354-01-01A, 136354-02-01A

VENDOR NO.

L0150-00	WAS 150
L0112-00	
00108-00	
VA415	
CB267-2	
CC179-2	
CA508-1	
VA183-1	
CC246	
CAO-565-00	
CC0428-00	

CONTACT WINNEBAGO PART SALES FOR UNLISTED COMPONENT(S)

136354-02-02A

KEY	PART NUMBER	U/M	DESCRIPTION	VENDOR NO.
5	096983-01-700	EA	SWITCH/1 SPEED -ON/OFF- BLK	L0108-00
9	092696-01-710	EA	HOLDER-LAMP	CB267-02
10	096983-01-708	EA	LENS-LAMP	CC0179
11	136354-06-700	EA	MOTOR - FAN (CSA)	VC0535-02
13	136354-05-701	EA	BLADE-FAN 7" DIA	VD0216-00
16	096983-01-707	EA	FILTER-MESH	CC0246-00
17	100258-01-701	EA	DAMPER ASSEMBLY (METAL FLAP)	CA0565-00
19	100258-01-700	EA	LABEL-HOOD NOSE	CC0428-00
			CONTACT WINNEBAGO PART SALES FOR UNLISTED COMPONENT(S)	

136354-05-01A, 136354-05-02A


KEY	PART NUMBER	U/M	DESCRIPTION	VENDOR NO.
3	100258-10-700	EA	GAUGE-HOUR METER, SCREW ON	L0150-00 WAS 150
4	096983-01-702	EA	SWITCH - MOM/OFF/MOM/3 TERM	L0112-00
5	096983-01-700	EA	SWITCH/1 SPEED -ON/OFF- BLK	L0108-00
8	117806-01-000	EA	BULB-12V NO.912 1.0 AMPS	GENERAL MOTOR HOMES
9	092696-01-710	EA	HOLDER-LAMP	CB0267-02
10	096983-01-708	EA	LENS-LAMP	CC0179
11	136354-05-700	EA	MOTOR-12 VOLT	VC0536-02
13	136354-05-701	EA	BLADE-FAN 7" DIA	VD0216-00
16	096983-01-707	EA	FILTER-MESH	CC0246-00
17	100258-01-701	EA	DAMPER ASSEMBLY (METAL FLAP)	CA0565-00
19	100258-01-700	EA	LABEL-HOOD NOSE	CC0428-00
			CONTACT WINNEBAGO PART SALES FOR UNLISTED COMPONENT(S)	

136354-06-01A, 136354-06-02A

KEY	PART NUMBER	U/M	DESCRIPTION	VENDOR NO.
3	100258-10-700	EA	GAUGE-HOUR METER, SCREW ON	L0150-00 WAS 150
4	096983-01-702	EA	SWITCH - MOM/OFF/MOM/3 TERM	L0112-00
5	096983-01-700	EA	SWITCH/1 SPEED -ON/OFF- BLK	L0108-00
8	117806-01-000	EA	BULB-12V NO.912 1.0 AMPS	GENERAL MOTOR HOMES
9	092696-01-710	EA	HOLDER-LAMP	CB0267-02
10	096983-01-708	EA	LENS-LAMP	CC0179
11	136354-06-700	EA	MOTOR - FAN (CSA)	VC0535-02
13	136354-05-701	EA	BLADE-FAN 7" DIA	VD0216-00
16	096983-01-707	EA	FILTER-MESH	CC0246-00
17	100258-01-701	EA	DAMPER ASSEMBLY (METAL FLAP)	CA0565-00
19	100258-01-700	EA	LABEL-HOOD NOSE	CC0428-00
			CONTACT WINNEBAGO PART SALES FOR UNLISTED COMPONENT(S)	

TABLE ASM
171185-01-XXX 231C/231J
171185-02-XXX 224V
171185-03-XXX 229T
171185-04-XXX 229T
151683-01-XXX 524K (UP TO 01-03-10)
175698-01-XXX 524K (AFTER 01-04-10)
171185-06-XXX 231N

CATCH
143798-01-02A
SCREW
OG1307-16-170 (2)
PAD
102194-01-000

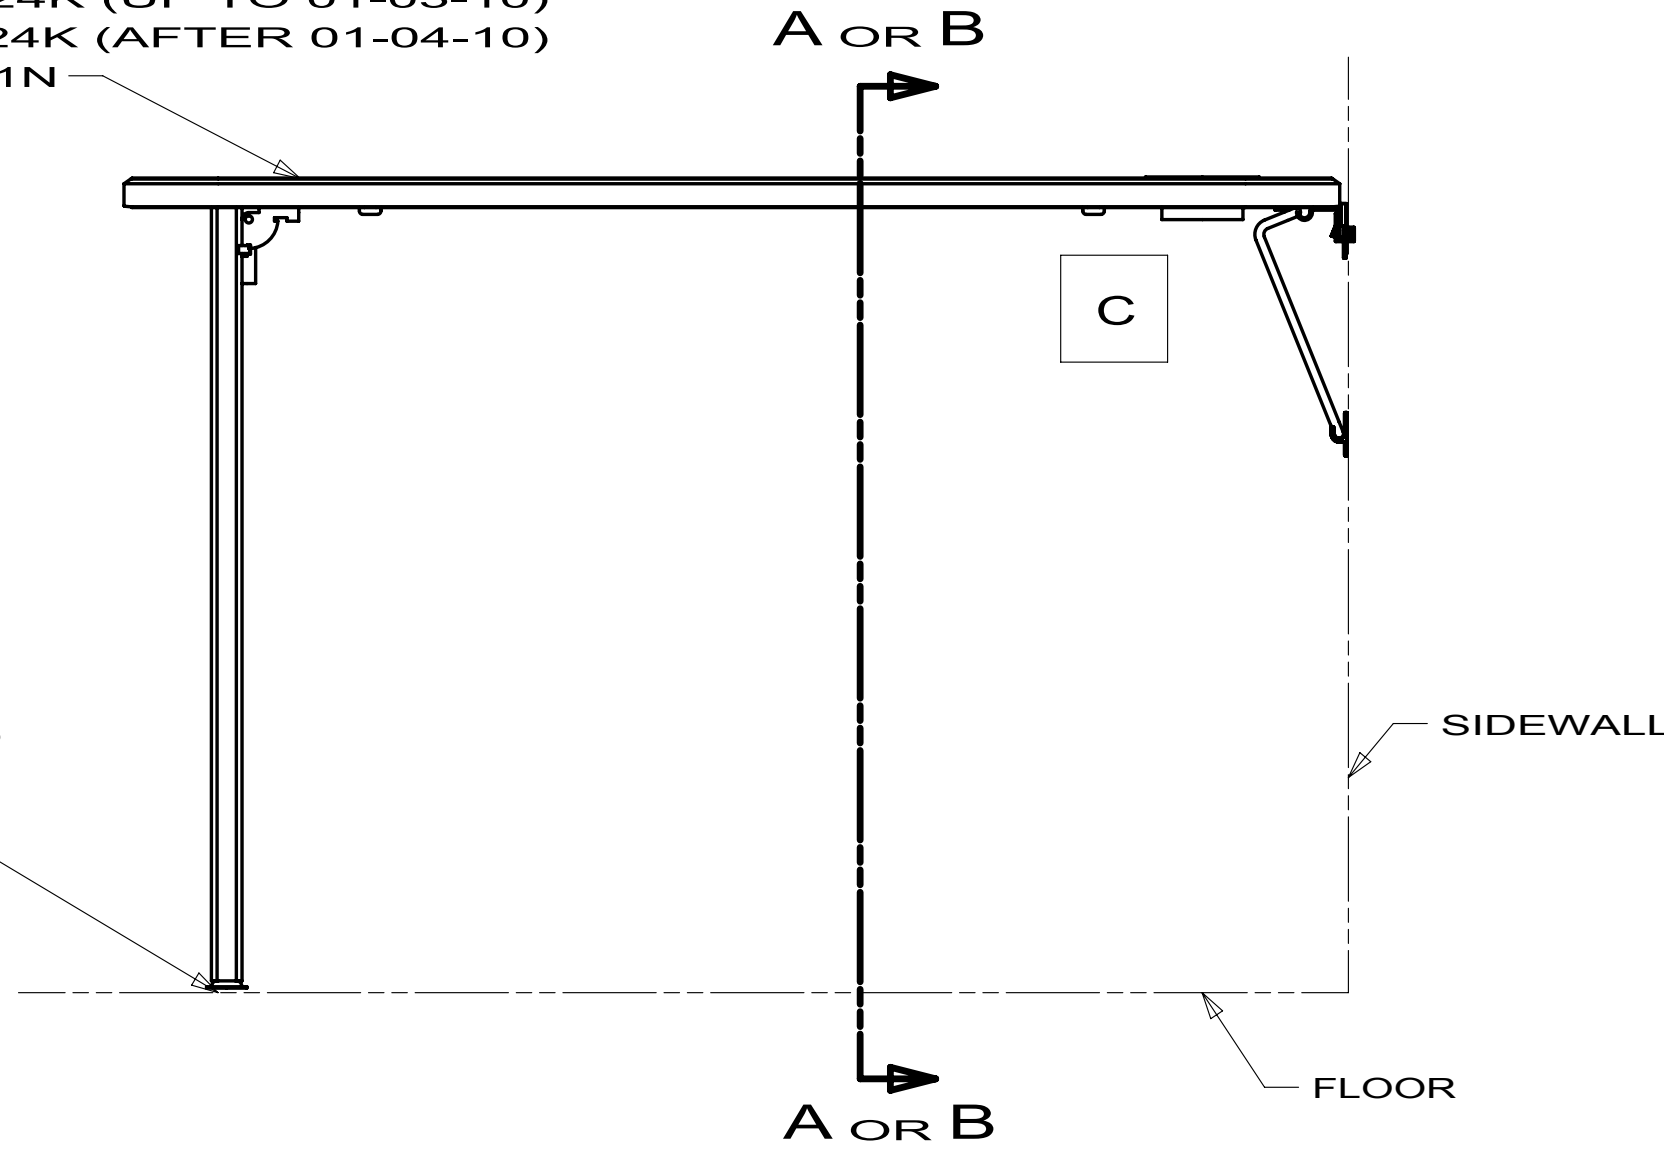


SIDE VIEW D

143367-20 231C/231J
143367-22 224V
143367-33 229T
143367-68 229T
143367-74 524K
143367-95 231N

1
BRACKET-TABLE LIFT
170152-01-01A
SCREW
000G11-10-12B(8)

2
ROD-TABLE LIFT
170151-01-01A

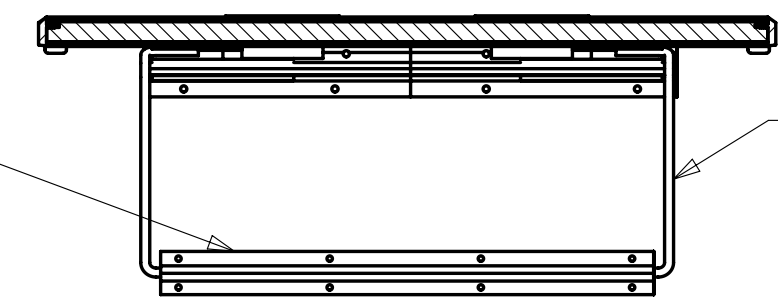


SECTION A-A
(TABLE IN UPPER POSITION)

2
SUPPORT
140921-02-02A
SCREW
000G11-10-12B(8)



SECTION B-B
(TABLE IN LOWER POSITION)


HOLDER (2)
164128-02-01A COL WHT
164128-02-02A BLK
164128-02-03A ALMD

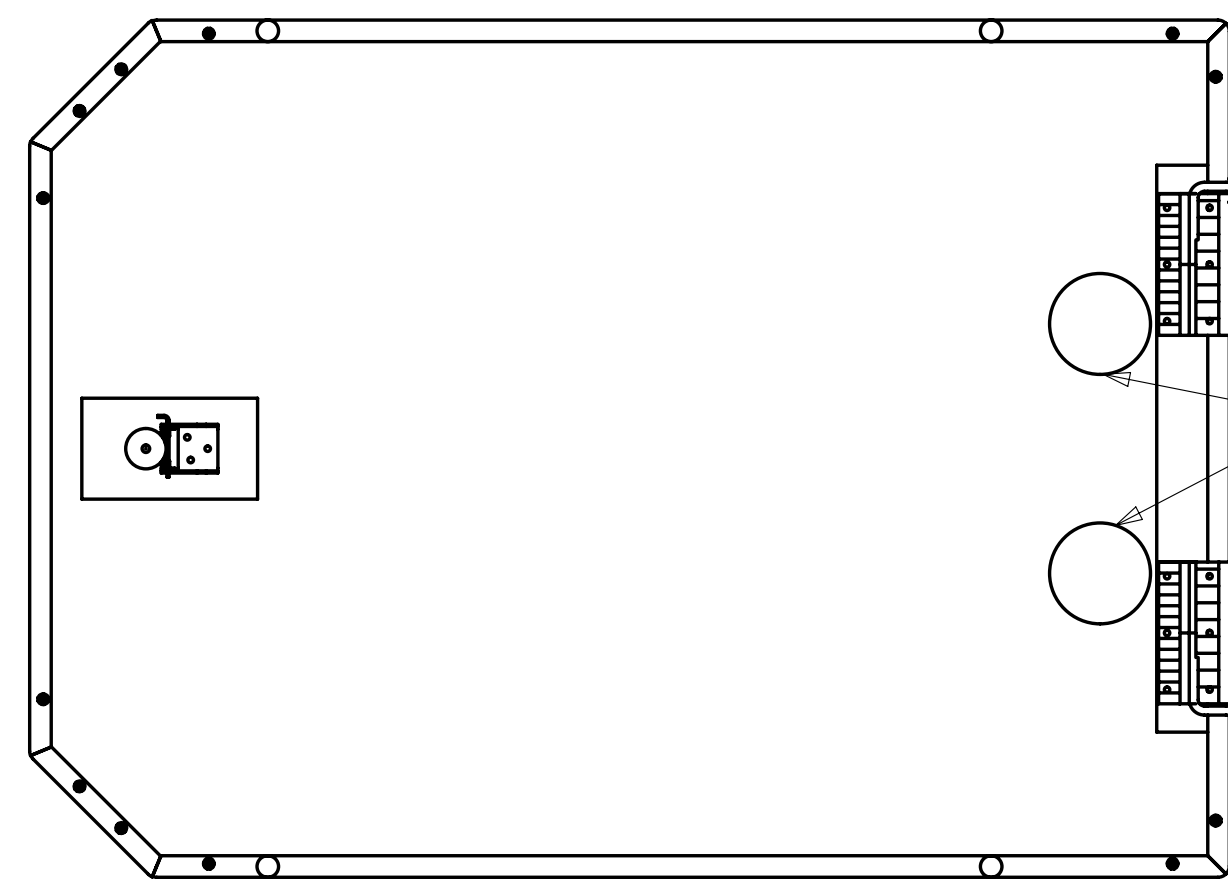

BOTTOM VIEW

TABLE ASM
171187-03-XXX WKR40BD (UP TO 03-02-09)
172916-01-XXX IKR40BD
172916-02-XXX WKR40BD (AFTER 03-03-09)
151683-12-XXX 524J (UP TO 01-03-10)
175698-02-XXX 524J (AFTER 01-04-10)


CATCH
143798-01-02A
SCREW
OG1307-16-170 (2)
PAD
102194-01-000

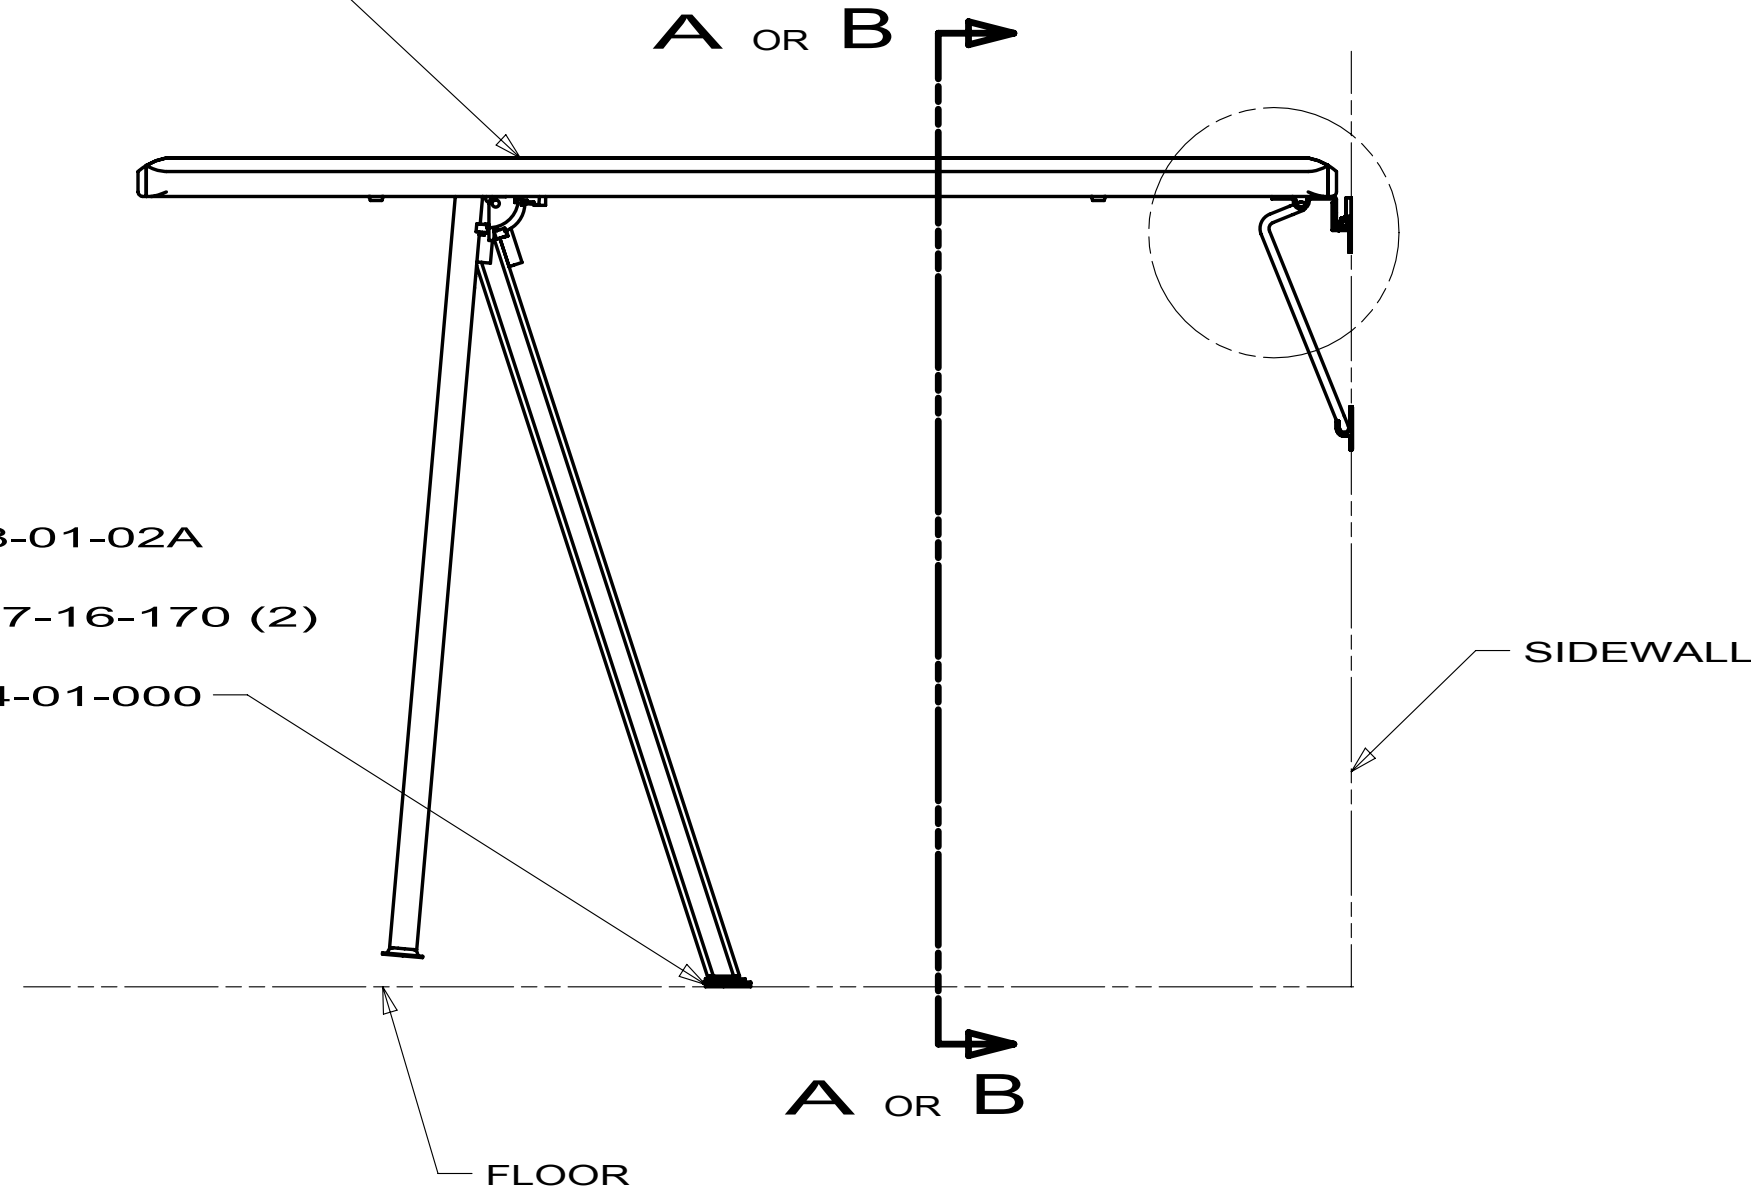

SIDE VIEW E


143367-79 WKR40BD (UP TO 03-02-09)
143367-97 IKR40BD
143367-98 WKR40BD (AFTER 03-03-09)
143367-99 524J

FIRST USED		03 MOTORHOMES	
DO NOT SCALE DRAWING			
TITLE:		TABLE INSTL-DINETTE	
SHEET 1	PART NO	143367	REV

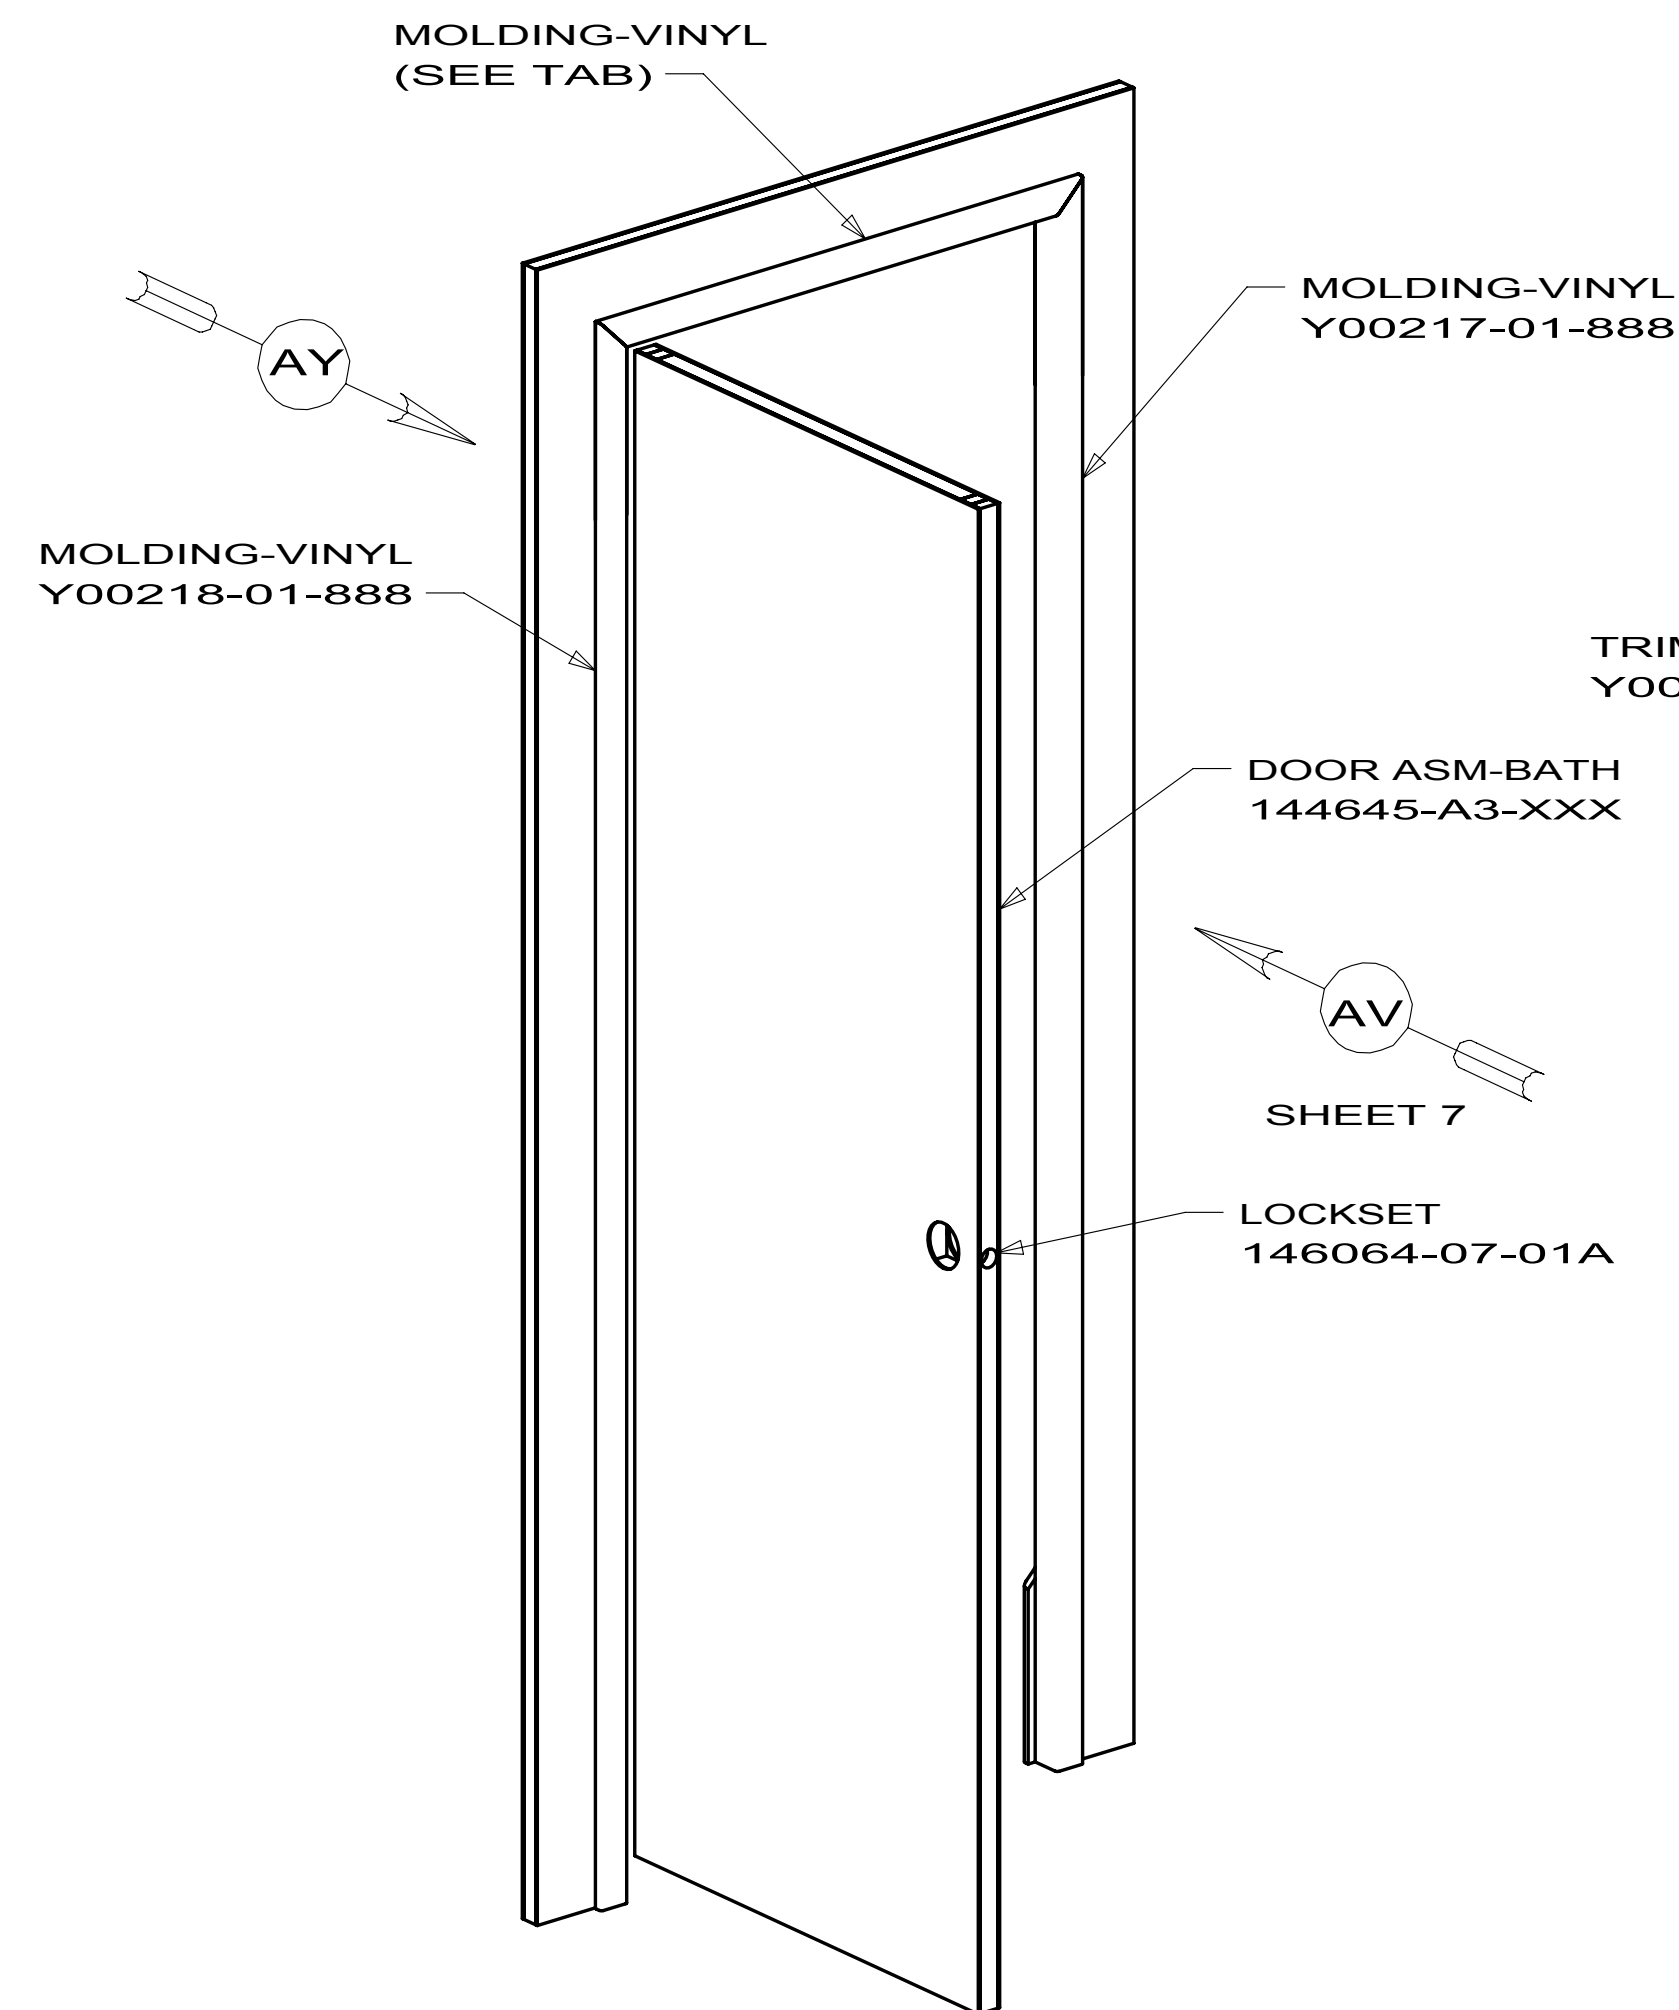


DETAIL AX

144646-61 524DL

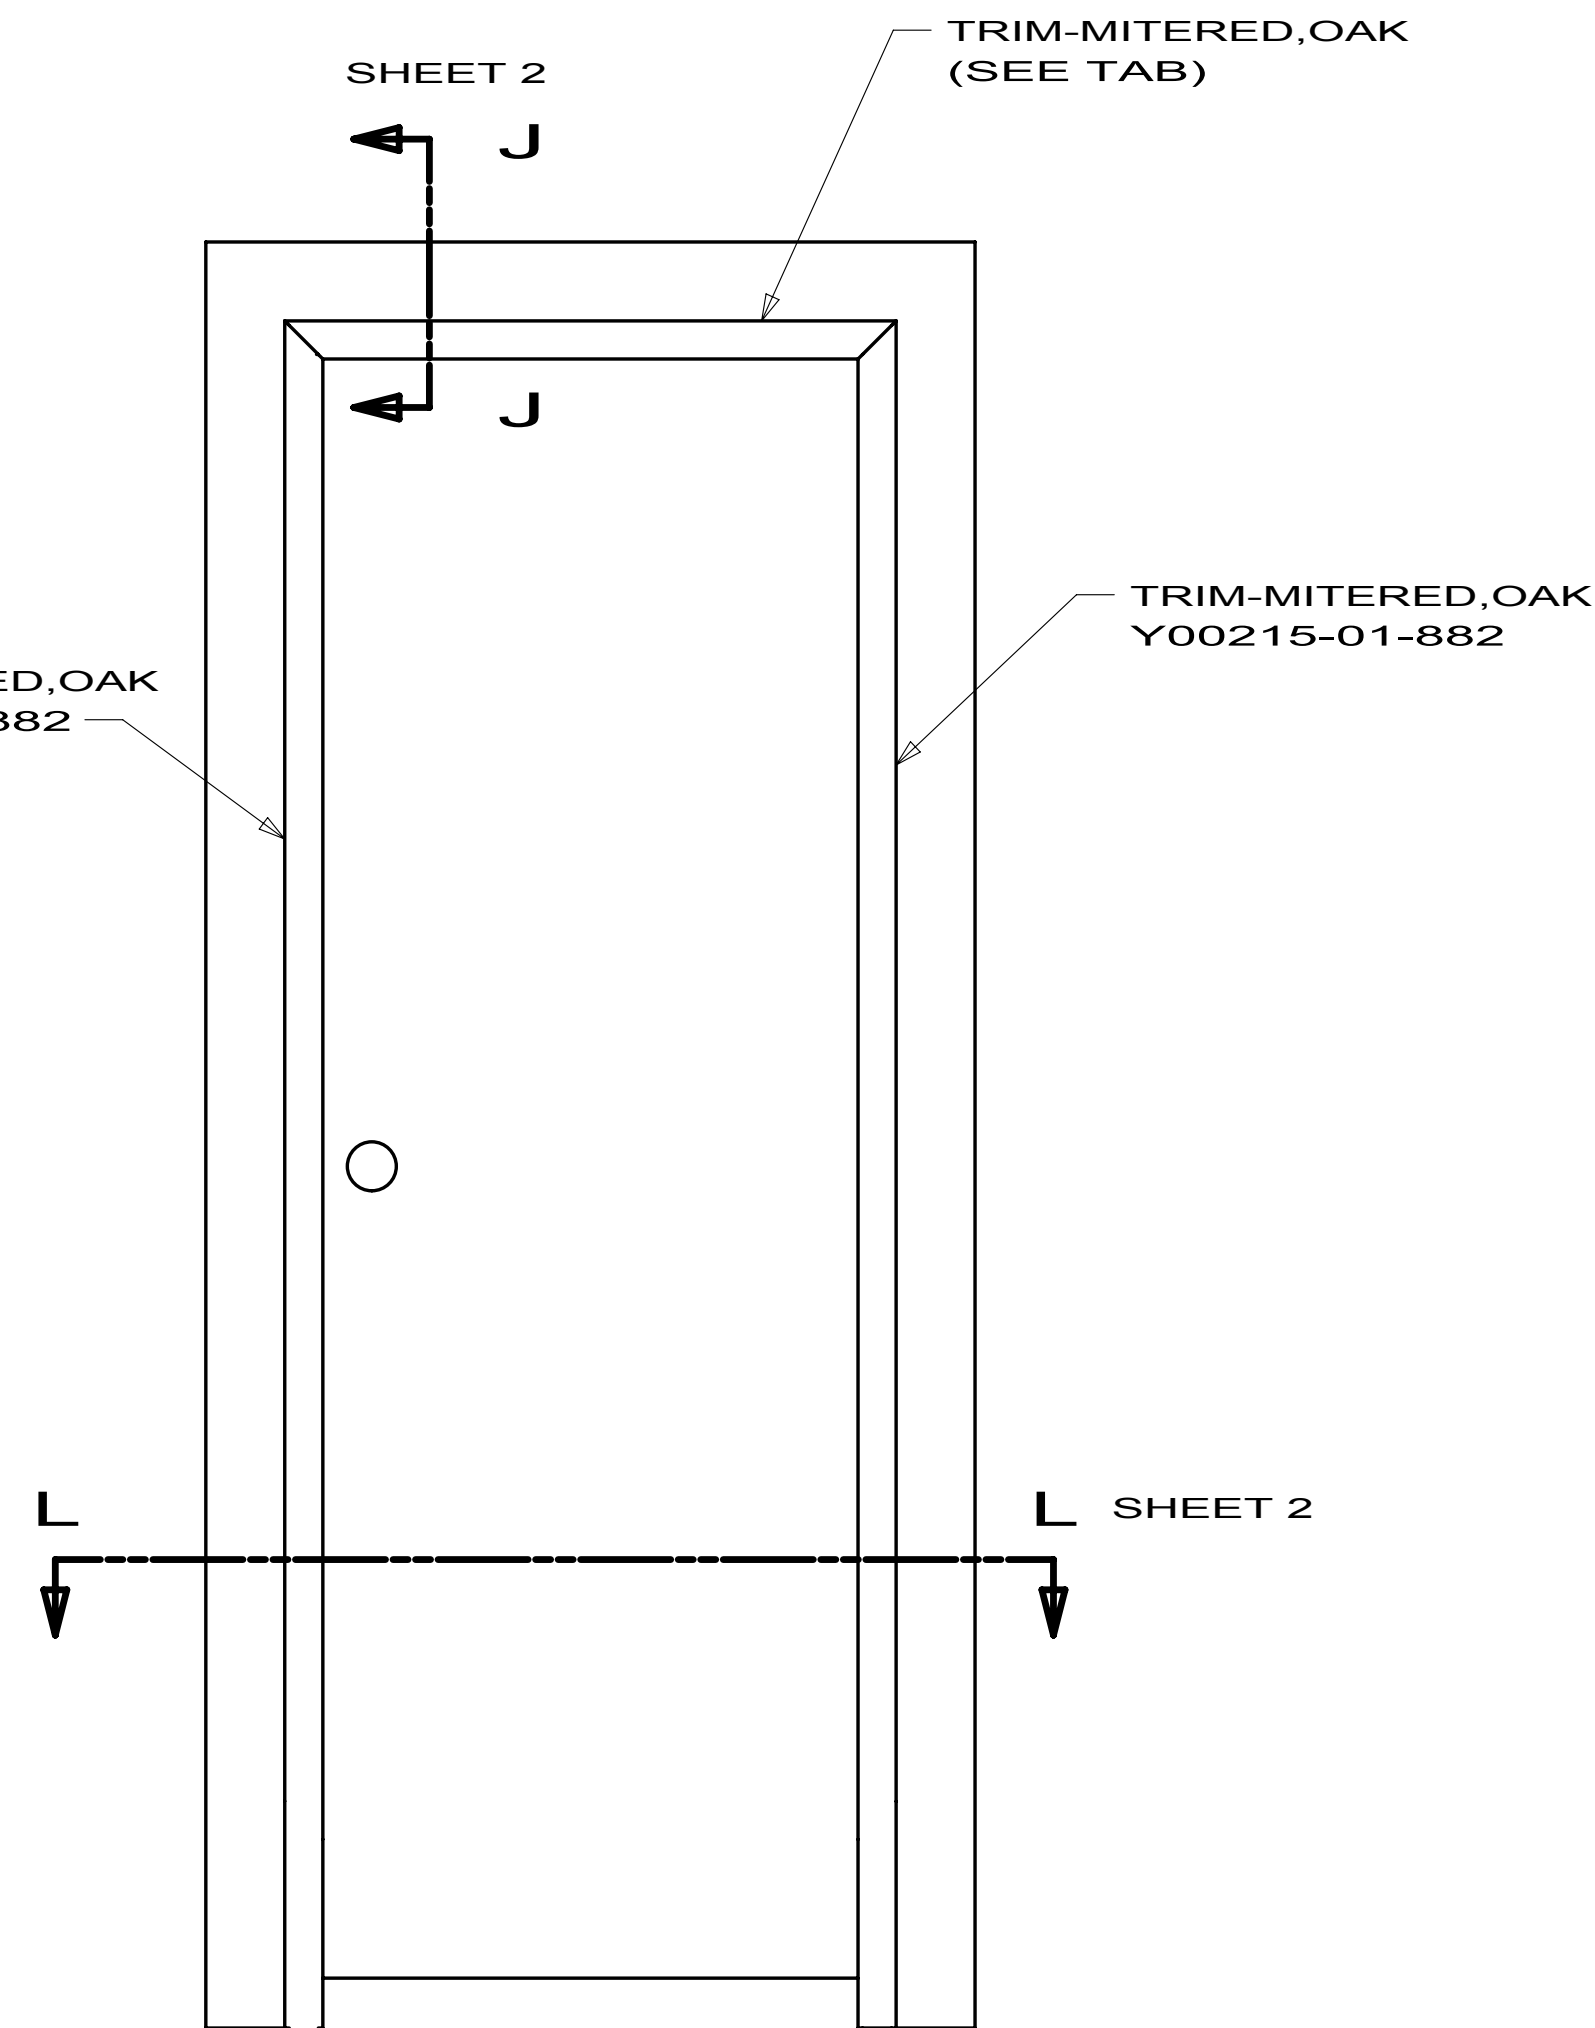


VIEW AY-AY
(VINYL TO VINYL)

144646-61 524DL

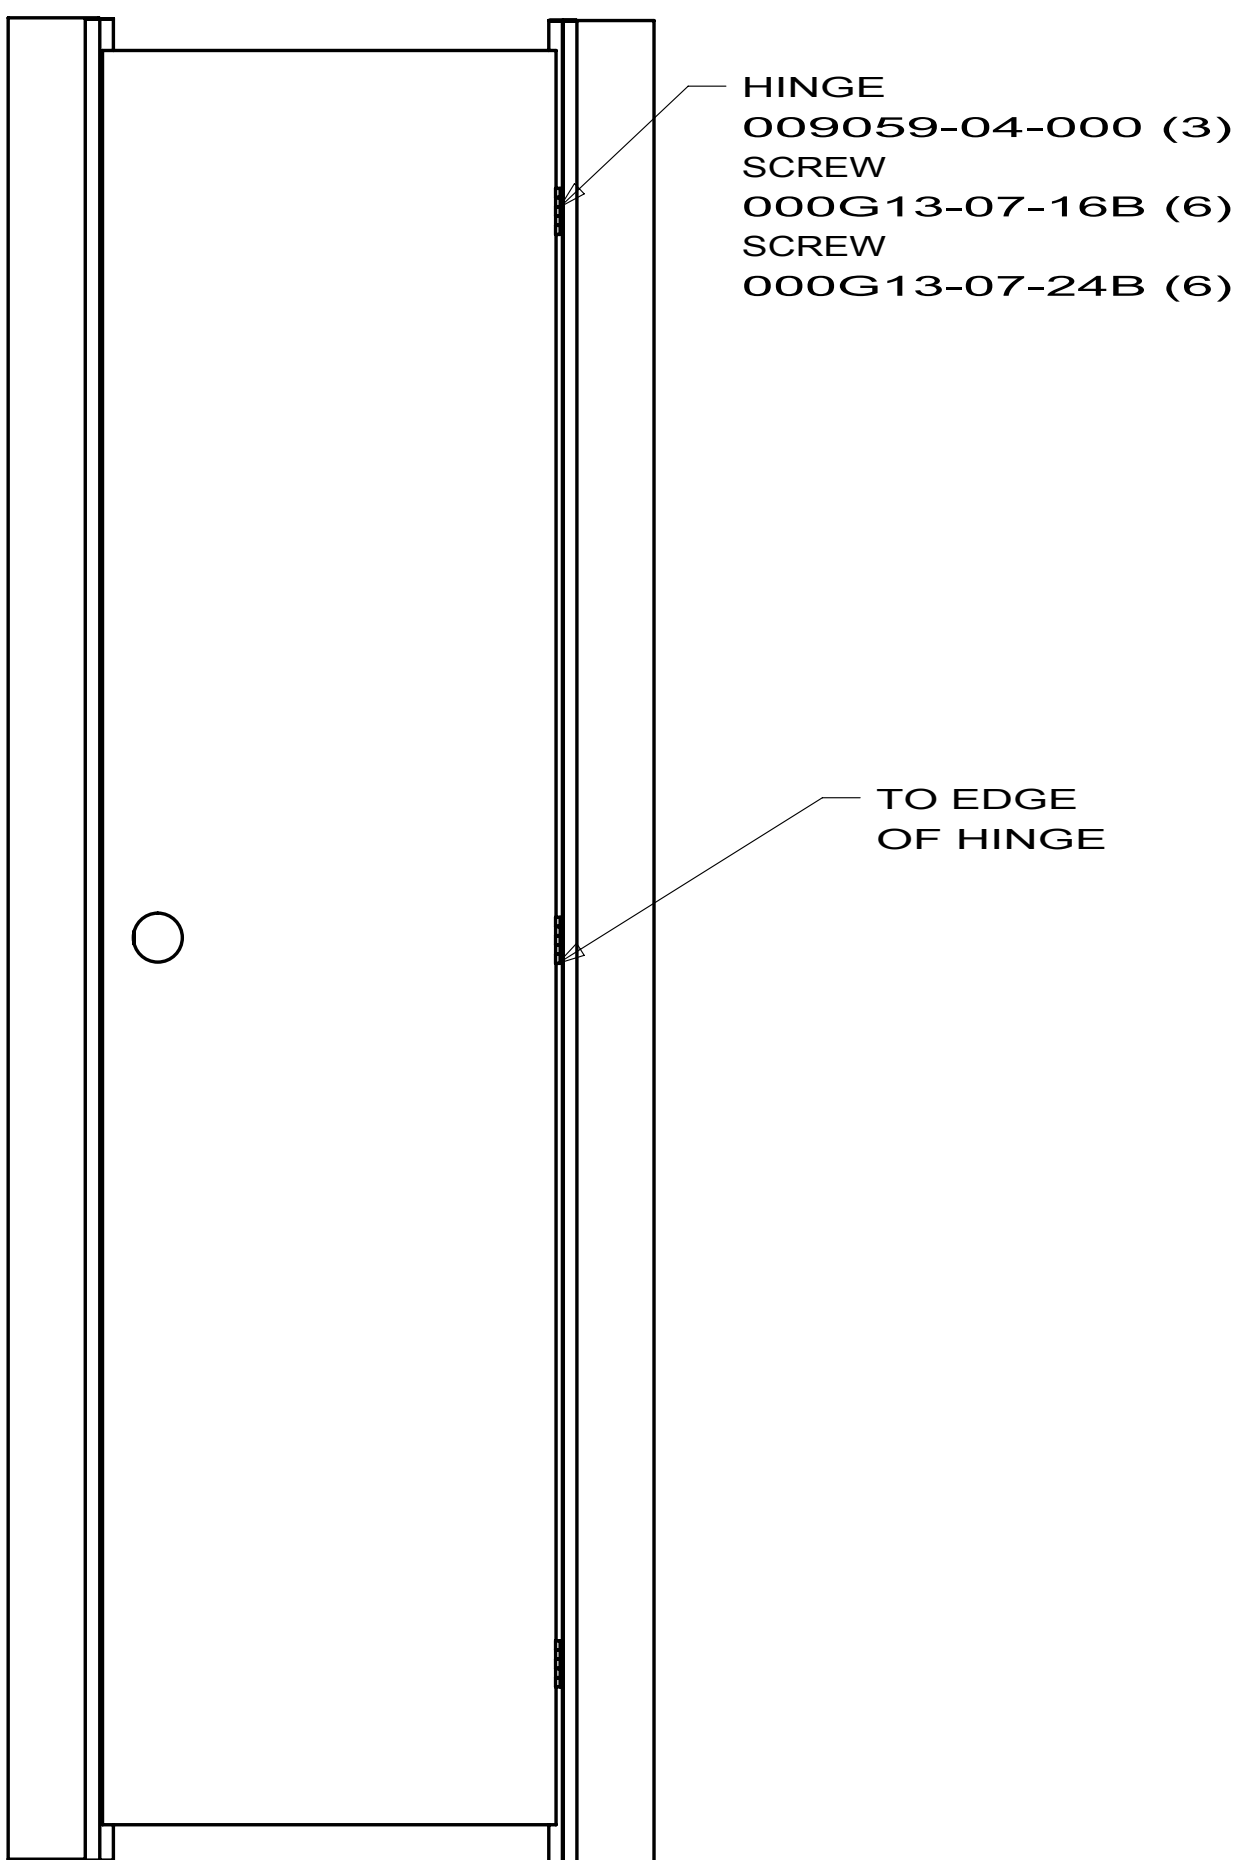



VIEW AZ

144646-66 231N

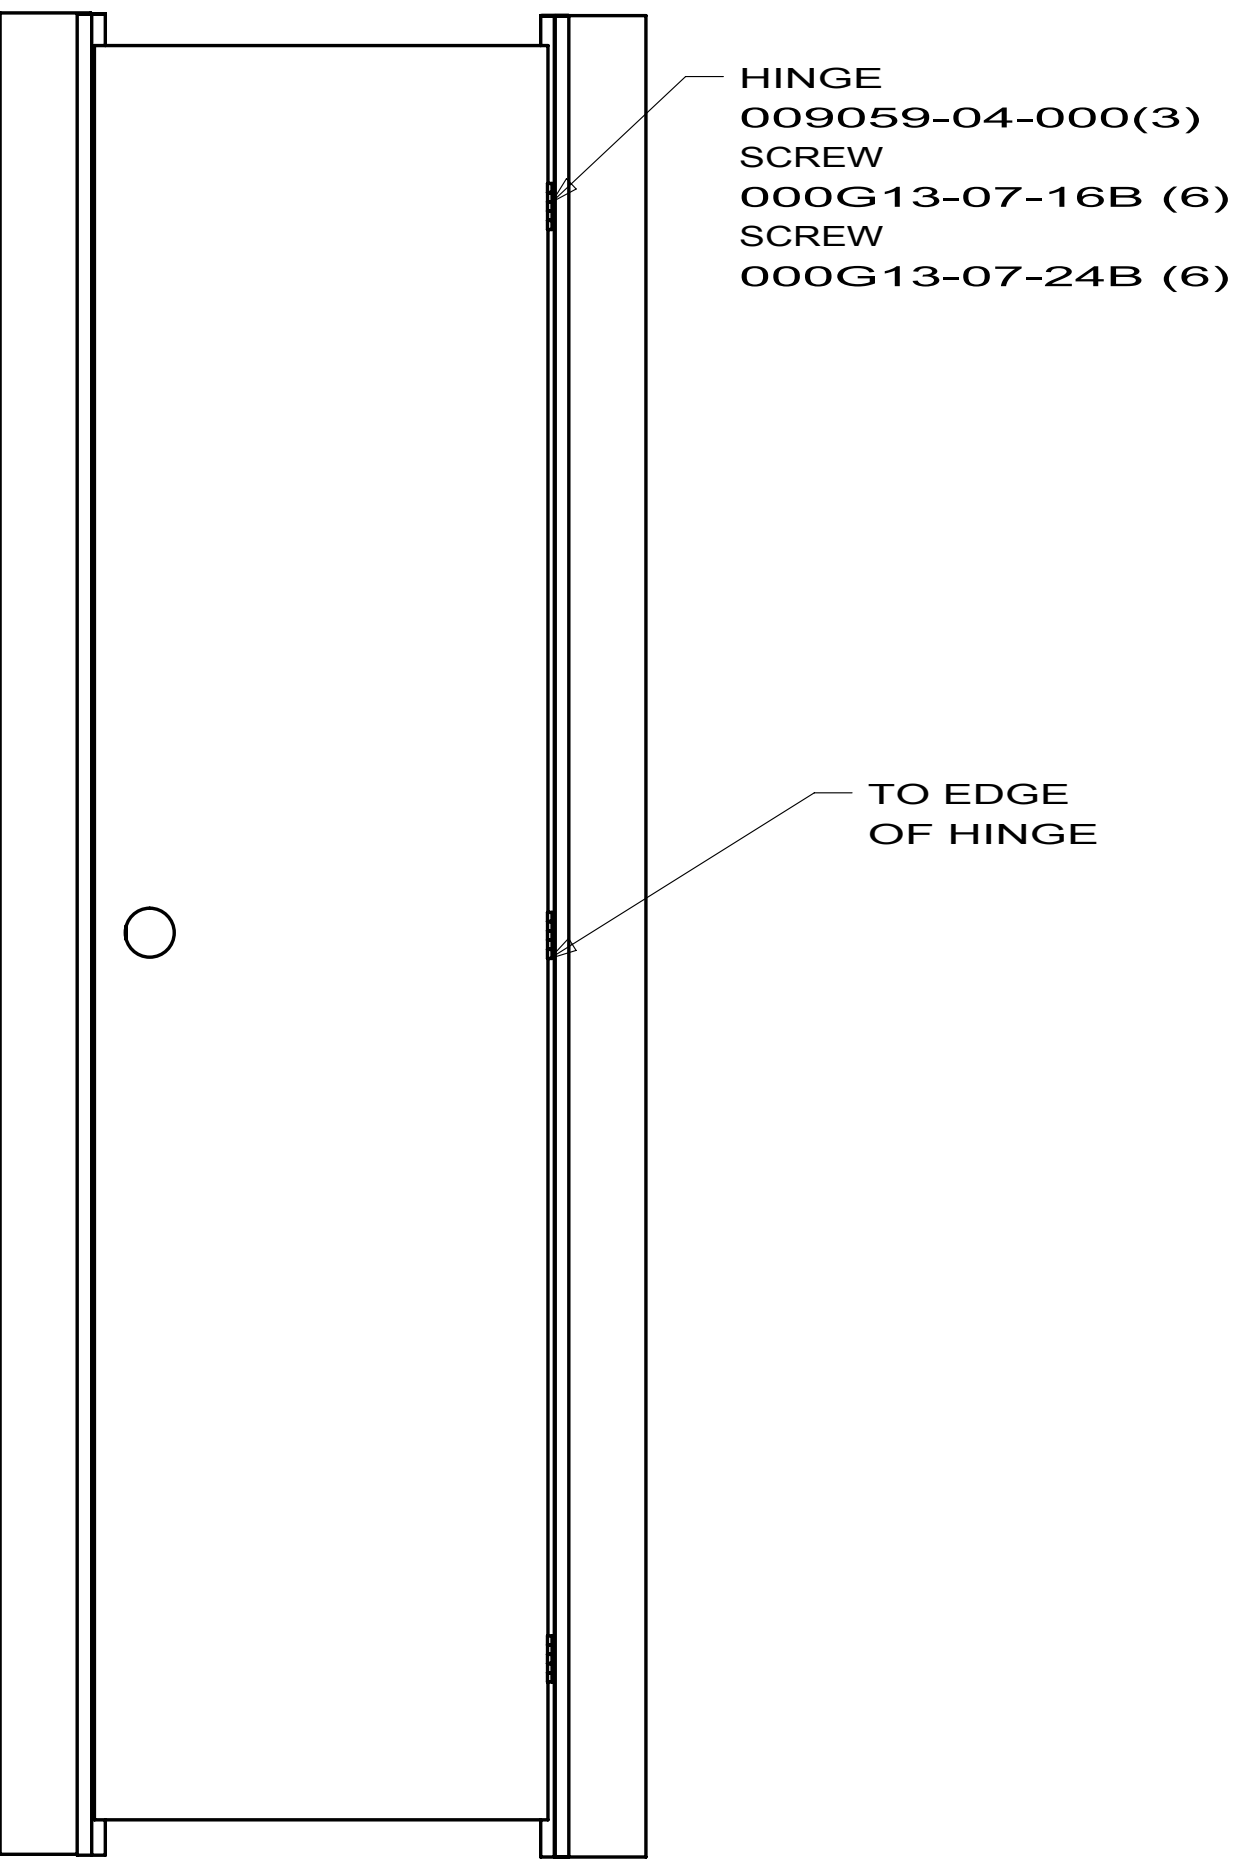


VIEW BL

144646-74 224V

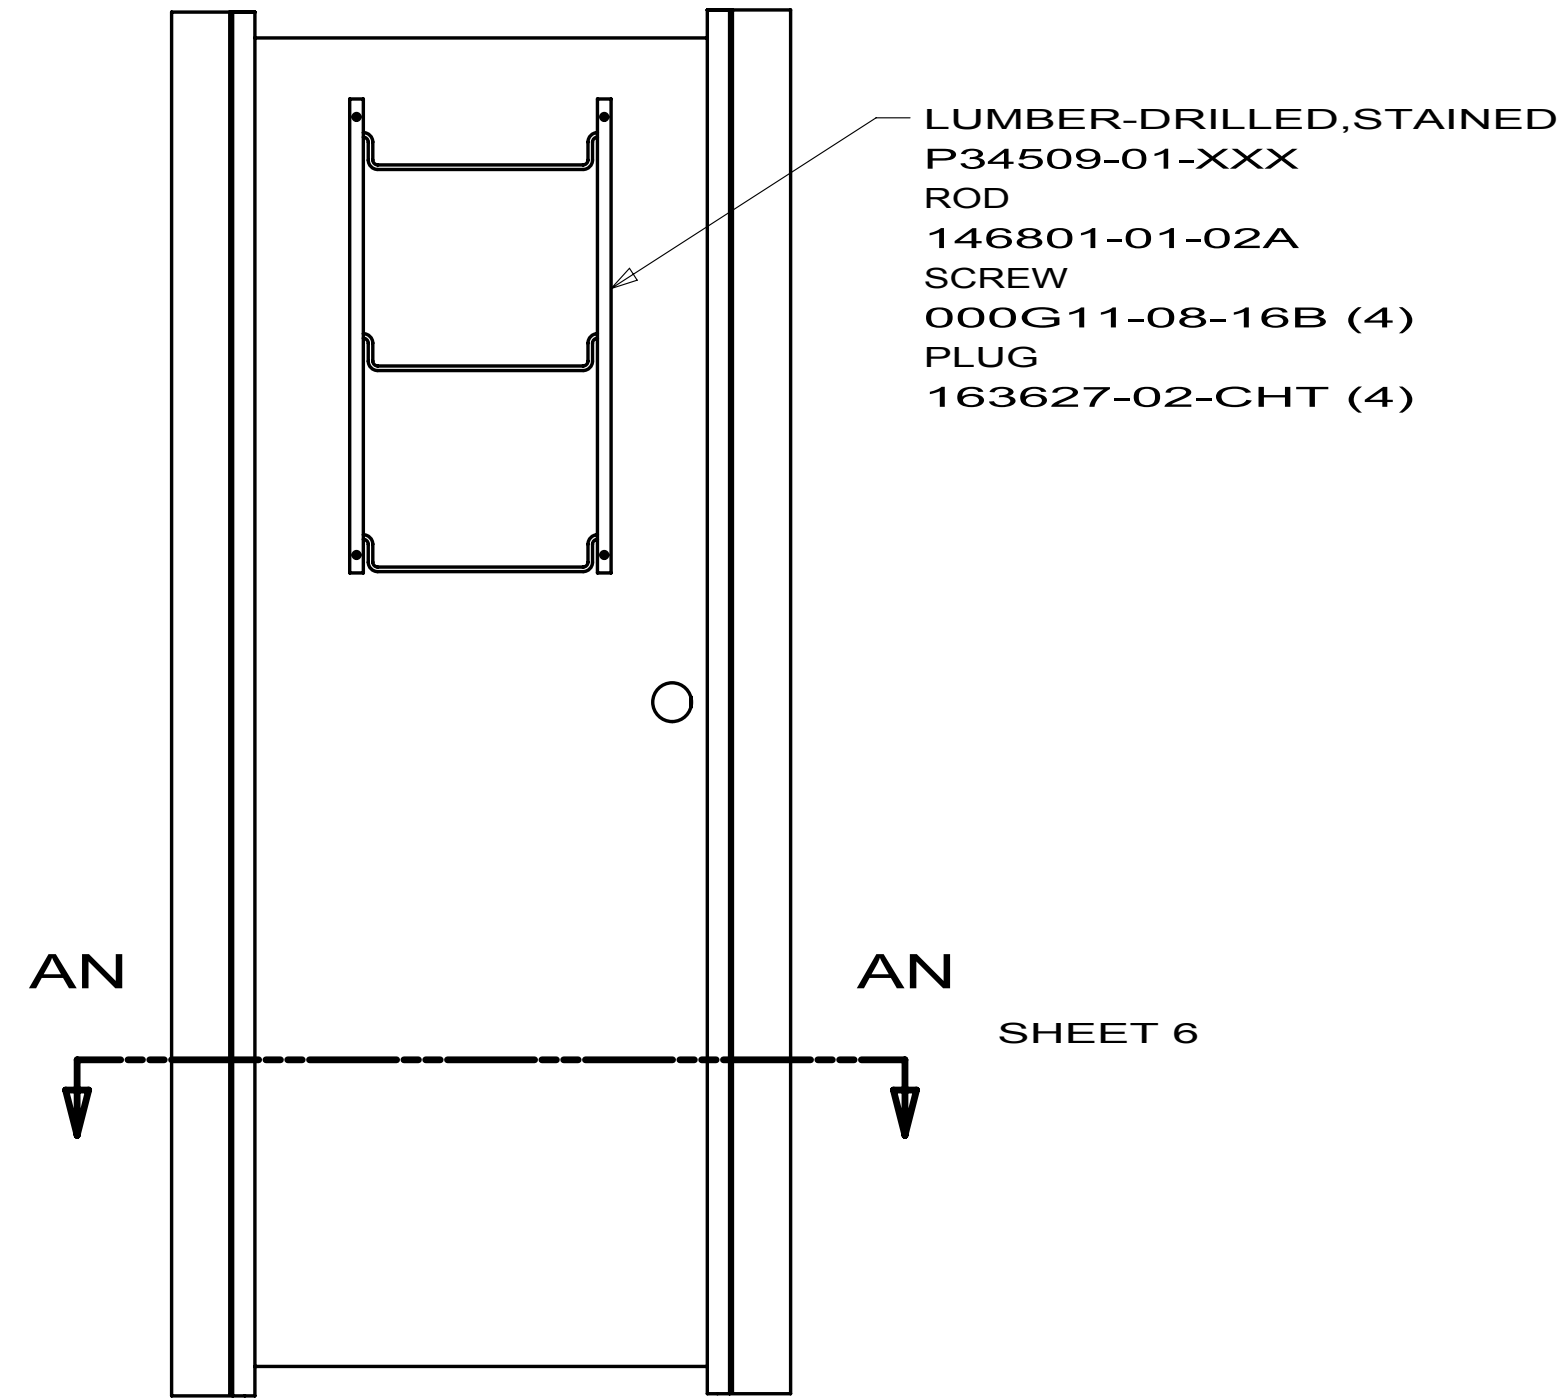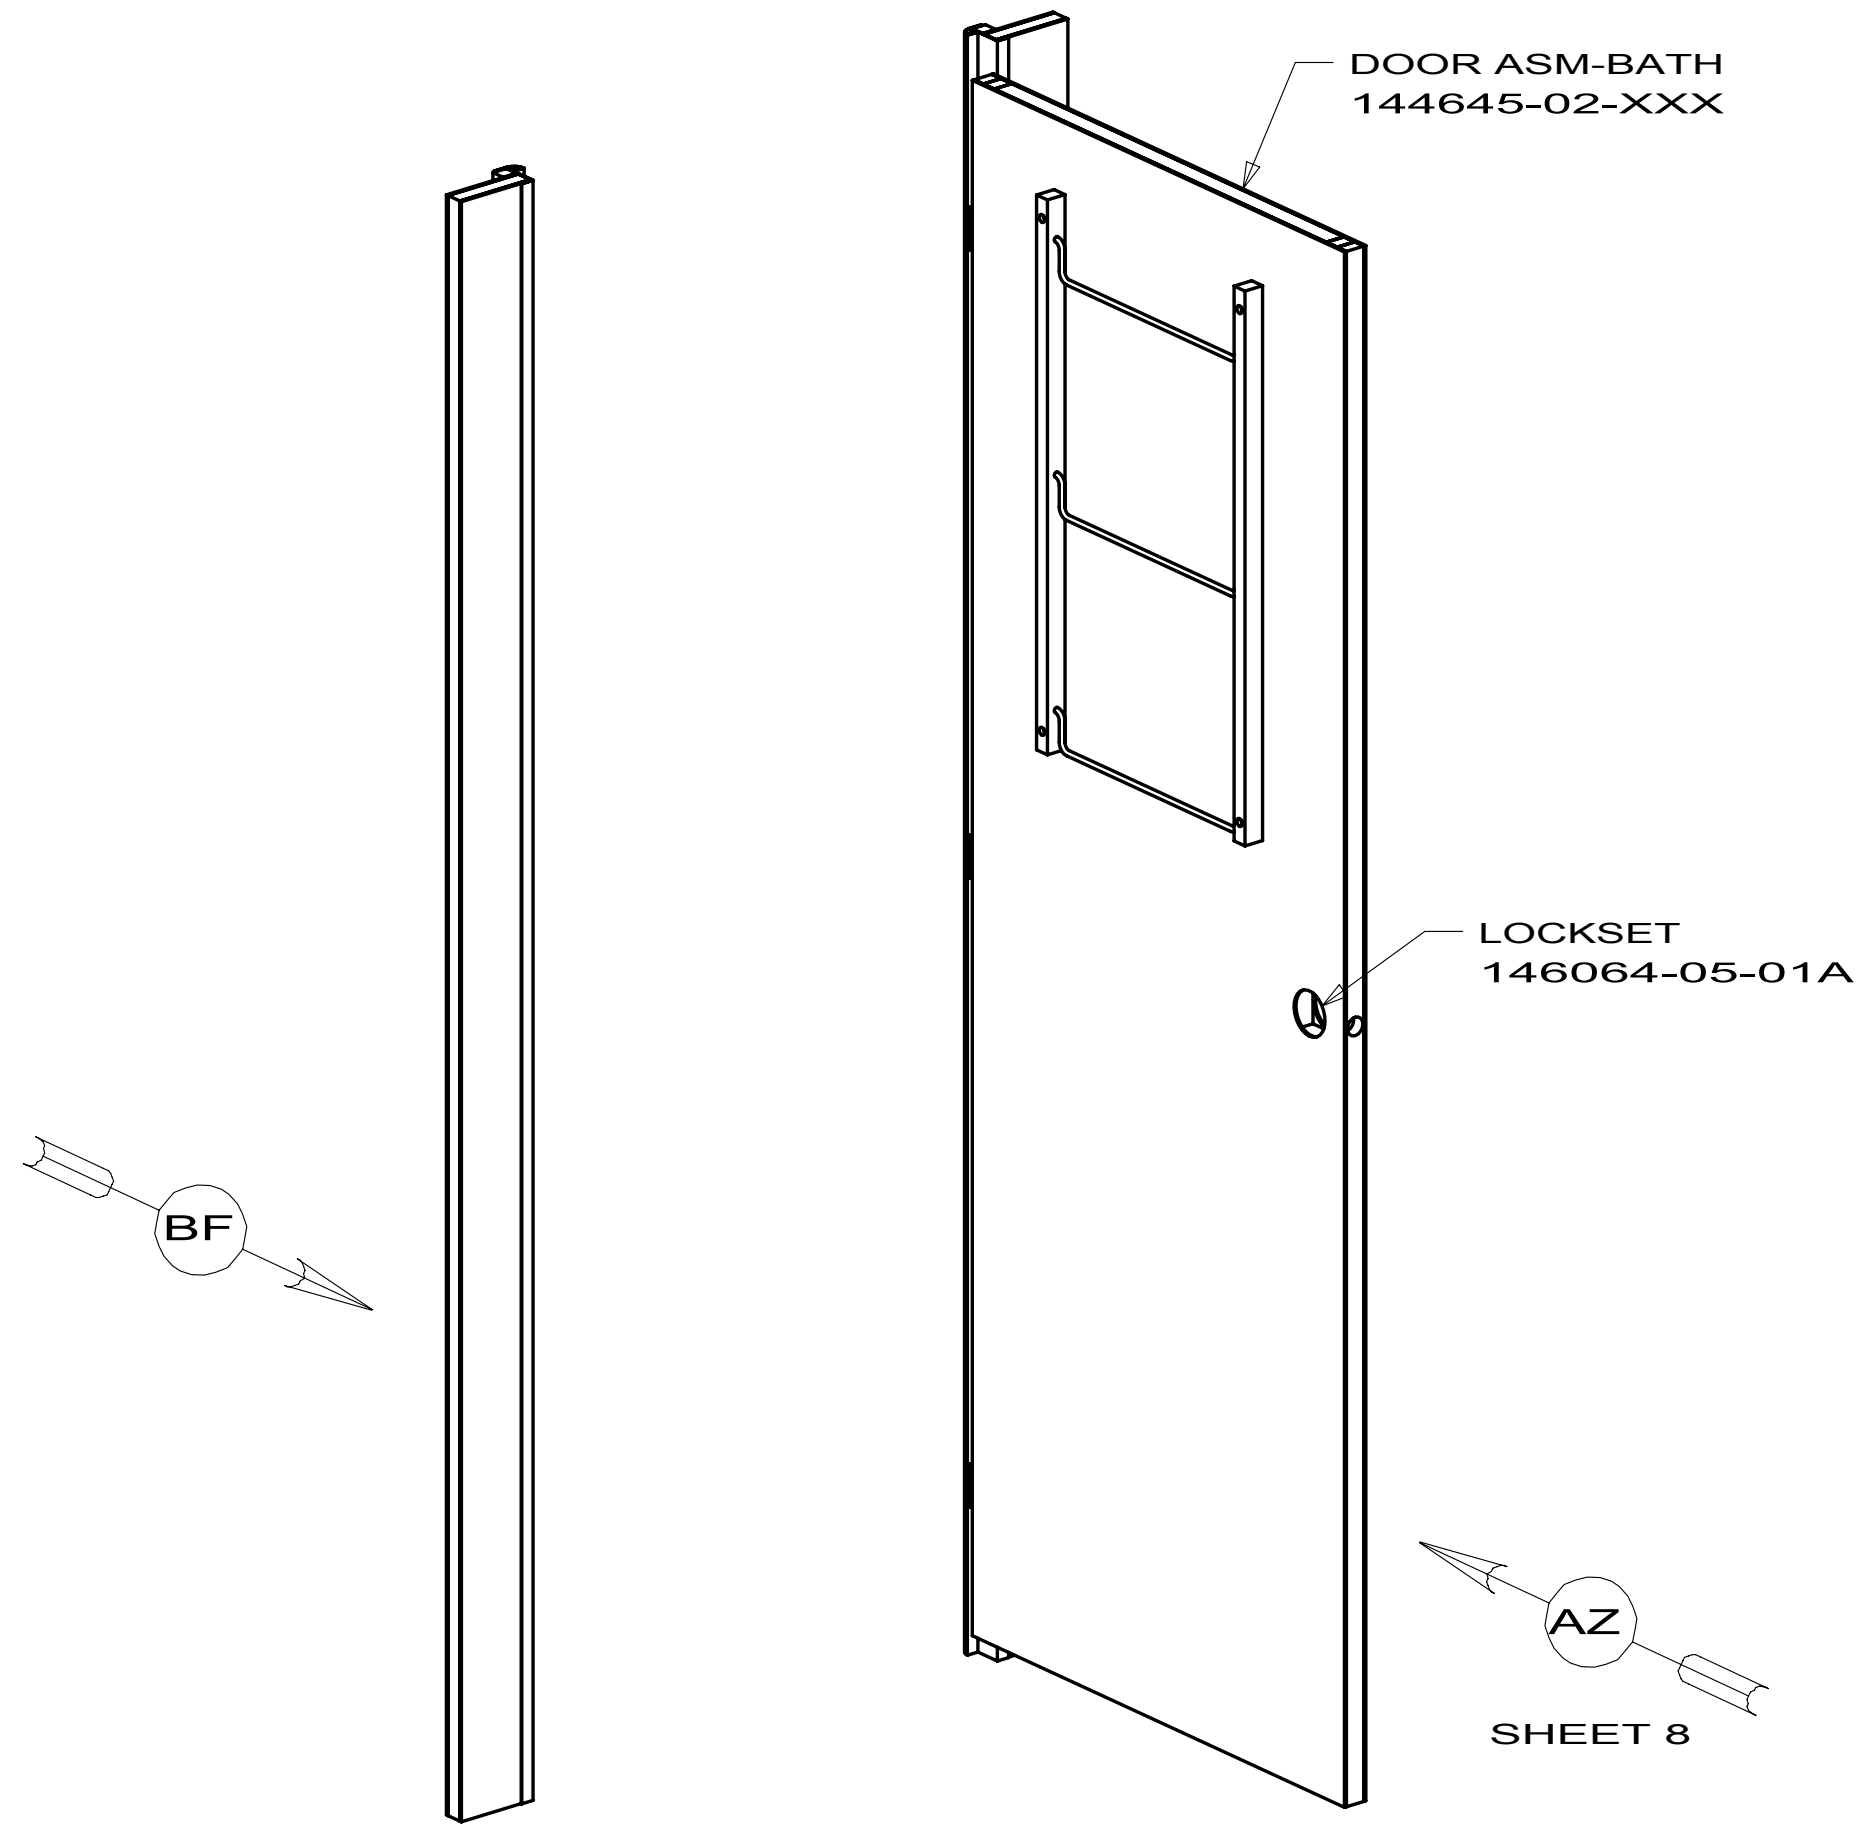

VIEW BF
144646-66 231N


DETAIL BE
144646-66 231N

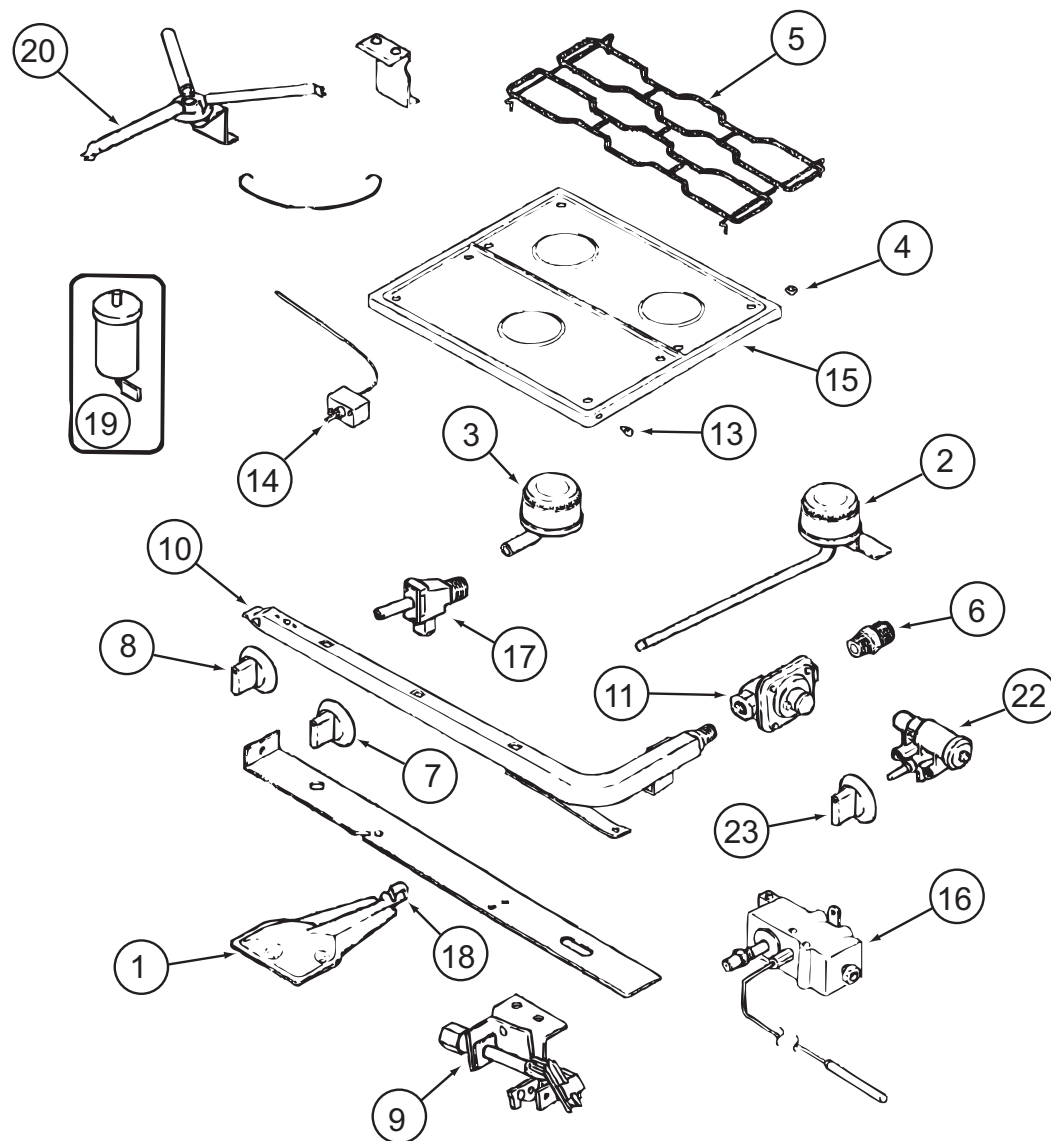

151277-01-01A, 151277-02-01A

151277-01-01A, 151277-02-01A (CONTINUED)


KEY	PART NUMBER	U/M	DESCRIPTION	VENDOR NO.
1	151279-02-700	EA	BURNER - OVEN - W/SHUTTER	74009853
2	112881-04-700	EA	BURNER - TOP/LEFT REAR	74004584
2	126023-01-700	EA	BURNER-TOP (RT-REAR) 5100BTU	74004583
3	112881-04-701	EA	BURNER - TOP/FRONT	74004582
4	102020-01-709	EA	BUMPER-GRATE	8007P020-60
5	112881-04-702	EA	GRATE - BLACK	74007277
6	135065-03-700	EA	FITTING - HALF UNION	74004234
7	128728-01-701	EA	KNOB - BURNER - REAR	74003941 (1 PER)
7	128728-01-702	EA	KNOB - BURNER - FRONT	74003942
8	151279-02-701	EA	KNOB - THERMOSTAT - BLACK	74009858
9	151279-01-700	EA	PILOT - BURNER - 16" SERIES	74009852
10	151279-02-702	EA	PIPE - MANIFOLD	74009856
11	112881-03-701	EA	REGULATOR KIT W/FITTINGS	12001285
13	102020-01-724	EA	BUMPER-MAIN TOP	8003P008-60
14	151279-02-703	EA	THERMOSTAT	74009855
15	151277-01-700	EA	TOP - MAIN (BLACK)	74007287
16	151279-02-704	EA	ELBOW BLOCK ASM (VALVE-OVEN)	74009864
17	151277-01-701	EA	VALVE/REAR - W/SET SCREW	12002254
17	151277-01-702	EA	VALVE/FRONT - W/SET SCREW	12002246
19	112881-04-705	EA	PUSH RING (ELECTRODE MTG)	7104P002-60
19	126023-01-711	EA	ELECTRODE - IGNITER (ONLY)	7432P077-60
20	126023-01-736	EA	FLASH TUBE EXTENSION (REAR)	74003326
20	126023-01-737	EA	FLASH TUBE EXTENSION (FRONT)	74003327
21	112881-04-708	EA	CLIP-FLASH TUBE	7112P068-60
22	126023-01-735	EA	KIT - IGNITOR TOP BRNER & KNOB	12001296=74002413&4
23	128728-01-707	EA	KNOB - IGNITOR	74003944
26	112881-04-709	EA	SHIELD-SPARK	3604F211-45
			CONTACT WINNEBAGO PART SALES FOR UNLISTED COMPONENT(S)	

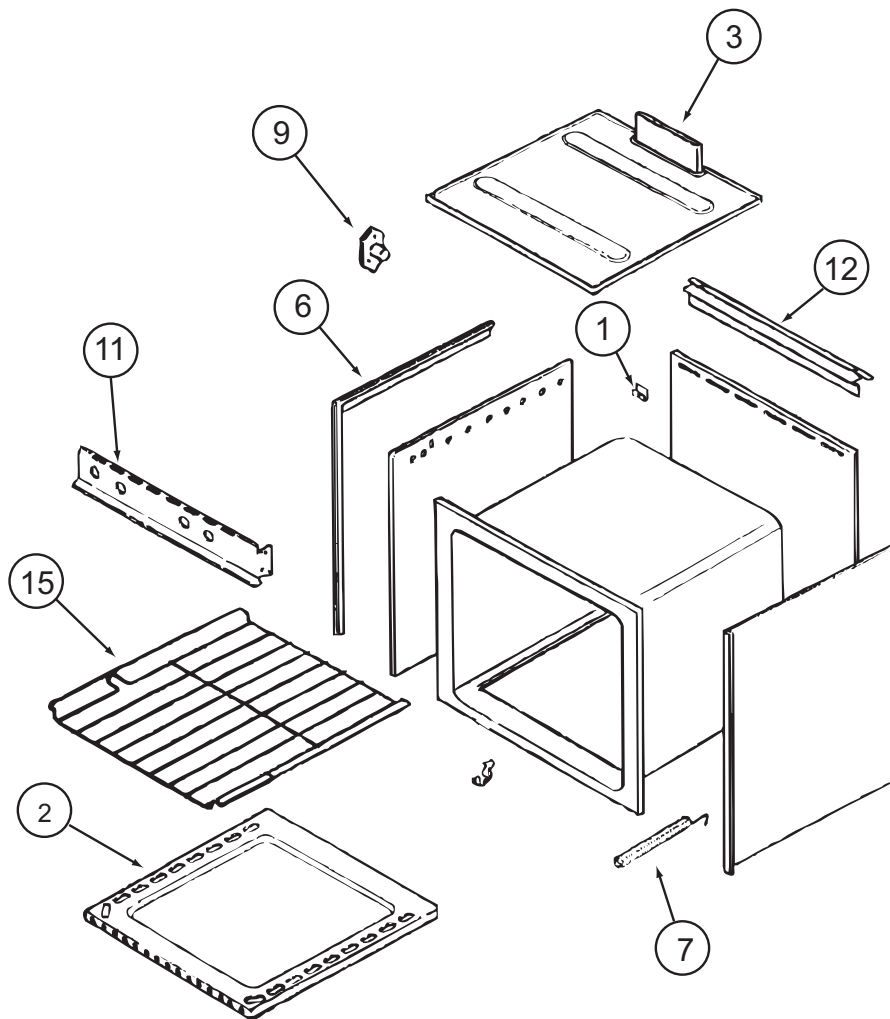

151277-01-01A (CONTINUED)


KEY	PART NUMBER	U/M	DESCRIPTION	VENDOR NO.
2	126023-01-731	EA	BOTTOM - OVEN	2205F016-19
3	126023-01-718	EA	FLUE BOX ASSEMBLY	4006W075-80
6	126023-01-713	EA	TRIM - SIDE (RIGHT) BLACK	74002827
6	126023-01-714	EA	TRIM - SIDE (LEFT) BLACK	74002828
7	135066-03-700	EA	SPRING - OVEN DOOR	74001835
9	128728-01-703	EA	PIN/T-NUT F/HINGE	7103P109-60
15	126023-01-716	EA	RACK - OVEN	74003106


CONTACT WINNEBAGO PART SALES FOR UNLISTED COMPONENT(S)

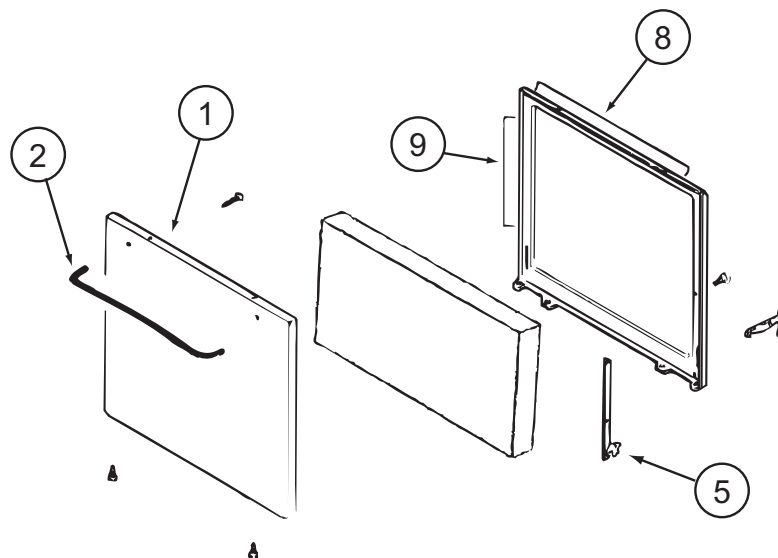

151277-01-01A (CONTINUED)

KEY	PART NUMBER	U/M	DESCRIPTION	VENDOR NO.
1	102022-01-704	EA	GLASS-OUTER	7902P261-60
1	112881-01-713	EA	DOOR/OVEN-TEXT/BLK NO WINDOW	2401F126-70
2	128727-01-701	EA	HANDLE - OVEN DOOR	74003929
5	151277-01-704	EA	HINGE KIT-OVEN DR/LT	12400028
5	151277-01-705	EA	HINGE KIT-OVEN DR/RT	12400029
8	126023-01-732	EA	SEAL/OVEN DR TOP	7212P014-60
9	135066-03-714	EA	SEAL - OVEN DOOR SIDES	7212P039-60
CONTACT WINNEBAGO PART SALES FOR UNLISTED COMPONENT(S)				

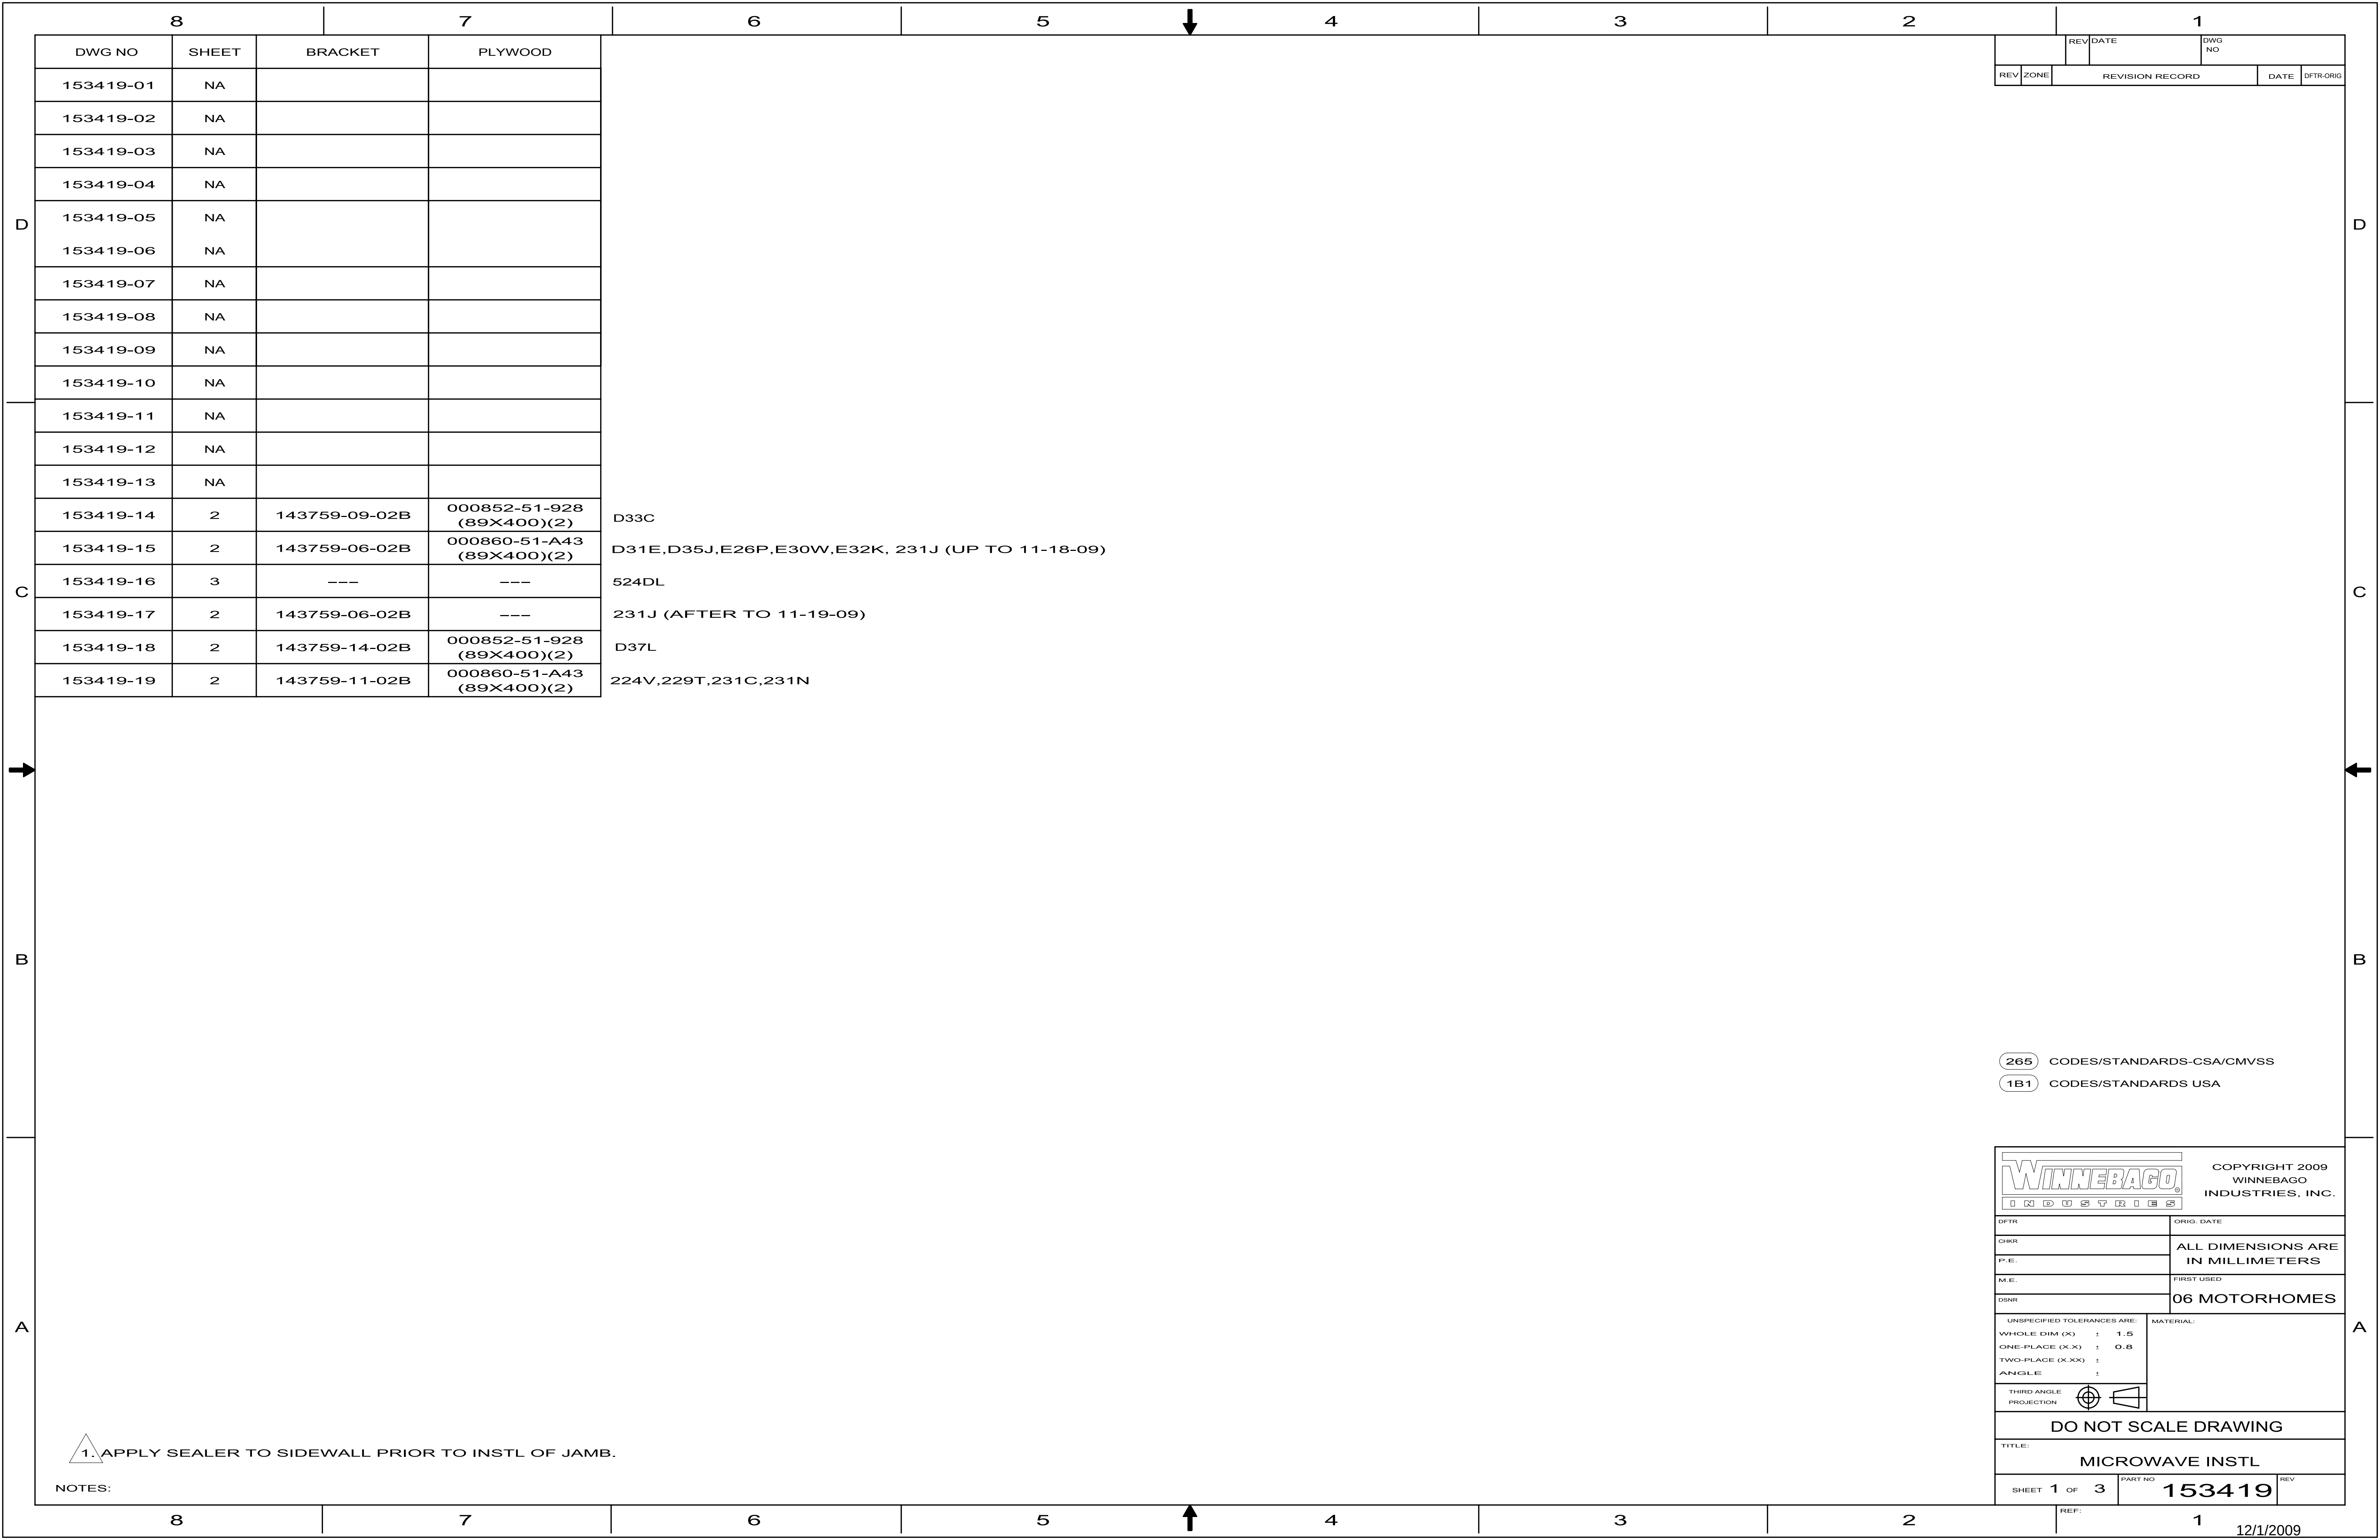

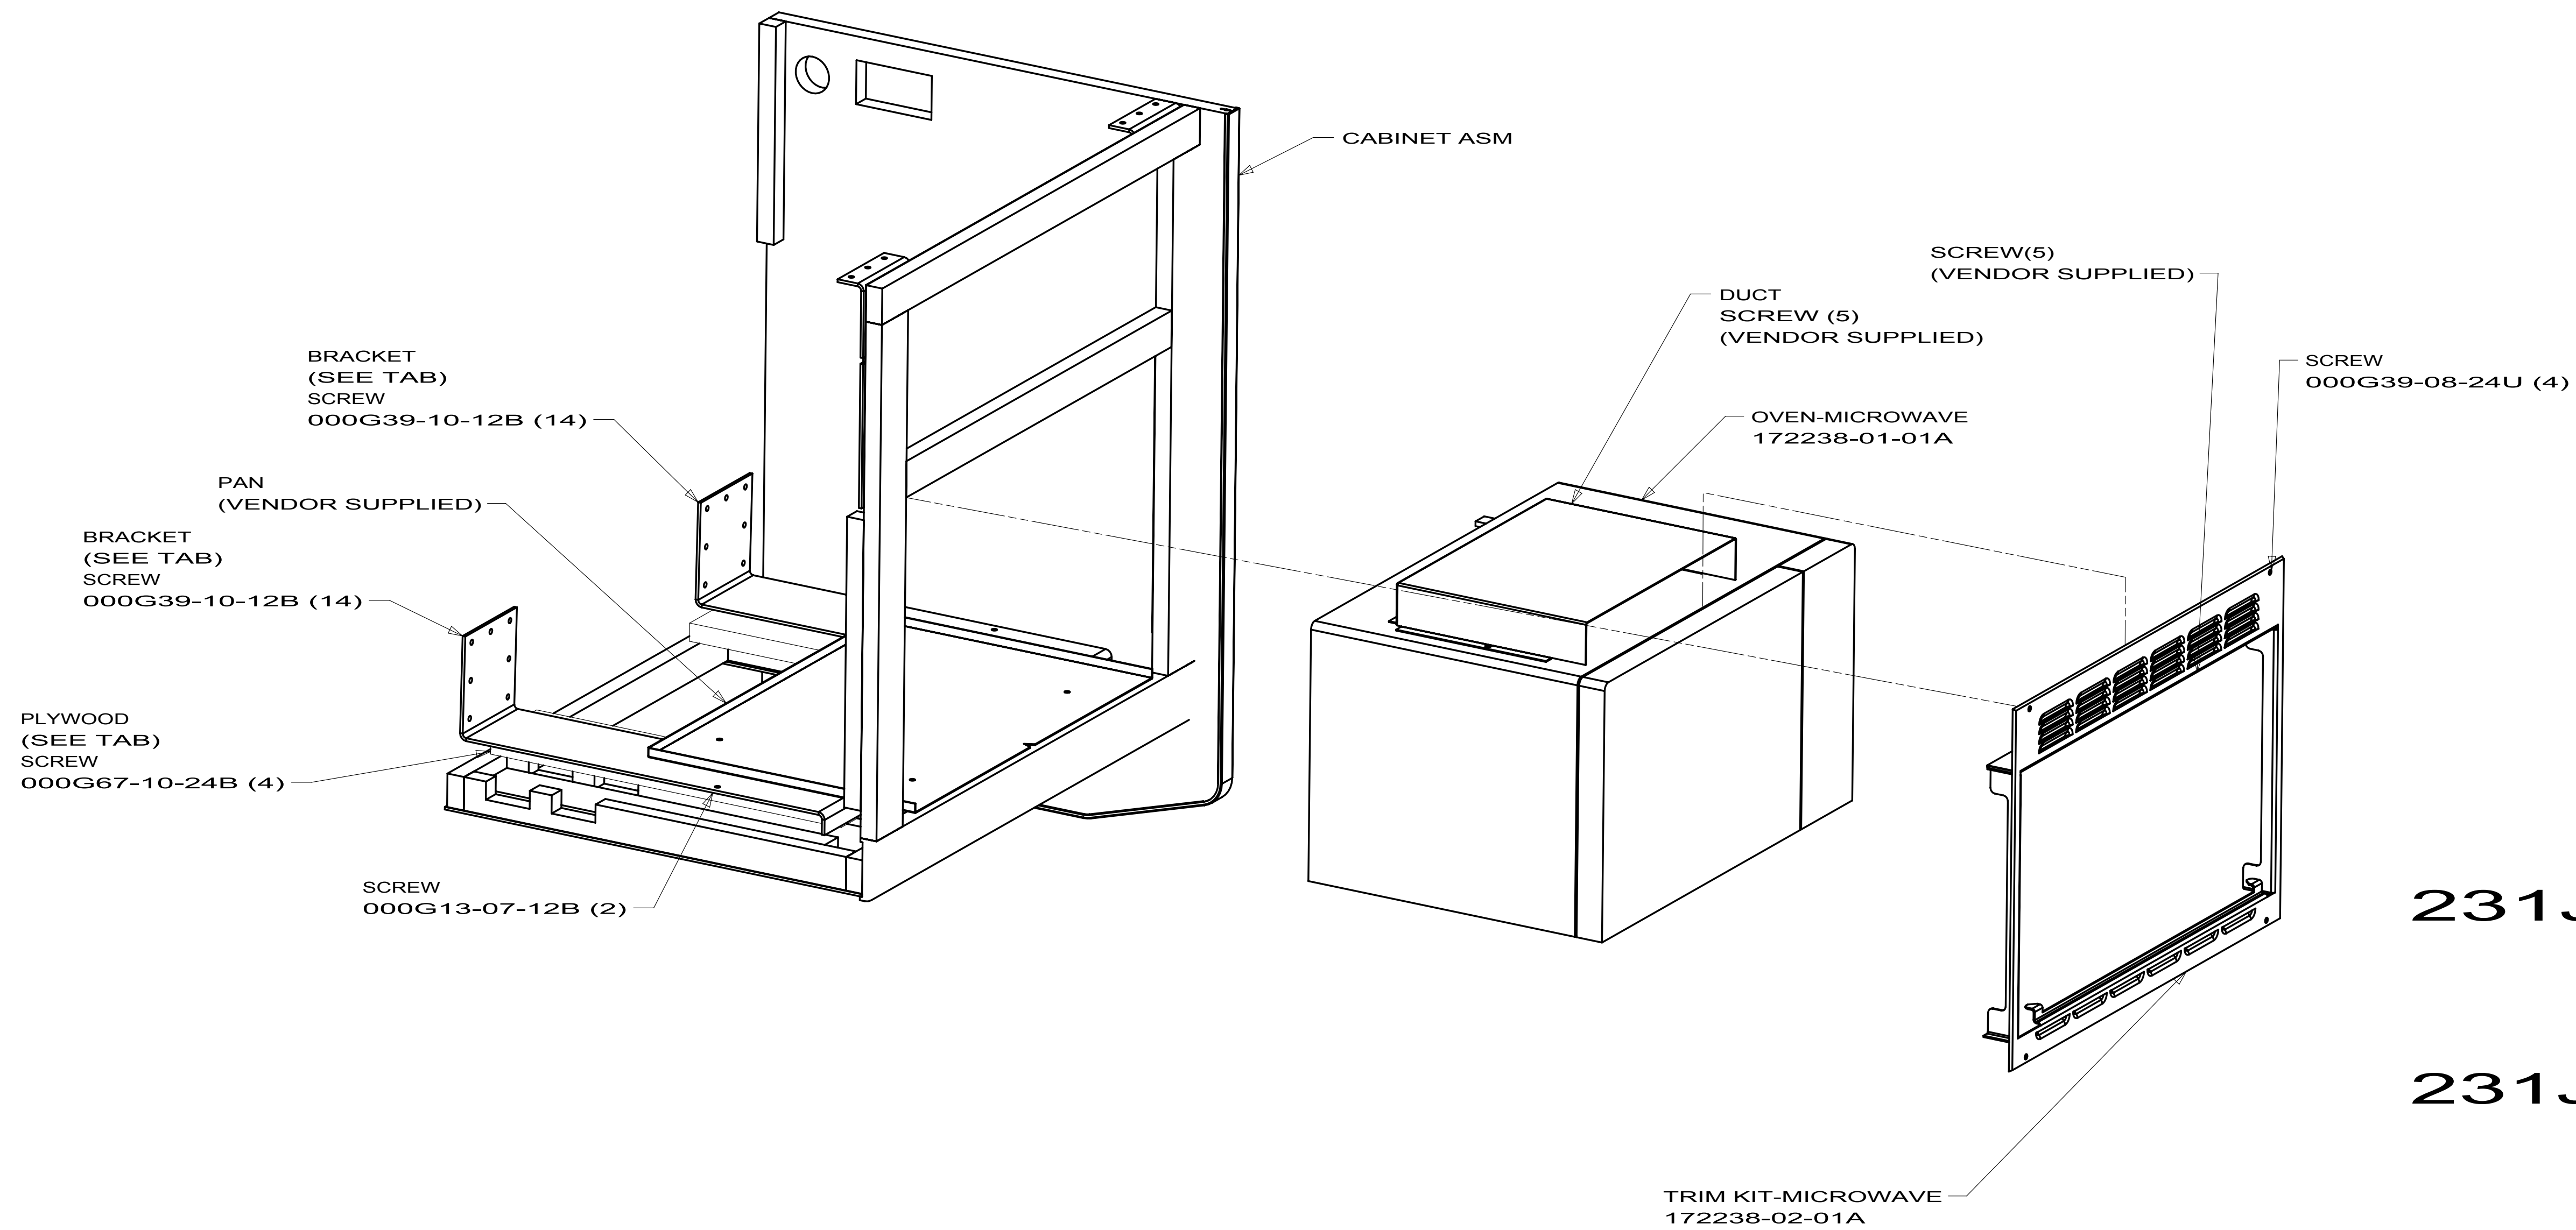

153419-14
D33C

153419-15
D31E, D35J
E26P, E30W, E32K
231J (UP TO 11-18-09)

153419-17
231J (AFTER 11-19-09)

153419-18
D37L

153419-19
224V, 229T, 231C, 231N

D

C

B

A

D

C

B

A

231N
E26P
160035-01

WINNEBAGO INDUSTRIES		COPYRIGHT 2009 WINNEBAGO INDUSTRIES, INC.	
DISTR		ORIG. DATE	
CHGR		ALL DIMENSIONS ARE IN MILLIMETERS	
P.E.		FIRST USED	
M.E.		06 G-SERIES	
DSNR		MATERIAL:	
UNSPECIFIED TOLERANCES ARE:		WEIGHT: (SEE TAB) LBS.	
WHOLE DIM (X) : 3			
ONE-PLACE (X.X) : 1.5			
TWO-PLACE (X.XX) : 0.50			
ANGLE : 1°			
THIRD ANGLE PROJECTION			
DO NOT SCALE DRAWING			
TITLE: REFRIGERATOR INSTL-SLIDEOUT			
SHEET 1 OF 14		PART NO 160035	

6 BAFFLE-REFRIGERATOR
136966-04-02B
PLUG
061420-04-000

BAFFLE
143195-03-02B
143195-04-02B
SCREW
G39-08-12U (7)
RIVET
H14-06-04U (4)

BRACKET-REFRIGERATOR
150740-02-02B(2)
SCREW
G39-08-12U (18)

NUT-SELF RETAINING
147284-03-000 (4)

HOSE 5
112176-01-000 (A/R)
CLAMP-RATCHET, REFRIGERATOR
152417-01-01A
GROMMET
108505-01-000 (2)

8 BOLT-FLANGE, TAPER
151004-01-000 (4)

BRACKET-REFRIGERATOR
150740-01-02B(2)

1 9 SCREW
G39-08-08U (12)

11. LOCATE SO THAT BAFFLE COVERS HEAT STACK.
10. DIMENSION FROM LOWEST POINT ON COILS
9. USE THE FIRST SIX HOLES STARTING FROM THE BOTTOM OF THE REFRIGERATOR IN THE COLUMN NEEDED FOR THE SPECIFIC DISTANCE.

REFRIGERATOR

7

BRACKET (REF)

NUT-RETAINING (REF)

BACK OF REFRIGERATOR

VIEW B


VIEW A

BRACKET (REF)

BOLT-FLANGE (REF)

8. TORQUE BOLTS TO 27 N-M ± 2 N-M.
7. USE TAPE 123816-01-000 BEHIND INSERT PANELS (2) STRIPS 8 MM ON EACH PANEL STD. (2000)
6. BTRACE MUST FASTEN INTO BACKING STEEL OR ALUMINUM TUBE.
5. HOSE IS TO PROTRUDE NO MORE THAN 20 TO 38 MM BELOW FLOOR OR COMPARTMENT.
4. CENTER BETWEEN REFRIGERATOR CABINET WALLS.
3. FASTEN SCREW THRU ANGLE ON TOP OF REFRIGERATOR.
2. LOCATE BRACKETS SO THEY ARE TO OUTSIDE OF PLATES.
1. PLACE SCREW (ON EACH SIDE) ALONG BACK EDGE OF REFRIGERATOR.

NOTES:

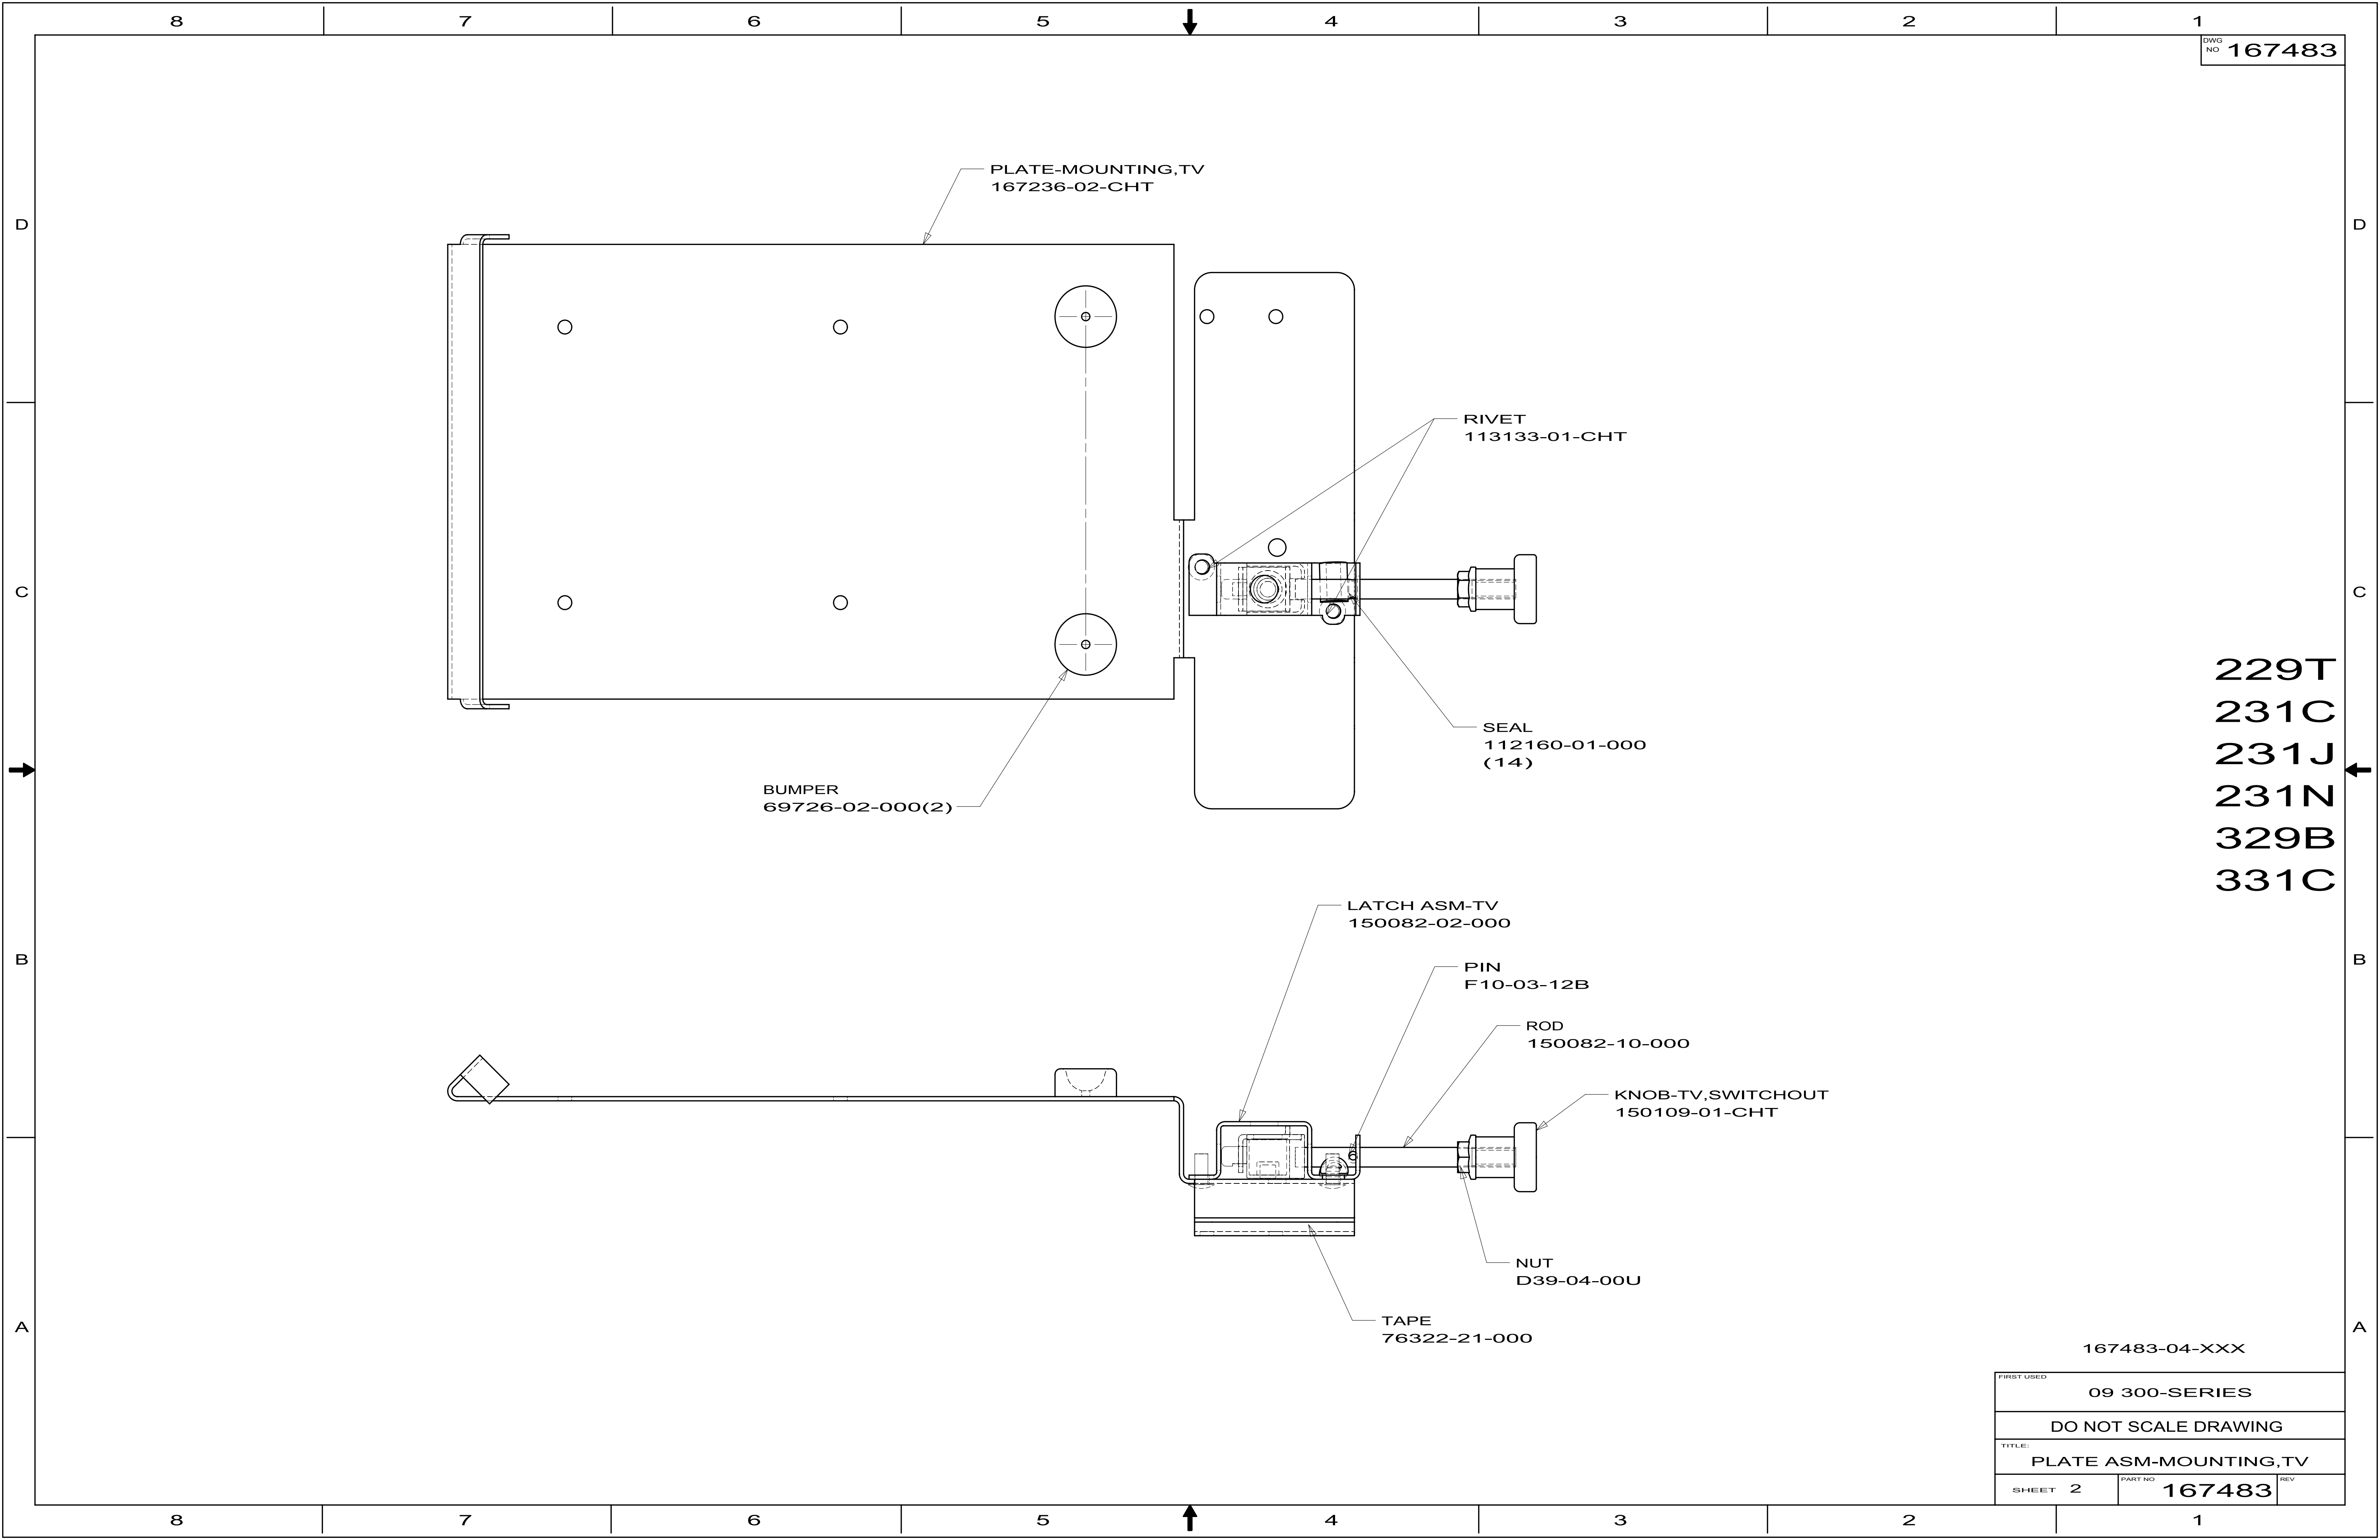

229T
231C
231J
231N
329B
331C

167483-04-XXX		
09 300-SERIES		
DO NOT SCALE DRAWING		
PLATE ASM-MOUNTING,TV		
SHEET 2	PART NO 167483	REV

D

C

B



A

D

C


B

A

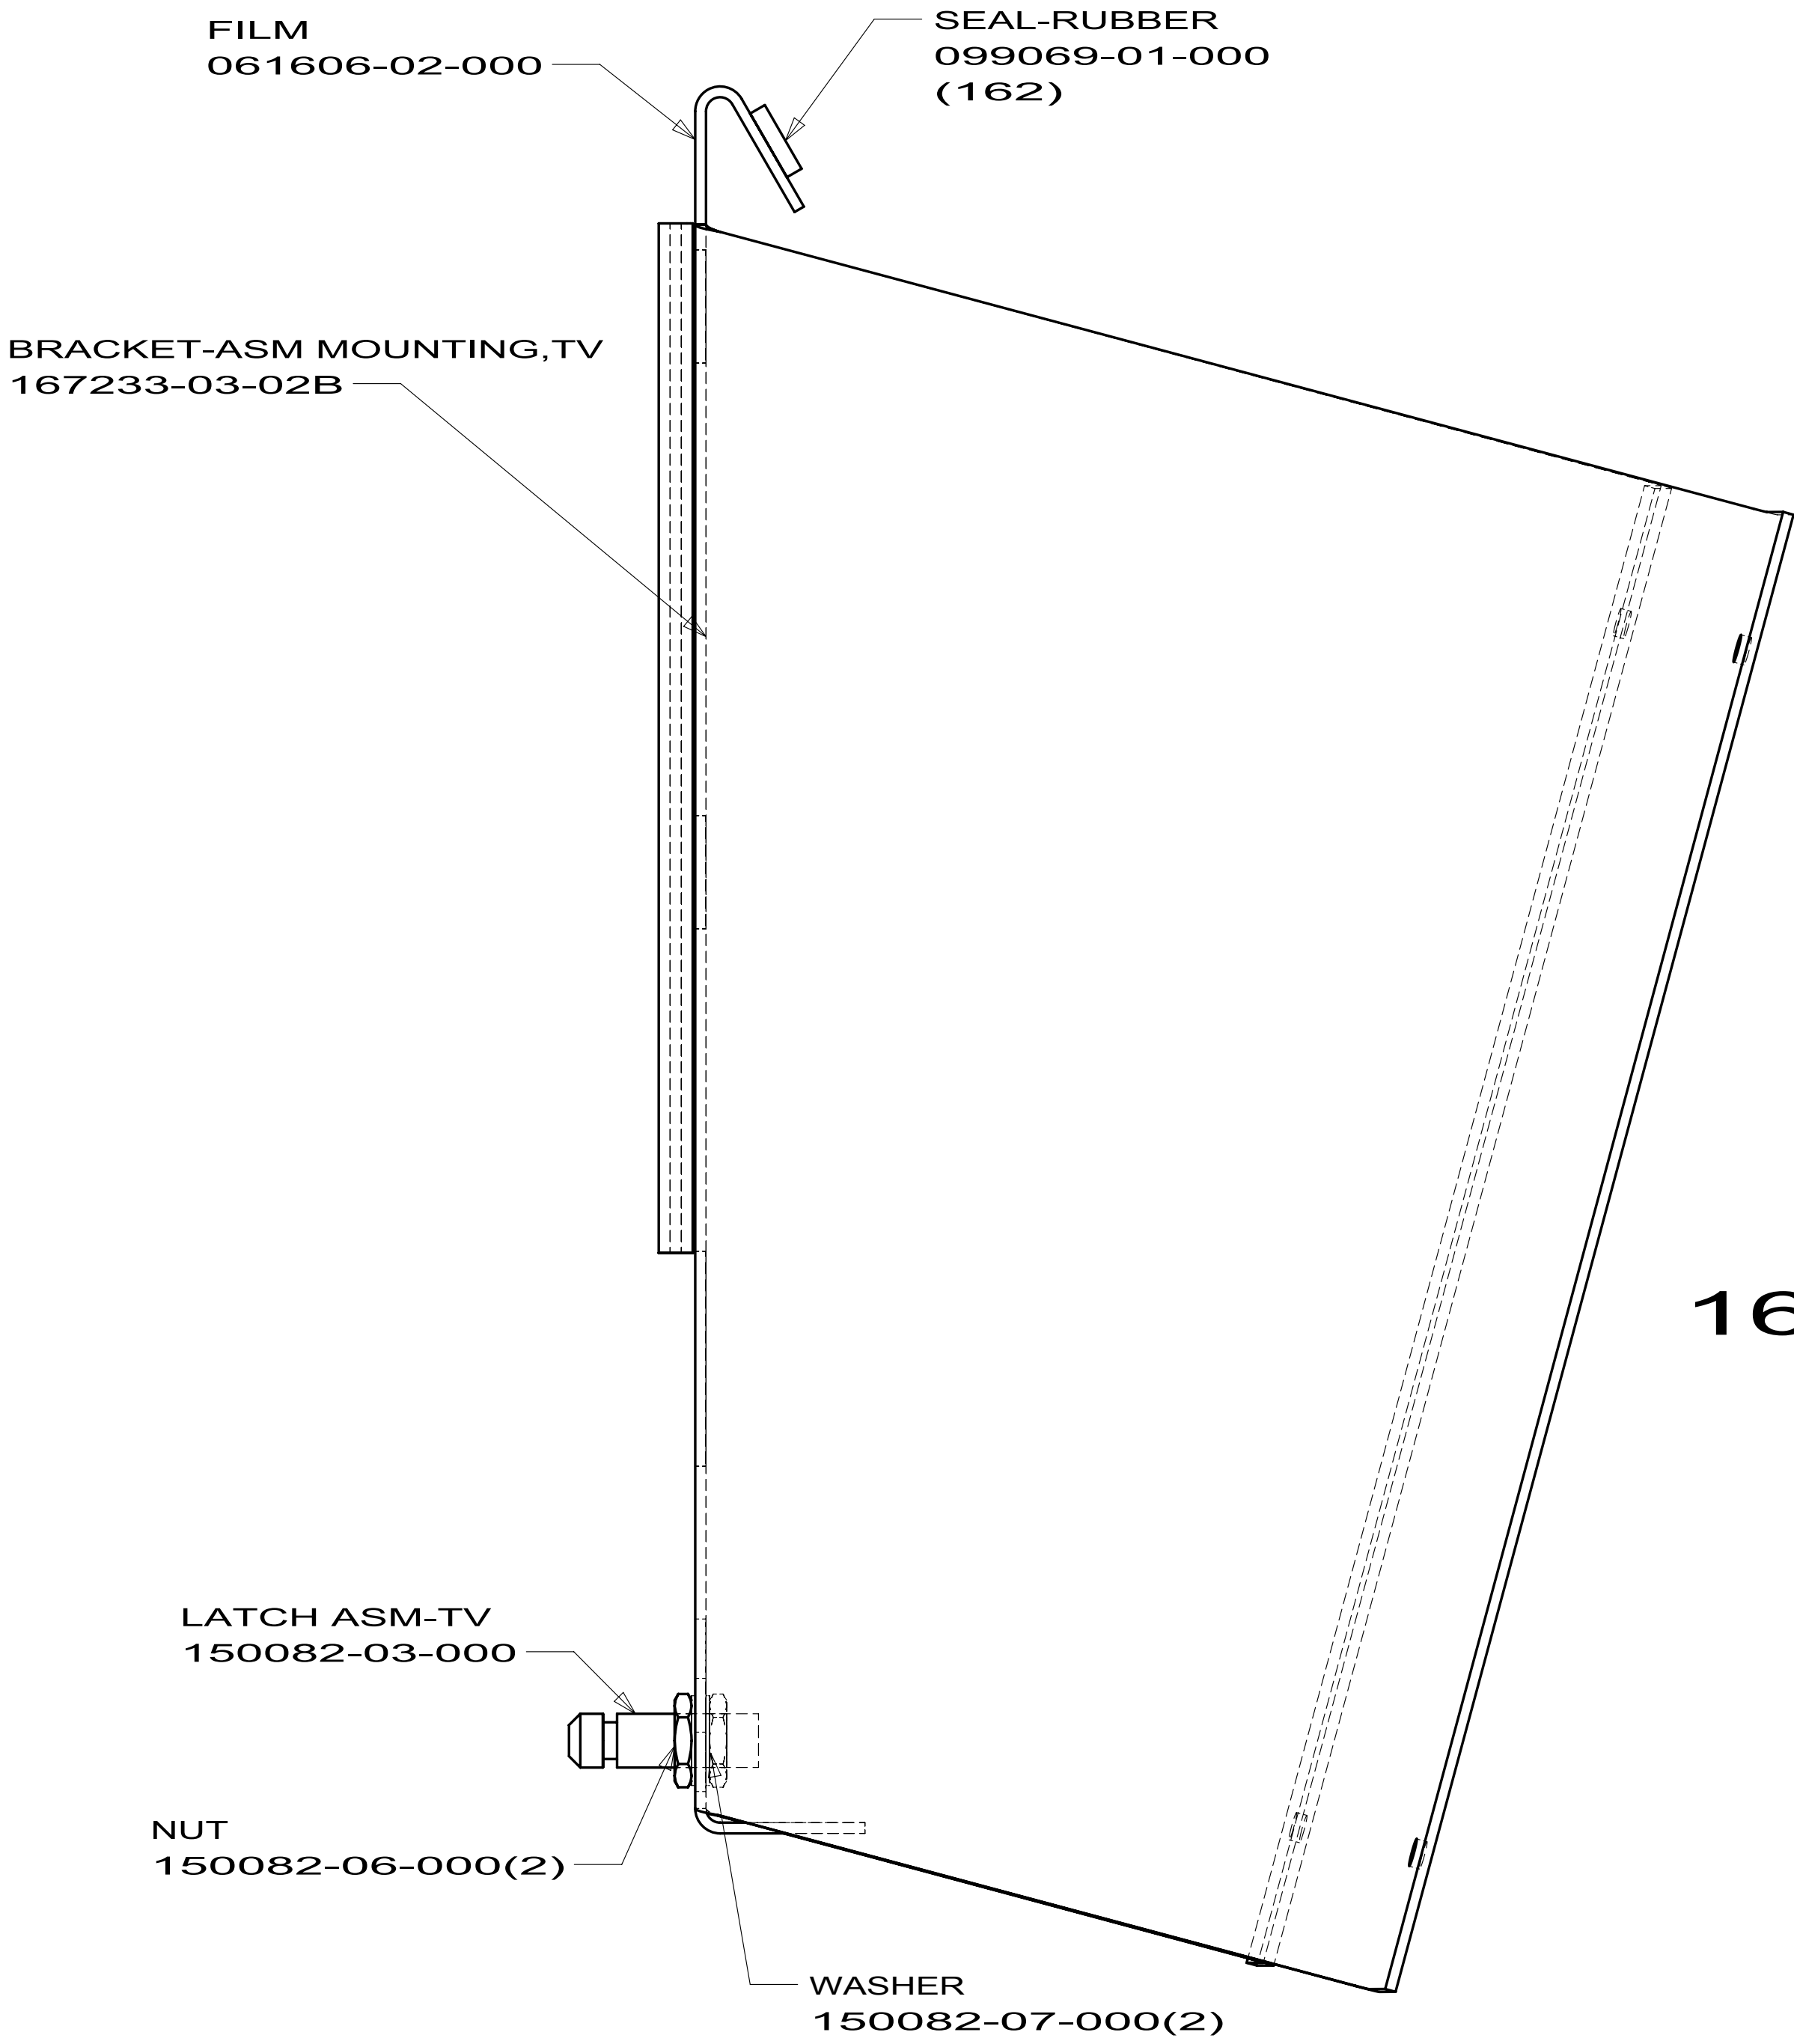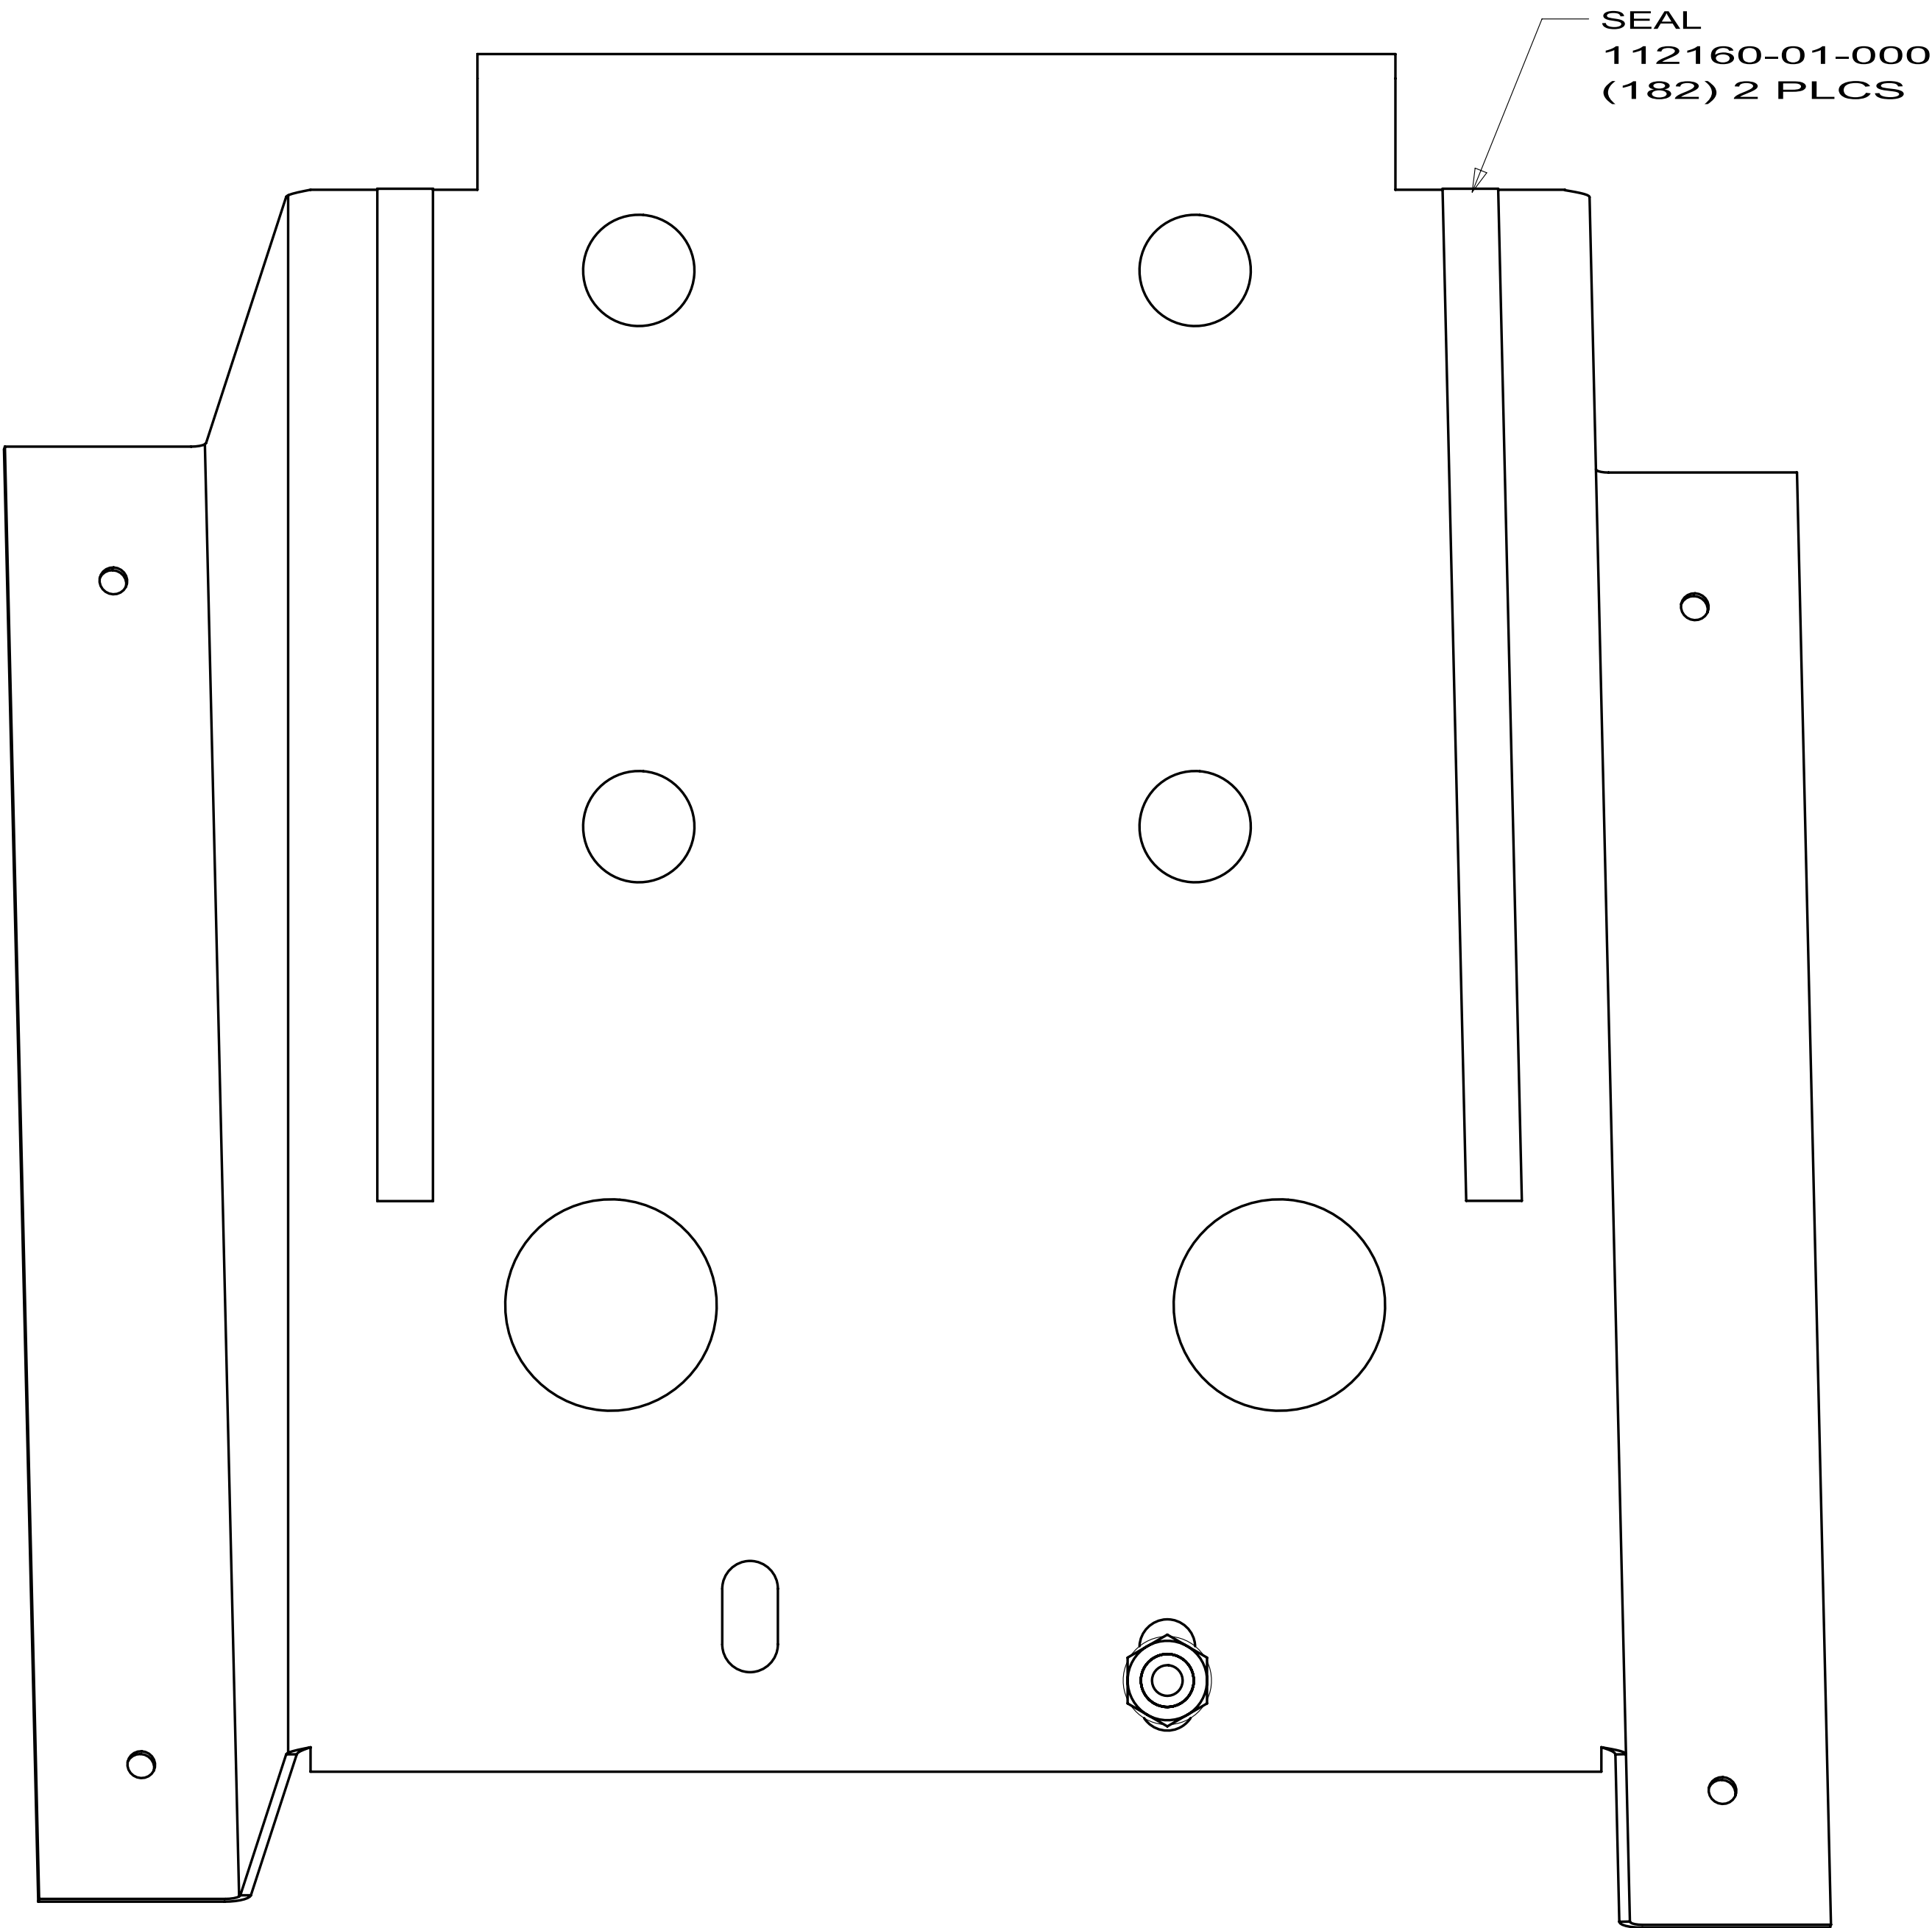

231C
231N
331C
169316-07

FIRST USED			09 200-SERIES					
DO NOT SCALE DRAWING								
TITLE: SUPPORT ASM-MOUNTING,TV								
SHEET 2		PART NO 169316		REV				

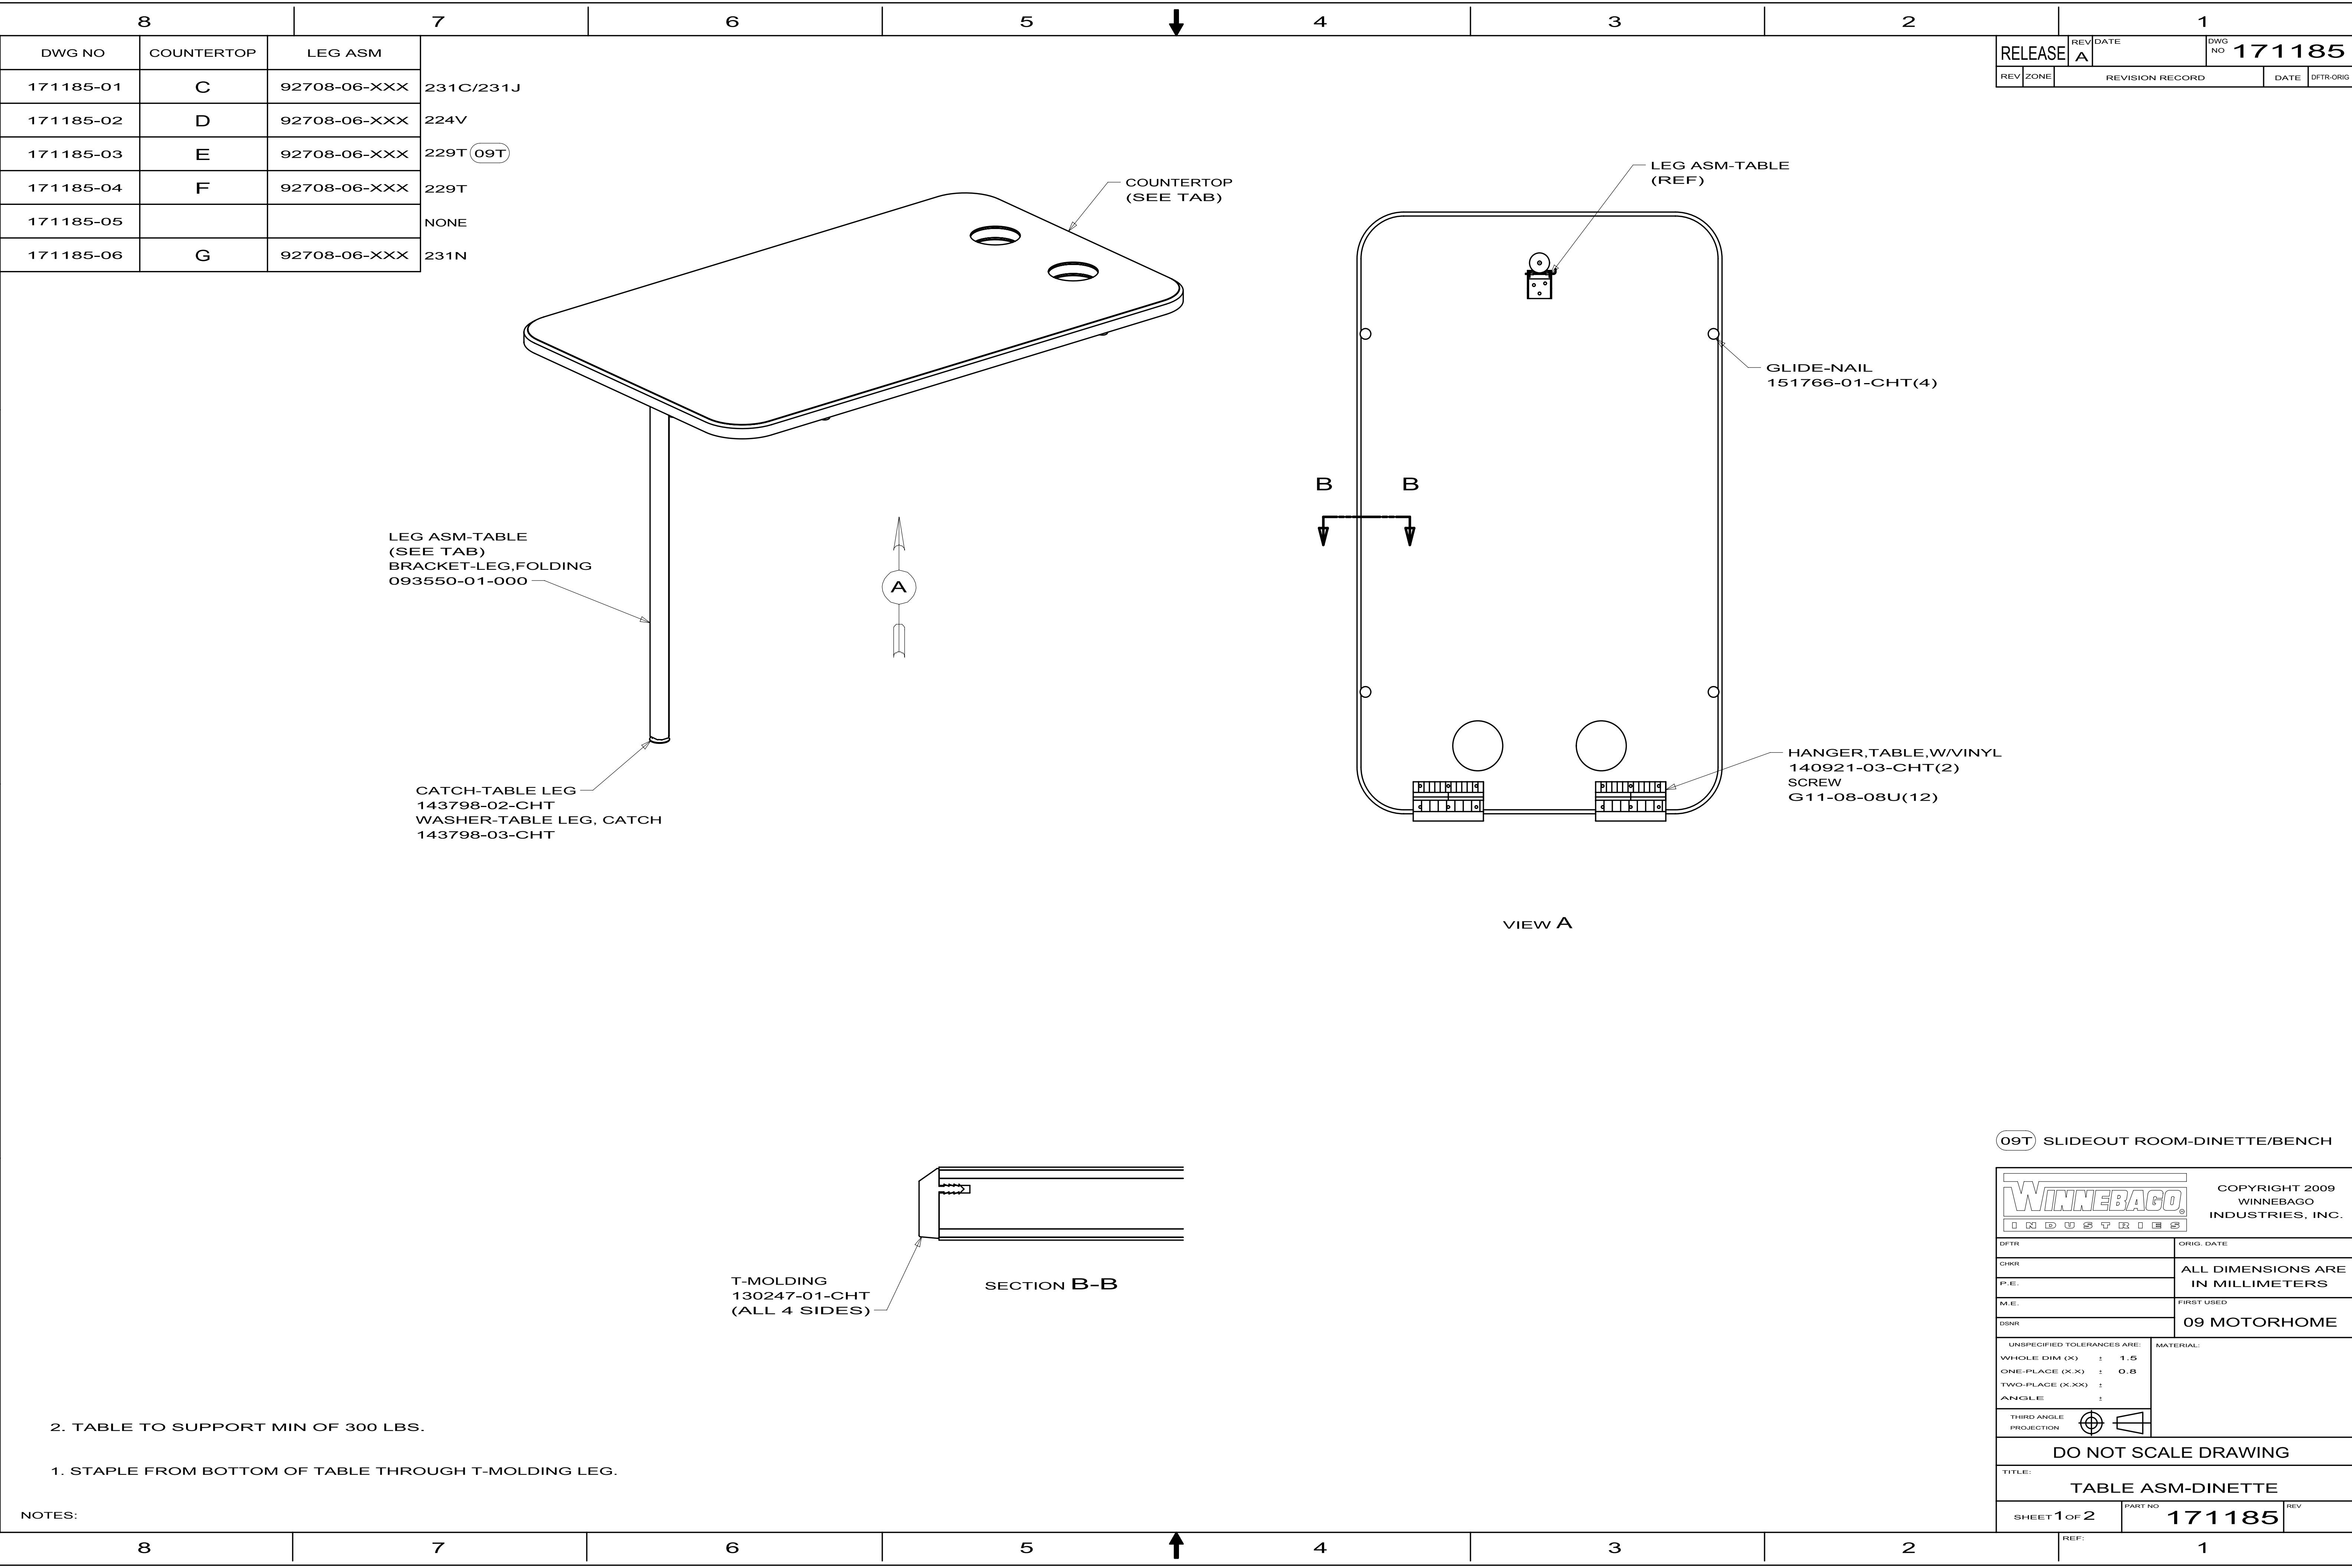

DWG NO	COUNTERTOP	LEG ASM
171185-01	C	92708-06-XXX
171185-02	D	92708-06-XXX
171185-03	E	92708-06-XXX
171185-04	F	92708-06-XXX
171185-05		
171185-06	G	92708-06-XXX

231C/231J
224V
229T 09T
229T
NONE
231N

RELEASE	REV DATE	DWG NO	171185
REV ZONE	REVISION RECORD	DATE	DTFR-ORIG

LEG ASM-TABLE
(SEE TAB)
BRACKET-LEG,FOLDING
093550-01-000

CATCH-TABLE LEG
143798-02-CHT
WASHER-TABLE LEG, CATCH
143798-03-CHT

T-MOLDING
130247-01-CHT
(ALL 4 SIDES)

SECTION B-B


VIEW A

2. TABLE TO SUPPORT MIN OF 300 LBS.
1. STAPLE FROM BOTTOM OF TABLE THROUGH T-MOLDING LEG.

NOTES:

09T SLIDEOUT ROOM-DINETTE/BENCH

WINNEBAGO INDUSTRIES		COPYRIGHT 2009 WINNEBAGO INDUSTRIES, INC.	
DTFR	ORIG. DATE		
CHKR	ALL DIMENSIONS ARE IN MILLIMETERS		
P.E.			
M.E.	FIRST USED		
DSNR	09 MOTORHOME		
UNSPECIFIED TOLERANCES ARE:		MATERIAL:	
WHOLE DIM (X) : 1.5			
ONE-PLACE (X.X) : 0.8			
TWO-PLACE (X.XX) :			
ANGLE :			
THIRD ANGLE PROJECTION			
DO NOT SCALE DRAWING			
TITLE: TABLE ASM-DINETTE			
SHEET 1 of 2		PART NO 171185	REV
REF:		1	

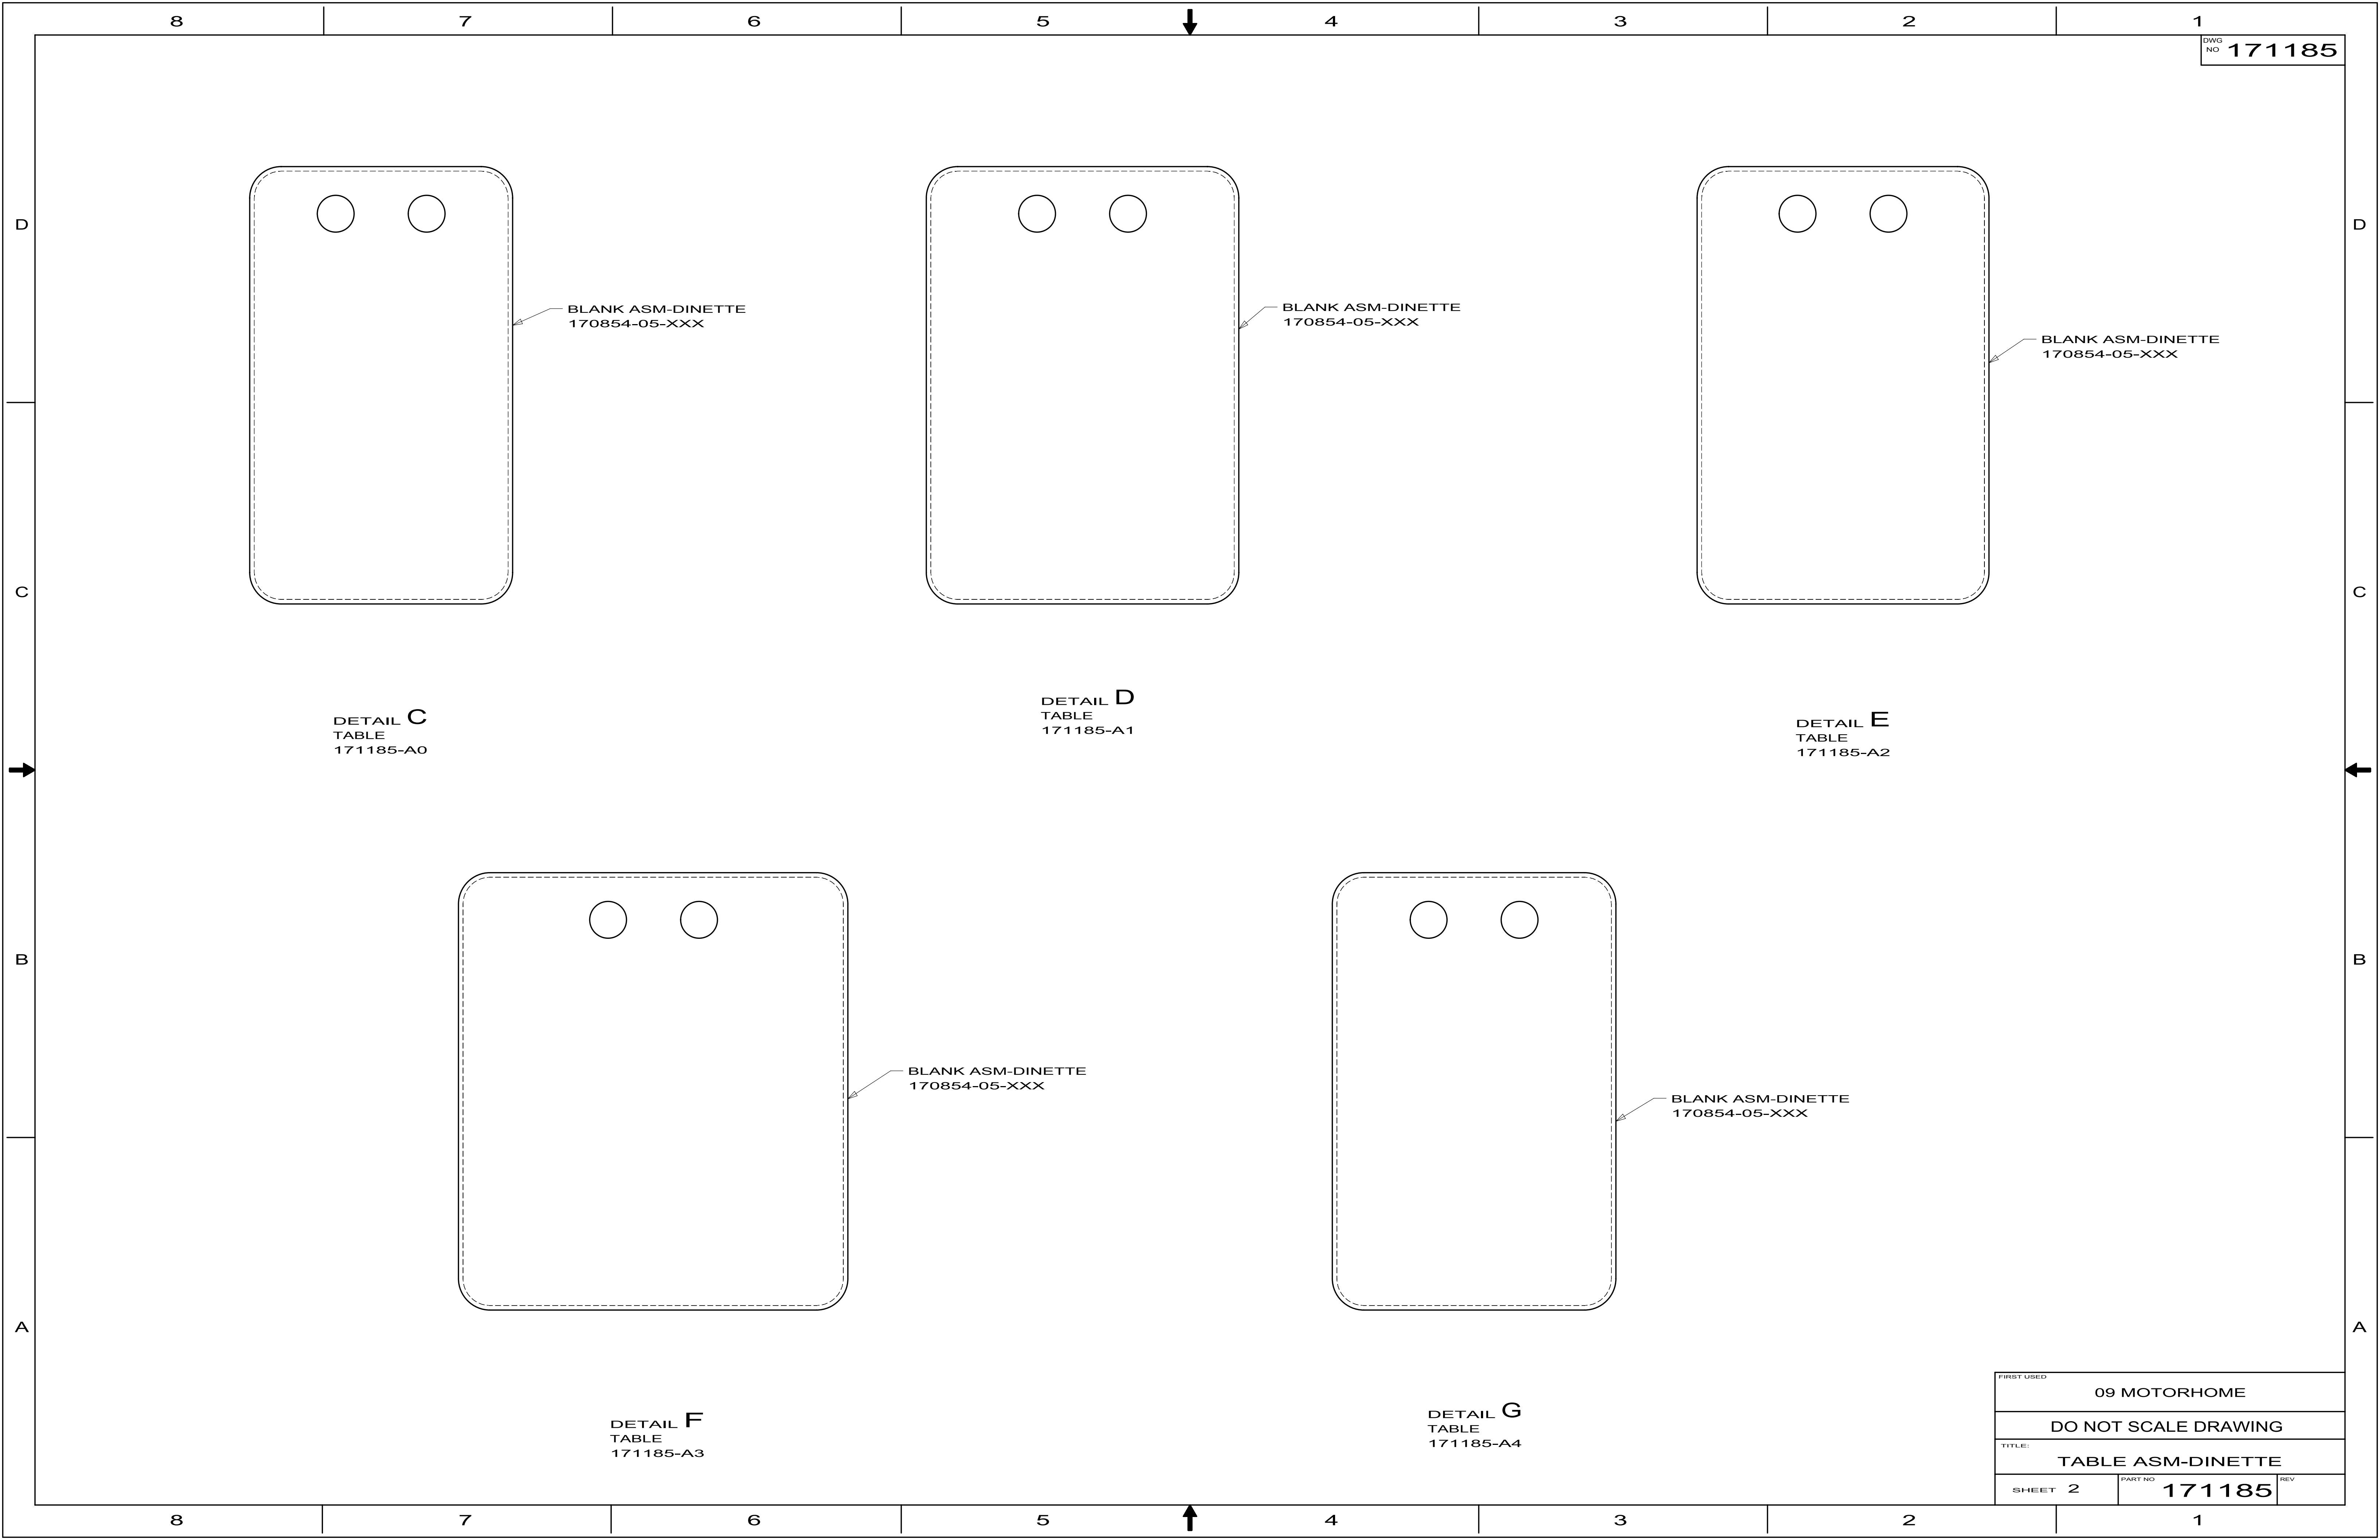

FIRST USED			09 MOTORHOME					
DO NOT SCALE DRAWING								
TITLE:								
TABLE ASM-DINETTE								
SHEET 2		PART NO		REV				
		171185						

KEY	PART NUMBER	U/M	DESCRIPTION	172238-01-01A	VENDOR NO.
	172238-01-700	EA	GLASS TRAY		78-HPGLASS-TBL
	172238-01-701	EA	TURN RING F/TRAY		78-HPTRNRING

8 7 6 5 4 3 2 1

DWG NO SHEET

170582-01 1,2

170582-02 3,4

WIN

ITA

RELEASE A DATE

REV ZONE REVISION RECORD DATE DFT-ORIG

DWG NO 170582

VAL ASM-ROSEMONT,46"
158536-36-XXX (A01,A02,A03,ACA)
158536-53-XXX (A04,A05,A06,ACB,AR5,AR6,AR7,ACC)
BLIND-PLEATED, 43X28
157506-04-XXX
BRACKET-MOUNTING, EZ LIFT
097565-01-000

LEG-LT.25 NON-TAPERED,CURVED
166553-50-XXX (A01,A02,A03,ACA)
166553-D9-XXX (A04,A05,A06,ACB,AR5,AR6,AR7,ACC)
BRACE-ANGLE W/HOLE
154316-01-01A(2)

LEG-RT.25 NON-TAPERED,CURVED
166553-49-XXX (A01,A02,A03,ACA)
166553-D8-XXX (A04,A05,A06,ACB,AR5,AR6,AR7,ACC)
BRACE-ANGLE W/HOLE
154316-01-01A(2)

VAL ASM-ROSEMONT,46"
158536-03-XXX
BLIND-PLEATED, 43X28
157506-04-XXX
BRACKET-MOUNTING, EZ LIFT
097565-01-000

VAL ASM-ROSEMONT,37"
158536-44-XXX
BLIND-PLEATED, 35X29"
157506-51-XXX
BRACKET-MOUNTING, EZ LIFT
097565-01-000
BRACE-VALANCE
160457-01-01A

BEDSP-CAP,60X75,CHANNEL QLT
162699-01-XXX
SHAM ASM-5"INSERT,2"FLANGE
163013-01-XXX(2)

SOFA-COMPL,686/325-52" JK
166153-40-XXX
10F 166153-41-XXX
10F BRACE-COUCH
156732-01-02A
086 PILLOW-17X17 W/BOXING_WELT
157810-33-XXX (2)(A01,A02,A03,ACA)
157810-31-XXX (2)(A04,A05,A06,ACB,AR5,AR6,AR7,ACC)

3. ALL BRACES AND BRACKETS TO BE LINE INSTALLED.

2. ITASCA COLORS:
AS0 CLOUDBURST (SIERRA MAPLE)
AS1 CLOUDBURST (BELMONT MAPLE)
AS2 CLOUDBURST (FOREST CHERRY)
ACD CLOUDBURST (SIERRA MAPLE W/COFFEE GLAZE)
AS3 WARM GLOW (SIERRA MAPLE)
AS4 WARM GLOW (BELMONT MAPLE)
AS5 WARM GLOW (FOREST CHERRY)
ACE WARM GLOW (SIERRA MAPLE W/COFFEE GLAZE)
A16 COBBLESTONE (SIERRA MAPLE)
A17 COBBLESTONE (BELMONT MAPLE)
A18 COBBLESTONE (FOREST CHERRY)
ACF COBBLESTONE (SIERRA MAPLE W/COFFEE GLAZE)

1. WINNEBAGO COLRS:
A01 BEECHNUT (SIERRA MAPLE)
A02 BEECHNUT (BELMONT MAPLE)
A03 BEECHNUT (FOREST CHERRY)
ACA BEECHNUT (SIERRA MAPLE W/COFFEE GLAZE)
A04 AUTUMN MOSS (SIERRA MAPLE)
A05 AUTUMN MOSS (BELMONT MAPLE)
A06 AUTUMN MOSS (FOREST CHERRY)
ACB AUTUMN MOSS (SIERRA MAPLE W/COFFEE GLAZE)
AR5 SILVER ICE (SIERRA MAPLE)
AR6 SILVER ICE (BELMONT MAPLE)
AR7 SILVER ICE (FOREST CHERRY)
ACC SILVER ICE (SIERRA MAPLE W/COFFEE GLAZE)

NOTES:

65D WINDOW COVERING-STANDARD
44X BED-QUEEN SIDEWALL
265 CODES/STANDARDS-CSA/CMVSS
14W DINETTE
10F SOFA - ULTRALEATHER
10E SOFA (FRT RH)
086 INTERIOR UPGRADE PACKAGE
WIN WINNEBAGO ONLY
ITA ITASCA ONLY

Winnebago Industries

COPYRIGHT 2010
WINNEBAGO
INDUSTRIES, INC.

DFT-ORIG DATE

CHKR

P.E.

M.E.

DSNR

ALL DIMENSIONS ARE
IN MILLIMETERS

FIRST USED

10 231N

UNSPECIFIED TOLERANCES ARE:

WHOLE DIM (X) ± 1.5
ONE-PLACE (X.X) ± 0.8
TWO-PLACE (X.XX) ±
ANGLE ±

THIRD ANGLE
PROJECTION

DO NOT SCALE DRAWING

REFER TO ES0018 FOR FASTENER
TIGHTENING GUIDELINES

TITLE:


SOFTGOODS INSTL - FLOORPLAN

SHEET 1 OF 4 PART NO 170582 REV

REF: 1

5/4/2010

8 7 6 5 4 3 2 1

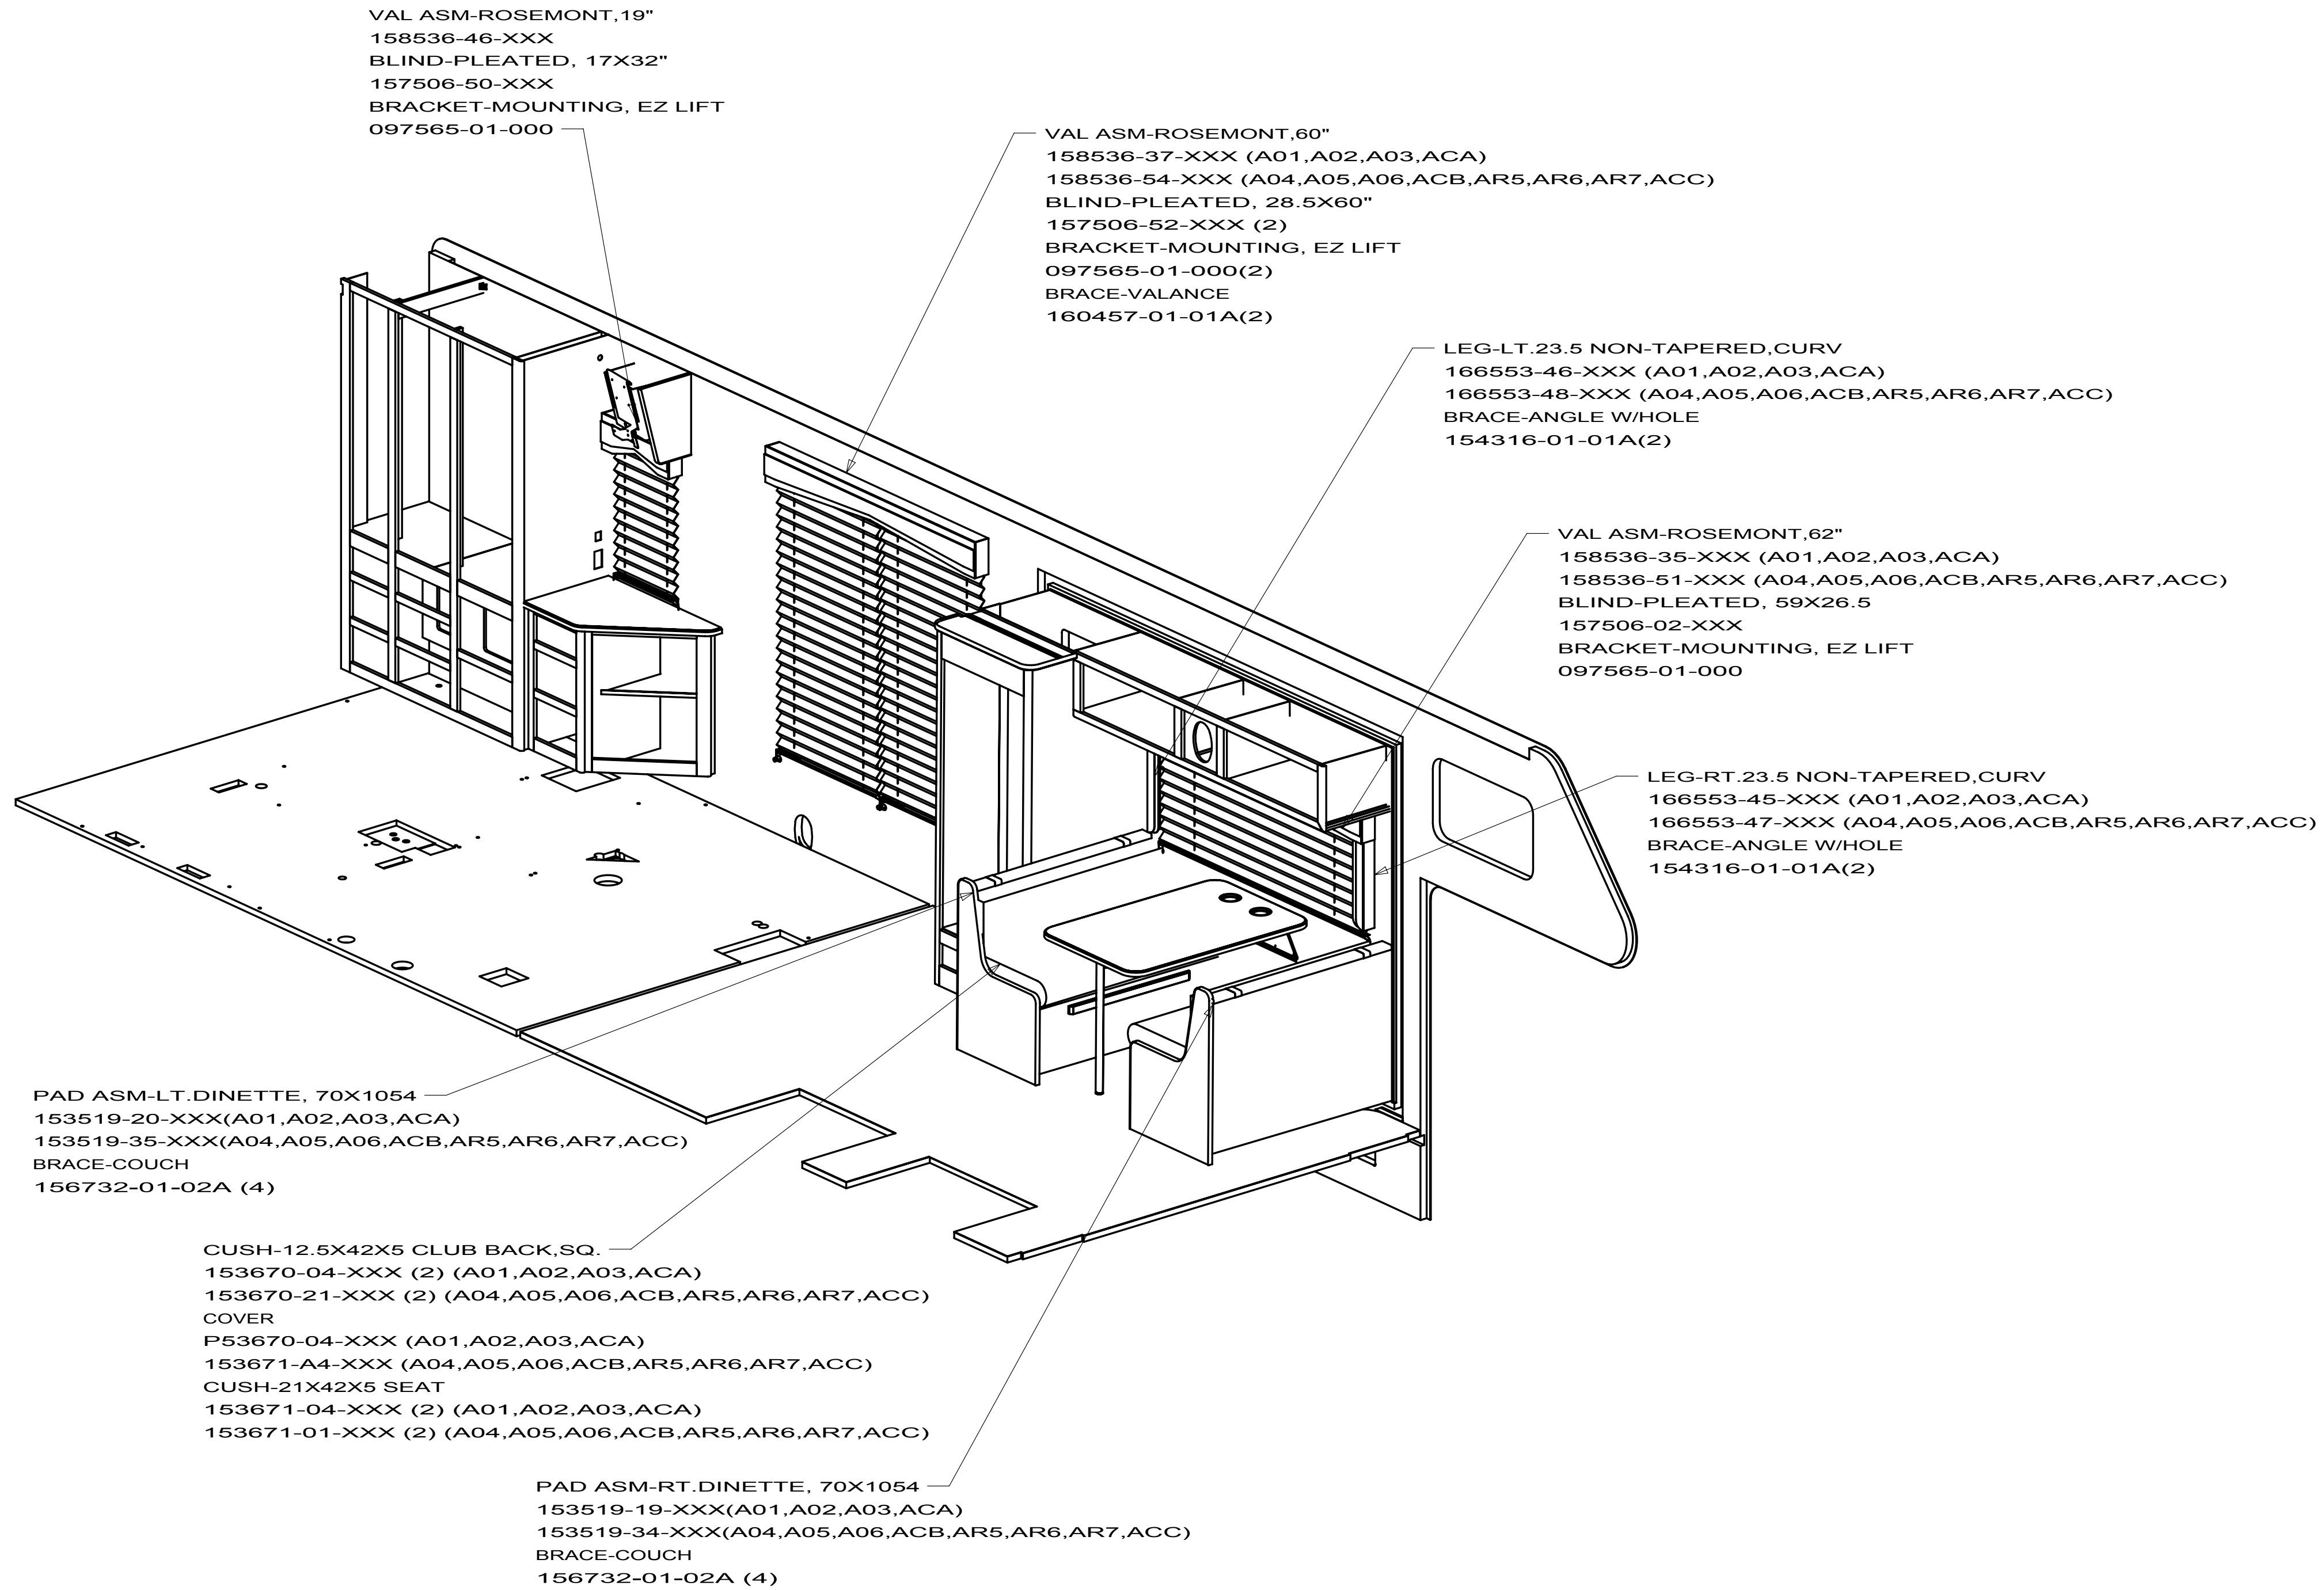

FIRST USED		
10 231N		
DO NOT SCALE DRAWING		
TITLE:		
SOFTGOODS INSTL - FLOORPLAN		
SHEET 2	PART NO 170582	REV

VALANCE ASM-DENTON,46"
158006-18-XXX (AS0,AS1,AS2,ACD,A16,A17,A18,ACF)
158006-19-XXX (AS3,AS4,AS5,ACE)
BLIND-PLEATED, 43X28
157506-04-XXX
BRACKET-MOUNTING, EZ LIFT
097565-01-000

VALANCE ASM-DENTON,46"
158006-06-XXX
BLIND-PLEATED, 43X28
157506-04-XXX
BRACKET-MOUNTING, EZ LIFT
097565-01-000

VALANCE ASM-DENTON,37"
158006-44-XXX
BLIND-PLEATED, 35X29"
157506-51-XXX
BRACKET-MOUNTING, EZ LIFT
097565-01-000
BRACE-VALANCE
160457-01-01A


LEG-RT.25" NON-TAPERED
152445-V7-XXX
BRACE-ANGLE W/HOLE
154316-01-01A(2)

LEG-LT.25" NON-TAPERED
152445-V8-XXX
BRACE-ANGLE W/HOLE
154316-01-01A(2)

BEDSP-CAP,60X75" DIAMOND QUILT
162699-03-XXX
SHAM-QUEEN,1/2"NON-GATH WELT
164787-02-XXX (2)


SOFA-COMPL,686/325-52" JK
166153-40-XXX
10F 166153-41-XXX
10F BRACE-COUCH
156732-01-02A
086 PILLOW-17X17 W/BOXING_WELT
157810-31-XXX (2) (AS0,AS1,AS2,ACD,A16,A17,A18,ACF)
157810-33-XXX (2) (AS3,AS4,AS5,ACE)

FIRST USED		
10 231N		
DO NOT SCALE DRAWING		
TITLE:		
SOFTGOODS INSTL - FLOORPLAN		
SHEET 3	PART NO 170582	REV

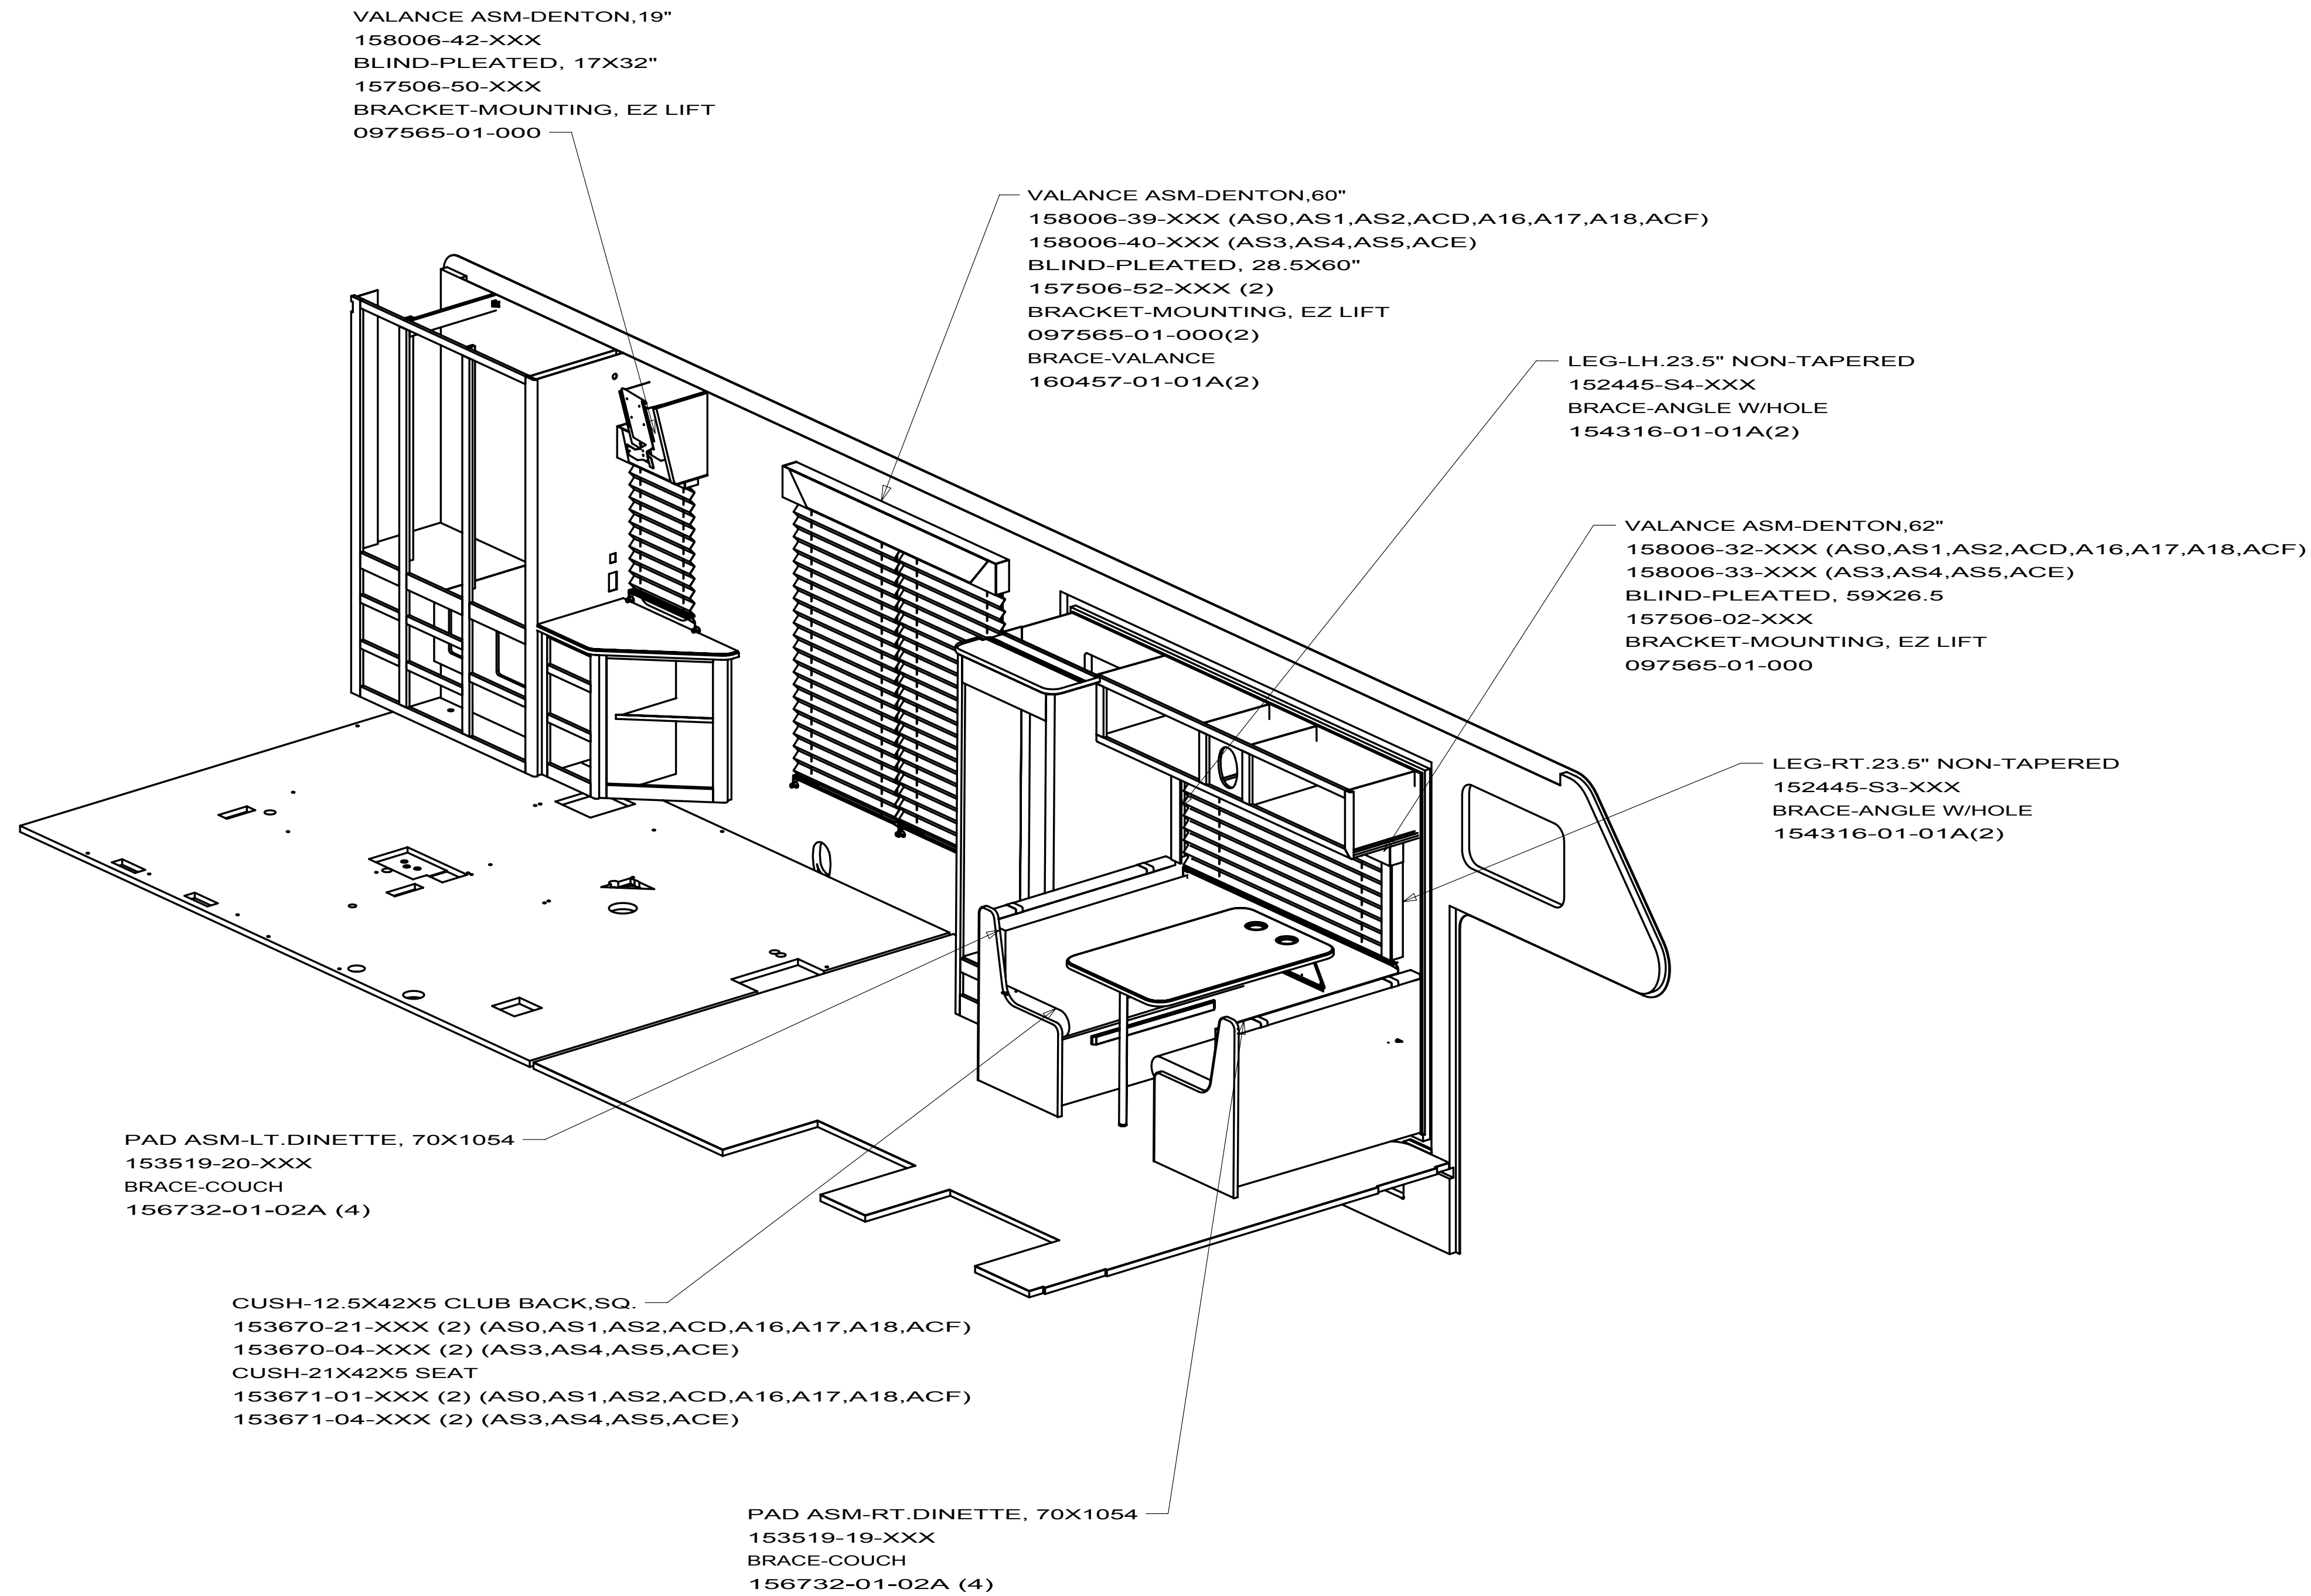

FIRST USED			10 231N
DO NOT SCALE DRAWING			
TITLE: SOFTGOODS INSTL - FLOORPLAN			
SHEET 4	PART NO	170582	REV

DWG NO.	BACK	BACK COVER	BACK FRAME	SEAT	SEAT COVER	SEAT FRAME	BASE
166153-01	NOT USED	NOT USED	NOT USED	NOT USED	NOT USED	NOT USED	NOT USED
166153-02	NOT USED	NOT USED	NOT USED	NOT USED	NOT USED	NOT USED	NOT USED
166153-03	NOT USED	NOT USED	NOT USED	NOT USED	NOT USED	NOT USED	NOT USED
166153-04	NOT USED	NOT USED	NOT USED	NOT USED	NOT USED	NOT USED	NOT USED
166153-05	149430-05-XXX	149430-A5-XXX	132870-01-000	166145-05-XXX	166145-A5-XXX	151290-06-000	151290-21-000
166153-06	149430-06-XXX	149430-A6-XXX	132870-01-000	166145-06-XXX	166145-A6-XXX	151290-06-000	151290-21-000
166153-07	166155-01-XXX	166155-A1-XXX	127335-02-000	166145-01-XXX	166145-A1-XXX	151290-07-000	151290-22-000
166153-08	166155-02-XXX	166155-A2-XXX	101085-09-000	166145-02-XXX	166145-A2-XXX	151290-07-000	151290-22-000
166153-09	166155-03-XXX	166155-A3-XXX	127335-05-000	166145-03-XXX	166145-A3-XXX	151290-05-000	151290-20-000
166153-10	166155-04-XXX	166155-A4-XXX	127335-05-000	166145-03-XXX	166145-A3-XXX	151290-05-000	151290-20-000
166153-11	166155-05-XXX	166155-A5-XXX	132870-01-000	166145-05-XXX	166145-A5-XXX	151290-06-000	151290-21-000
166153-12	166155-06-XXX	166155-A6-XXX	132870-01-000	166145-06-XXX	166145-A6-XXX	151290-06-000	151290-21-000
166153-13	NOT USED	NOT USED	NOT USED	NOT USED	NOT USED	NOT USED	NOT USED
166153-14	NOT UED	NOT USED	NOT USED	NOT USED	NOT USED	NOT USED	NOT USED
166153-15	NOT USED	NOT USED	NOT USED	NOT USED	NOT USED	NOT USED	NOT USED
166153-16	149430-07-XXX	149430-A7-XXX	101085-09-000	149812-02-XXX	P49812-02-XXX	101085-01-000	101085-03-000
166153-17	NOT USED	NOT USED	NOT USED	NOT USED	NOT USED	NOT USED	NOT USED
166153-18	NOT USED	NOT USED	NOT USED	NOT USED	NOT USED	NOT USED	NOT USED
166153-19	NOT USED	NOT USED	NOT USED	NOT USED	NOT USED	NOT USED	NOT USED
166153-20	149430-09-XXX	149430-A9-XXX	101085-14-000	149812-03-XXX	P49812-03-XXX	101085-13-000	101085-12-000
166153-21	149430-10-XXX	149430-B0-XXX	101085-14-000	149812-07-XXX	P49812-07-XXX	101085-13-000	101085-12-000
166153-22	149430-03-XXX	149430-A3-XXX	101085-14-000	149812-03-XXX	P49812-03-XXX	101085-13-000	101085-12-000
166153-23	NOT USED	NOT USED	NOT USED	NOT USED	NOT USED	NOT USED	NOT USED
166153-24	NOT USED	NOT USED	NOT USED	NOT USED	NOT USED	NOT USED	NOT USED
166153-25	NOT USED	NOT USED	NOT USED	NOT USED	NOT USED	NOT USED	NOT USED
166153-26	NOT USED	NOT USED	NOT USED	NOT USED	NOT USED	NOT USED	NOT USED
166153-27	NOT USED	NOT USED	NOT USED	NOT USED	NOT USED	NOT USED	NOT USED
166153-28	NOT USED	NOT USED	NOT USED	NOT USED	NOT USED	NOT USED	NOT USED
166153-29	NOT USED	NOT USED	NOT USED	NOT USED	NOT USED	NOT USED	NOT USED
166153-30	NOT USED	NOT USED	NOT USED	NOT USED	NOT USED	NOT USED	NOT USED
166153-31	166155-07-XXX	166155-A7-XXX	101085-09-000	171914-01-XXX	171914-A1-XXX	101085-01-000	101085-03-000
166153-32	166155-03-XXX	166155-A3-XXX	127335-05-000	171914-02-XXX	171914-A2-XXX	151290-05-000	151290-20-000
166153-33	149430-11-XXX	149430-B1-XXX	101085-10-000	149812-01-XXX	P49812-01-XXX	101085-04-000	101085-06-000
166153-34	149430-12-XXX	149430-B2-XXX	101085-10-000	149812-30-XXX	P49812-30-XXX	101085-04-000	101085-06-000
166153-35	166155-04-XXX	166155-A4-XXX	127335-05-000	171914-03-XXX	171914-A3-XXX	151290-05-000	151290-20-000
166153-36	166155-01-XXX	166155-A1-XXX	127335-02-000	171914-04-XXX	171914-A4-XXX	151290-22-000	151290-22-000
166153-37	166155-02-XXX	166155-A2-XXX	127335-02-000	171914-05-XXX	171914-A5-XXX	151290-22-000	151290-22-000
166153-38	166155-05-XXX	166155-A5-XXX	132870-01-000	171914-06-XXX	171914-A6-XXX	151290-21-000	151290-21-000
166153-39	166155-06-XXX	166155-A6-XXX	132870-01-000	171914-07-XXX	171914-A7-XXX	151290-21-000	151290-21-000
166153-40	149430-13-XXX	149430-B3-XXX	151290-29-000	149812-24-XXX	P49812-24-XXX	151290-30-000	151290-52-000
166153-41	149430-14-XXX	149430-B4-XXX	151290-29-000	149812-25-XXX	P49812-25-XXX	151290-30-000	151290-52-000

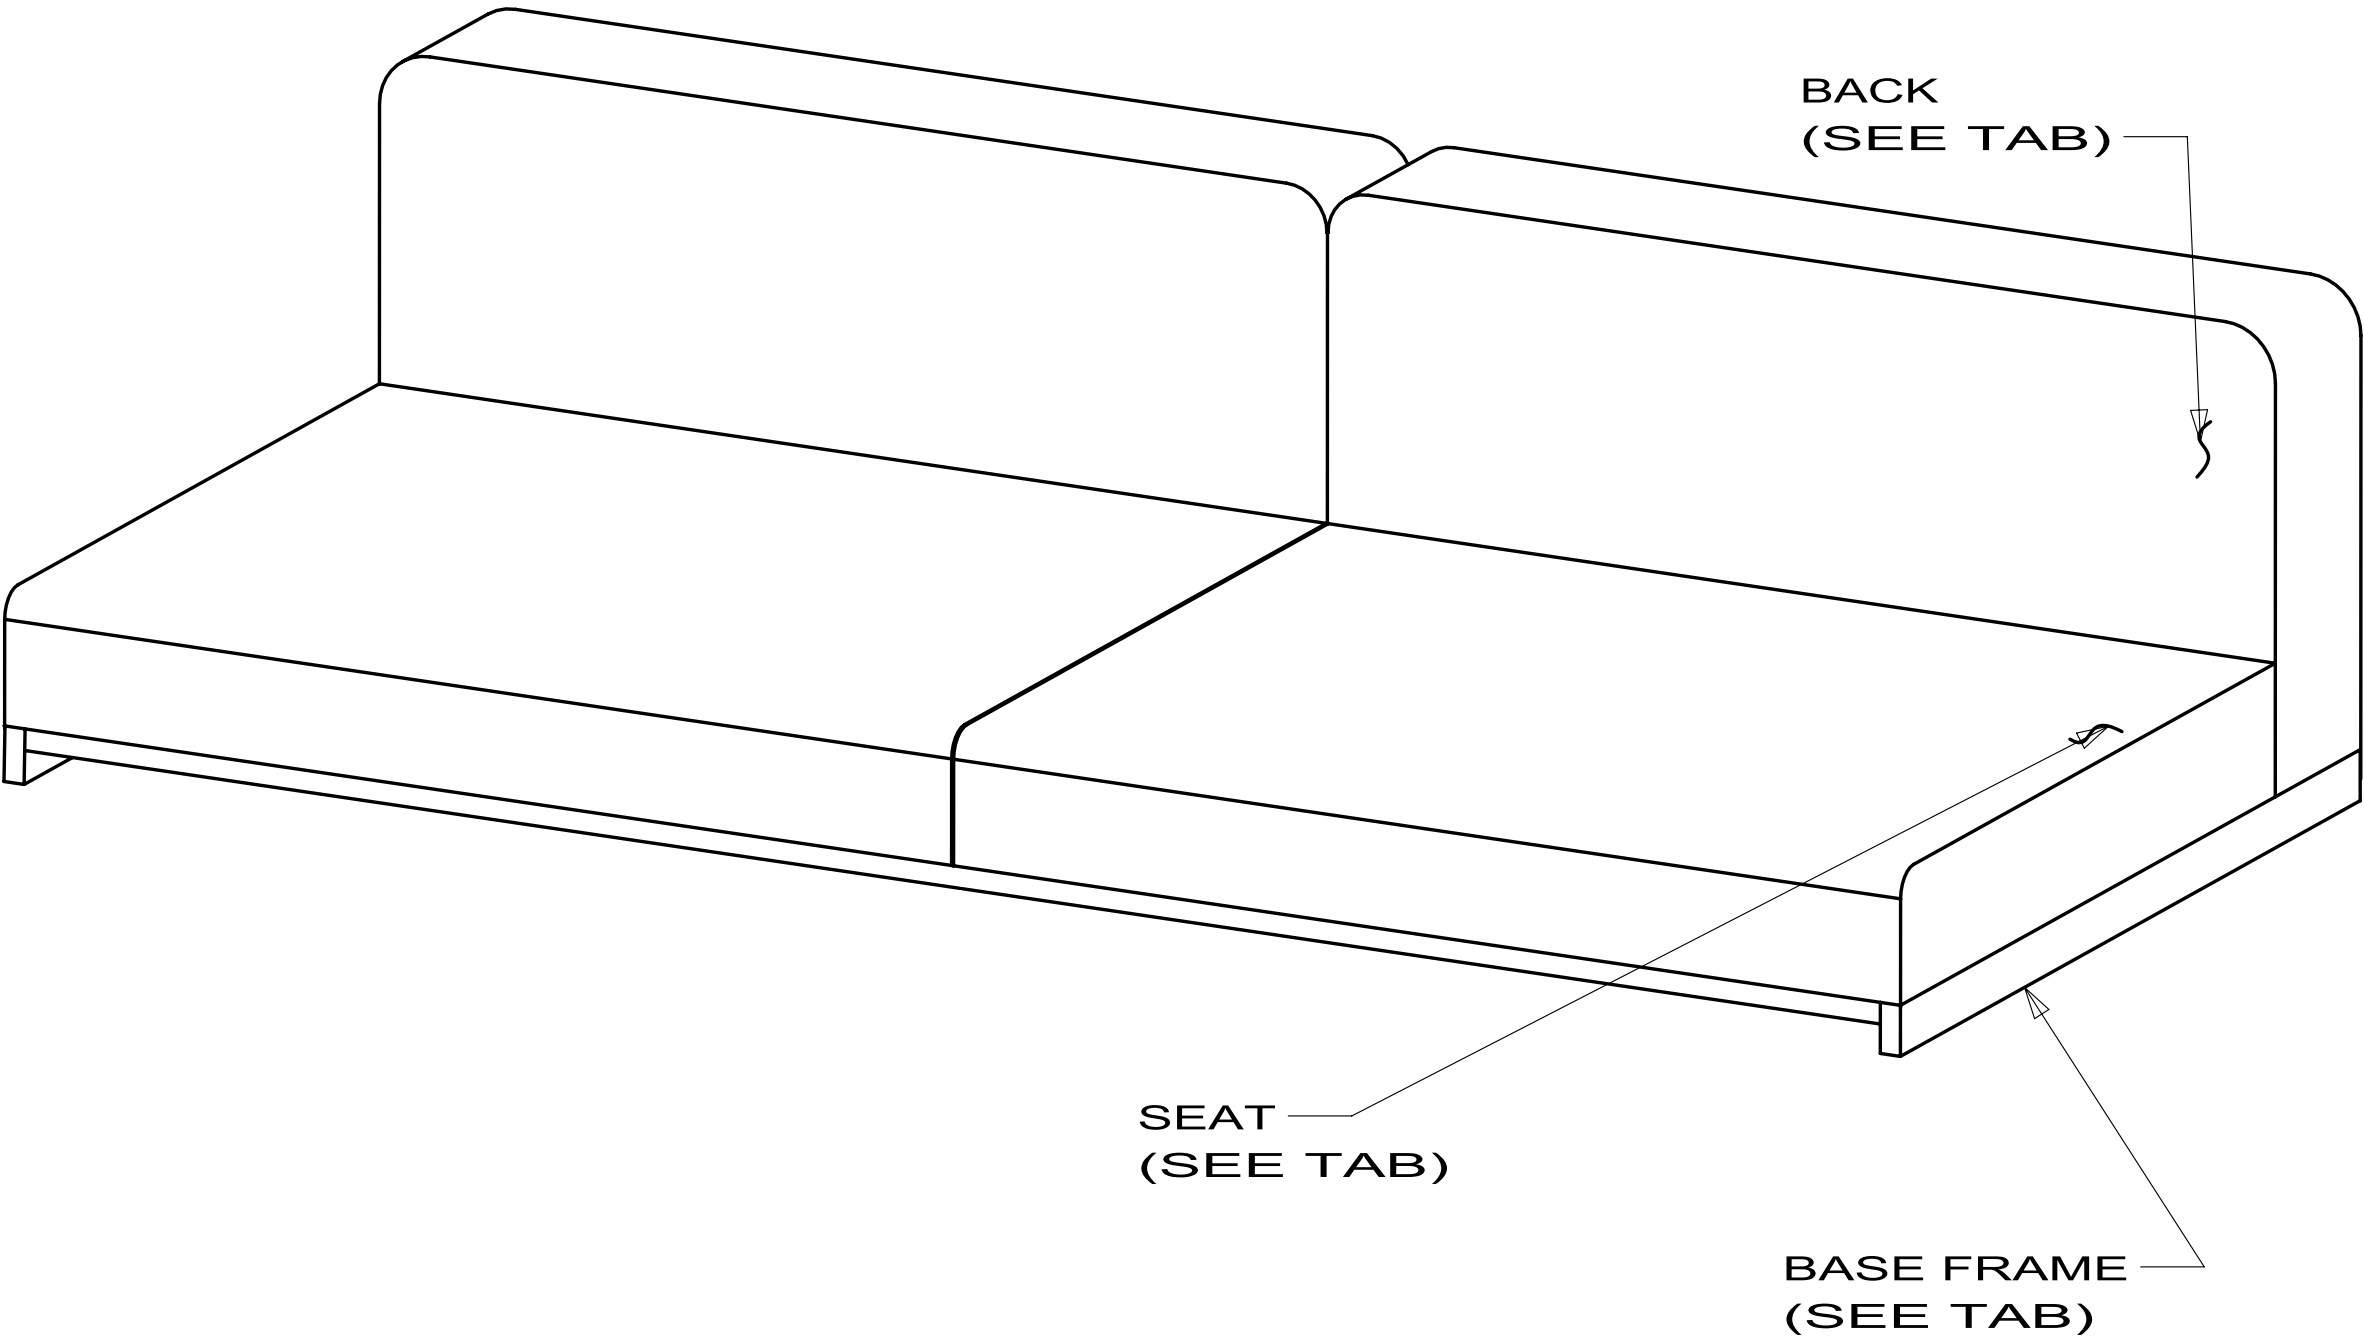

STITCHCRAFT

3 LATCH KIT FOR JACK-KNIFE FRAMES 159760-01-000 & 156317-02-04B.


2 LATCH KIT FOR COMFORT LOUNGE FRAMES 156524-01-000.

1. 000D39-05-00B USED TO ATTACK BACK/SEAT TO
BASE 4 PER EACH.

NOTES:

SOFA-COMPL,686

1 1

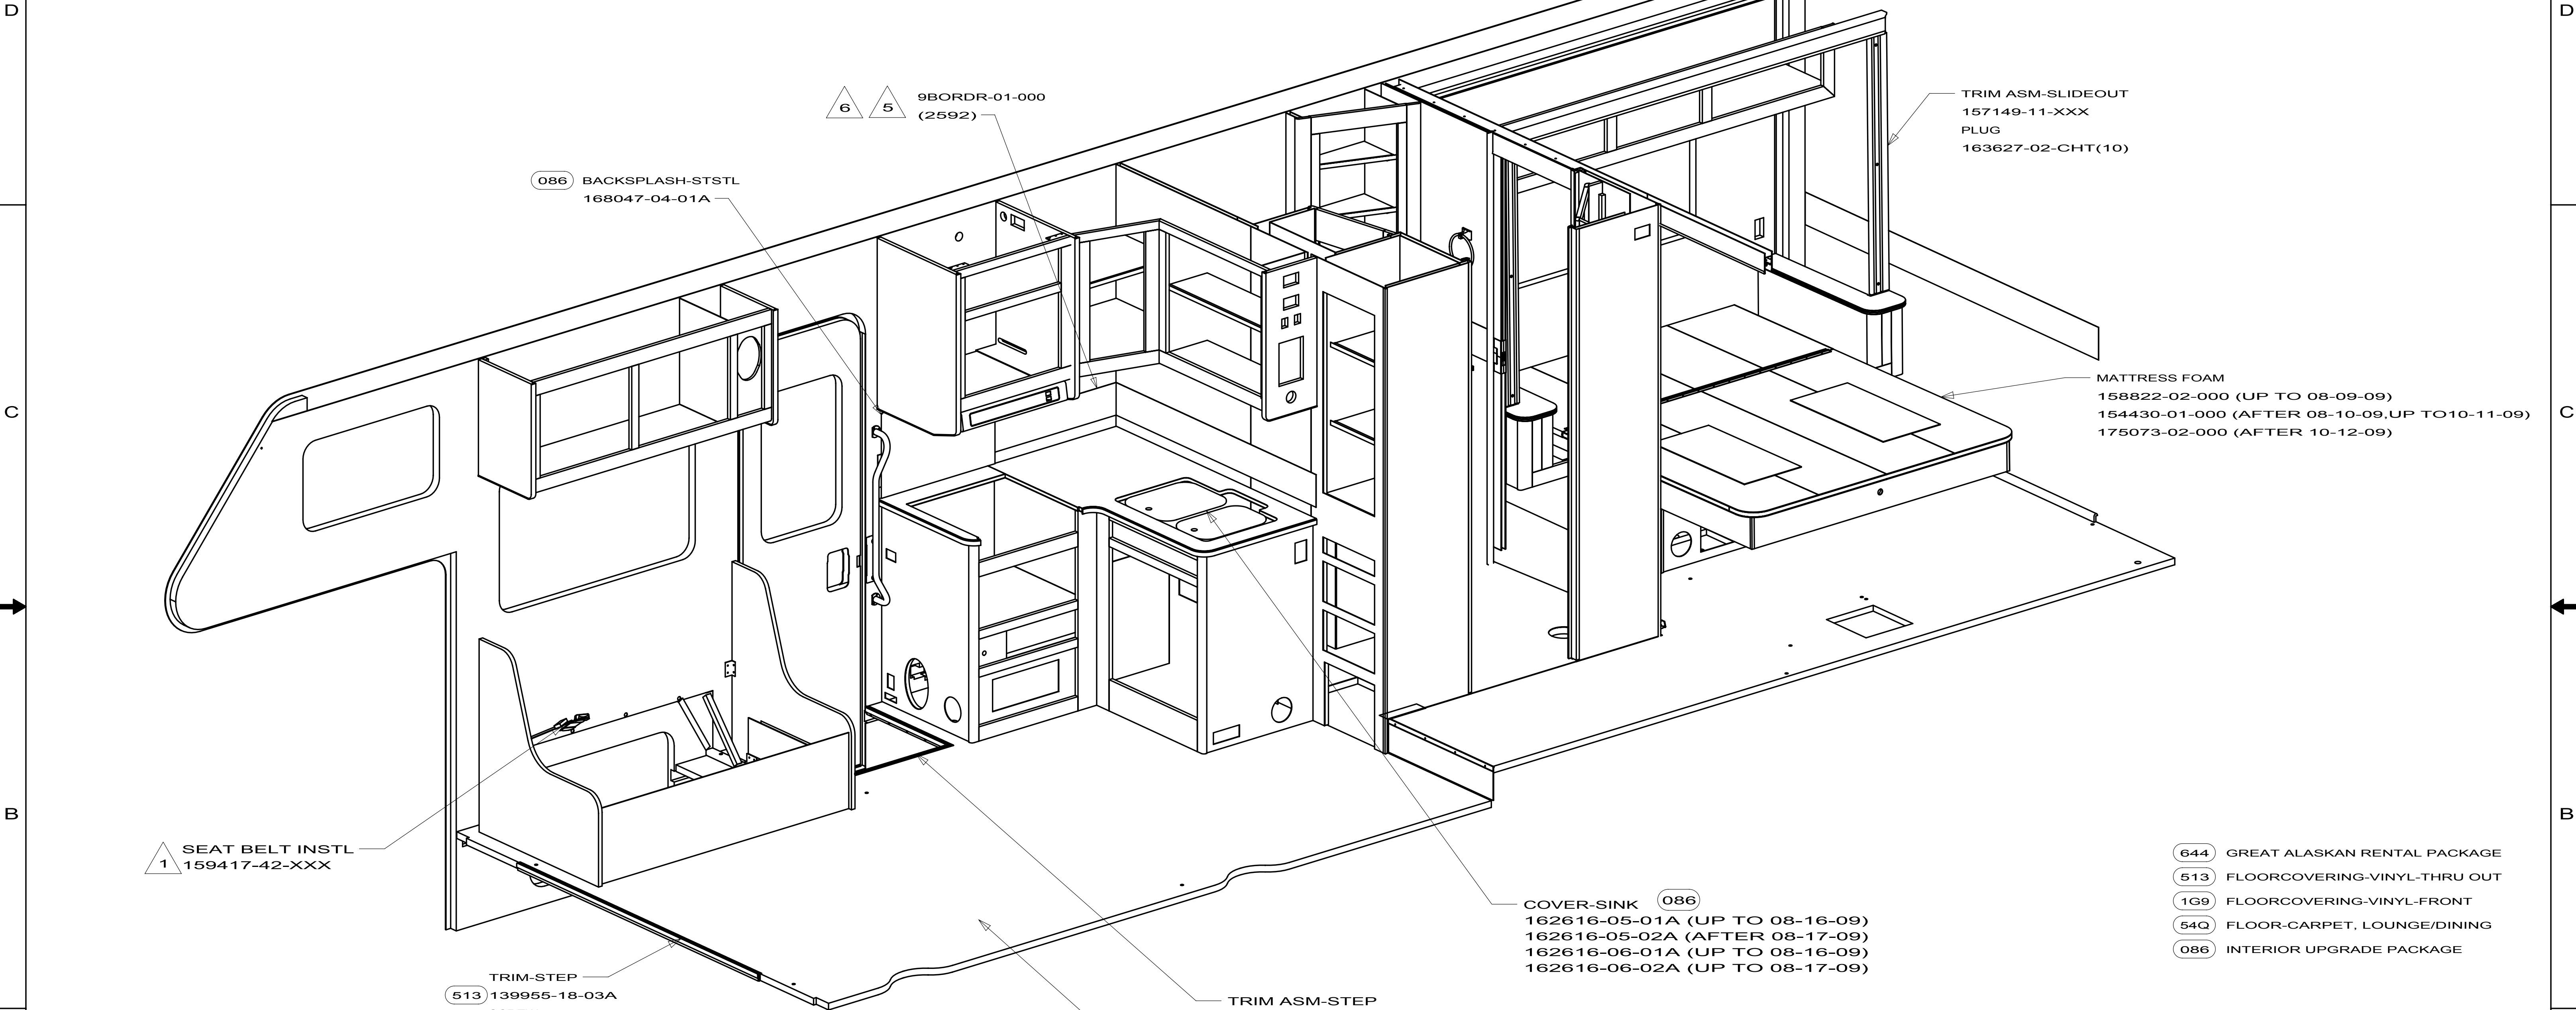

- 644 GREAT ALASKAN RENTAL PACKAGE
- 513 FLOORCOVERING-VINYL-THRU OUT
- 1G9 FLOORCOVERING-VINYL-FRONT
- 54Q FLOOR-CARPET, LOUNGE/DINING
- 086 INTERIOR UPGRADE PACKAGE

6. NOT USED WITH 644.
5. BORDER 50MM OFF COUNTERTOP.
4. COVER CARPET WITH PROTECTIVE PLASTIC 047034-07-000 (31FT) AND 047034-06-000 (62FT) USE WASHER 044533-01-000 A/R AND STRIP 089275-02-000(2) TO SECURE.
3. TRIM VINYL FLOOR TO SIDEWALL AND CABINETS AS NEEDED PER ES0067 (1000). M09471-79-XXX (UP TO 09-17-09), M09614-61-XXX (AFTER 09-18-09).
2. LABEL TO BE PLACED WITHIN 610 OF DETECTOR. LABEL SUPPLIED WITH DETECTOR TO BE PLACED ON INSIDE UPPER CORNER OF FIRST GALLEY DOOR.
1. TORQUE ALL SEAT BELT BOLTS TO 97-117 Nm. NO FLOOR COVERING OR OTHER MATERIAL SHALL BE ALLOWED BETWEEN THE BELT ANCHOR AND ITS MOUNTING SURFACE.

WINNEBAGO INDUSTRIES

COPYRIGHT 2010
WINNEBAGO
INDUSTRIES, INC.

DFTR	ORIG. DATE
CHRR	ALL DIMENSIONS ARE IN MILLIMETERS
P.E.	
M.E.	FIRST USED
DSNR	10 231N

UNSPECIFIED TOLERANCES ARE:	MATERIAL:
WHOLE DIM (X) : 3	
ONE-PLACE (X.X) : 1.5	
TWO-PLACE (X.XX) : 0.50	
ANGLE : 1°	

THIRD ANGLE
PROJECTION

DO NOT SCALE DRAWING

REFER TO ES0018 FOR FASTENER
TIGHTENING GUIDELINES

TITLE:
FLOOR PLAN-INTERIOR TRIM

SHEET 1 OF 3

PART NO
172963

REV

REF:
1

5/4/2010

9CARPT-01-000
PAD
075233-01-000
075233-06-000


LUMBER-DRILED
091144-66-XXX(2)
SCREW
000G39-08-24B (12)
PLUG
163627-02-CHT(12)
LUMBER-DRILED
170899-01-XXX
SCREW
000G39-08-20B (6)

TRIM-STEP
158511-02-02A
SCREW
000G13-07-12B(4)


MOLDING-COVE,HARDWOOD
Y00268-22-438

TRIM ASM-SLIDEOUT
157149-10-XXX
PLUG
163627-02-CHT(16)


FIRST USED		10 231N	
DO NOT SCALE DRAWING			
TITLE: FLOOR PLAN-INTERIOR TRIM			
SHEET 2	PART NO	172963	REV

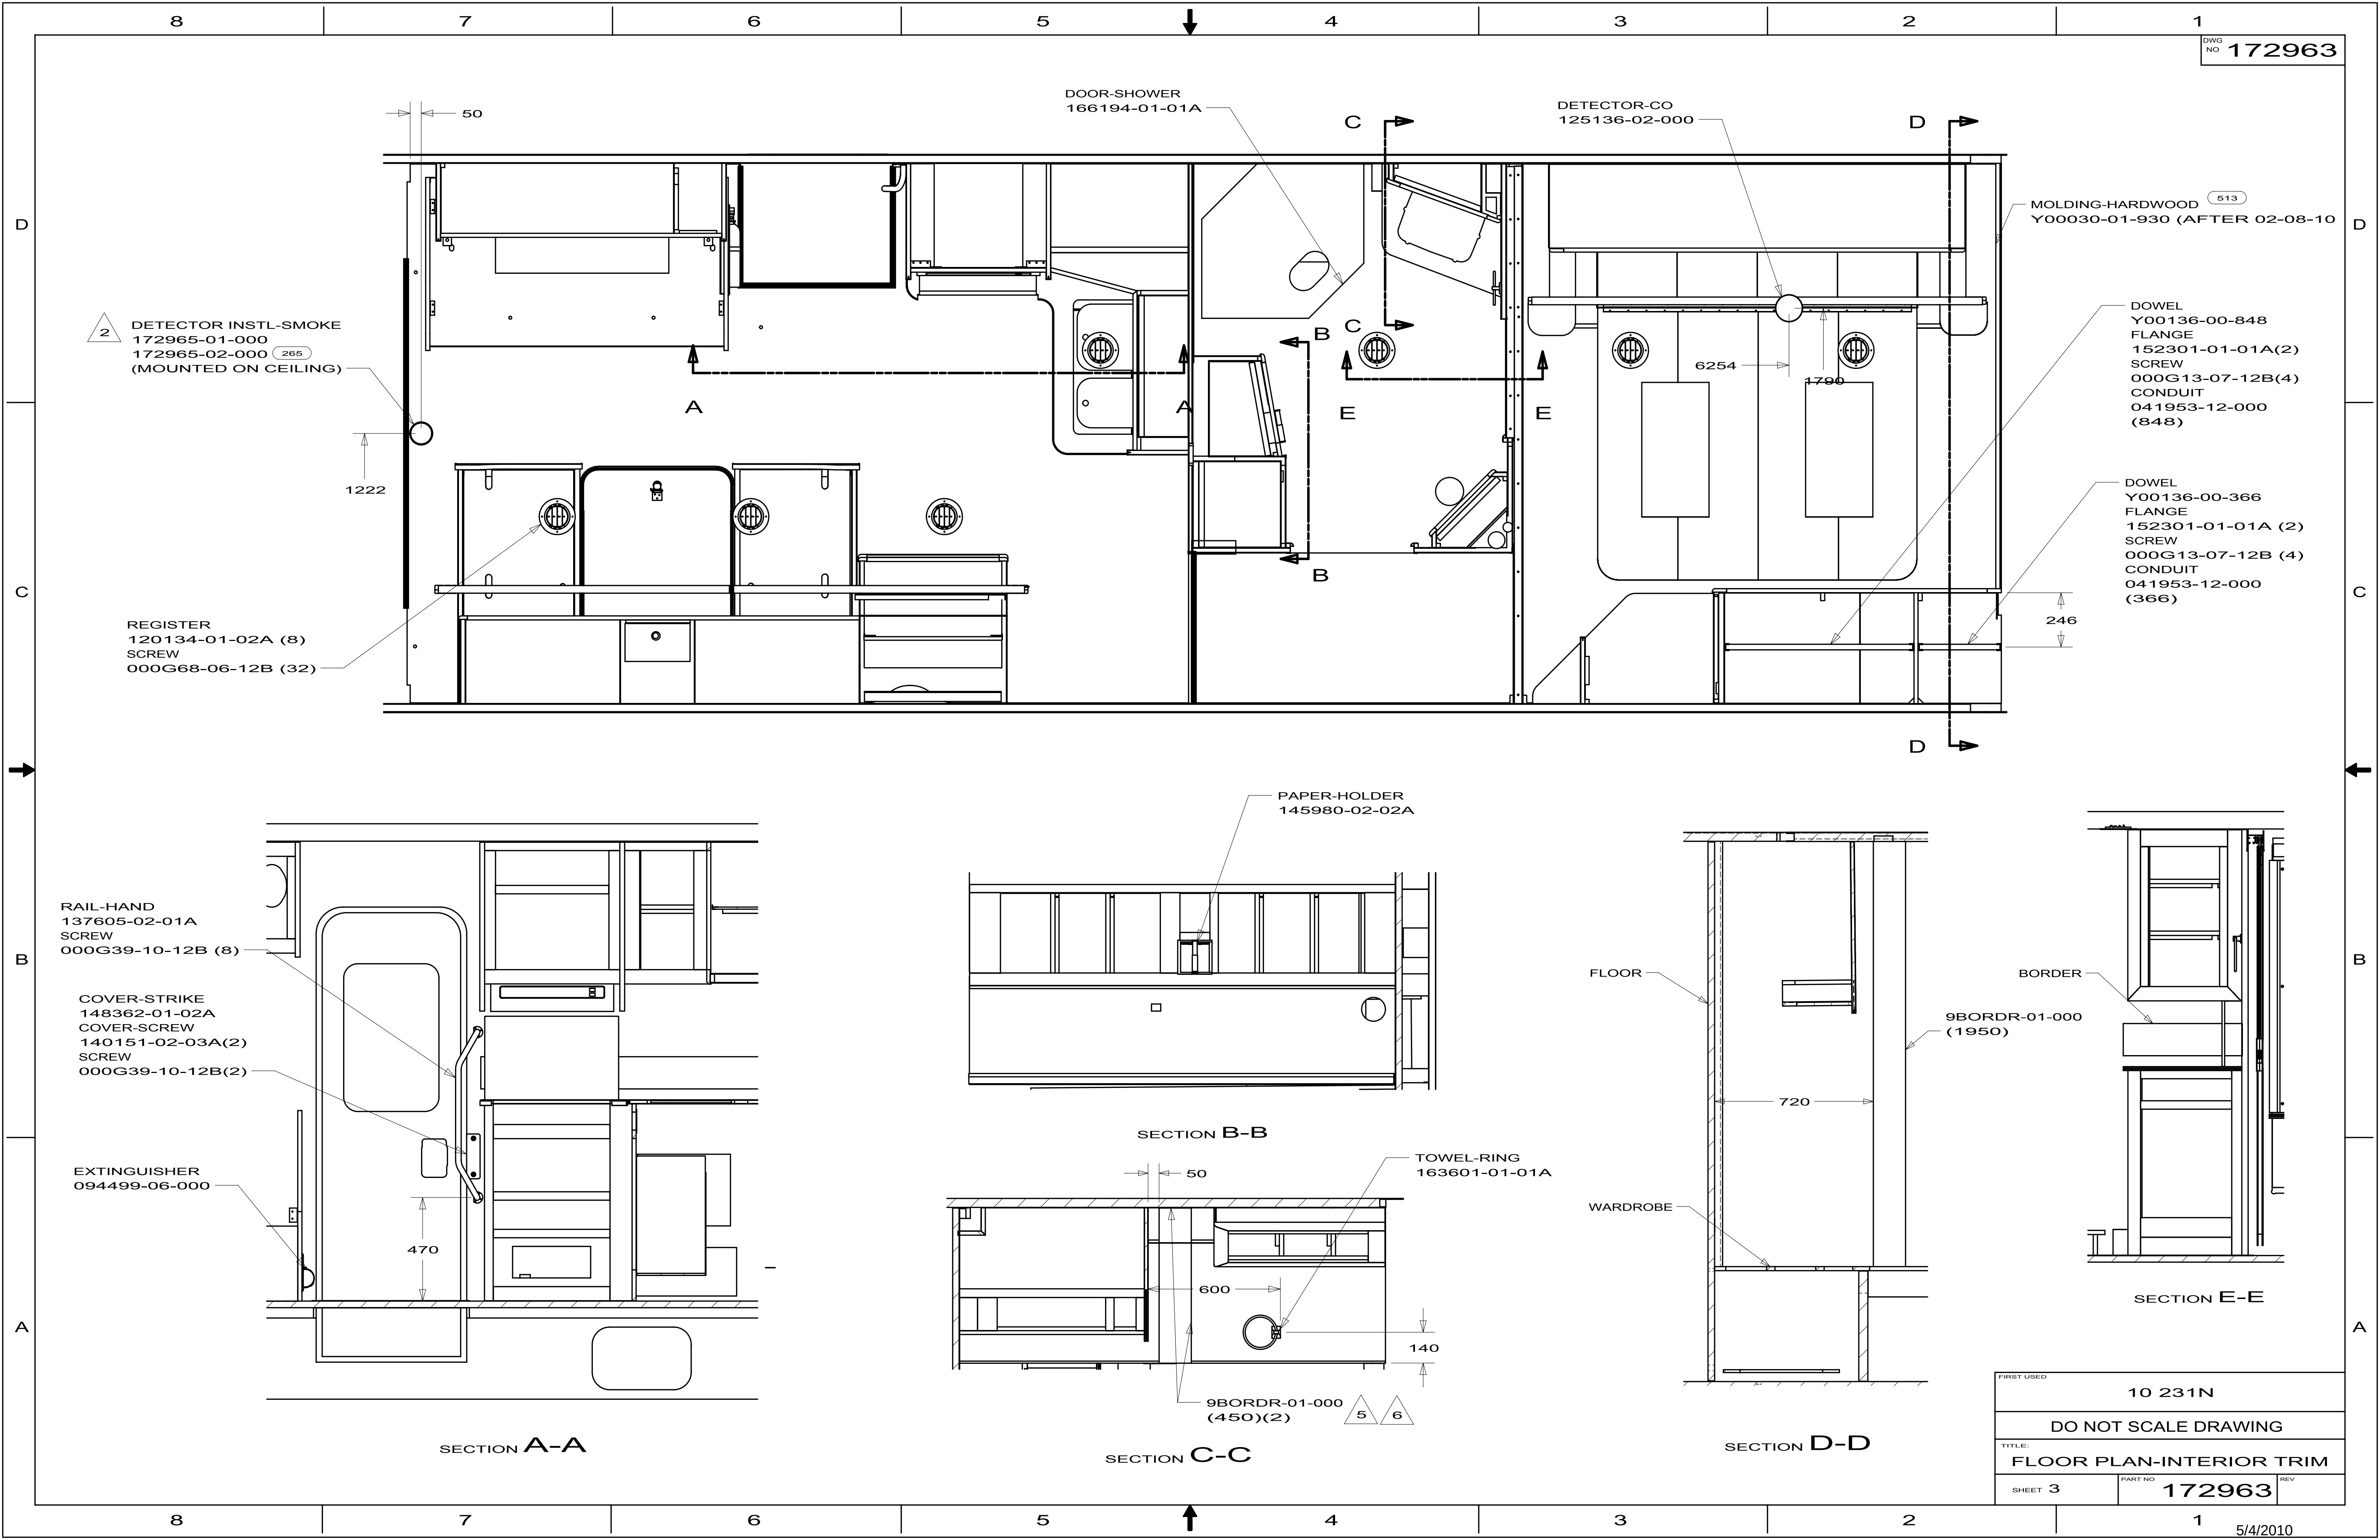


FIRST USED			10 231N
DO NOT SCALE DRAWING			
TITLE: FLOOR PLAN-INTERIOR TRIM			
SHEET 3	PART NO	172963	REV

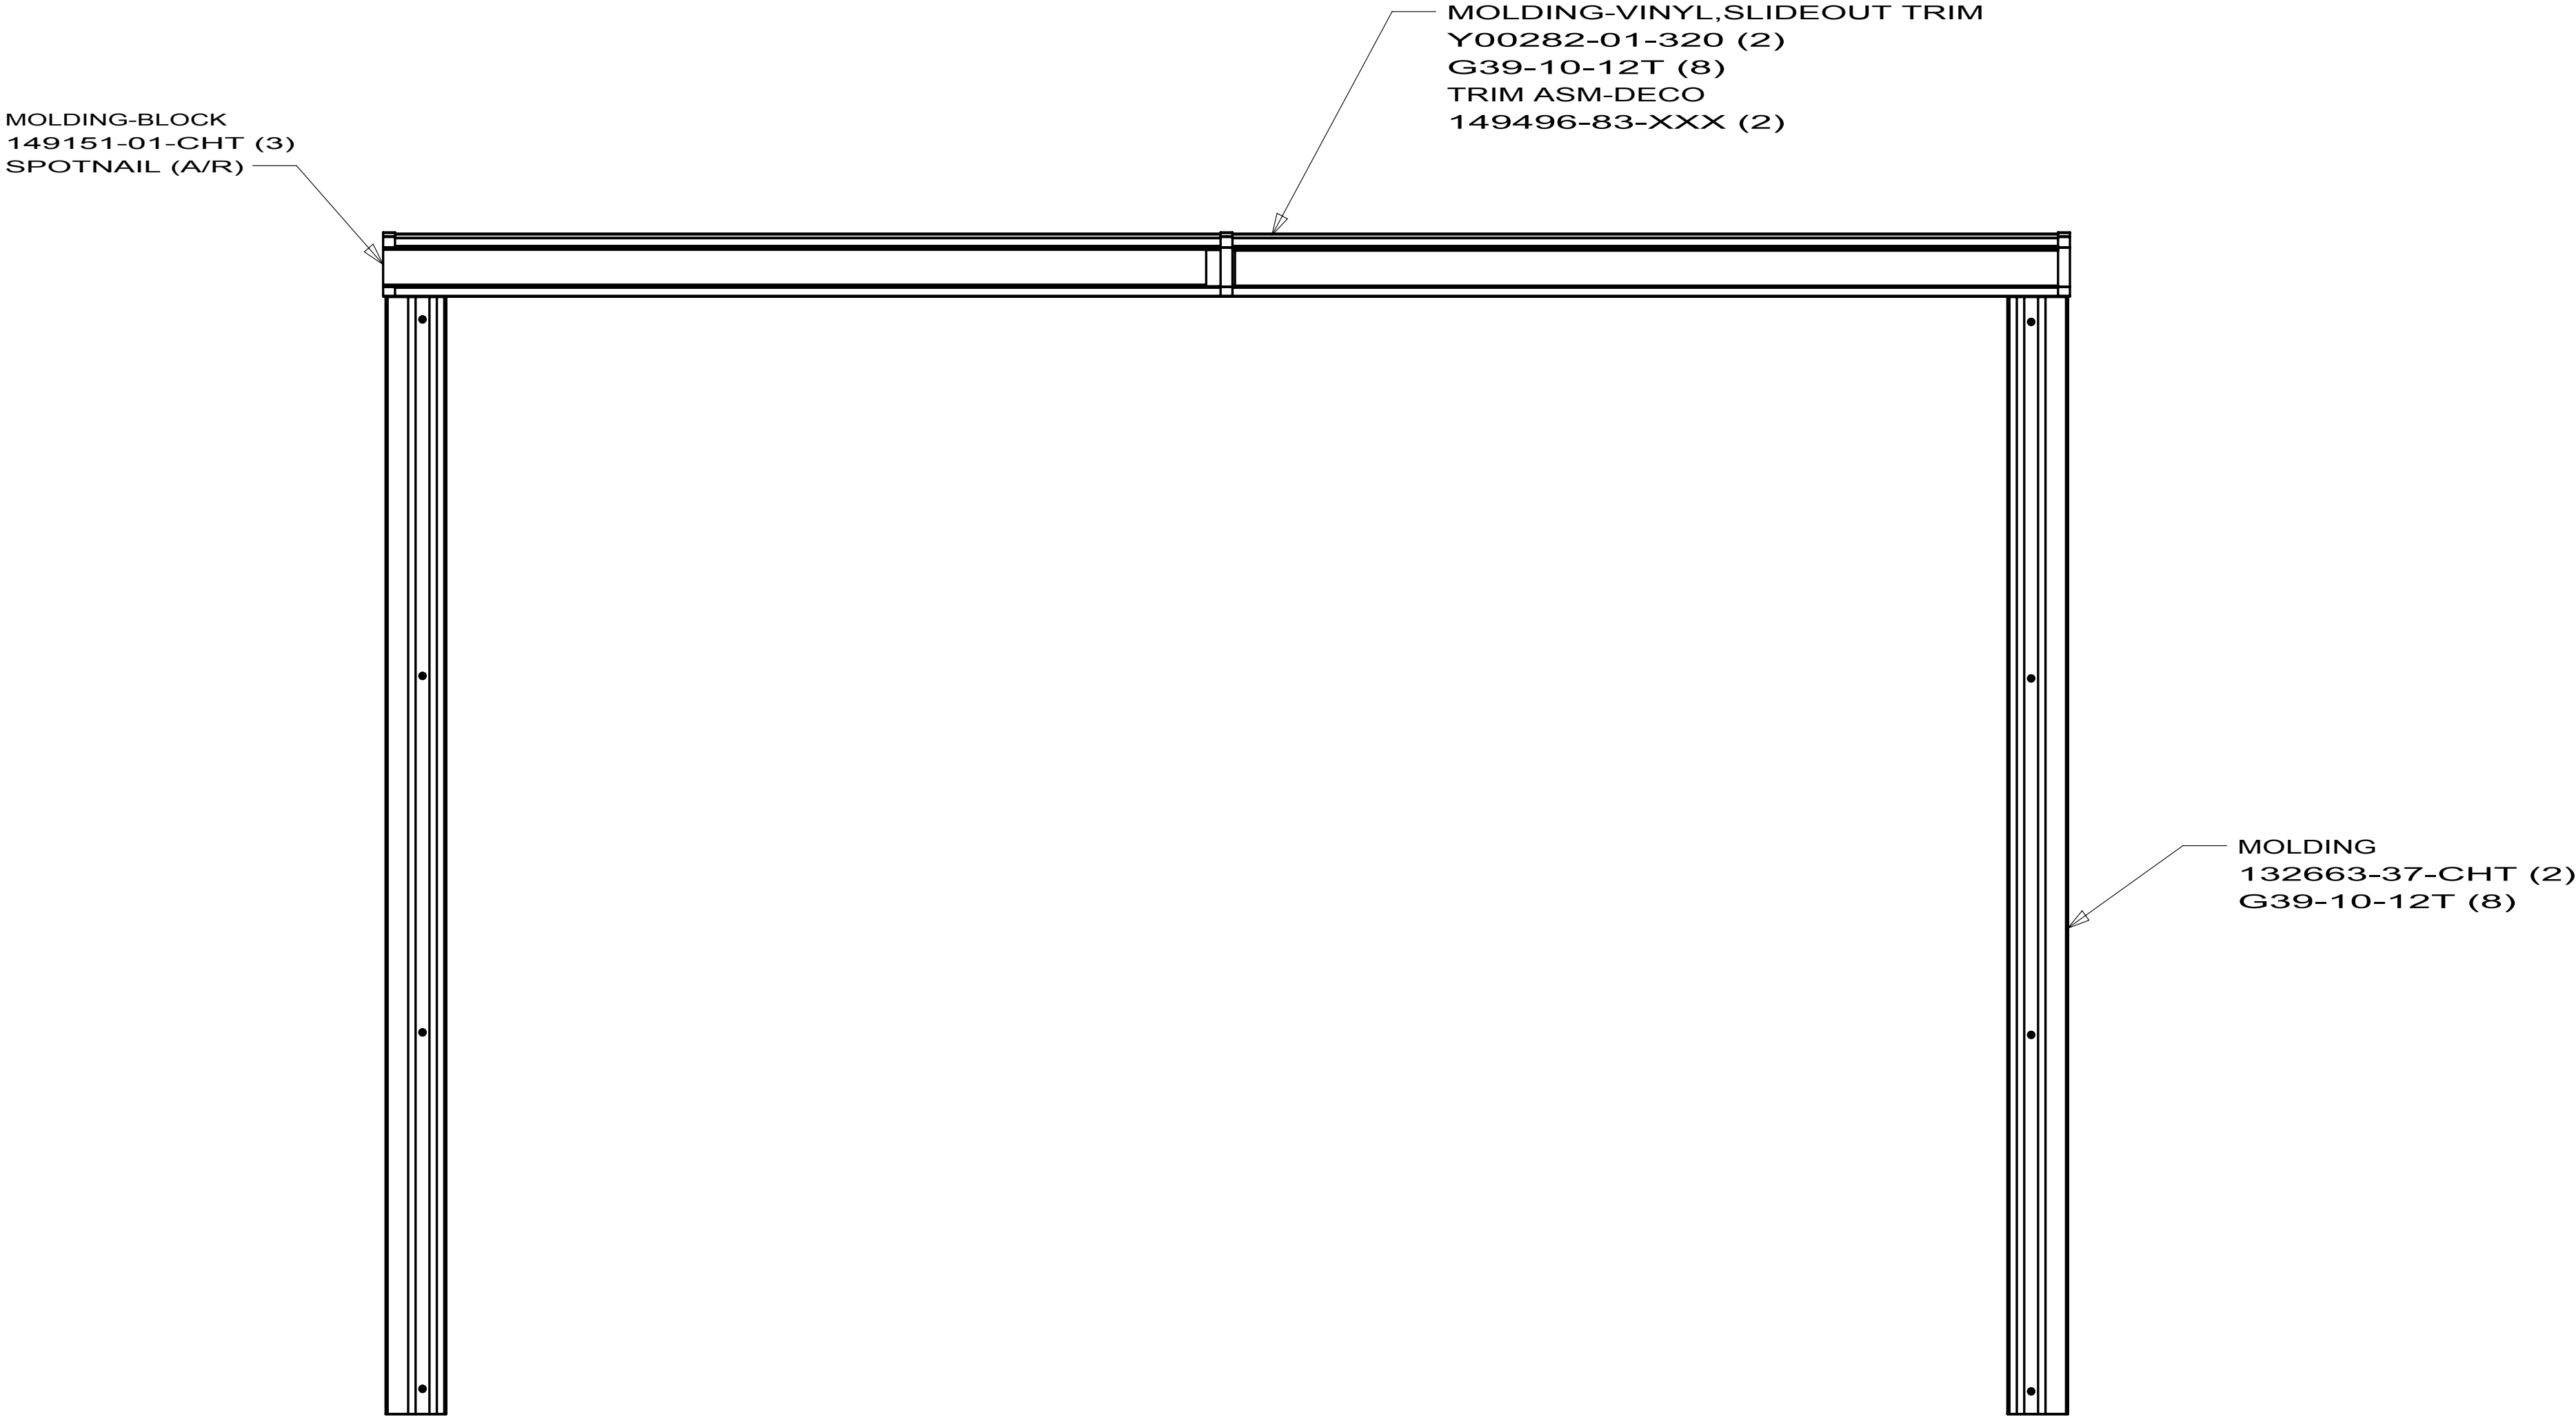

231N
157149-10

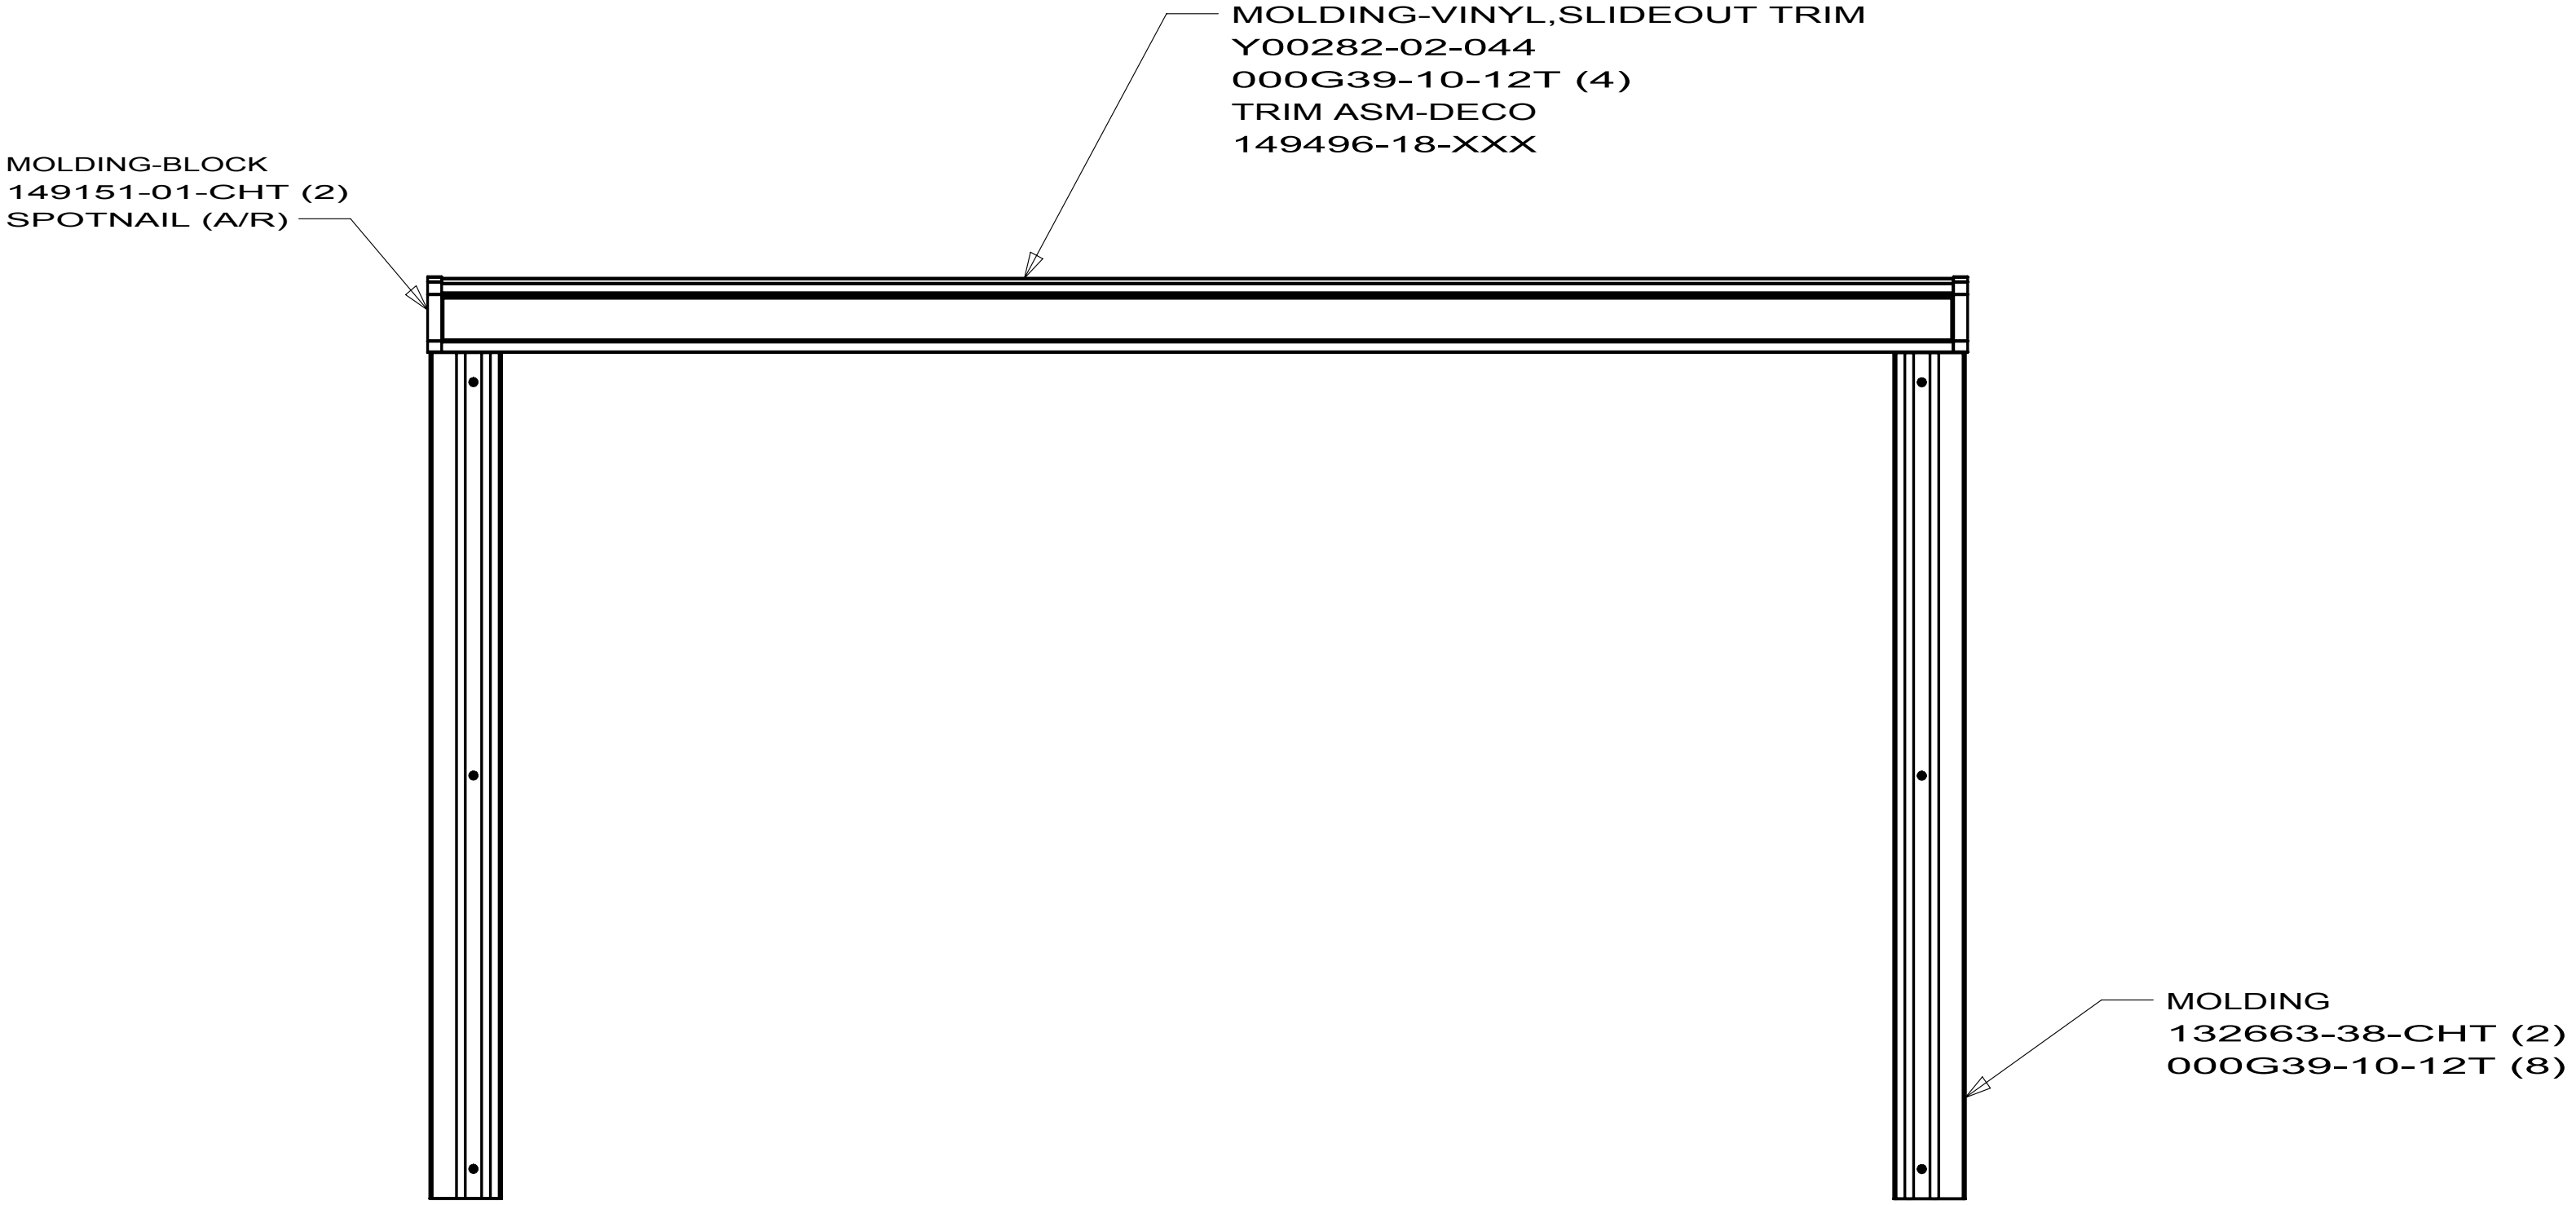


231N
157149-11

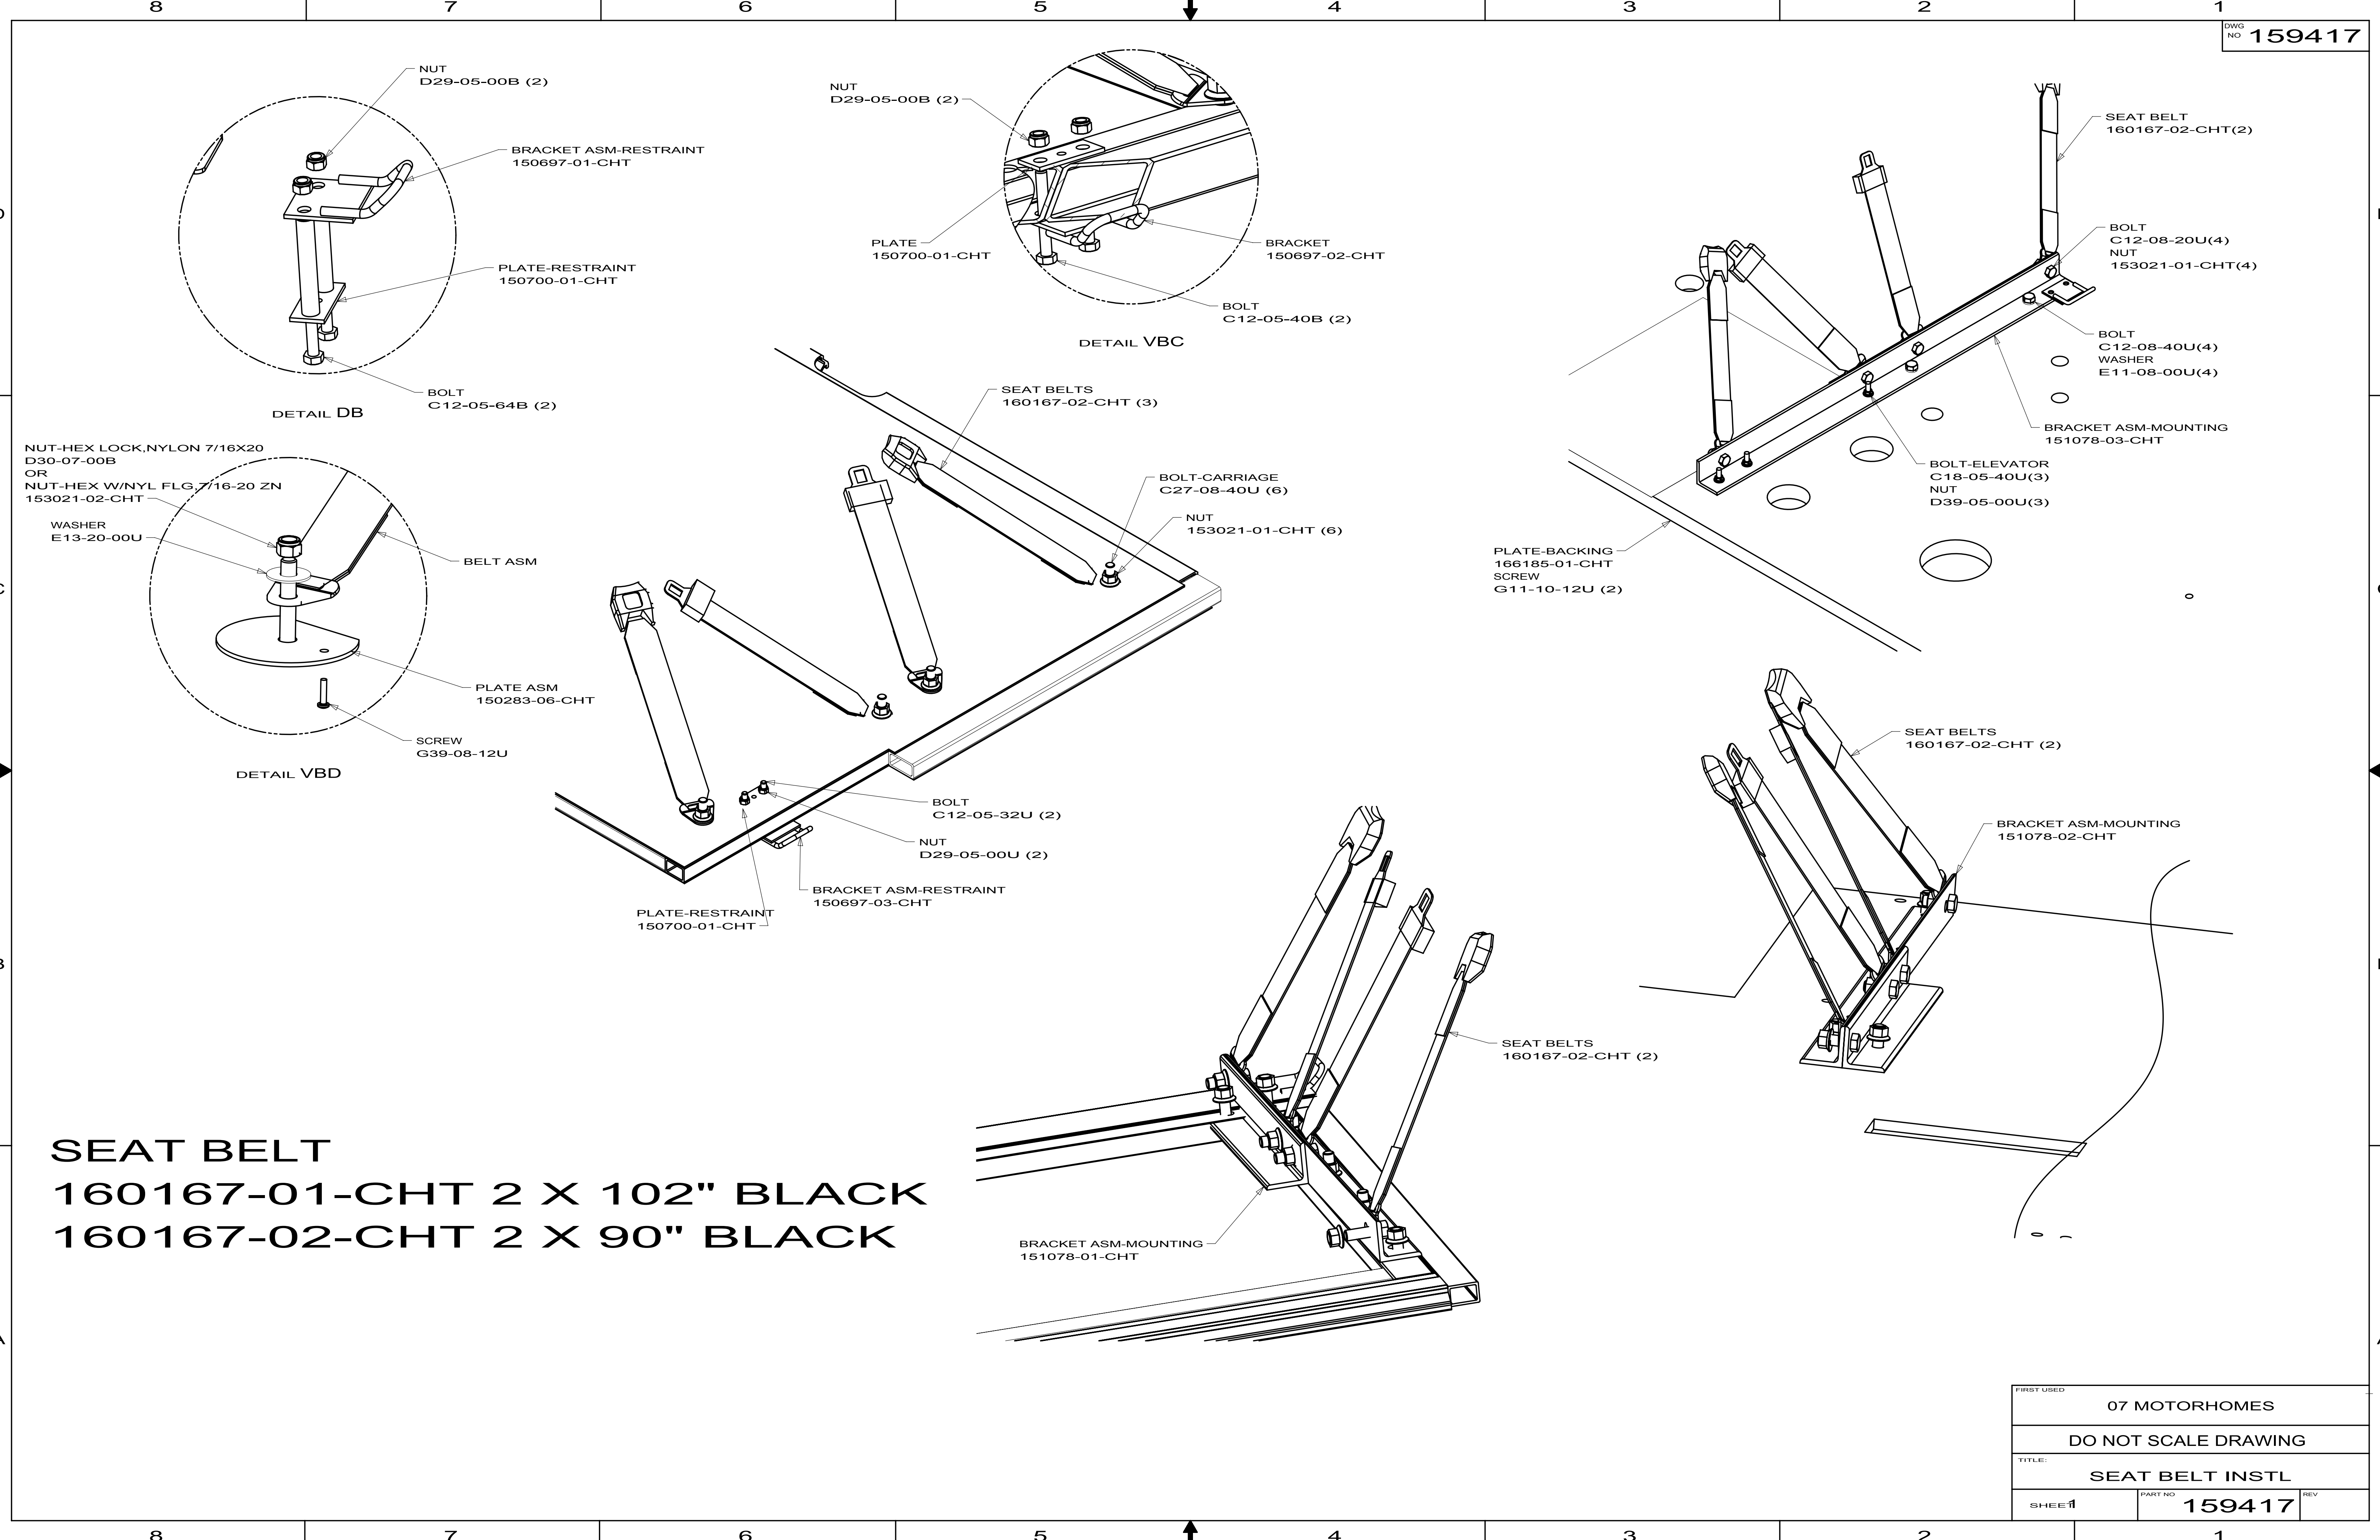

SEAT BELT
160167-01-CHT 2 X 102" BLACK
160167-02-CHT 2 X 90" BLACK

FIRST USED		
07 MOTORHOMES		
DO NOT SCALE DRAWING		
TITLE:		
SEAT BELT INSTL		
SHEET 1	PART NO 159417	REV

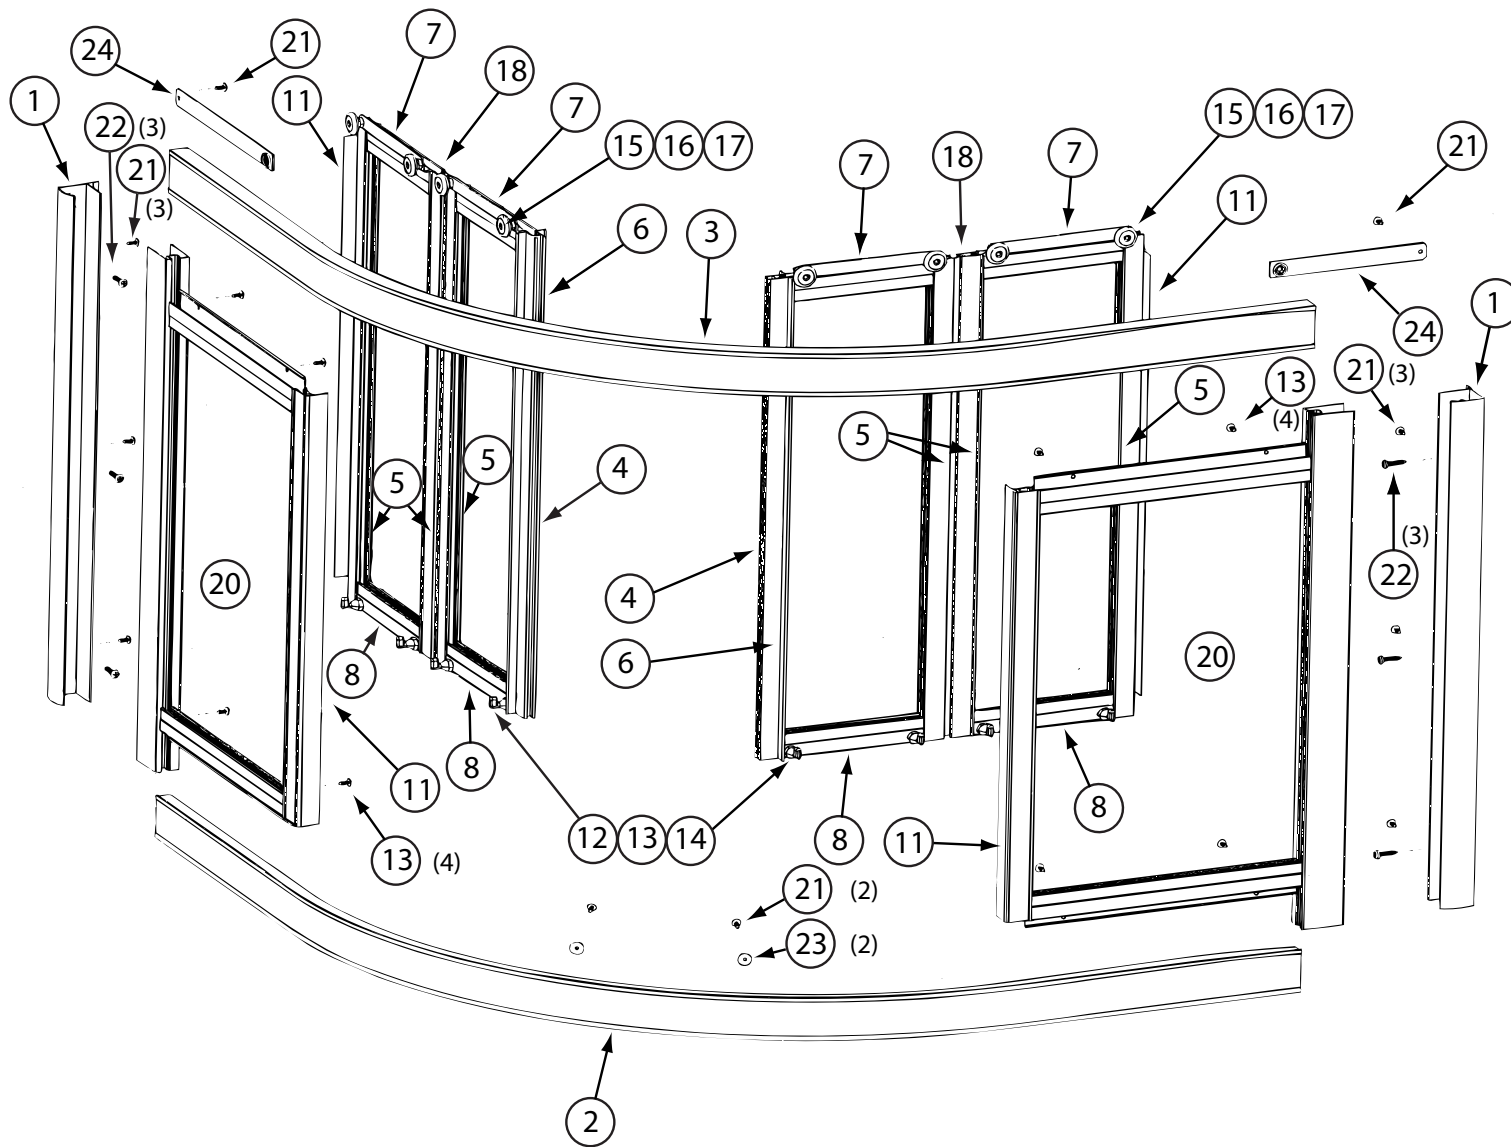

166194-01-01A

166194-01-01A (CONTINUED)			
KEY	PART NUMBER	U/M DESCRIPTION	VENDOR NO.
1	164096-02-700	EA JAMB/WALL - SATIN PLATINUM	970SP
2	164096-02-701	EA SILL - SATIN PLATINUM	701SP
3	164096-02-702	EA HEADER - SATIN PLATINUM	702SP
11	164096-02-703	EA VINYL - EDGE	C712C
12	164096-02-704	EA DOOR GUIDE - BOTTOM	CP506
13	164096-02-705	EA SCREW - F/BOTTOM DOOR GUIDE	638THS-SP
14	164096-02-706	EA WASHER - F/BOTTOM DOOR GUIDE	062WASHER
15	164096-02-707	EA ROLLER	PN707
16	164096-02-708	EA SCREW - F/ROLLER	83212HEX-SP
17	164096-02-712	EA ROLLER BUSHING	FW8-125
18	164096-02-709	EA VINYL - PANEL CONNECTING	C710C
19	164096-02-713	EA FLOATING MAGNET - 6'	98-48
21	164096-02-710	EA SCREW/ATTACHMENT - PLATINUM	638PHPT-SP
23	164096-02-711	EA BUMPER	5171C
24	166194-01-700	EA STRAP/TRAVEL - W/SNAP-CLEAR	C234C
	166194-01-701	EA DOOR PANEL/FLAT - COMPLETE	WBS32.65P-ADP
	166194-01-702	EA STILE DOOR PULL - 63 3/8"	717S
	166194-01-703	EA RAIL/DOOR TOP - 5 1/2"	707S
	166194-01-704	EA RAIL/DOOR BOTTOM - 5 1/2"	708S
		CONTACT WINNEBAGO PART SALES FOR UNLISTED COMPONENT(S)	

166194-02-01A			
KEY	PART NUMBER	U/M DESCRIPTION	VENDOR NO.
1	164096-02-700	EA JAMB/WALL - SATIN PLATINUM	970SP
2	164096-02-701	EA SILL - SATIN PLATINUM	701SP
3	164096-02-702	EA HEADER - SATIN PLATINUM	702SP
11	164096-02-703	EA VINYL - EDGE	C712C
12	164096-02-704	EA DOOR GUIDE - BOTTOM	CP506
13	164096-02-705	EA SCREW - F/BOTTOM DOOR GUIDE	638THS-SP
14	164096-02-706	EA WASHER - F/BOTTOM DOOR GUIDE	062WASHER
15	164096-02-707	EA ROLLER	PN707
16	164096-02-708	EA SCREW - F/ROLLER	83212HEX-SP
17	164096-02-712	EA ROLLER BUSHING	FW8-125
18	164096-02-709	EA VINYL - PANEL CONNECTING	C710C
19	164096-02-713	EA FLOATING MAGNET - 6'	98-48
21	164096-02-710	EA SCREW/ATTACHMENT - PLATINUM	638PHPT-SP
23	164096-02-711	EA BUMPER	5171C
24	166194-01-700	EA STRAP/TRAVEL - W/SNAP-CLEAR	C234C
CONTACT WINNEBAGO PART SALES FOR UNLISTED COMPONENT(S)			