


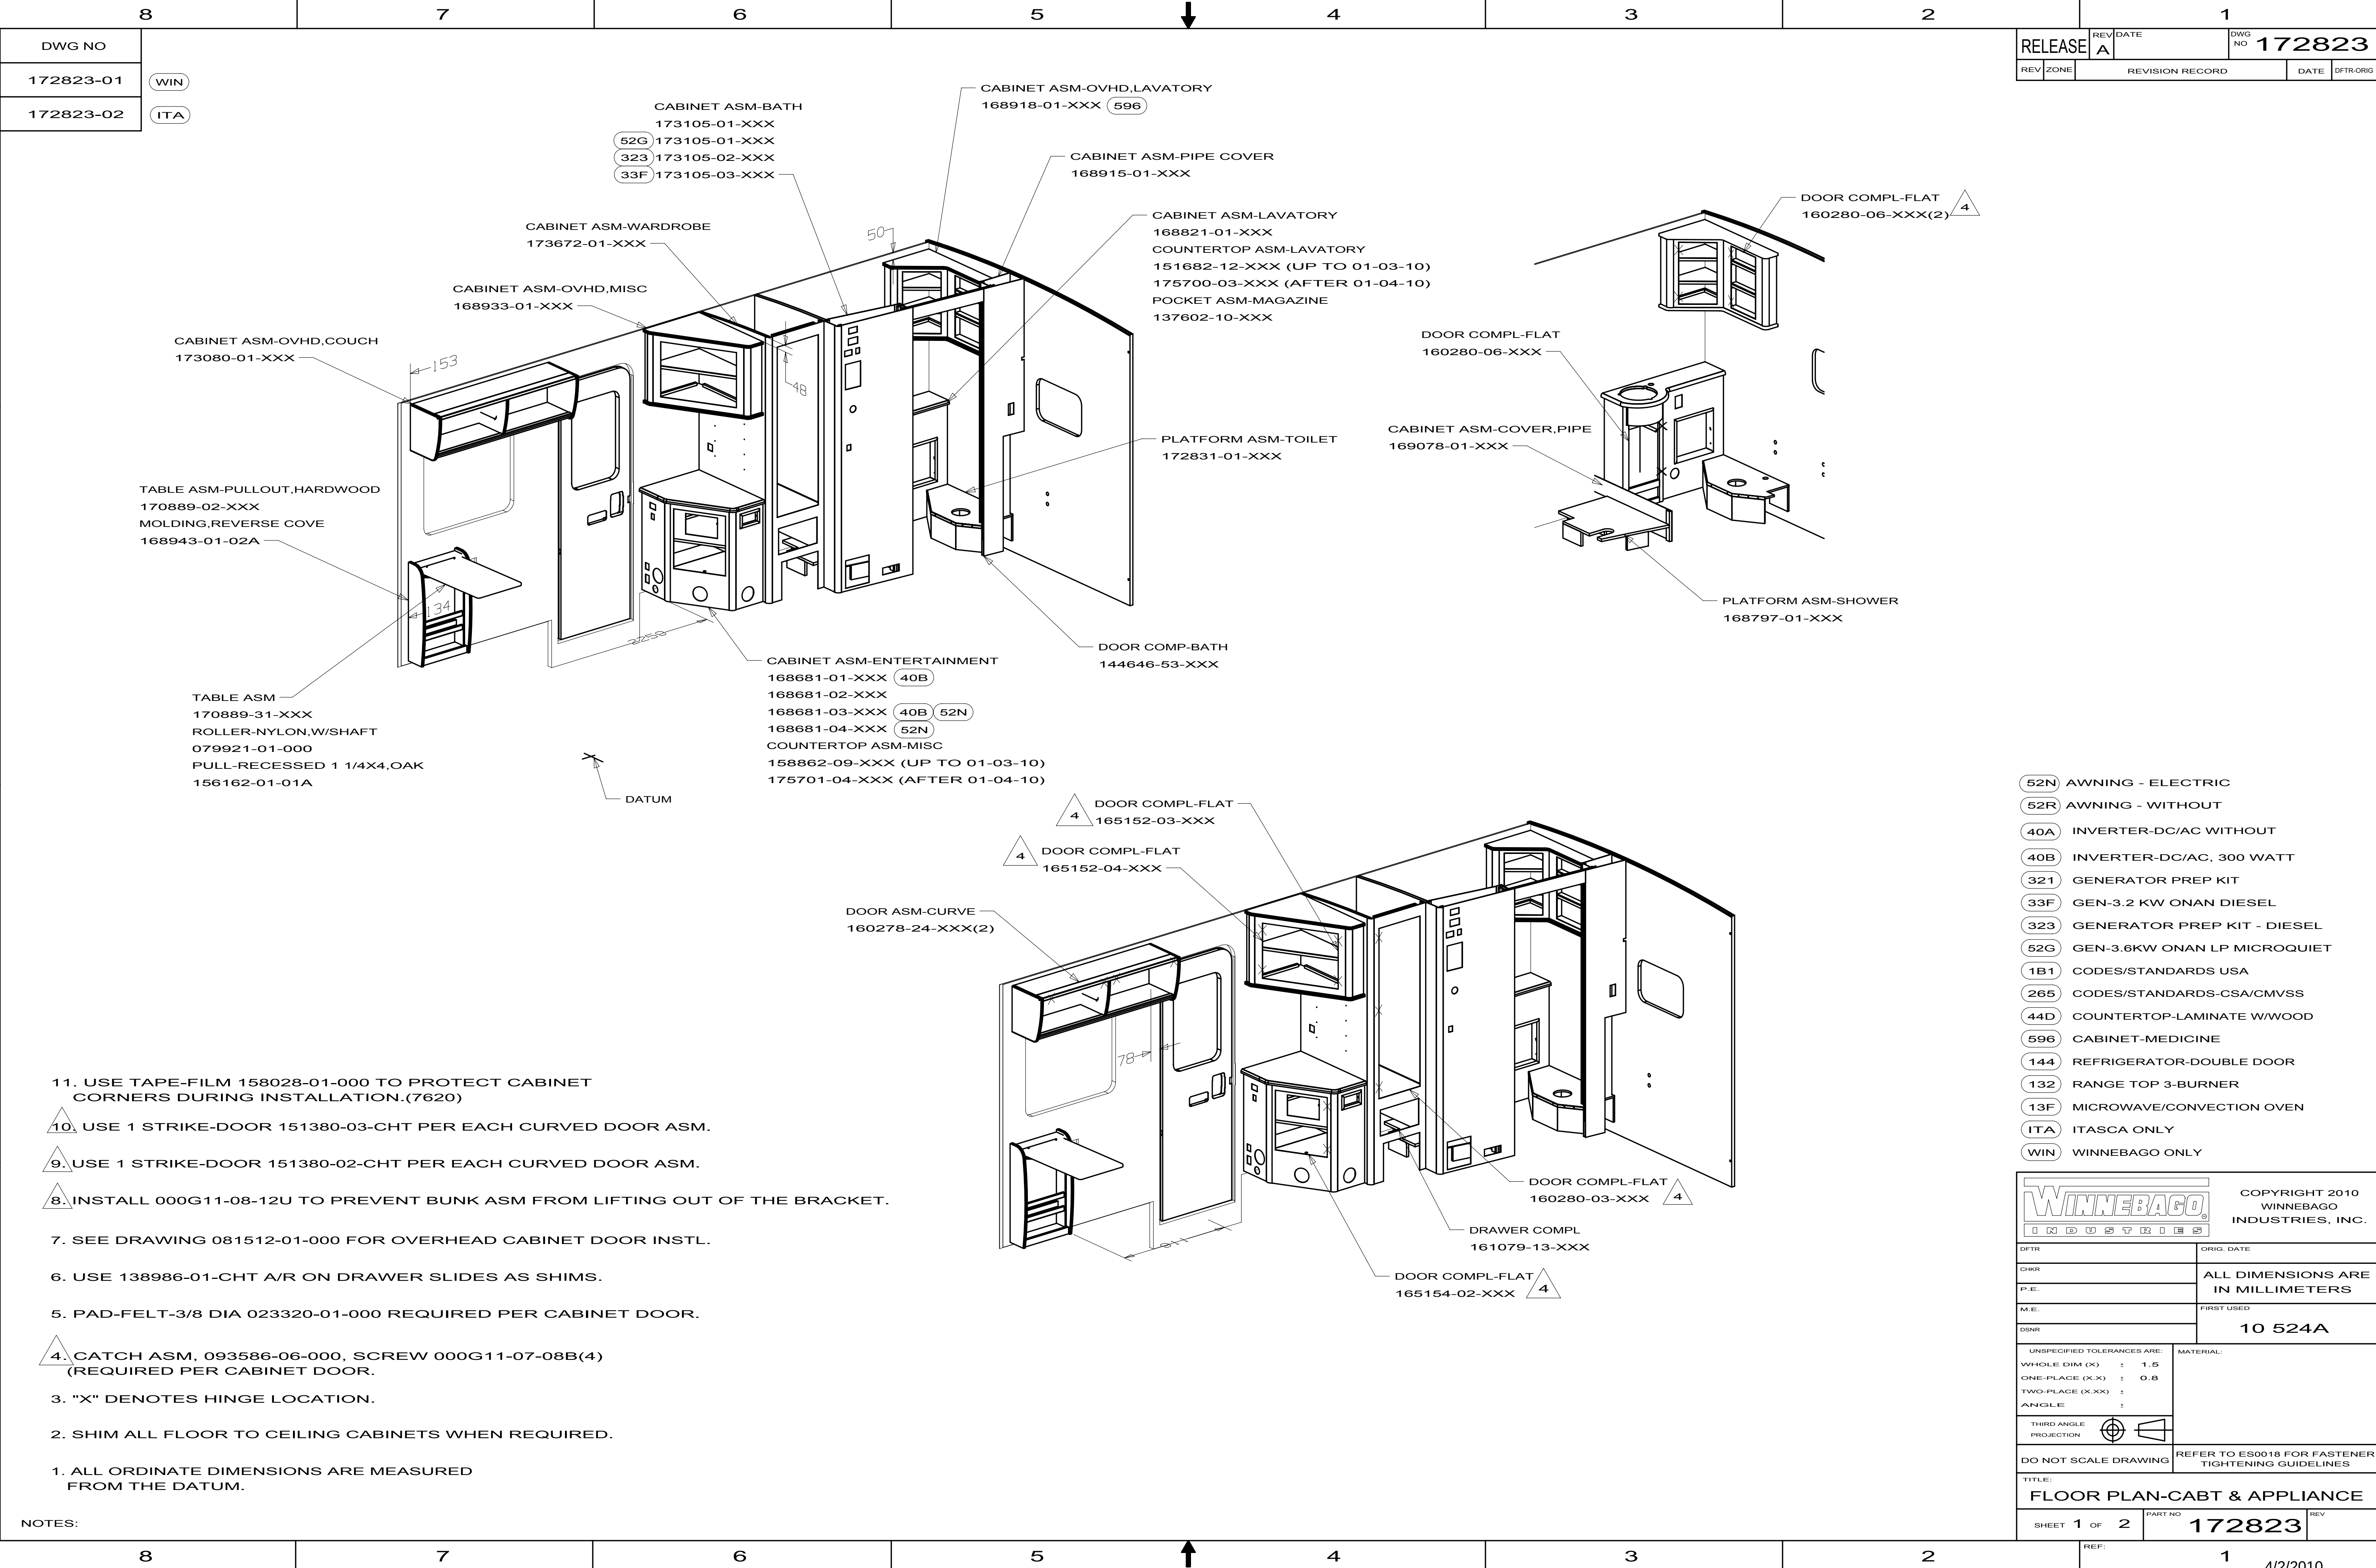

DWG NO
172823-01
172823-02


WIN
ITA

RELEASE	REV DATE	DWG NO	172823
REV ZONE	REVISION RECORD	DATE	DTFR ORIG


11. USE TAPE-FILM 158028-01-000 TO PROTECT CABINET CORNERS DURING INSTALLATION.(7620)
10. USE 1 STRIKE-DOOR 151380-03-CHT PER EACH CURVED DOOR ASM.
9. USE 1 STRIKE-DOOR 151380-02-CHT PER EACH CURVED DOOR ASM.
8. INSTALL 000G11-08-12U TO PREVENT BUNK ASM FROM LIFTING OUT OF THE BRACKET.
7. SEE DRAWING 081512-01-000 FOR OVERHEAD CABINET DOOR INSTL.
6. USE 138986-01-CHT A/R ON DRAWER SLIDES AS SHIMS.
5. PAD-FELT-3/8 DIA 023320-01-000 REQUIRED PER CABINET DOOR.
4. CATCH ASM, 093586-06-000, SCREW 000G11-07-08B(4) (REQUIRED PER CABINET DOOR.
3. "X" DENOTES HINGE LOCATION.
2. SHIM ALL FLOOR TO CEILING CABINETS WHEN REQUIRED.
1. ALL ORDINATE DIMENSIONS ARE MEASURED FROM THE DATUM.

- 52N AWNING - ELECTRIC
- 52R AWNING - WITHOUT
- 40A INVERTER-DC/AC WITHOUT
- 40B INVERTER-DC/AC, 300 WATT
- 321 GENERATOR PREP KIT
- 33F GEN-3.2 KW ONAN DIESEL
- 323 GENERATOR PREP KIT - DIESEL
- 52G GEN-3.6KW ONAN LP MICROQUIET
- 1B1 CODES/STANDARDS USA
- 265 CODES/STANDARDS-CSA/CMVSS
- 44D COUNTERTOP-LAMINATE W/WOOD
- 596 CABINET-MEDICINE
- 144 REFRIGERATOR-DOUBLE DOOR
- 132 RANGE TOP 3-BURNER
- 13F MICROWAVE/CONVECTION OVEN
- ITA ITASCA ONLY
- WIN WINNEBAGO ONLY


COPYRIGHT 2010 WINNEBAGO INDUSTRIES, INC.	
DTFR	ORIG. DATE
CHRR	ALL DIMENSIONS ARE IN MILLIMETERS
P.E.	FIRST USED
M.E.	10 524A
DSNR	UNSPECIFIED TOLERANCES ARE:
WHOLE DIM (X) : 1.5	
ONE-PLACE (X.X) : 0.8	
TWO-PLACE (X.XX) :	
ANGLE :	
THIRD ANGLE PROJECTION	REFER TO ES0018 FOR FASTENER TIGHTENING GUIDELINES
DO NOT SCALE DRAWING	
TITLE: FLOOR PLAN-CABT & APPLIANCE	
SHEET 1 OF 2	PART NO 172823
REF:	1

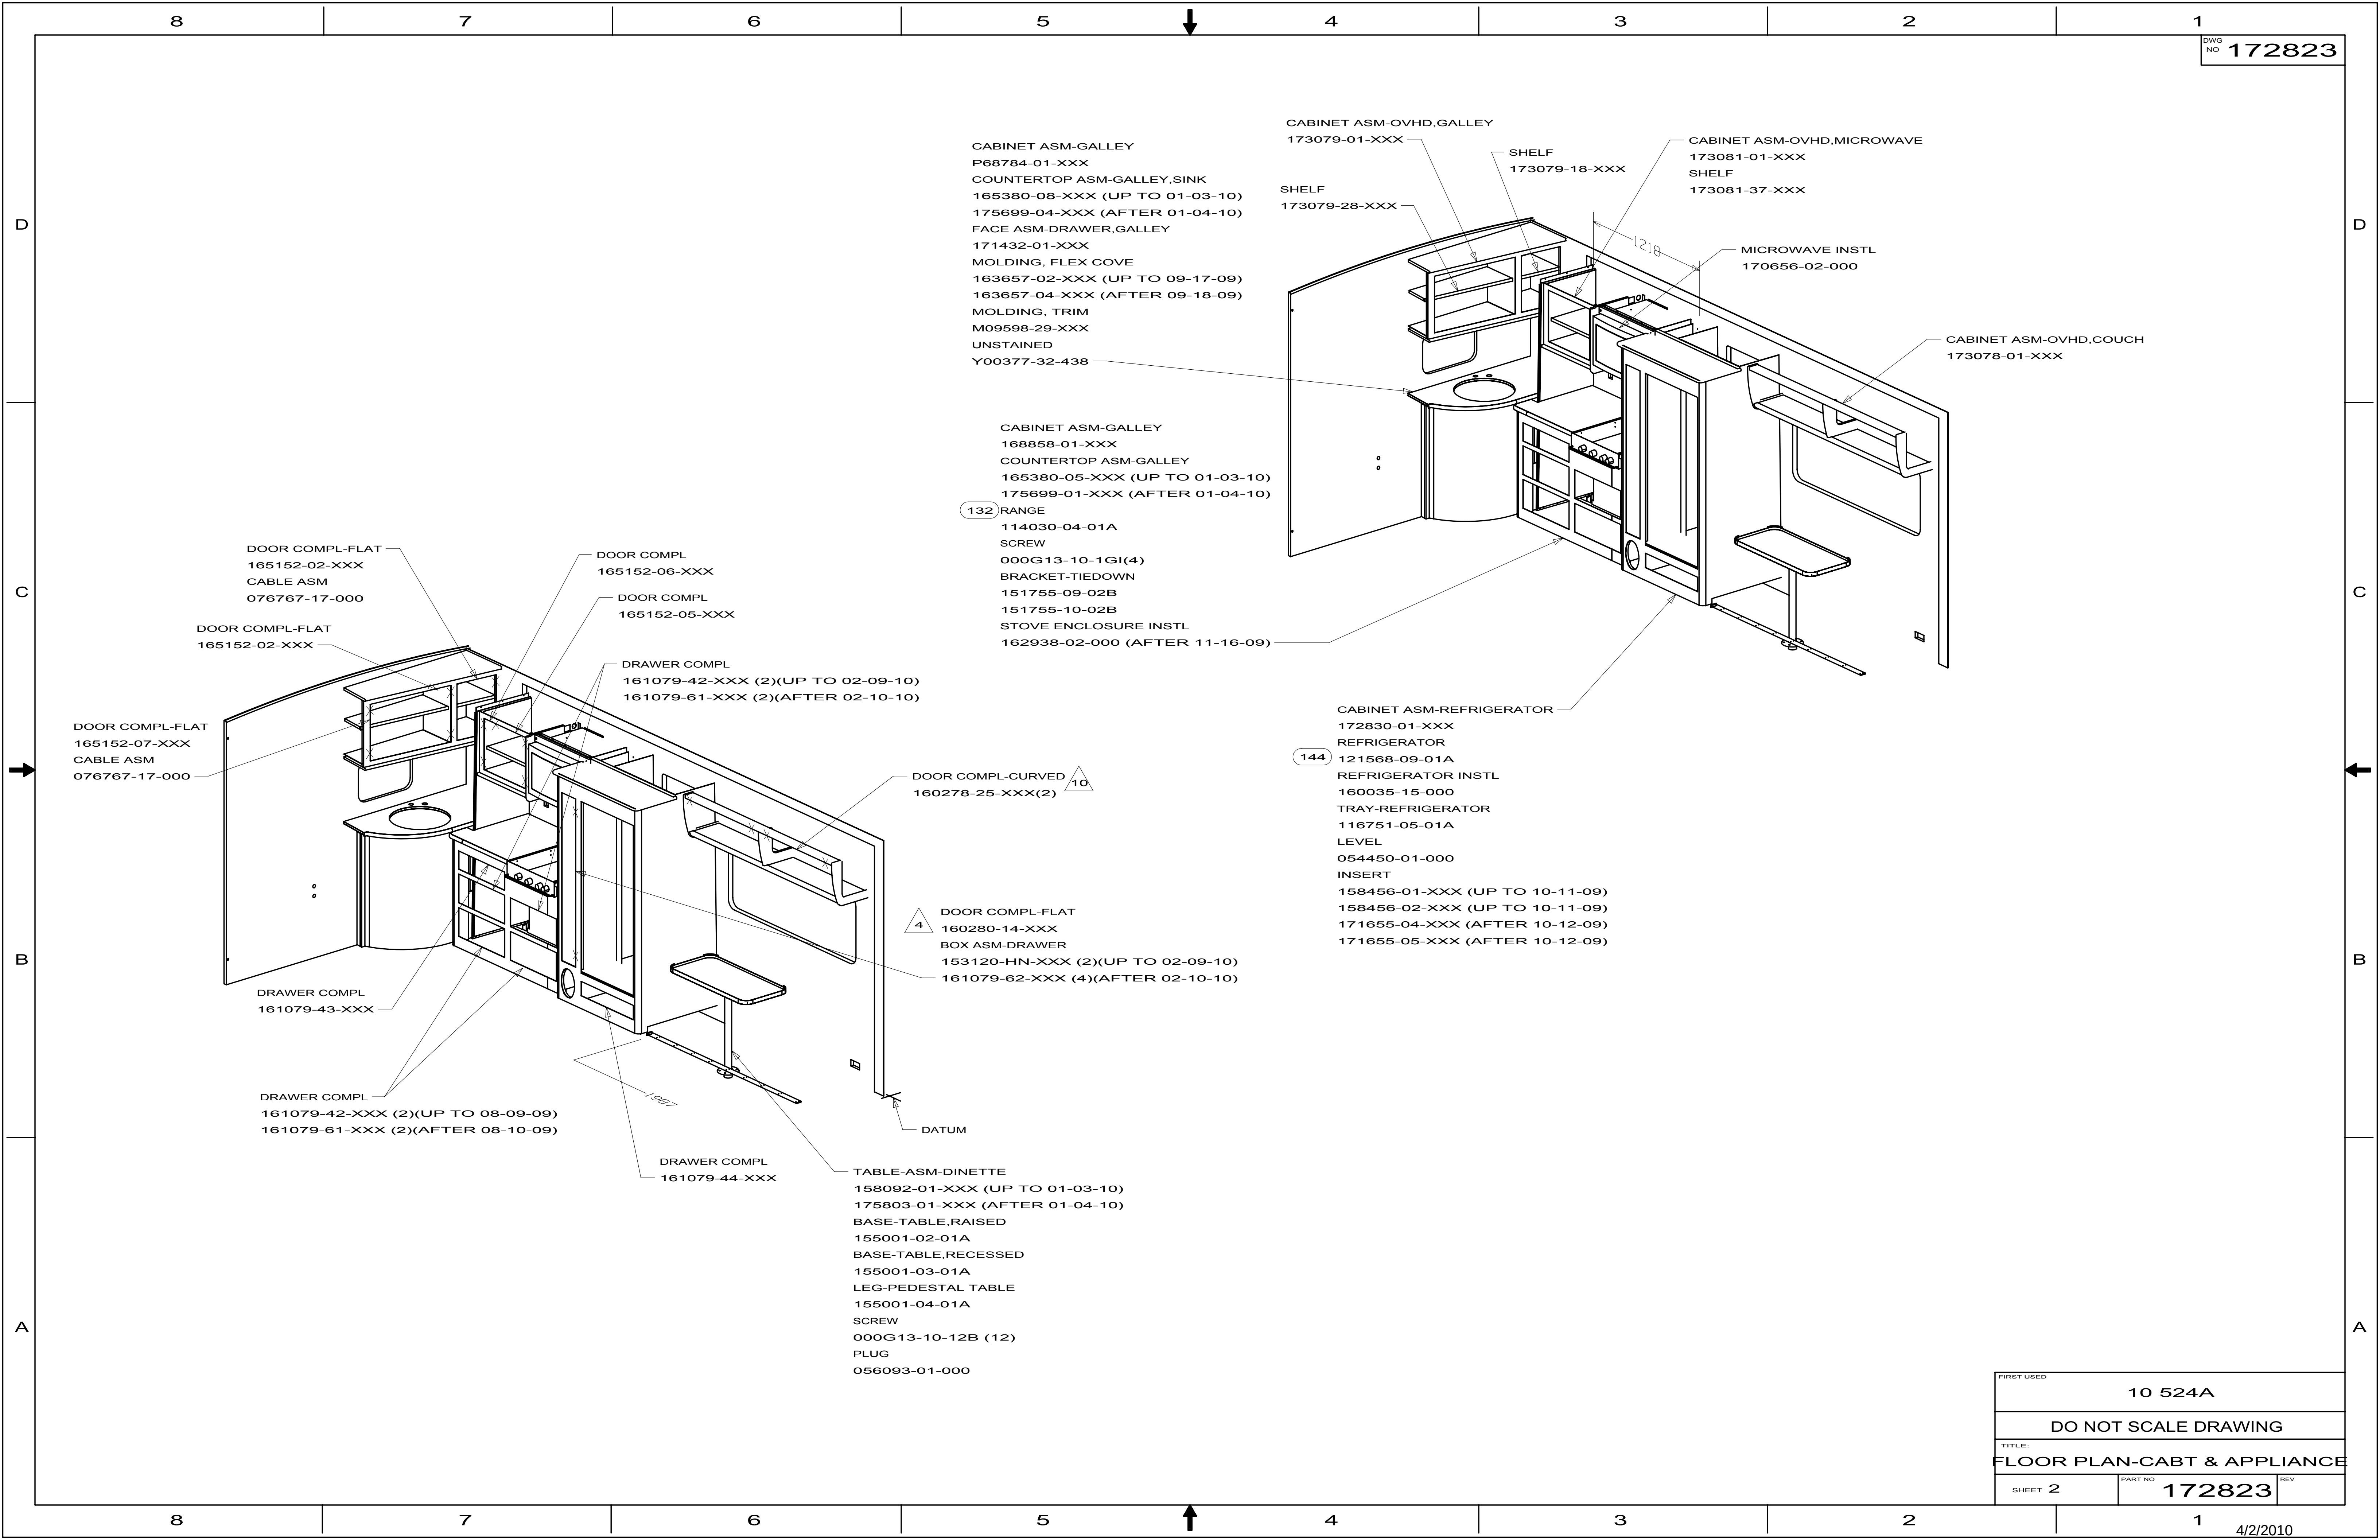

FIRST USED			10 524A
DO NOT SCALE DRAWING			
TITLE: FLOOR PLAN-CABT & APPLIANCE			
SHEET 2	PART NO	172823	REV

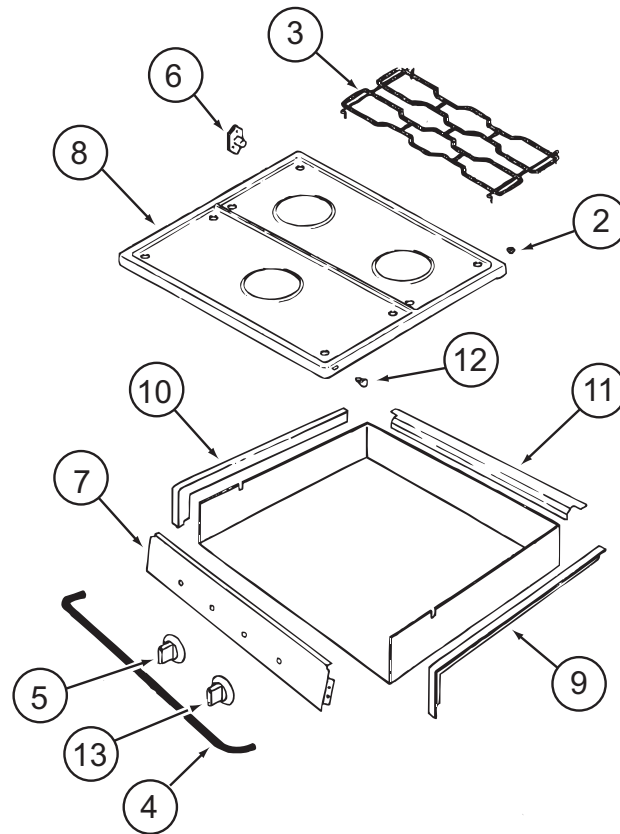

114030-04-01A			
KEY	PART NUMBER	U/M DESCRIPTION	VENDOR NO.
2	102020-01-709	EA BUMPER-GRATE	8007P020-60
3	112881-04-702	EA GRATE - BLACK	74007277
4	114030-02-700	EA GUARD/FABRIC - TOWEL BAR	3609F006-70
5	128728-01-701	EA KNOB - BURNER - REAR	74003941 (1 PER)
5	128728-01-702	EA KNOB - BURNER - FRONT	74003942
6	128728-01-703	EA PIN/T-NUT F/HINGE	7103P109-60
7	114030-04-700	EA PANEL - MANIFOLD - BLACK	74007325
8	126023-01-728	EA TOP - MAIN (BLACK)	74003323
9	114030-01-704	EA TRIM - RIGHT/BLACK TEXTURED	74002839
10	114030-01-705	EA TRIM - LEFT/BLACK TEXTURED	74002840
11	114030-01-706	EA TRIM - REAR/BLACK TEXTURED	74002841
12	102020-01-724	EA BUMPER - MAIN TOP	8003P008-60
13	128728-01-707	EA KNOB - IGNITER	74003944
CONTACT WINNEBAGO PART SALES FOR UNLISTED COMPONENT(S)			

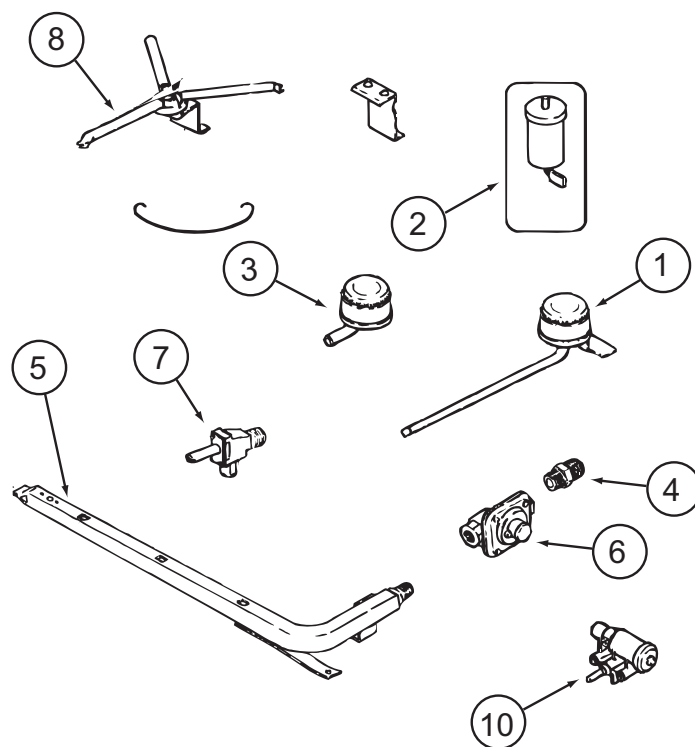

114030-04-01A (CONTINUED)

KEY	PART NUMBER	U/M	DESCRIPTION	VENDOR NO.
1	112881-04-700	EA	BURNER - TOP /LEFT REAR	74004584
1	126023-01-700	EA	BURNER - TOP (RT-REAR) 5100 BTU	74004583
2	112881-04-705	EA	PUSH RING (ELECTRODE MTG)	7104P002-60
2	126023-01-711	EA	ELECTRODE - IGNITER (ONLY)	7432P077-60
3	112881-04-701	EA	BURNER - TOP/FRONT	74004582
4	135065-03-700	EA	FITTING - HALF UNION	74004234
5	135065-01-702	EA	PIPE/MANIFOLD	74004642
6	126023-02-703	EA	REGULATOR - PRESSURE	74004235
7	126023-02-705	EA	VALVE - BURNER - REAR	74004362
7	126023-02-706	EA	VALVE - BURNER - FRONT	74004363
8	126023-01-736	EA	FLASH TUBE EXTENSION (REAR)	74003326
8	126023-01-737	EA	FLASH TUBE EXTENSION (FRONT)	74003327
10	126023-01-719	EA	IGNITER HEAD - TOP BURNER	74002413
	126023-02-702	EA	PIPE - MANIFOLD	74004360
CONTACT WINNEBAGO PART SALES FOR UNLISTED COMPONENT(S)				

KEY PART NUMBER

1	121568-03-700
2	120075-01-701
3	121568-03-701
4	121568-03-702
5	120075-01-702
6	121568-01-700
7	120075-01-705
8	121568-03-705
9	121568-03-721
9	121568-03-722
10	121568-01-701


U/M DESCRIPTION

EA	RETAINER-DOOR PNL/WAFFLE/BLK
EA	HINGE-TOP RH/BOTTOM LH(DOOR)
EA	BUSHING - HINGE PIN/GRAY
EA	DOOR LINER-UPR/WAFFLED/BLACK
EA	CAP, (HINGE PLUG)
EA	RAIL - DOOR UPPER
EA	HINGE-TOP LH/BOTTOM RH(DOOR)
EA	STORAGE LATCH - GRAY
EA	HANDLE/DOOR UPPER RH SWING
EA	HANDLE/DOOR LOWER RH SWING
EA	BIN - DOOR WHITE-WAFFLED LNR

VENDOR NO.

619558-WDL-UPPER
618511
619671
619627 - SMALL WDL
618160
618618
618510
619648
621465
621469
618619 WDL

CONTACT WINNEBAGO PART SALES FOR UNLISTED COMPONENT(S)

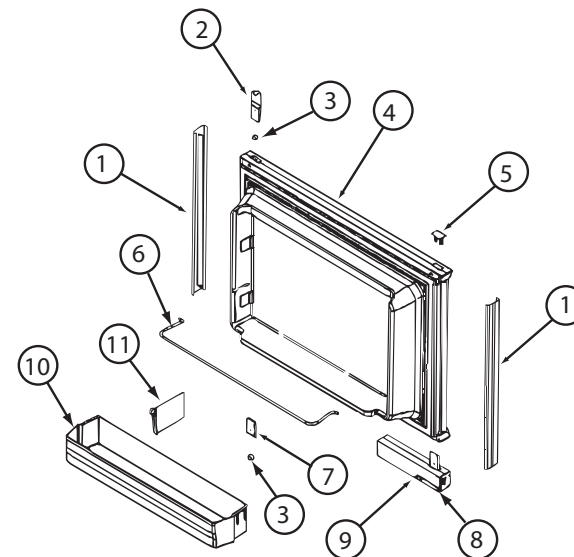

KEY PART NUMBER

1	121568-03-706
2	120075-01-701
3	121568-03-701
4	121568-03-707
5	121568-03-722
6	121568-03-705
7	121568-01-701
9	121568-01-704
10	120075-01-705


U/M DESCRIPTION


EA	RETAINER-DOOR PNL/WAFFLE/BLK
EA	HINGE-TOP RH/BOTTOM LH(DOOR)
EA	BUSHING - HINGE PIN/GRAY
EA	DOOR LINER-LWR/WAFFLED/B/TRM
EA	HANDLE/DOOR LOWER RH SWING
EA	STORAGE LATCH - GRAY
EA	BIN - DOOR WHITE-WAFFLED LNR
EA	RAIL - DOOR LOWER
EA	HINGE-TOP LH/BOTTOM RH(DOOR)

VENDOR NO.

619559-WDL-LOWER
618511
619671
619629
621469
619648
618619 WDL
618578
618510


CONTACT WINNEBAGO PART SALES FOR UNLISTED COMPONENT(S)

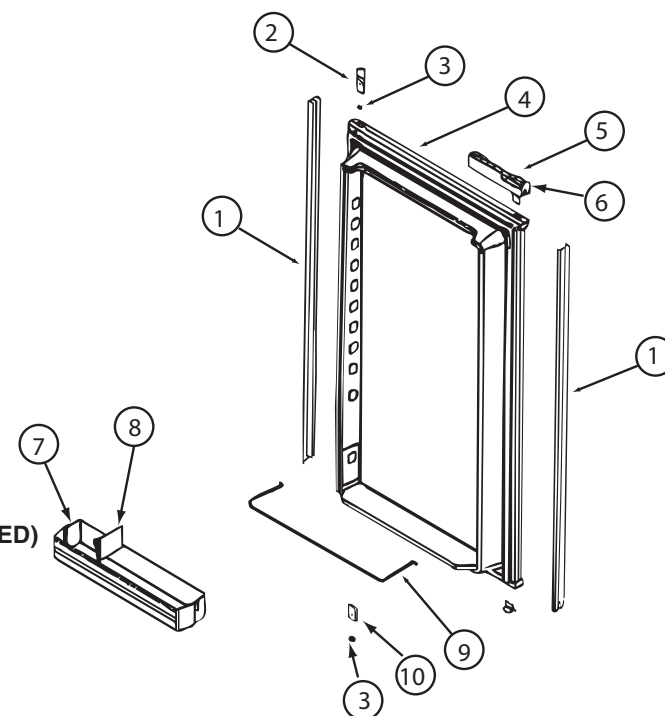

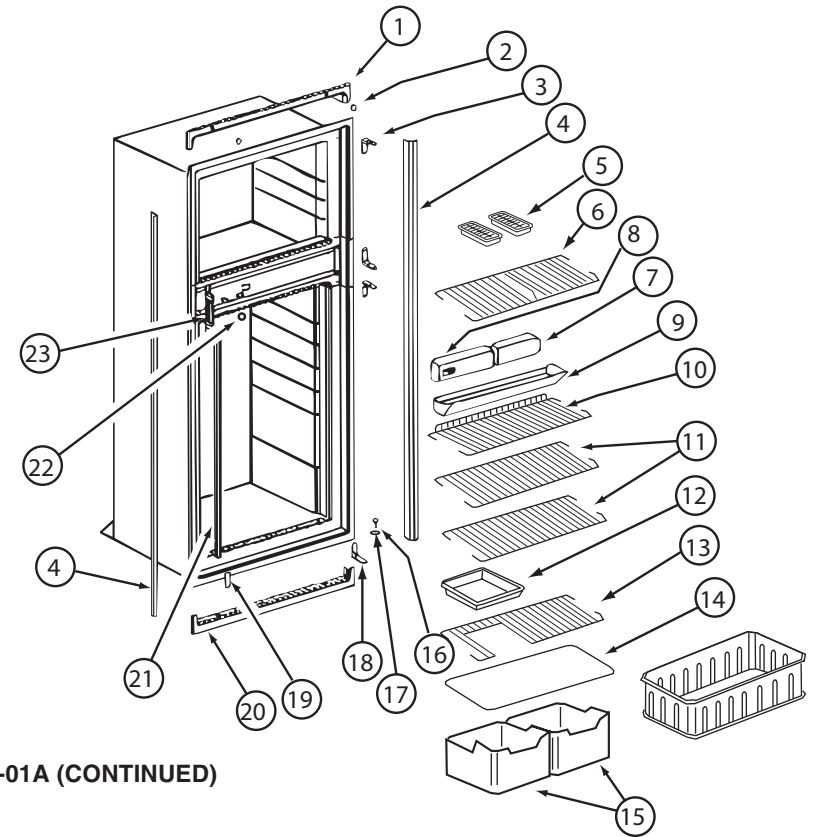


121568-06-01A, 121568-07-01A, 121568-08-01A (CONTINUED)

KEY	PART NUMBER	U/M	DESCRIPTION	VENDOR NO.
1	120075-01-713	EA	TRIM-TOP PIECE	619687
2	120075-01-714	EA	PLUG-HOLE (BLACK)	618170
3	121568-03-710	EA	HINGE/CABINET-TOP/RH-LWR/LH	619335 WAFFLED
4	121568-03-711	EA	TRIM - SIDE/BLACK	622295
6	121568-01-705	EA	SHELF - WIRE FREEZER	620250
7	121568-06-700	EA	FRONT BOX-N611	622002
8	121568-06-701	EA	CONTROL ASSY-OPTICAL/N611	621988 TO SN9056491
9	120075-01-720	EA	TRAY-DRIP	623250
9	120075-01-721	EA	LOUVER-DRIP TRAY	618176
11	121568-01-708	EA	SHELF - WIRE	620273
13	121568-01-707	EA	SHELF - WIRE - SHORT	620272
14	120075-01-725	EA	COVER-CRISPER - 18.5" WIDE	618158
15	121568-01-709	EA	CRISPER	618571
16	120075-01-727	EA	PIN-HINGE	618145
17	121568-03-701	EA	BUSHING - HINGE PIN/GRAY	619671
18	121568-03-715	EA	HINGE/CABINET-TOP/LH-LWR/RH	619336 WAFFLED
19	121568-03-716	EA	COVER - HINGE HOLES	619301
20	120075-01-729	EA	TRIM-BOTTOM PIECE	620958
21	121568-06-702	EA	CLIP - SHELF	61536522
22	121568-06-703	EA	HOLE PLUG - WHITE	620282
23	120075-01-732	EA	PLATE-STRIKE	618167
CONTACT WINNEBAGO PART SALES FOR UNLISTED COMPONENT(S)				

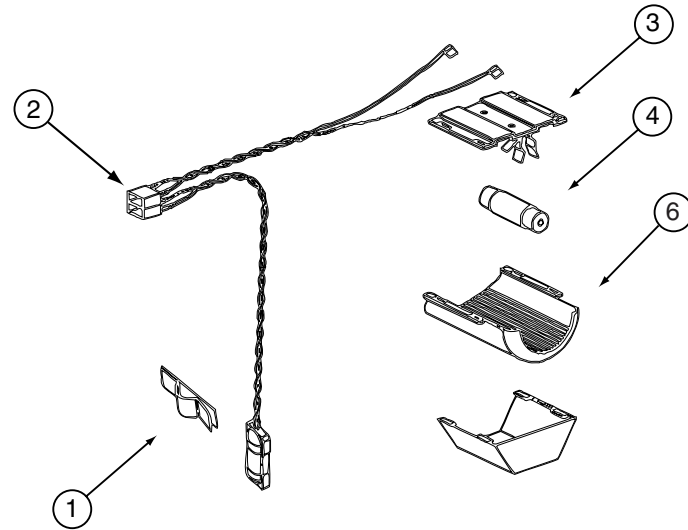


121568-03-01A, 121568-04-01A, 121568-05-01A, 121568-06-01A, 121568-07-01A, 121568-08-01A (CONTINUED)

KEY	PART NUMBER	U/M	DESCRIPTION	VENDOR NO.
1	084880-01-760	EA	CLIP (THERMISTER)	61689122
2	120075-01-735	EA	WIRE ASM - LAMP/THERMISTER	618548
3	084880-03-705	EA	BRACKET-LIGHT-INTERIOR	61629722
4	084880-03-706	EA	BULB-LAMP	61628922
6	084880-03-707	EA	COVER-LAMP, LENS	61627922
CONTACT WINNEBAGO PART SALES FOR UNLISTED COMPONENT(S)				

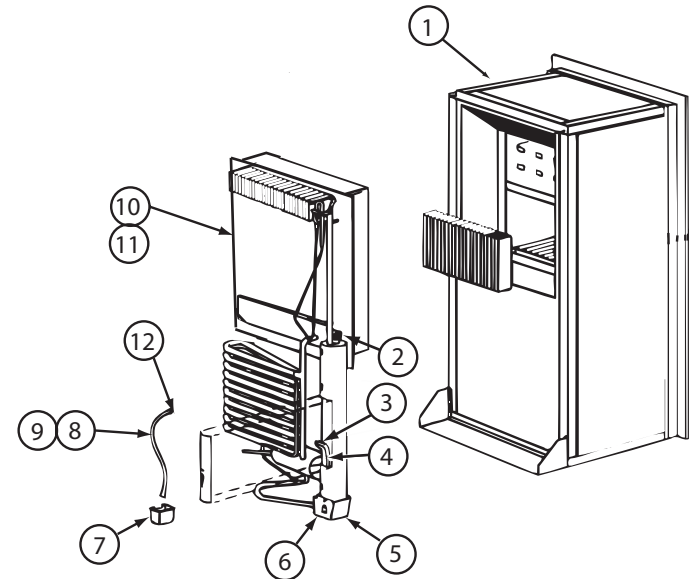

121568-06-01A, 121568-07-01A, 121568-08-01A (CONTINUED)

KEY	PART NUMBER	U/M	DESCRIPTION	VENDOR NO.
4	121568-06-704	EA	HEATER-AC/300W/120VAC	621702
10	120076-01-704	EA	COOLING UNIT, SERVICE PACK	618543
CONTACT WINNEBAGO PART SALES FOR UNLISTED COMPONENT(S)				

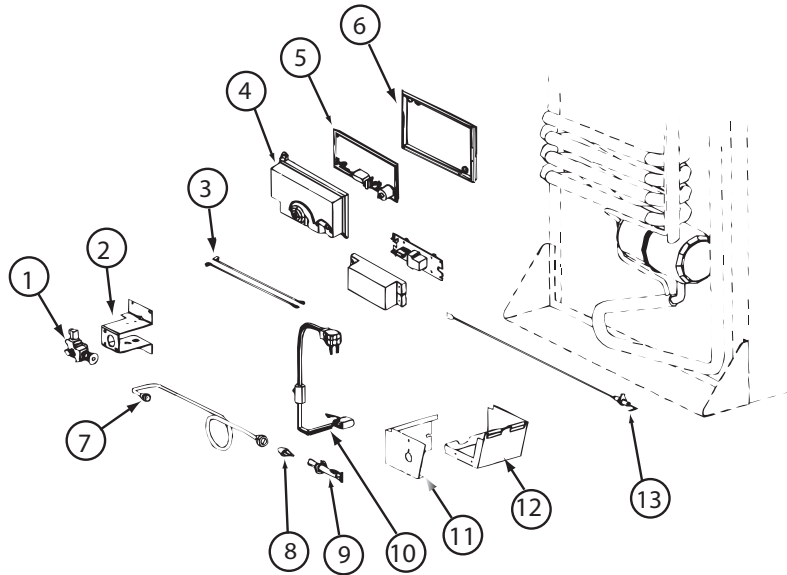


121568-06-01A, 121568-07-01A, 121568-08-01A (CONTINUED)


KEY	PART NUMBER	U/M	DESCRIPTION	VENDOR NO.
1	121568-06-705	EA	GAS VALVE/BRKT ASSY-COMBO	621439
1	121568-06-706	EA	GAS VALVE-COMBO/WRENCH FLAT	621329
4	120075-01-738	EA	COVER-POWER BOARD	618185
5	121568-06-707	EA	BOARD/POWER-N611	621991 = 621991001
6	120075-01-740	EA	BASE - POWER BOARD	618186
8	121568-06-708	EA	BURNER/ORFICE-ADAPTER KIT	621957
13	104137-06-715	EA	ELECTRODE-SPARK/SENSOR, SGL	61692222
	121569-08-704	EA	TUBE/BURNER - N8/N6	624682
			CONTACT WINNEBAGO PART SALES FOR UNLISTED COMPONENT(S)	

121568-05-01A, 121568-07-01A, 121568-08-01A (CONTINUED)


KEY	PART NUMBER	U/M	DESCRIPTION	VENDOR NO.
	121568-05-700	EA	FAN 12V KIT DBLE SIDEWALL	619020

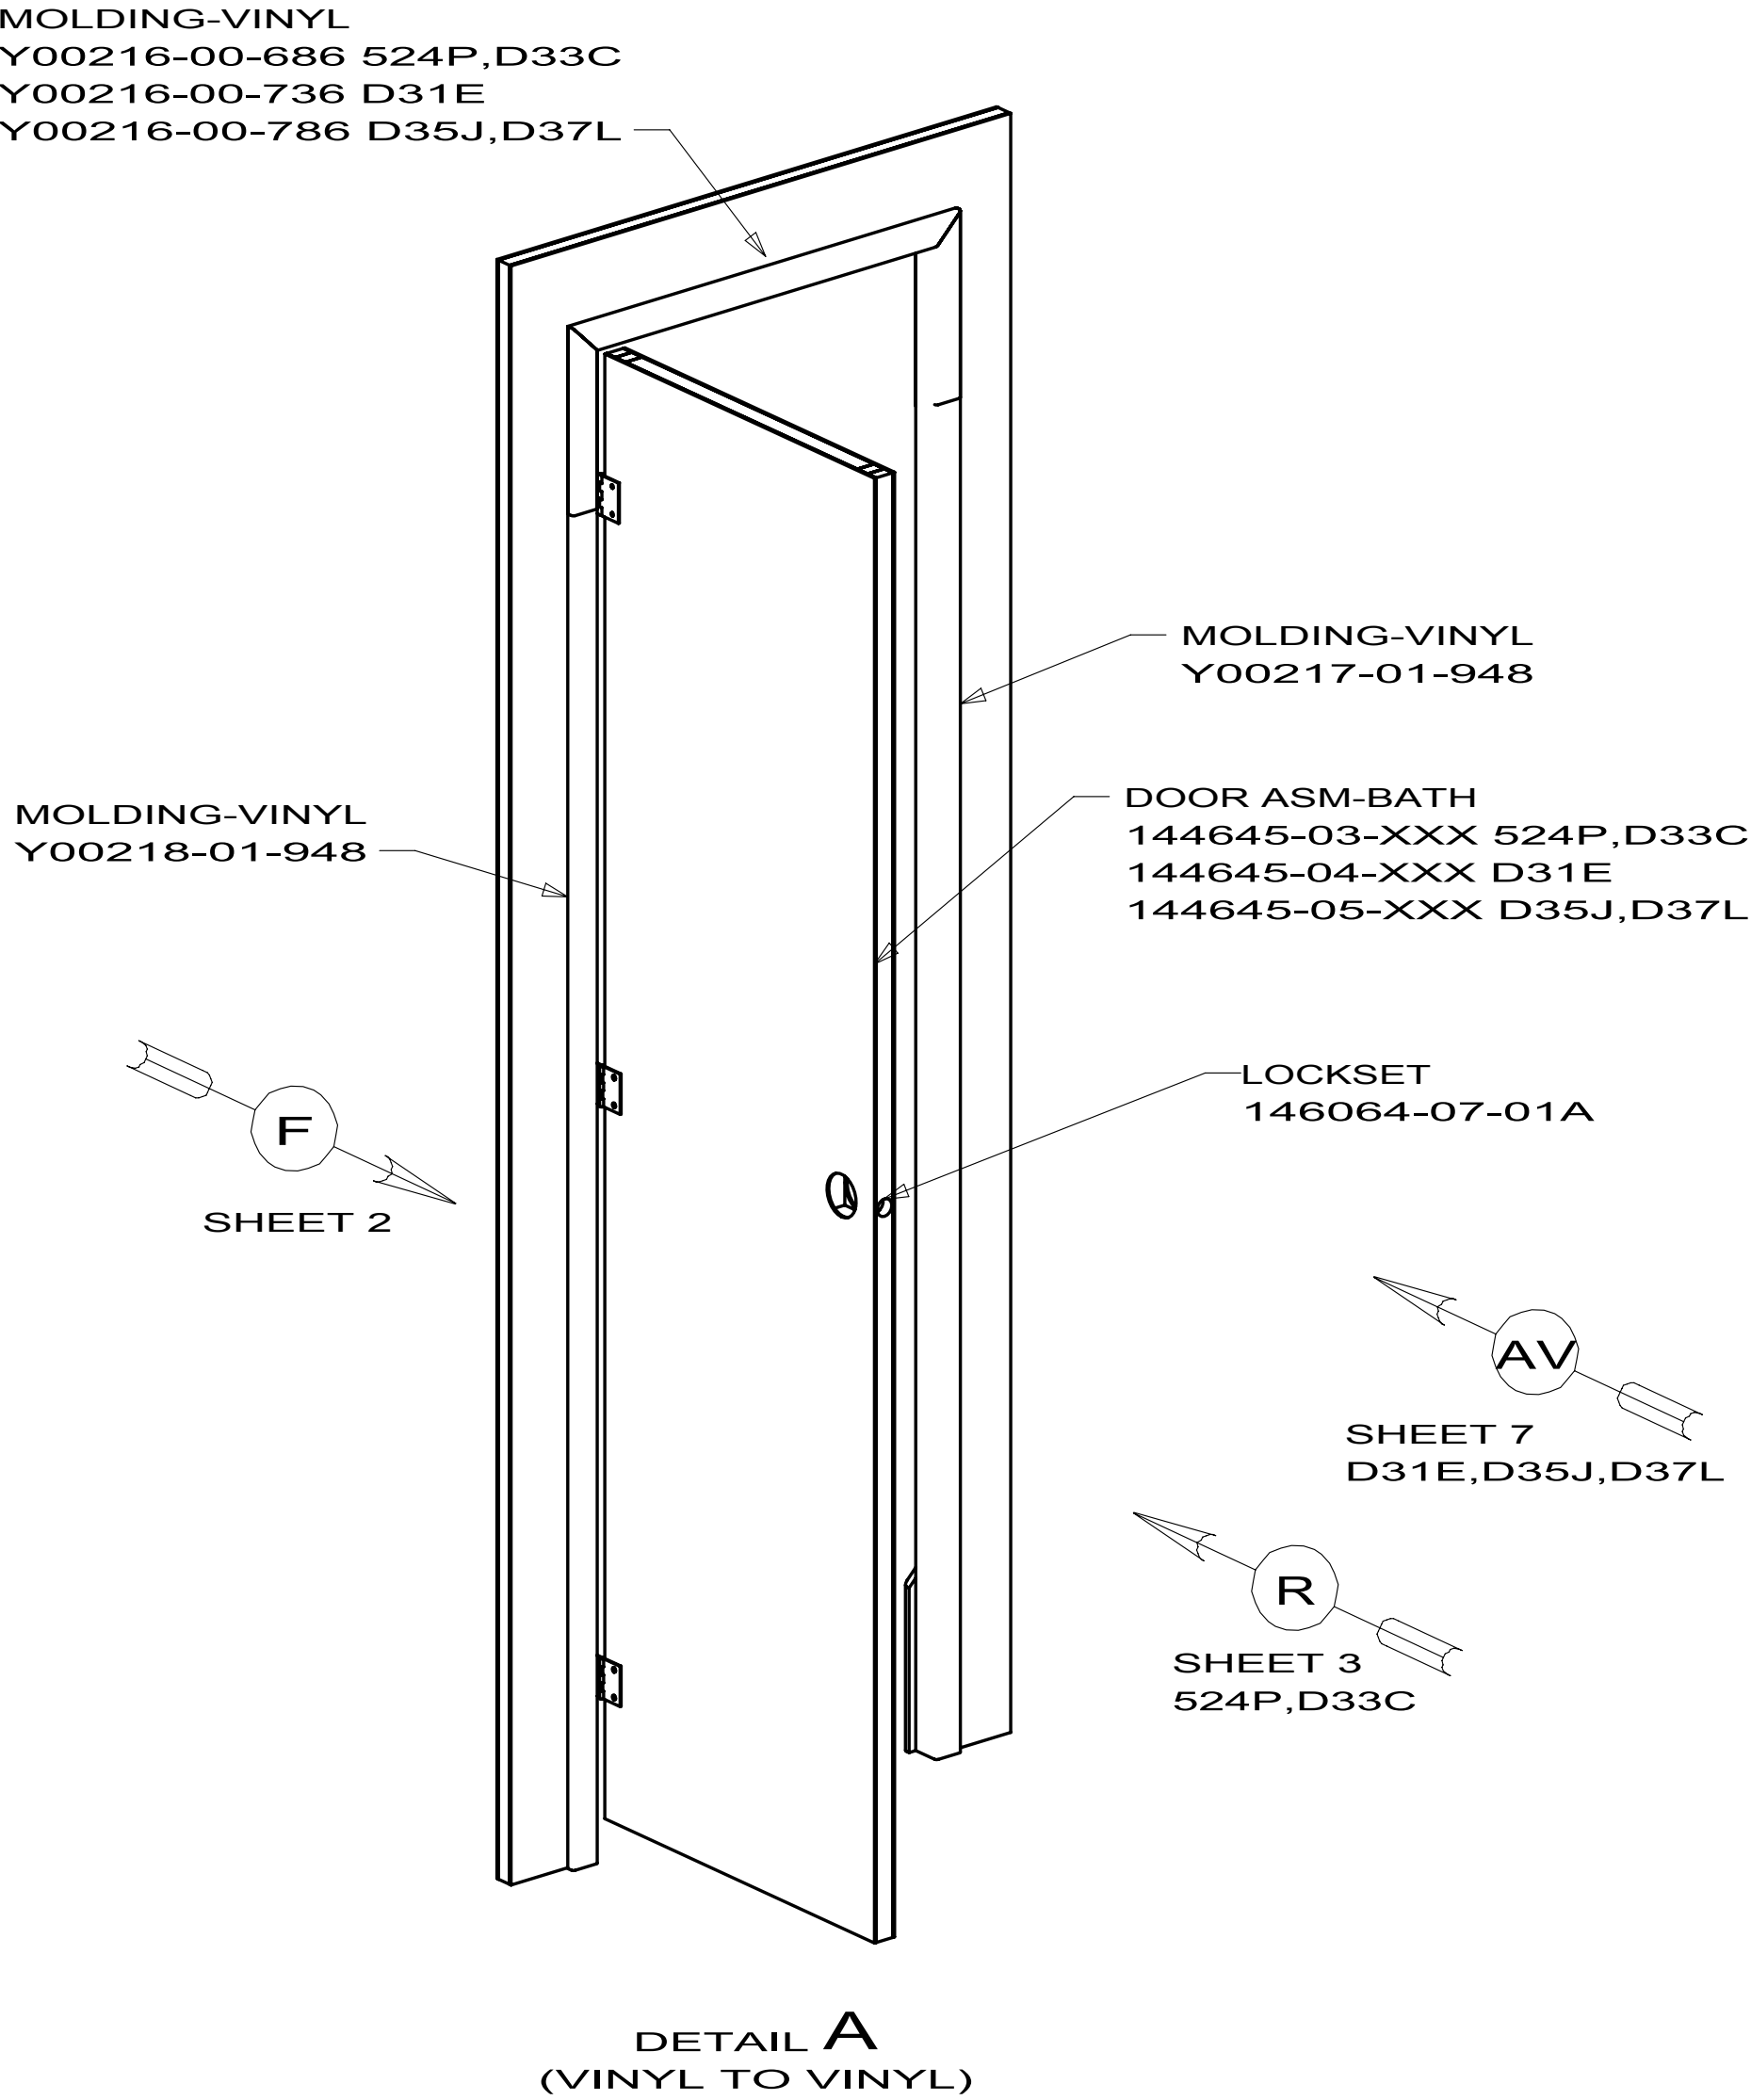




144646-04 524P,D33C
144646-59 D35J
144646-64 D31E
144646-67 D37L

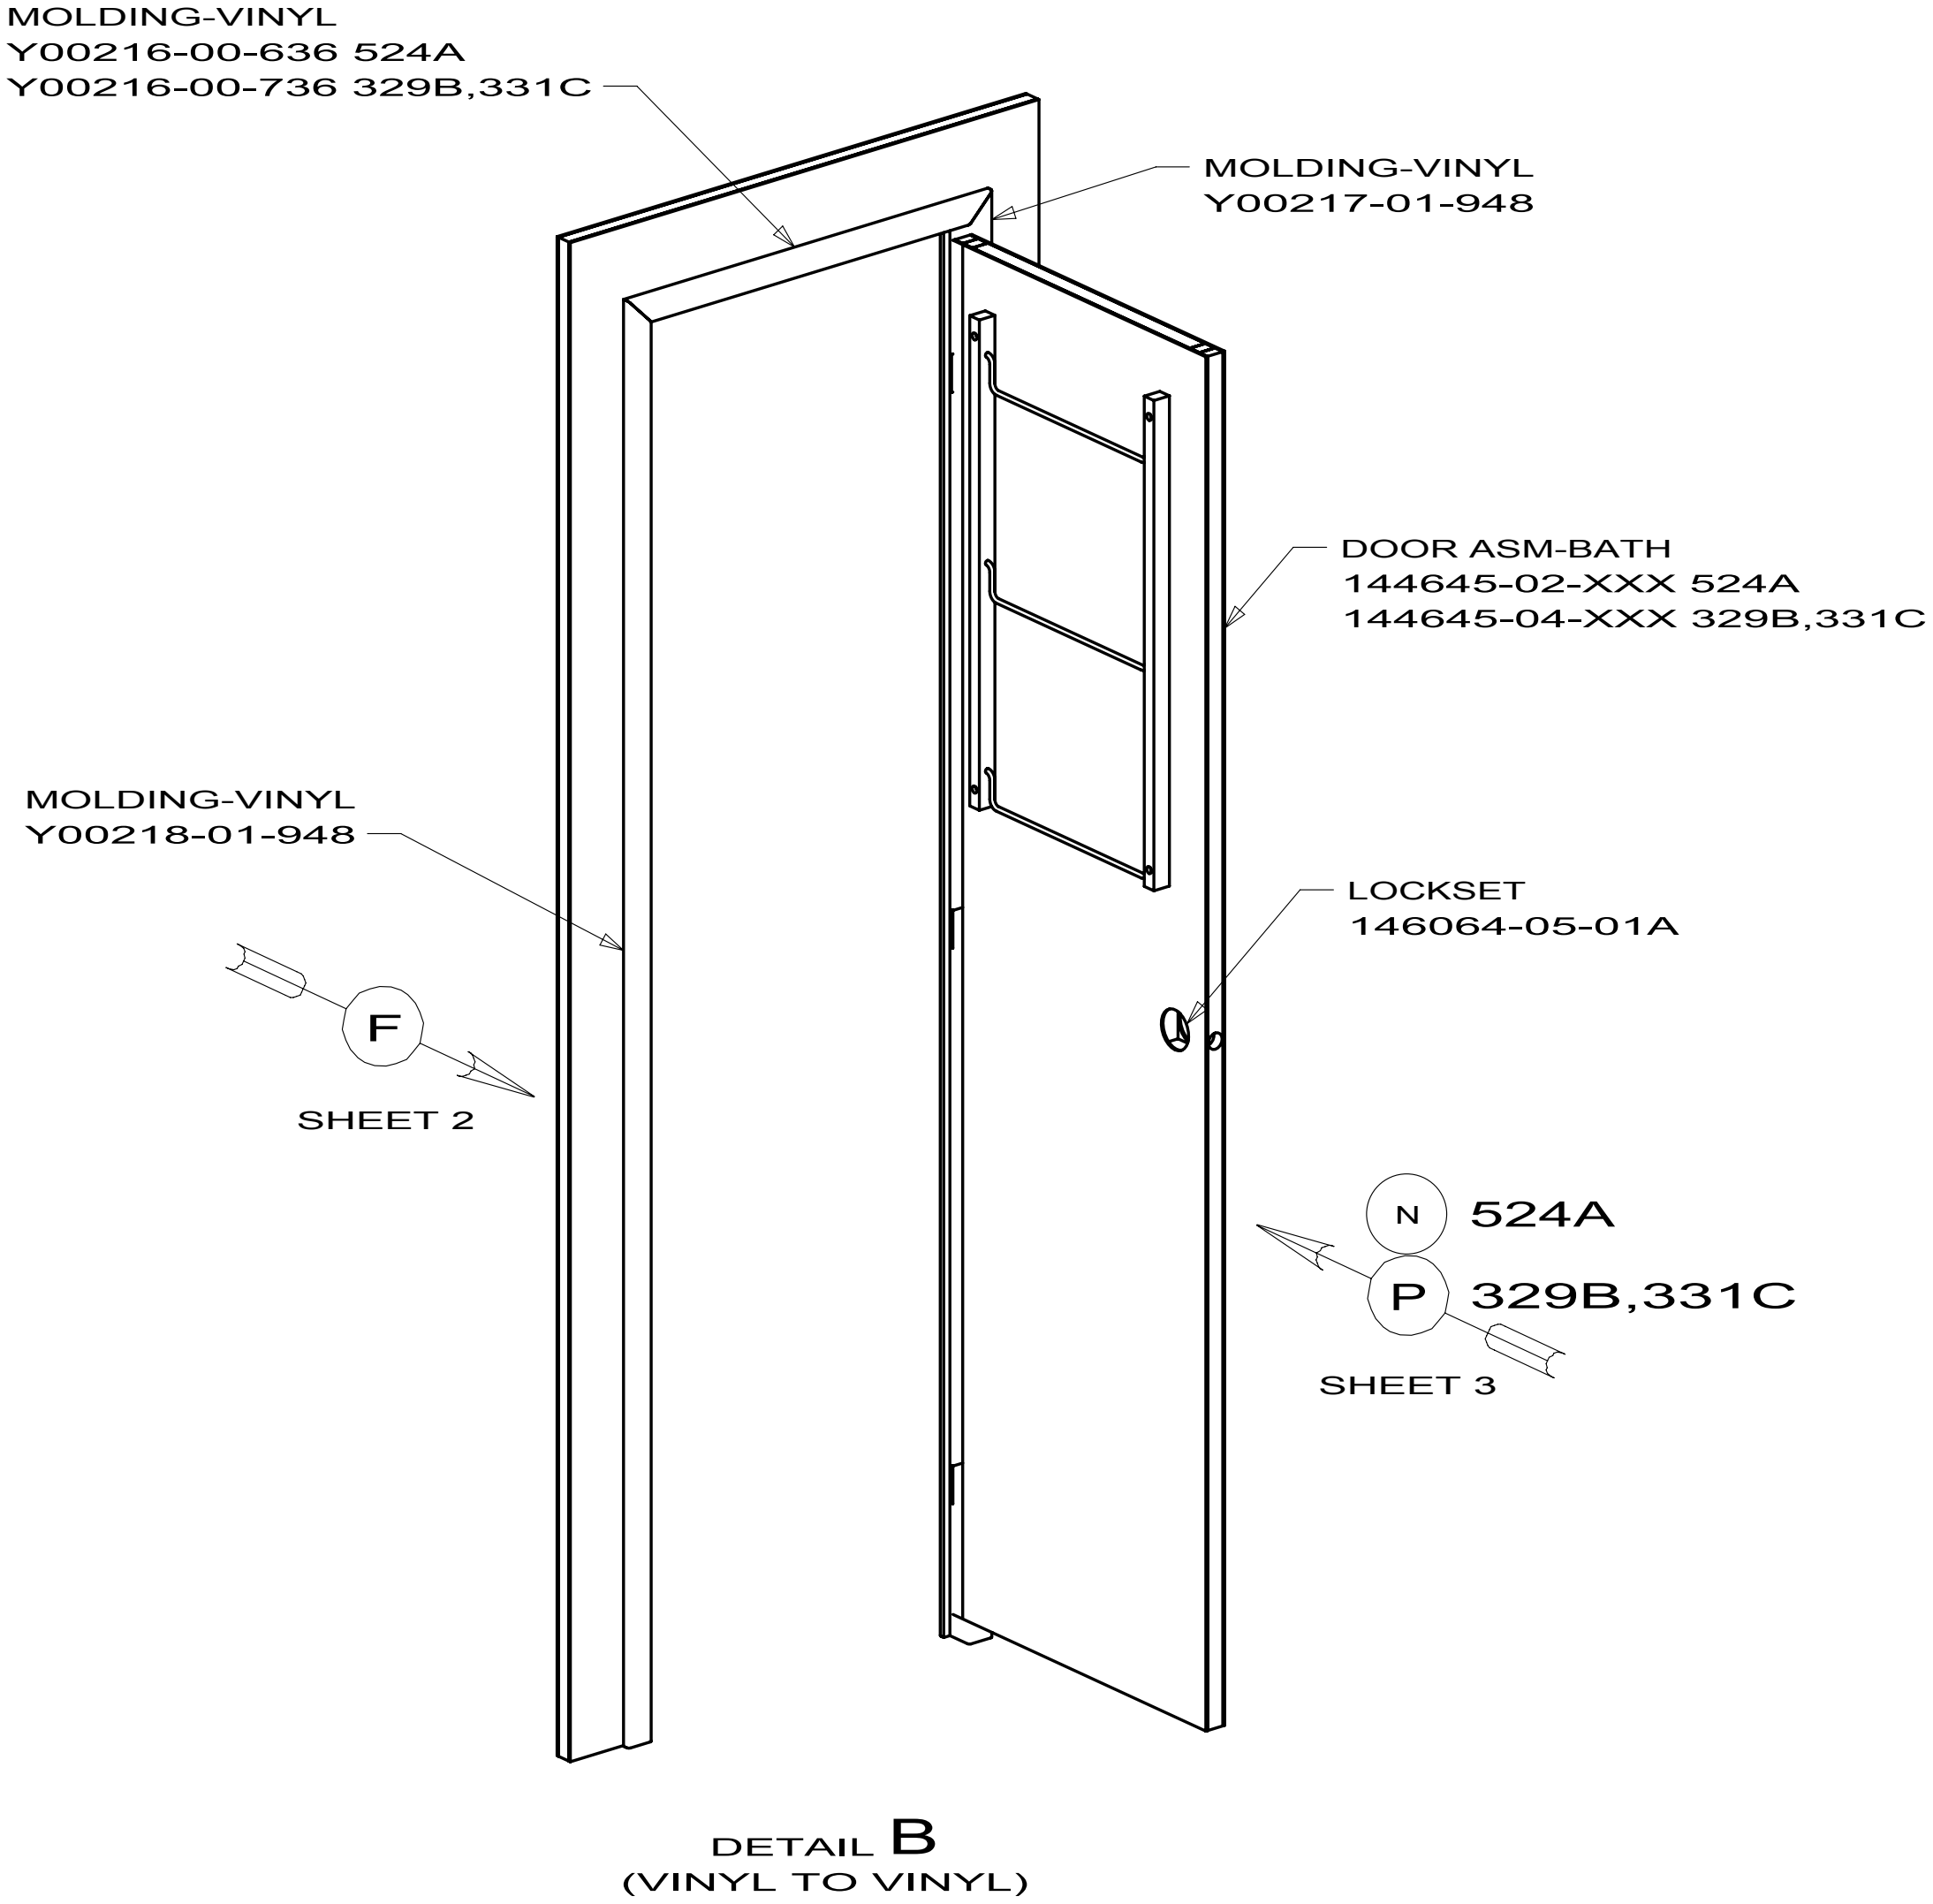

144646-09 329B,331C
144646-53 524A

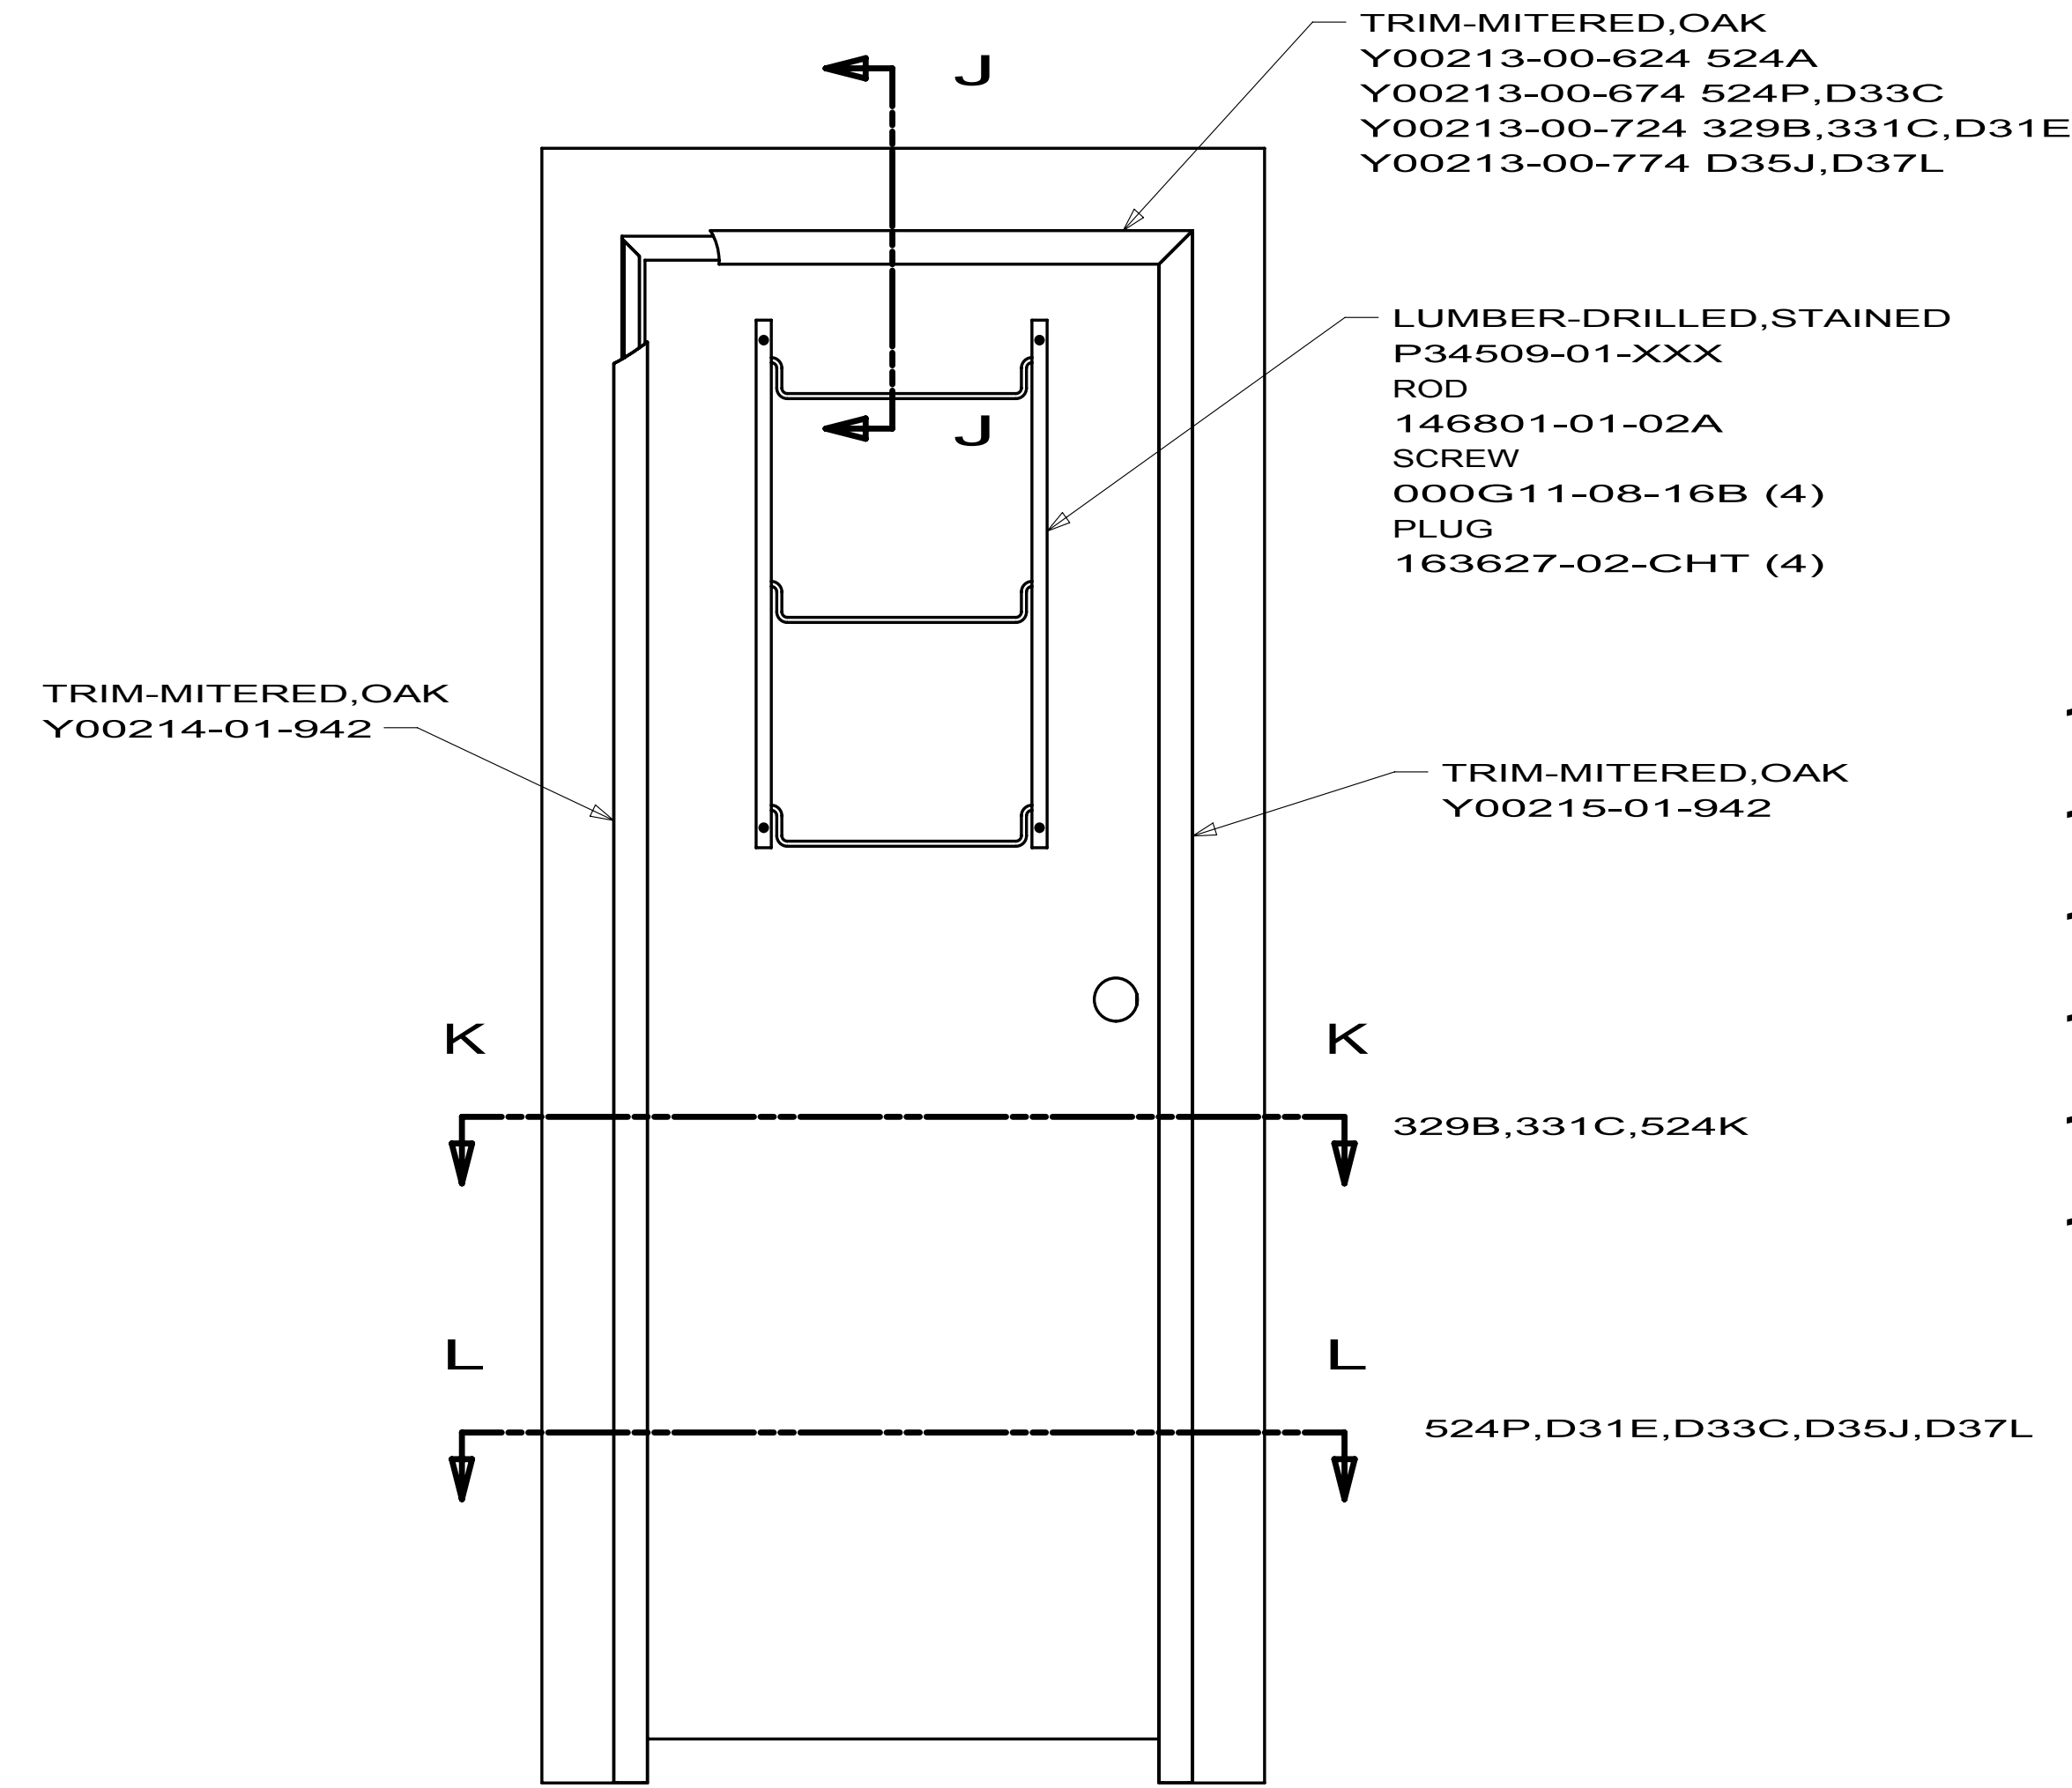


144646-04 524P,D33C
144646-09 329B,331C
144646-53 524A
144646-59 D35J
144646-64 D31E
144646-67 D37L

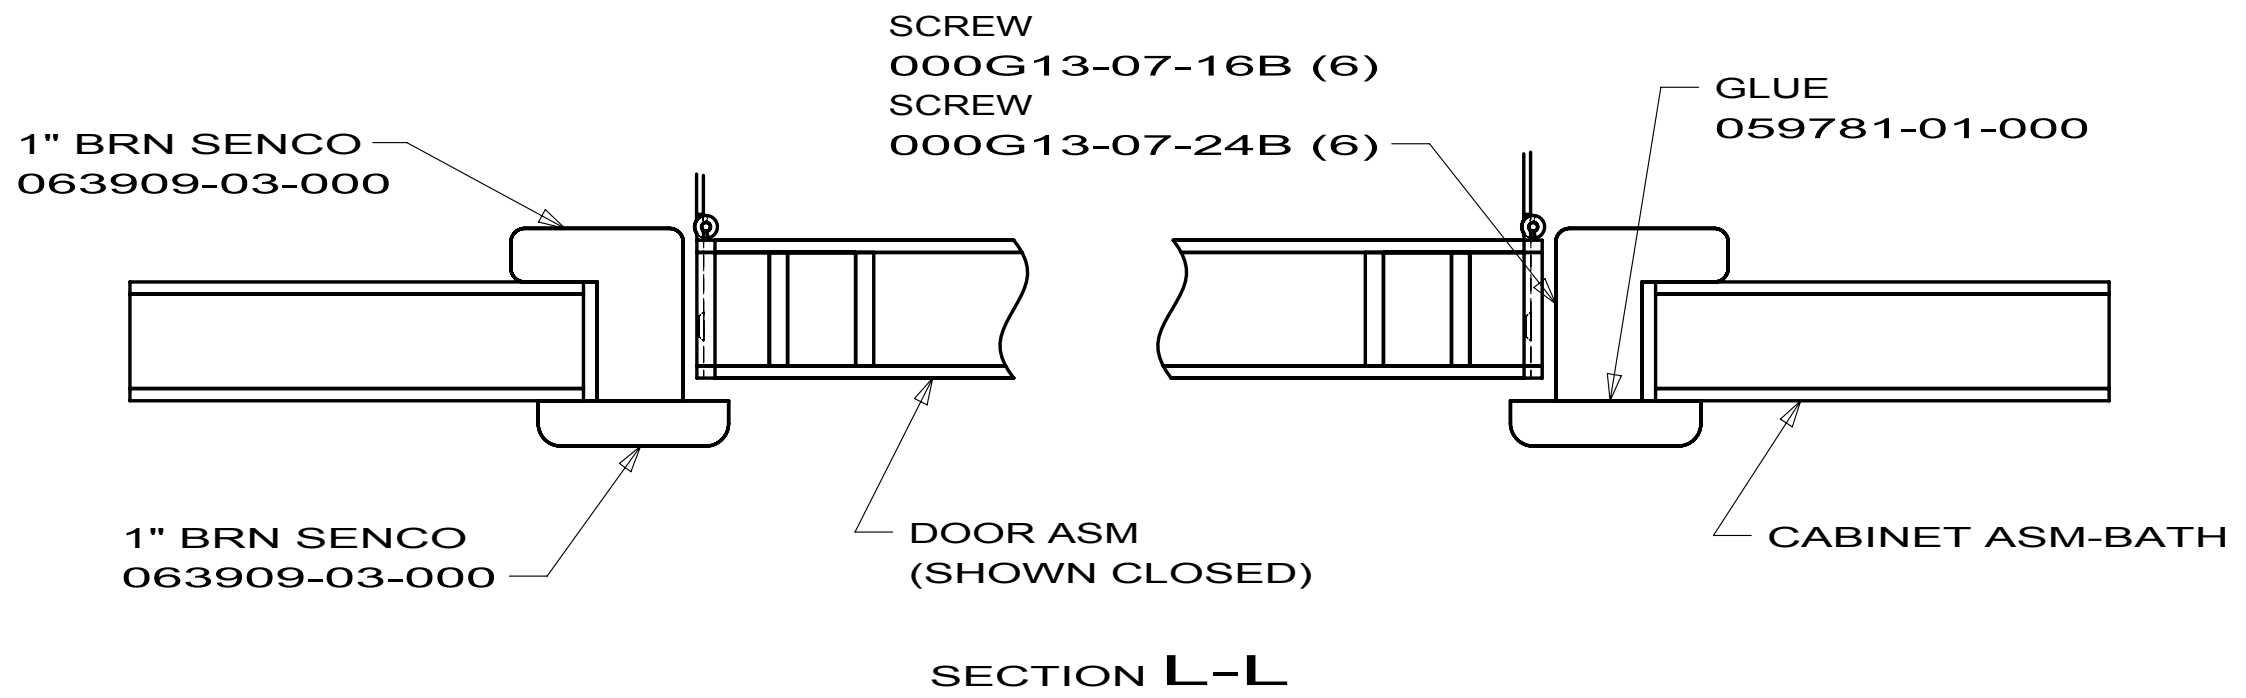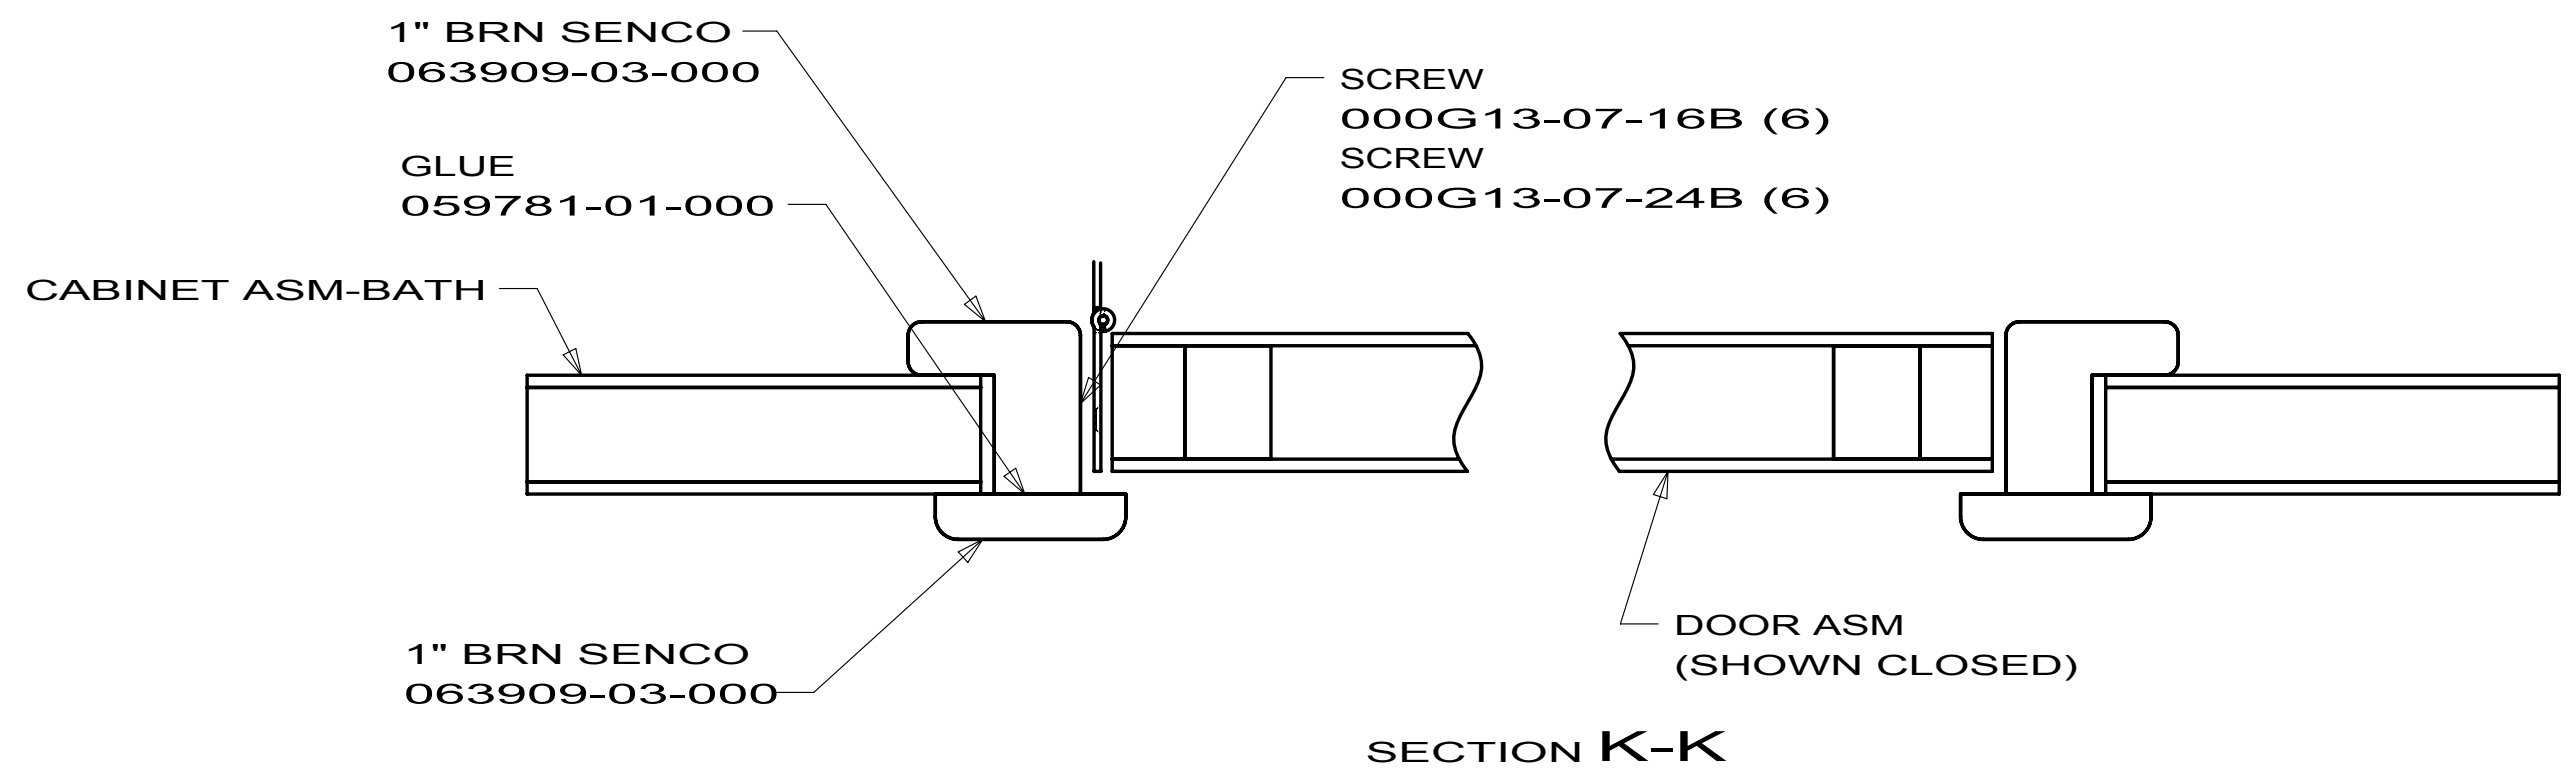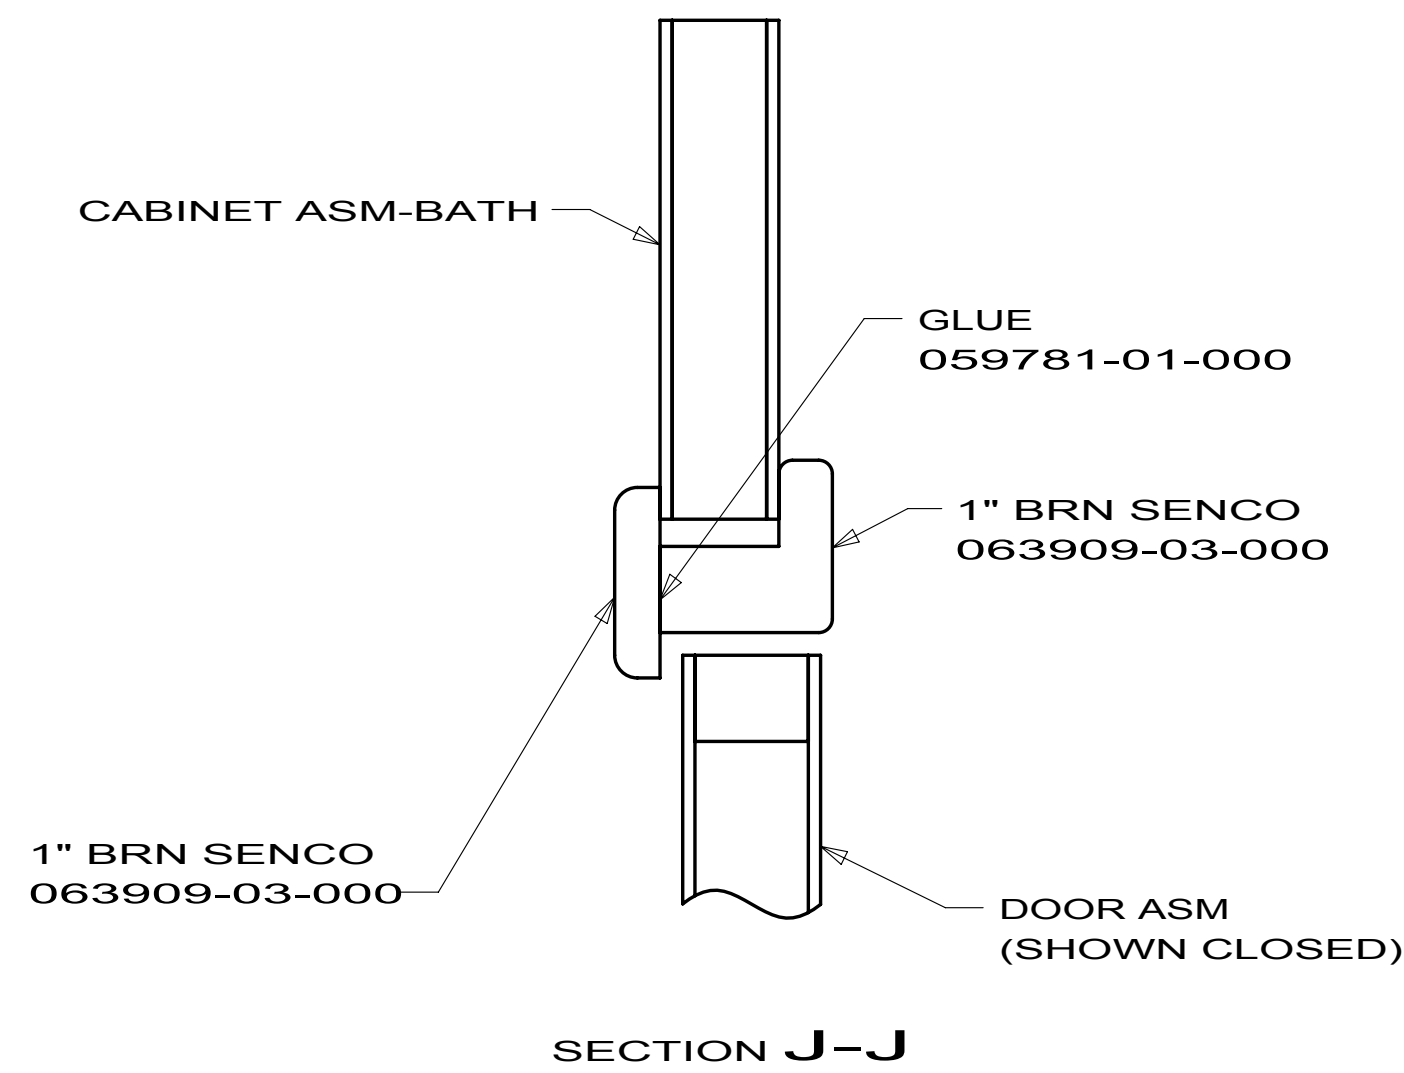

03 MOTORHOMES


DOOR COMPL-BATH

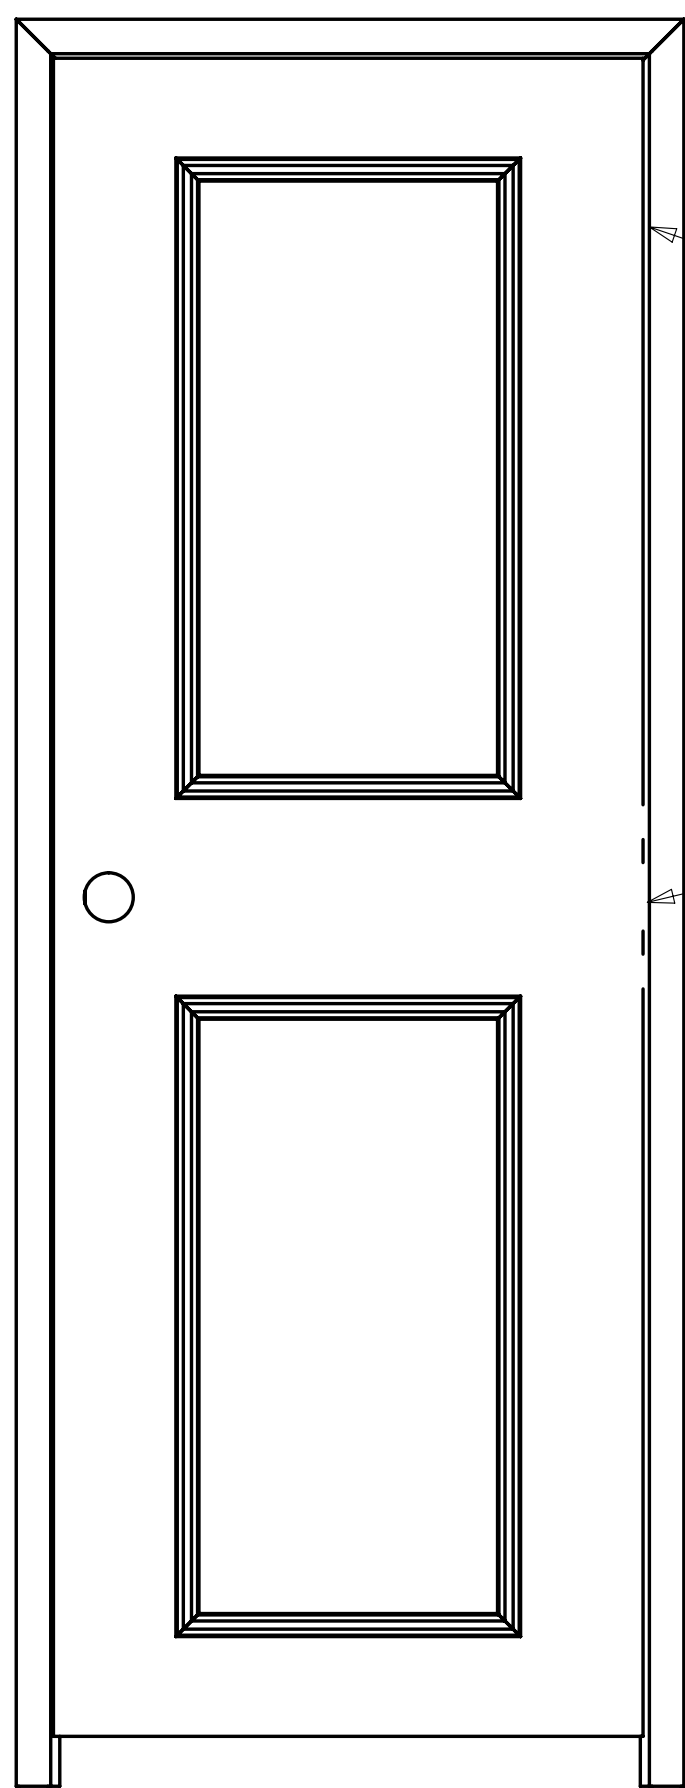

HINGE
9HINGE-06-000 (3)
SCREW
000G13-07-16B (6)
000G13-07-24B (6)

EDGE OF
HINGE

VIEW N-N

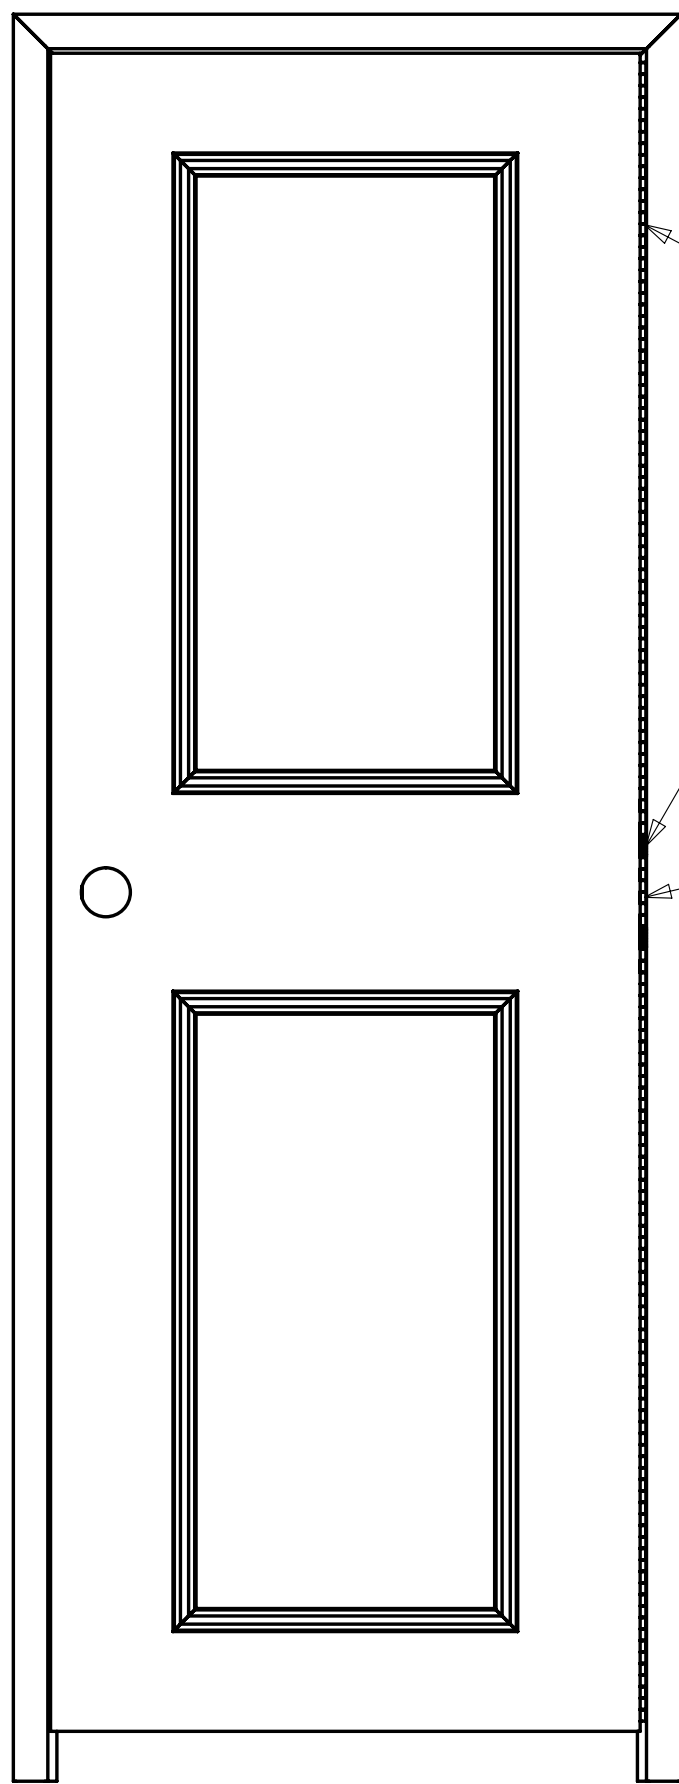

HINGE
110496-01-02A (2)
SCREW
000G68-06-10B (40)


HINGE
102920-01-02A
SCREW
000G68-06-10B (6)

EDGE OF
HINGE

VIEW P-P

HINGE
9HINGE-06-000 (3)
009059-04-000 (3)
SCREW
000G13-07-16B (6)
SCREW
000G13-07-24B (6)

EDGE OF
HINGE

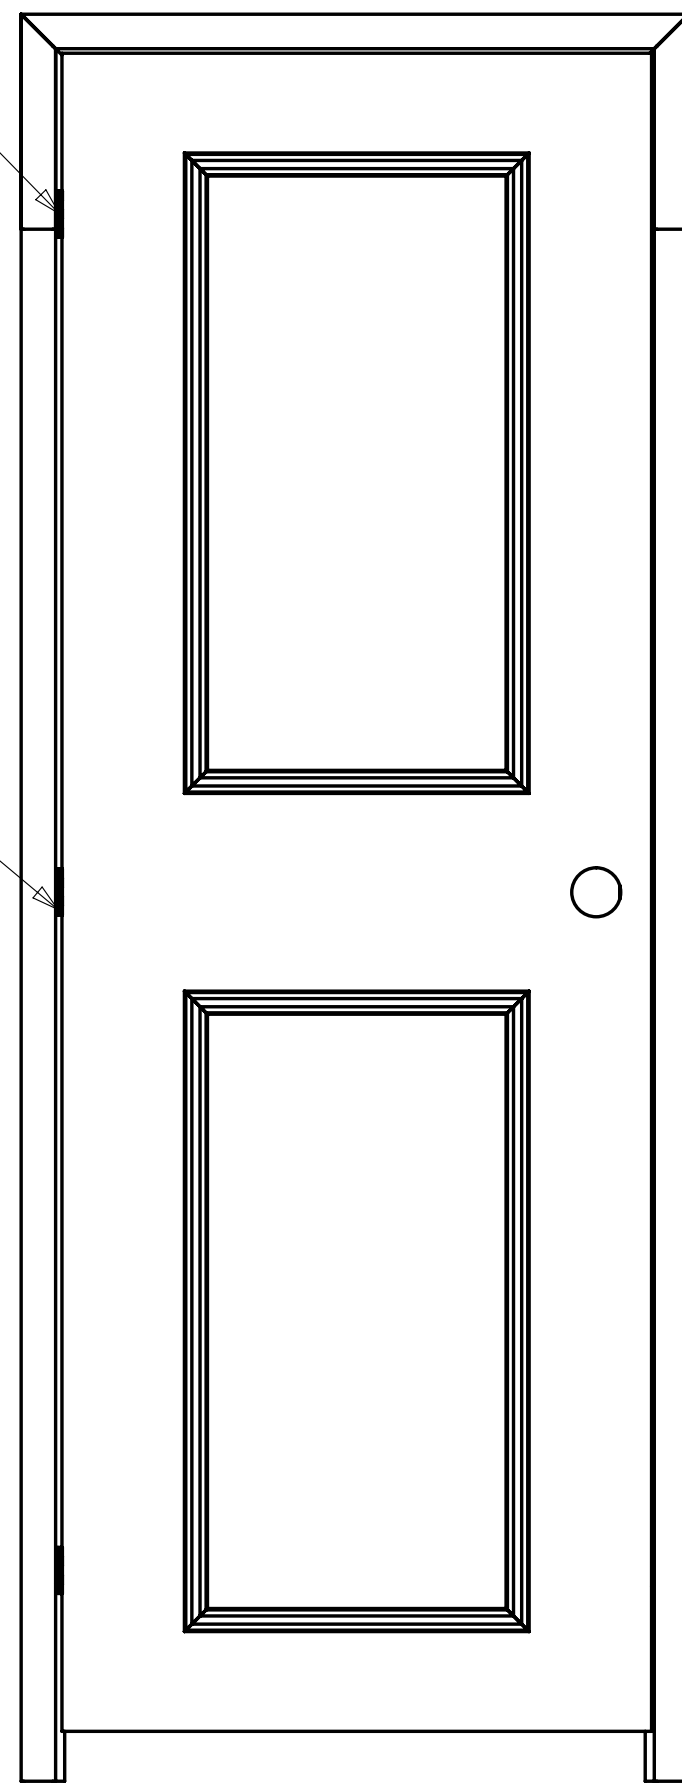


VIEW R-R

144646-53 524A


144646-09 329B,331C

144646-04 524P,D33C

524A
160035-15

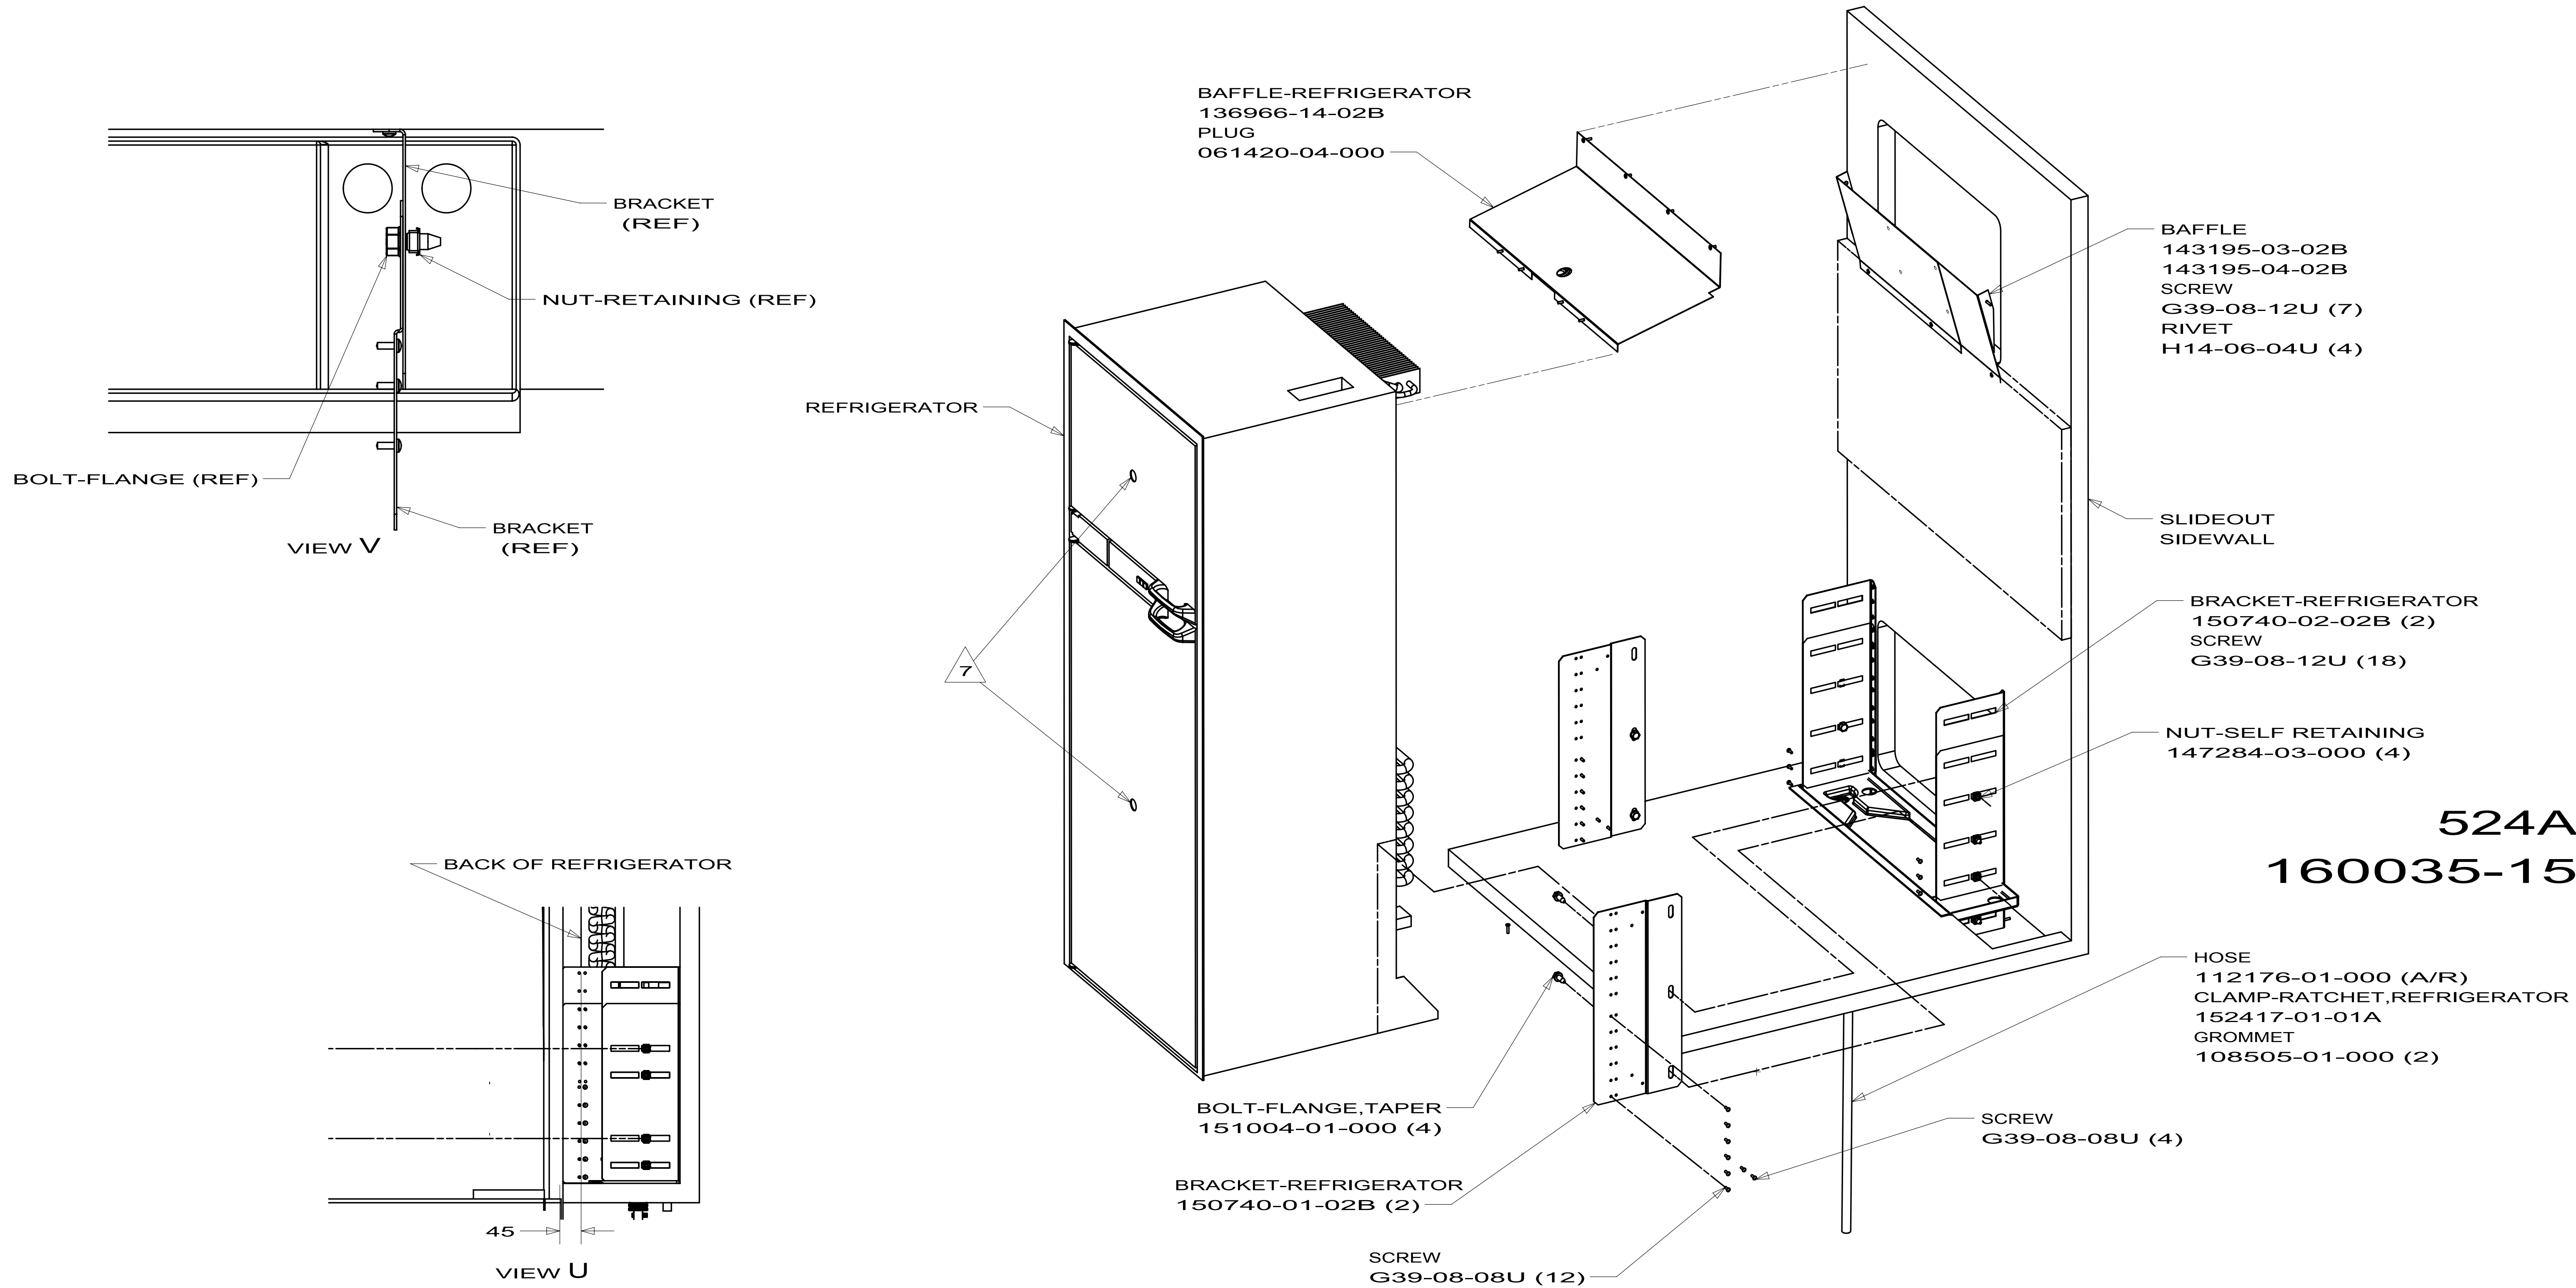

FIRST USED		
06 G-SERIES		
DO NOT SCALE DRAWING		
TITLE:		
REFRIGERATOR INSTL-SLIDEOUT		
SHEET 12	PART NO 160035	REV

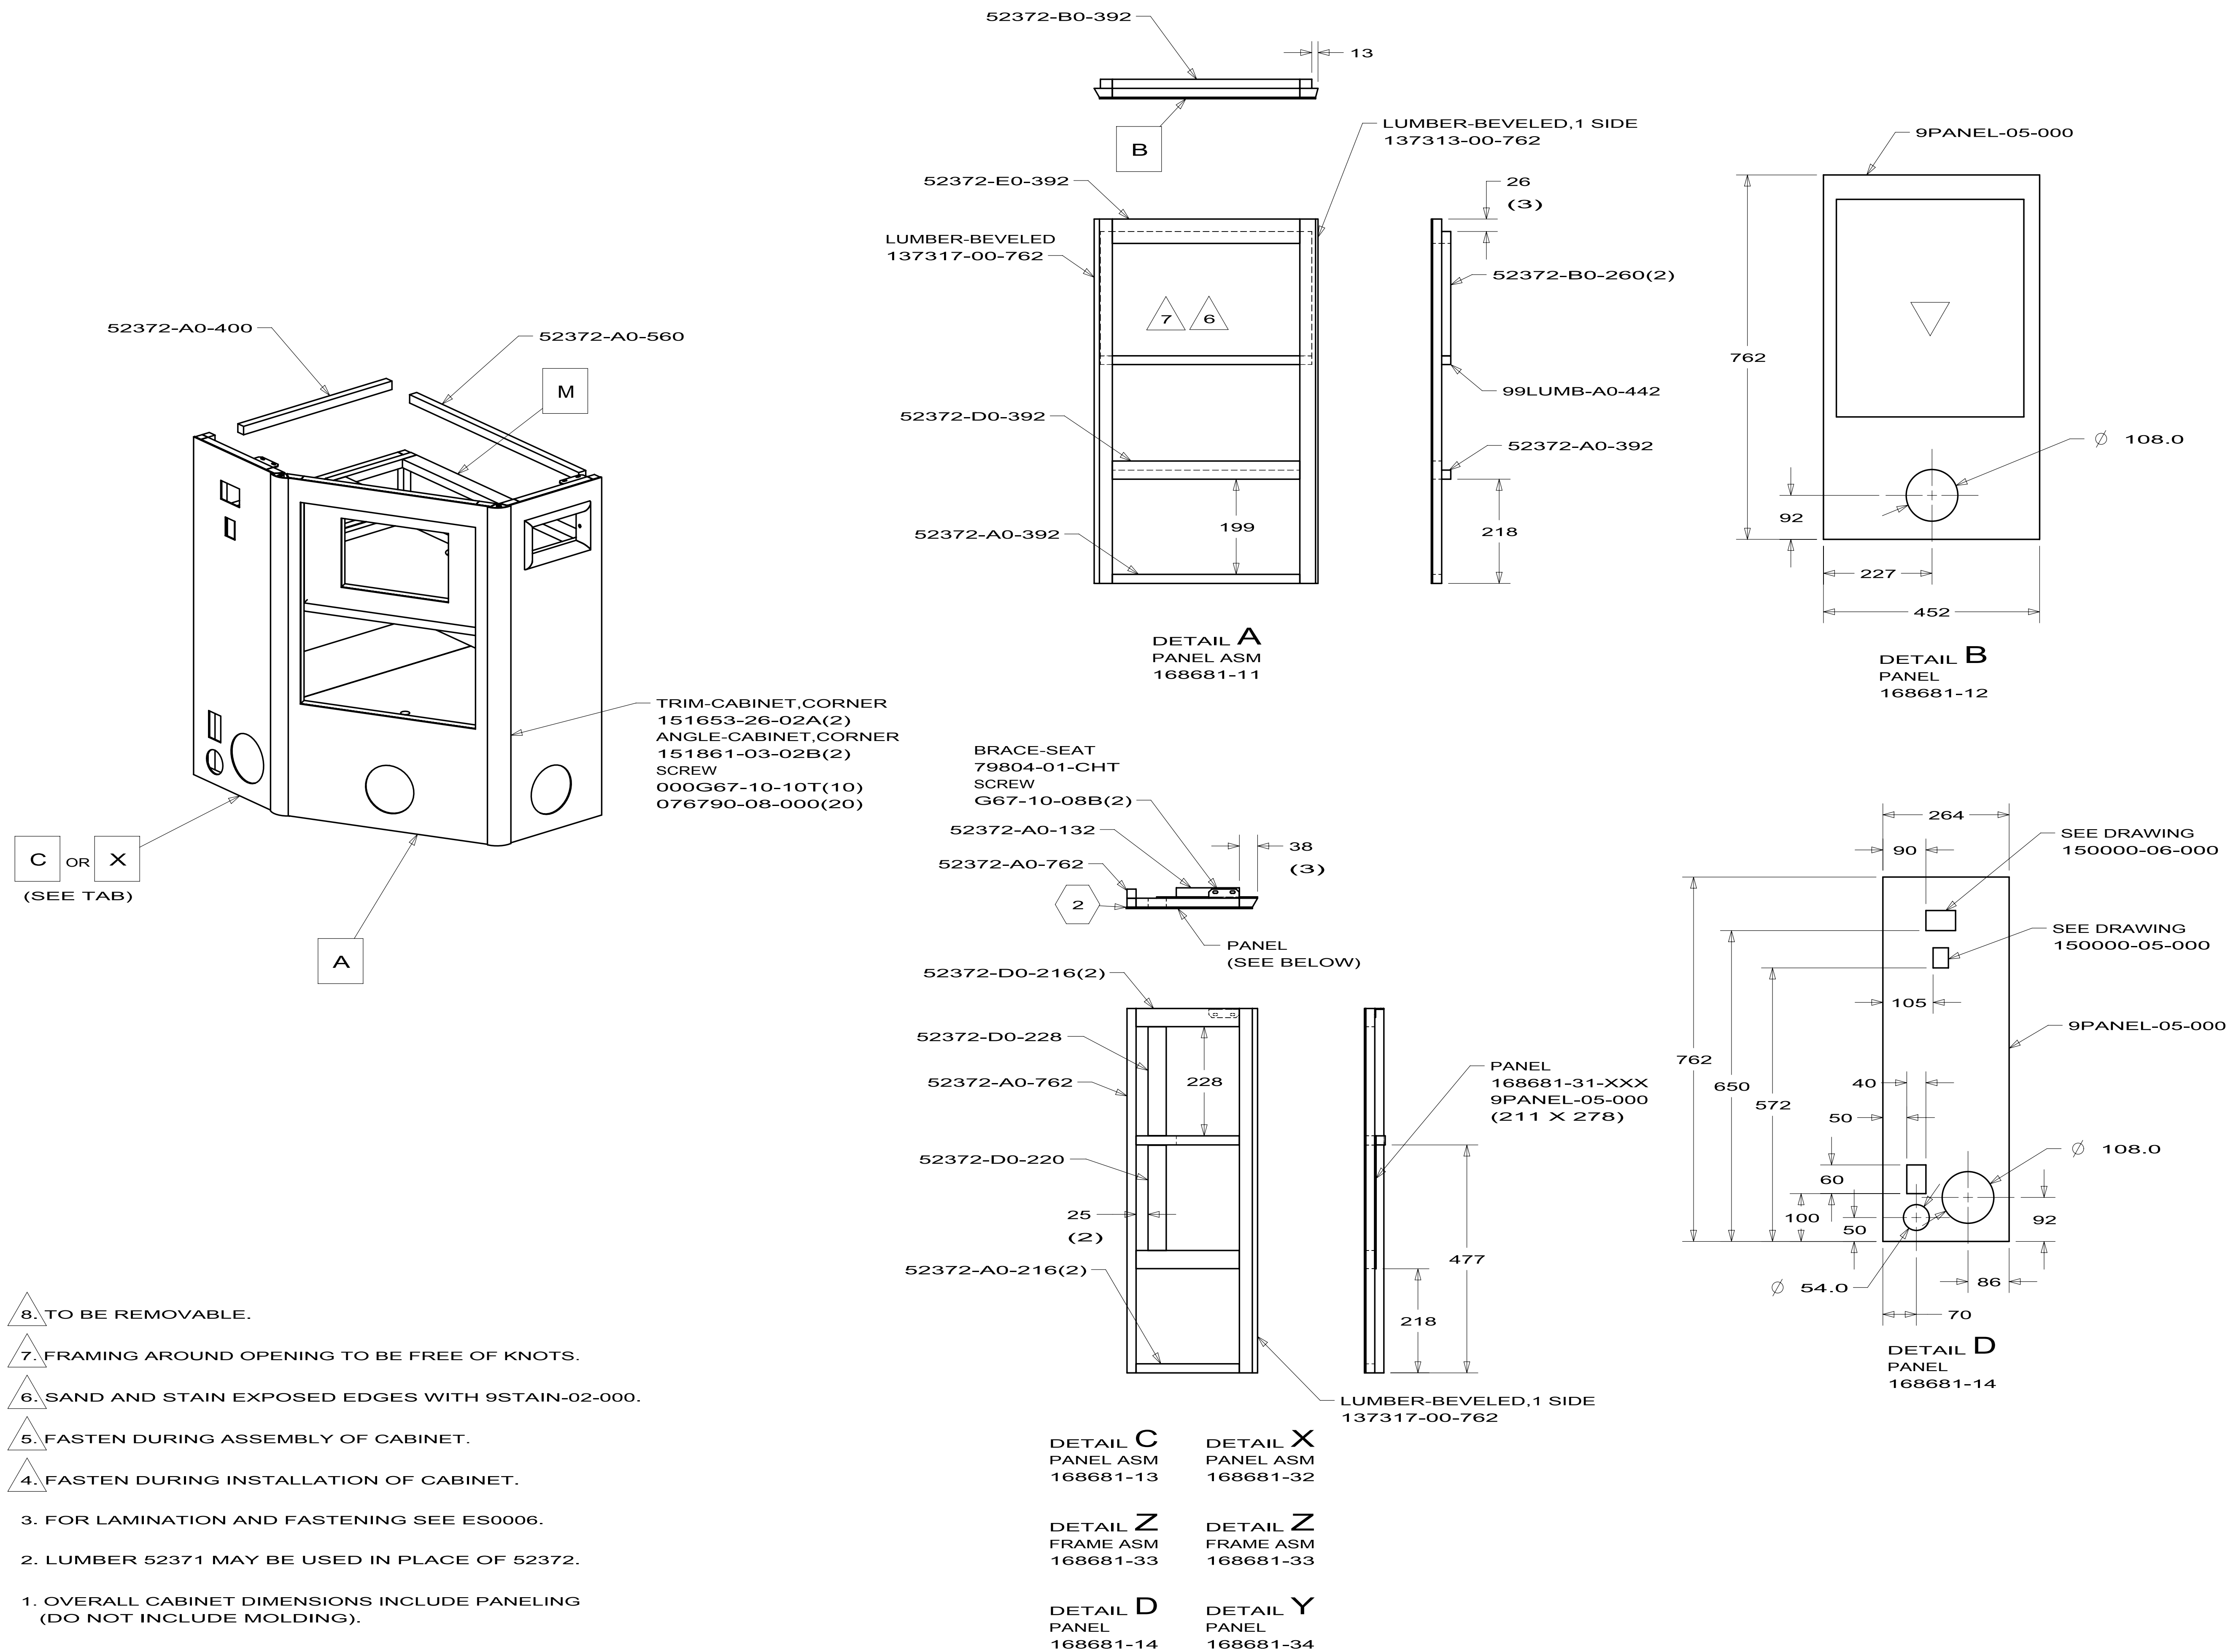

	SYMBOL INDICATES TO ROUTE TO STICKWORK
	NUMBER INSIDE SYMBOL GIVES PANEL OVERHANG

		COPYRIGHT 2010 WINNEBAGO INDUSTRIES, INC.
DFT#	ORIG. DATE	
CHKR	ALL DIMENSIONS ARE IN MILLIMETERS	
P.E.:	FIRST USED 09 524A	
M.E.:		
DSNR		
UNSPECIFIED TOLERANCES ARE: WHOLE DIM (X) : 1.5 ONE-PLACE (X.X) : 0.8 TWO-PLACE (X.XX) : ANGLE :	MATERIAL:	
THIRD ANGLE PROJECTION		
DO NOT SCALE DRAWING	REFER TO ES0018 FOR FASTENER TIGHTENING GUIDELINES	
TITLE: CABINET ASM-ENTERTAINMENT		
SHEET 1 OF 3	PART NO 168681	
REF:		
1 4/2/2010		

TRIM-CABINET,CORNER
151653-32-02A
ANGLE-CABINET,CORNER
151861-04-02B
SCREW
000G67-10-10B(5)
076790-08-000(10)

SLIDE-DRAWER
(550)(22")

PANEL
168858-15-XXX
9PANEL-05-000
(134 X 850)

DETAIL A
PANEL ASM
168858-14

BRACE-CABINET
096826-01-01A
SCREW
000G67-10-08B

BRACE-SEAT
172938-01-01A
SCREW
000G67-10-08B(2)

DETAIL B
FRAME ASM
168858-16

DETAIL C
PANEL ASM
168858-17

DETAIL D
PANEL
168858-18

5. FRAMING AROUND OPENING TO BE FREE OF KNOTS.
4. FASTEN DURING INSTALLATION OF CABINET.

3. FOR LAMINATION AND FASTENING SEE ES0006.

2. LUMBER 52371 MAY BE USED IN PLACE OF 52372.

1. OVERALL CABINET DIMENSIONS INCLUDE PANELING
(DO NOT INCLUDE MOLDING).







NOTES:

NUMBER INSIDE SYMBOL
GIVES PANEL OVERHANG



COPYRIGHT 2010
WINNEBAGO
INDUSTRIES, INC.


DFTR	ORIG. DATE
CHGR	ALL DIMENSIONS ARE IN MILLIMETERS
P.E.	
M.E.	FIRST USED
DSNR	09 524A
UNSPECIFIED TOLERANCES ARE:	MATERIAL:
WHOLE DIM (X) : 1.5	
ONE-PLACE (X.X) : 0.8	
TWO-PLACE (X.XX) :	
ANGLE :	
THIRD ANGLE PROJECTION	
DO NOT SCALE DRAWING	REFER TO ES0018 FOR FASTENER TIGHTENING GUIDELINES
TITLE: CABINET ASM-GALLEY	
SHEET 1 OF 1	PART NO 168858 REV

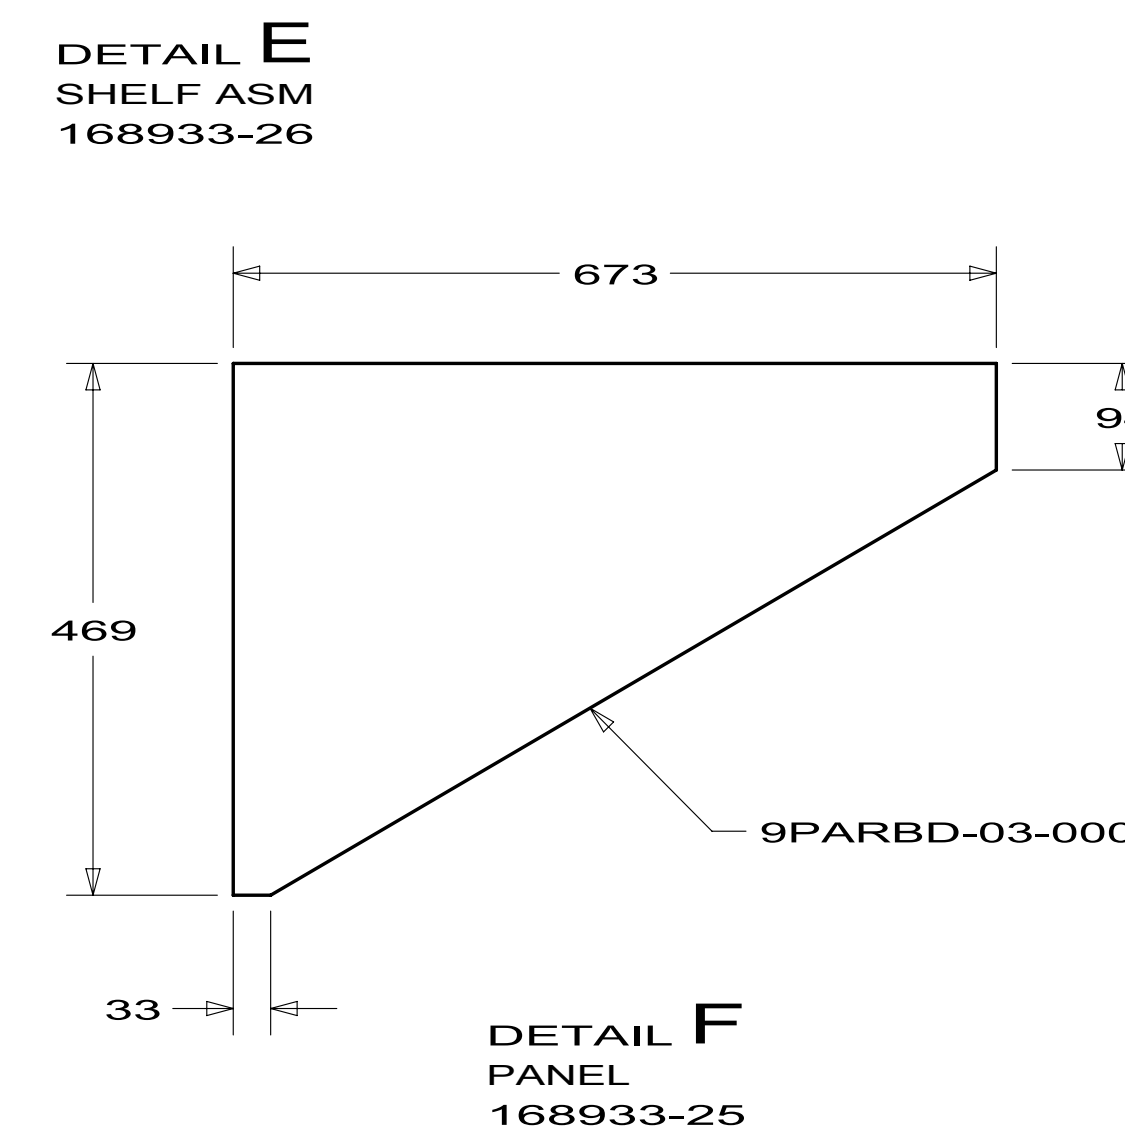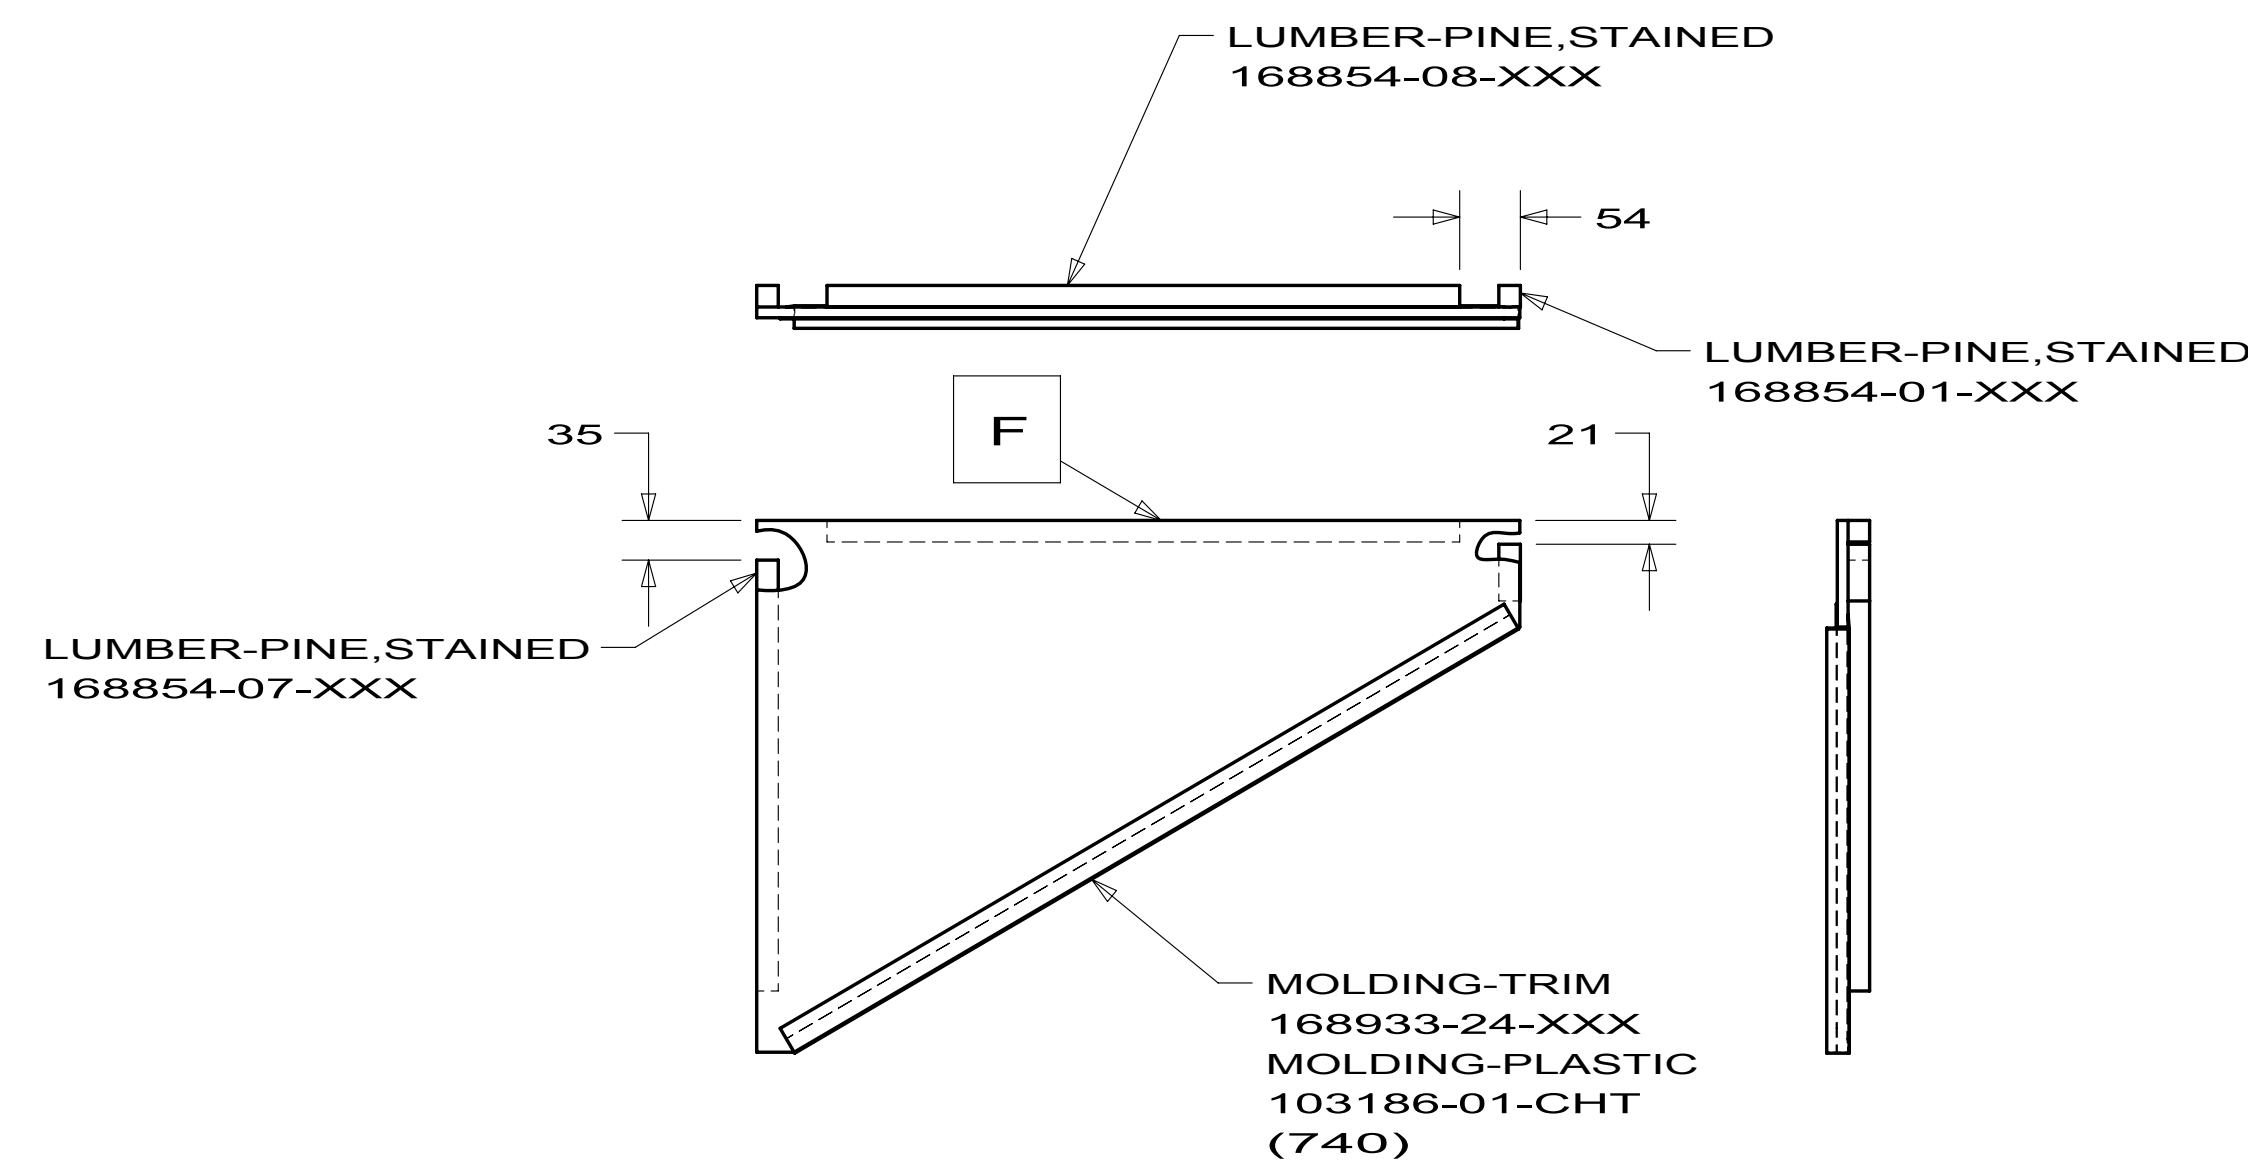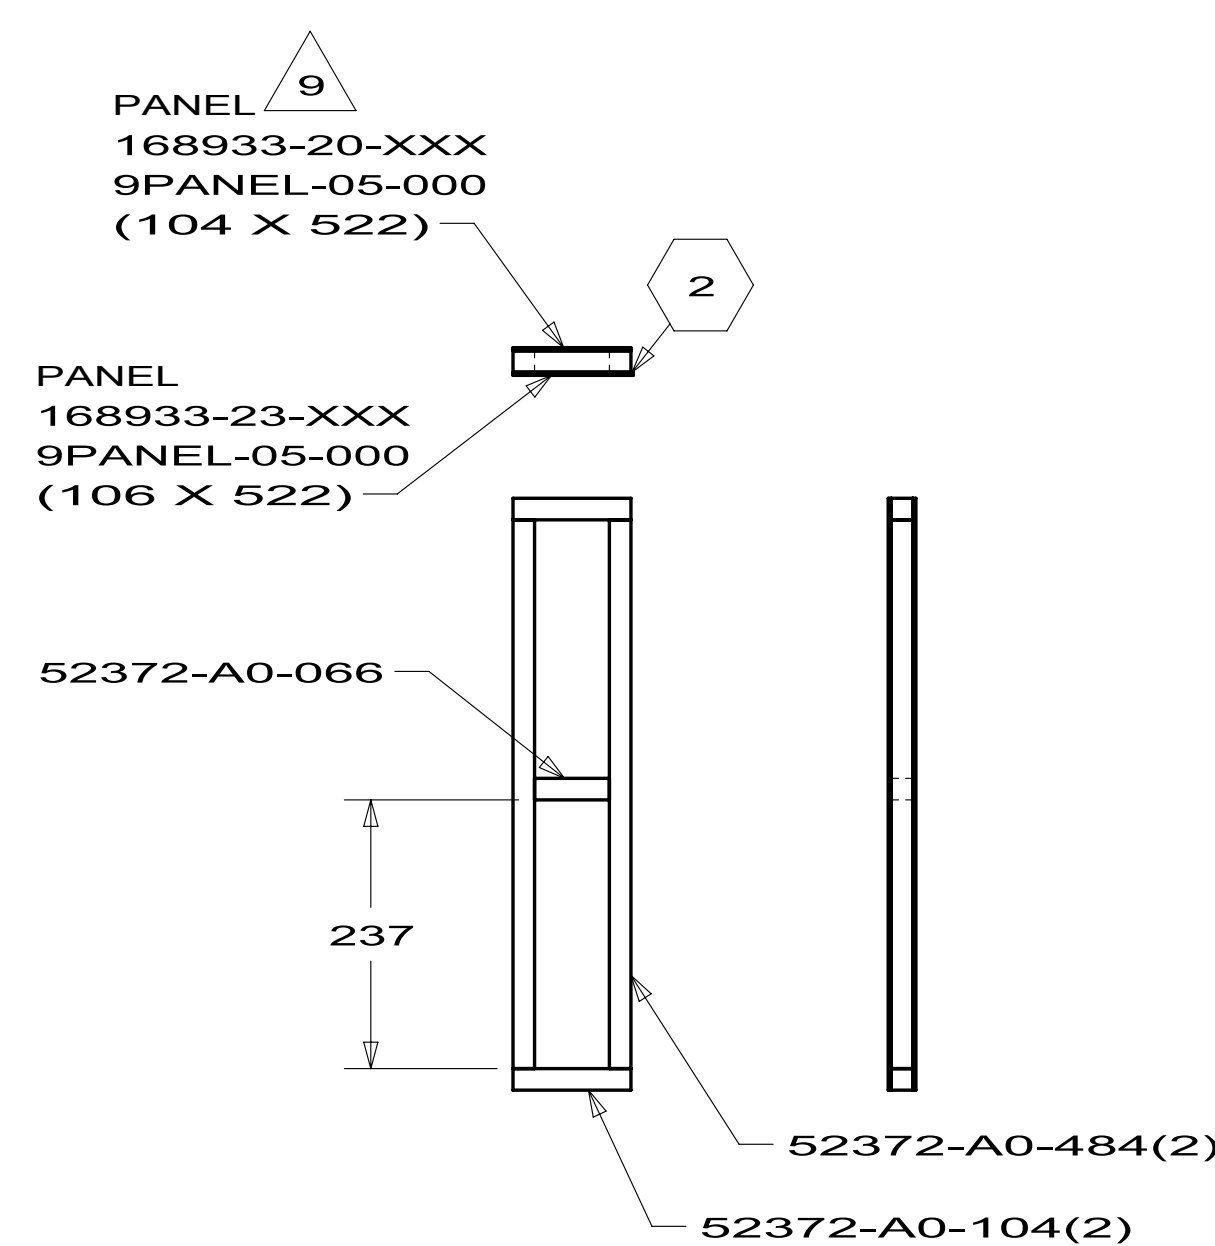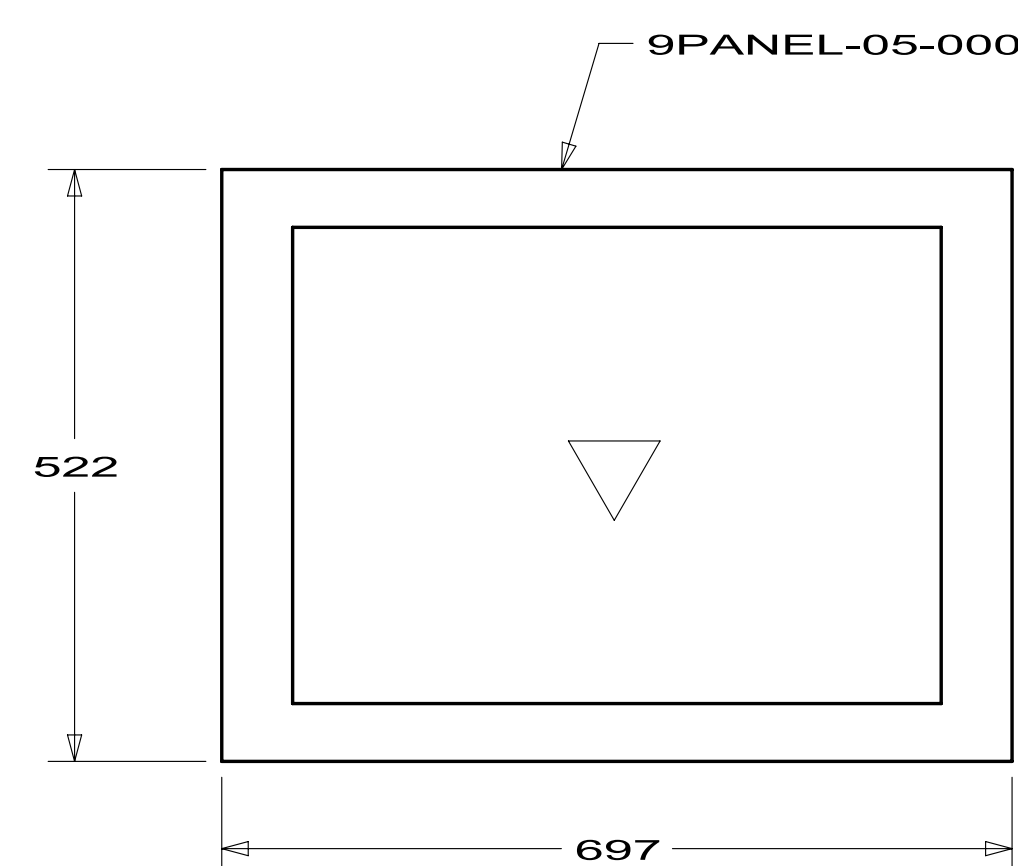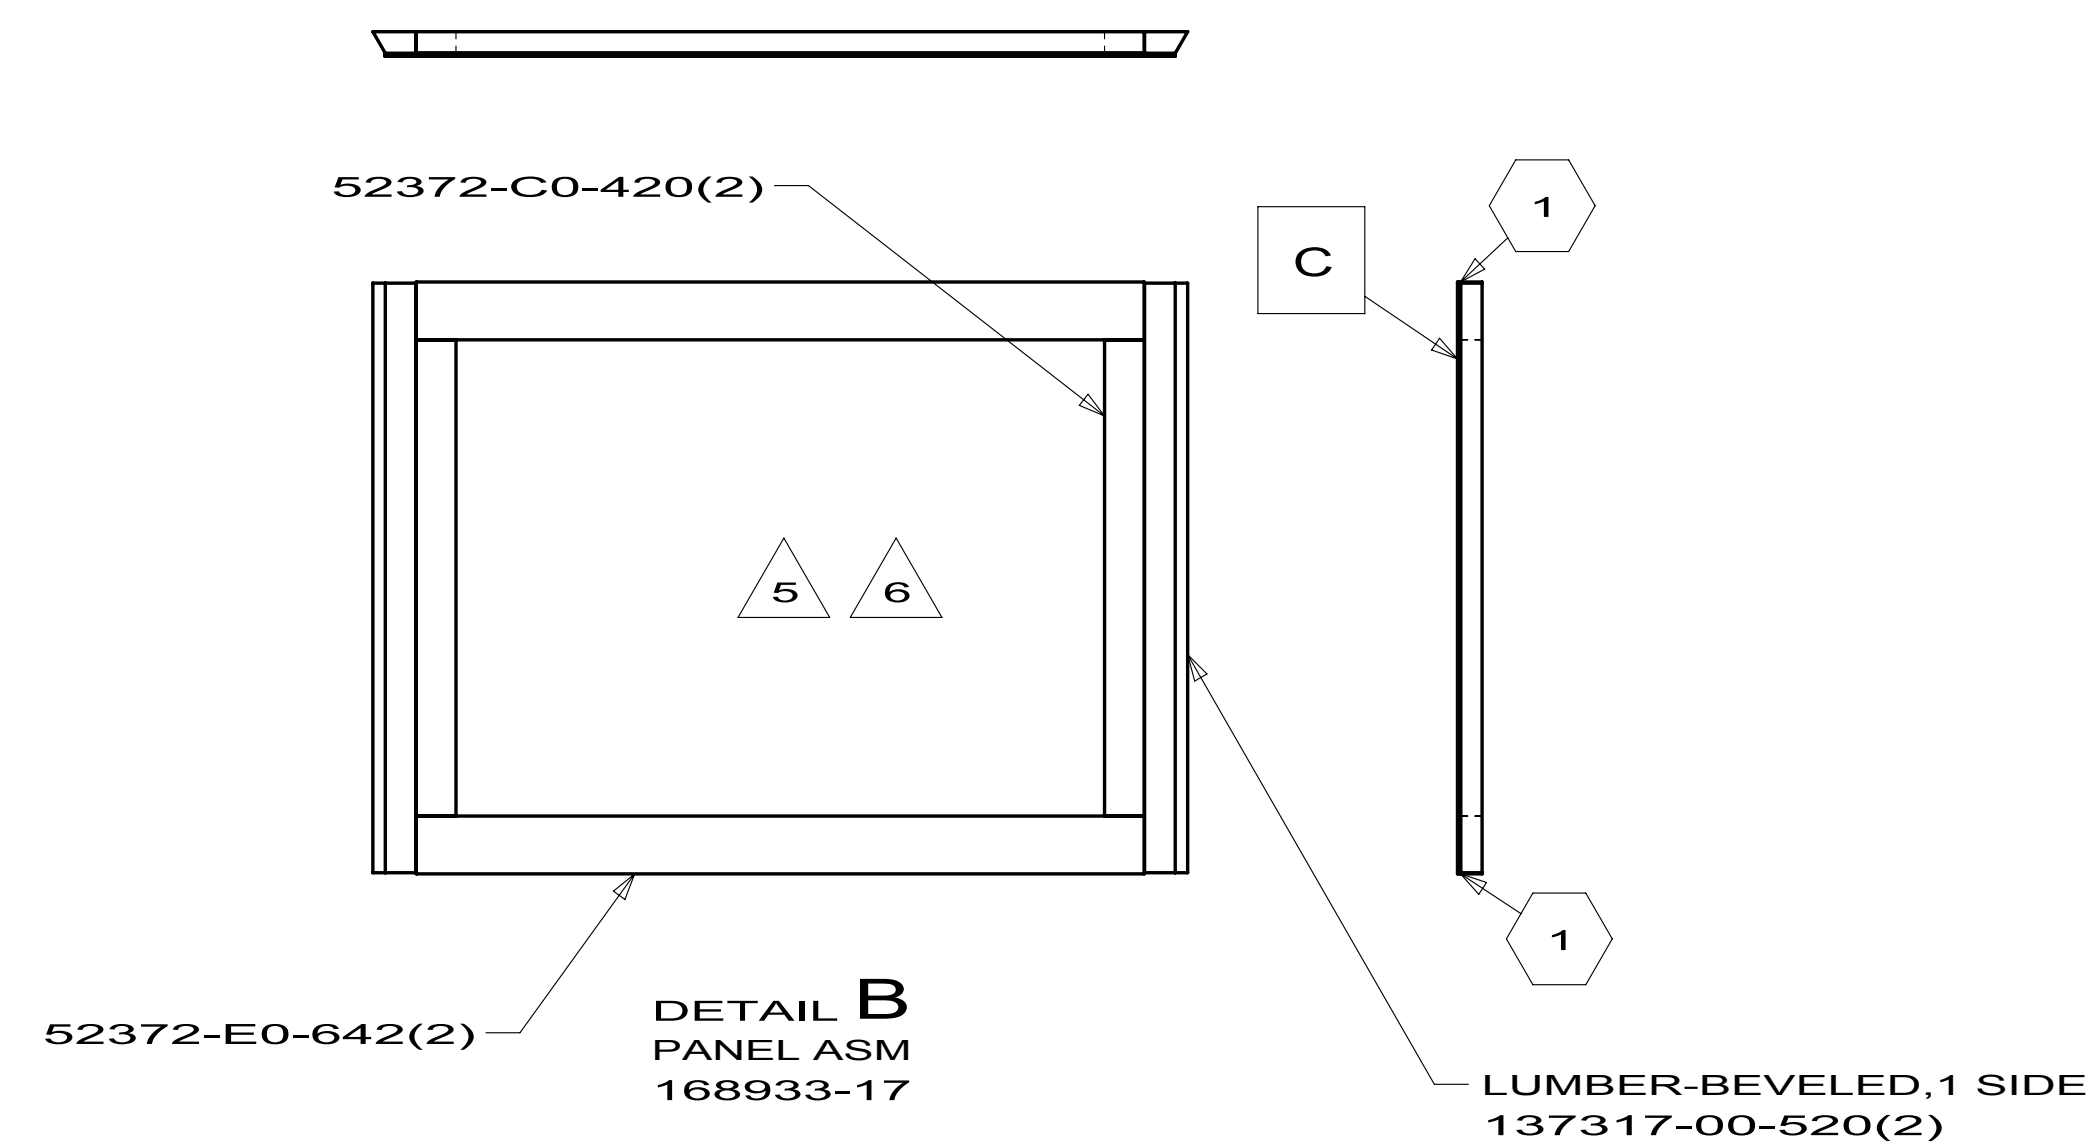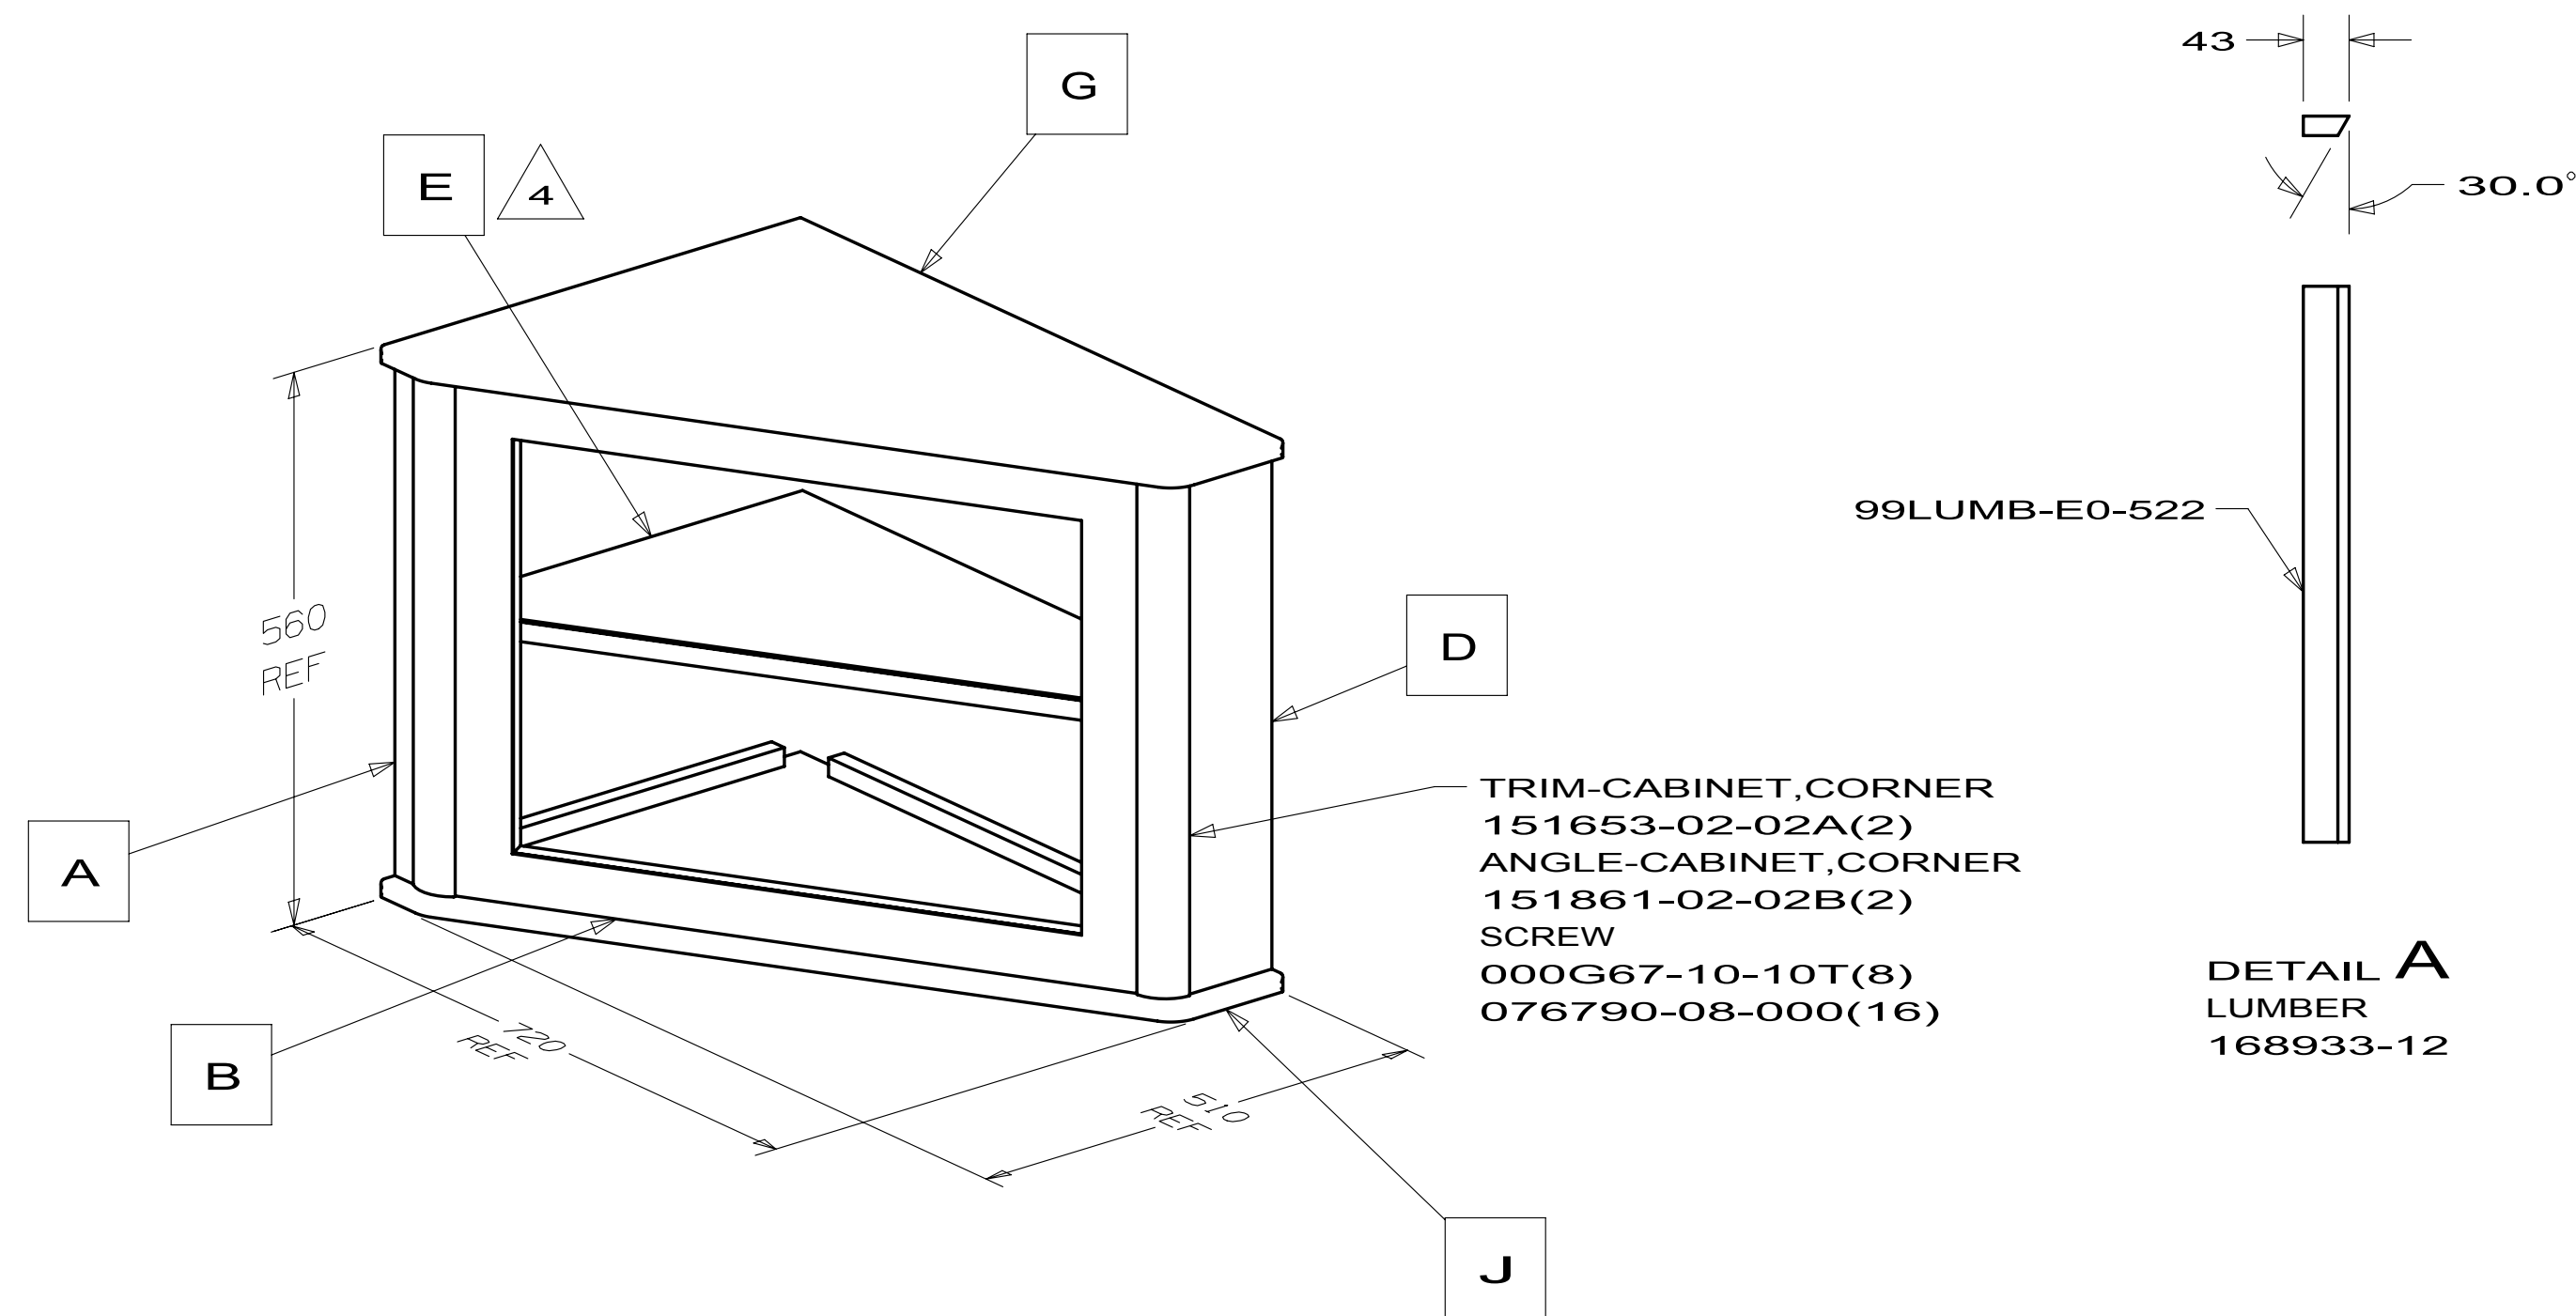


9. FASTEN DURING ASSEMBLY OF CABINET.
8. SEND WITH ASSEMBLED CABINET.
7. STAIN AND FINISH PER ES0022.
6. SAND AND STAIN ESPOSED EDGES WITH 9STAIN-02-000.
5. FRAMEING AROUND OPENING TO BE FREE OF KNOTS.
4. FASTEN DURING INSTALLATION OF CABINET.
3. FOR LAMINATION AND FASTENING SEE ES0006.
2. LUMBER 52371 MAY BE USED IN PLACE OF 52372.
1. OVERALL CABINET DIMENSIONS INCLUDE PANELING (DO NOT INCLUDE MOLDING).

 SYMBOL INDICATES TO
ROUTE TO STICKWORK


 NUMBER INSIDE SYMBOL
GIVES PANEL OVERHANG

 		COPYRIGHT 2010 WINNEBAGO INDUSTRIES, INC.	
DFTFR _____ CHRR _____ P.E. _____ M.E. _____ DSNR _____		ORIG. DATE _____ ALL DIMENSIONS ARE IN MILLIMETERS	
		09 524A	
UNSPECIFIED TOLERANCES ARE: WHOLE DIM (X) ± 1.5 ONE-PLACE (X.X) ± 0.8 TWO-PLACE (X.XX) ± _____ ANGLE ± _____		MATERIAL: _____	
THIRD ANGLE PROJECTION 			
DO NOT SCALE DRAWING		REFER TO ES0018 FOR FASTENER TIGHTENING GUIDELINES	
TITLE:			
CABINET ASM-OVHD			
SHEET 1 OF 1		PART NO 168933	
		REV _____	

170656-02 524A

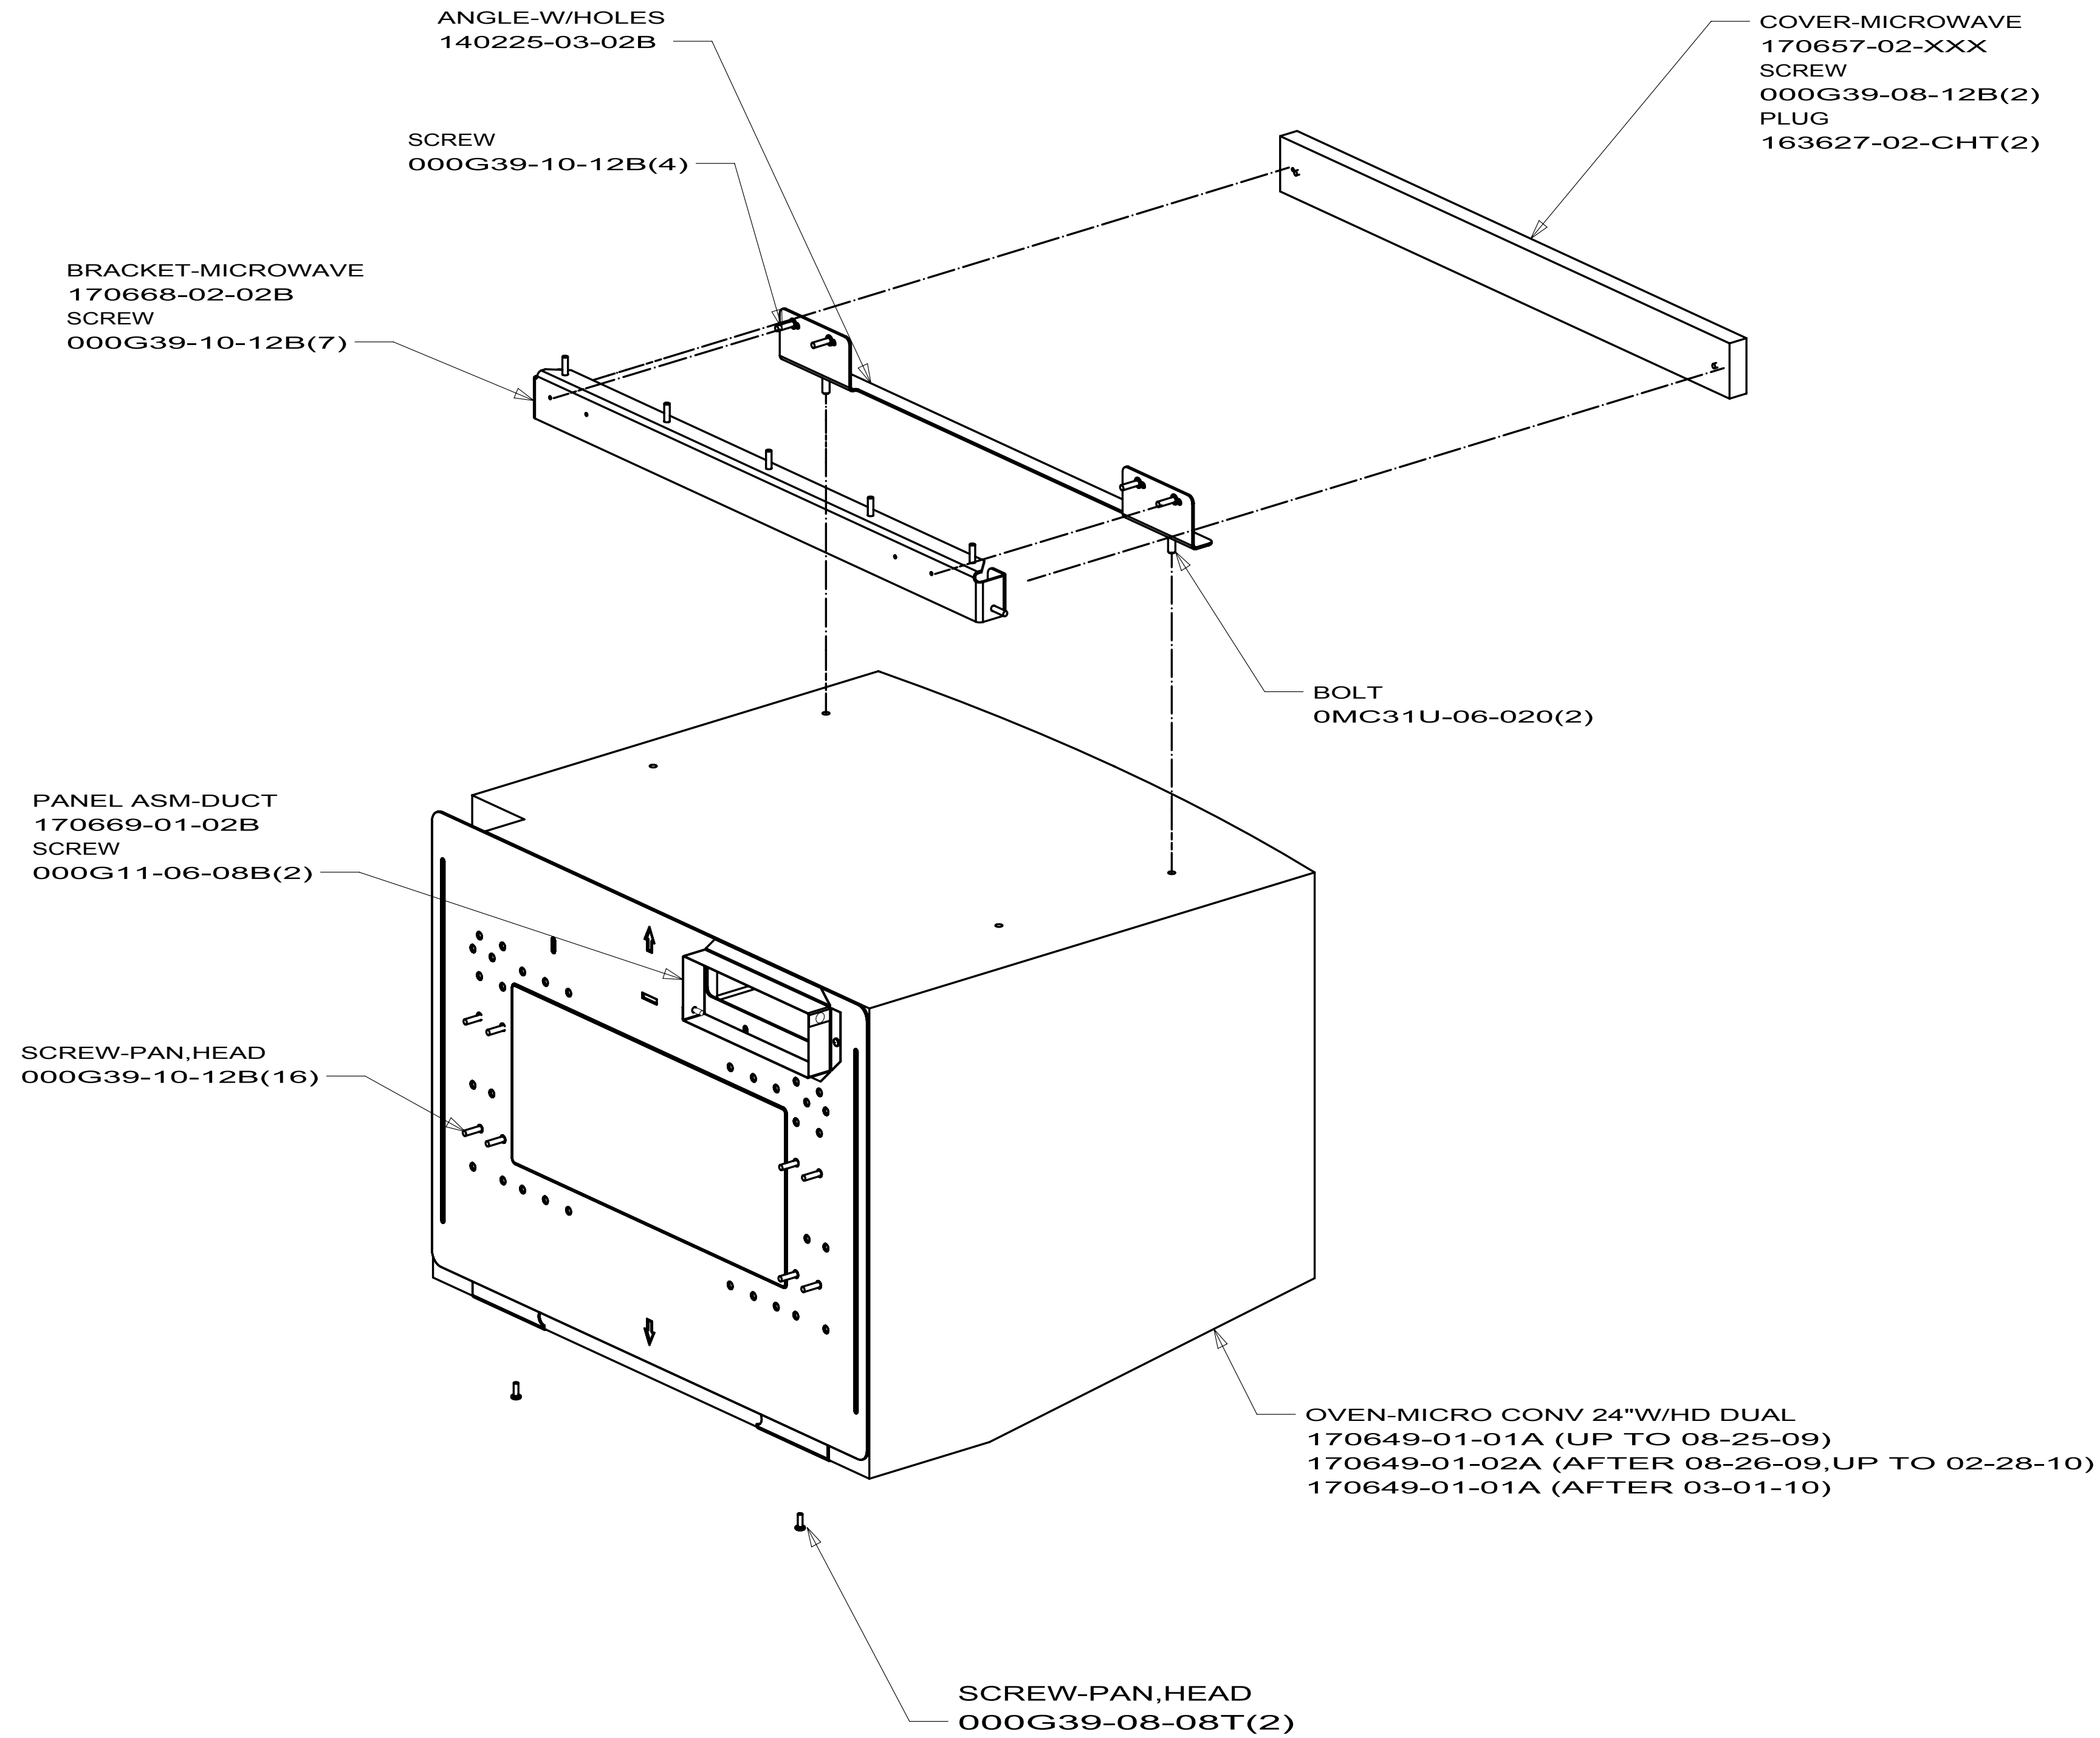

FIRST USED		10 524A	
DO NOT SCALE DRAWING			
TITLE: MICROWAVE INSTL			
SHEET 2	PART NO	170656	REV

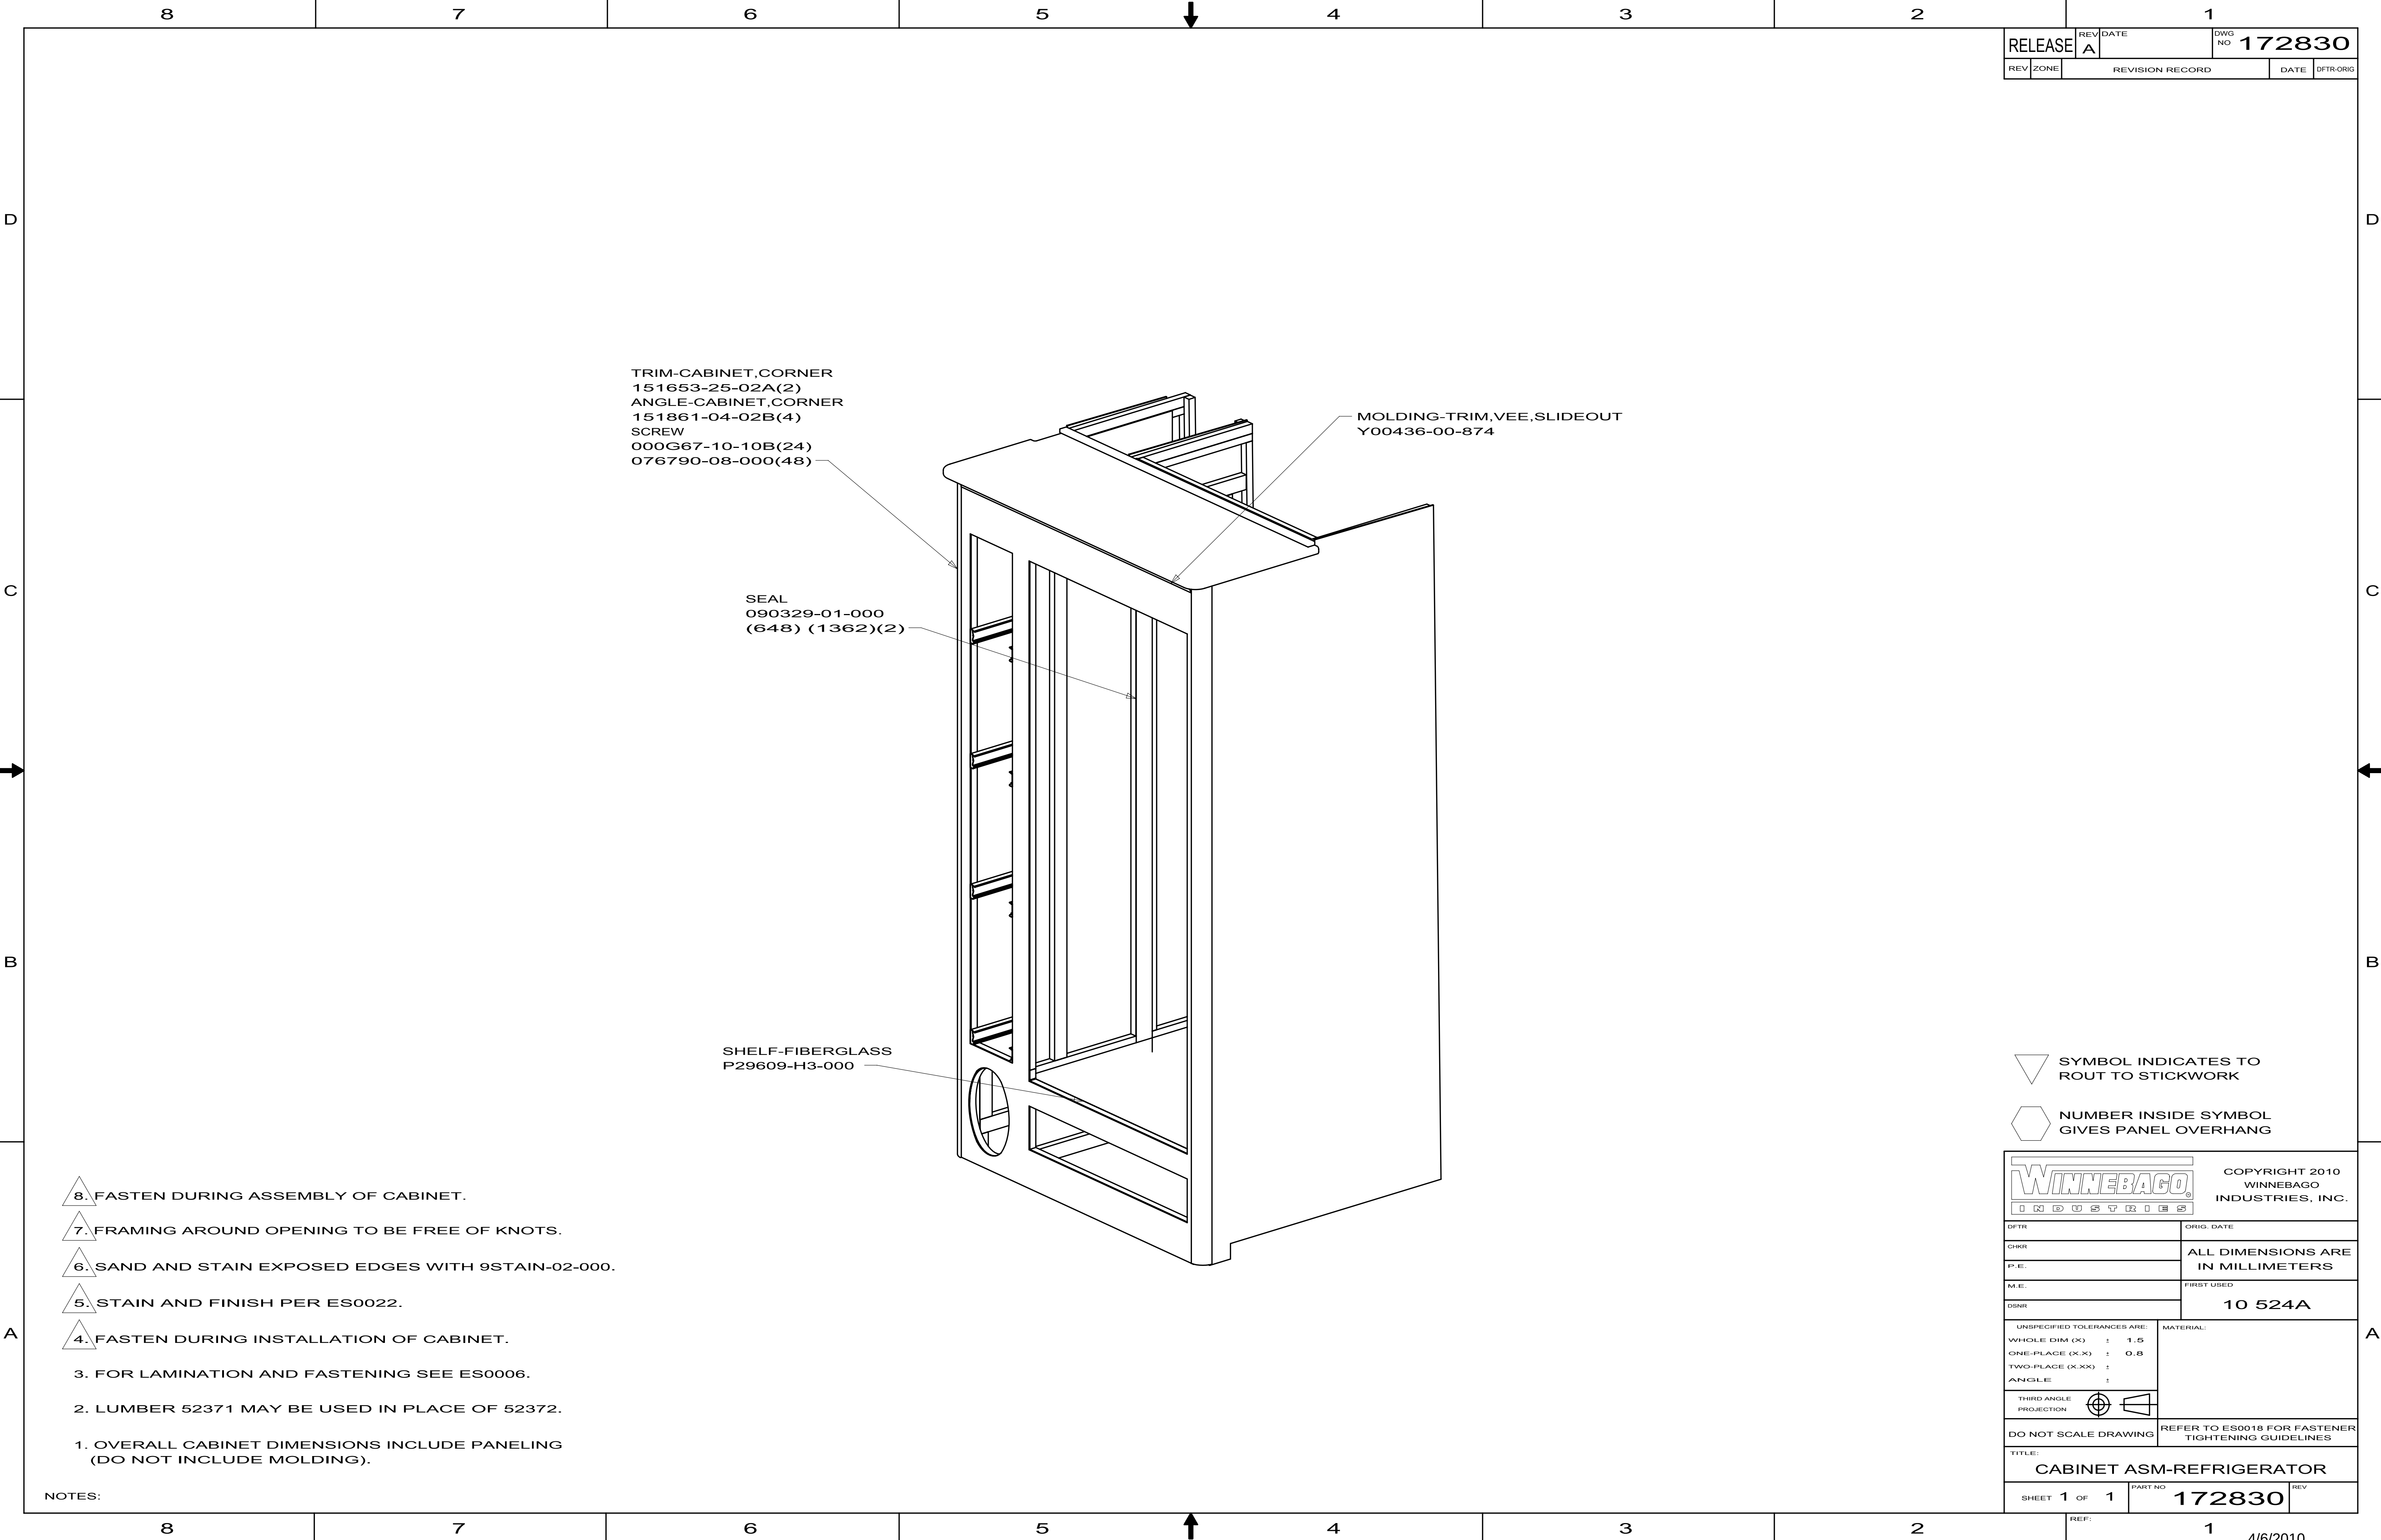

RELEASE		REV	DATE	DWG NO	172830
REV	ZONE	REVISION RECORD			DATE
					DTFR-ORIG

TRIM-CABINET, CORNER
151653-25-02A(2)
ANGLE-CABINET, CORNER
151861-04-02B(4)
SCREW
000G67-10-10B(24)
076790-08-000(48)

MOLDING-TRIM, VEE, SLIDEOUT
Y00436-00-874

SEAL
090329-01-000
(648) (1362)(2)

SHELF-FIBERGLASS
P29609-H3-000



- 8. FASTEN DURING ASSEMBLY OF CABINET.
- 7. FRAMING AROUND OPENING TO BE FREE OF KNOTS.
- 6. SAND AND STAIN EXPOSED EDGES WITH 9STAIN-02-000.
- 5. STAIN AND FINISH PER ES0022.
- 4. FASTEN DURING INSTALLATION OF CABINET.

- 3. FOR LAMINATION AND FASTENING SEE ES0006.
- 2. LUMBER 52371 MAY BE USED IN PLACE OF 52372.
- 1. OVERALL CABINET DIMENSIONS INCLUDE PANELING (DO NOT INCLUDE MOLDING).

▽ SYMBOL INDICATES TO ROUT TO STICKWORK

⬡ NUMBER INSIDE SYMBOL GIVES PANEL OVERHANG

		COPYRIGHT 2010 WINNEBAGO INDUSTRIES, INC.	
DTFR	ORIG. DATE		
CHKR	ALL DIMENSIONS ARE IN MILLIMETERS		
P.E.			
M.E.	FIRST USED		
DSNR	10 524A		
UNSPECIFIED TOLERANCES ARE:		MATERIAL:	
WHOLE DIM (X) ± 1.5			
ONE-PLACE (X.X) ± 0.8			
TWO-PLACE (X.XX) ±			
ANGLE ±			
THIRD ANGLE PROJECTION			
DO NOT SCALE DRAWING		REFER TO ES0018 FOR FASTENER TIGHTENING GUIDELINES	
TITLE: CABINET ASM-REFRIGERATOR			
SHEET 1 OF 1		PART NO 172830	REV

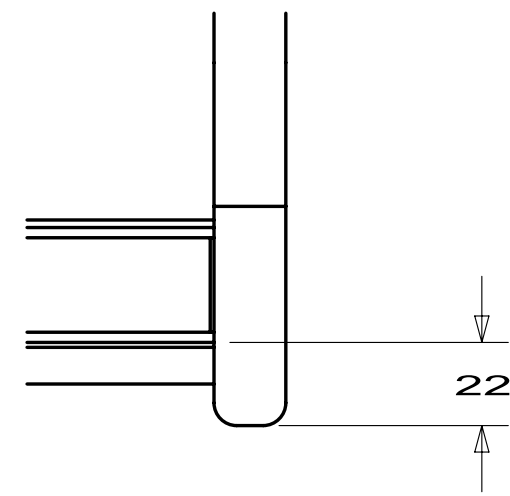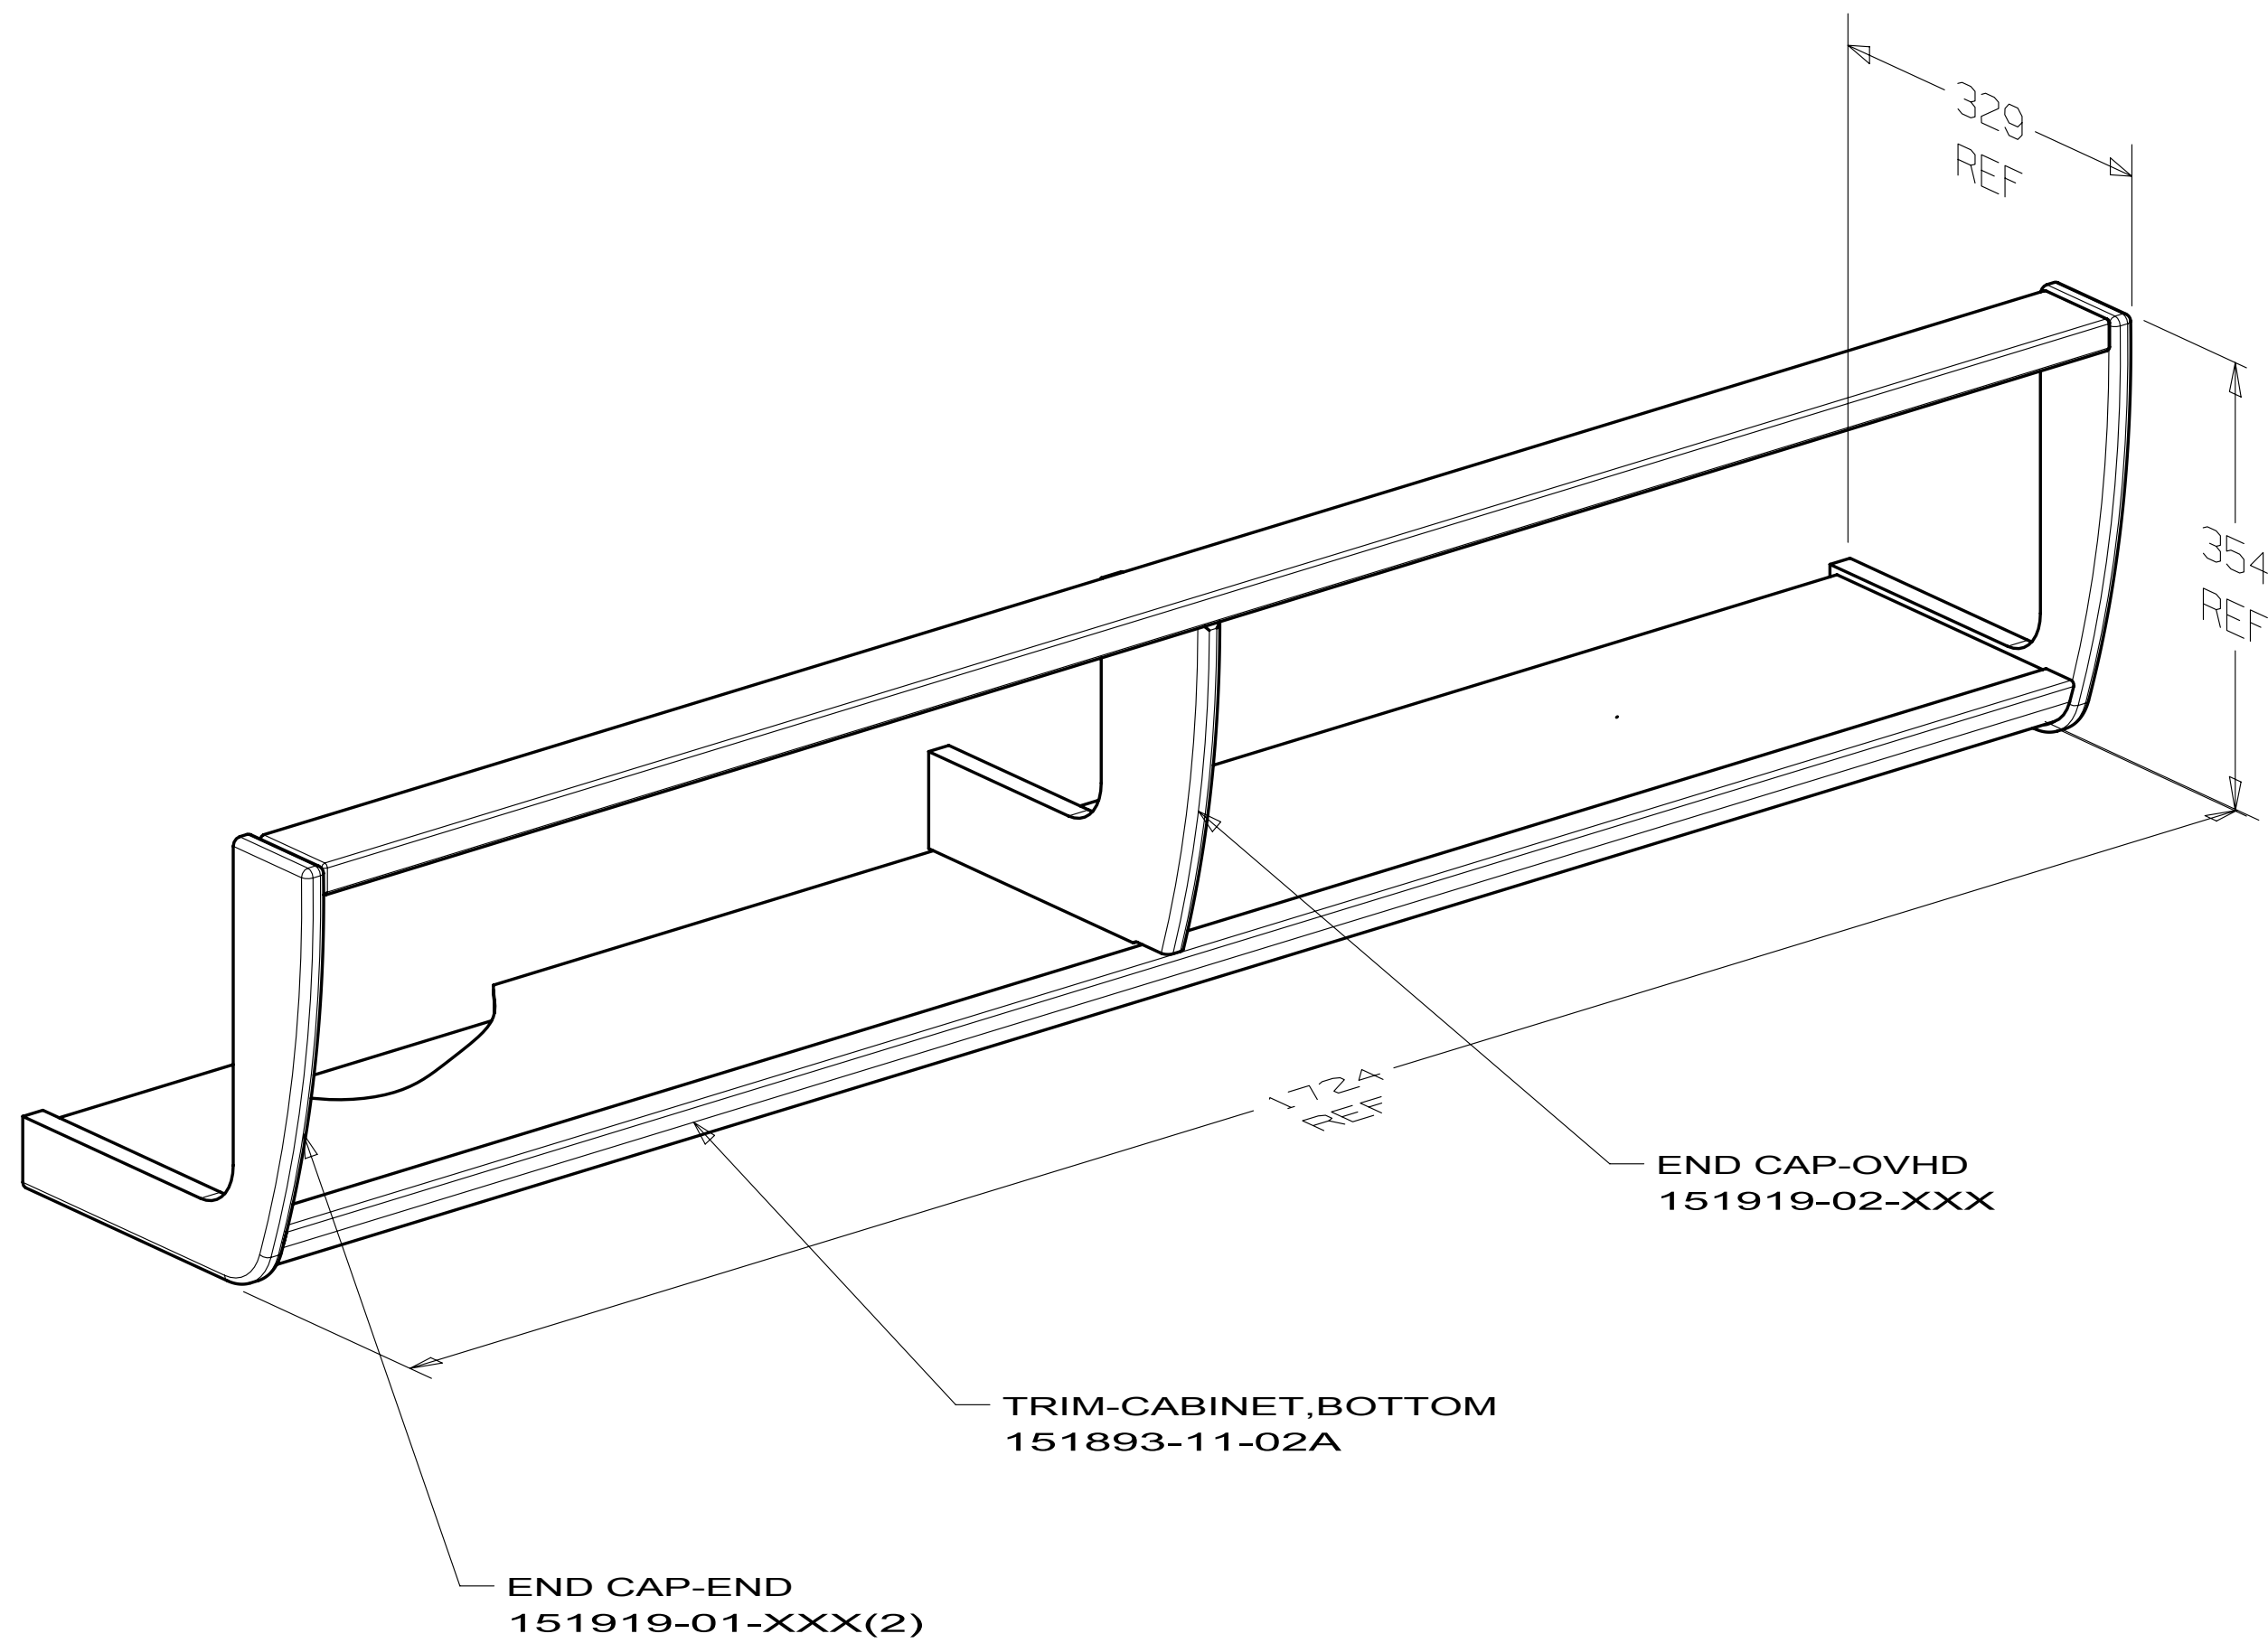

VIEW J

D

C

B

A

D

C

B

A










- NOTES:
- 5. FASTEN DURING INSTALLATION.
 - 4. FASTEN BY TACK NAILING CORNERS DURING ASM.
 - 3. FOR LAMINATION AND FASTENING SEE ES0006.
 - 2. LUMBER 52371 MAY BE USED IN PLACE OF 52372.
 - 1. OVERALL CABINET DIMENSIONS INCLUDE PANELING (DO NOT INCLUDE MOLDING).

NUMBER INSIDE SYMBOL
GIVES PANEL OVERHANG



COPYRIGHT 2010
WINNEBAGO
INDUSTRIES, INC.

DTFR	ORIG. DATE
CHKR	ALL DIMENSIONS ARE IN MILLIMETERS
P.E.	
M.E.	FIRST USED
DSNR	10 524A
UNSPECIFIED TOLERANCES ARE: WHOLE DIM (X) : 1.5 ONE-PLACE (X.X) : 0.8 TWO-PLACE (X.XX) : ANGLE :	MATERIAL:
THIRD ANGLE PROJECTION	
DO NOT SCALE DRAWING	REFER TO ES0018 FOR FASTENER TIGHTENING GUIDELINES
TITLE: CABINET ASM-OVHD, COUCH	
SHEET 1 OF 1	PART NO 173078

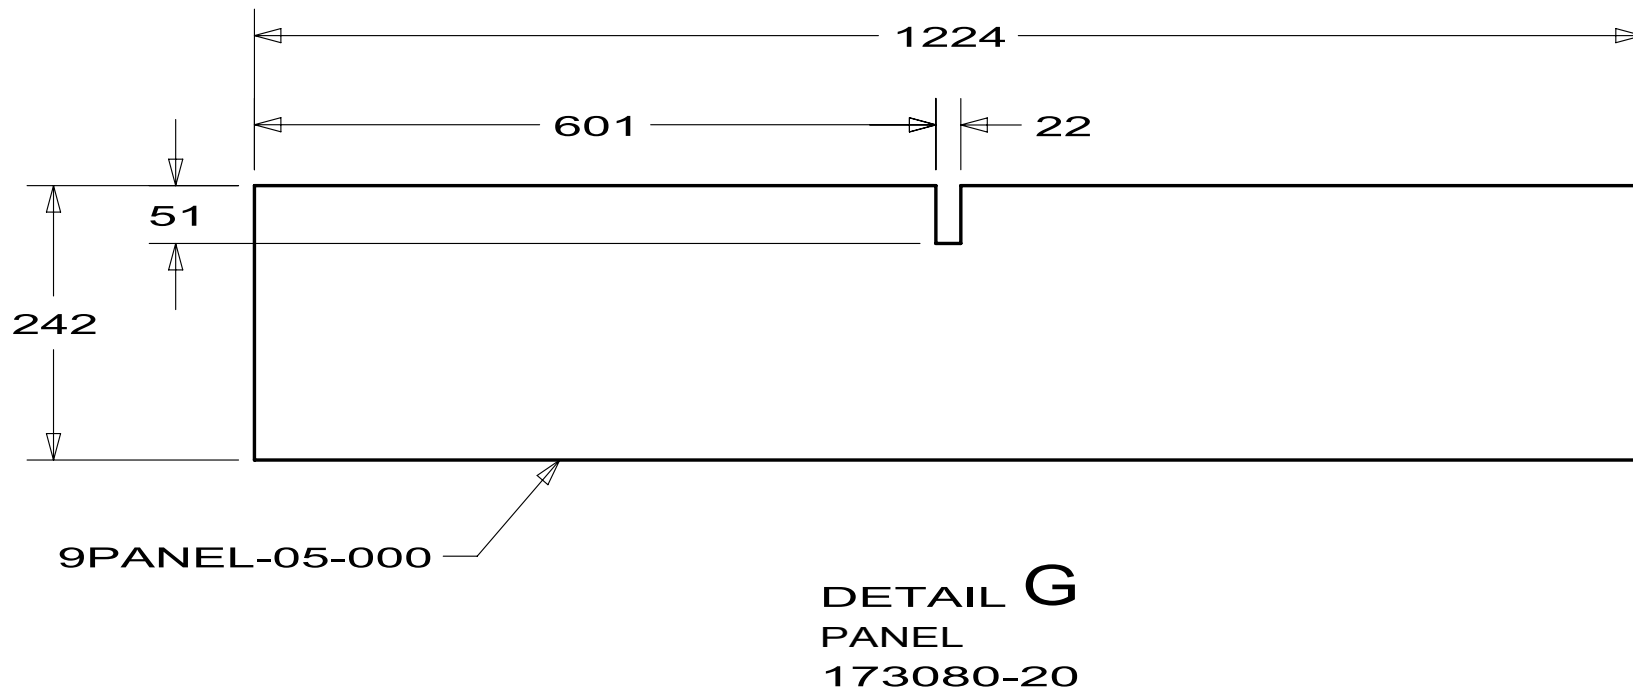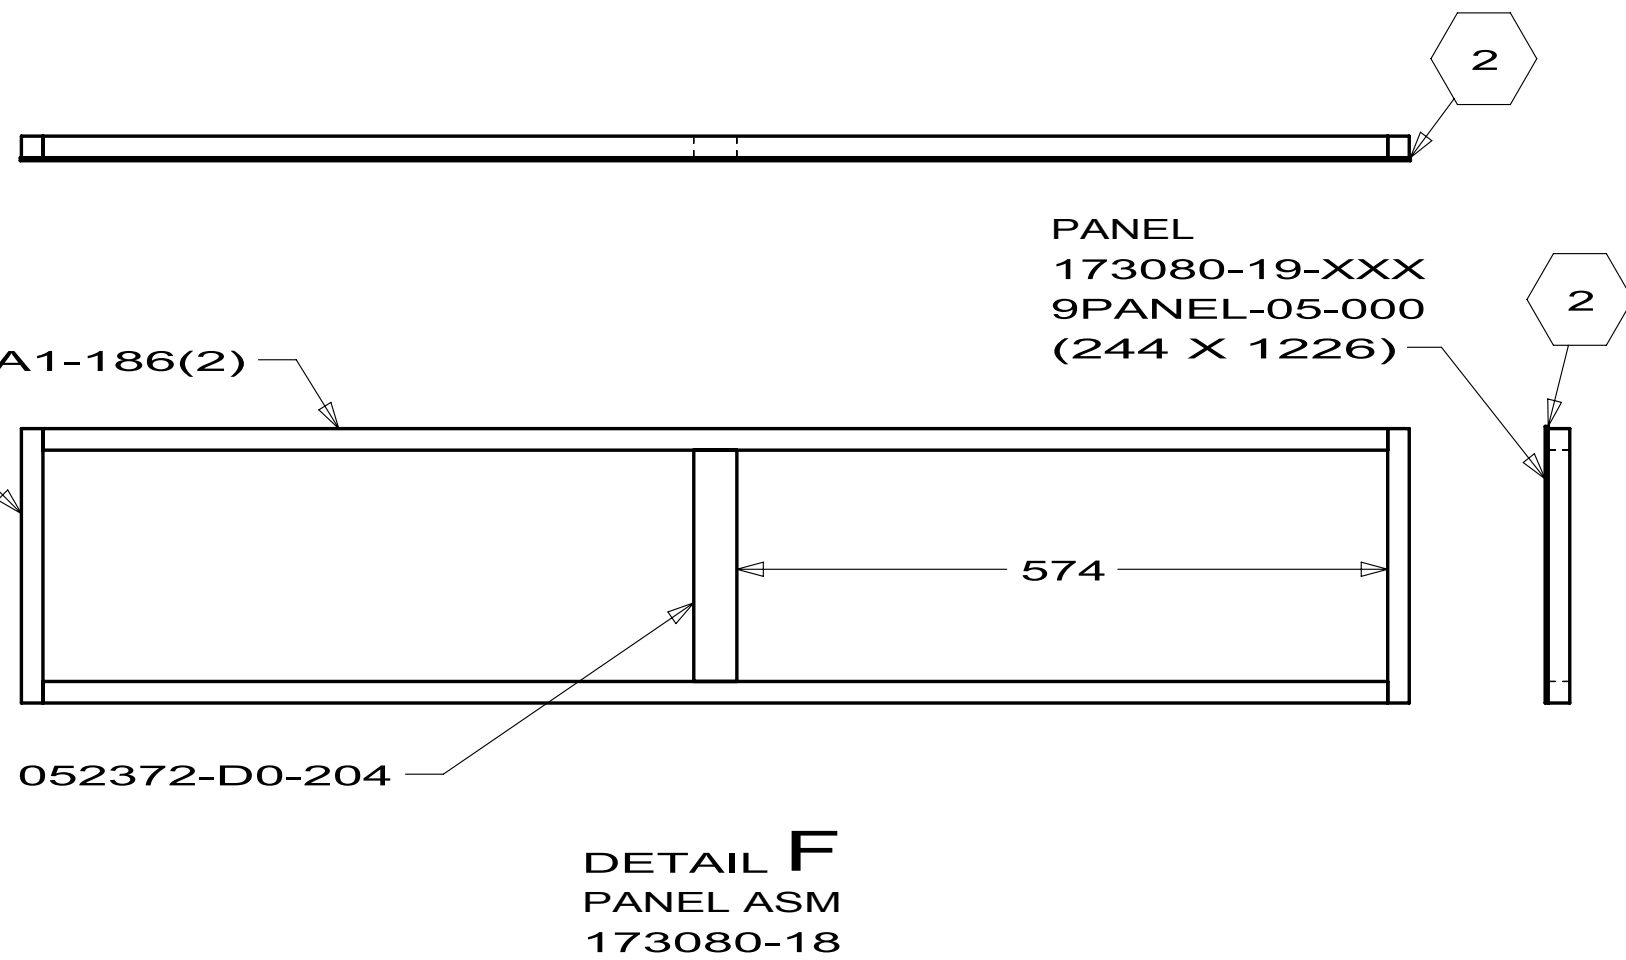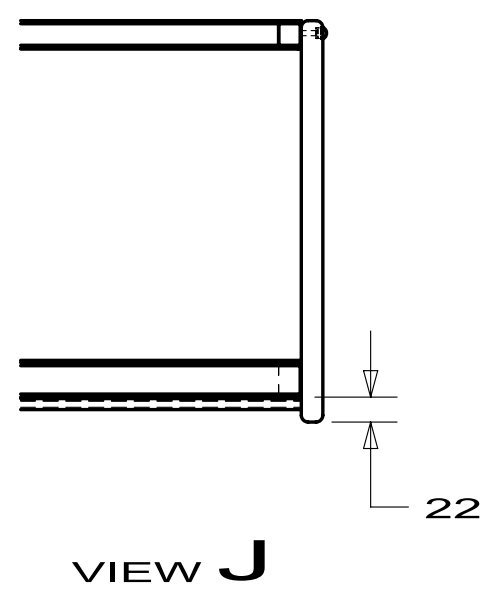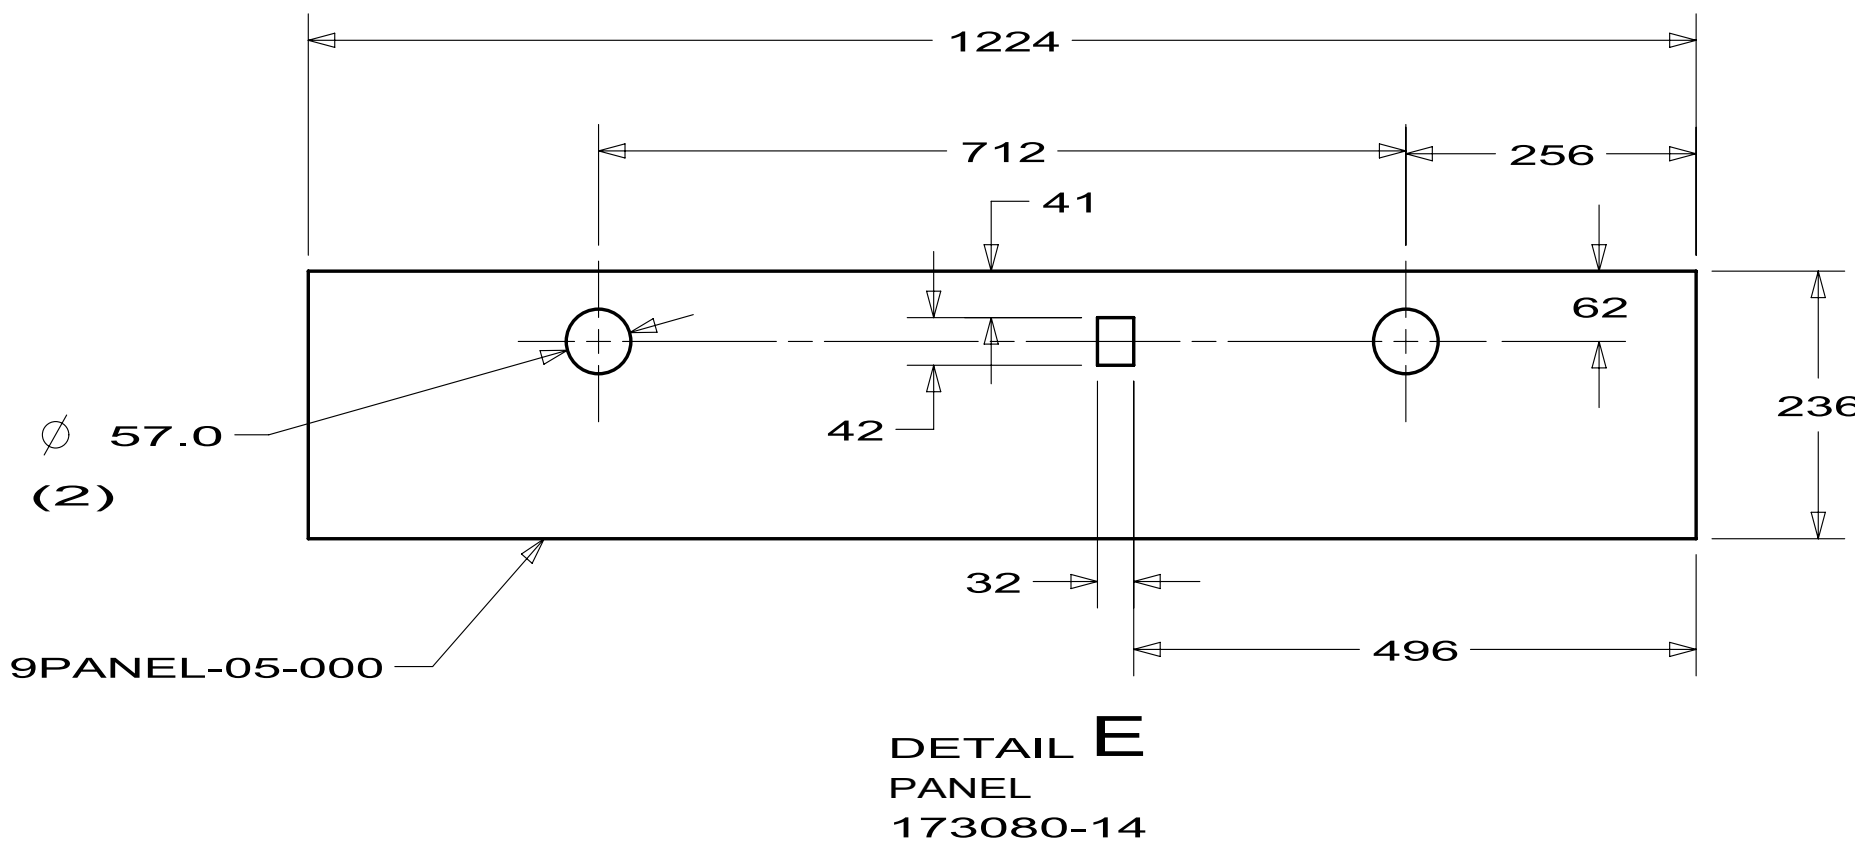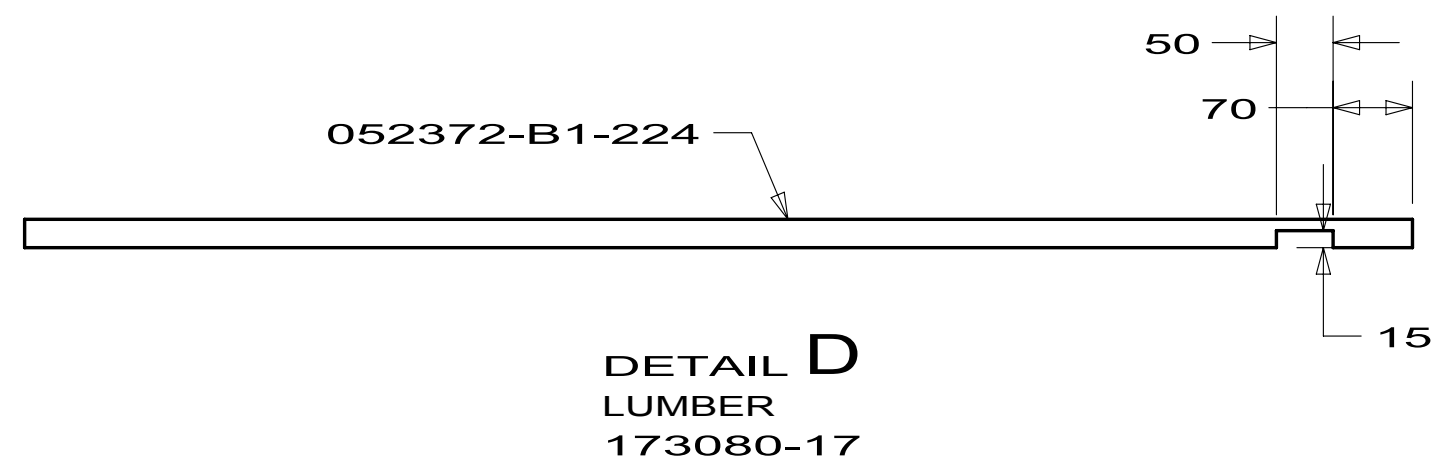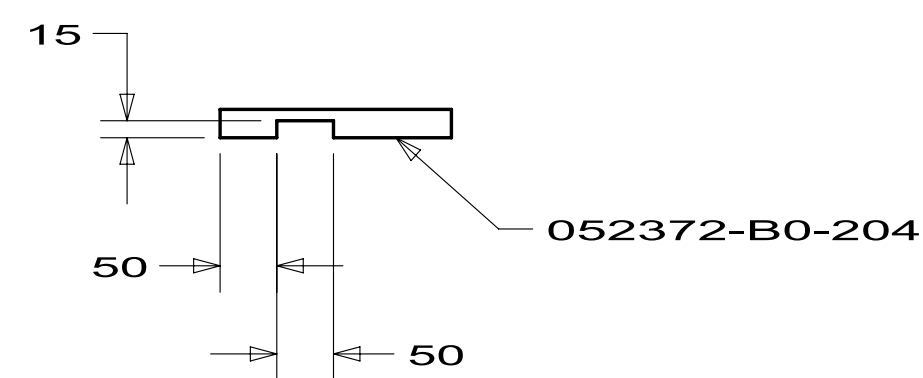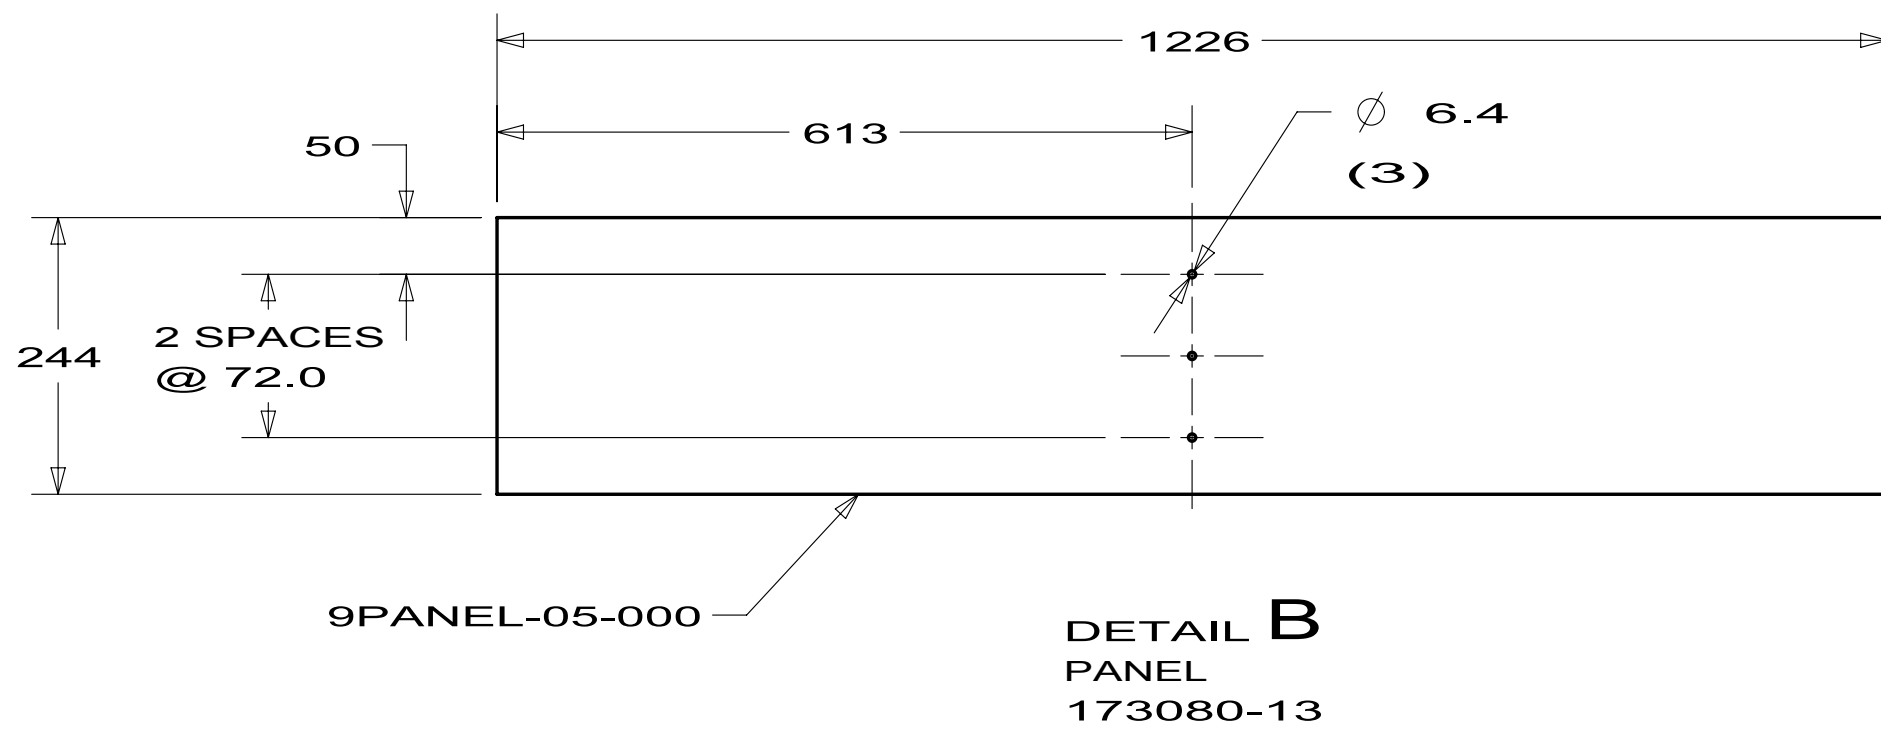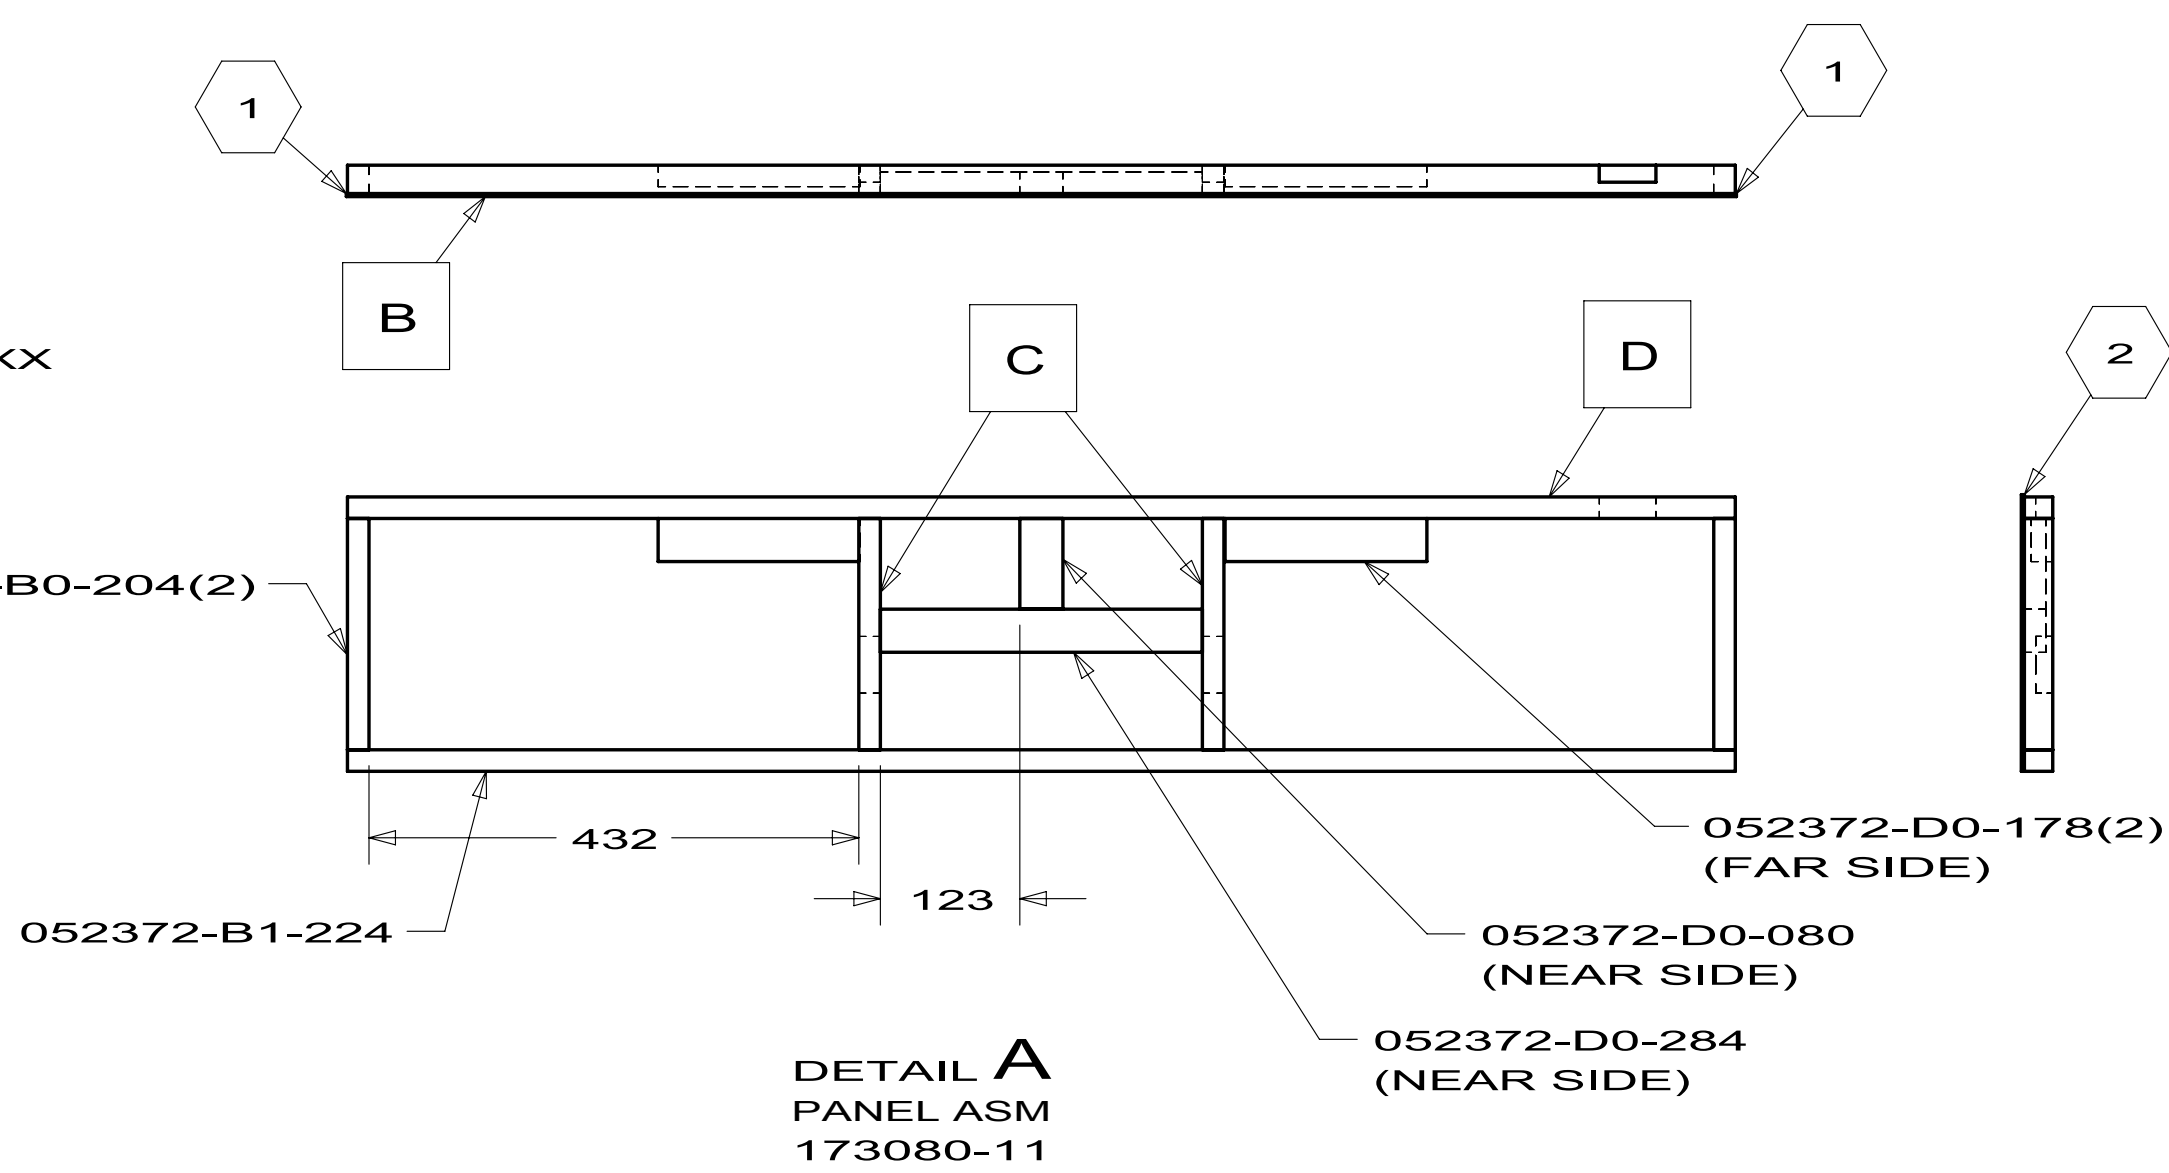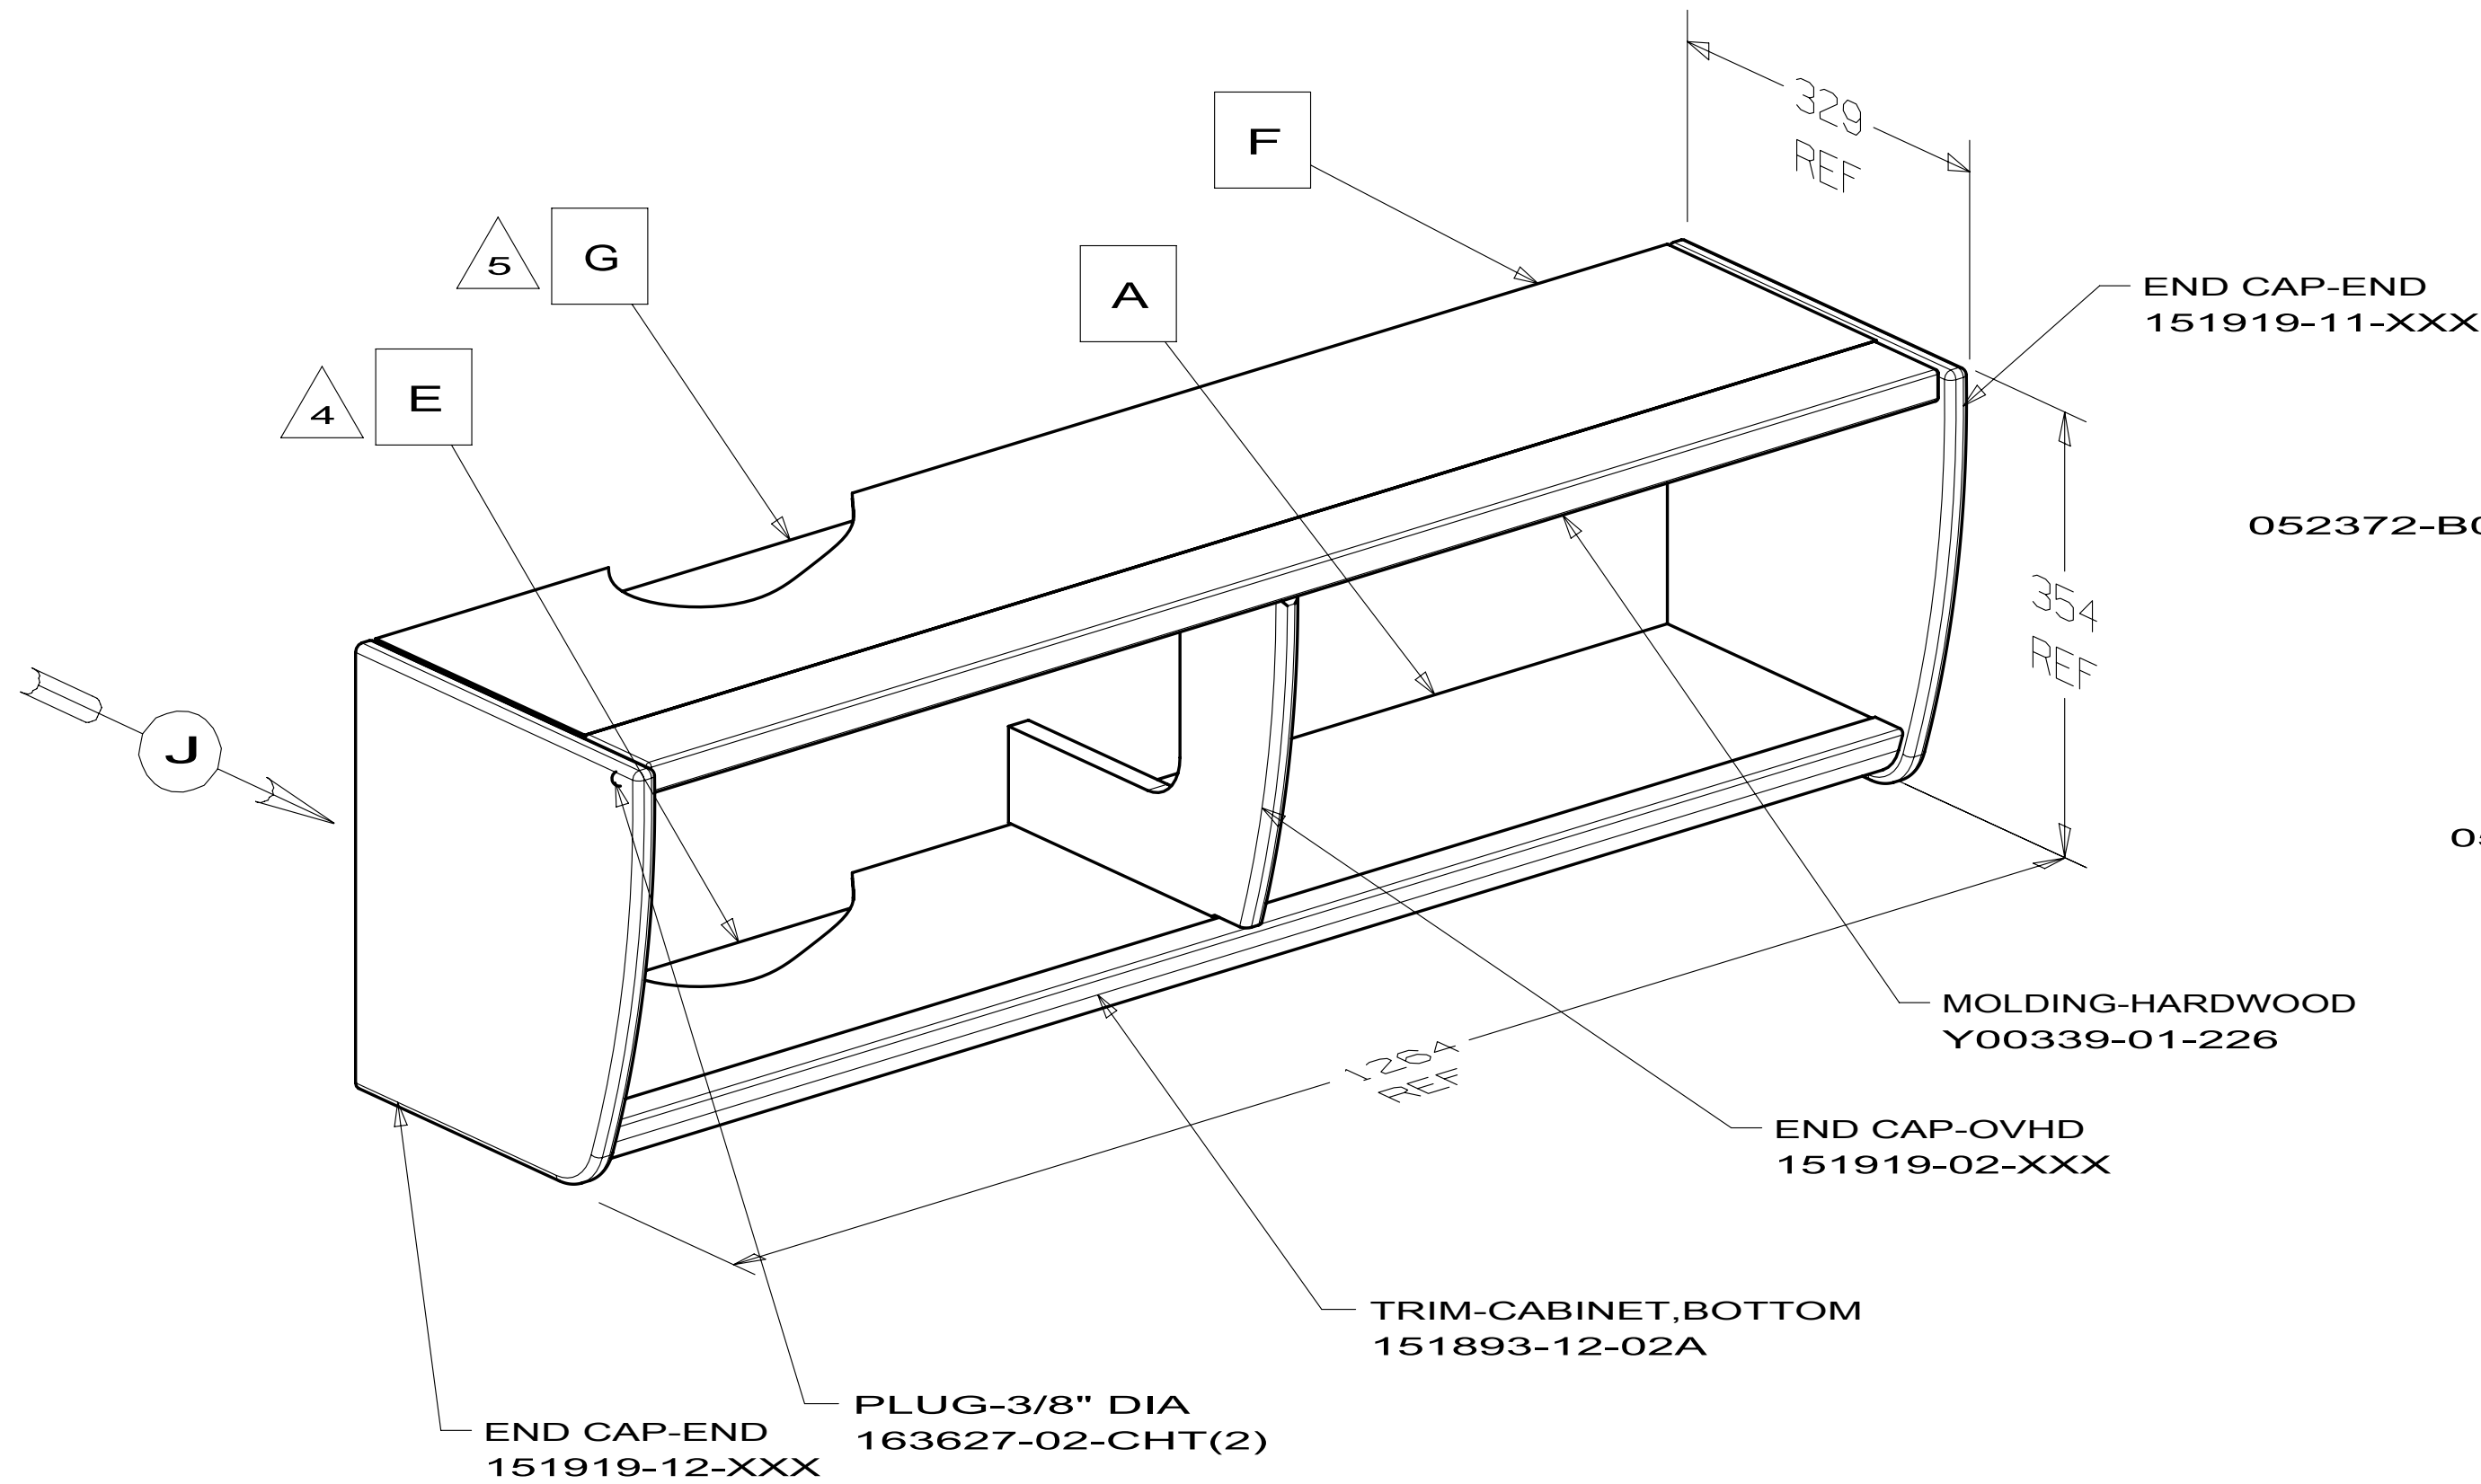

- NOTES:
- OVERALL CABINET DIMENSIONS INCLUDE PANELING (DO NOT INCLUDE MOLDING).
 - LUMBER 52371 MAY BE USED IN PLACE OF 52372.
 - FOR LAMINATION AND FASTENING SEE ES0006.
 - FASTEN DURING INSTALLATION CABINET.
 - SEND WITH ASSEMBLED CABINET.

NUMBER INSIDE SYMBOL GIVES PANEL OVERHANG

WINNEBAGO INDUSTRIES

COPYRIGHT 2010 WINNEBAGO INDUSTRIES, INC.

DFTD	ORIG. DATE
CHRR	ALL DIMENSIONS ARE IN MILLIMETERS
P.E.	FIRST USED
M.E.	10 524A
DSNR	

UNSPECIFIED TOLERANCES ARE:

WHOLE DIM (X)	± 1.5
ONE-PLACE (X.X)	± 0.8
TWO-PLACE (X.XX)	±
ANGLE	±

THIRD ANGLE PROJECTION

DO NOT SCALE DRAWING

REFER TO ES0018 FOR FASTENER TIGHTENING GUIDELINES

TITLE: **CABINET ASM-OVHD, CHAIR**


SHEET 1 OF 1

PART NO **173080**

REV

REF: 1

4/2/2010

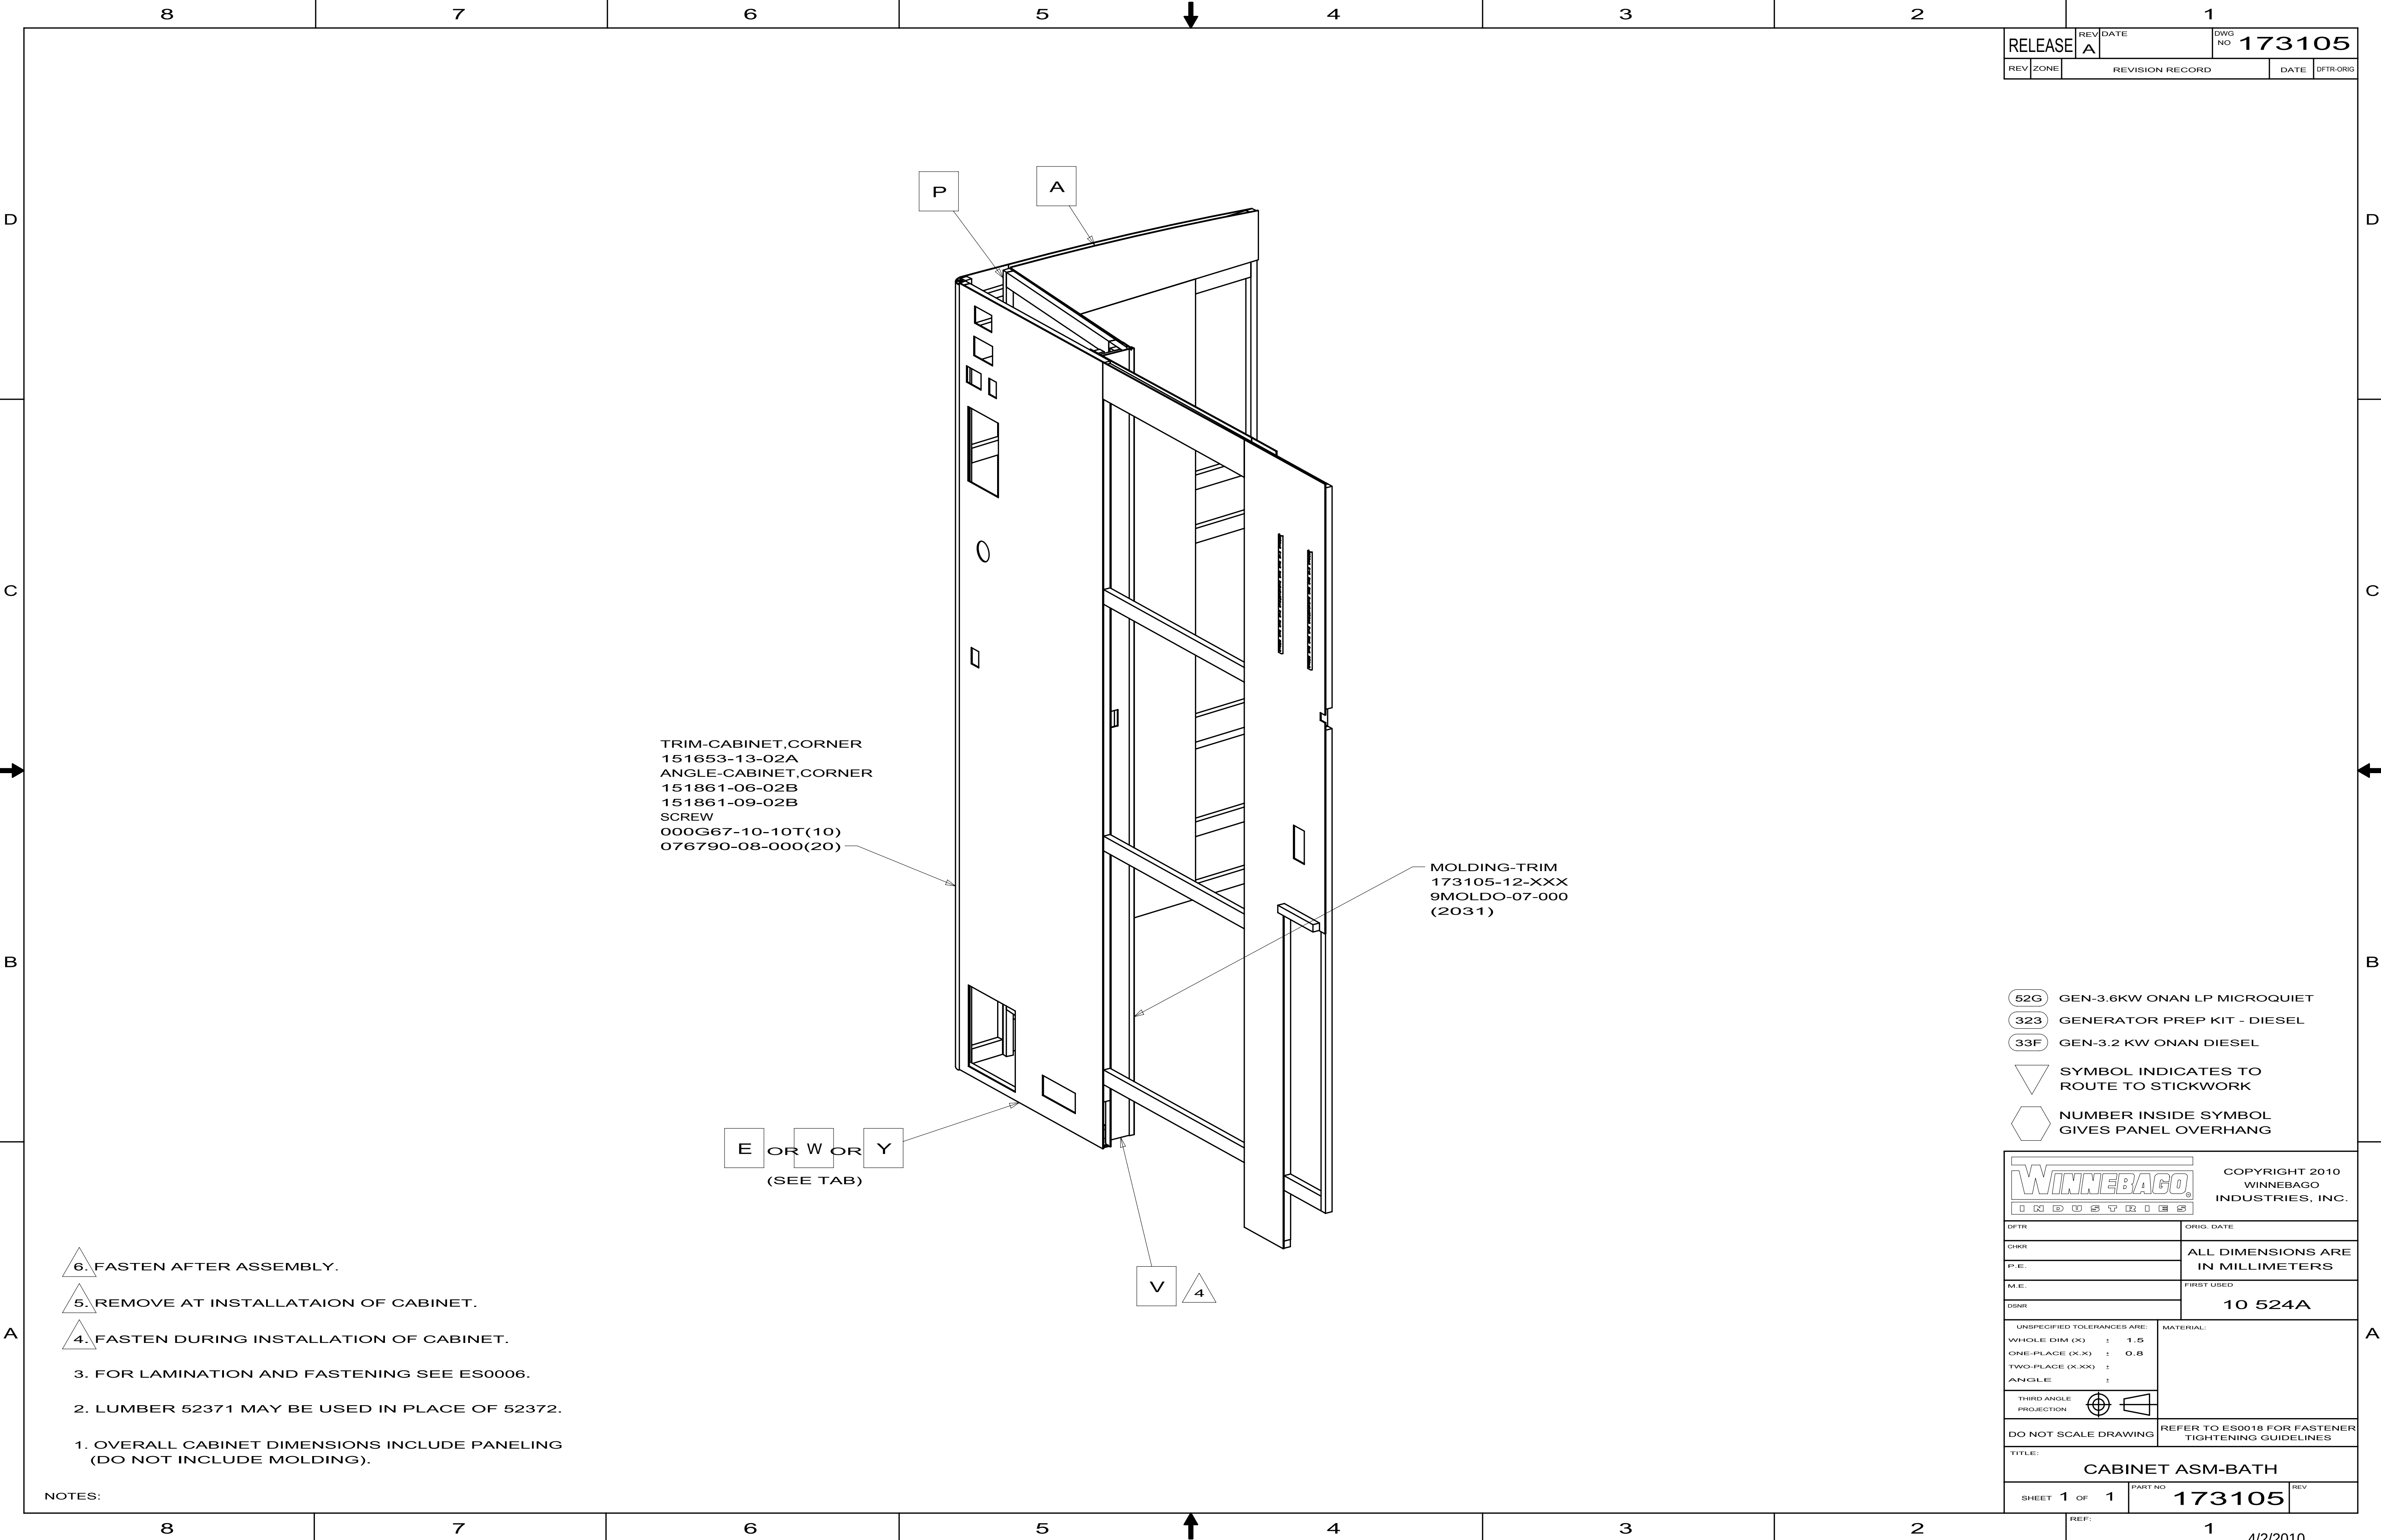

RELEASE		REV	DATE	DWG NO	173105
REV	ZONE	REVISION RECORD			DATE
					DFTR-ORIG

TRIM-CABINET,CORNER
151653-13-02A
ANGLE-CABINET,CORNER
151861-06-02B
151861-09-02B
SCREW
000G67-10-10T(10)
076790-08-000(20)


MOLDING-TRIM
173105-12-XXX
9MOLDO-07-000
(2031)

E OR W OR Y
(SEE TAB)

- NOTES:
- FASTEN AFTER ASSEMBLY.
 - REMOVE AT INSTALLATAION OF CABINET.
 - FASTEN DURING INSTALLATION OF CABINET.
 - FOR LAMINATION AND FASTENING SEE ES0006.
 - LUMBER 52371 MAY BE USED IN PLACE OF 52372.
 - OVERALL CABINET DIMENSIONS INCLUDE PANELING (DO NOT INCLUDE MOLDING).

- 52G GEN-3.6KW ONAN LP MICROQUIET
- 323 GENERATOR PREP KIT - DIESEL
- 33F GEN-3.2 KW ONAN DIESEL
- SYMBOL INDICATES TO ROUTE TO STICKWORK
- NUMBER INSIDE SYMBOL GIVES PANEL OVERHANG

		COPYRIGHT 2010 WINNEBAGO INDUSTRIES, INC.	
DFTR	ORIG. DATE		
CHGR	ALL DIMENSIONS ARE IN MILLIMETERS		
P.E.			
M.E.	FIRST USED		
DSNR	10 524A		
UNSPECIFIED TOLERANCES ARE:		MATERIAL:	
WHOLE DIM (X) : 1.5			
ONE-PLACE (X.X) : 0.8			
TWO-PLACE (X.XX) :			
ANGLE :			
THIRD ANGLE PROJECTION			
DO NOT SCALE DRAWING		REFER TO ES0018 FOR FASTENER TIGHTENING GUIDELINES	
TITLE: CABINET ASM-BATH			
SHEET 1 OF 1		PART NO 173105	REV
REF:		1	

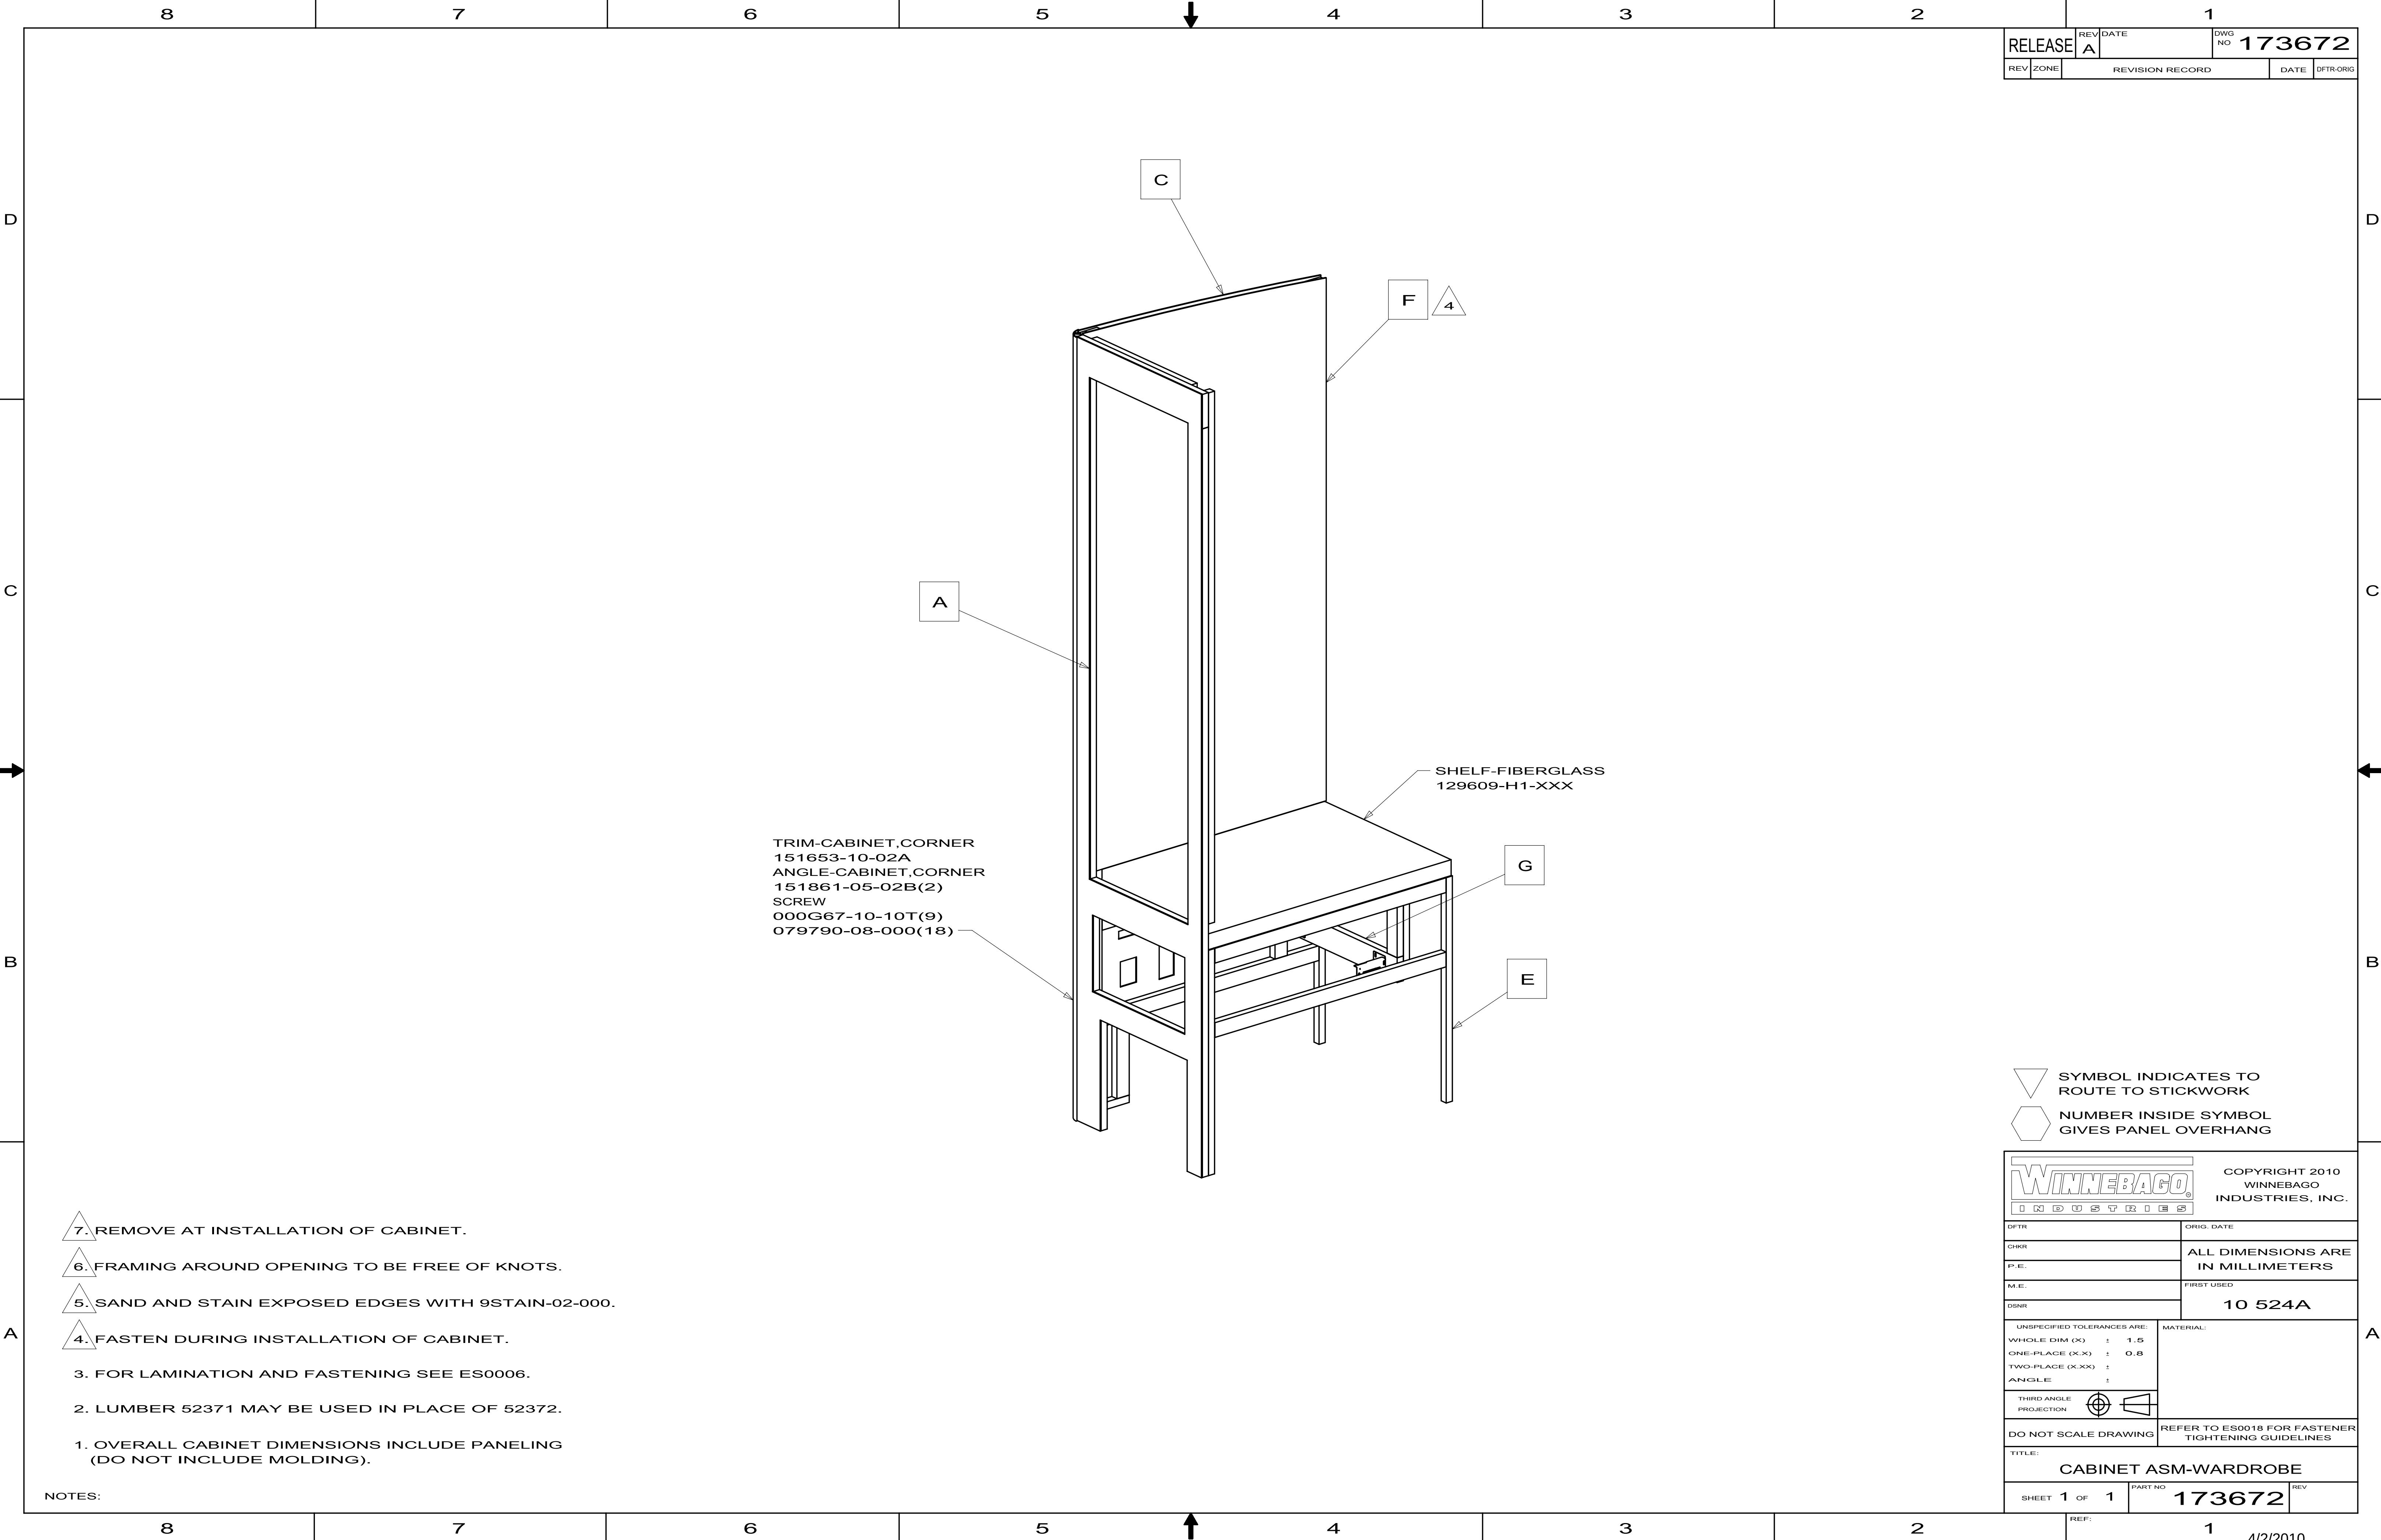

RELEASE		REV	DATE	DWG NO	173672
REV	ZONE	REVISION RECORD			DATE
					DATE

TRIM-CABINET,CORNER
151653-10-02A
ANGLE-CABINET,CORNER
151861-05-02B(2)
SCREW
000G67-10-10T(9)
079790-08-000(18)


SHELF-FIBERGLASS
129609-H1-XXX


- NOTES:
- OVERALL CABINET DIMENSIONS INCLUDE PANELING (DO NOT INCLUDE MOLDING).
 - LUMBER 52371 MAY BE USED IN PLACE OF 52372.
 - FOR LAMINATION AND FASTENING SEE ES0006.
 - FASTEN DURING INSTALLATION OF CABINET.
 - SAND AND STAIN EXPOSED EDGES WITH 9STAIN-02-000.
 - FRAMING AROUND OPENING TO BE FREE OF KNOTS.
 - REMOVE AT INSTALLATION OF CABINET.

SYMBOL INDICATES TO
ROUTE TO STICKWORK

NUMBER INSIDE SYMBOL
GIVES PANEL OVERHANG

WINNEBAGO® INDUSTRIES		COPYRIGHT 2010 WINNEBAGO INDUSTRIES, INC.	
DFTD		ORIG. DATE	
CHRR		ALL DIMENSIONS ARE IN MILLIMETERS	
P.E.			
M.E.		FIRST USED	
DSNR		10 524A	
UNSPECIFIED TOLERANCES ARE:		MATERIAL:	
WHOLE DIM (X) ± 1.5			
ONE-PLACE (X.X) ± 0.8			
TWO-PLACE (X.XX) ±			
ANGLE ±			
THIRD ANGLE PROJECTION			
DO NOT SCALE DRAWING		REFER TO ES0018 FOR FASTENER TIGHTENING GUIDELINES	
TITLE: CABINET ASM-WARDROBE			
SHEET 1 OF 1		PART NO 173672	REV

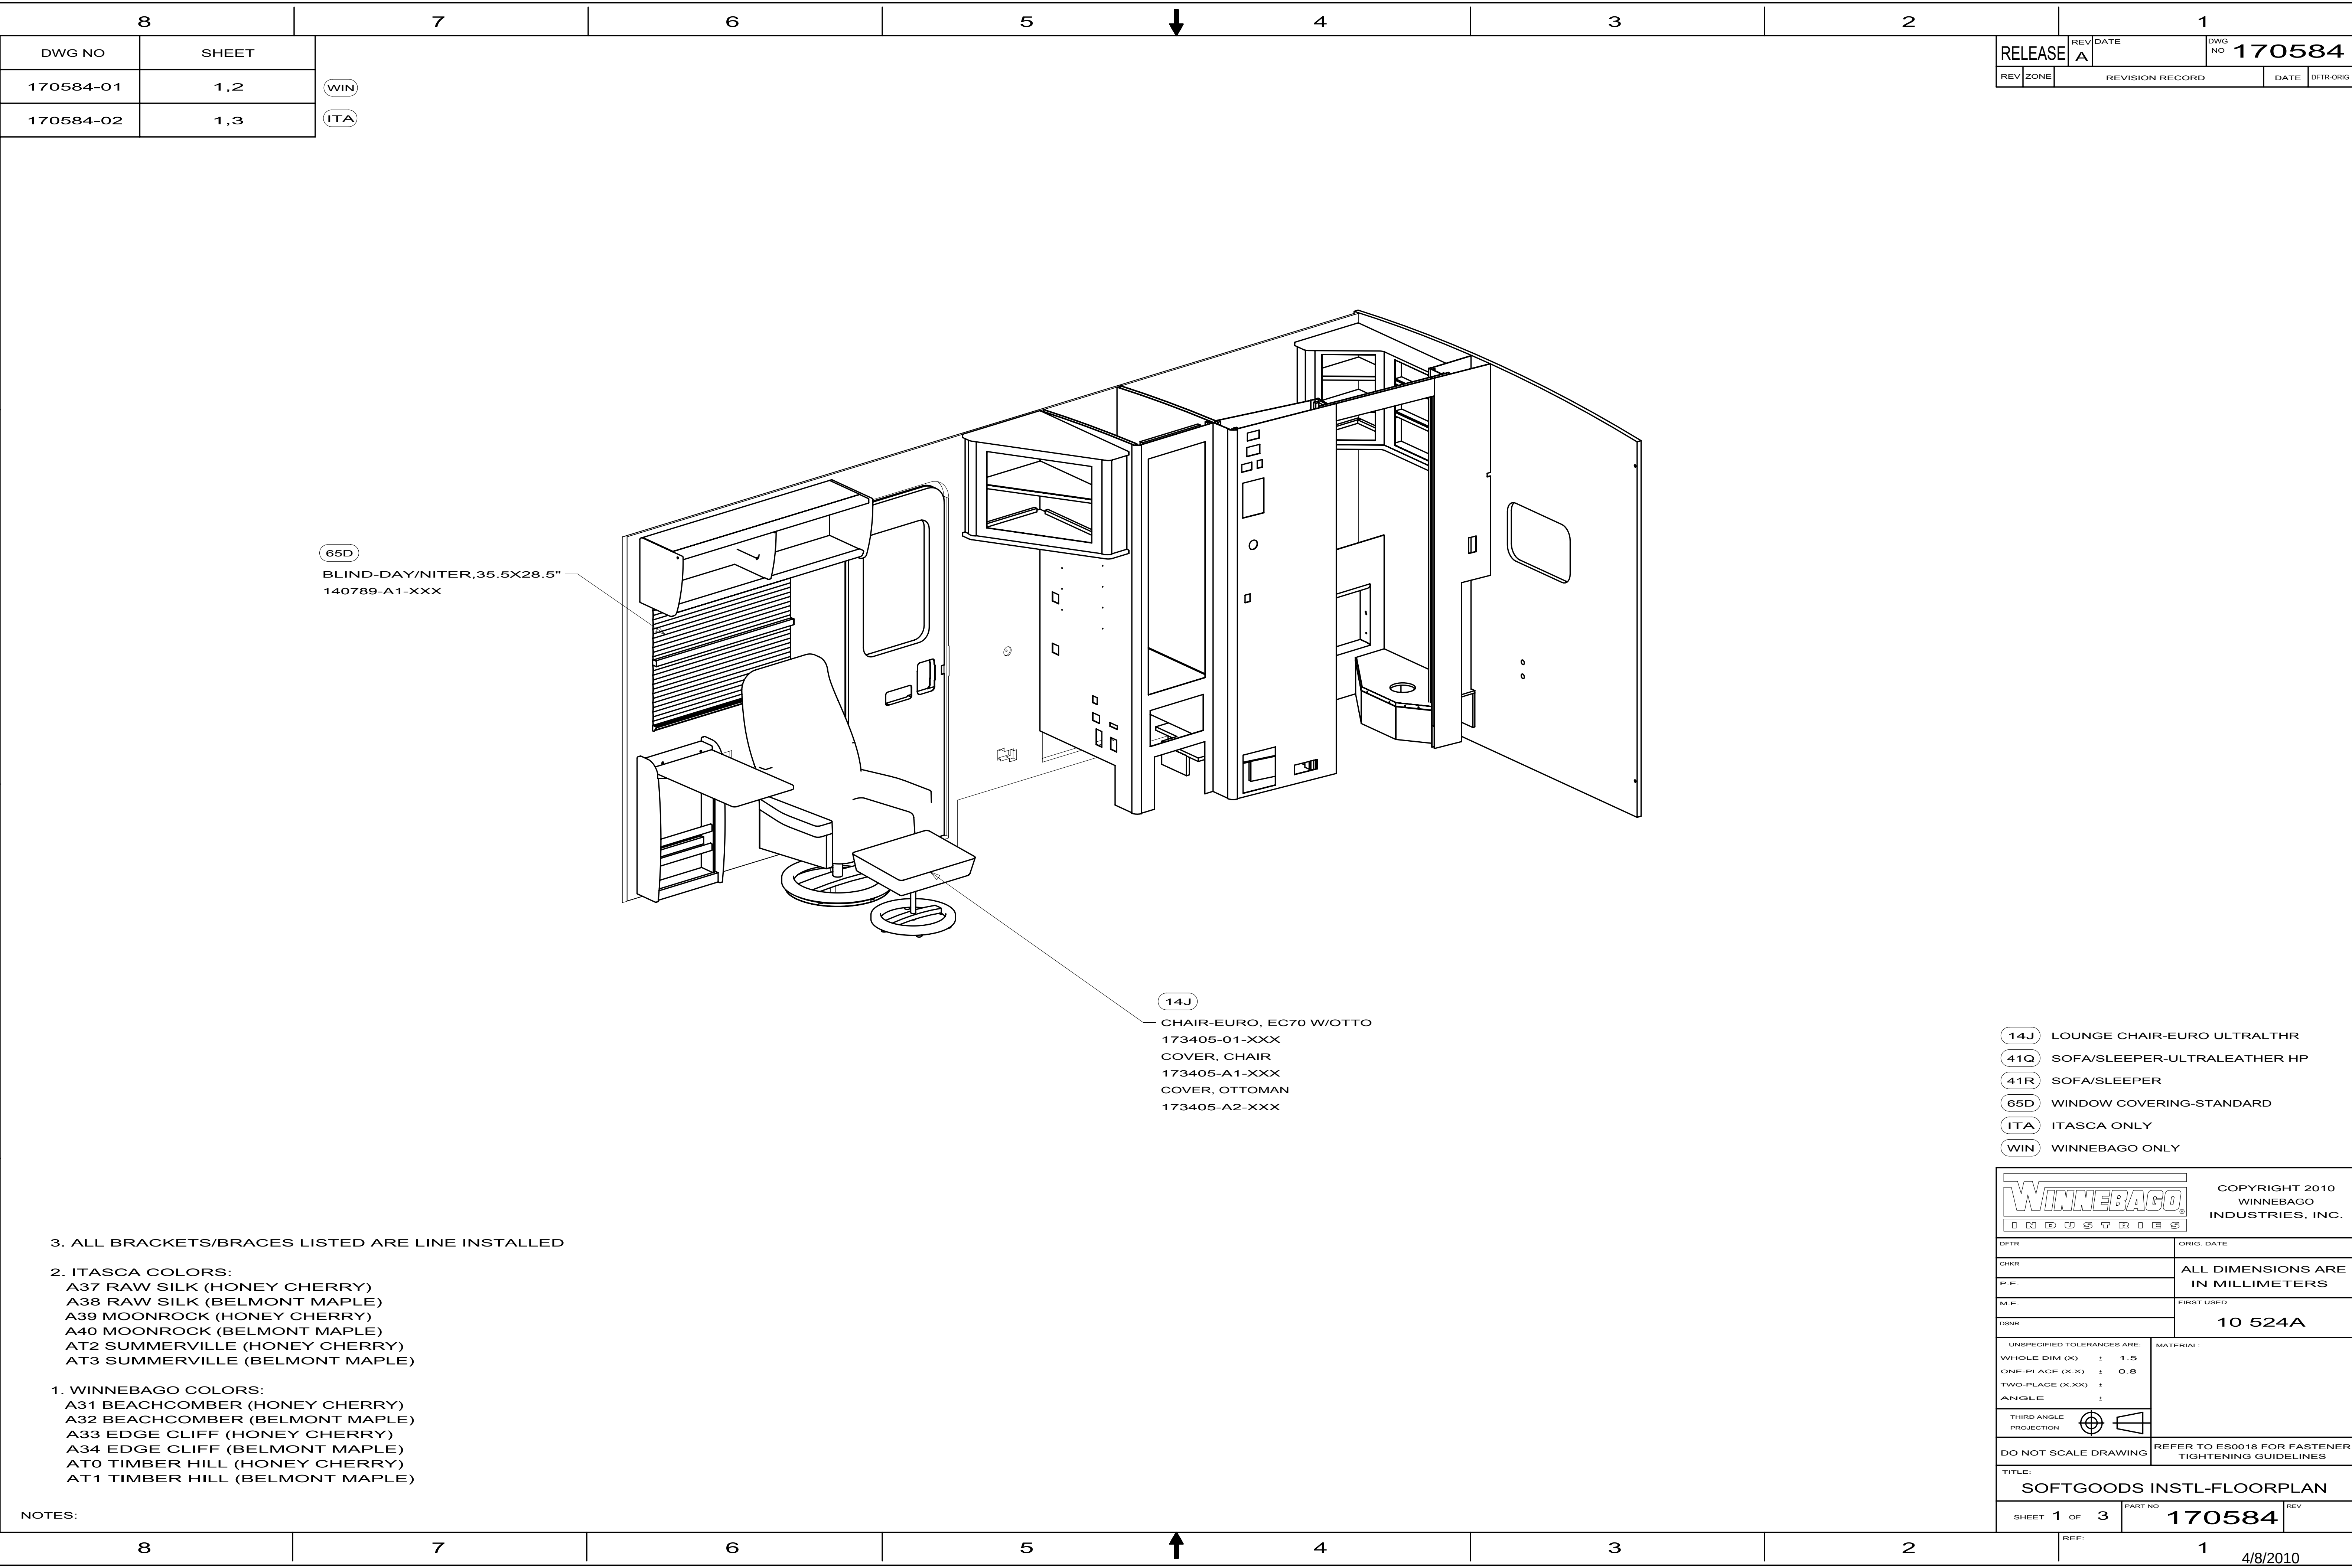

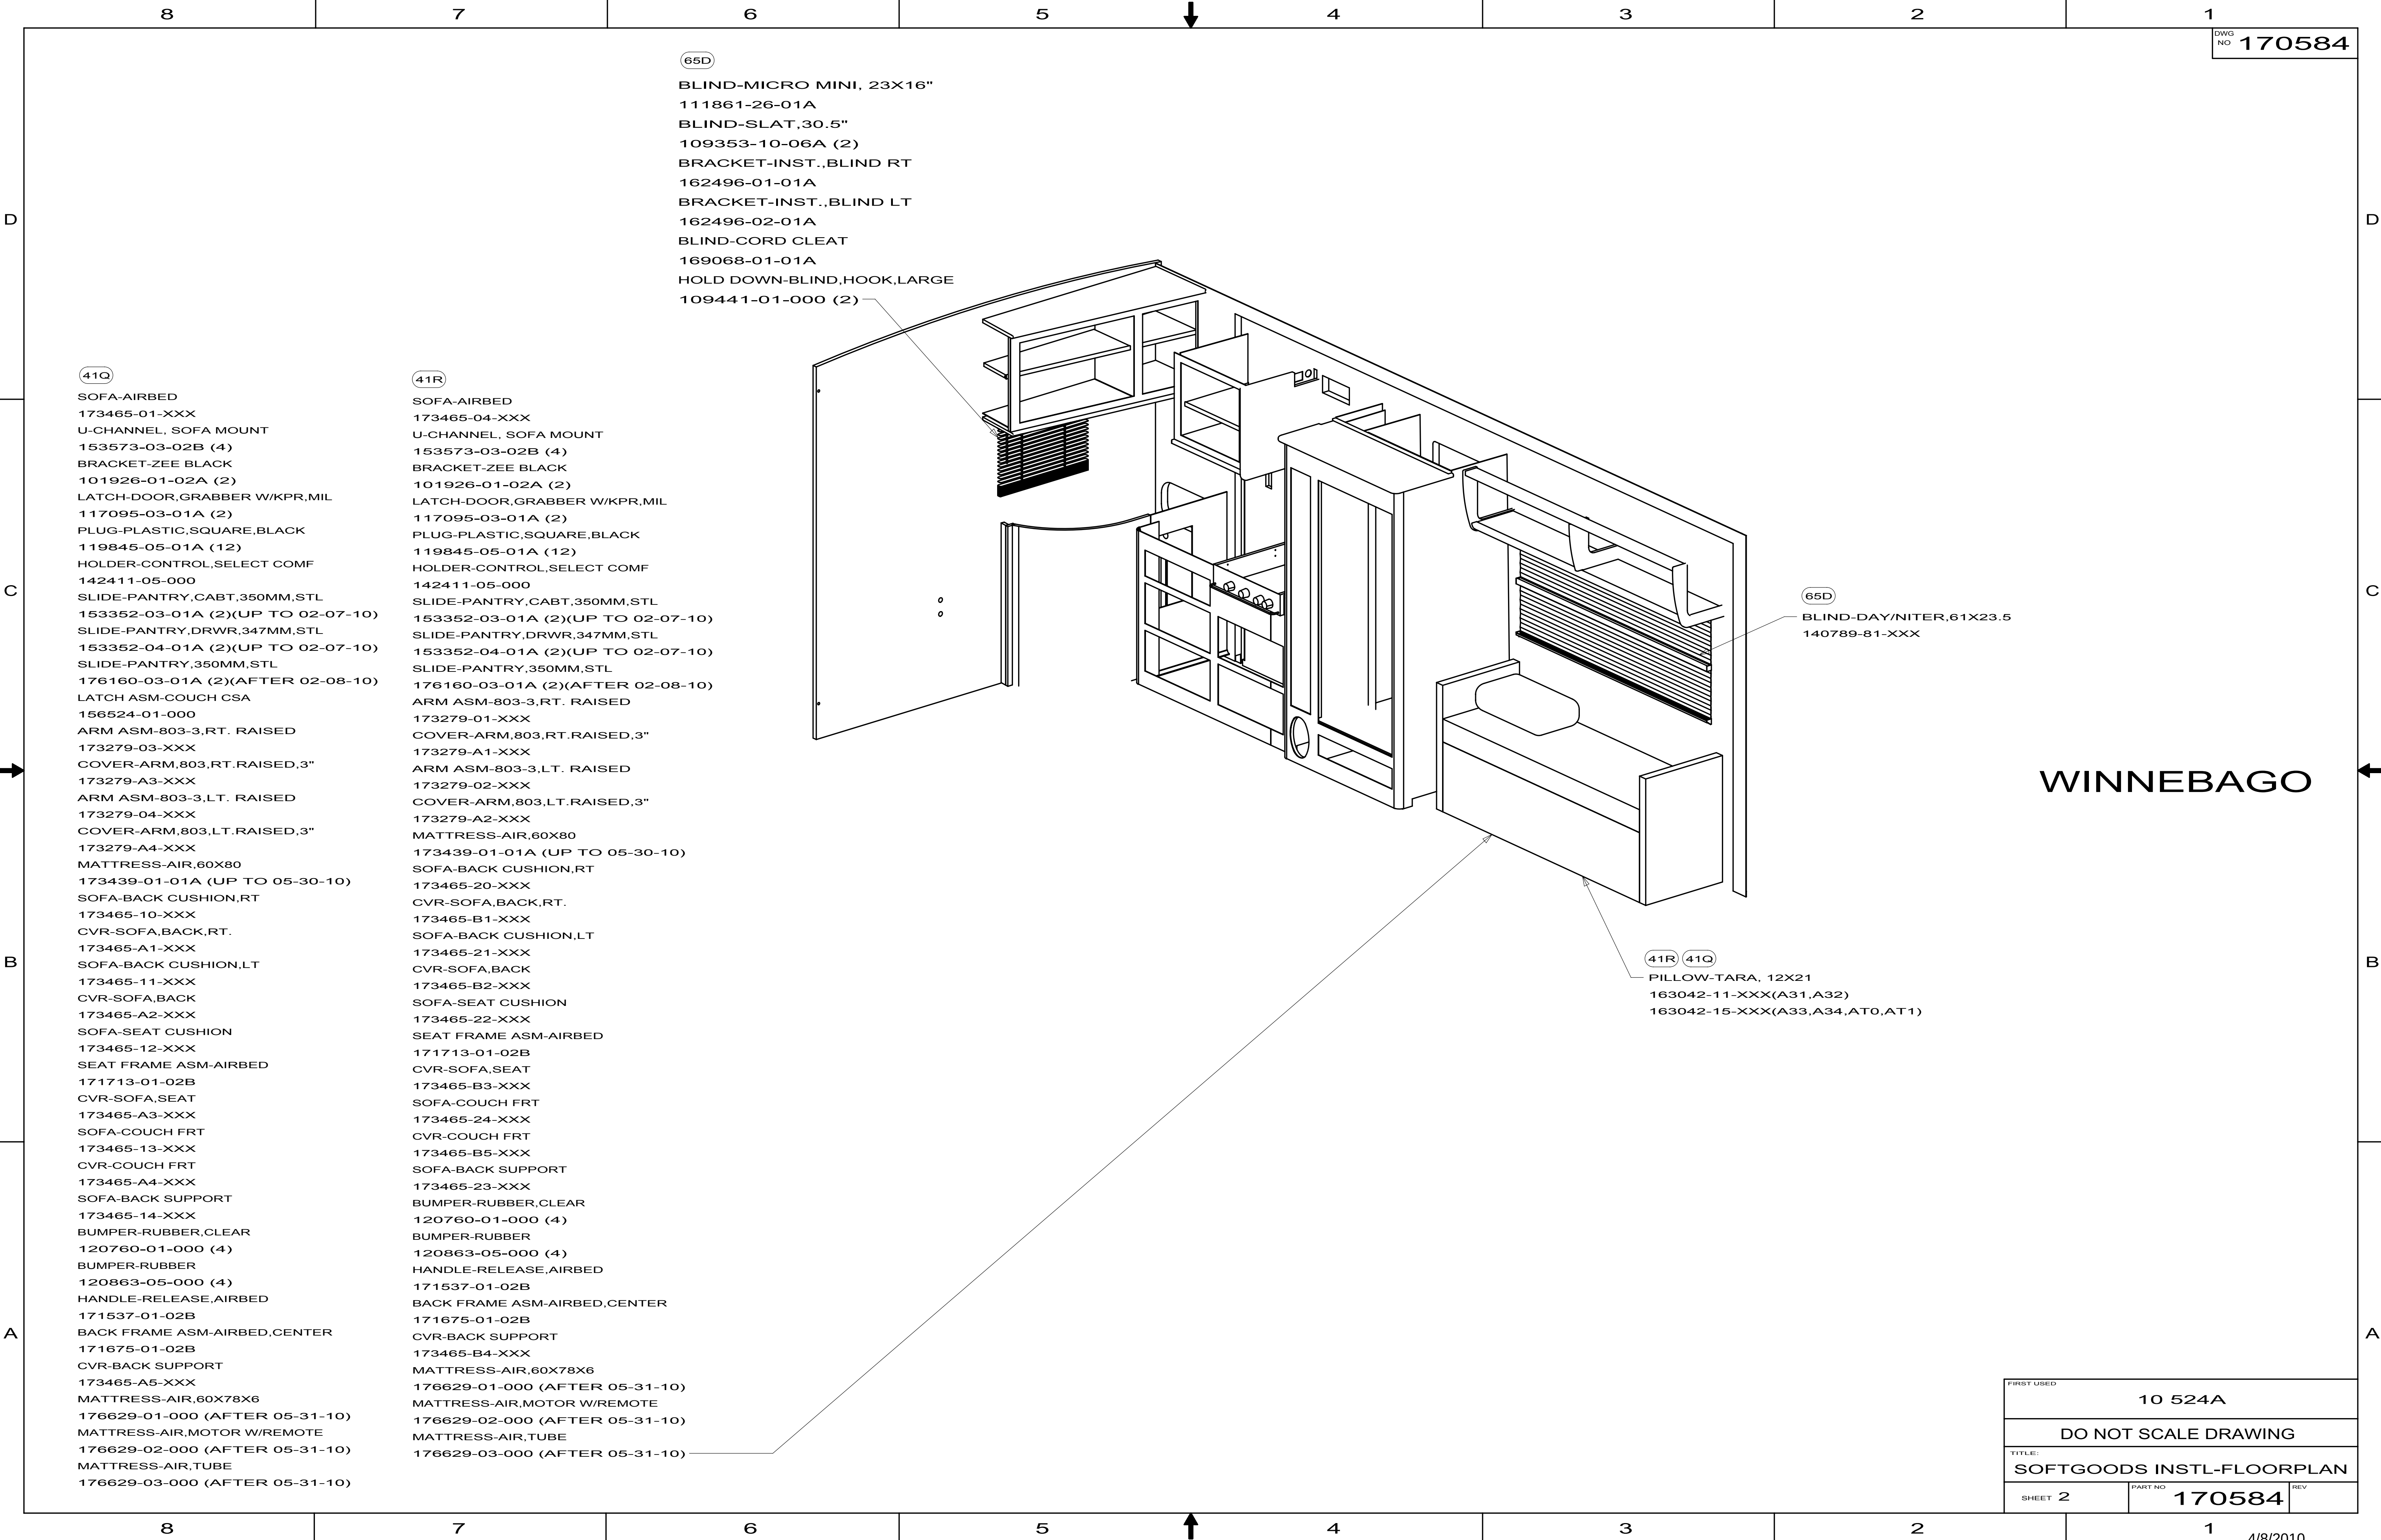

41Q

SOFA-AIRBED
173465-01-XXX
U-CHANNEL, SOFA MOUNT
153573-03-02B (4)
BRACKET-ZEE BLACK
101926-01-02A (2)
LATCH-DOOR,GRABBER W/KPR,MIL
117095-03-01A (2)
PLUG-PLASTIC,SQUARE,BLACK
119845-05-01A (12)
HOLDER-CONTROL,SELECT COMF
142411-05-000
SLIDE-PANTRY,CABT,350MM,STL
153352-03-01A (2)(UP TO 02-07-10)
SLIDE-PANTRY,DRWR,347MM,STL
153352-04-01A (2)(UP TO 02-07-10)
SLIDE-PANTRY,350MM,STL
176160-03-01A (2)(AFTER 02-08-10)
LATCH ASM-COUCH CSA
156524-01-000
ARM ASM-803-3,RT. RAISED
173279-03-XXX
COVER-ARM,803,RT.RAISED,3"
173279-A3-XXX
ARM ASM-803-3,LT. RAISED
173279-04-XXX
COVER-ARM,803,LT.RAISED,3"
173279-A4-XXX
MATTRESS-AIR,60X80
173439-01-01A (UP TO 05-30-10)
SOFA-BACK CUSHION,RT
173465-10-XXX
CVR-SOFA,BACK,RT.
173465-A1-XXX
SOFA-BACK CUSHION,LT
173465-11-XXX
CVR-SOFA,BACK
173465-A2-XXX
SOFA-SEAT CUSHION
173465-12-XXX
SEAT FRAME ASM-AIRBED
171713-01-02B
CVR-SOFA,SEAT
173465-A3-XXX
SOFA-COUCH FRT
173465-13-XXX
CVR-COUCH FRT
173465-A4-XXX
SOFA-BACK SUPPORT
173465-14-XXX
BUMPER-RUBBER,CLEAR
120760-01-000 (4)
BUMPER-RUBBER
120863-05-000 (4)
HANDLE-RELEASE,AIRBED
171537-01-02B
BACK FRAME ASM-AIRBED,CENTER
171675-01-02B
CVR-BACK SUPPORT
173465-A5-XXX
MATTRESS-AIR,60X78X6
176629-01-000 (AFTER 05-31-10)
MATTRESS-AIR,MOTOR W/REMOTE
176629-02-000 (AFTER 05-31-10)
MATTRESS-AIR,TUBE
176629-03-000 (AFTER 05-31-10)

41R

SOFA-AIRBED
173465-04-XXX
U-CHANNEL, SOFA MOUNT
153573-03-02B (4)
BRACKET-ZEE BLACK
101926-01-02A (2)
LATCH-DOOR,GRABBER W/KPR,MIL
117095-03-01A (2)
PLUG-PLASTIC,SQUARE,BLACK
119845-05-01A (12)
HOLDER-CONTROL,SELECT COMF
142411-05-000
SLIDE-PANTRY,CABT,350MM,STL
153352-03-01A (2)(UP TO 02-07-10)
SLIDE-PANTRY,DRWR,347MM,STL
153352-04-01A (2)(UP TO 02-07-10)
SLIDE-PANTRY,350MM,STL
176160-03-01A (2)(AFTER 02-08-10)
ARM ASM-803-3,RT. RAISED
173279-01-XXX
COVER-ARM,803,RT.RAISED,3"
173279-A1-XXX
ARM ASM-803-3,LT. RAISED
173279-02-XXX
COVER-ARM,803,LT.RAISED,3"
173279-A2-XXX
MATTRESS-AIR,60X80
173439-01-01A (UP TO 05-30-10)
SOFA-BACK CUSHION,RT
173465-20-XXX
CVR-SOFA,BACK,RT.
173465-B1-XXX
SOFA-BACK CUSHION,LT
173465-21-XXX
CVR-SOFA,BACK
173465-B2-XXX
SOFA-SEAT CUSHION
173465-22-XXX
SEAT FRAME ASM-AIRBED
171713-01-02B
CVR-SOFA,SEAT
173465-B3-XXX
SOFA-COUCH FRT
173465-24-XXX
CVR-COUCH FRT
173465-B5-XXX
SOFA-BACK SUPPORT
173465-23-XXX
BUMPER-RUBBER,CLEAR
120760-01-000 (4)
BUMPER-RUBBER
120863-05-000 (4)
HANDLE-RELEASE,AIRBED
171537-01-02B
BACK FRAME ASM-AIRBED,CENTER
171675-01-02B
CVR-BACK SUPPORT
173465-B4-XXX
MATTRESS-AIR,60X78X6
176629-01-000 (AFTER 05-31-10)
MATTRESS-AIR,MOTOR W/REMOTE
176629-02-000 (AFTER 05-31-10)
MATTRESS-AIR,TUBE
176629-03-000 (AFTER 05-31-10)

65D

BLIND-MICRO MINI, 23X16"
111861-26-01A
BLIND-SLAT,30.5"
109353-10-06A (2)
BRACKET-INST.,BLIND RT
162496-01-01A
BRACKET-INST.,BLIND LT
162496-02-01A
BLIND-CORD CLEAT
169068-01-01A
HOLD DOWN-BLIND,HOOK,LARGE
109441-01-000 (2)

65D

BLIND-DAY/NITER,61X23.5
140789-81-XXX

41R 41Q

PILLOW-TARA, 12X21
163042-11-XXX(A31,A32)
163042-15-XXX(A33,A34,AT0,AT1)

WINNEBAGO

FIRST USED		
10 524A		
DO NOT SCALE DRAWING		
TITLE: SOFTGOODS INSTL-FLOORPLAN		
SHEET 2	PART NO 170584	REV

65D

BLIND-MICRO MINI, 23X16"
111861-26-01A

BLIND-SLAT,30.5"
109353-10-06A (2)

BRACKET-INST.,BLIND RT
162496-01-01A

BRACKET-INST.,BLIND LT
162496-02-01A

BLIND-CORD CLEAT
169068-01-01A

HOLD DOWN-BLIND,HOOK,LARGE
109441-01-000 (2)

65D
BLIND-DAY/NITER,61X23.5
140789-81-XXX

41R 41Q

PILLOW-TARA, 12X21

163042-12-XXX(A37,A38)

163042-11-XXX(A39,A40)

163042-14-XXX(AT2,AT3)

ITASCA

41R (A37,A38,A39,A40)

SOFA-AIRBED
 173465-04-XXX
 U-CHANNEL, SOFA MOUNT
 153573-03-02B (4)
 BRACKET-ZEE BLACK
 101926-01-02A (2)
 LATCH-DOOR,GRABBER W/KPR,MIL
 117095-03-01A (2)
 PLUG-PLASTIC,SQUARE,BLACK
 119845-05-01A (12)
 HOLDER-CONTROL,SELECT COMF
 142411-05-000
 SLIDE-PANTRY,CABT,350MM,STL
 153352-03-01A (2)(UP TO 02-07-10)
 SLIDE-PANTRY,DRWR,347MM,STL
 153352-04-01A (2)(UP TO 02-07-10)
 SLIDE-PANTRY,350MM,STL
 176160-03-01A (2)(AFTER 02-08-10)
 ARM ASM-803-3,RT. RAISED
 173279-01-XXX
 COVER-ARM,803,RT.RAISED,3"
 173279-A1-XXX
 ARM ASM-803-3,LT. RAISED
 173279-02-XXX
 COVER-ARM,803,LT.RAISED,3"
 173279-A2-XXX
 MATTRESS-AIR,60X80
 173439-01-01A (UP TO 05-30-10)
 SOFA-BACK CUSHION,RT
 173465-20-XXX
 CVR-SOFA,BACK,RT.
 173465-B1-XXX
 SOFA-BACK CUSHION,LT
 173465-21-XXX
 CVR-SOFA,BACK
 173465-B2-XXX
 SOFA-SEAT CUSHION
 173465-22-XXX
 SEAT FRAME ASM-AIRBED
 171713-01-02B
 CVR-SOFA,SEAT
 173465-B3-XXX
 SOFA-COUCH FRT
 173465-24-XXX
 CVR-COUCH FRT
 173465-B5-XXX
 SOFA-BACK SUPPORT
 173465-23-XXX
 BUMPER-RUBBER,CLEAR
 120760-01-000 (4)
 BUMPER-RUBBER
 120863-05-000 (4)
 HANDLE-RELEASE,AIRBED
 171537-01-02B
 BACK FRAME ASM-AIRBED,CENTER
 171675-01-02B
 CVR-BACK SUPPORT
 173465-B4-XXX
 MATTRESS-AIR,60X78X6
 176629-01-000 (AFTER 05-31-10)
 MATTRESS-AIR,MOTOR W/REMOTE
 176629-02-000 (AFTER 05-31-10)
 MATTRESS-AIR,TUBE
 176629-03-000 (AFTER 05-31-10)

41R (AT2,AT3)


SOFA-AIRBED
173465-05-XXX
U-CHANNEL, SOFA MOUNT
153573-03-02B (4)
BRACKET-ZEE BLACK
101926-01-02A (2)
LATCH-DOOR,GRABBER W/KPR,MIL
117095-03-01A (2)
PLUG-PLASTIC,SQUARE,BLACK
119845-05-01A (12)
HOLDER-CONTROL,SELECT COMF
142411-05-000
SLIDE-PANTRY,CABT,350MM,STL
153352-03-01A (2)(UP TO 02-07-10)
SLIDE-PANTRY,DRWR,347MM,STL
153352-04-01A (2)(UP TO 02-07-10)
SLIDE-PANTRY,350MM,STL
176160-03-01A (2)(AFTER 02-08-10)
LATCH ASM-COUCH CSA
156524-01-000
ARM ASM-803-3,RT. RAISED
173279-11-XXX
COVER-ARM,803,RT.RAISED,3"
173279-A9-XXX
ARM ASM-803-3,LT. RAISED
173279-12-XXX
COVER-ARM,803,LT.RAISED,3"
173279-B0-XXX
MATTRESS-AIR,60X80
173439-01-01A (UP TO 05-30-10)
SOFA-BACK CUSHION,RT
173465-25-XXX
CVR-SOFA,BACK,RT.
173465-B6-XXX
SOFA-BACK CUSHION,LT
173465-26-XXX
CVR-SOFA,BACK
173465-B7-XXX
SOFA-SEAT CUSHION
173465-27-XXX
SEAT FRAME ASM-AIRBED
171713-01-02B
CVR-SOFA,SEAT
173465-B8-XXX
SOFA-COUCH FRT
173465-29-XXX
CVR-COUCH FRT
173465-C0-XXX
SOFA-BACK SUPPORT
173465-28-XXX
BUMPER-RUBBER,CLEAR
120760-01-000 (4)
BUMPER-RUBBER
120863-05-000 (4)
HANDLE-RELEASE,AIRBED
171537-01-02B
BACK FRAME ASM-AIRBED,CENTER
171675-01-02B
CVR-BACK SUPPORT
173465-B9-XXX
MATTRESS-AIR,60X78X6
176629-01-000 (AFTER 05-31-10)
MATTRESS-AIR,MOTER W/REMOTE
176629-02-000 (AFTER 05-31-10)
MATTRESS-AIR,TUBE
176629-03-000 (AFTER 05-31-10)

41Q


OFA-AIRBED
 173465-01-XXX
 U-CHANNEL, SOFA MOUNT
 153573-03-02B (4)
 BRACKET-ZEE BLACK
 101926-01-02A (2)
 LATCH-DOOR,GRABBER W/KPR,MIL
 117095-03-01A (2)
 PLUG-PLASTIC,SQUARE,BLACK
 119845-05-01A (12)
 HOLDER-CONTROL,SELECT COMF
 142411-05-000
 SLIDE-PANTRY,CABT,350MM,STL
 153352-03-01A (2)(UP TO 02-07-10)
 SLIDE-PANTRY,DRWR,347MM,STL
 153352-04-01A (2)(UP TO 02-07-10)
 SLIDE-PANTRY,350MM,STL
 176160-03-01A (2)(AFTER 02-08-10)
 LATCH ASM-COUCH CSA
 156524-01-000
 ARM ASM-803-3,RT. RAISED
 173279-03-XXX
 COVER-ARM,803,RT.RAISED,3"
 173279-A3-XXX
 ARM ASM-803-3,LT. RAISED
 173279-04-XXX
 COVER-ARM,803,LT.RAISED,3"
 173279-A4-XXX
 MATTRESS-AIR,60X80
 173439-01-01A (UP TO 05-30-10)
 SOFA-BACK CUSHION,RT
 173465-10-XXX
 CVR-SOFA,BACK,RT.
 173465-A1-XXX
 SOFA-BACK CUSHION,LT
 173465-11-XXX
 CVR-SOFA,BACK
 173465-A2-XXX
 SOFA-SEAT CUSHION
 173465-12-XXX
 SEAT FRAME ASM-AIRBED
 171713-01-02B
 CVR-SOFA,SEAT
 173465-A3-XXX
 SOFA-COUCH FRT
 173465-13-XXX
 CVR-COUCH FRT
 173465-A4-XXX
 SOFA-BACK SUPPORT
 173465-14-XXX
 BUMPER-RUBBER,CLEAR
 120760-01-000 (4)
 BUMPER-RUBBER
 120863-05-000 (4)
 HANDLE-RELEASE,AIRBED
 171537-01-02B
 BACK FRAME ASM-AIRBED,CENTER
 171675-01-02B
 CVR-BACK SUPPORT
 173465-A5-XXX
 MATTRESS-AIR,60X78X6
 176629-01-000 (AFTER 05-31-10)
 MATTRESS-AIR,MOTOR W/REMOTE
 176629-02-000 (AFTER 05-31-10)
 MATTRESS-AIR,TUBE
 176629-03-000 (AFTER 05-31-10)

DOOR-SCREEN,SHOWER
151578-01-02A
CHANNEL
070504-42-000
(1574)

RING-TOWEL,BRASS
132046-03-02A
SCREW
000G11-08-12B(2)

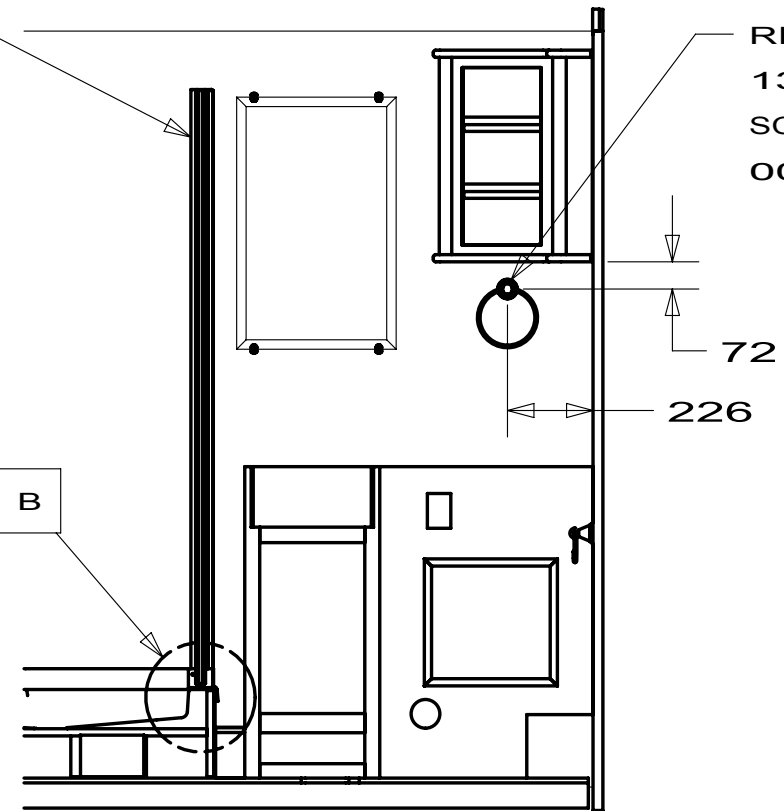

VIEW A

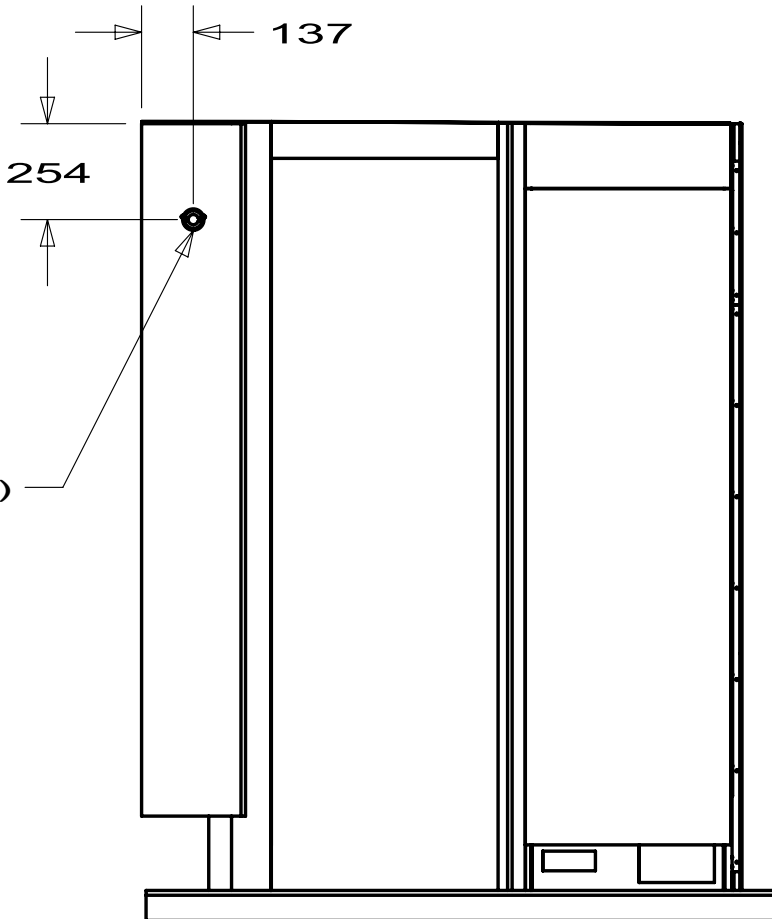

VIEW C

HOOK-ROBE,TWIN
145849-03-02A
SCREW
000G11-08-12B(2)

HOLDER-PAPER
140973-01-02A
SCREW
000G11-08-12B(2)

REGISTER
120134-01-02A(5)
SCREW
000G68-06-12B(20)

TRIM-STEP, ENTRANCE
139955-18-03A
SCREW
000G13-07-12B(5)

DOWEL-HARDWOOD
Y00136-00-468
FLANGE-1"ROD
152301-01-01A(2)
SCREW
000G13-07-12B(4)
CONDUIT
041953-03-000

MIRROR-BEVELED
113195-17-01A
CLIP-MIRROR
009089-01-000(4)

SHADE-VENT COVER
144628-03-02A

HAND RAIL-INTERIOR ENTDOOR
137605-02-01A
SCREW
000G39-10-12B(12)

COVER-BRACKET, STRIKE
148362-01-02A
COVER-SCREW
140151-02-03A(2)
SCREW
000G39-10-12B(2)

EXTINGUISHER INSTL
094499-06-000

PLATE-W/HOLES
134128-02-02B
SCREW
000G11-10-12B(2)
BRACKET-RECLINER
143956-03-04B
KNOB
137598-01-01A
PIPE
010644-51-002

6. FINISH PER ES0022.

5. COVER CARPET WITH PROTECTIVE PLASTIC 047034-07-000 (22 FT) AND 047034

4. TRIM VINYL FLOOR TO SIDEWALL AND CABINETS AS NEEDED PER ES0067 (A/R) M09614-61-XXX.


3. ALL ORDINATE DIMENSIONS ARE MEASURED FROM DATUM.

2. COVER COUNTERTOPS DURING PRODUCTION USING CARPET 93486-01-000 TO PROTECT FROM DAMAGE.

1. TORQUE ALL SEAT BELTS TO 94-117 Nm. NO FLOOR COVERING OR OTHER MATERIAL SHALL BE ALLOWED BETWEEN THE BELT ANCHOR AND IT'S MOUNTING SURFACE.

NOTES:

SHOWER PAN (REF)

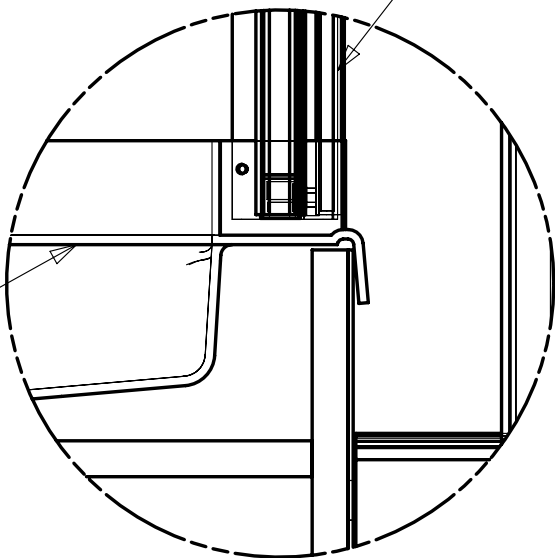


DETAIL B


DOOR-SCREEN,SHOWER
(REF)

(1B1) CODES/STANDARDS USA
(265) CODES/STANDARDS-CSA/CMVSS

WINNEBAGO INDUSTRIES		COPYRIGHT 2010 WINNEBAGO INDUSTRIES, INC.	
DFTR	ORIG. DATE		
CHGR	ALL DIMENSIONS ARE IN MILLIMETERS		
P.E.			
M.E.	FIRST USED		
DSNR	10 524A		
UNSPECIFIED TOLERANCES ARE:		MATERIAL:	
WHOLE DIM (X) : 1.5			
ONE-PLACE (X.X) : 0.8			
TWO-PLACE (X.XX) :			
ANGLE :			
THIRD ANGLE PROJECTION			
DO NOT SCALE DRAWING		REFER TO ES0018 FOR FASTENER TIGHTENING GUIDELINES	
TITLE: FLOOR PLAN-INTERIOR TRIM			
SHEET 1 OF 3		PART NO 172824	REV
REF:		1	

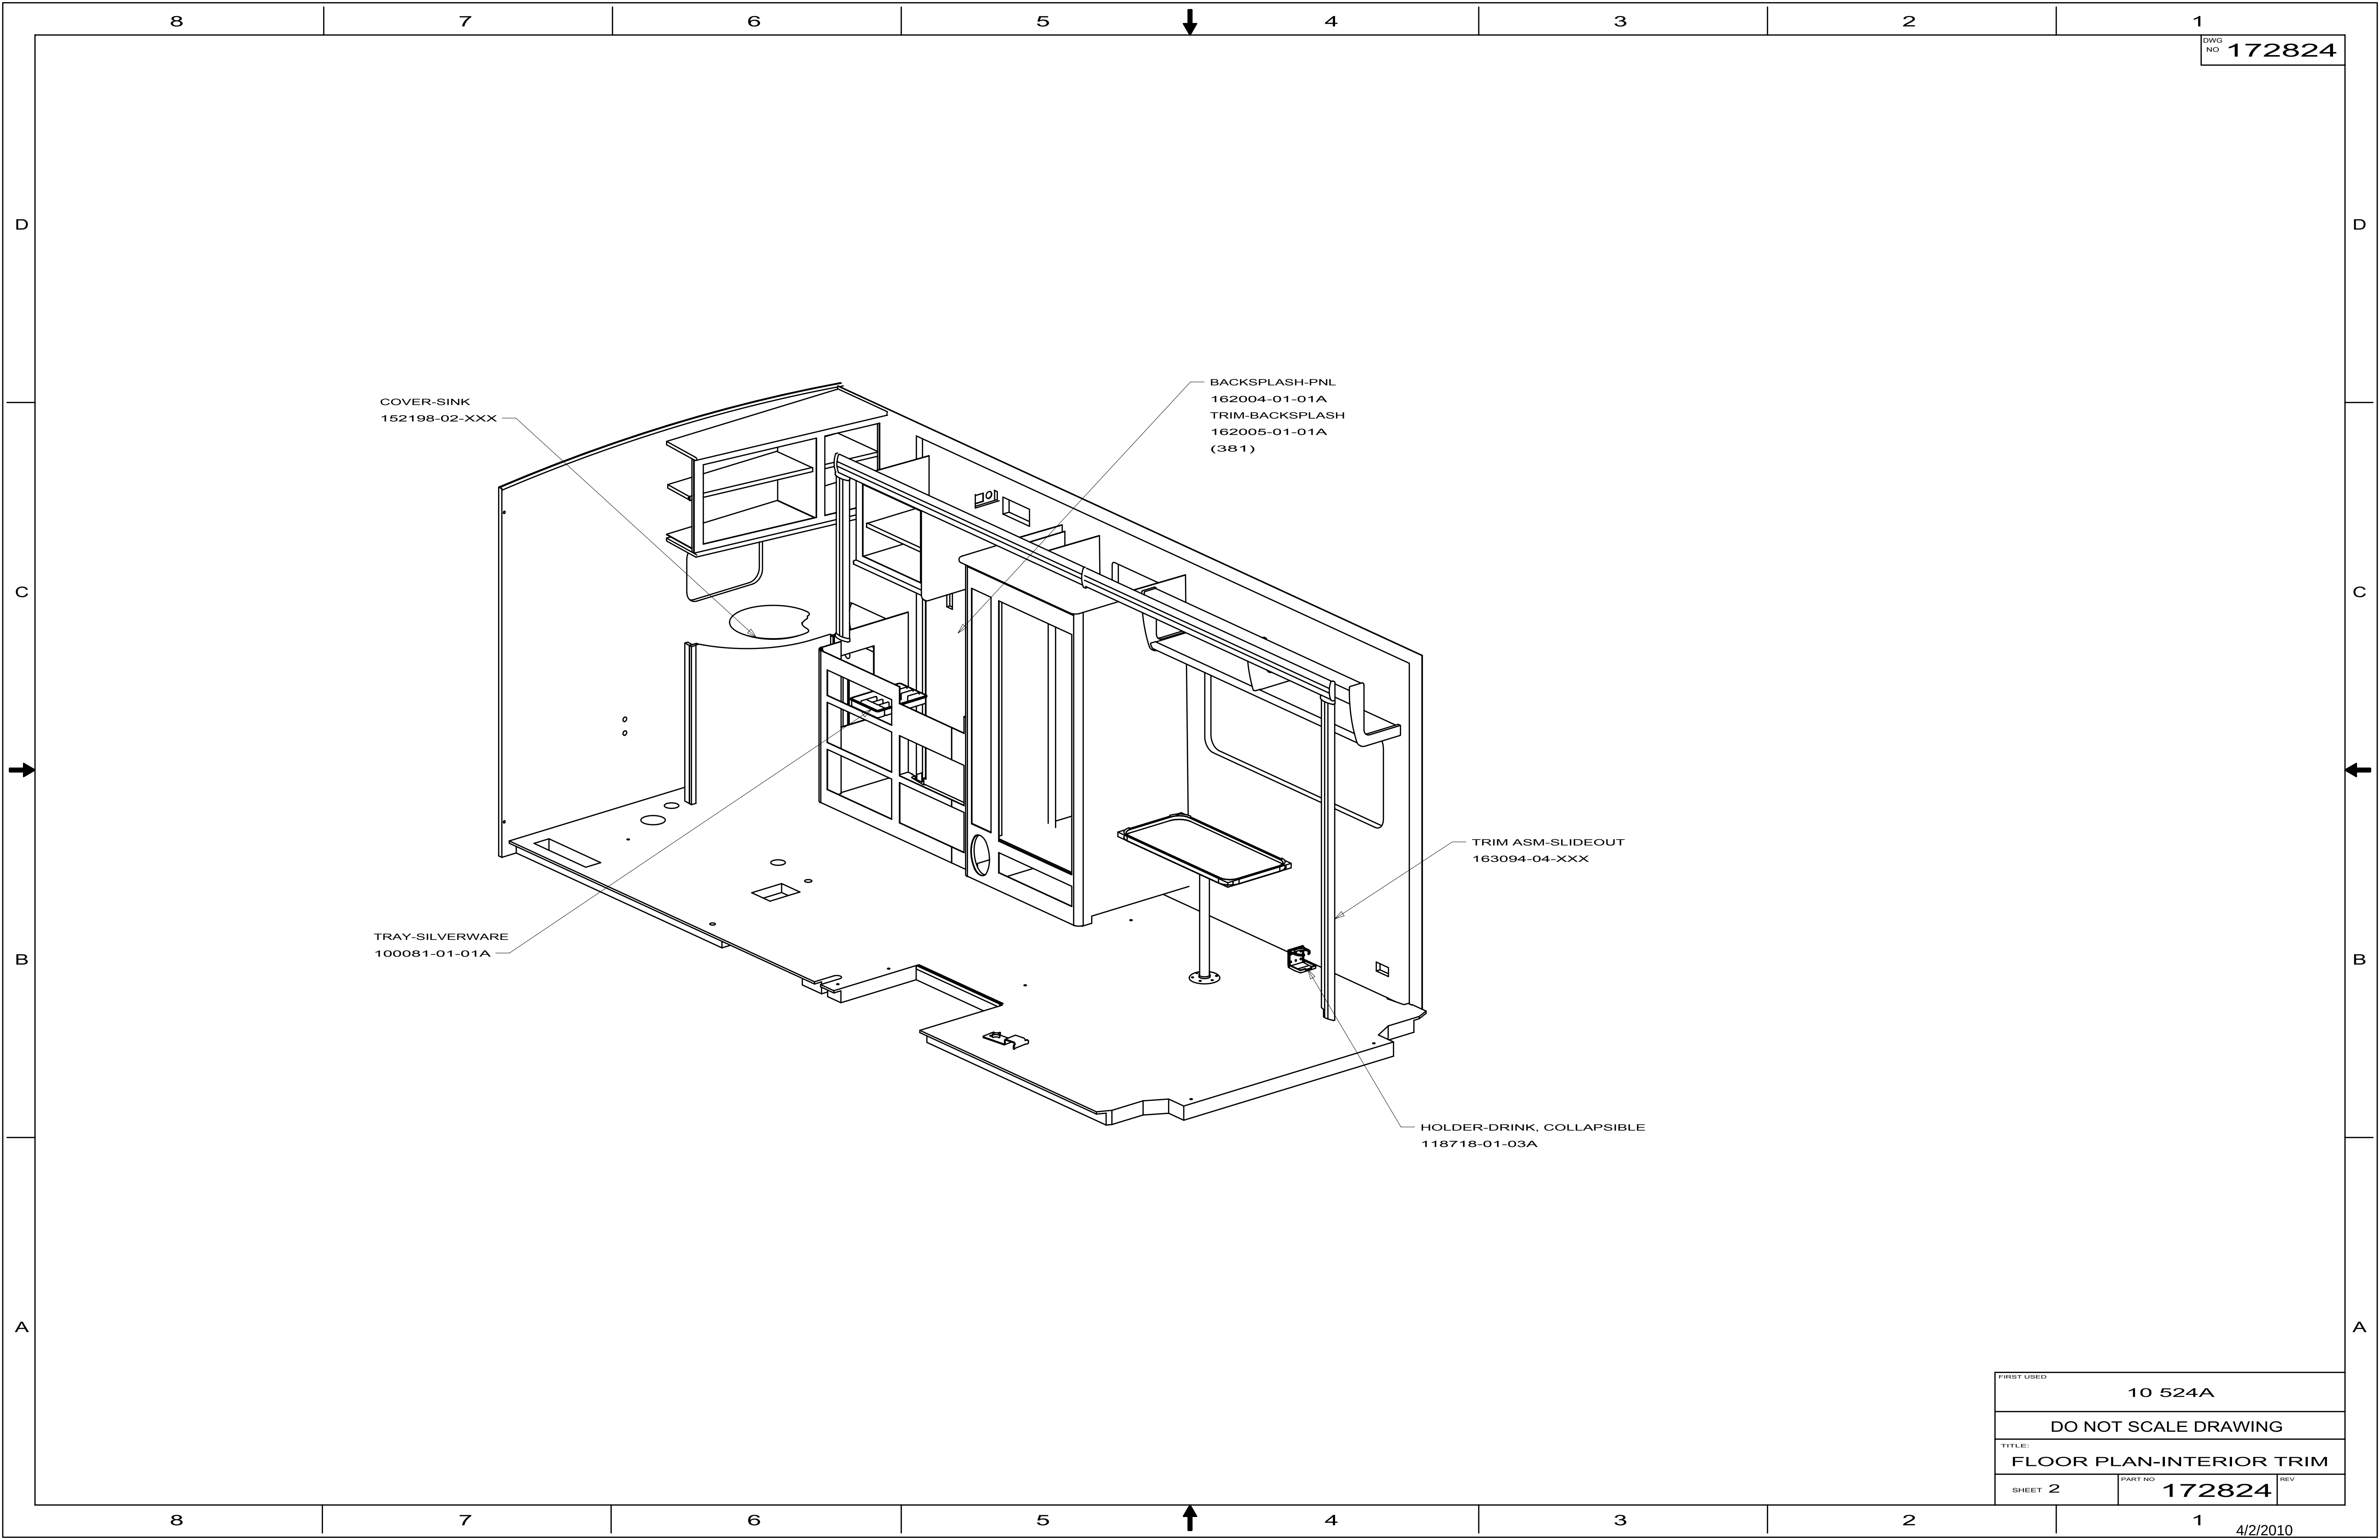

FIRST USED			10 524A
DO NOT SCALE DRAWING			
TITLE:			FLOOR PLAN-INTERIOR TRIM
SHEET 2	PART NO	172824	REV

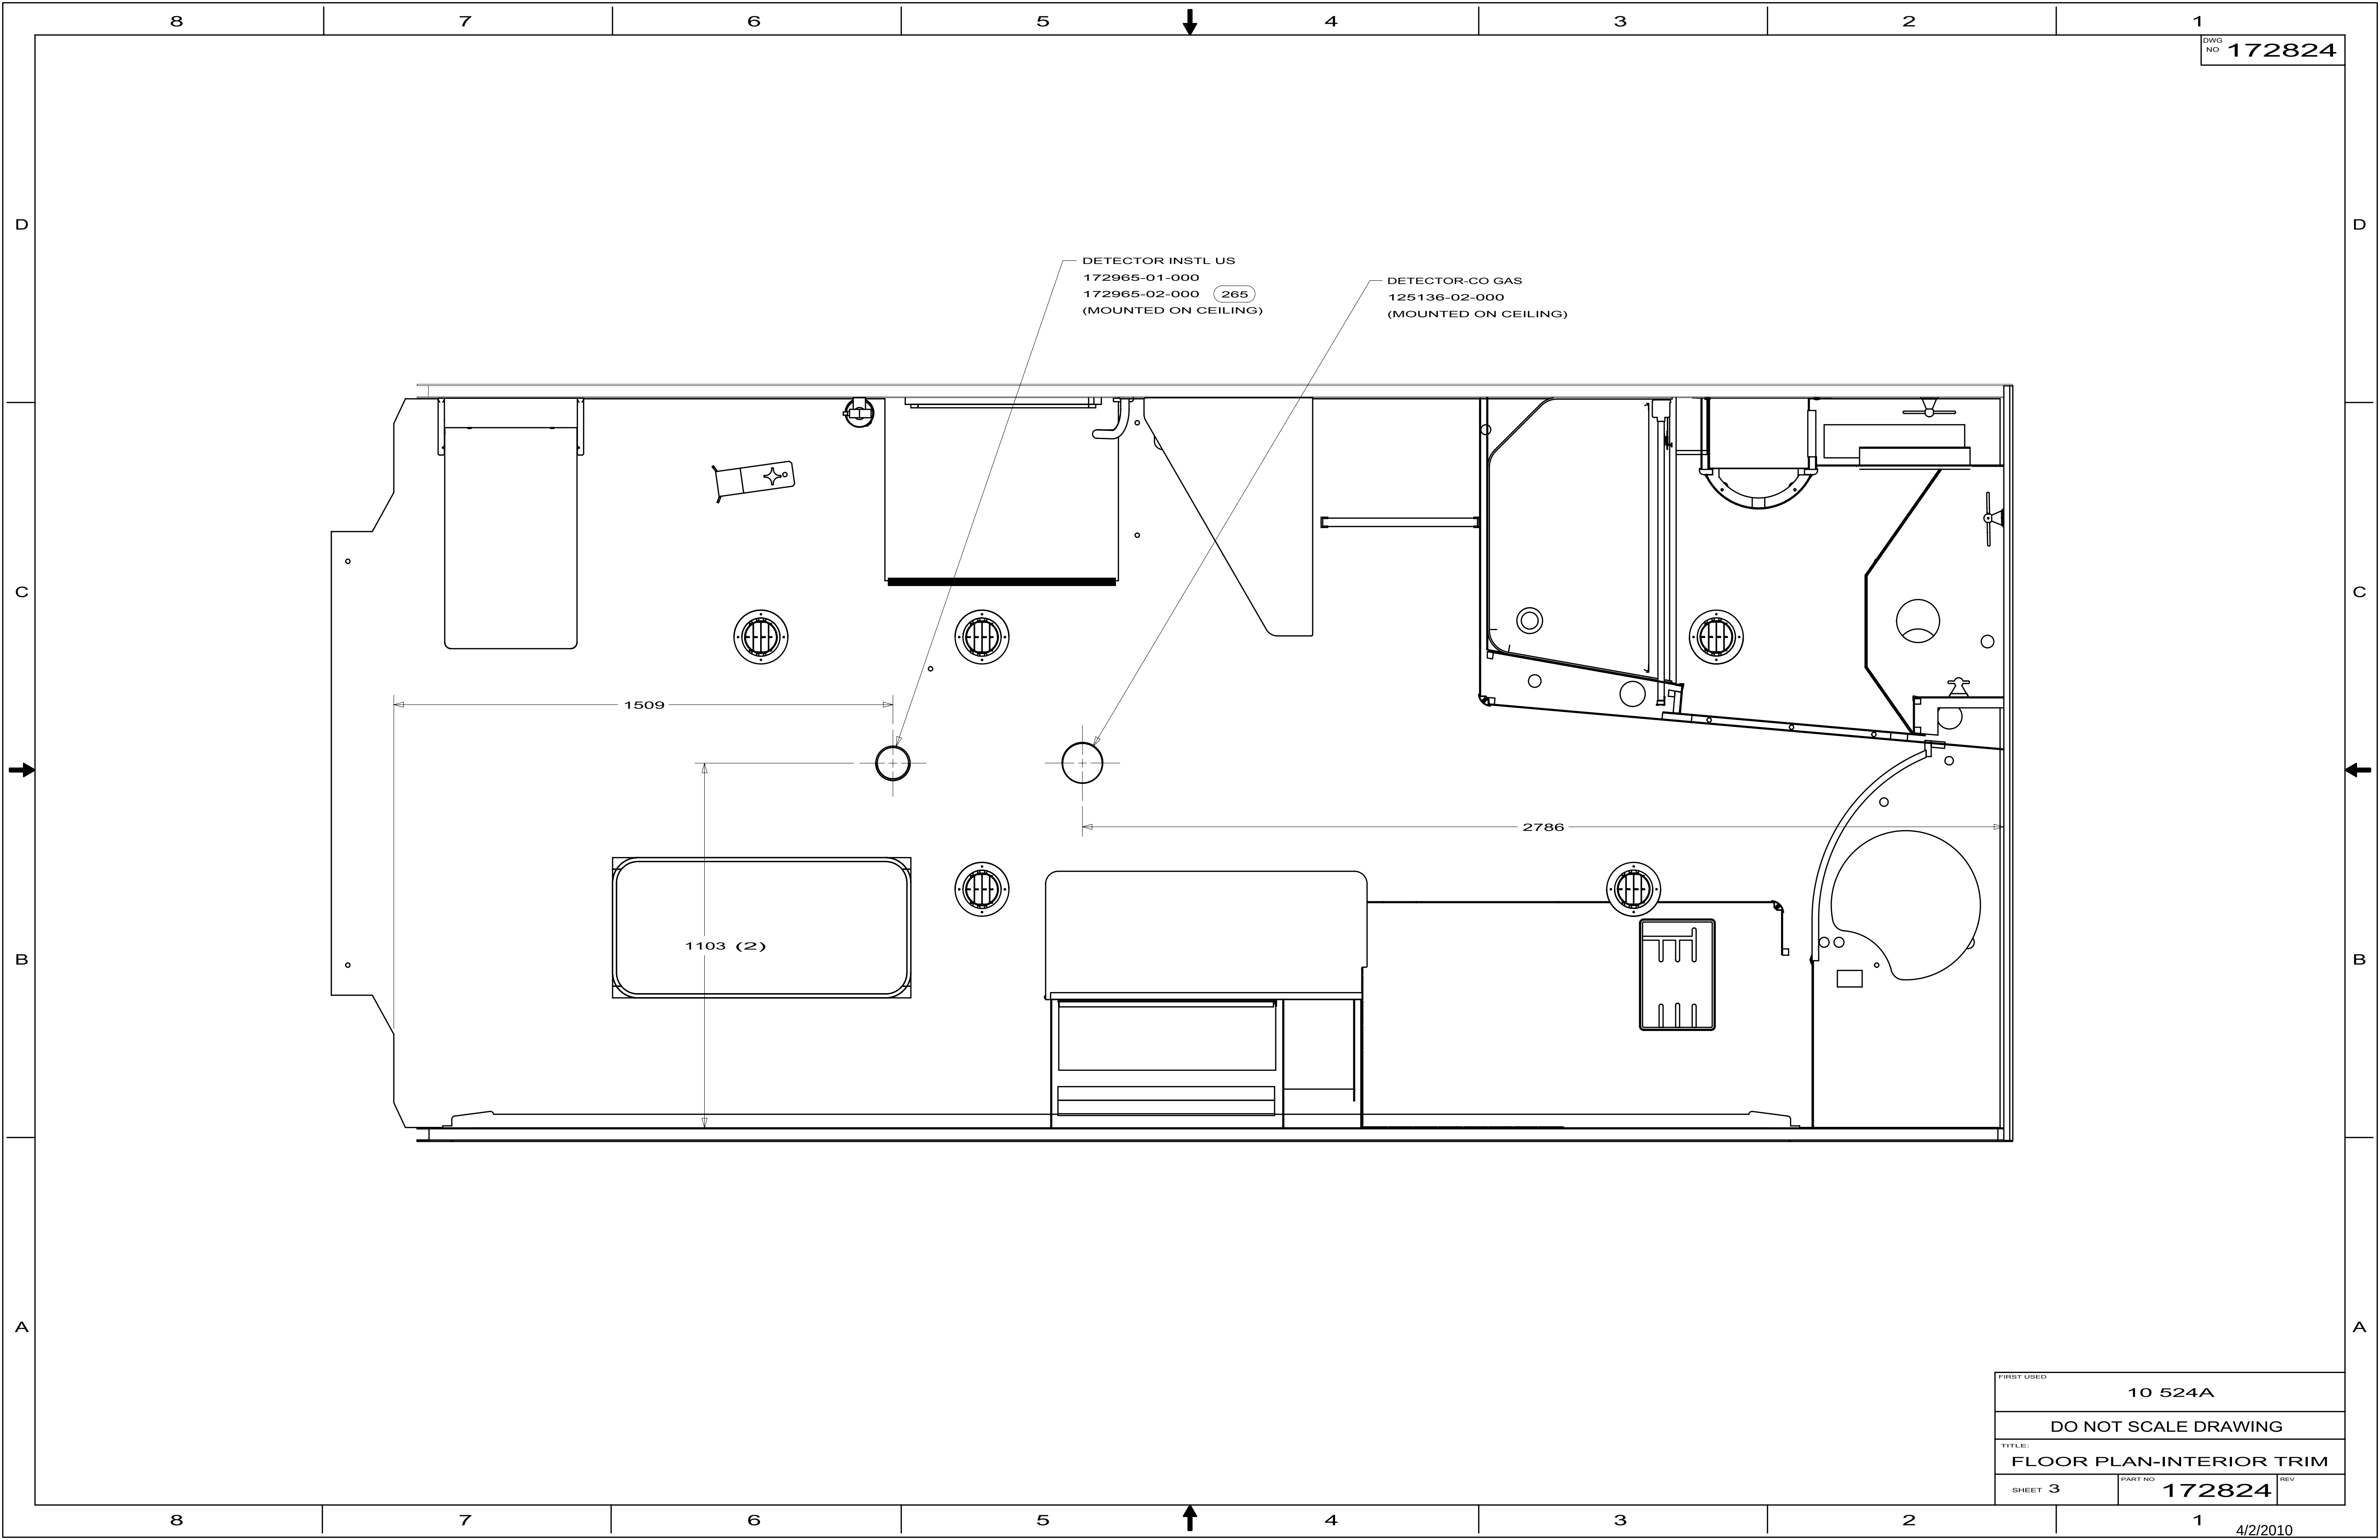

FIRST USED			10 524A
DO NOT SCALE DRAWING			
TITLE:			FLOOR PLAN-INTERIOR TRIM
SHEET 3	PART NO	172824	REV

524A
DRIVER SIDE
SLIDEOUT
163094-04-XXX

FIRST USED		08 500-SERIES	
DO NOT SCALE DRAWING			
TITLE: TRIM ASM-SLIDEOUT			
SHEET 3	PART NO	163094	REV

