




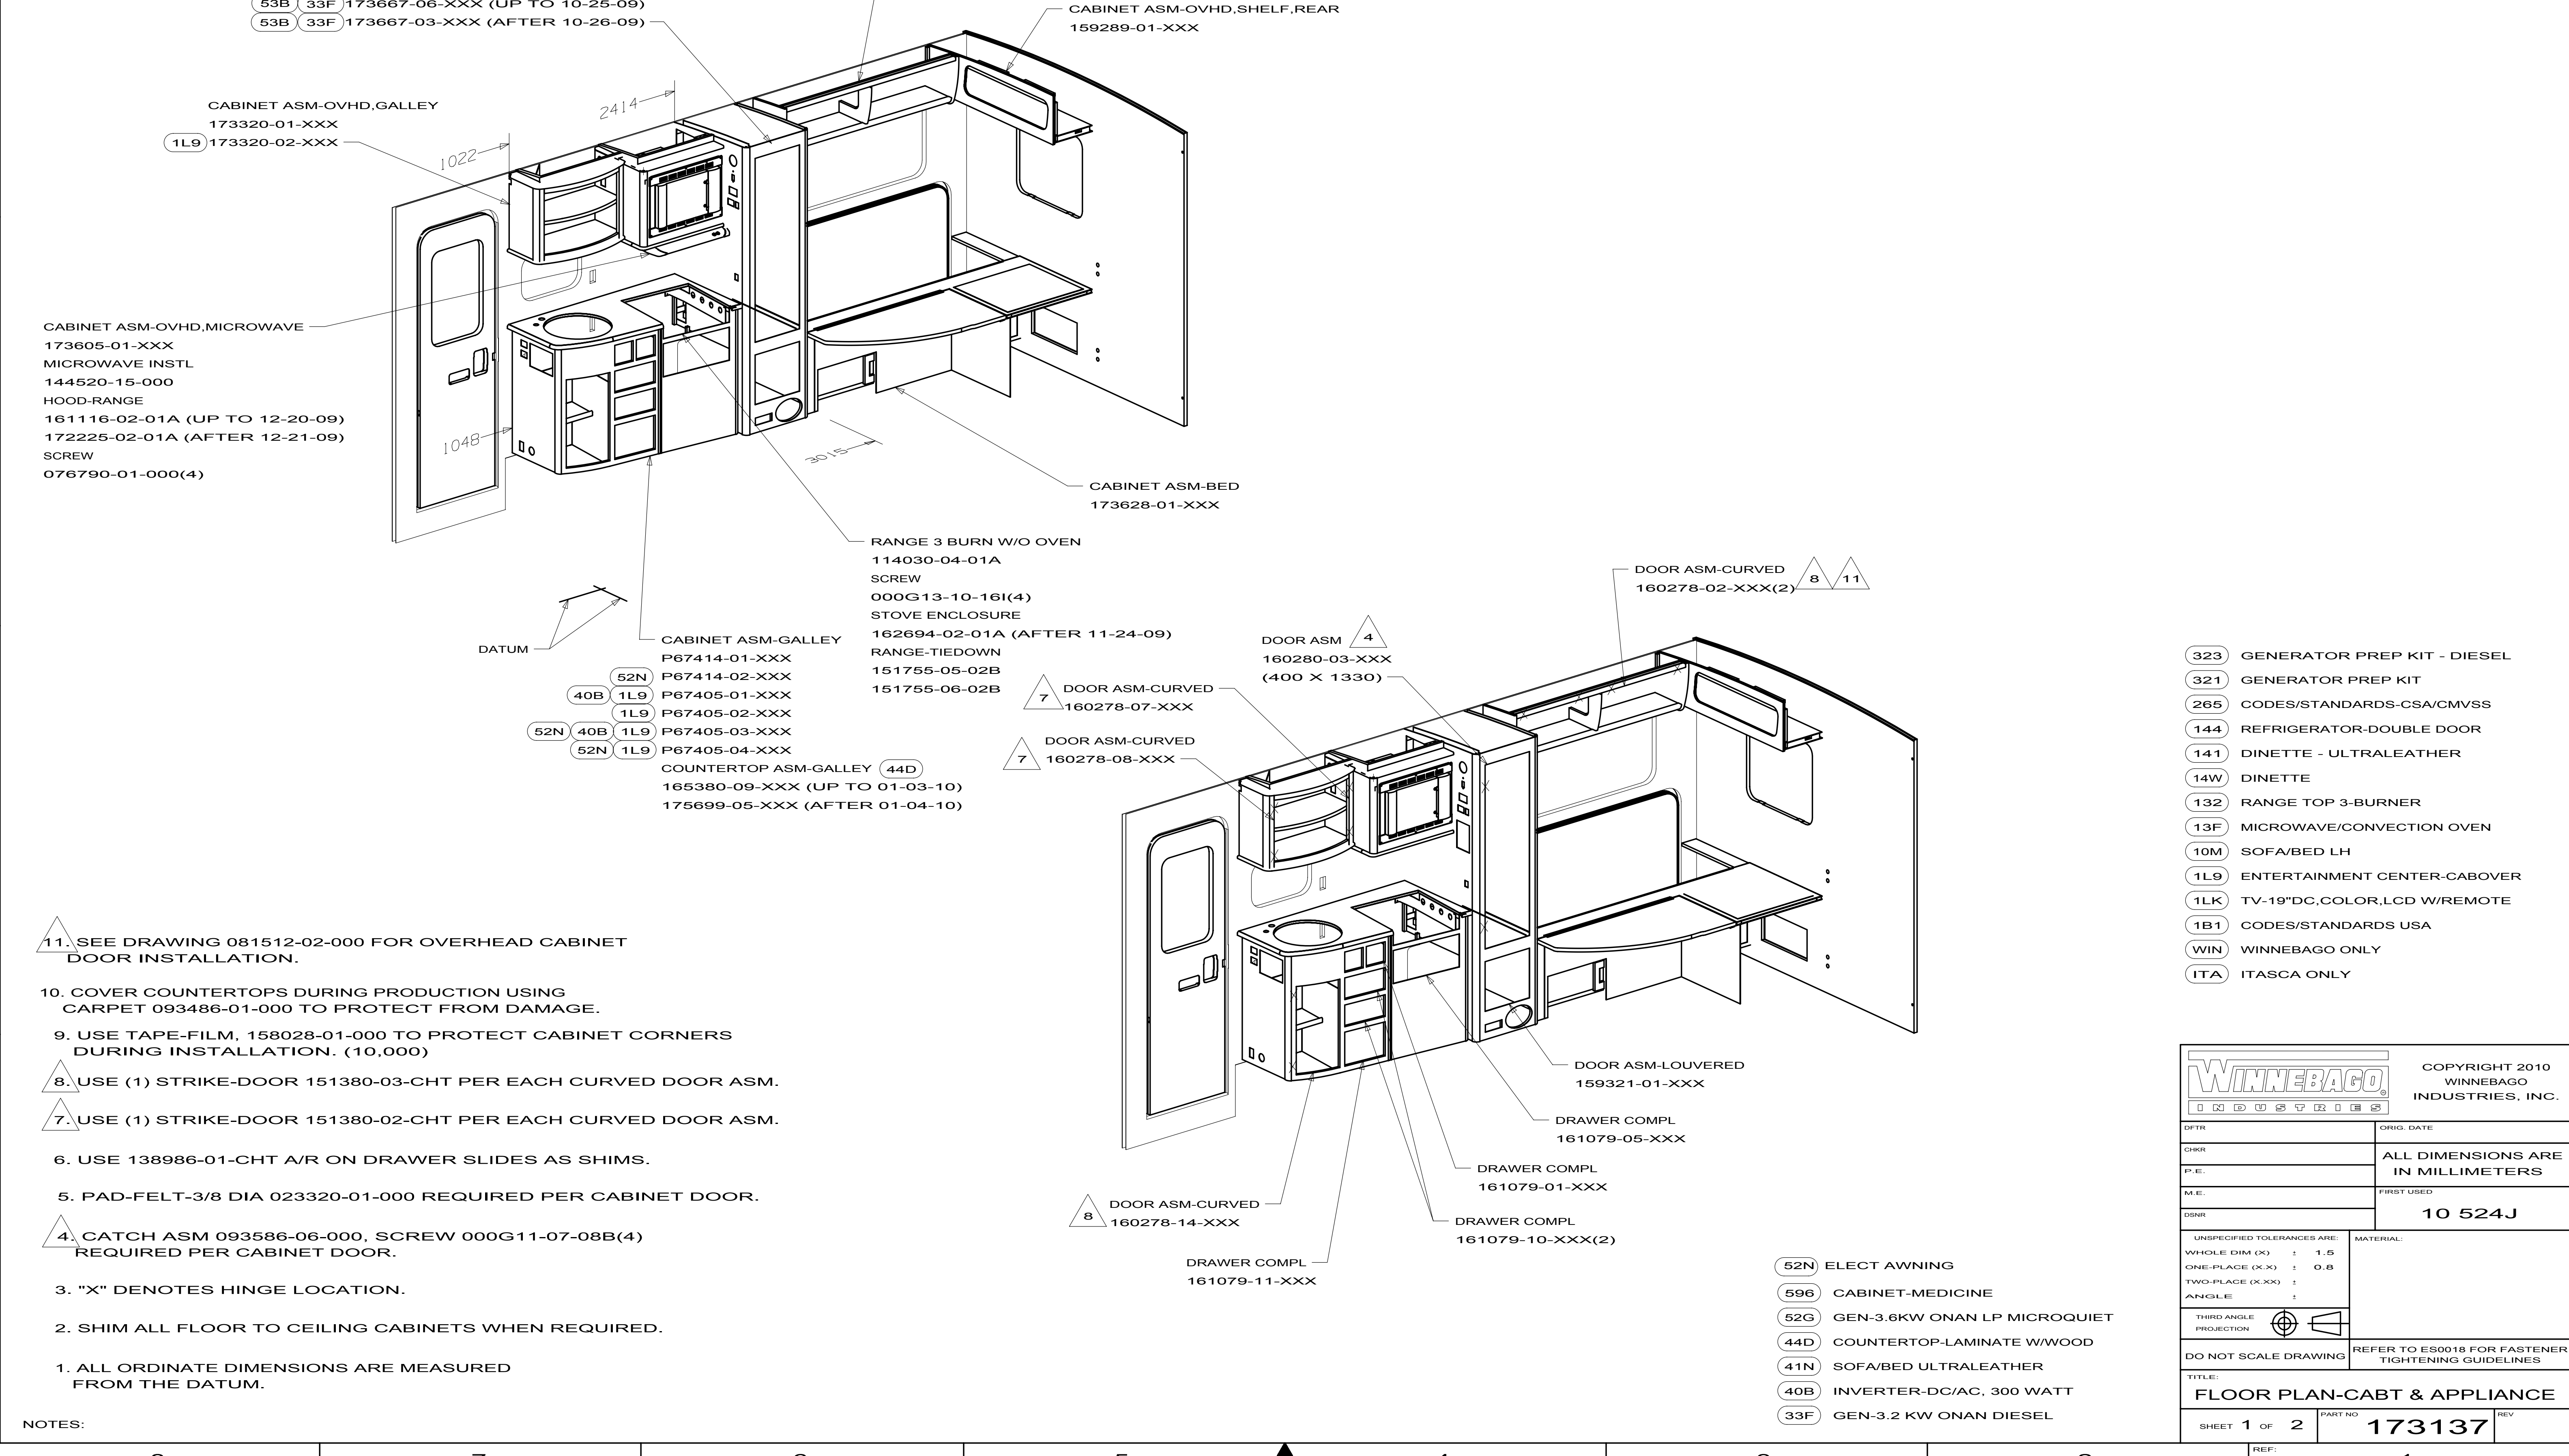


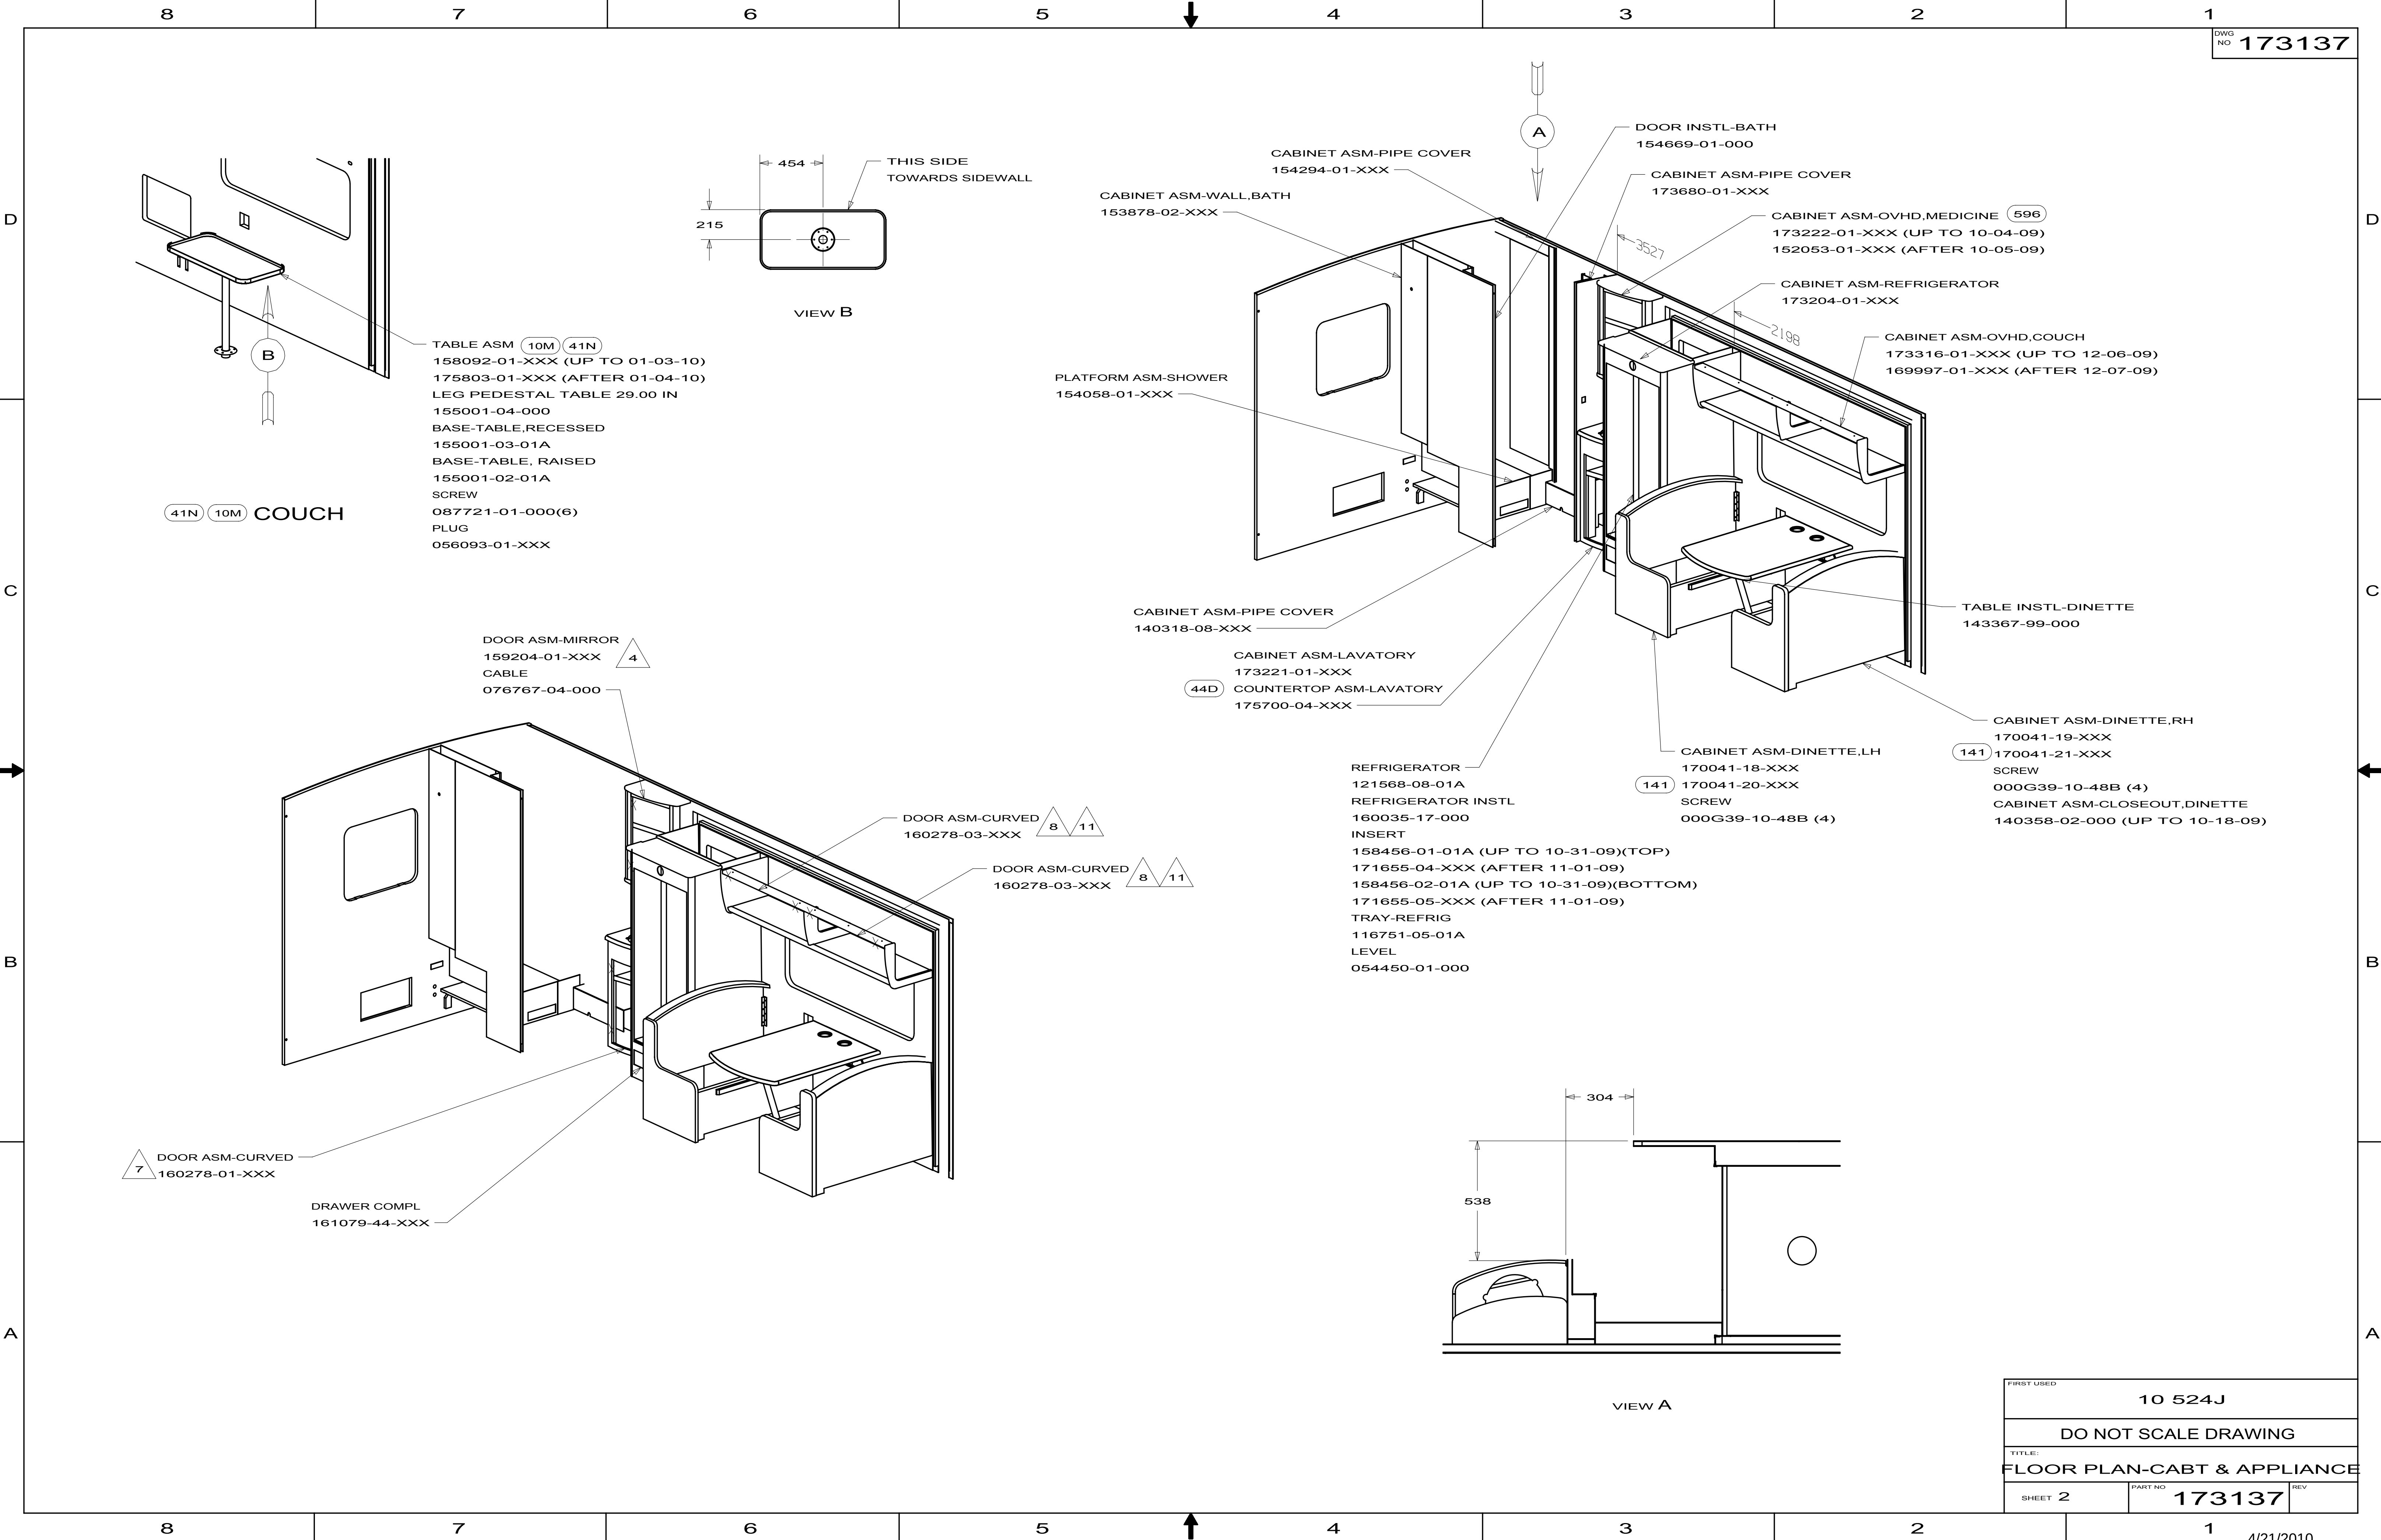

FIRST USED			10 524J
DO NOT SCALE DRAWING			
TITLE: FLOOR PLAN-CABT & APPLIANCE			
SHEET 2	PART NO	173137	REV

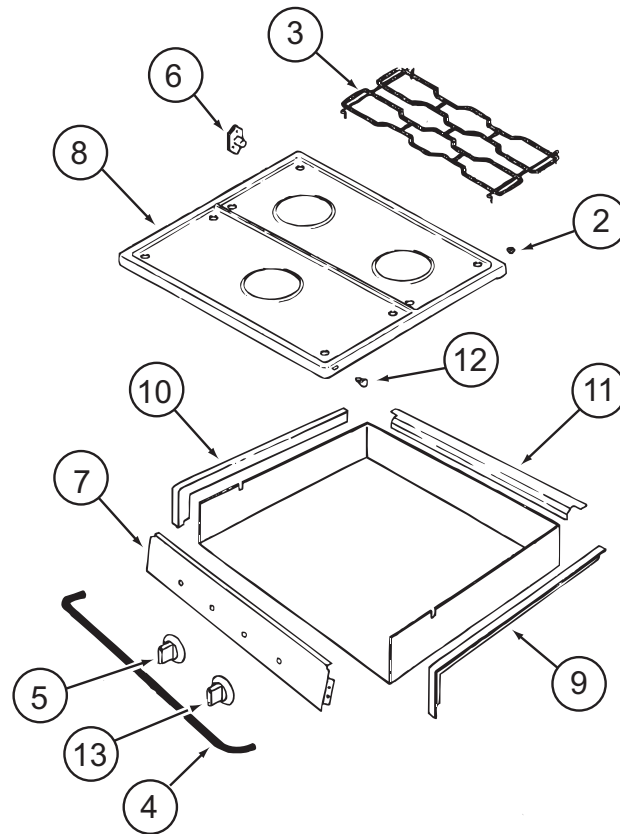

114030-04-01A			
KEY	PART NUMBER	U/M DESCRIPTION	VENDOR NO.
2	102020-01-709	EA BUMPER-GRATE	8007P020-60
3	112881-04-702	EA GRATE - BLACK	74007277
4	114030-02-700	EA GUARD/FABRIC - TOWEL BAR	3609F006-70
5	128728-01-701	EA KNOB - BURNER - REAR	74003941 (1 PER)
5	128728-01-702	EA KNOB - BURNER - FRONT	74003942
6	128728-01-703	EA PIN/T-NUT F/HINGE	7103P109-60
7	114030-04-700	EA PANEL - MANIFOLD - BLACK	74007325
8	126023-01-728	EA TOP - MAIN (BLACK)	74003323
9	114030-01-704	EA TRIM - RIGHT/BLACK TEXTURED	74002839
10	114030-01-705	EA TRIM - LEFT/BLACK TEXTURED	74002840
11	114030-01-706	EA TRIM - REAR/BLACK TEXTURED	74002841
12	102020-01-724	EA BUMPER - MAIN TOP	8003P008-60
13	128728-01-707	EA KNOB - IGNITER	74003944
CONTACT WINNEBAGO PART SALES FOR UNLISTED COMPONENT(S)			

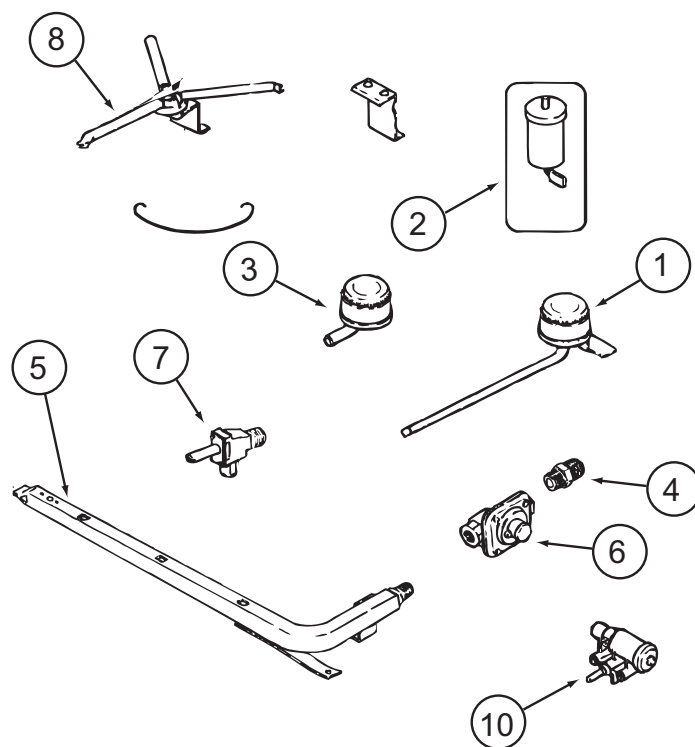

114030-04-01A (CONTINUED)

KEY	PART NUMBER	U/M	DESCRIPTION	VENDOR NO.
1	112881-04-700	EA	BURNER - TOP /LEFT REAR	74004584
1	126023-01-700	EA	BURNER - TOP (RT-REAR) 5100 BTU	74004583
2	112881-04-705	EA	PUSH RING (ELECTRODE MTG)	7104P002-60
2	126023-01-711	EA	ELECTRODE - IGNITER (ONLY)	7432P077-60
3	112881-04-701	EA	BURNER - TOP/FRONT	74004582
4	135065-03-700	EA	FITTING - HALF UNION	74004234
5	135065-01-702	EA	PIPE/MANIFOLD	74004642
6	126023-02-703	EA	REGULATOR - PRESSURE	74004235
7	126023-02-705	EA	VALVE - BURNER - REAR	74004362
7	126023-02-706	EA	VALVE - BURNER - FRONT	74004363
8	126023-01-736	EA	FLASH TUBE EXTENSION (REAR)	74003326
8	126023-01-737	EA	FLASH TUBE EXTENSION (FRONT)	74003327
10	126023-01-719	EA	IGNITER HEAD - TOP BURNER	74002413
	126023-02-702	EA	PIPE - MANIFOLD	74004360
CONTACT WINNEBAGO PART SALES FOR UNLISTED COMPONENT(S)				

KEY PART NUMBER

1	121568-03-700
2	120075-01-701
3	121568-03-701
4	121568-03-702
5	120075-01-702
6	121568-01-700
7	120075-01-705
8	121568-03-705
9	121568-03-721
9	121568-03-722
10	121568-01-701


U/M DESCRIPTION

EA	RETAINER-DOOR PNL/WAFFLE/BLK
EA	HINGE-TOP RH/BOTTOM LH(DOOR)
EA	BUSHING - HINGE PIN/GRAY
EA	DOOR LINER-UPR/WAFFLED/BLACK
EA	CAP, (HINGE PLUG)
EA	RAIL - DOOR UPPER
EA	HINGE-TOP LH/BOTTOM RH(DOOR)
EA	STORAGE LATCH - GRAY
EA	HANDLE/DOOR UPPER RH SWING
EA	HANDLE/DOOR LOWER RH SWING
EA	BIN - DOOR WHITE-WAFFLED LNR

VENDOR NO.

619558-WDL-UPPER
618511
619671
619627 - SMALL WDL
618160
618618
618510
619648
621465
621469
618619 WDL

CONTACT WINNEBAGO PART SALES FOR UNLISTED COMPONENT(S)

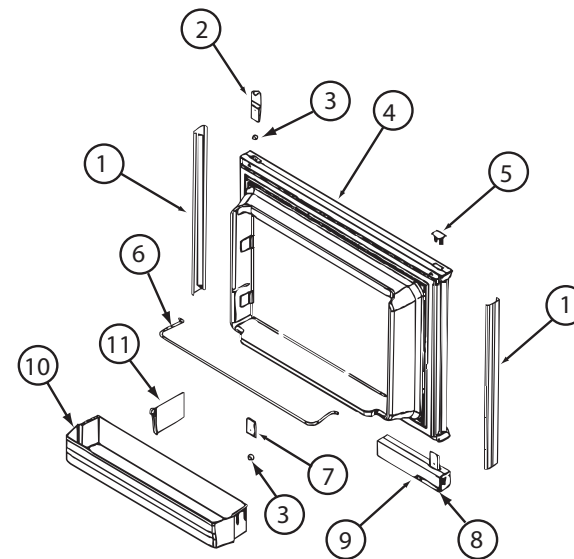

KEY PART NUMBER

1	121568-03-706
2	120075-01-701
3	121568-03-701
4	121568-03-707
5	121568-03-722
6	121568-03-705
7	121568-01-701
9	121568-01-704
10	120075-01-705


U/M DESCRIPTION


EA	RETAINER-DOOR PNL/WAFFLE/BLK
EA	HINGE-TOP RH/BOTTOM LH(DOOR)
EA	BUSHING - HINGE PIN/GRAY
EA	DOOR LINER-LWR/WAFFLED/B/TRM
EA	HANDLE/DOOR LOWER RH SWING
EA	STORAGE LATCH - GRAY
EA	BIN - DOOR WHITE-WAFFLED LNR
EA	RAIL - DOOR LOWER
EA	HINGE-TOP LH/BOTTOM RH(DOOR)

VENDOR NO.

619559-WDL-LOWER
618511
619671
619629
621469
619648
618619 WDL
618578
618510


CONTACT WINNEBAGO PART SALES FOR UNLISTED COMPONENT(S)

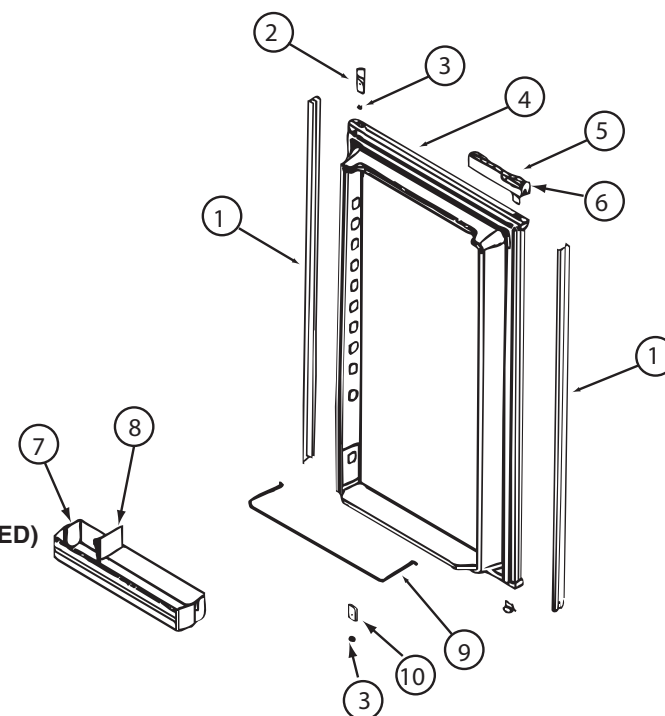

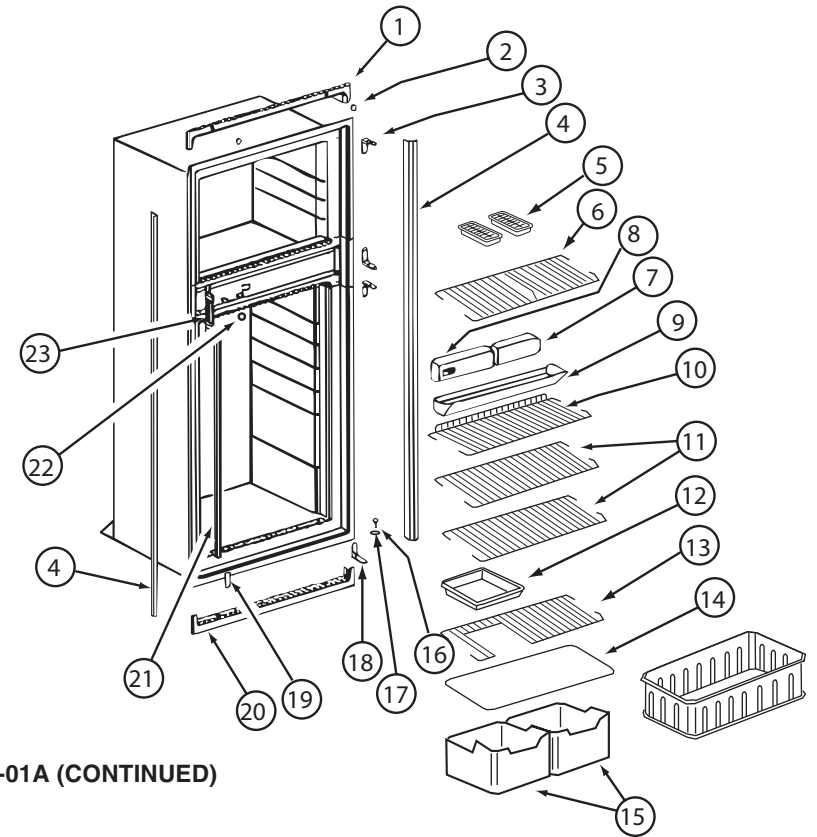


121568-06-01A, 121568-07-01A, 121568-08-01A (CONTINUED)

KEY	PART NUMBER	U/M	DESCRIPTION	VENDOR NO.
1	120075-01-713	EA	TRIM-TOP PIECE	619687
2	120075-01-714	EA	PLUG-HOLE (BLACK)	618170
3	121568-03-710	EA	HINGE/CABINET-TOP/RH-LWR/LH	619335 WAFFLED
4	121568-03-711	EA	TRIM - SIDE/BLACK	622295
6	121568-01-705	EA	SHELF - WIRE FREEZER	620250
7	121568-06-700	EA	FRONT BOX-N611	622002
8	121568-06-701	EA	CONTROL ASSY-OPTICAL/N611	621988 TO SN9056491
9	120075-01-720	EA	TRAY-DRIP	623250
9	120075-01-721	EA	LOUVER-DRIP TRAY	618176
11	121568-01-708	EA	SHELF - WIRE	620273
13	121568-01-707	EA	SHELF - WIRE - SHORT	620272
14	120075-01-725	EA	COVER-CRISPER - 18.5" WIDE	618158
15	121568-01-709	EA	CRISPER	618571
16	120075-01-727	EA	PIN-HINGE	618145
17	121568-03-701	EA	BUSHING - HINGE PIN/GRAY	619671
18	121568-03-715	EA	HINGE/CABINET-TOP/LH-LWR/RH	619336 WAFFLED
19	121568-03-716	EA	COVER - HINGE HOLES	619301
20	120075-01-729	EA	TRIM-BOTTOM PIECE	620958
21	121568-06-702	EA	CLIP - SHELF	61536522
22	121568-06-703	EA	HOLE PLUG - WHITE	620282
23	120075-01-732	EA	PLATE-STRIKE	618167
CONTACT WINNEBAGO PART SALES FOR UNLISTED COMPONENT(S)				

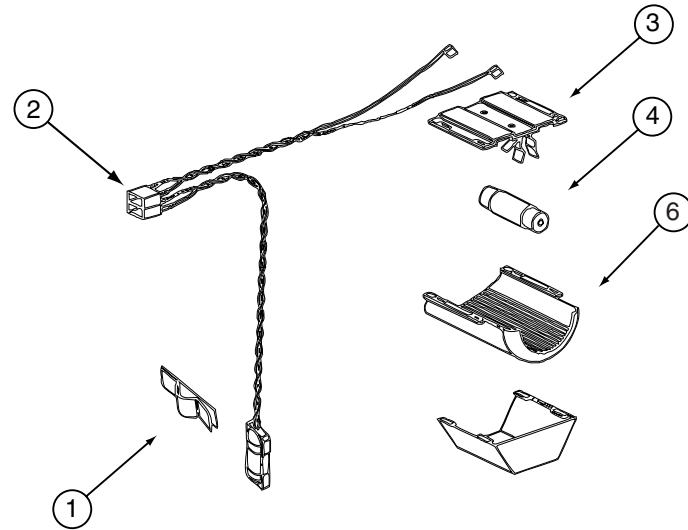


121568-03-01A, 121568-04-01A, 121568-05-01A, 121568-06-01A, 121568-07-01A, 121568-08-01A (CONTINUED)

KEY	PART NUMBER	U/M	DESCRIPTION	VENDOR NO.
1	084880-01-760	EA	CLIP (THERMISTER)	61689122
2	120075-01-735	EA	WIRE ASM - LAMP/THERMISTER	618548
3	084880-03-705	EA	BRACKET-LIGHT-INTERIOR	61629722
4	084880-03-706	EA	BULB-LAMP	61628922
6	084880-03-707	EA	COVER-LAMP, LENS	61627922
CONTACT WINNEBAGO PART SALES FOR UNLISTED COMPONENT(S)				

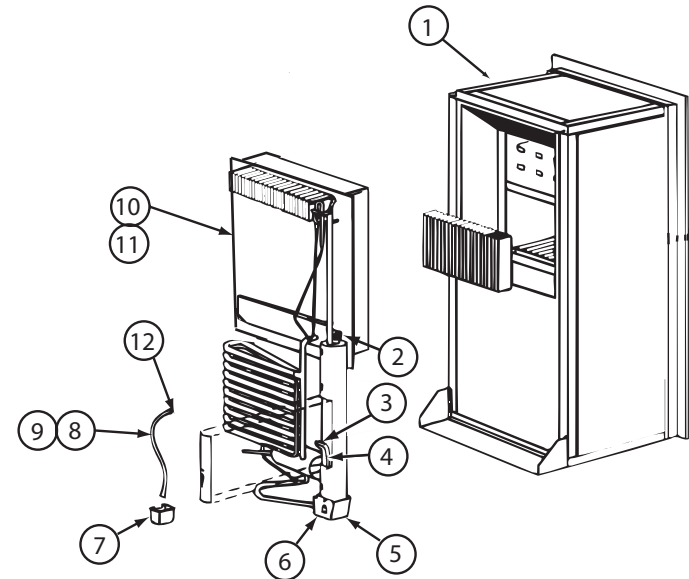

121568-06-01A, 121568-07-01A, 121568-08-01A (CONTINUED)

KEY	PART NUMBER	U/M	DESCRIPTION	VENDOR NO.
4	121568-06-704	EA	HEATER-AC/300W/120VAC	621702
10	120076-01-704	EA	COOLING UNIT, SERVICE PACK	618543
CONTACT WINNEBAGO PART SALES FOR UNLISTED COMPONENT(S)				

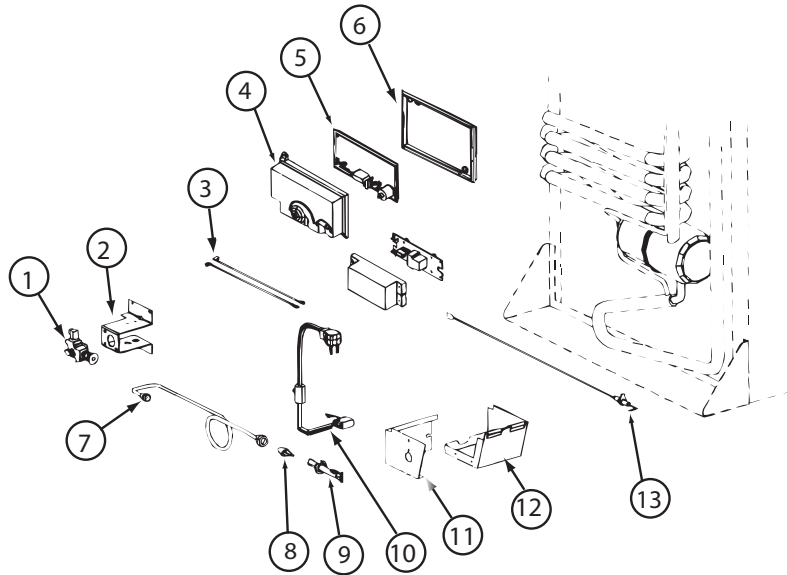

121568-06-01A, 121568-07-01A, 121568-08-01A (CONTINUED)


KEY	PART NUMBER	U/M	DESCRIPTION	VENDOR NO.
1	121568-06-705	EA	GAS VALVE/BRKT ASSY-COMBO	621439
1	121568-06-706	EA	GAS VALVE-COMBO/WRENCH FLAT	621329
4	120075-01-738	EA	COVER-POWER BOARD	618185
5	121568-06-707	EA	BOARD/POWER-N611	621991 = 621991001
6	120075-01-740	EA	BASE - POWER BOARD	618186
8	121568-06-708	EA	BURNER/ORFICE-ADAPTER KIT	621957
13	104137-06-715	EA	ELECTRODE-SPARK/SENSOR, SGL	61692222
	121569-08-704	EA	TUBE/BURNER - N8/N6	624682
CONTACT WINNEBAGO PART SALES FOR UNLISTED COMPONENT(S)				

121568-05-01A, 121568-07-01A, 121568-08-01A (CONTINUED)

KEY	PART NUMBER	U/M	DESCRIPTION	VENDOR NO.
	121568-05-700	EA	FAN 12V KIT DBLE SIDEWALL	619020

TABLE ASM
171185-01-XXX 231C/231J
171185-02-XXX 224V
171185-03-XXX 229T
171185-04-XXX 229T
151683-01-XXX 524K (UP TO 01-03-10)
175698-01-XXX 524K (AFTER 01-04-10)
171185-06-XXX 231N

CATCH
143798-01-02A
SCREW
OG1307-16-170 (2)
PAD
102194-01-000

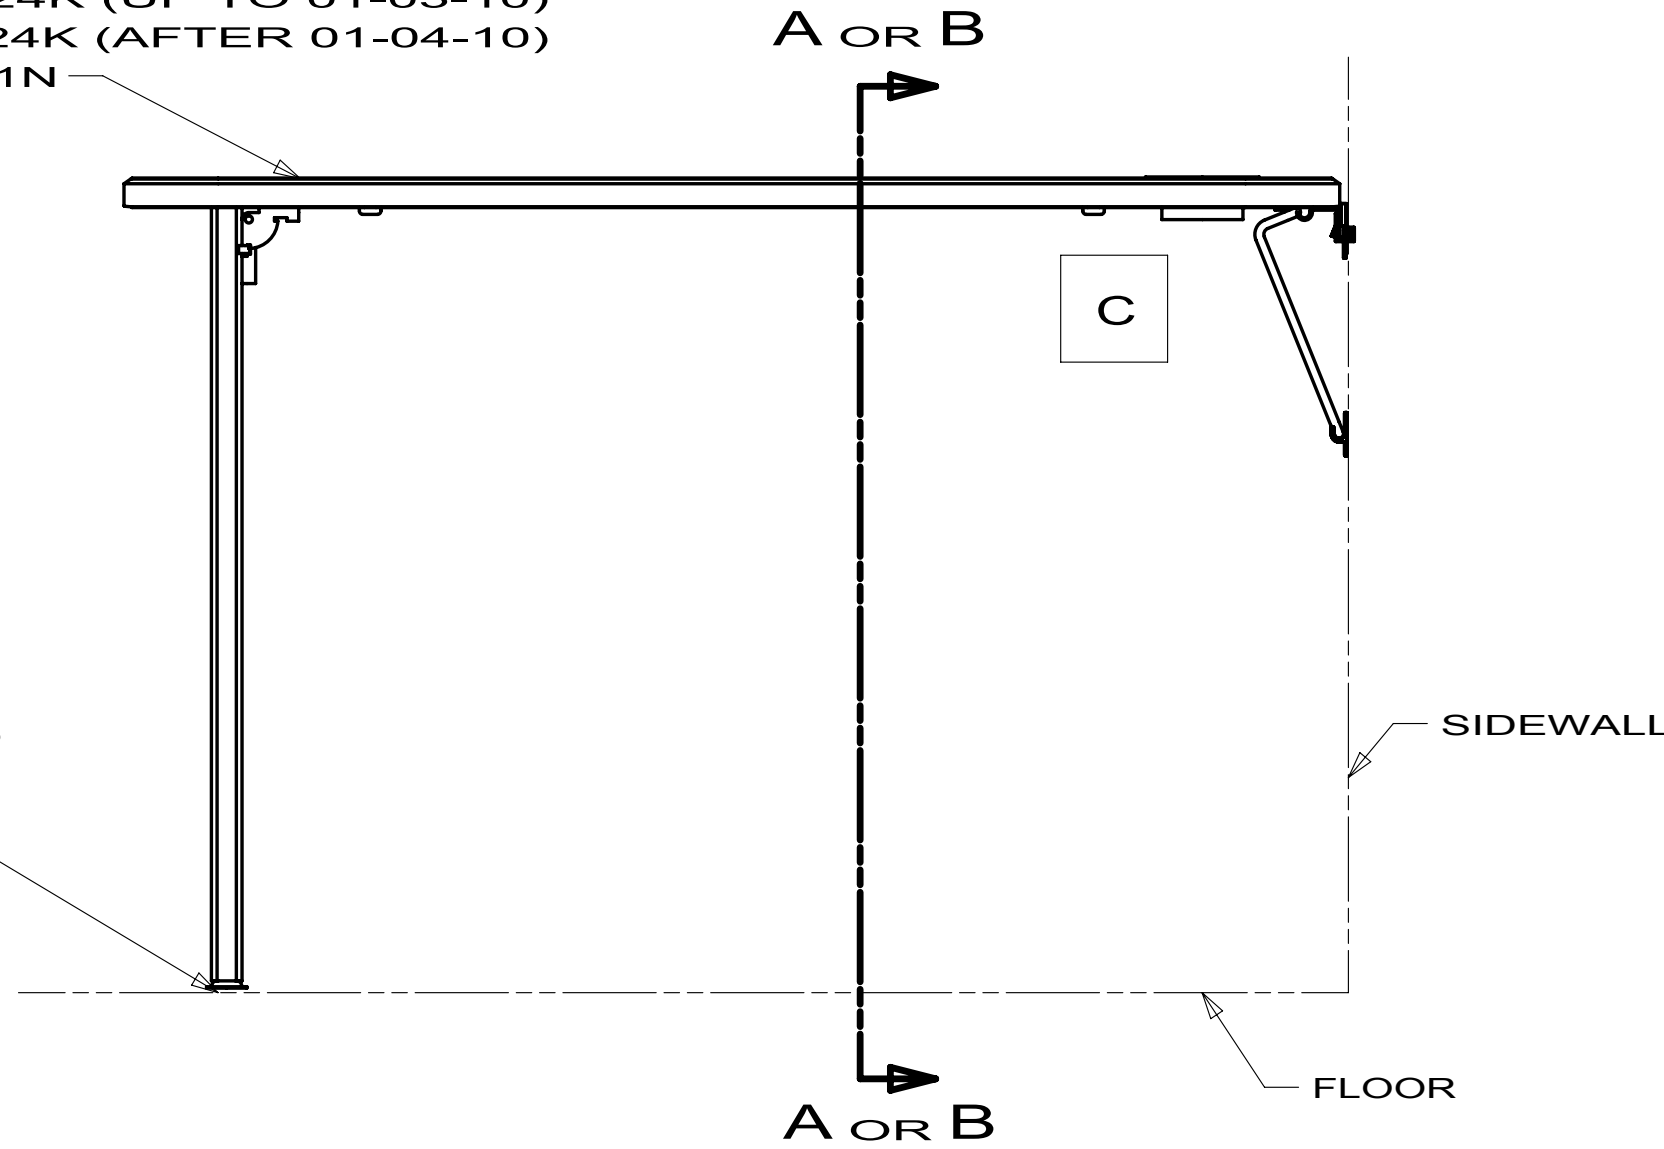


SIDE VIEW D

143367-20 231C/231J
143367-22 224V
143367-33 229T
143367-68 229T
143367-74 524K
143367-95 231N

1
BRACKET-TABLE LIFT
170152-01-01A
SCREW
000G11-10-12B(8)

2
ROD-TABLE LIFT
170151-01-01A

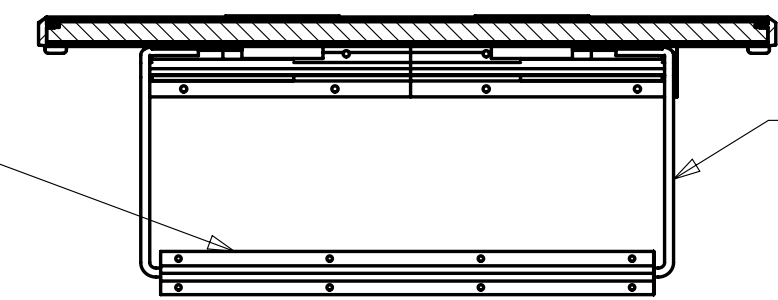


SECTION A-A
(TABLE IN UPPER POSITION)

2
SUPPORT
140921-02-02A
SCREW
000G11-10-12B(8)



SECTION B-B
(TABLE IN LOWER POSITION)


HOLDER (2)
164128-02-01A COL WHT
164128-02-02A BLK
164128-02-03A ALMD

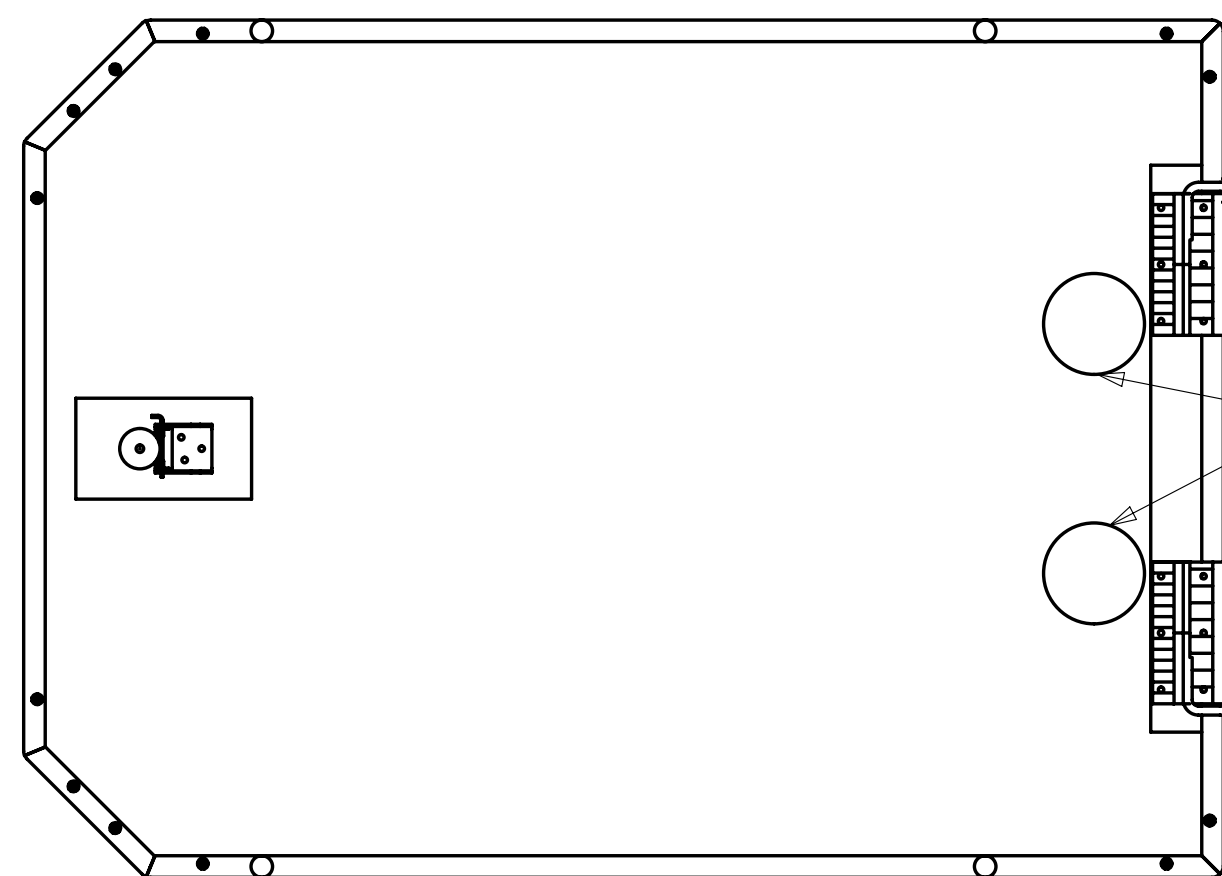

BOTTOM VIEW

TABLE ASM
171187-03-XXX WKR40BD (UP TO 03-02-09)
172916-01-XXX IKR40BD
172916-02-XXX WKR40BD (AFTER 03-03-09)
151683-12-XXX 524J (UP TO 01-03-10)
175698-02-XXX 524J (AFTER 01-04-10)

CATCH
143798-01-02A
SCREW
OG1307-16-170 (2)
PAD
102194-01-000

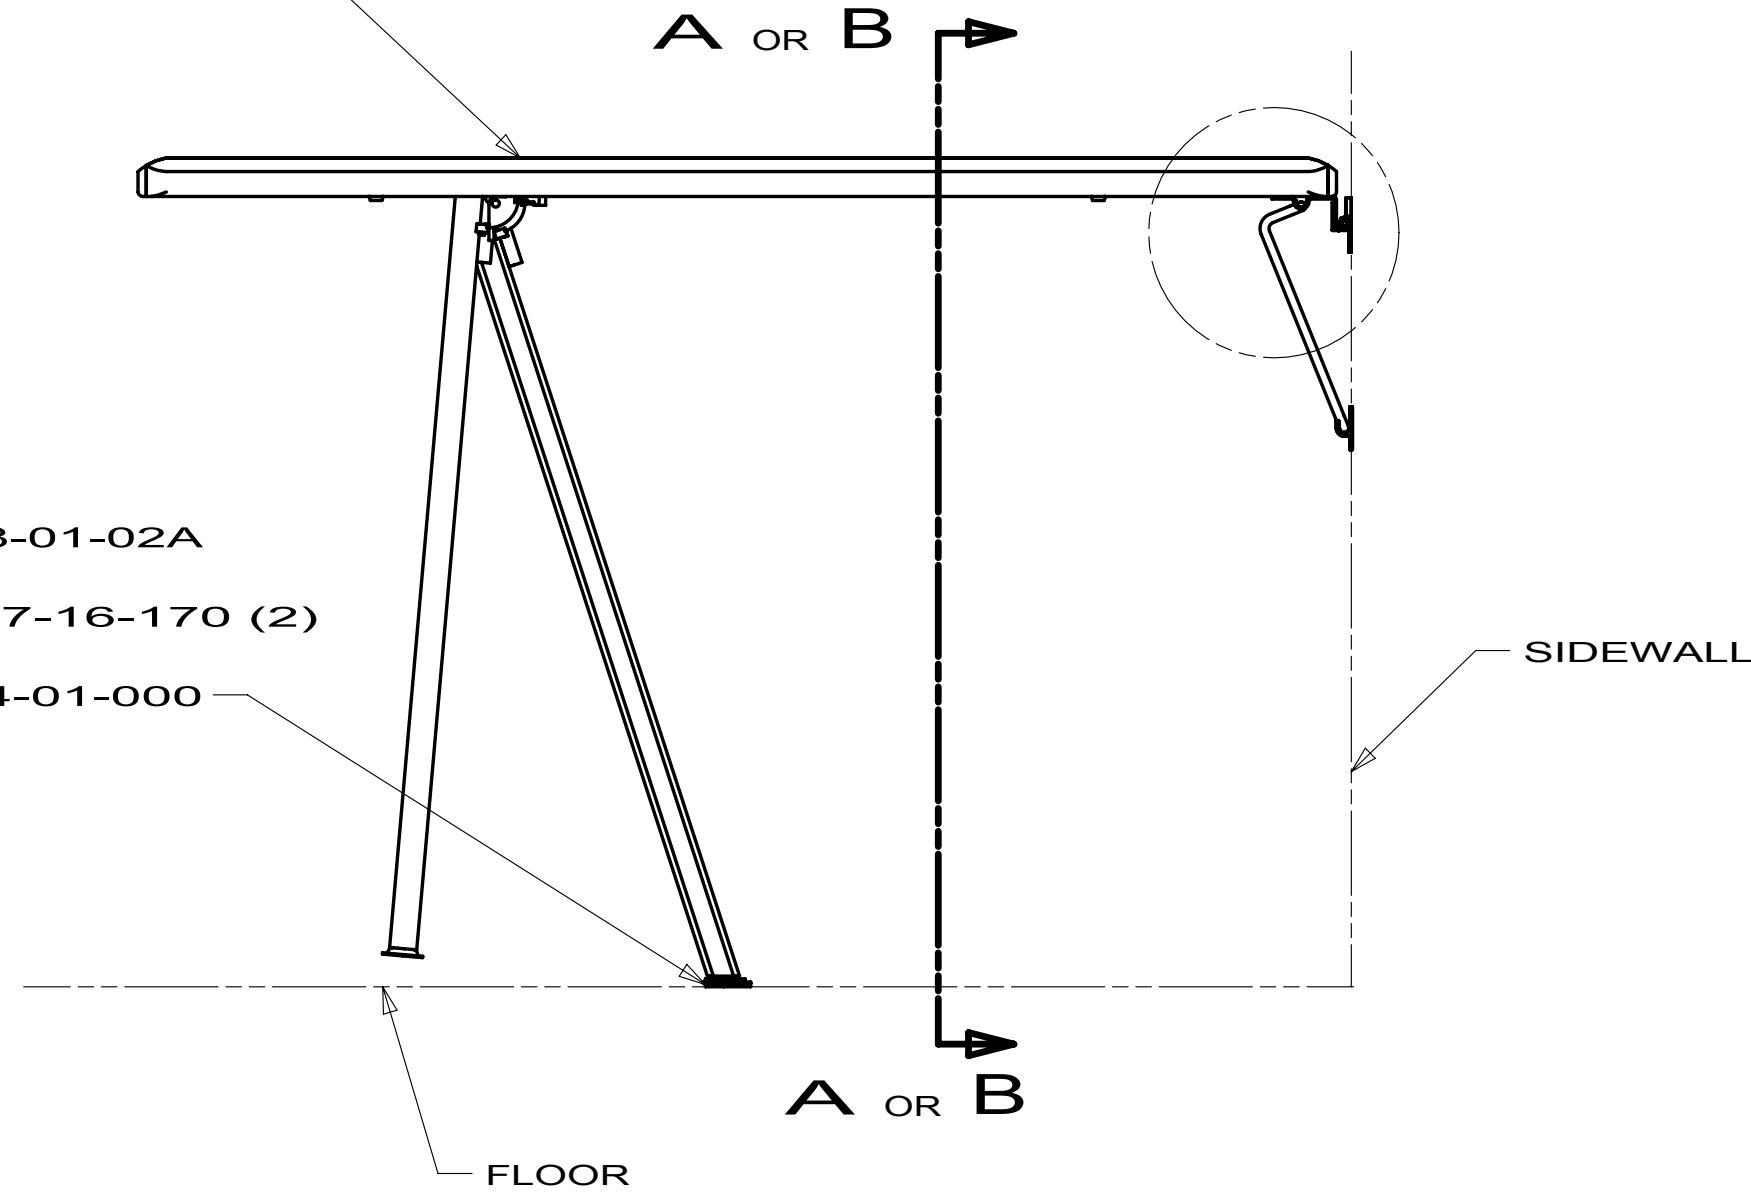

SIDE VIEW E

143367-79 WKR40BD (UP TO 03-02-09)
143367-97 IKR40BD
143367-98 WKR40BD (AFTER 03-03-09)
143367-99 524J

FIRST USED		03 MOTORHOMES	
DO NOT SCALE DRAWING			
TITLE:		TABLE INSTL-DINETTE	
SHEET 1	PART NO	143367	REV

OVEN-MICROWAVE 1.1 CONV
169505-01-01A

BRACKET-MICROWAVE
143759-11-02B

BRACKET-MICROWAVE
143759-11-02B

SCREW
G39-10-12U (20)

SCREW
G13-07-10U (2)




144520-15-000
524J, 524P

SCREW
G11-08-16U (2)


SCREW
G39-08-24U (4)

TRIM KIT-MICROWAVE 1.1 CONV
169505-02-01A


FIRST USED		04 300 SERIES	
DO NOT SCALE DRAWING			
TITLE:			
MICROWAVE INSTL			
SHEET 2		PART NO	REV
		144520	

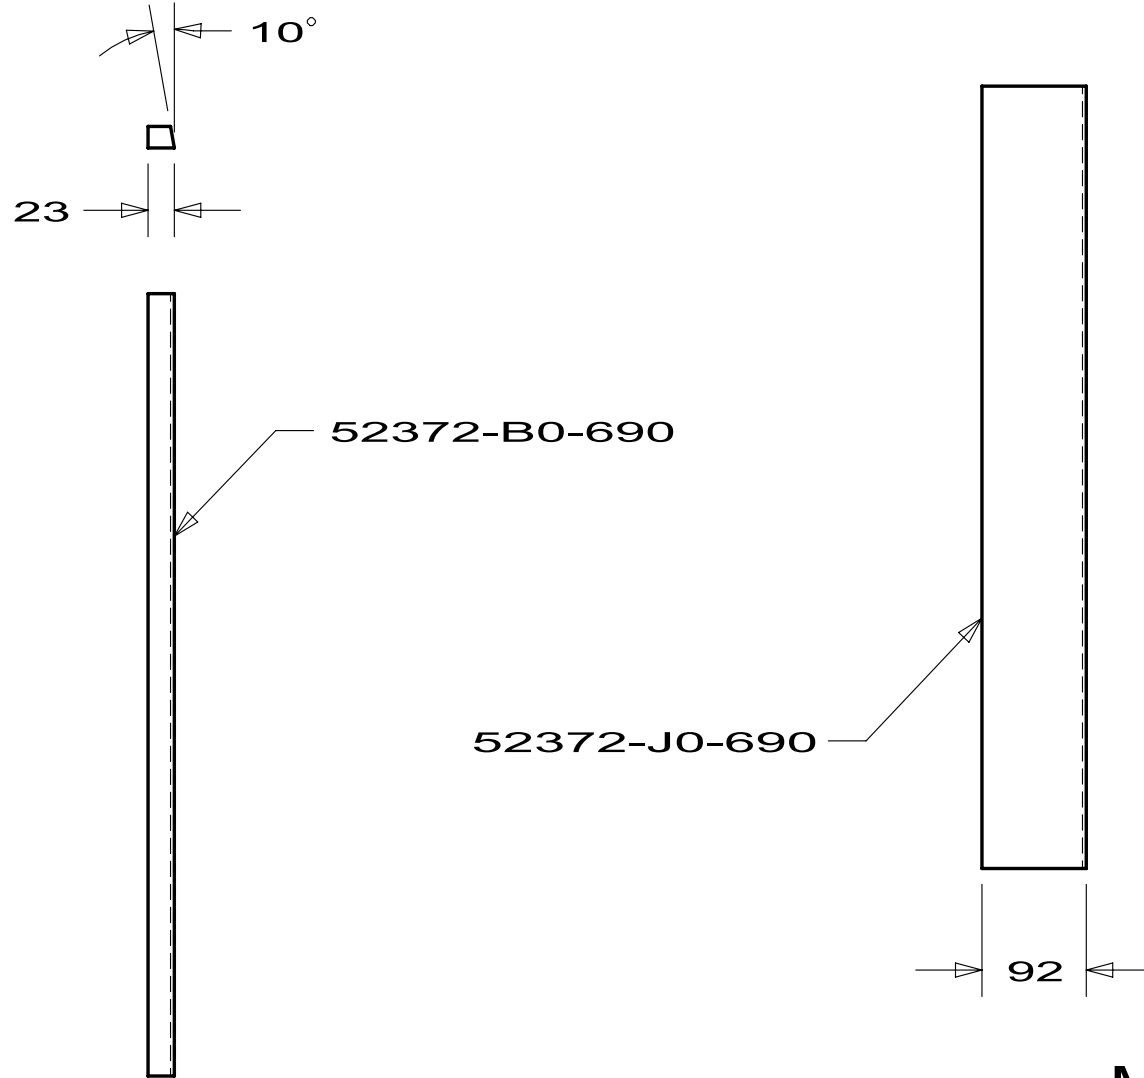 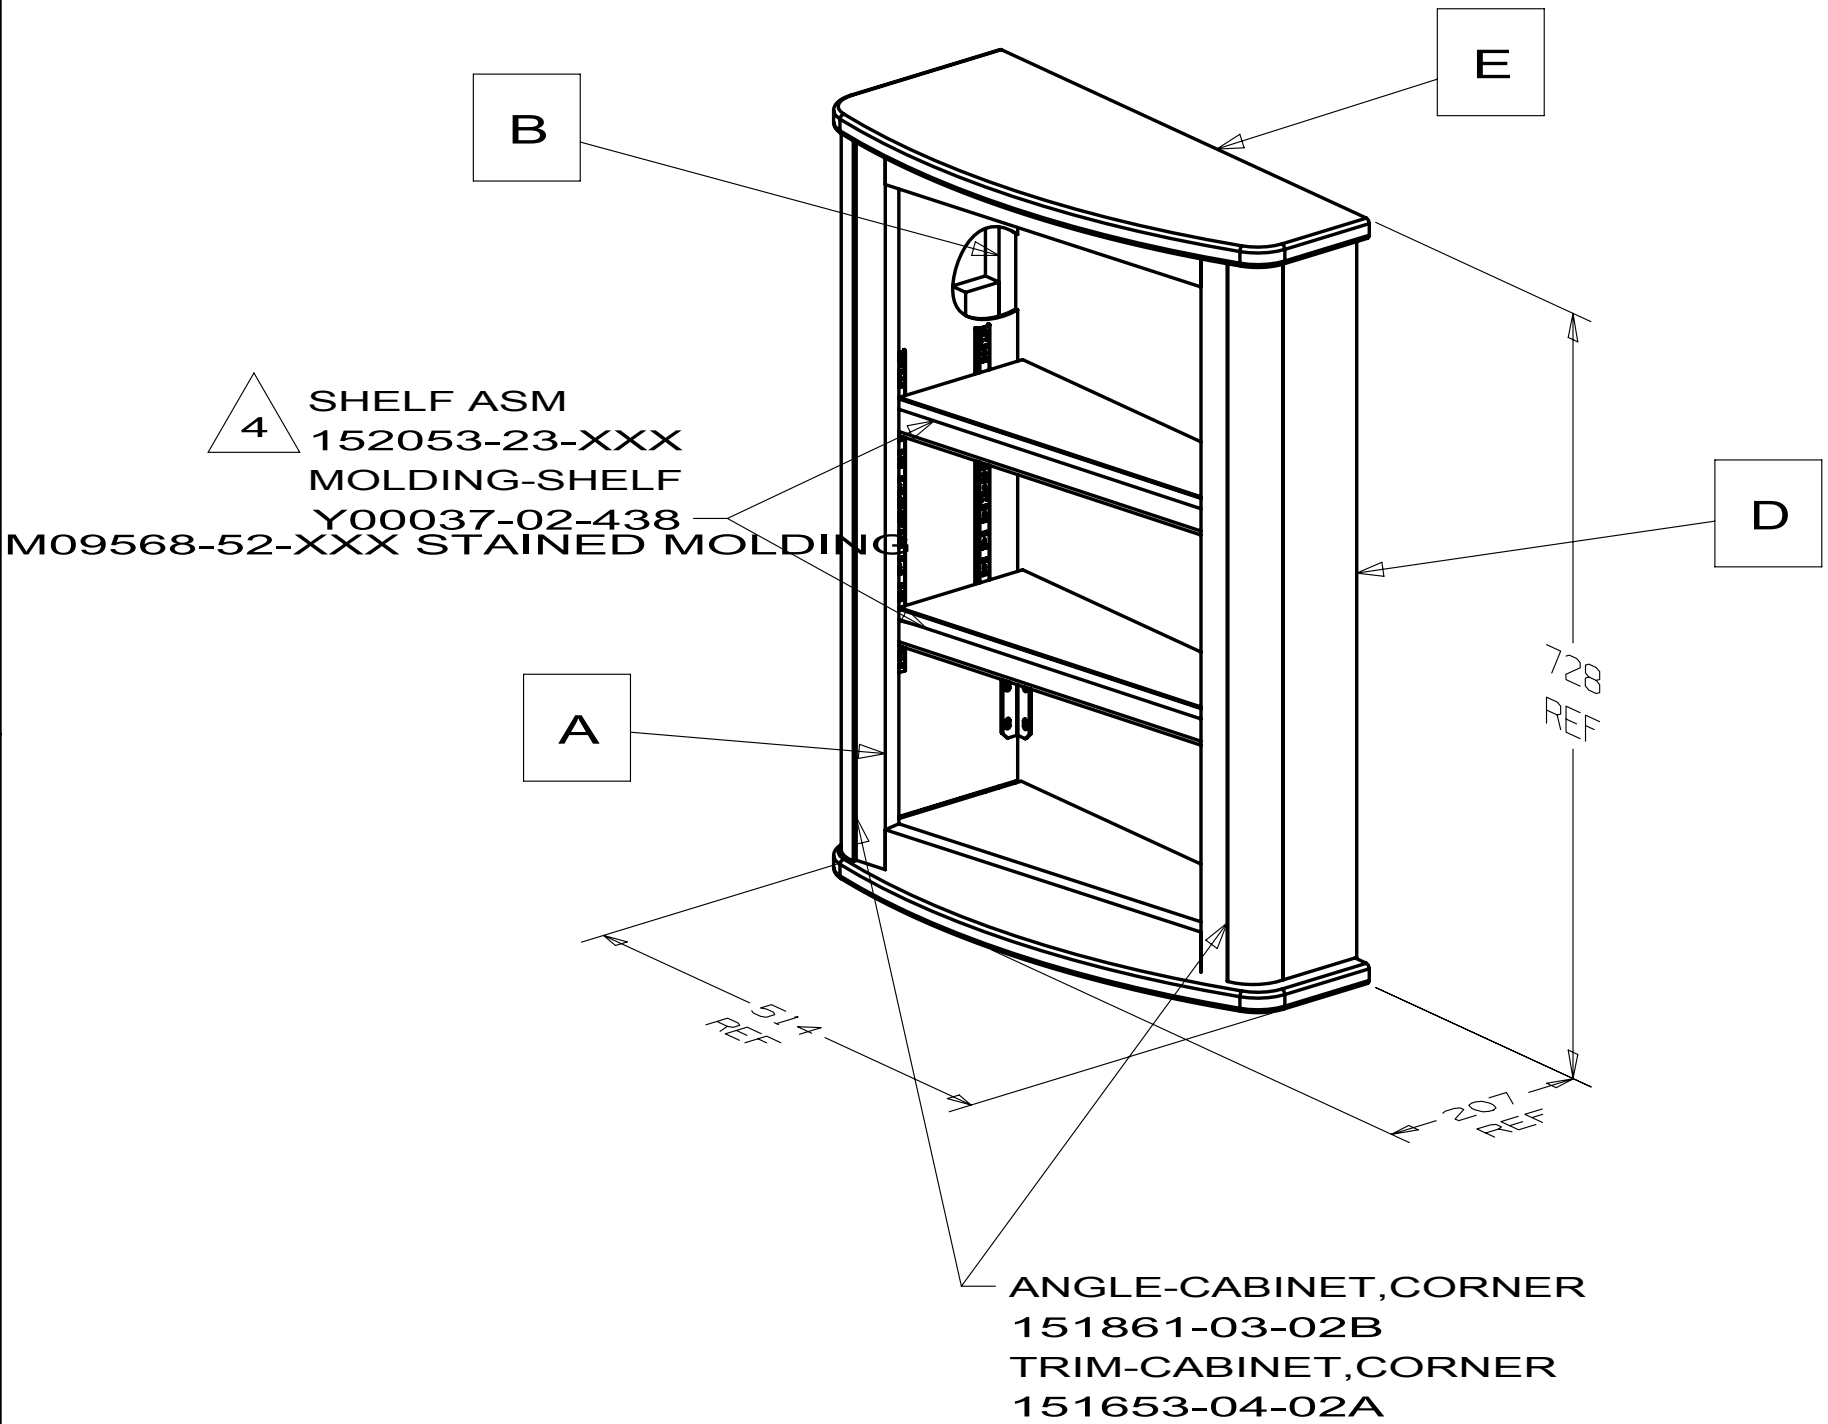


DETAIL M
LUMBER
152053-25

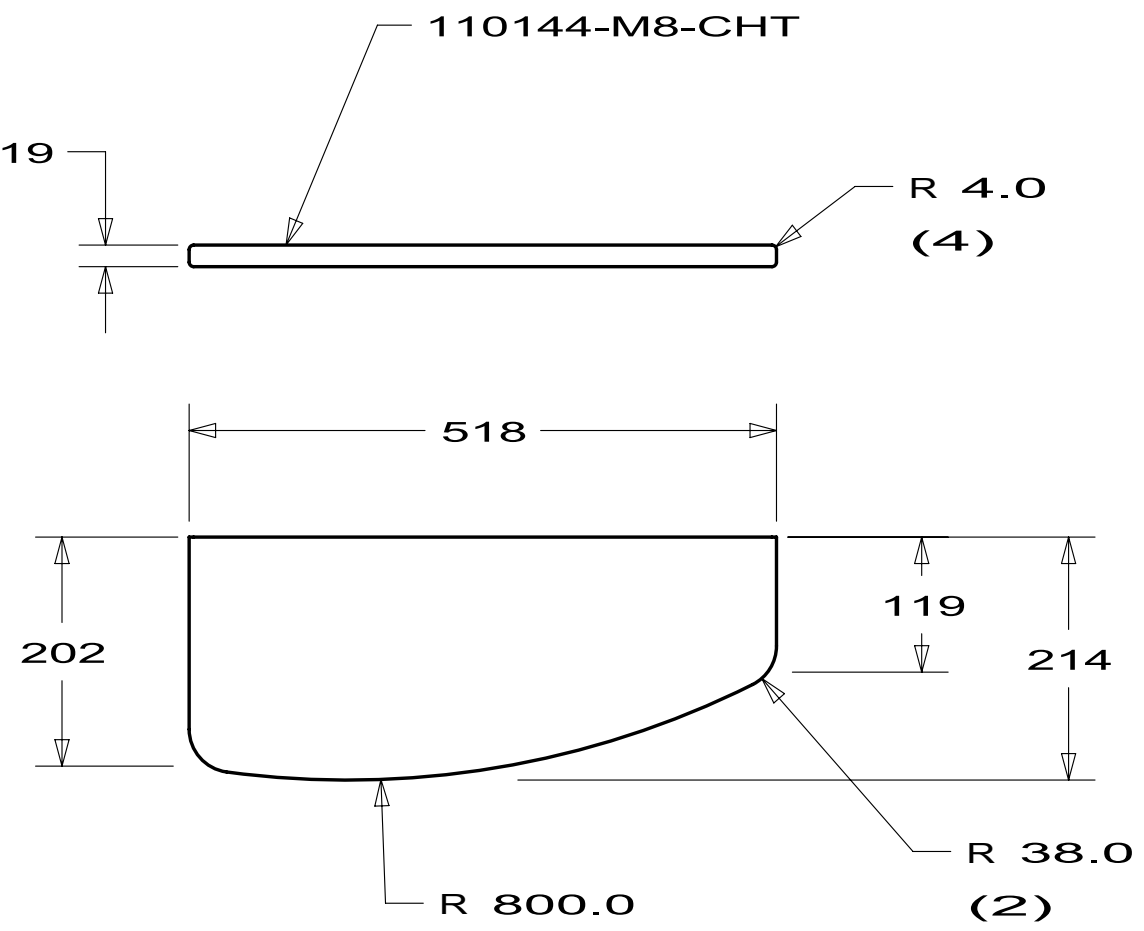


DETAIL E
PANEL
152053-19

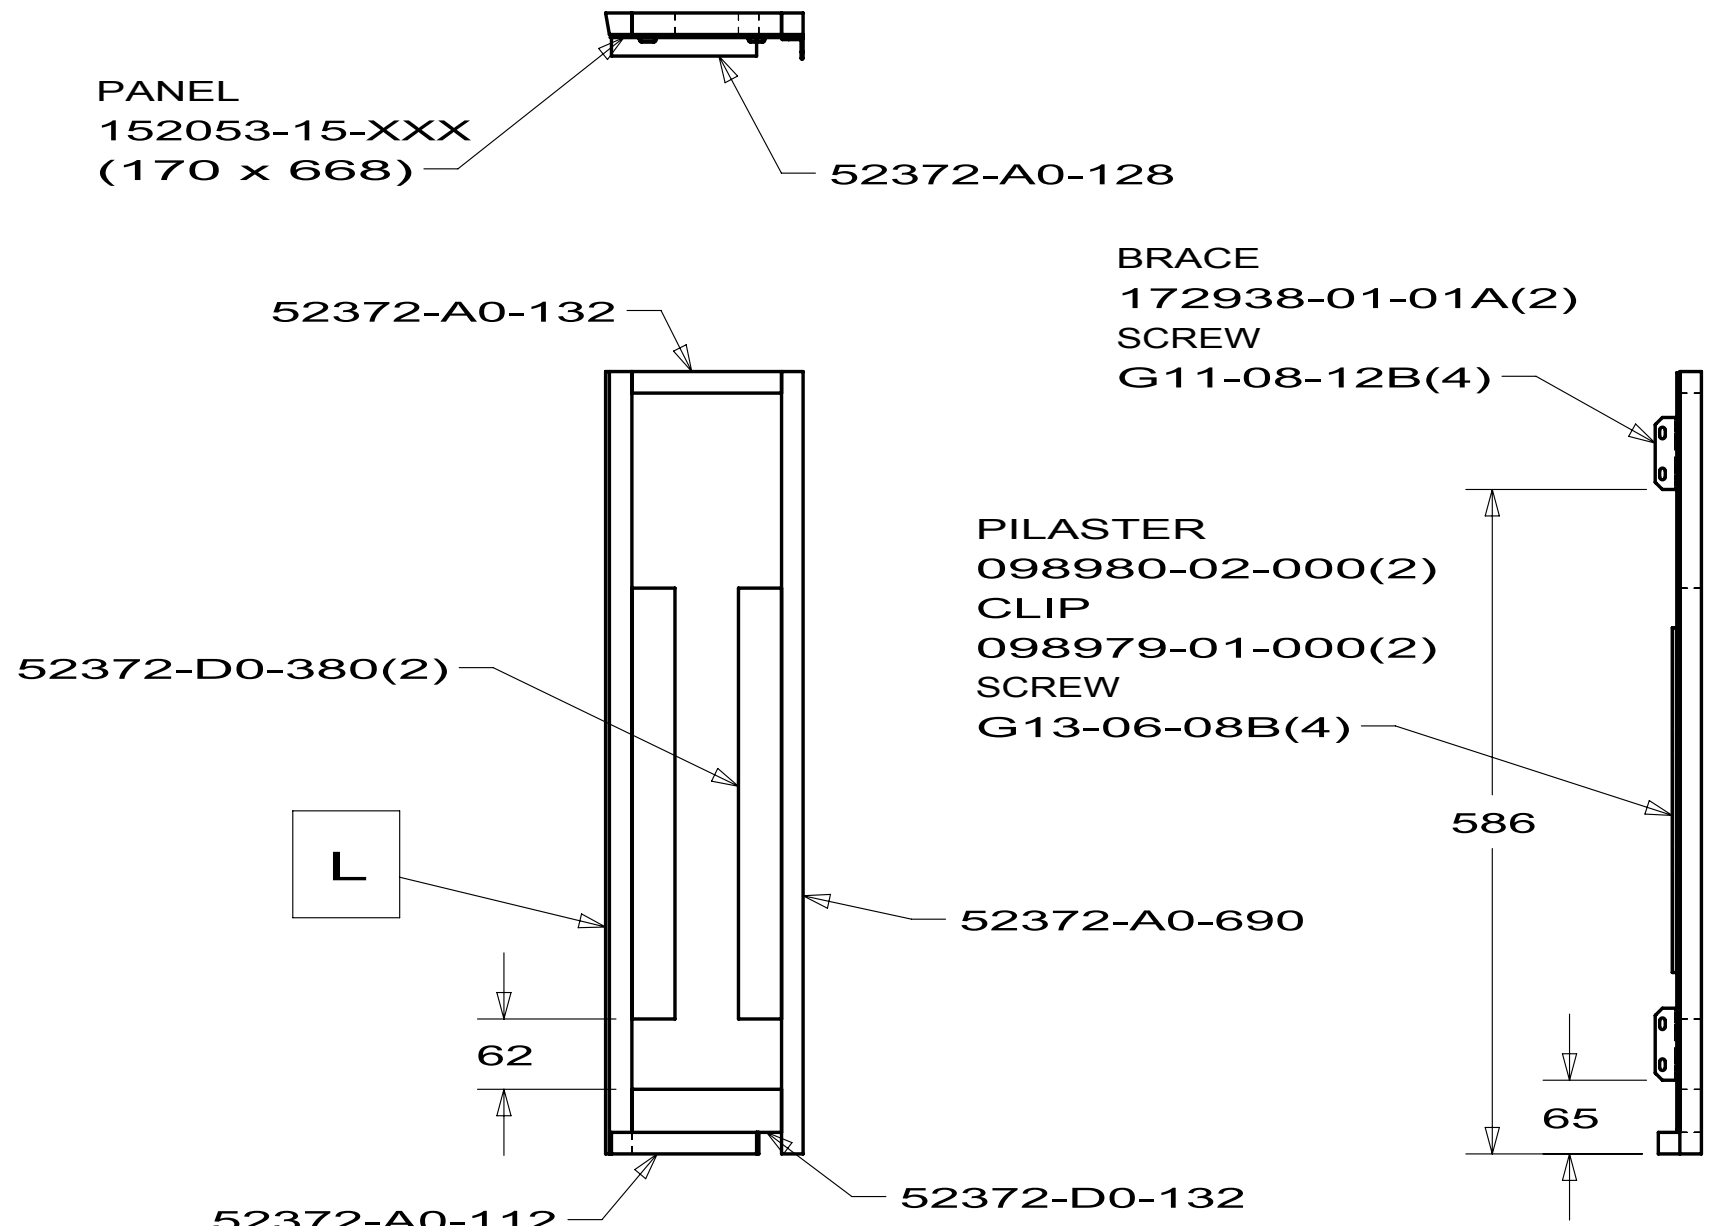

DETAIL B
PANEL ASM
152053-13

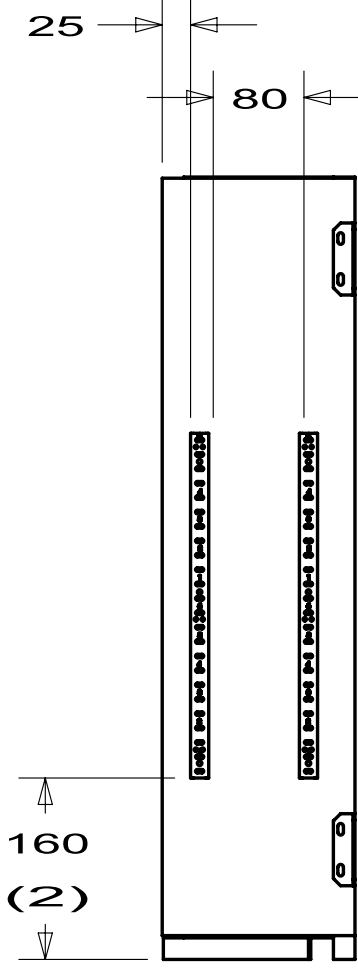

VIEW C

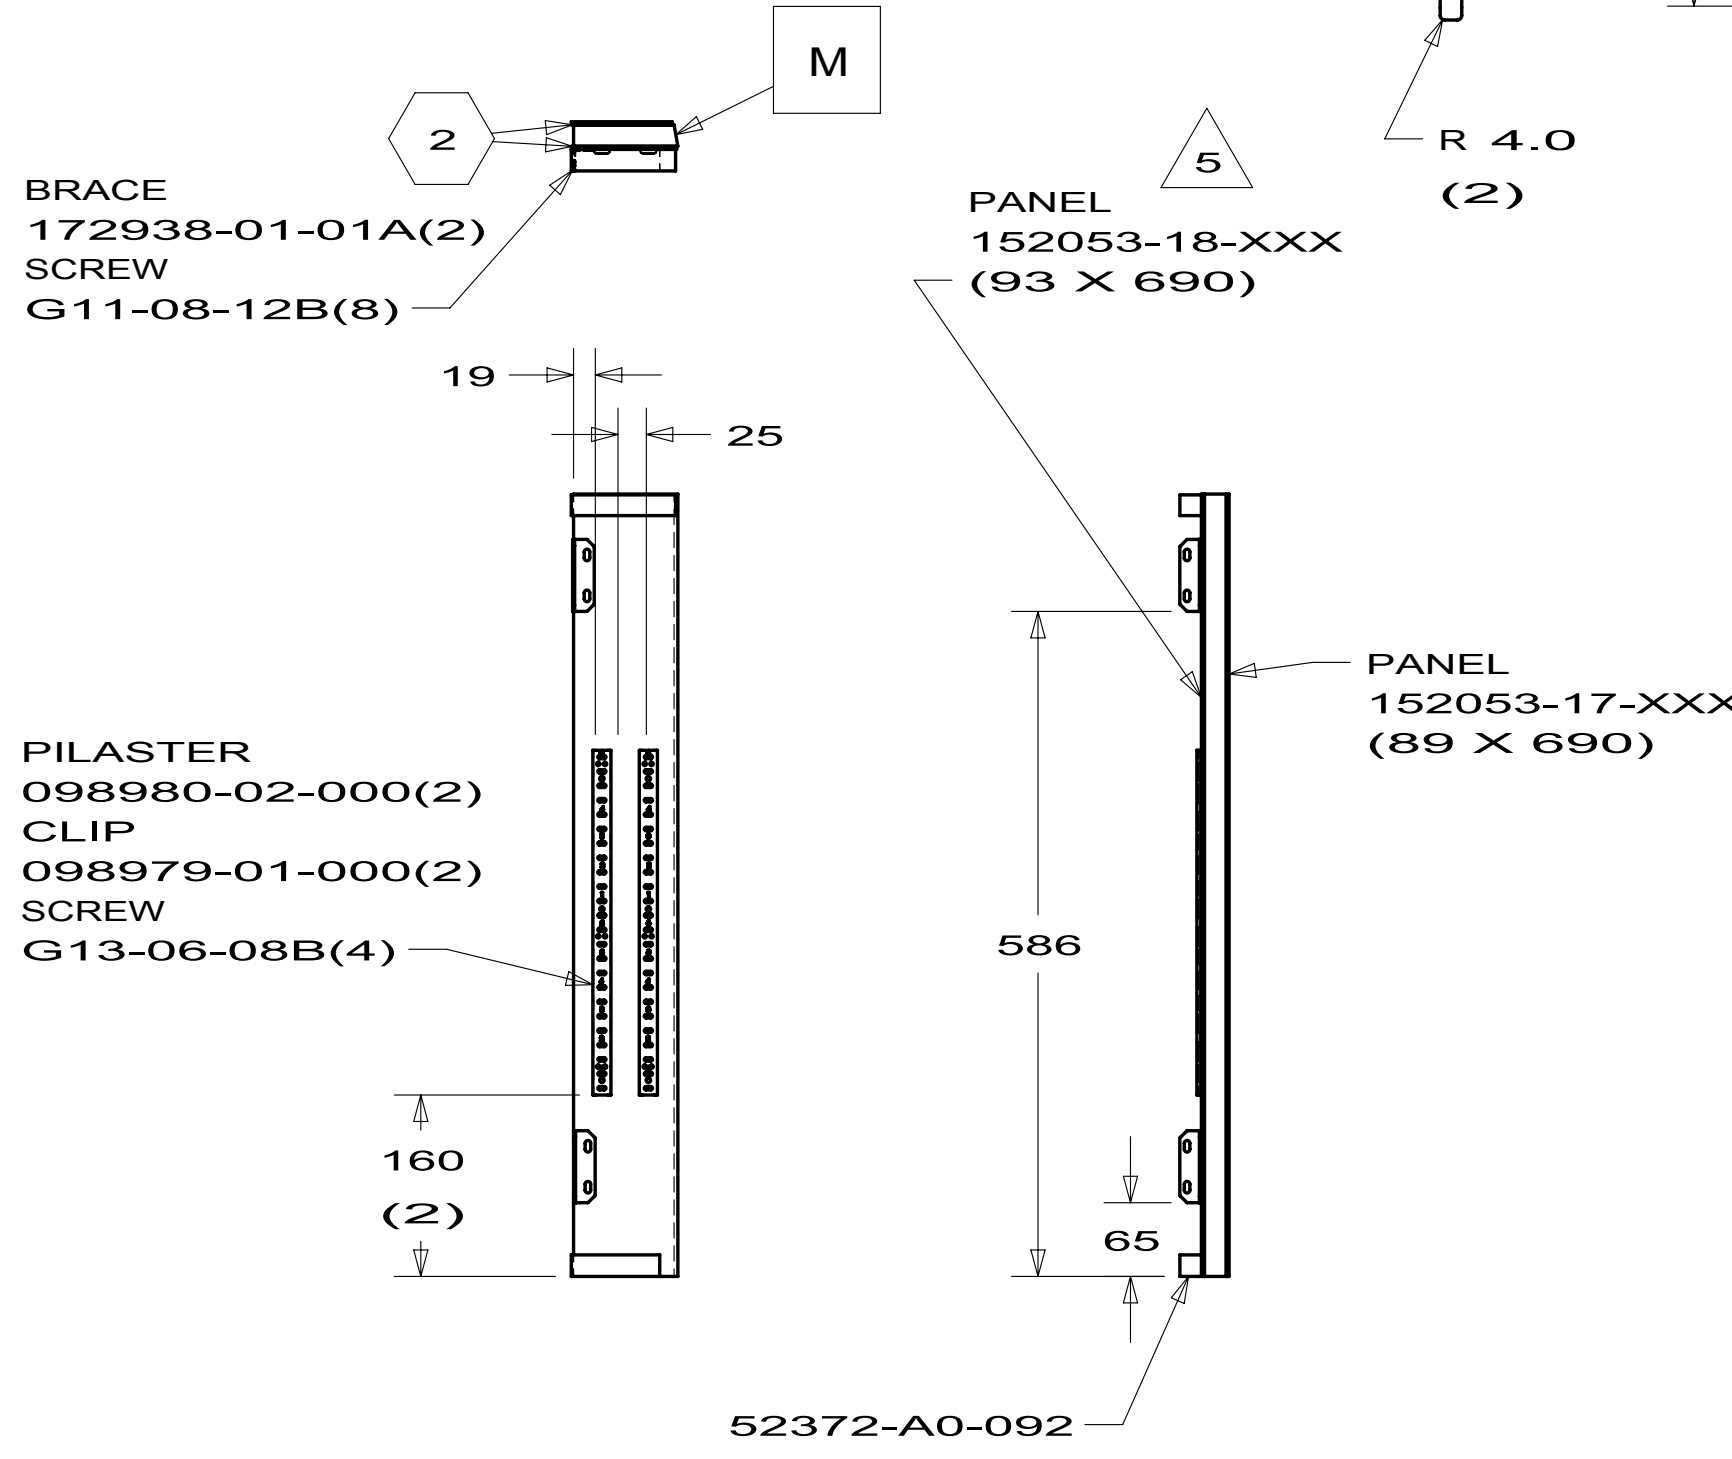

DETAIL D
PANEL ASM
152053-16

6. FASTEN BY TACK NAILING CORNERS DURING ASM.
5. FASTEN DURING ASSEMBLY OF CABINET.
4. FASTEN DURING INSTALLATION OF CABINET.

3. FOR LAMINATION AND FASTENING SEE ES0006.
2. LUMBER 52371 MAY BE USED IN PLACE OF 52372.
1. OVERALL CABINET DIMENSIONS INCLUDE PANELING (DO NOT INCLUDE MOLDING).

NOTES:

NUMBER INSIDE SYMBOL
GIVES PANEL OVERHANG

WINNEBAGO INDUSTRIES

COPYRIGHT 2009
WINNEBAGO
INDUSTRIES, INC.

DFTR	ORIG. DATE
CHRR	ALL DIMENSIONS ARE IN MILLIMETERS
P.E.	FIRST USED
M.E.	06 523H
DSNR	

UNSPECIFIED TOLERANCES ARE:

WHOLE DIM (X)	± 1.5
ONE-PLACE (X.X)	± 0.8
TWO-PLACE (X.XX)	±
ANGLE	±







MATERIAL:

THIRD ANGLE
PROJECTION

DO NOT SCALE DRAWING

TITLE:
CABINET ASM-OVHD, MEDICINE

SHEET 1 OF 2 PART NO 152053 REV

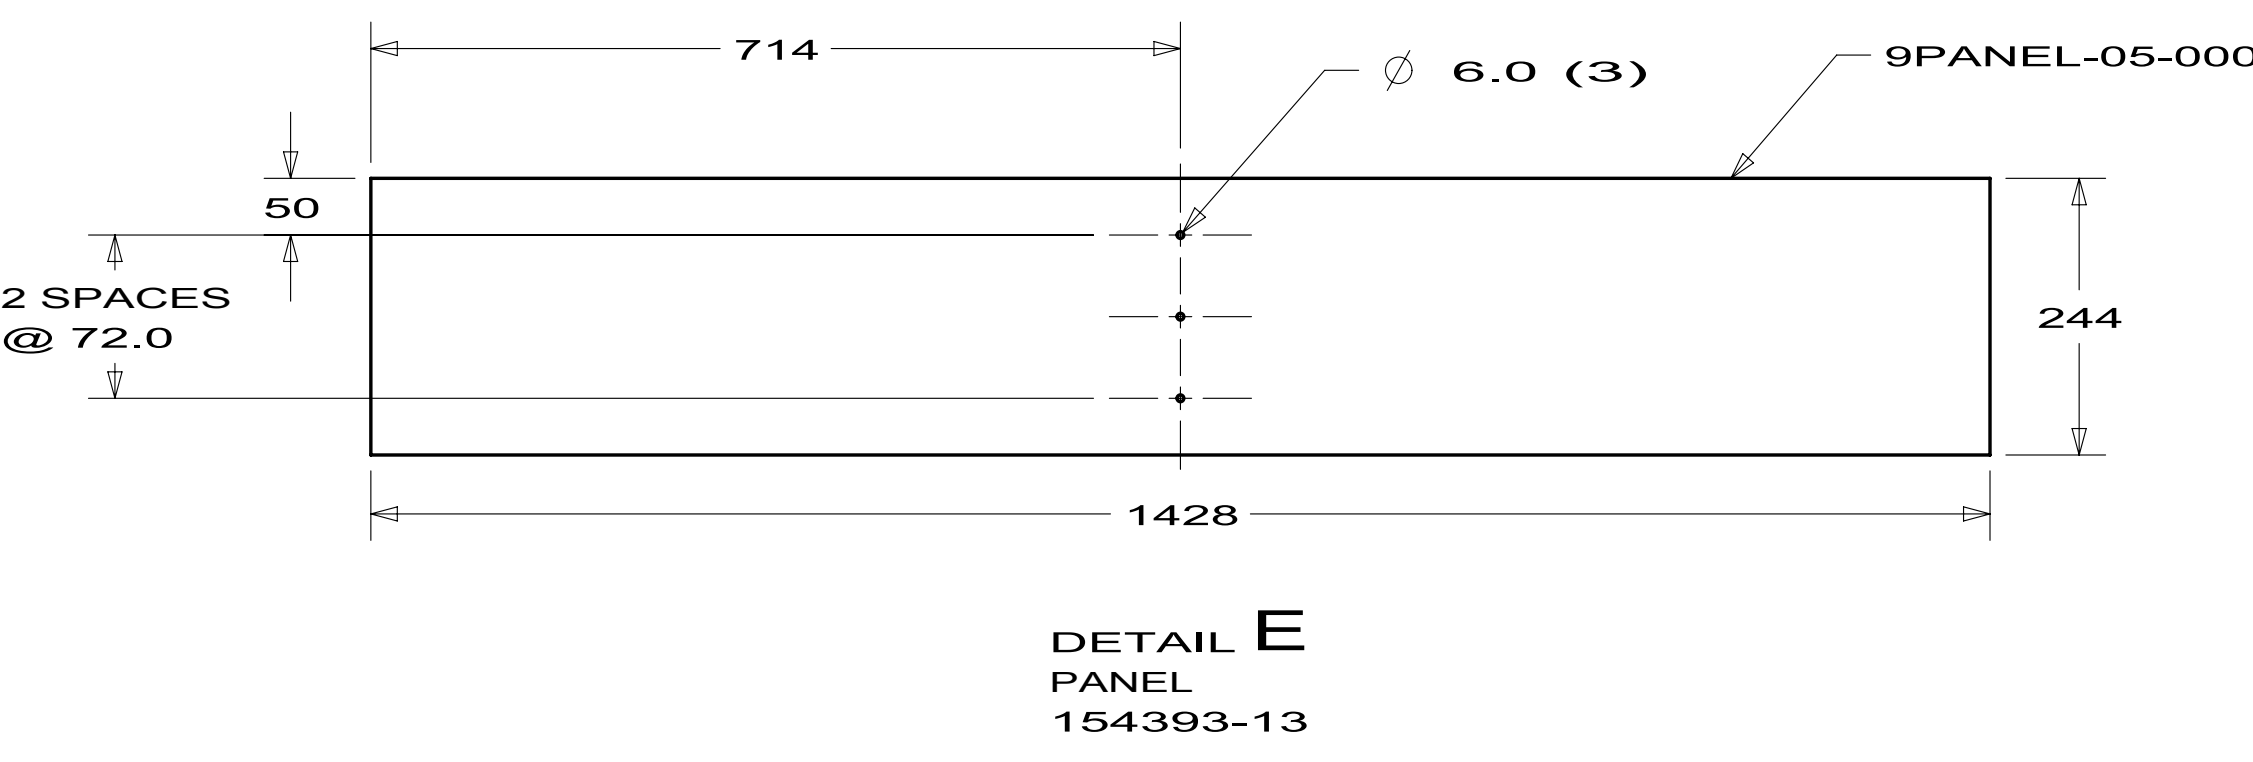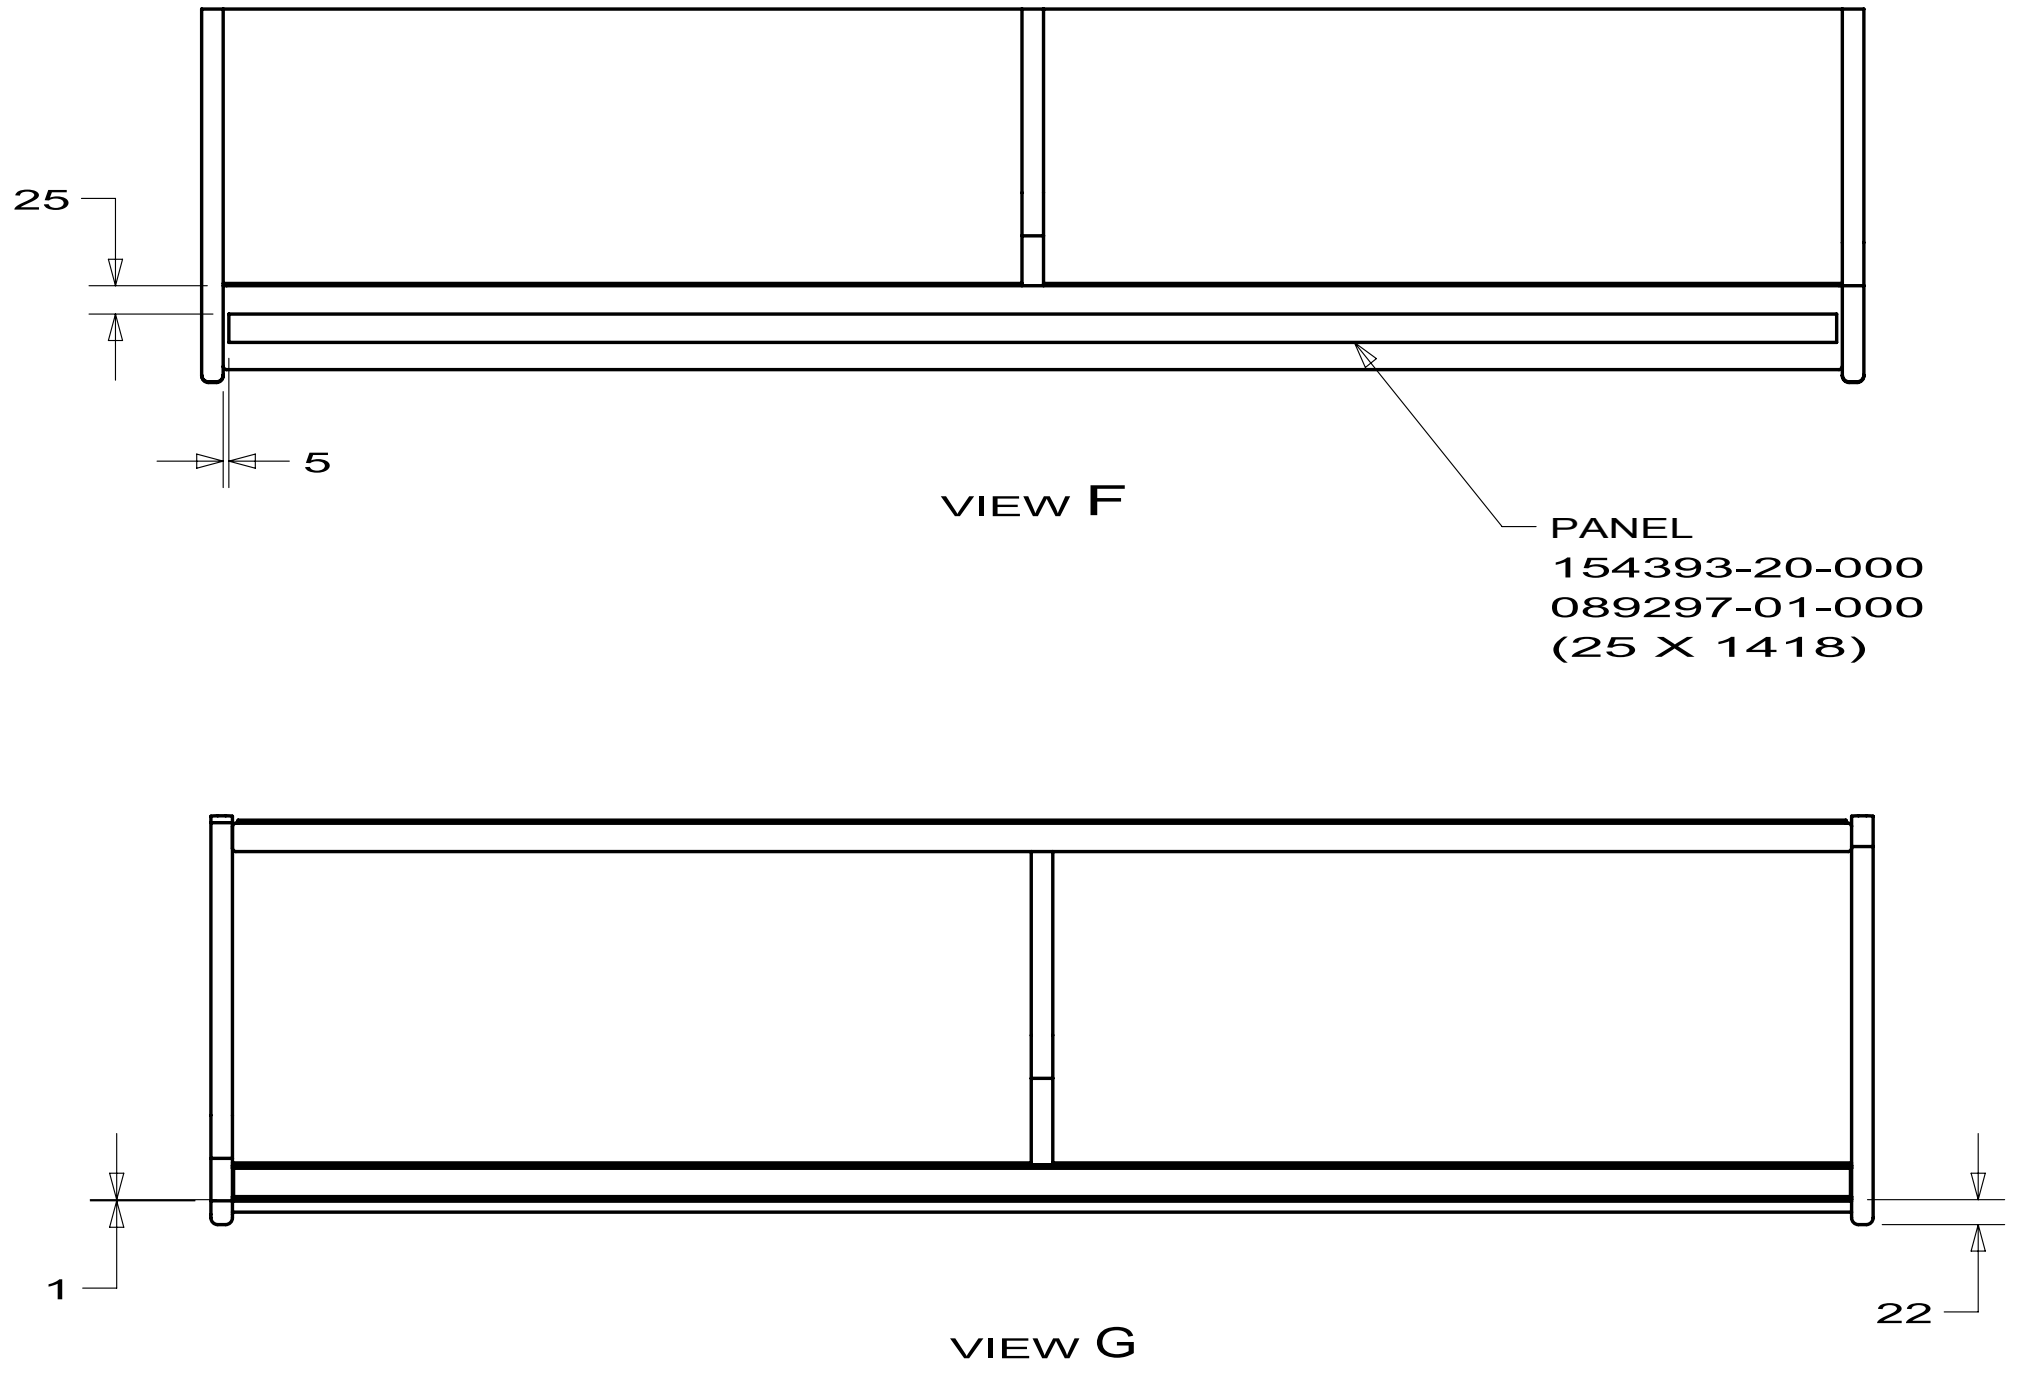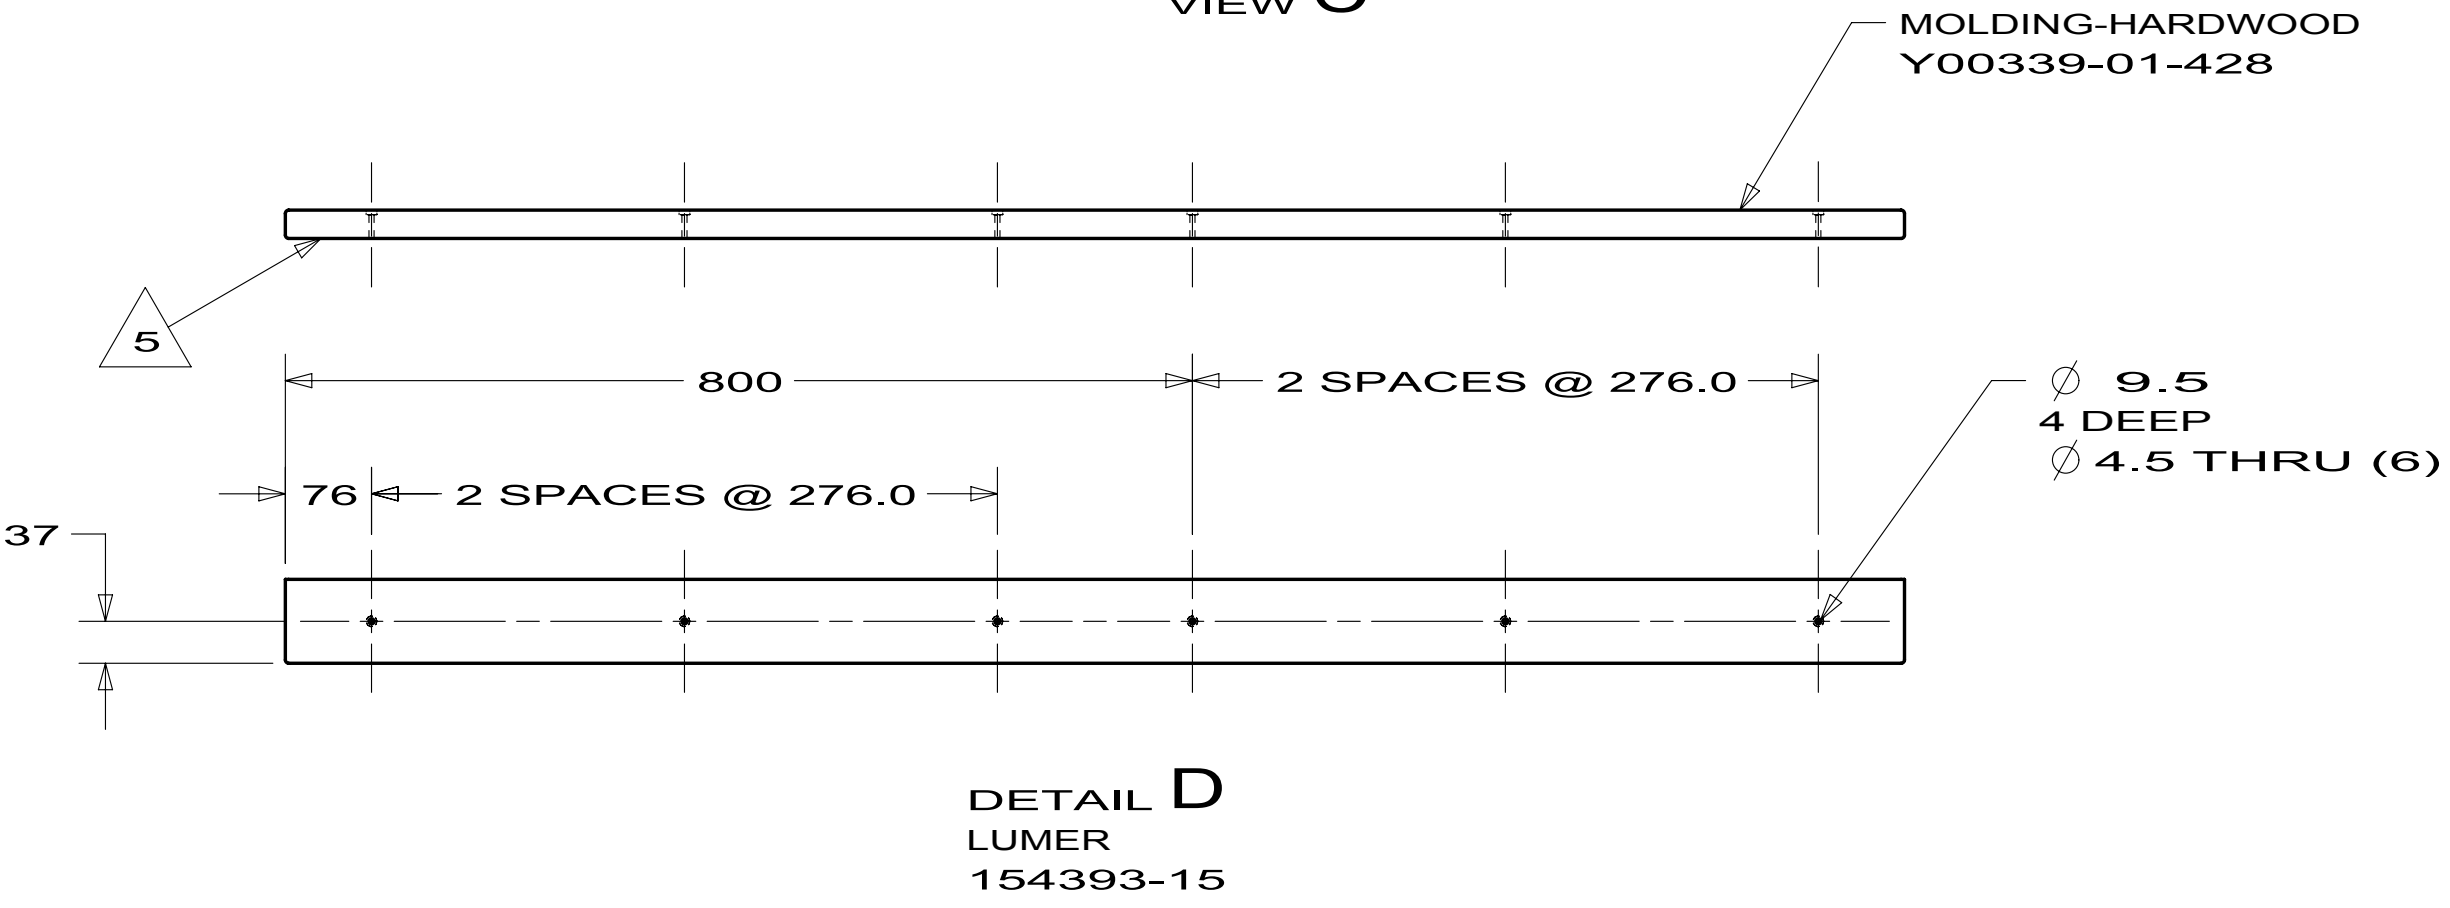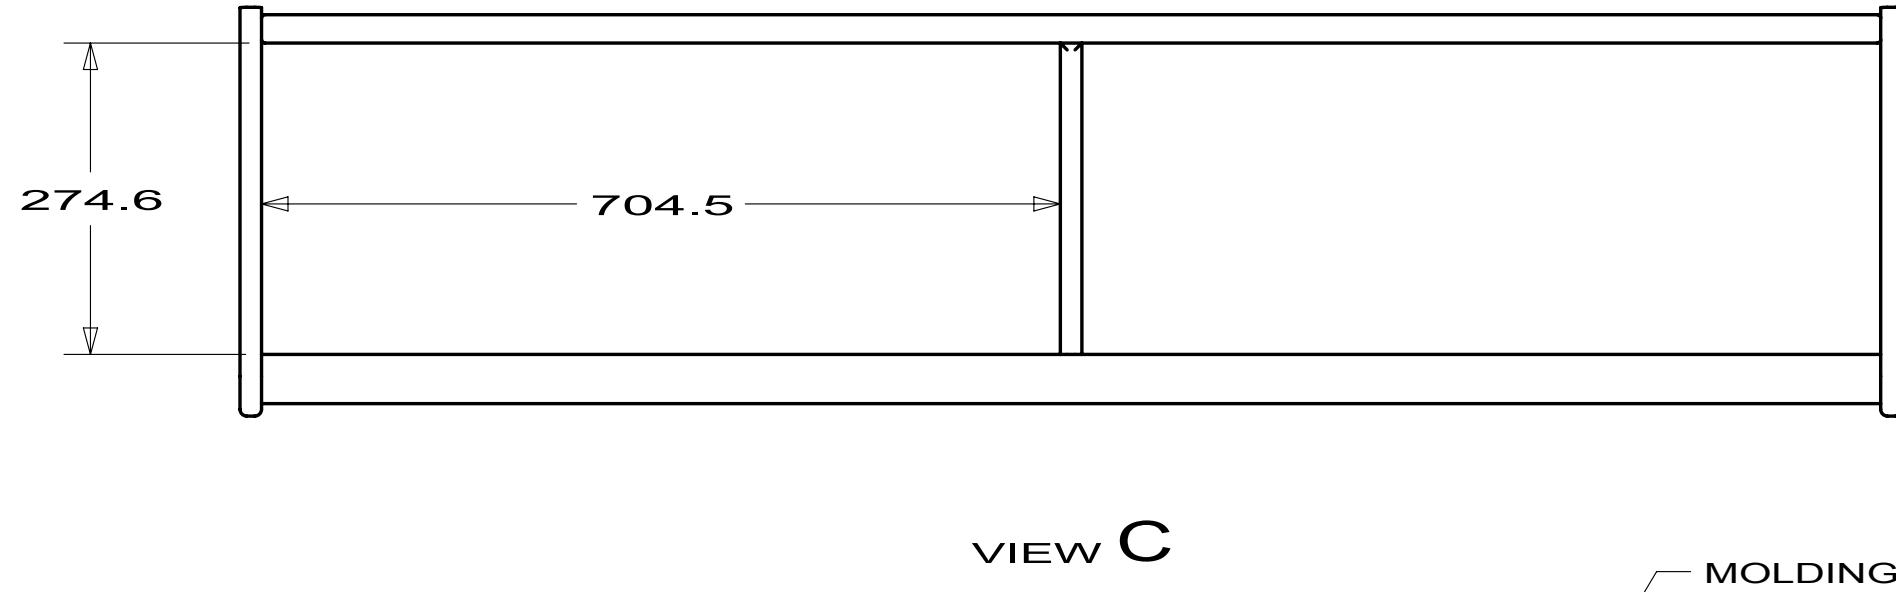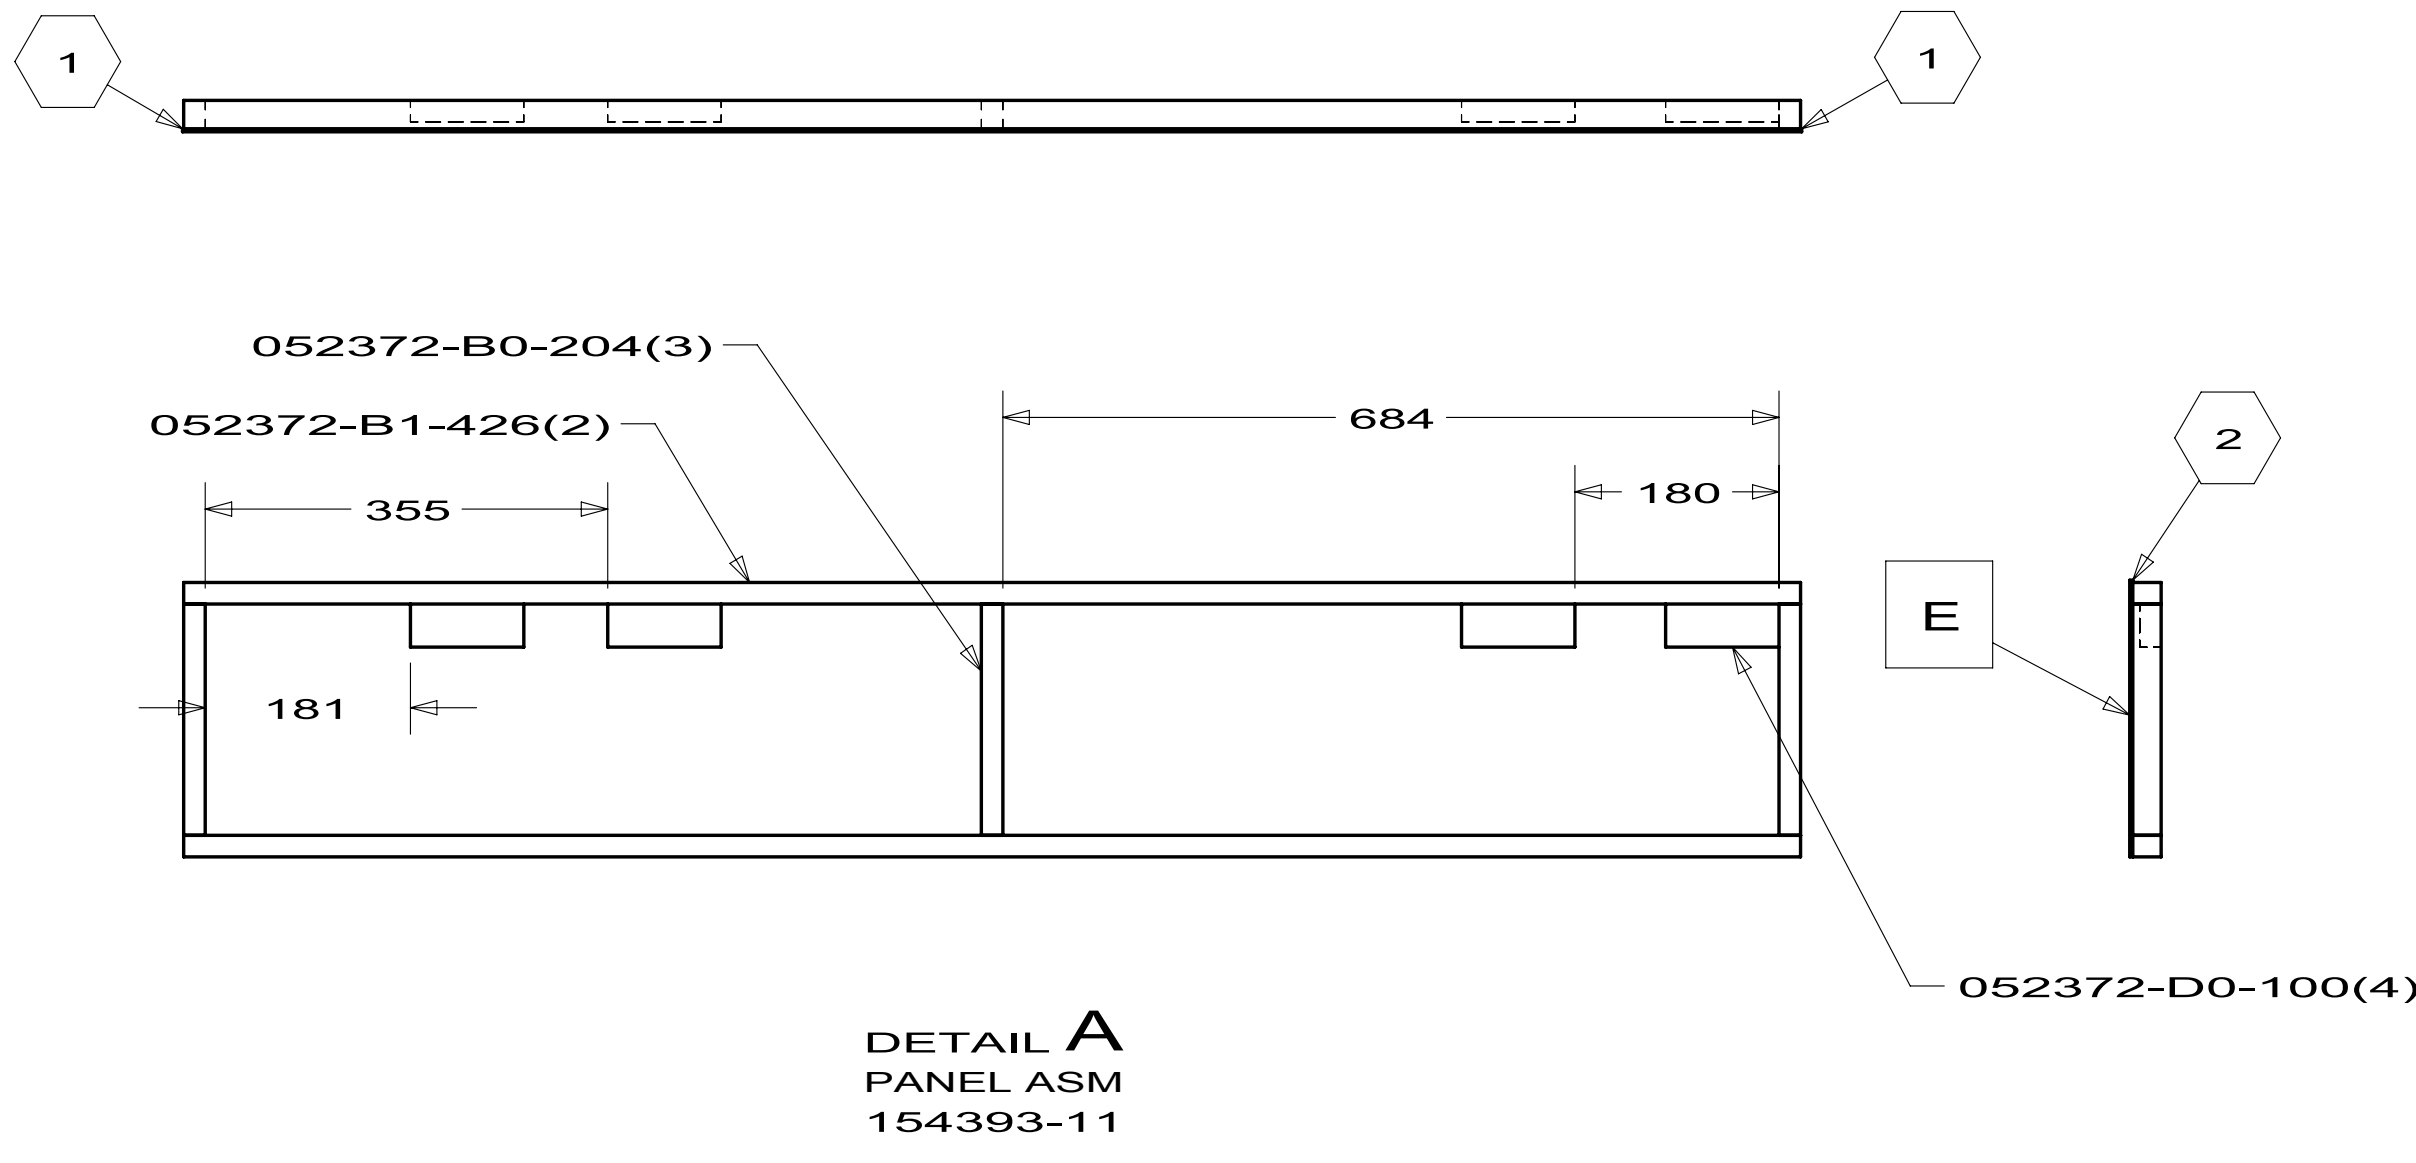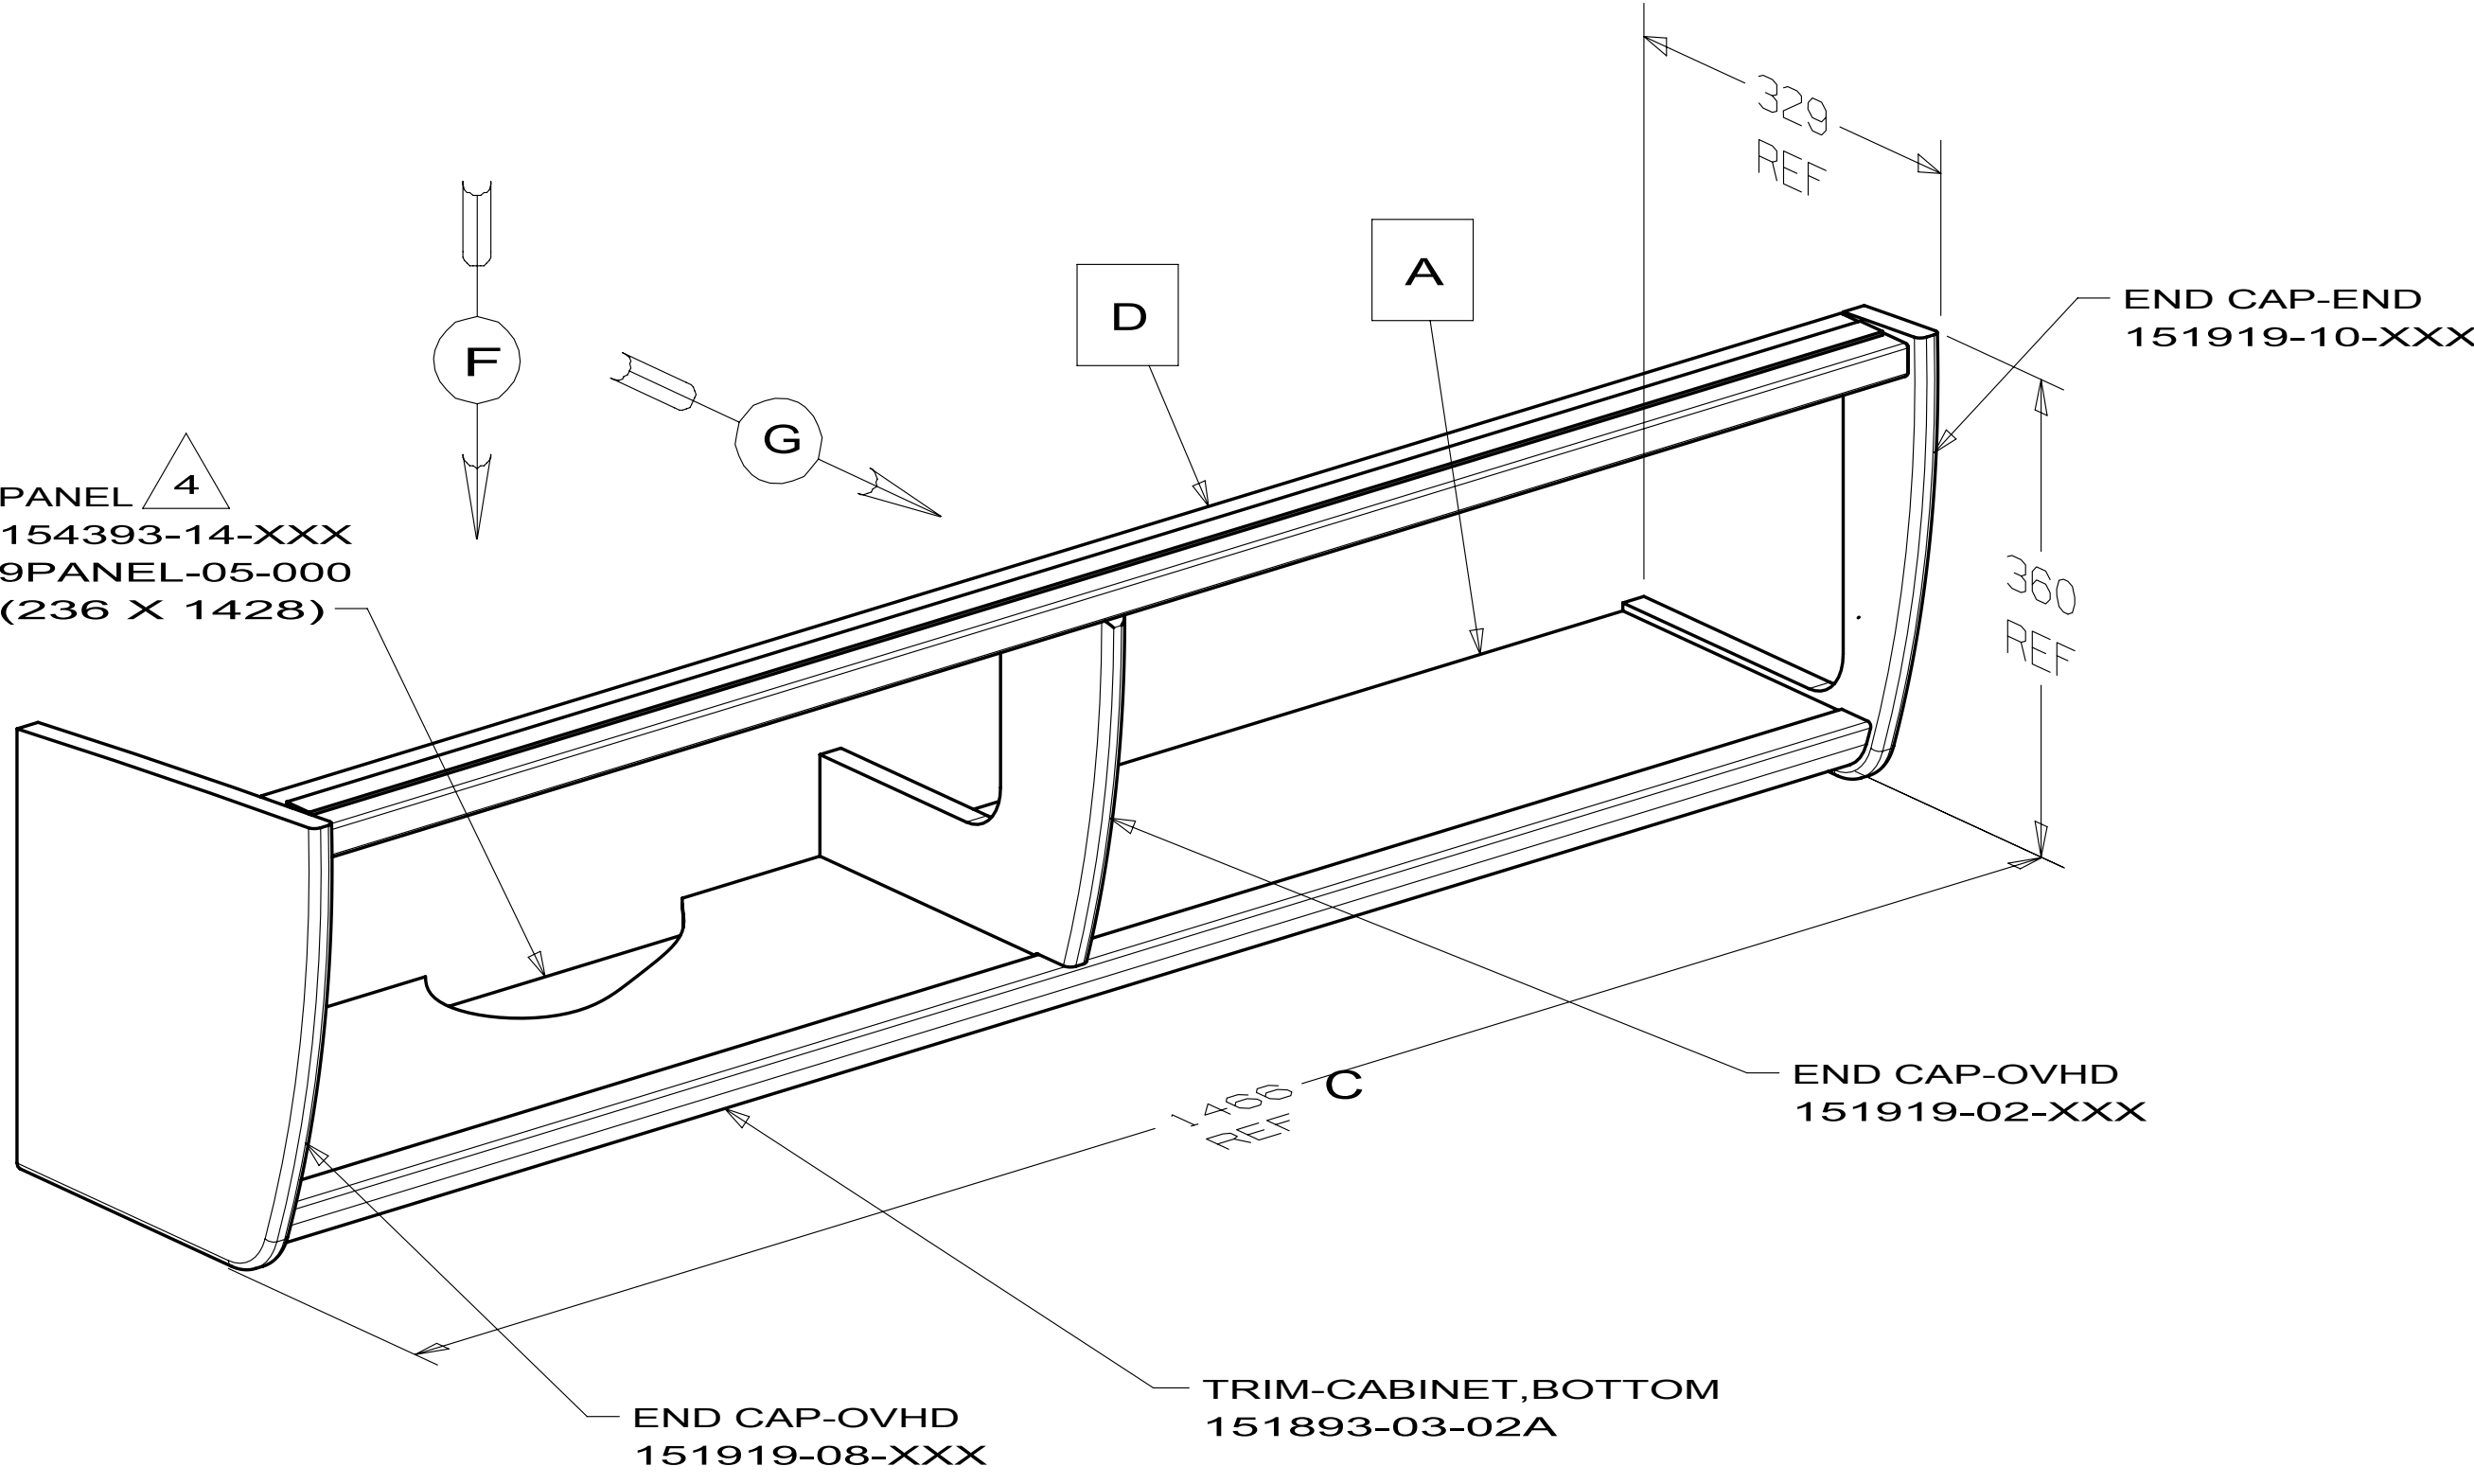

- NOTES:
- OVERALL CABINET DIMENSIONS INCLUDE PANELING (DO NOT INCLUDE MOLDING).
 - LUMBER 52371 MAY BE USED IN PLACE OF 52372.
 - FOR LAMINATION AND FASTENING SEE ES0006.
 - INSTALL DURING INSTALLATION OF CABINET.
 - SEE ES0006 ITEM 10.0 FOR DRILLING DETAIL.

NUMBER INSIDE SYMBOL
GIVES PANEL OVERHANG


WINNEBAGO
INDUSTRIES

COPYRIGHT 2010
WINNEBAGO
INDUSTRIES, INC.

DFT-ORIG	ORIG. DATE
CHK-OR	ALL DIMENSIONS ARE IN MILLIMETERS
P.E.	
M.E.	FIRST USED
DSNR	06 523J
UNSPECIFIED TOLERANCES ARE:	
WHOLE DIM (X)	± 1.5
ONE-PLACE (X.X)	± 0.8
TWO-PLACE (X.XX)	±
ANGLE	±
THIRD ANGLE PROJECTION	
DO NOT SCALE DRAWING	REFER TO ES0018 FOR FASTENER TIGHTENING GUIDELINES
TITLE: CABINET ASM-OVHD,REAR	
SHEET 1 OF 1	PART NO 154393 REV
REF:	1

4/20/2010


**524J
2 DOOR
160035-17**

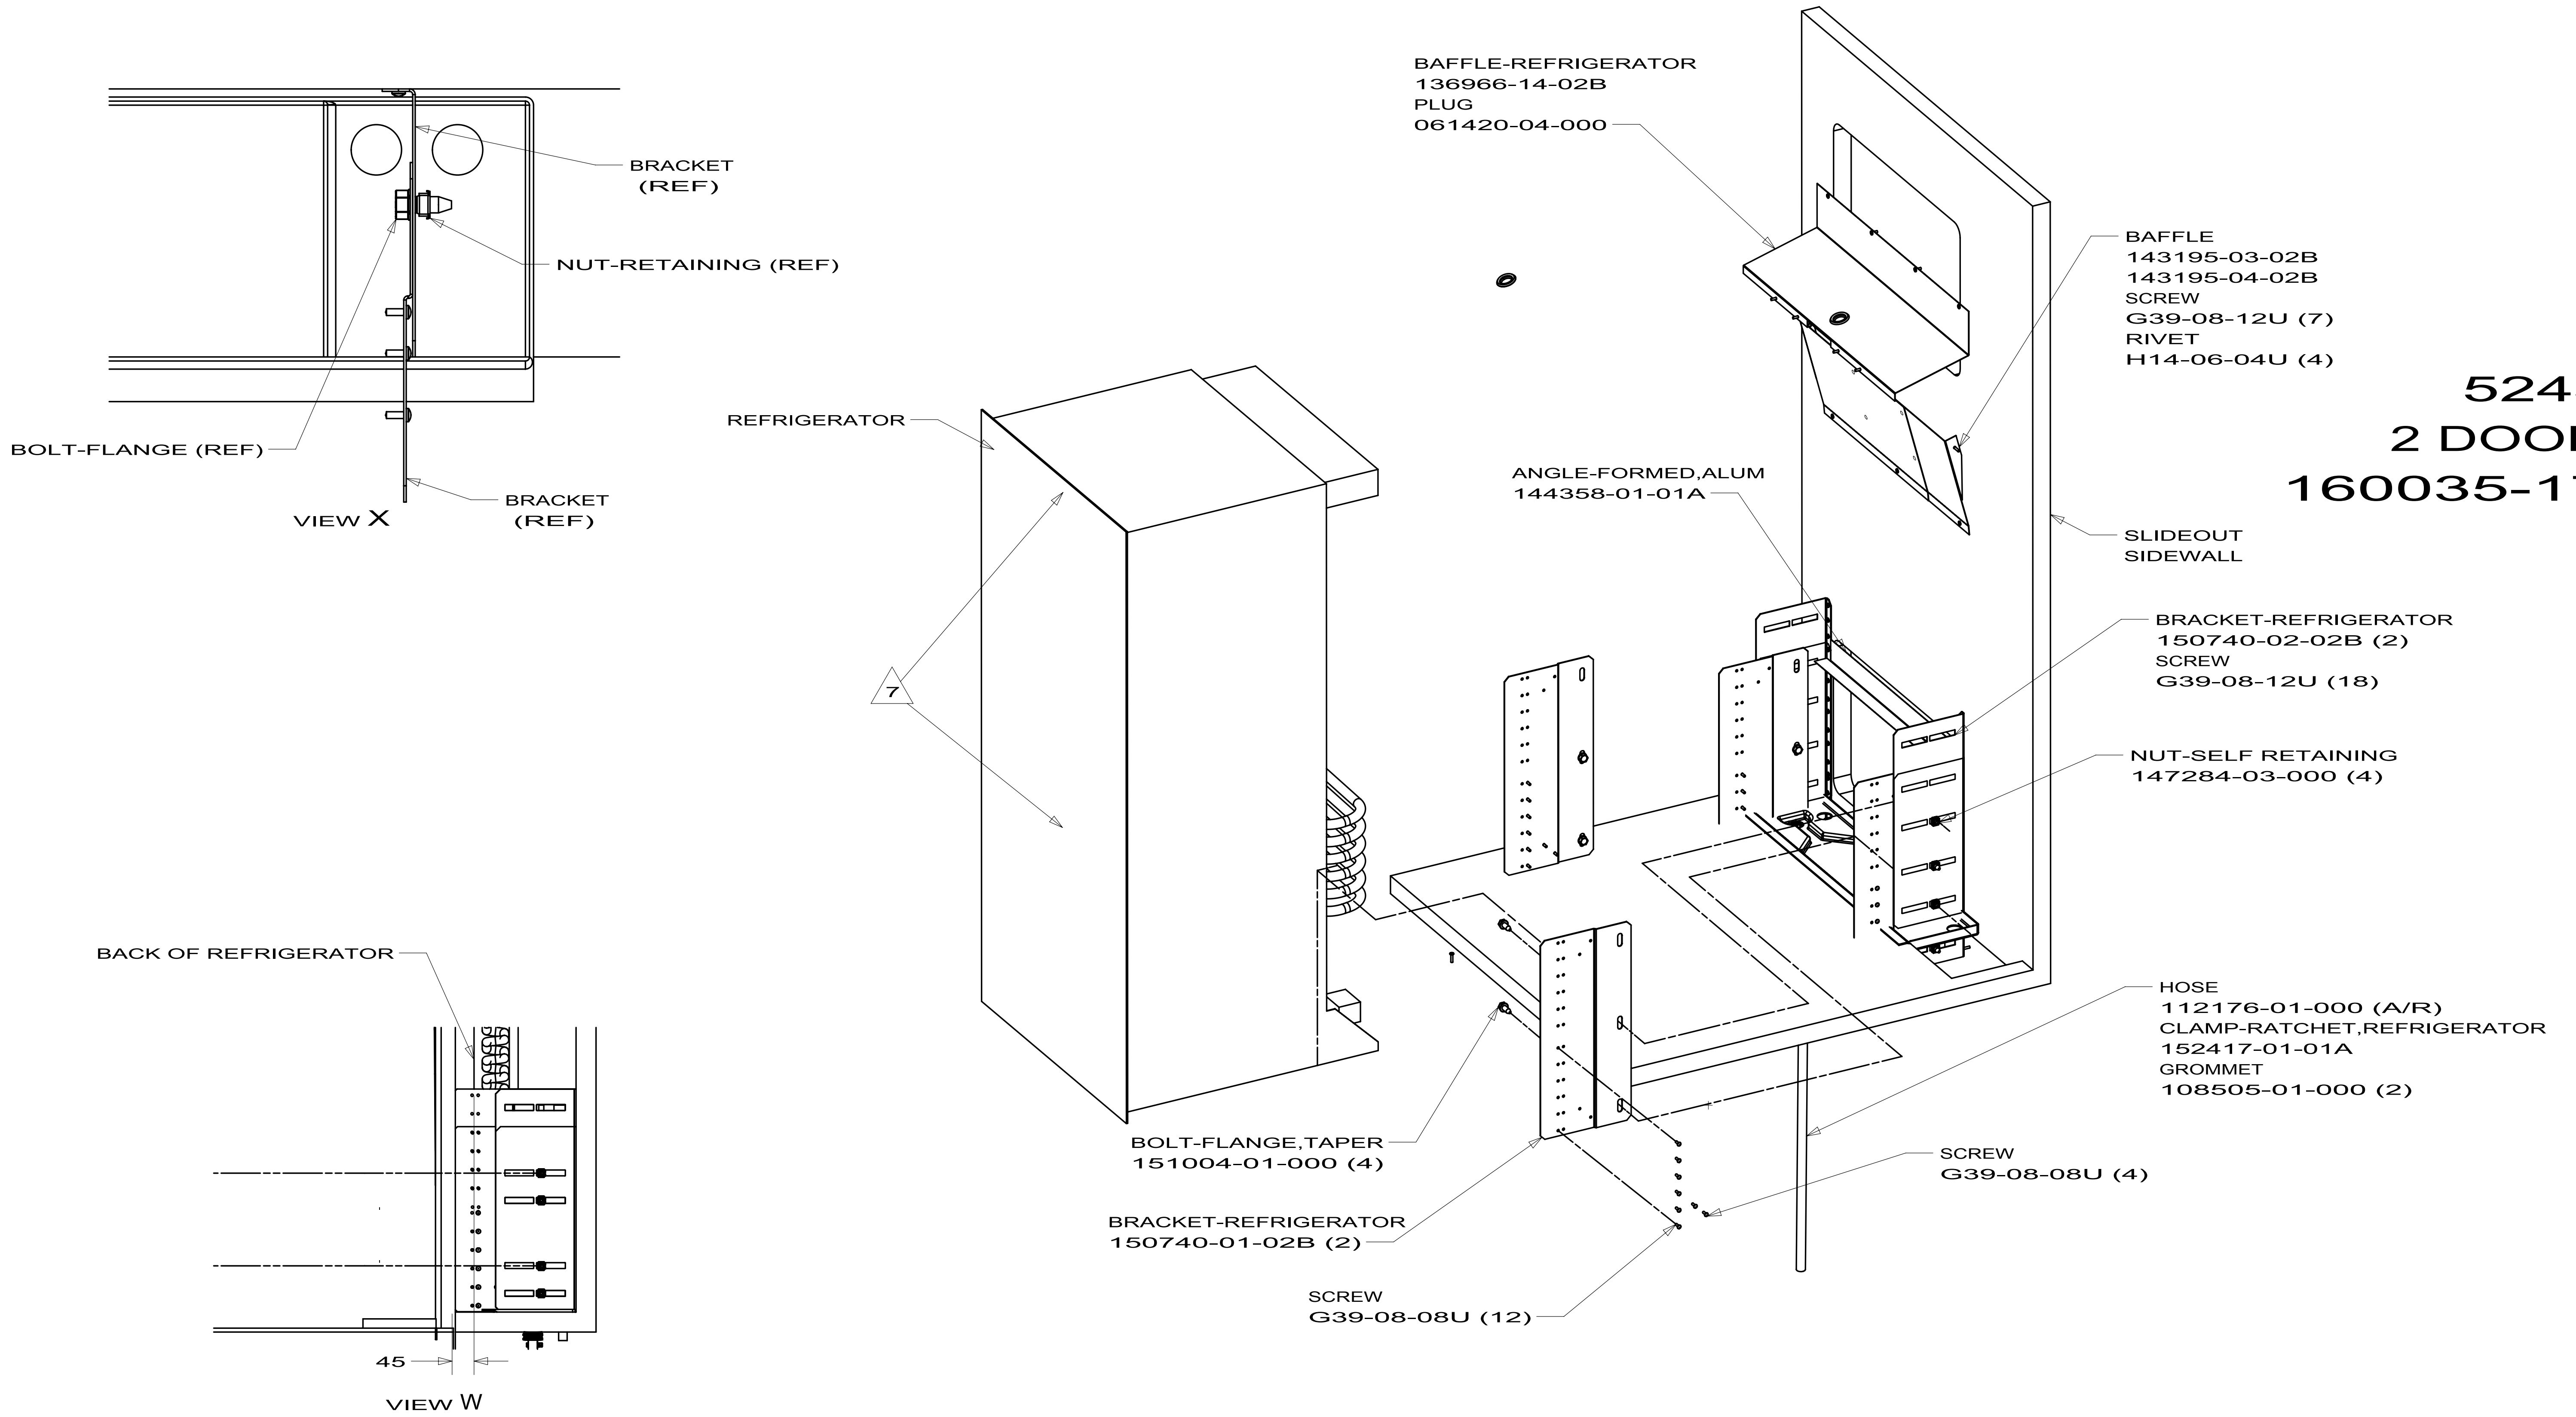

FIRST USED		
06 G-SERIES		
DO NOT SCALE DRAWING		
TITLE:		
REFRIGERATOR INSTL-SLIDEOUT		
SHEET 14	PART NO 160035	REV

DWG NO	DETAIL	DETAIL AD
167405-01	B	YES
167405-02	Y	NO
167405-03	AG	YES
167405-04	AJ	NO

RELEASE	REV DATE	DWG NO	167405
REV ZONE	REVISION RECORD	DATE	DFTR-ORIG

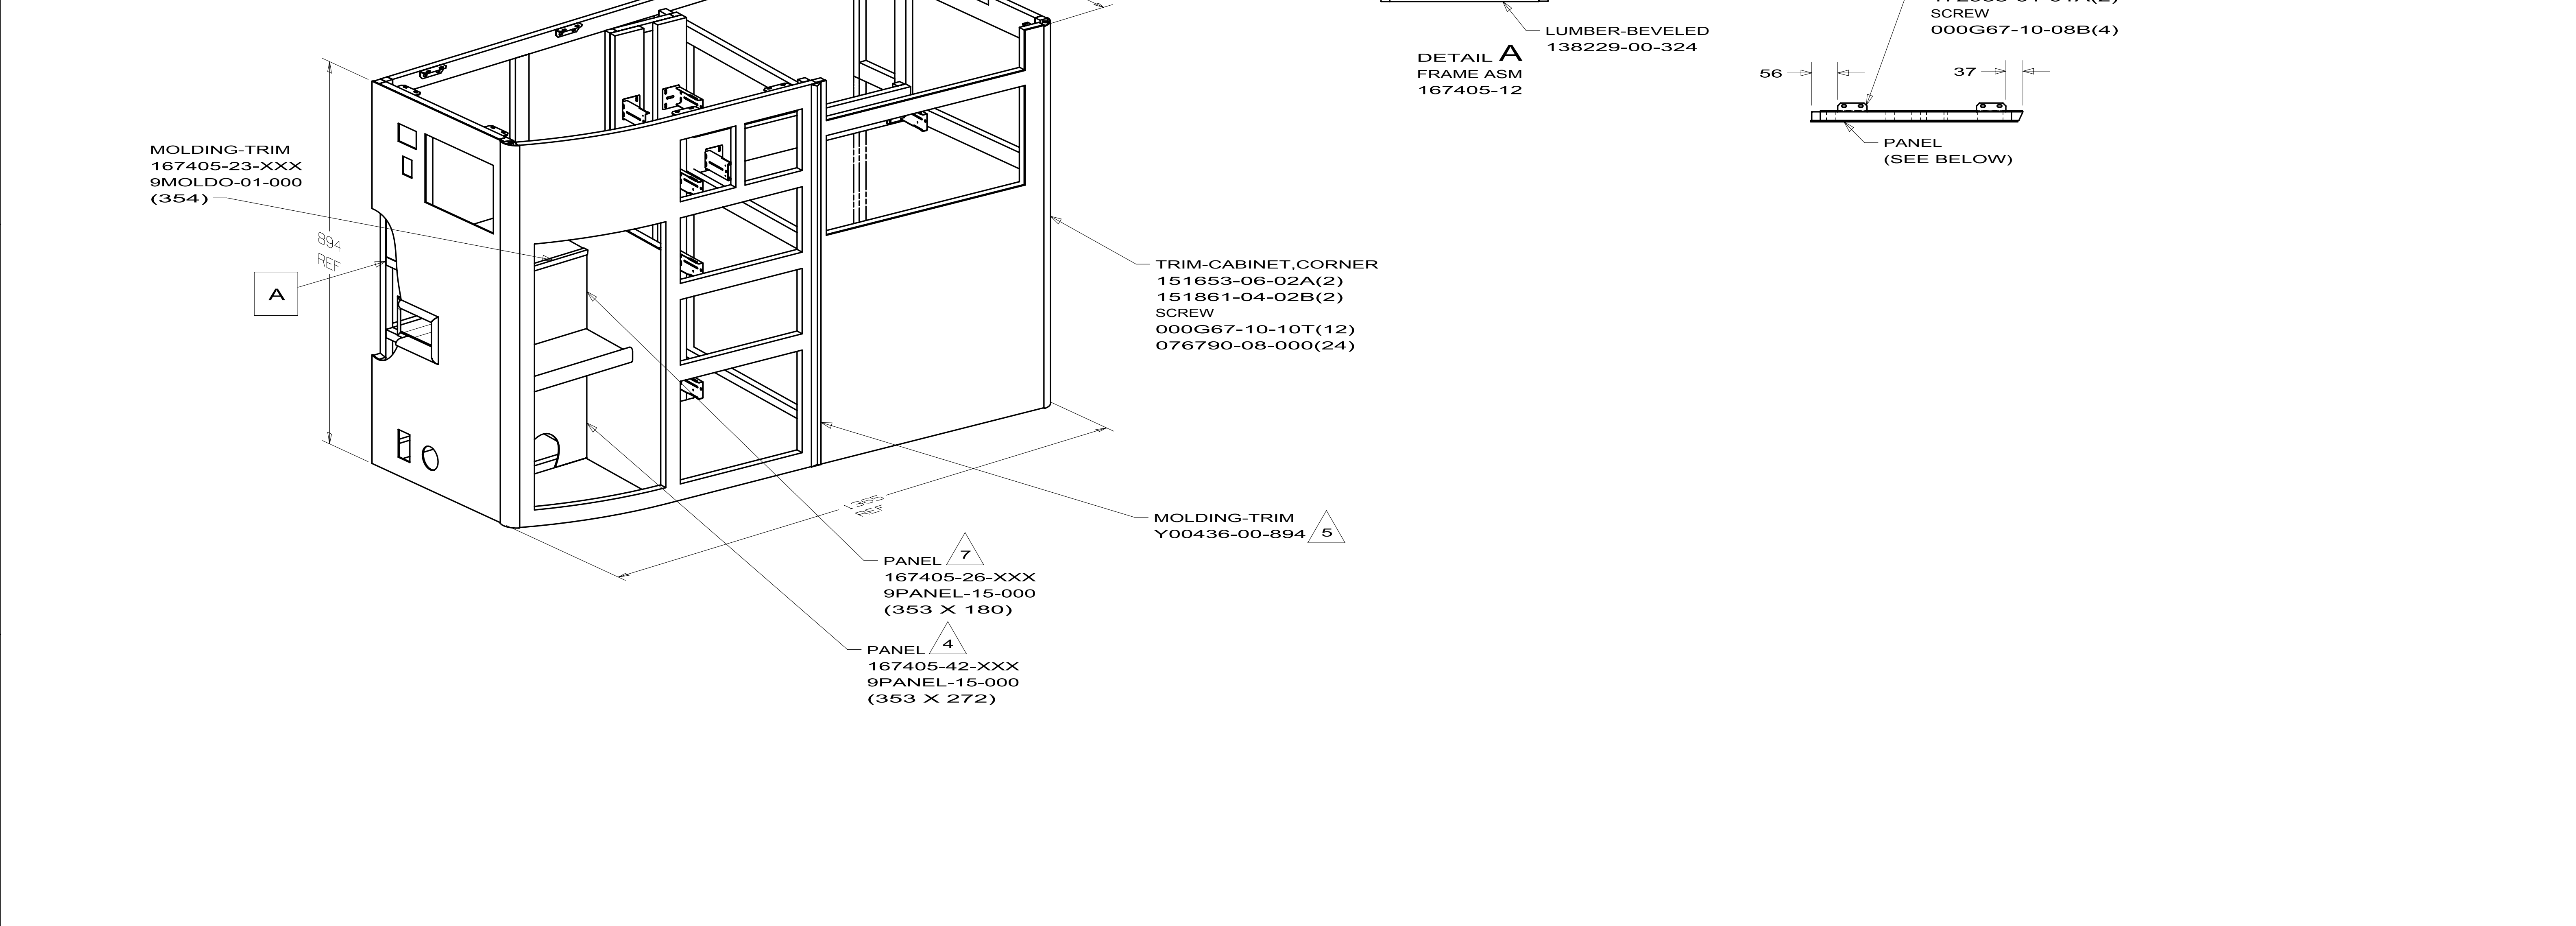

10. USE WITH 40B ONLY.
9. ATTACH AFTER THE INVERTER IS INSTALLED.
8. FRAMING AROUND OPENING TO BE FREE OF KNOTS.
7. FASTEN DURING ASSEMBLY OF CABINET.
6. TRIM DURING INSTALLATION OF CABINET.
5. FINISH PER ES0022.
4. FASTEN DURING INSTALLATION OF CABINET.
3. FOR LAMINATION AND FASTENING SEE ES0006.
2. LUMBER 52371 MAY BE USED IN PLACE OF 52372.
1. OVERALL CABINET DIMENSIONS INCLUDE PANELING (DO NOT INCLUDE MOLDING).

SYMBOL INDICATES TO ROUTE TO STICKWORK

NUMBER INSIDE SYMBOL GIVES PANEL OVERHANG

COPYRIGHT 2010 WINNEBAGO INDUSTRIES, INC.	
DFTR	ORIG. DATE
CHRR	ALL DIMENSIONS ARE IN MILLIMETERS
P.E.	
M.E.	FIRST USED
DSNR	09 524J
UNSPECIFIED TOLERANCES ARE:	MATERIAL:
WHOLE DIM (X) : 1.5	
ONE-PLACE (X.X) : 0.8	
TWO-PLACE (X.XX) :	
ANGLE :	
THIRD ANGLE PROJECTION	
DO NOT SCALE DRAWING	REFER TO ES0018 FOR FASTENER TIGHTENING GUIDELINES
TITLE: CABINET ASM-GALLEY	
SHEET 1 OF 4	PART NO 167405
REF:	1

8		7	6	5	4	3	2	1
DWG NO	DETAIL							
167414-01	C							
167414-02	AC							

RELEASE		REV	DATE	DWG NO	167414
REV	ZONE	REVISION RECORD		DATE	DTFR-ORIG

D

C

B




A

D

C

B

A

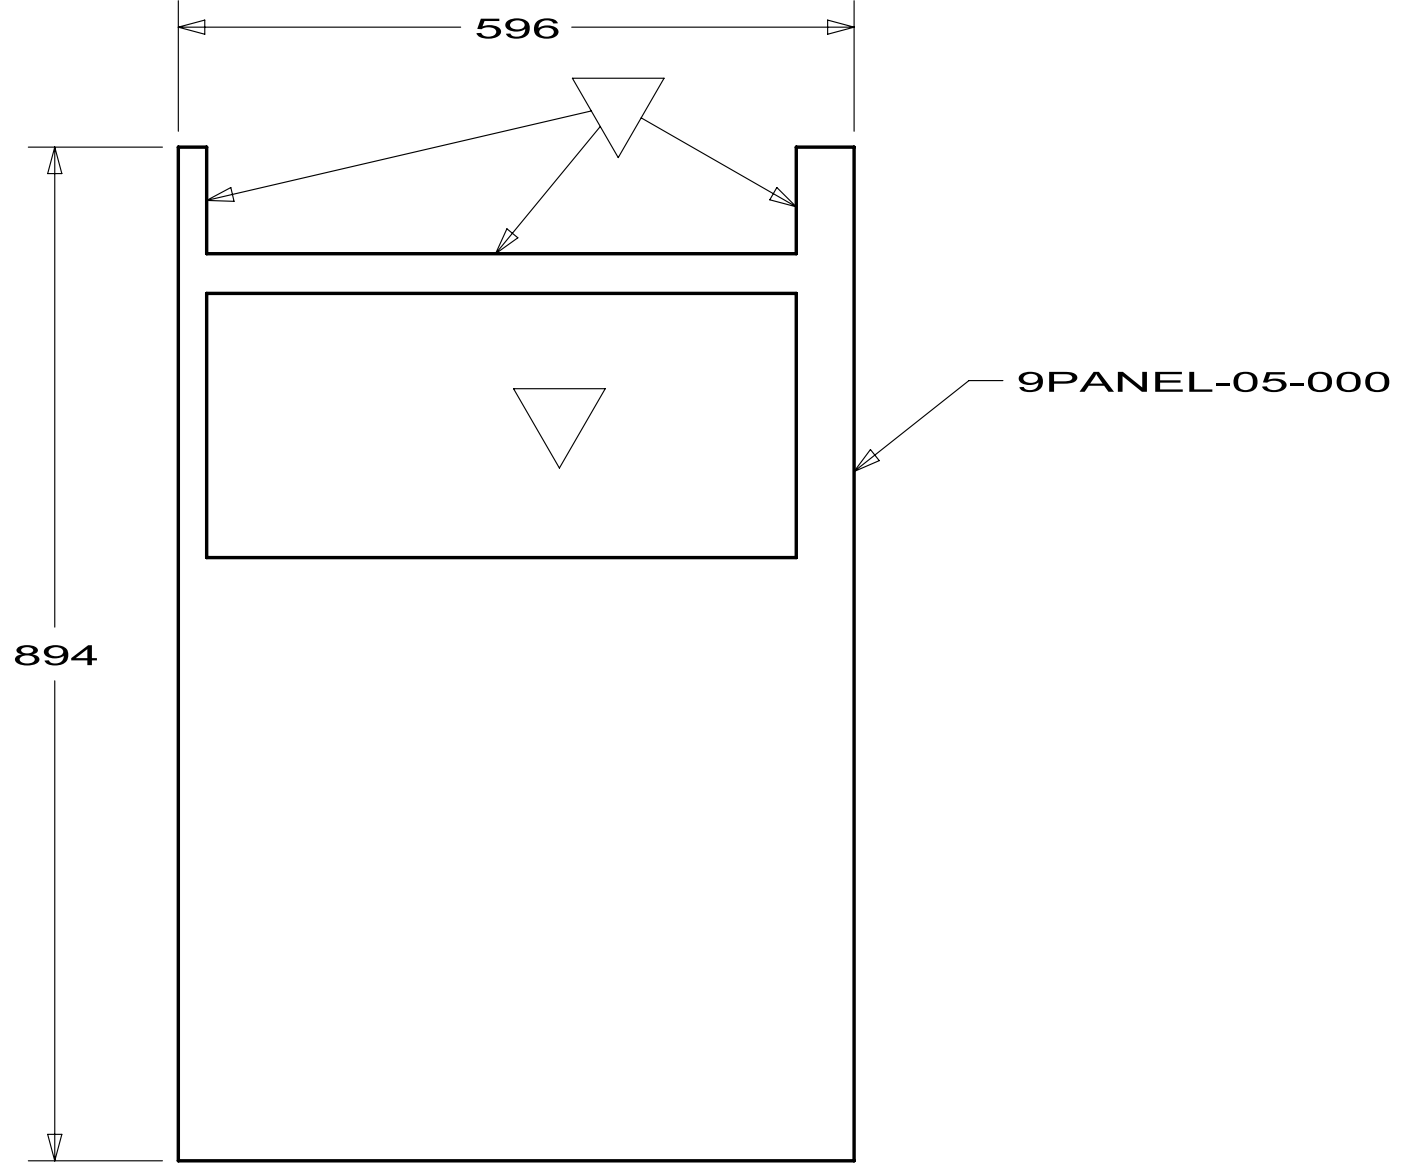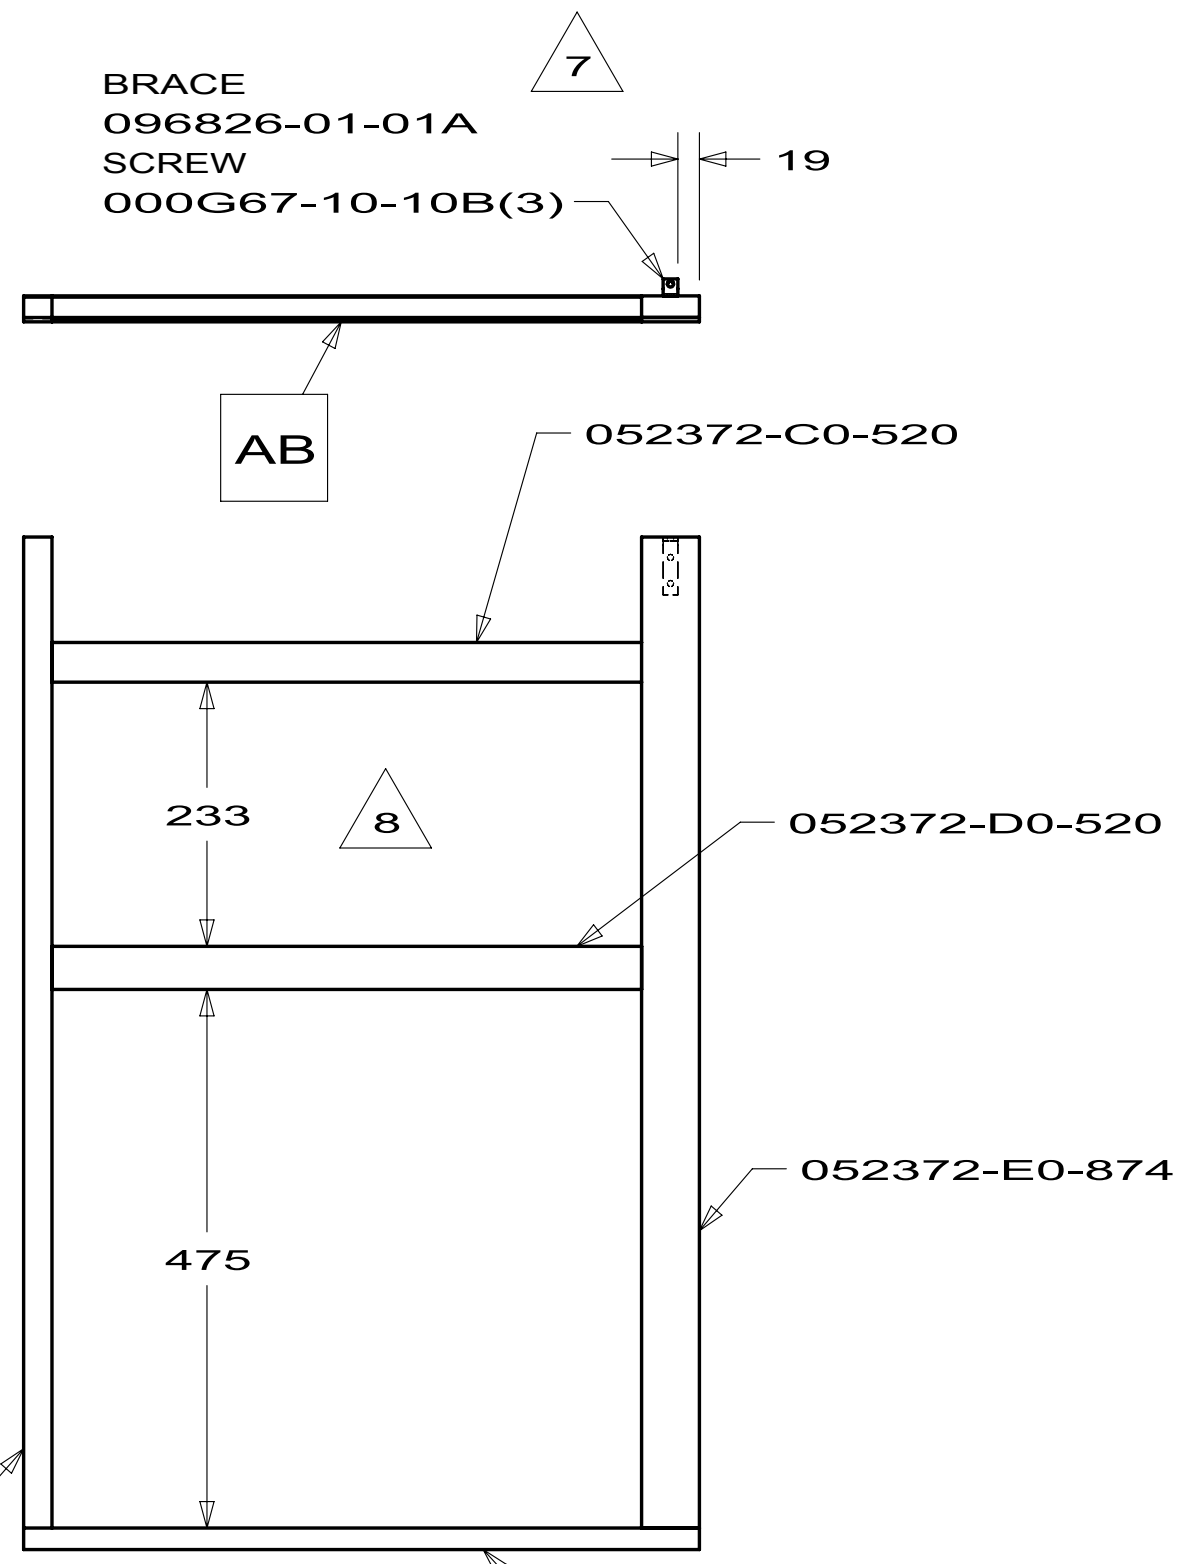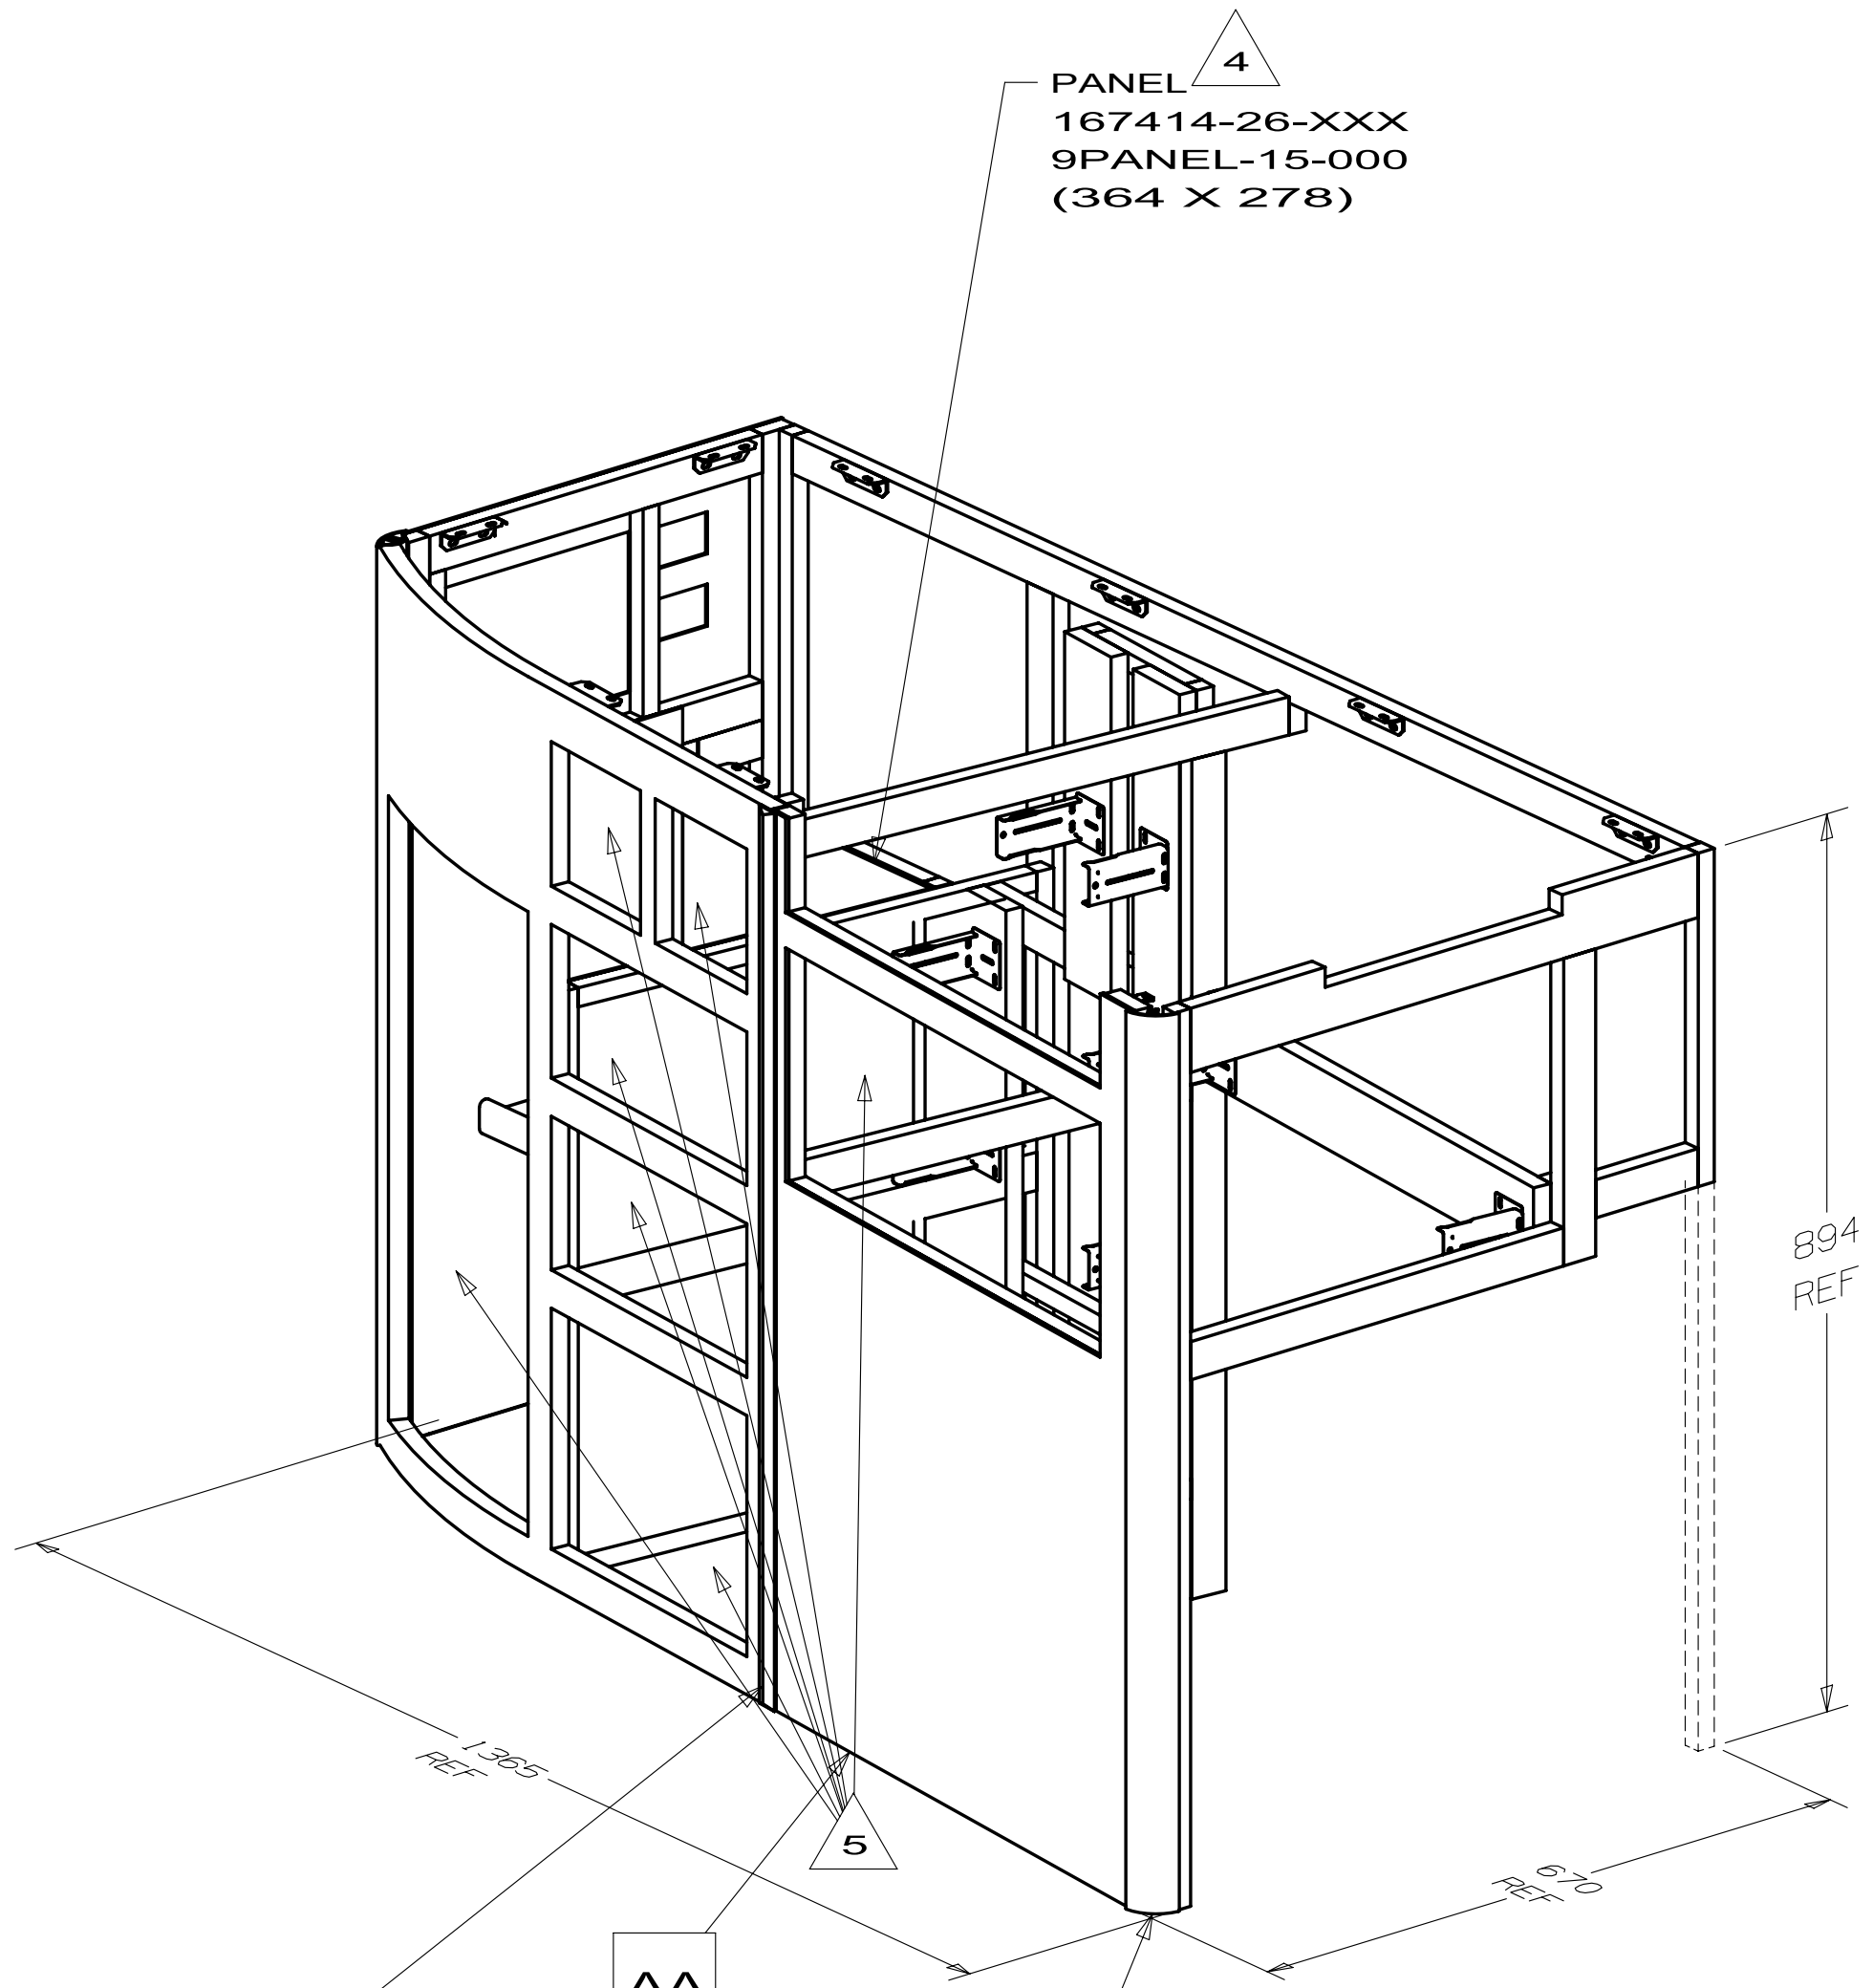



- 8. FRAMING AROUND OPENING TO BE FREE OF KNOTS.
- 7. FASTEN DURING ASSEMBLY OF CABINET.
- 6. TRIM DURING INSTALLATION OF CABINET.
- 5. FINISH PER ES0022.
- 4. FASTEN DURING INSTALLATION OF CABINET.

- 3. FOR LAMINATION AND FASTENING SEE ES0006.
- 2. LUMBER 52371 MAY BE USED IN PLACE OF 52372.
- 1. OVERALL CABINET DIMENSIONS INCLUDE PANELING (DO NOT INCLUDE MOLDING).


NOTES:

▽ SYMBOL INDICATES TO ROUTE TO STICKWORK
⬡ NUMBER INSIDE SYMBOL GIVES PANEL OVERHANG

WINNEBAGO INDUSTRIES		COPYRIGHT 2010 WINNEBAGO INDUSTRIES, INC.	
DTFR	ORIG. DATE		
CHRR	ALL DIMENSIONS ARE IN MILLIMETERS		
P.E.			
M.E.	FIRST USED		
DSNR	09 524J		
UNSPECIFIED TOLERANCES ARE:		MATERIAL:	
WHOLE DIM (X) : 1.5			
ONE-PLACE (X.X) : 0.8			
TWO-PLACE (X.XX) :			
ANGLE :			
THIRD ANGLE PROJECTION			
DO NOT SCALE DRAWING		REFER TO ES0018 FOR FASTENER TIGHTENING GUIDELINES	
TITLE: CABINET ASM-GALLEY			
SHEET 1 OF 3		PART NO 167414	
REF:		1	

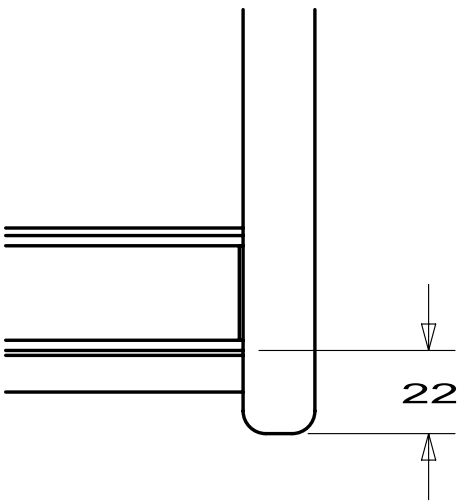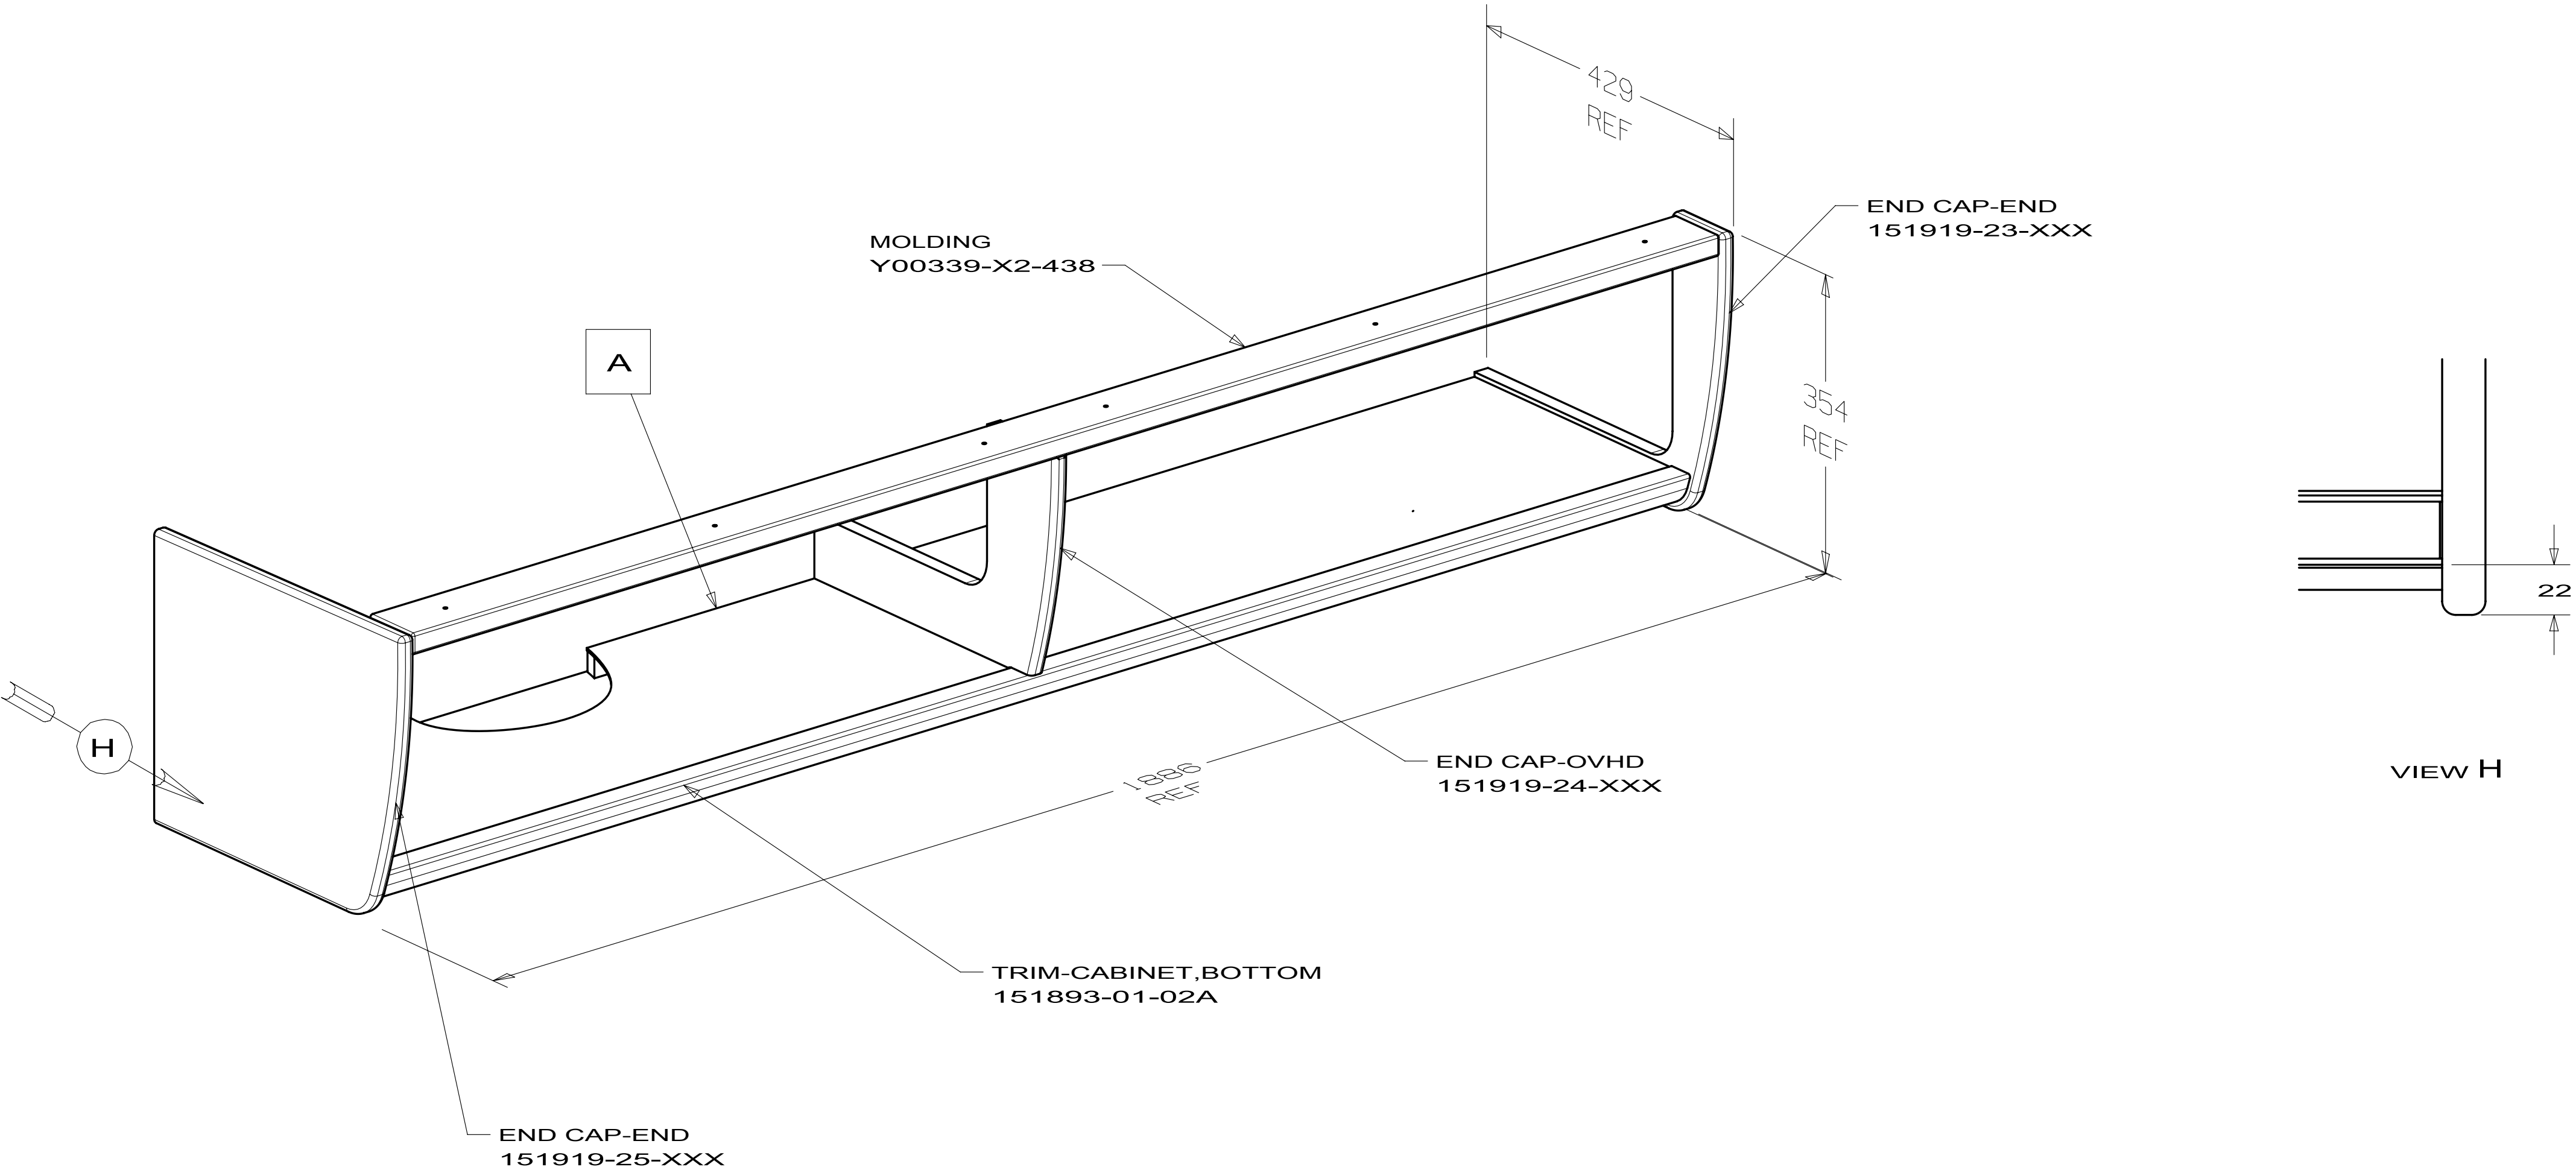

VIEW H

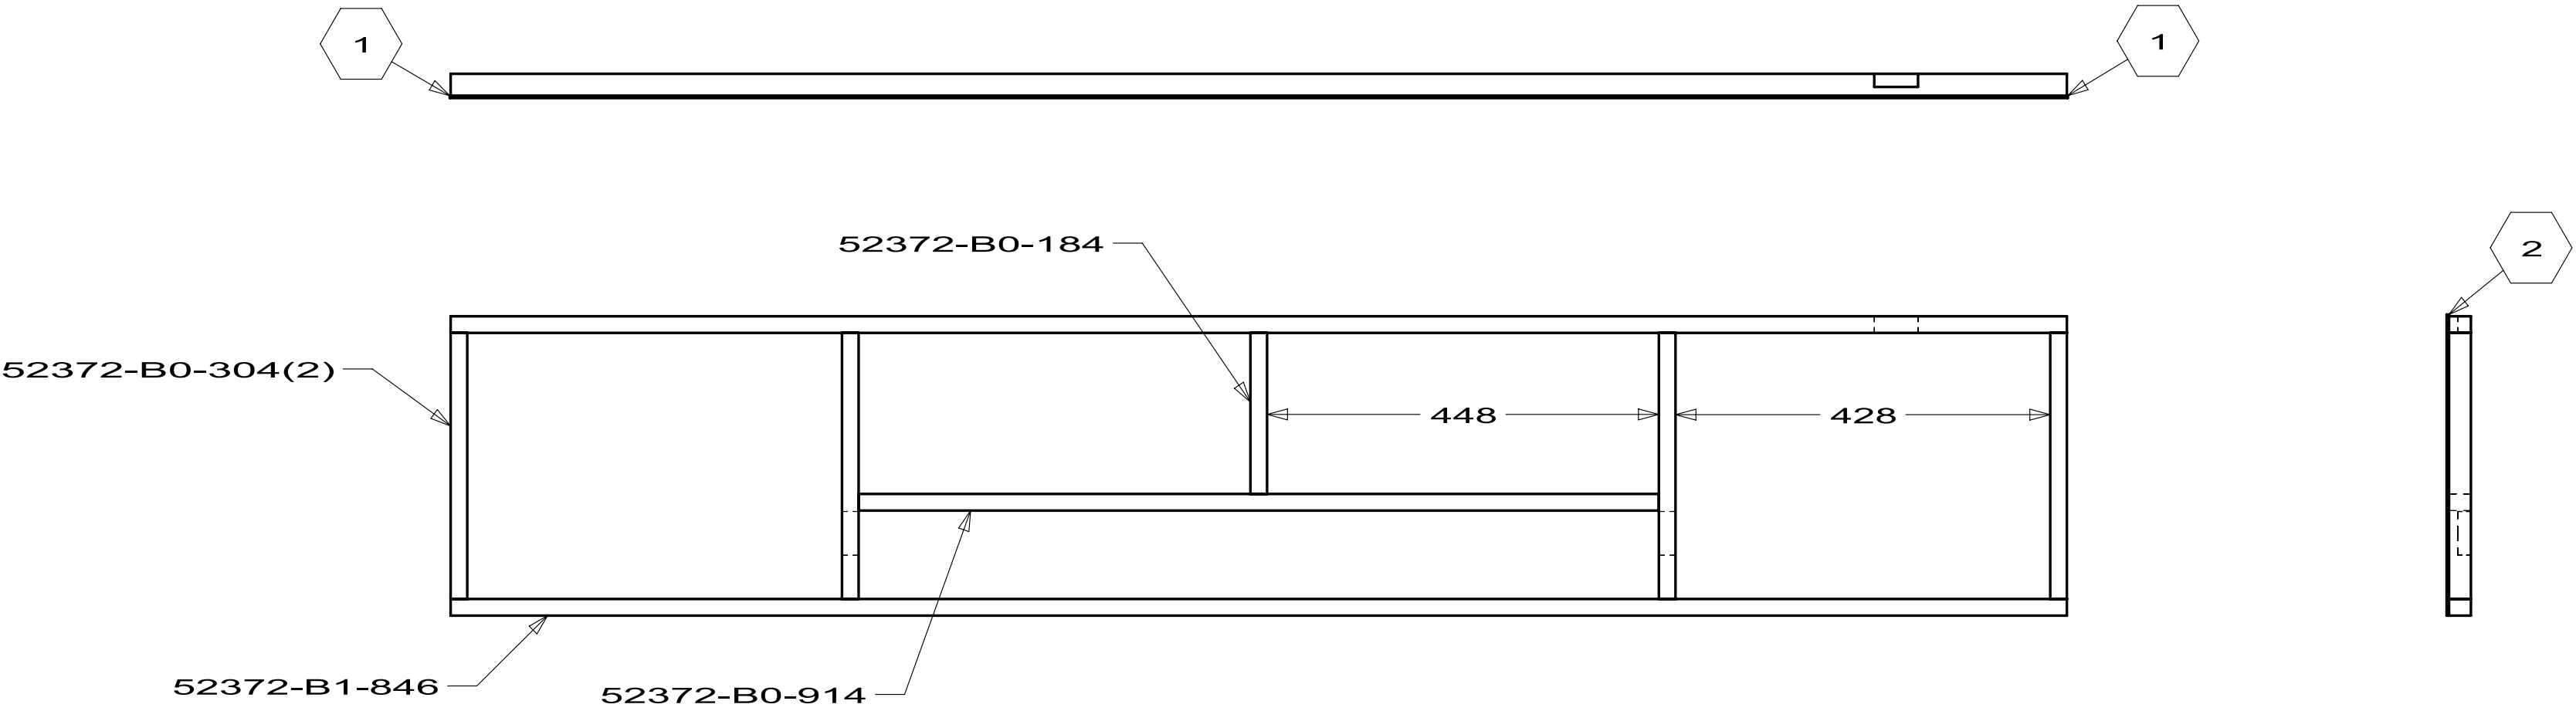

DETAIL A
PANEL ASM
169997-11

5. FASTEN DURING INSTALLATION.
4. FASTEN BY TACK NAILING CORNERS DURING ASM.
3. FOR LAMINATION AND FASTENING SEE ES0006.
2. LUMBER 52371 MAY BE USED IN PLACE OF 52372.
1. OVERALL CABINET DIMENSIONS INCLUDE PANELING
(DO NOT INCLUDE MOLDING).

NOTES:

NUMBER INSIDE SYMBOL
GIVES PANEL OVERHANG

PAD ASM-DINETTE
170200-01-XXX

CABINET ASM-BACK,DINETTE
170046-11-XXX

FRAME ASM-SIDE,DINETTE
170059-07-000
BRACE-SEAT
172938-01-CHT (2)
BRACKET ASM-DINETTE 338MM,LH
161278-01-000

END CAP ASM,DINETTE
170043-03-XXX
BRACE-SEAT
172938-01-CHT
BRACKET ASM-DINETTE 338MM,RH
161278-02-000


CABINET ASM-FACE,DINETTE
170042-A3-XXX
SUPPORT-BED,DINETTE, 712 LG
081295-01-XXX

D

170041-18

524J

FIRST USED		
10 300 SERIES		
DO NOT SCALE DRAWING		
TITLE:		
CABINET COMPL-DINETTE		
SHEET 18	PART NO 170041	REV

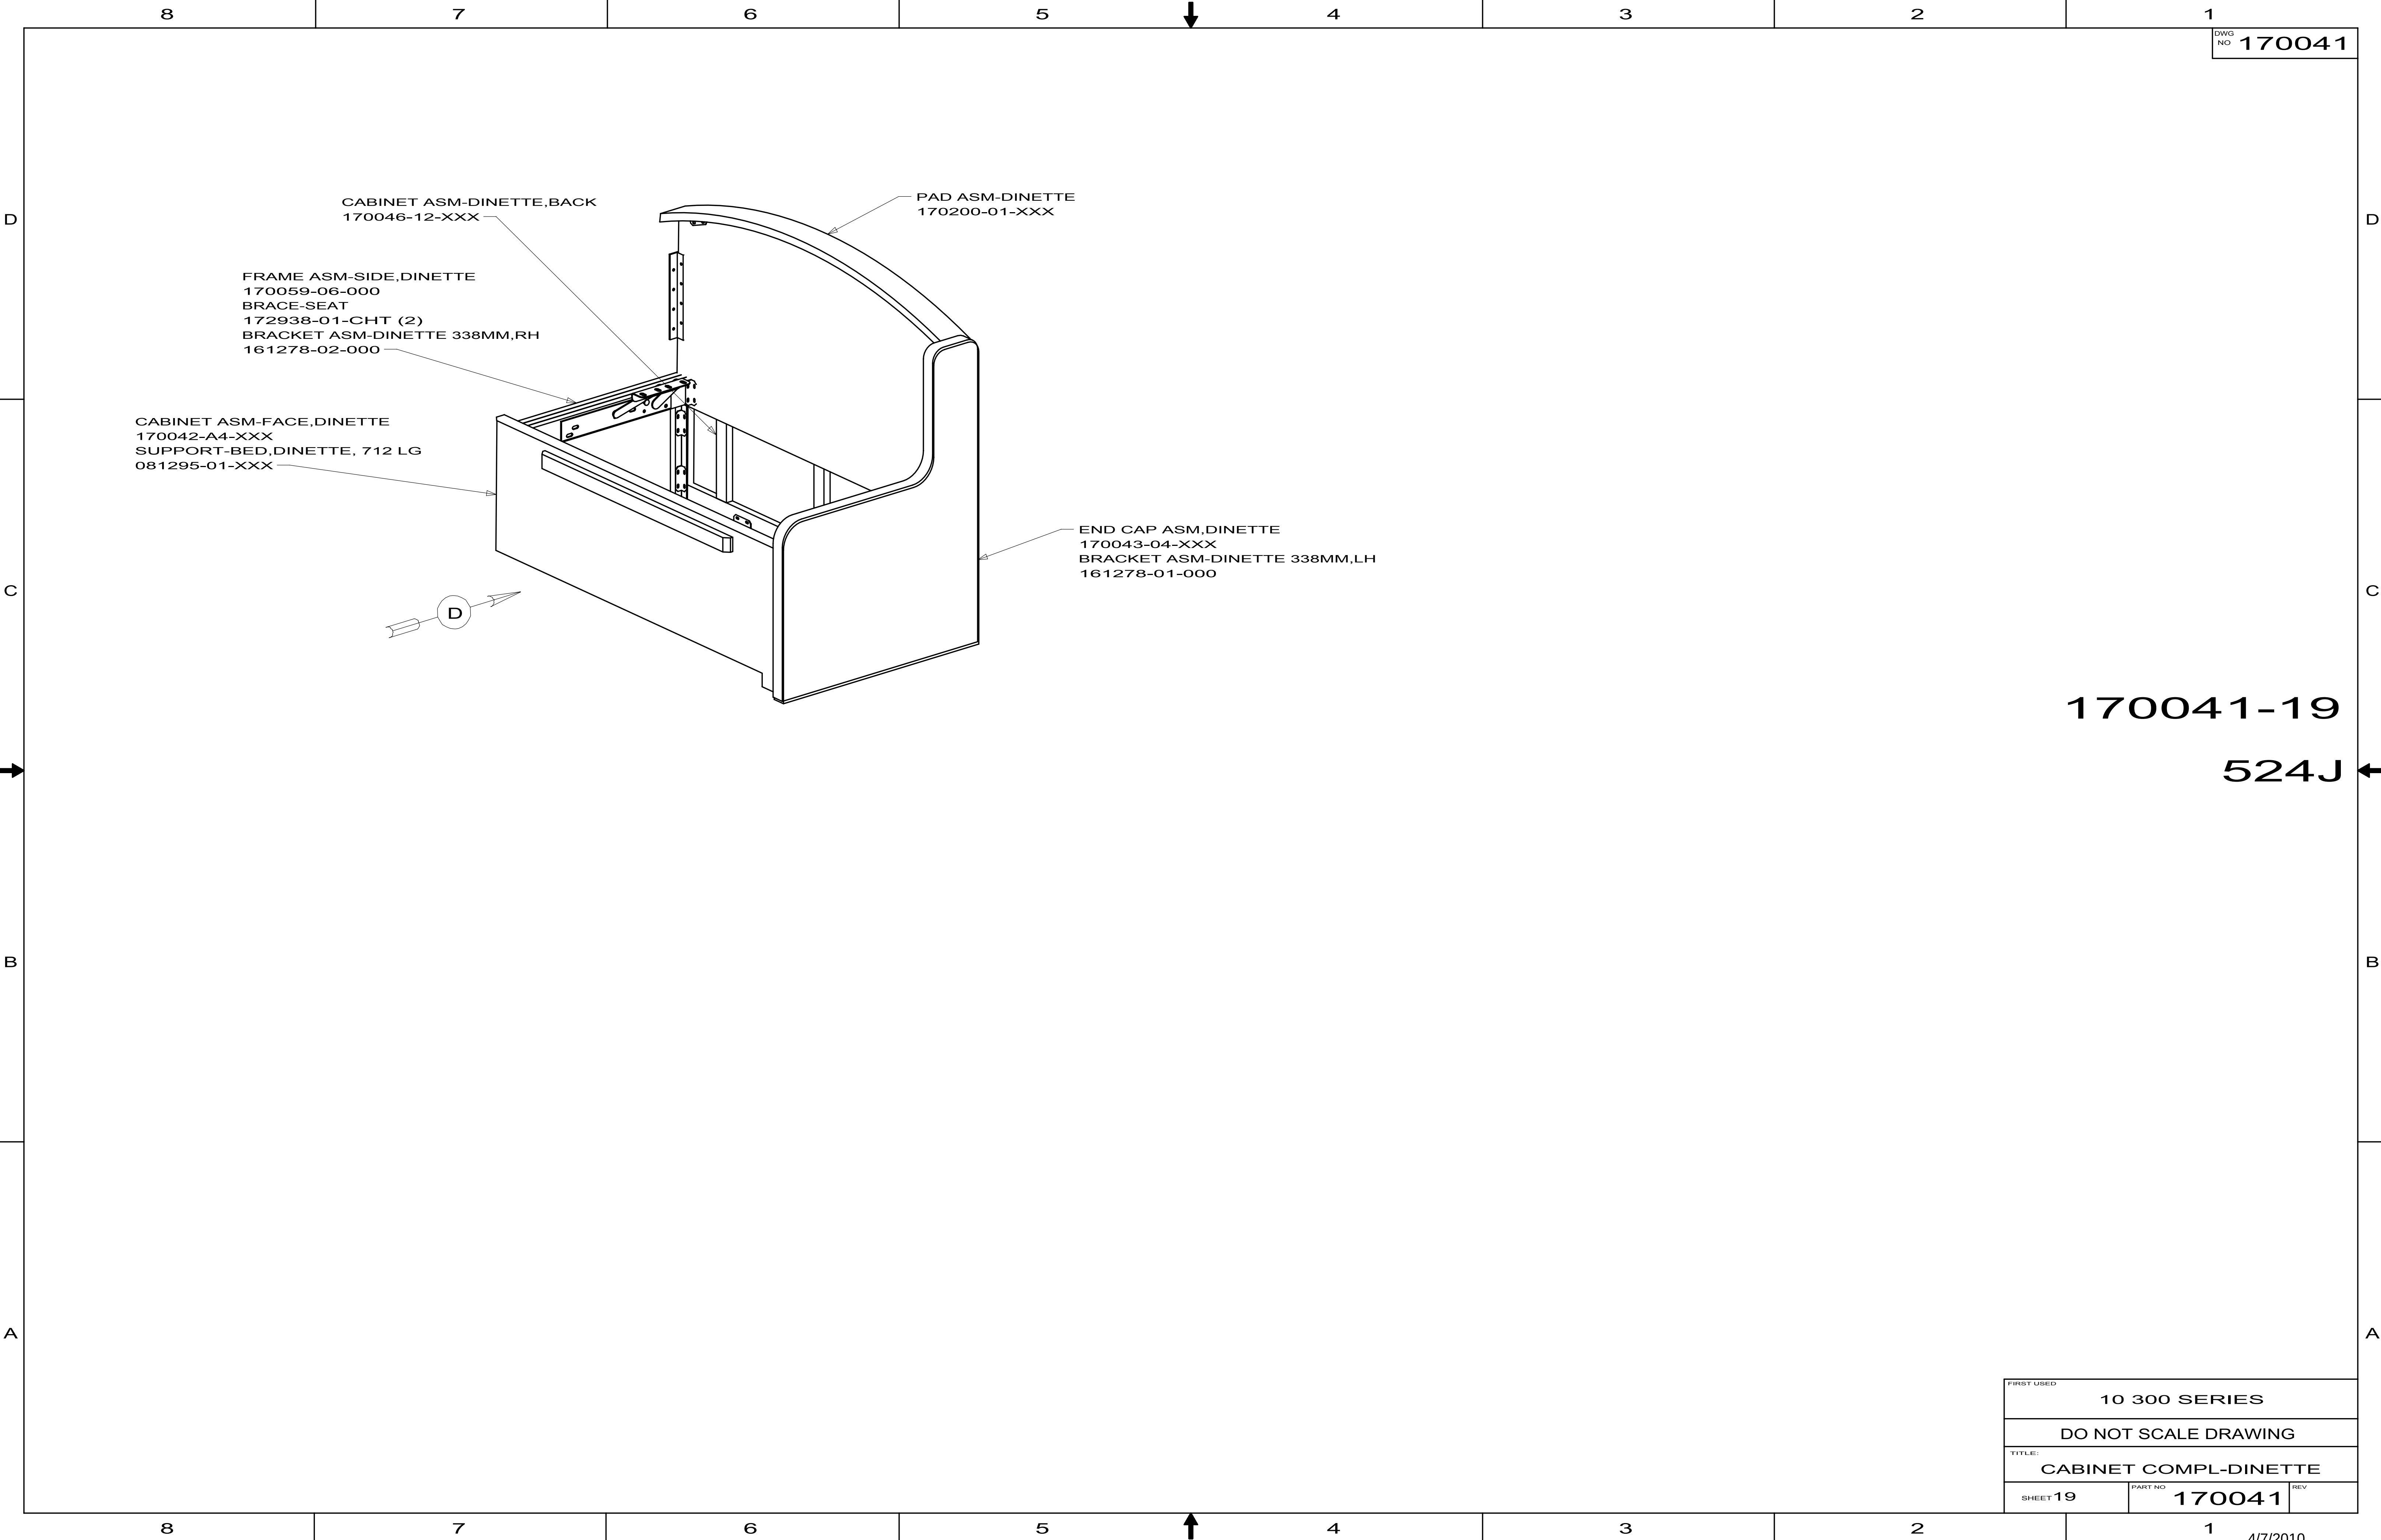


CABINET ASM-DINETTE,BACK
170046-12-XXX

FRAME ASM-SIDE,DINETTE
170059-06-000
BRACE-SEAT
172938-01-CHT (2)
BRACKET ASM-DINETTE 338MM,RH
161278-02-000

CABINET ASM-FACE,DINETTE
170042-A4-XXX
SUPPORT-BED,DINETTE, 712 LG
081295-01-XXX

PAD ASM-DINETTE
170200-01-XXX

END CAP ASM,DINETTE
170043-04-XXX
BRACKET ASM-DINETTE 338MM,LH
161278-01-000

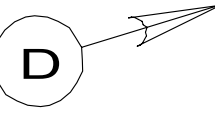

170041-19

524J

FIRST USED		
10 300 SERIES		
DO NOT SCALE DRAWING		
TITLE:		
CABINET COMPL-DINETTE		
SHEET 19	PART NO 170041	REV

PAD ASM-DINETTE
170200-06-XXX

CABINET ASM-BACK,DINETTE
170046-11-XXX

FRAME ASM-SIDE,DINETTE
170059-07-000
BRACE-SEAT
172938-01-CHT (2)
BRACKET ASM-DINETTE 338MM,LH
161278-01-000

END CAP ASM,DINETTE
170043-09-XXX
BRACKET ASM-DINETTE 338MM,RH
161278-02-000

CABINET ASM-FACE,DINETTE
170042-A3-XXX
SUPPORT-BED,DINETTE, 712 LG
081295-01-XXX


D

170041-20

141 524J

141 DINETTE - ULTRALEATHER

FIRST USED		
10 300 SERIES		
DO NOT SCALE DRAWING		
TITLE:		
CABINET COMPL-DINETTE		
SHEET20	PART NO 170041	REV

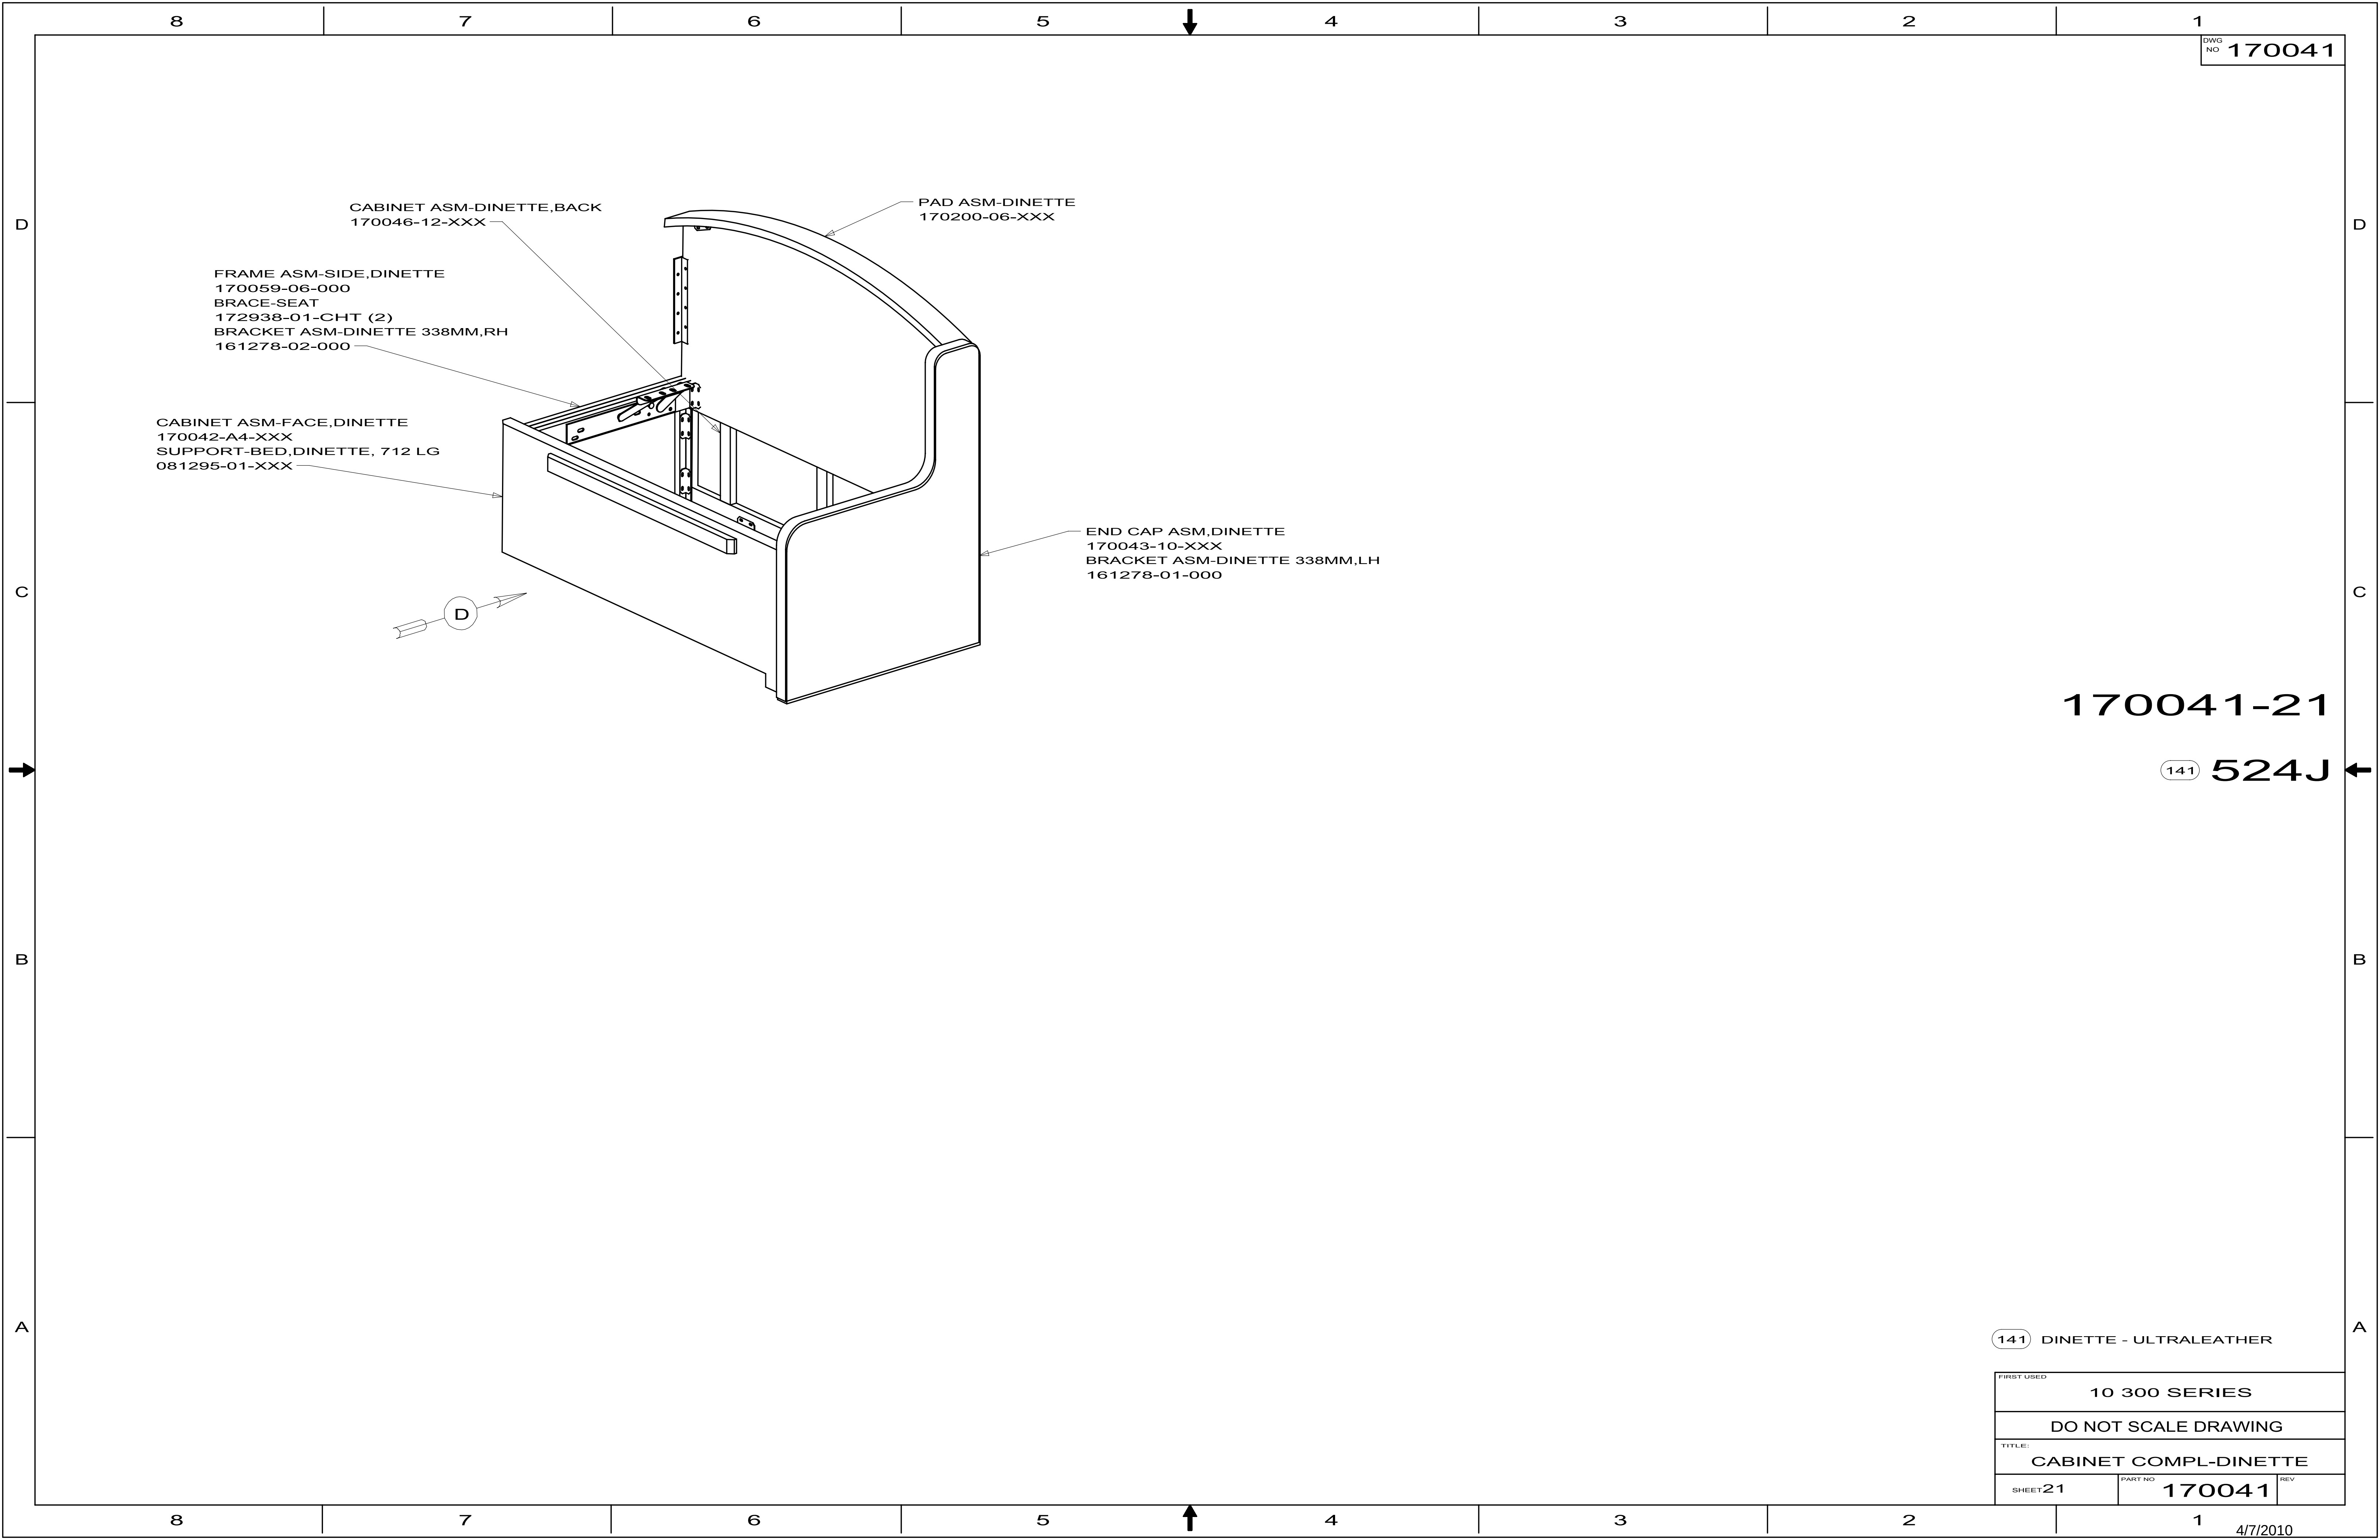


DWG NO 170041

170041-21

141 524J

141 DINETTE - ULTRALEATHER

FIRST USED		
10 300 SERIES		
DO NOT SCALE DRAWING		
TITLE:		
CABINET COMPL-DINETTE		
SHEET21	PART NO 170041	REV

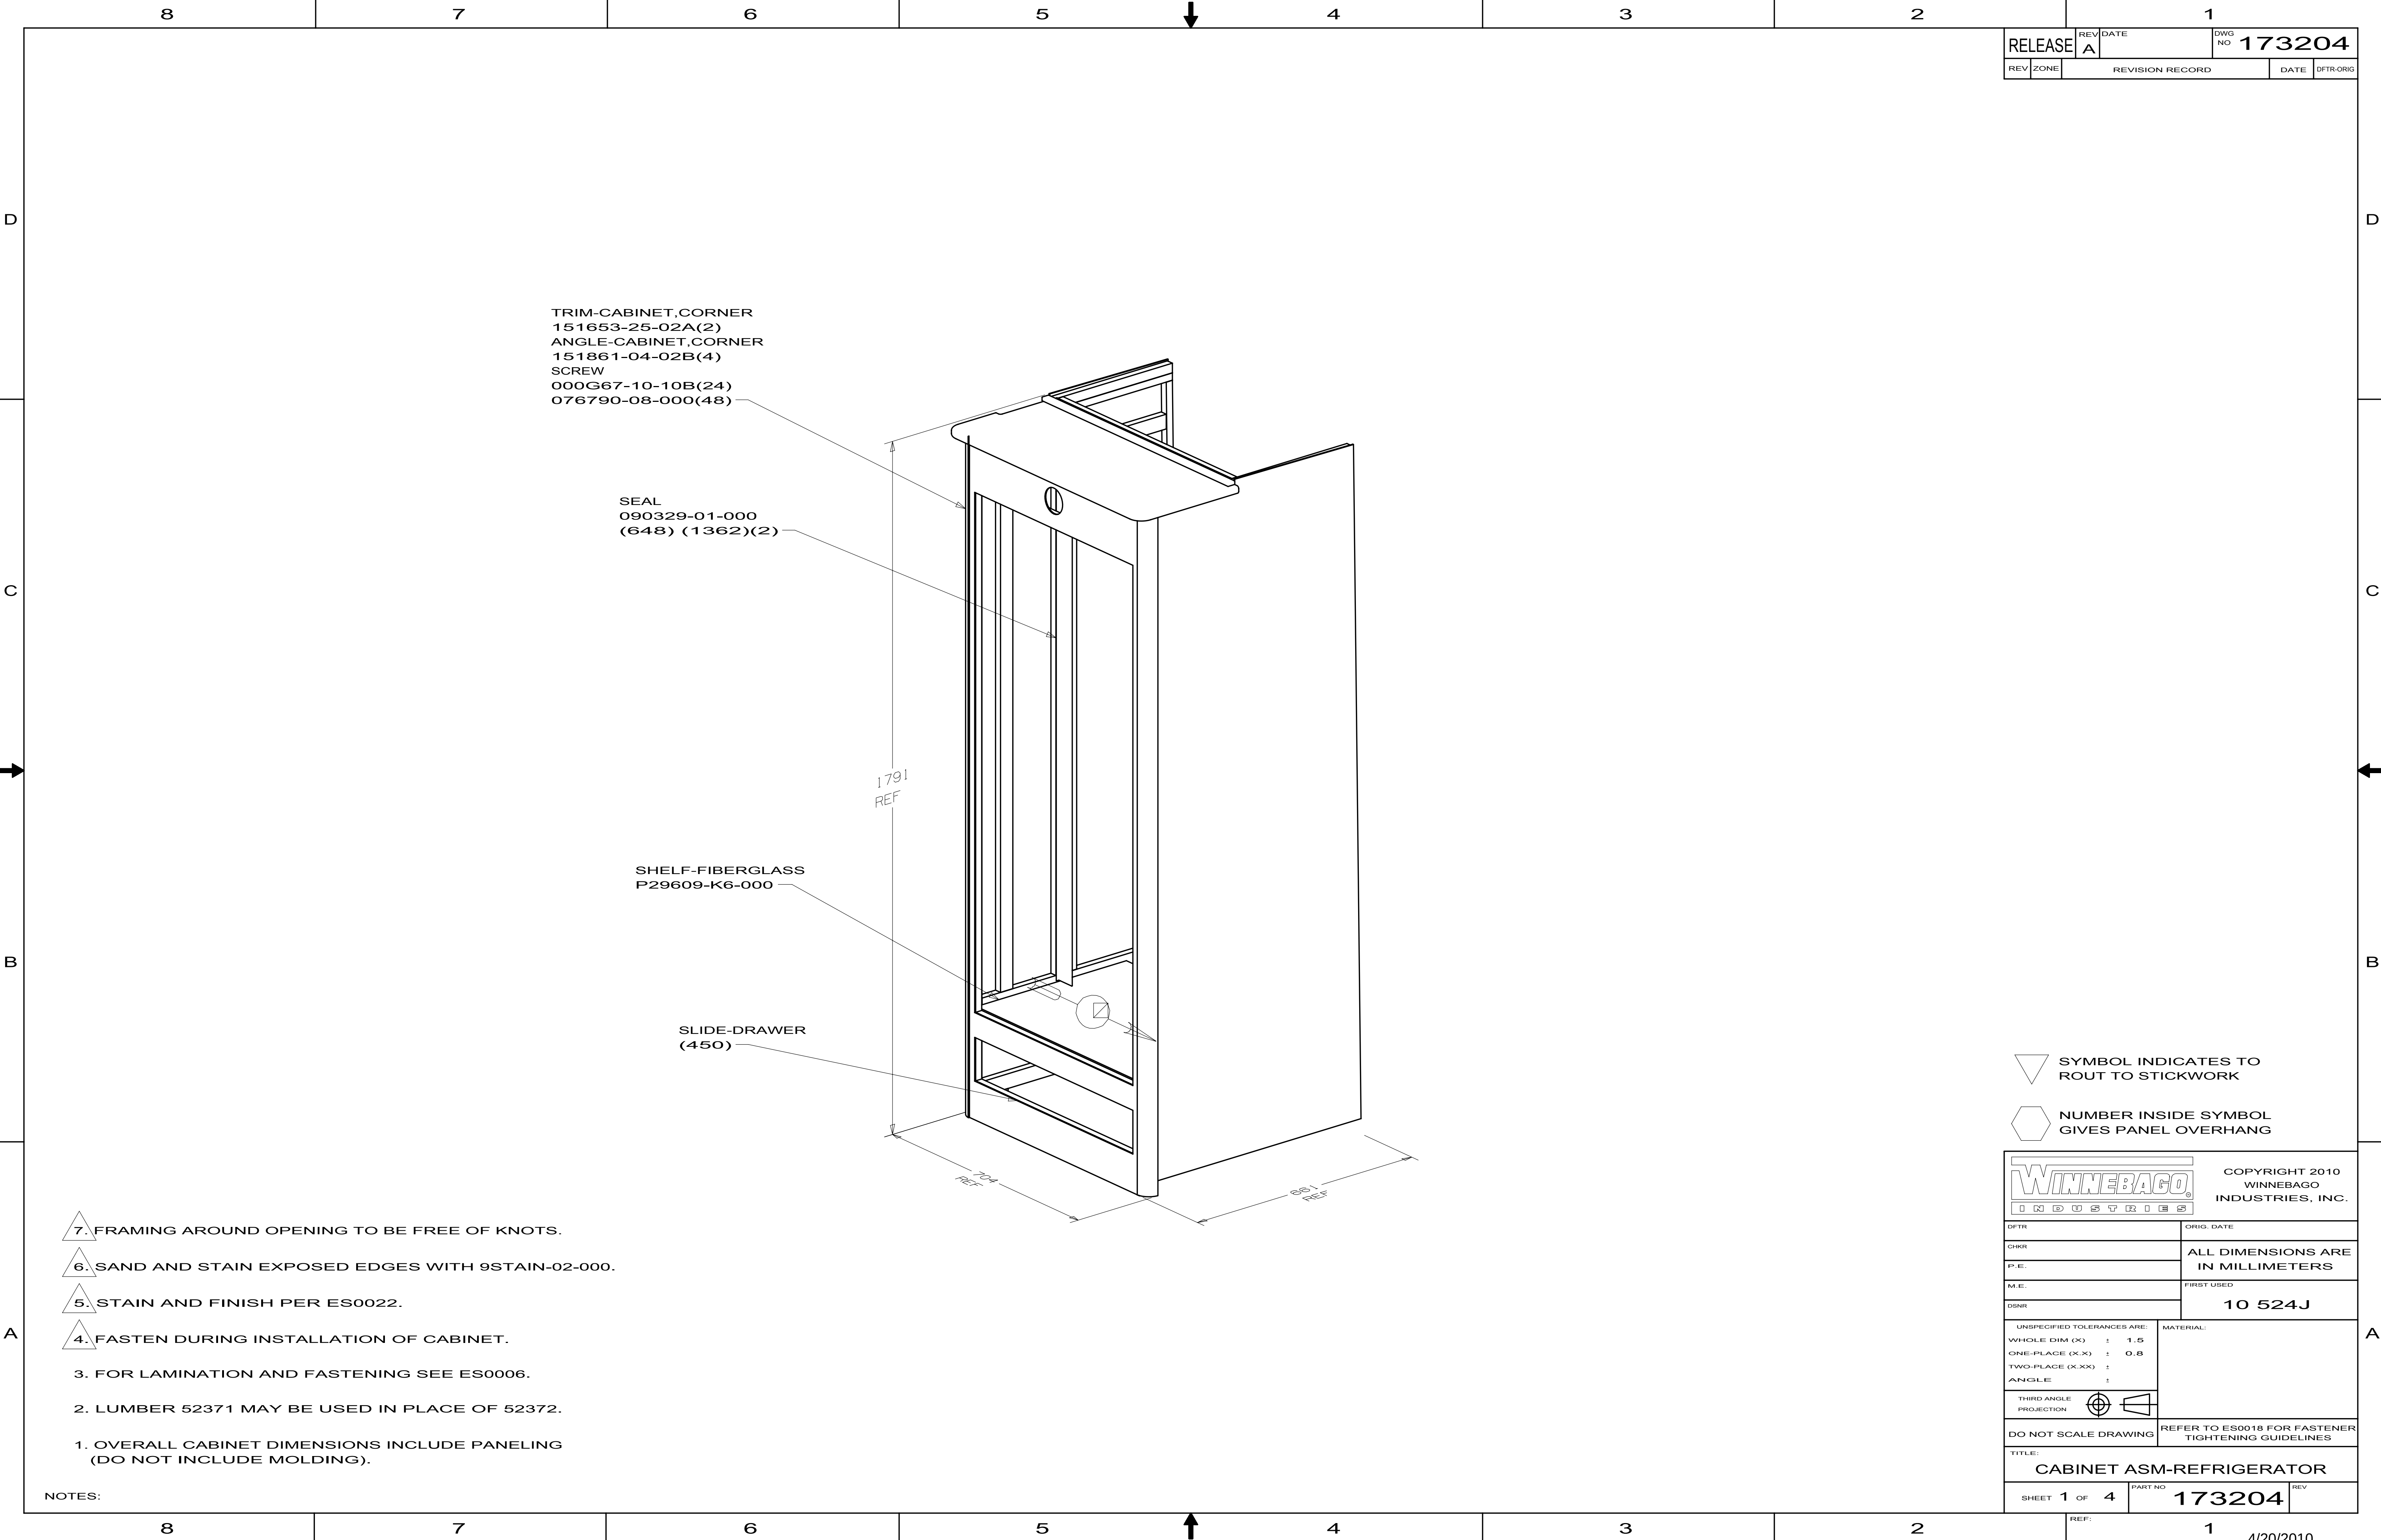

TRIM-CABINET,CORNER
151653-25-02A(2)
ANGLE-CABINET,CORNER
151861-04-02B(4)
SCREW
000G67-10-10B(24)
076790-08-000(48)

SEAL
090329-01-000
(648) (1362)(2)

SHELF-FIBERGLASS
P29609-K6-000

SLIDE-DRAWER
(450)

1791
REF

704
REF

861
REF

7. FRAMING AROUND OPENING TO BE FREE OF KNOTS.
6. SAND AND STAIN EXPOSED EDGES WITH 9STAIN-02-000.
5. STAIN AND FINISH PER ES0022.
4. FASTEN DURING INSTALLATION OF CABINET.

3. FOR LAMINATION AND FASTENING SEE ES0006.




2. LUMBER 52371 MAY BE USED IN PLACE OF 52372.

1. OVERALL CABINET DIMENSIONS INCLUDE PANELING
(DO NOT INCLUDE MOLDING).


NOTES:

- SYMBOL INDICATES TO
ROUT TO STICKWORK
- NUMBER INSIDE SYMBOL
GIVES PANEL OVERHANG


		COPYRIGHT 2010 WINNEBAGO INDUSTRIES, INC.	
DFTD		ORIG. DATE	
CHGR		ALL DIMENSIONS ARE IN MILLIMETERS	
P.E.			
M.E.		FIRST USED	
DSNR		10 524J	
UNSPECIFIED TOLERANCES ARE:		MATERIAL:	
WHOLE DIM (X) ± 1.5			
ONE-PLACE (X.X) ± 0.8			
TWO-PLACE (X.XX) ±			
ANGLE ±			
THIRD ANGLE PROJECTION			
DO NOT SCALE DRAWING		REFER TO ES0018 FOR FASTENER TIGHTENING GUIDELINES	
TITLE: CABINET ASM-REFRIGERATOR			
SHEET 1 OF 4		PART NO 173204	
REF:		1	

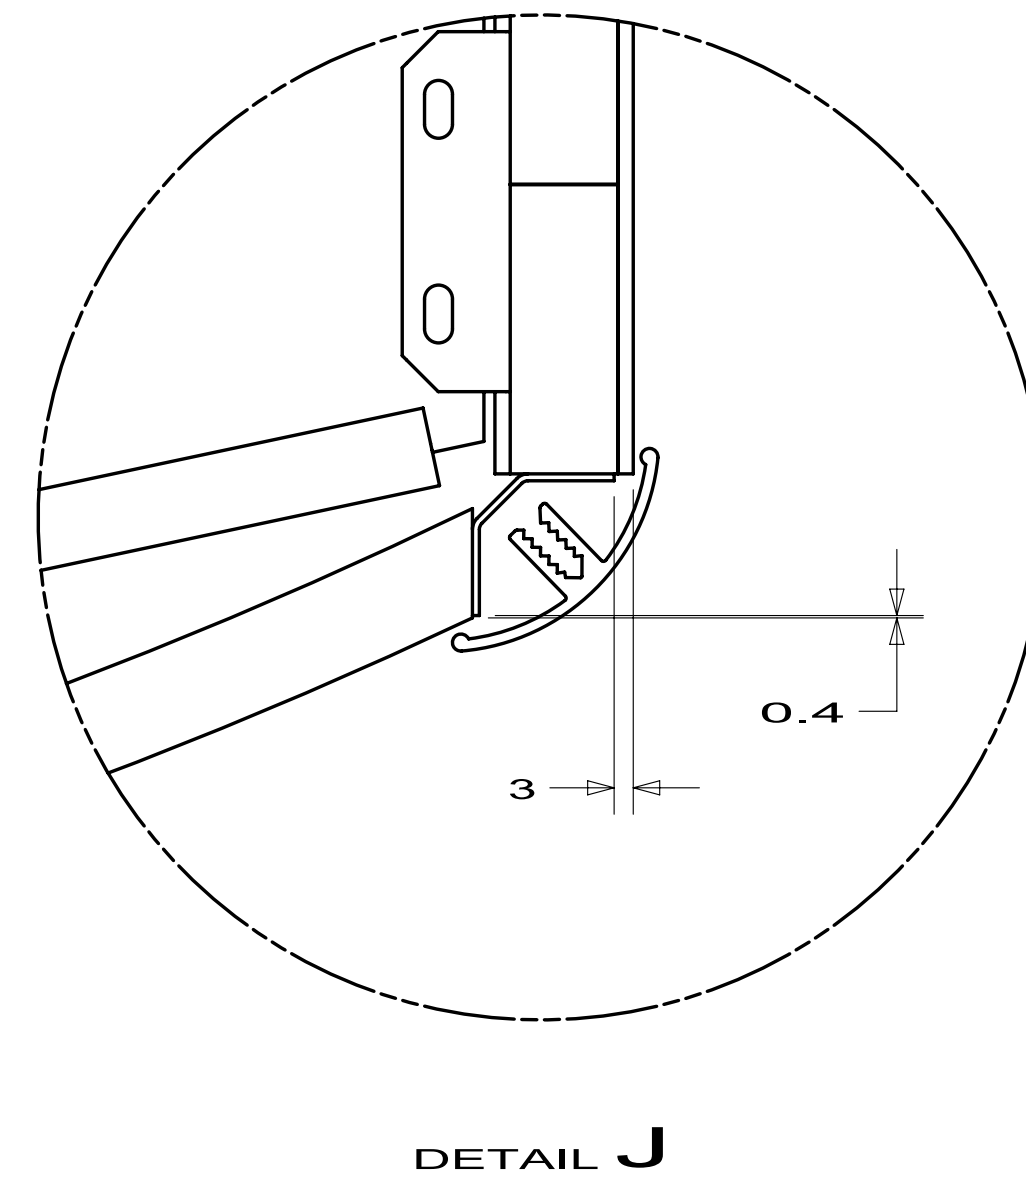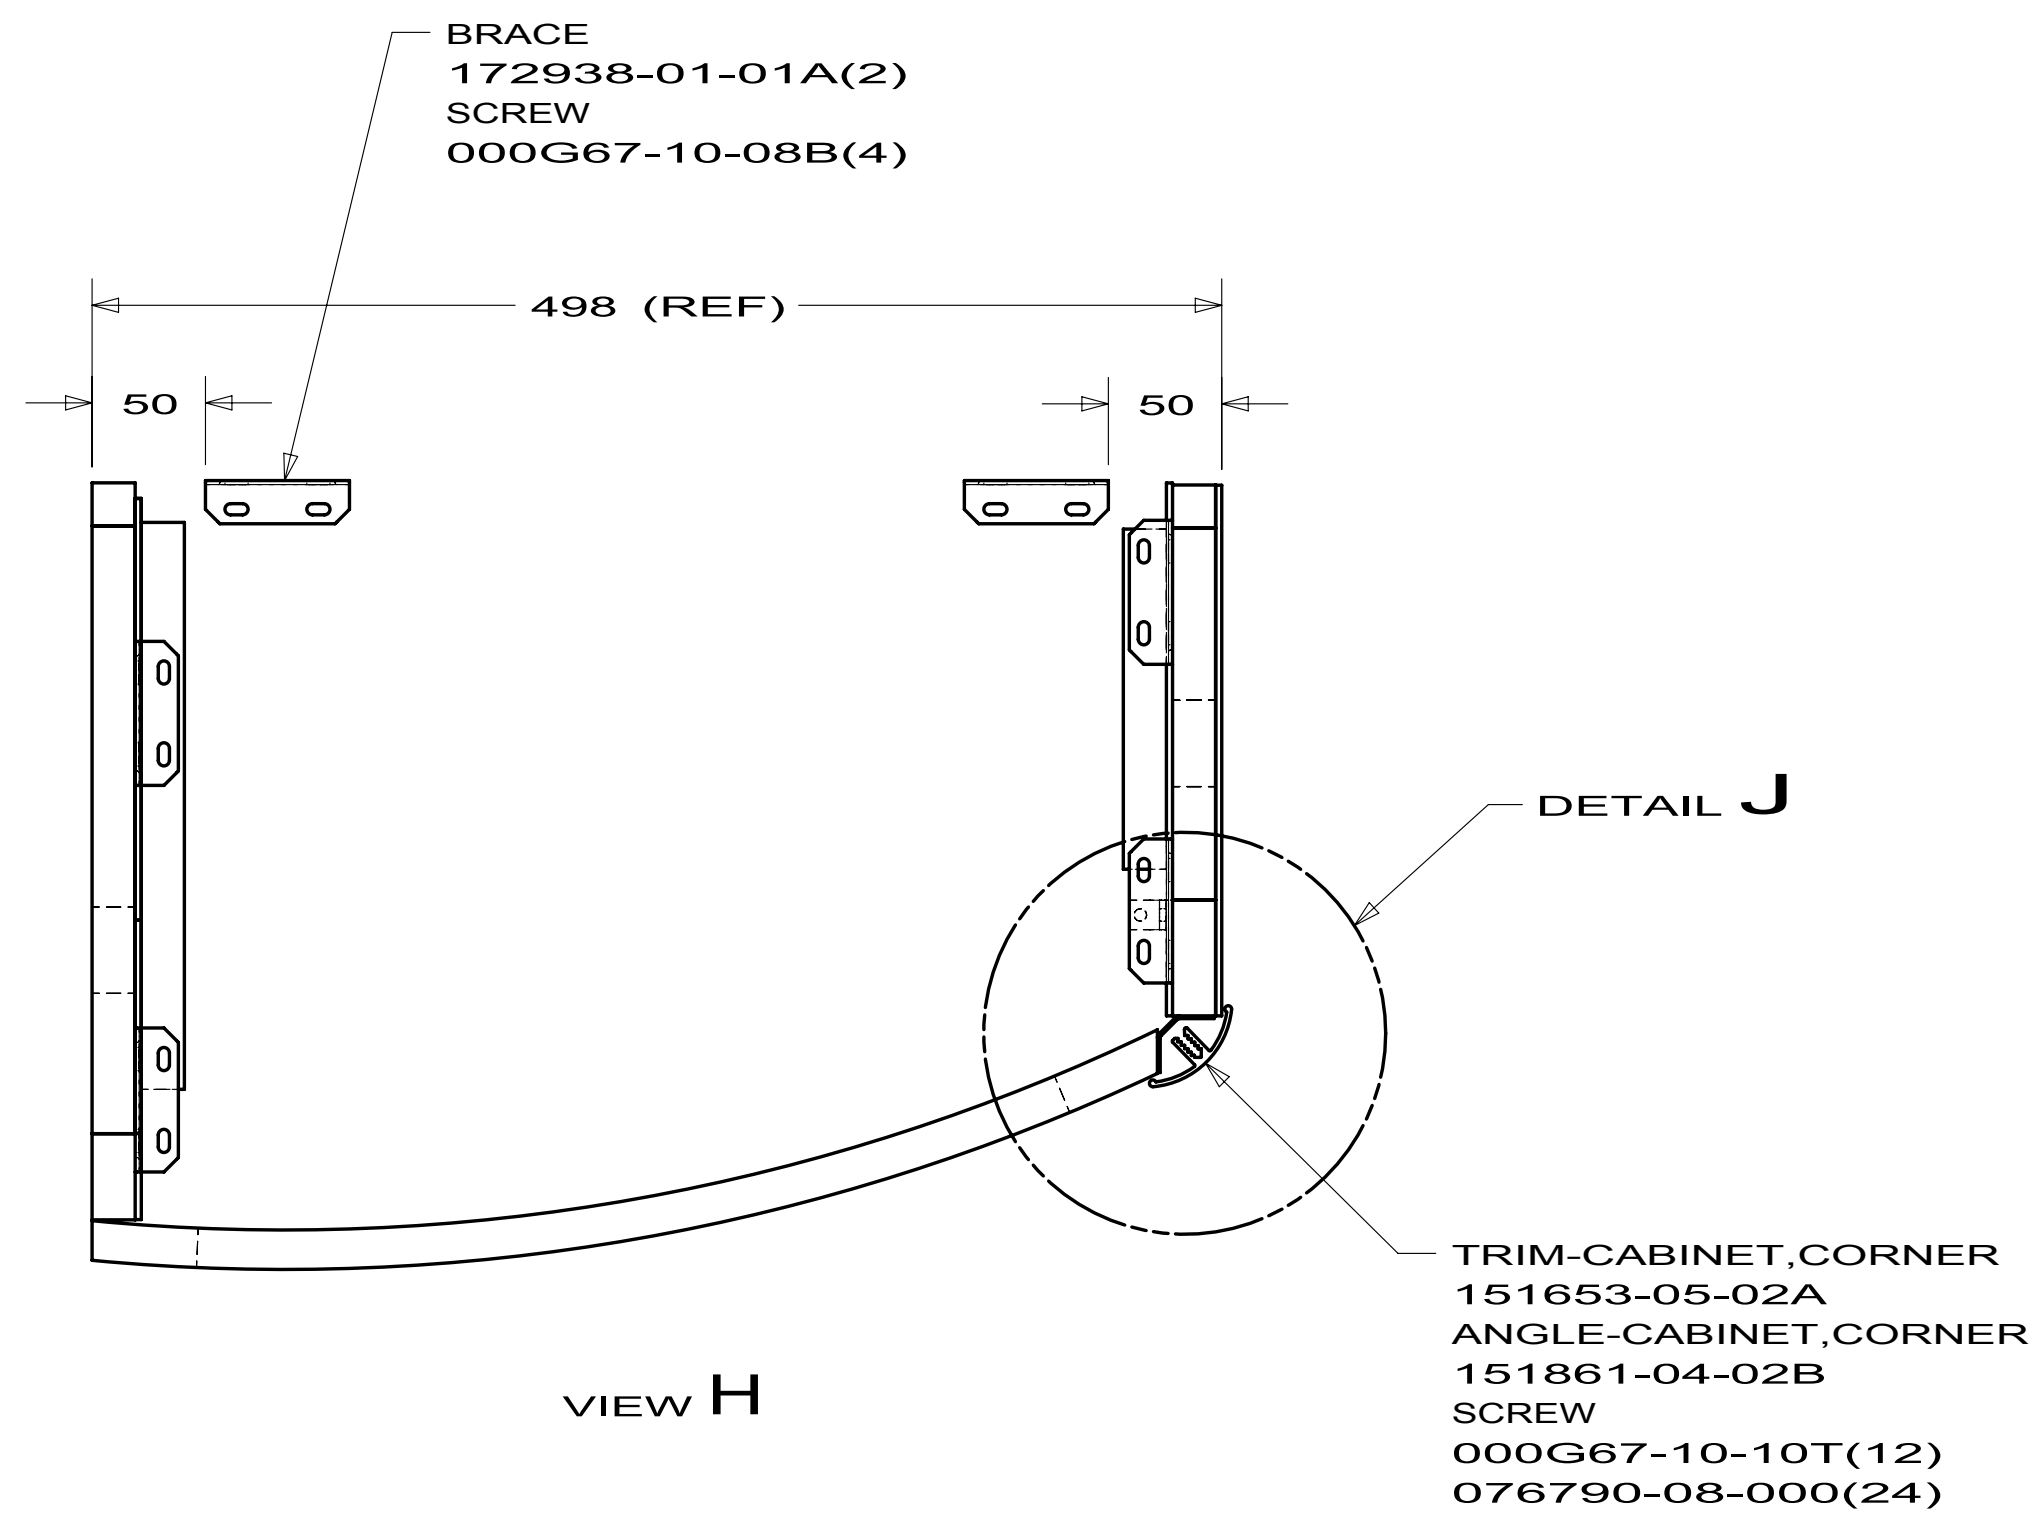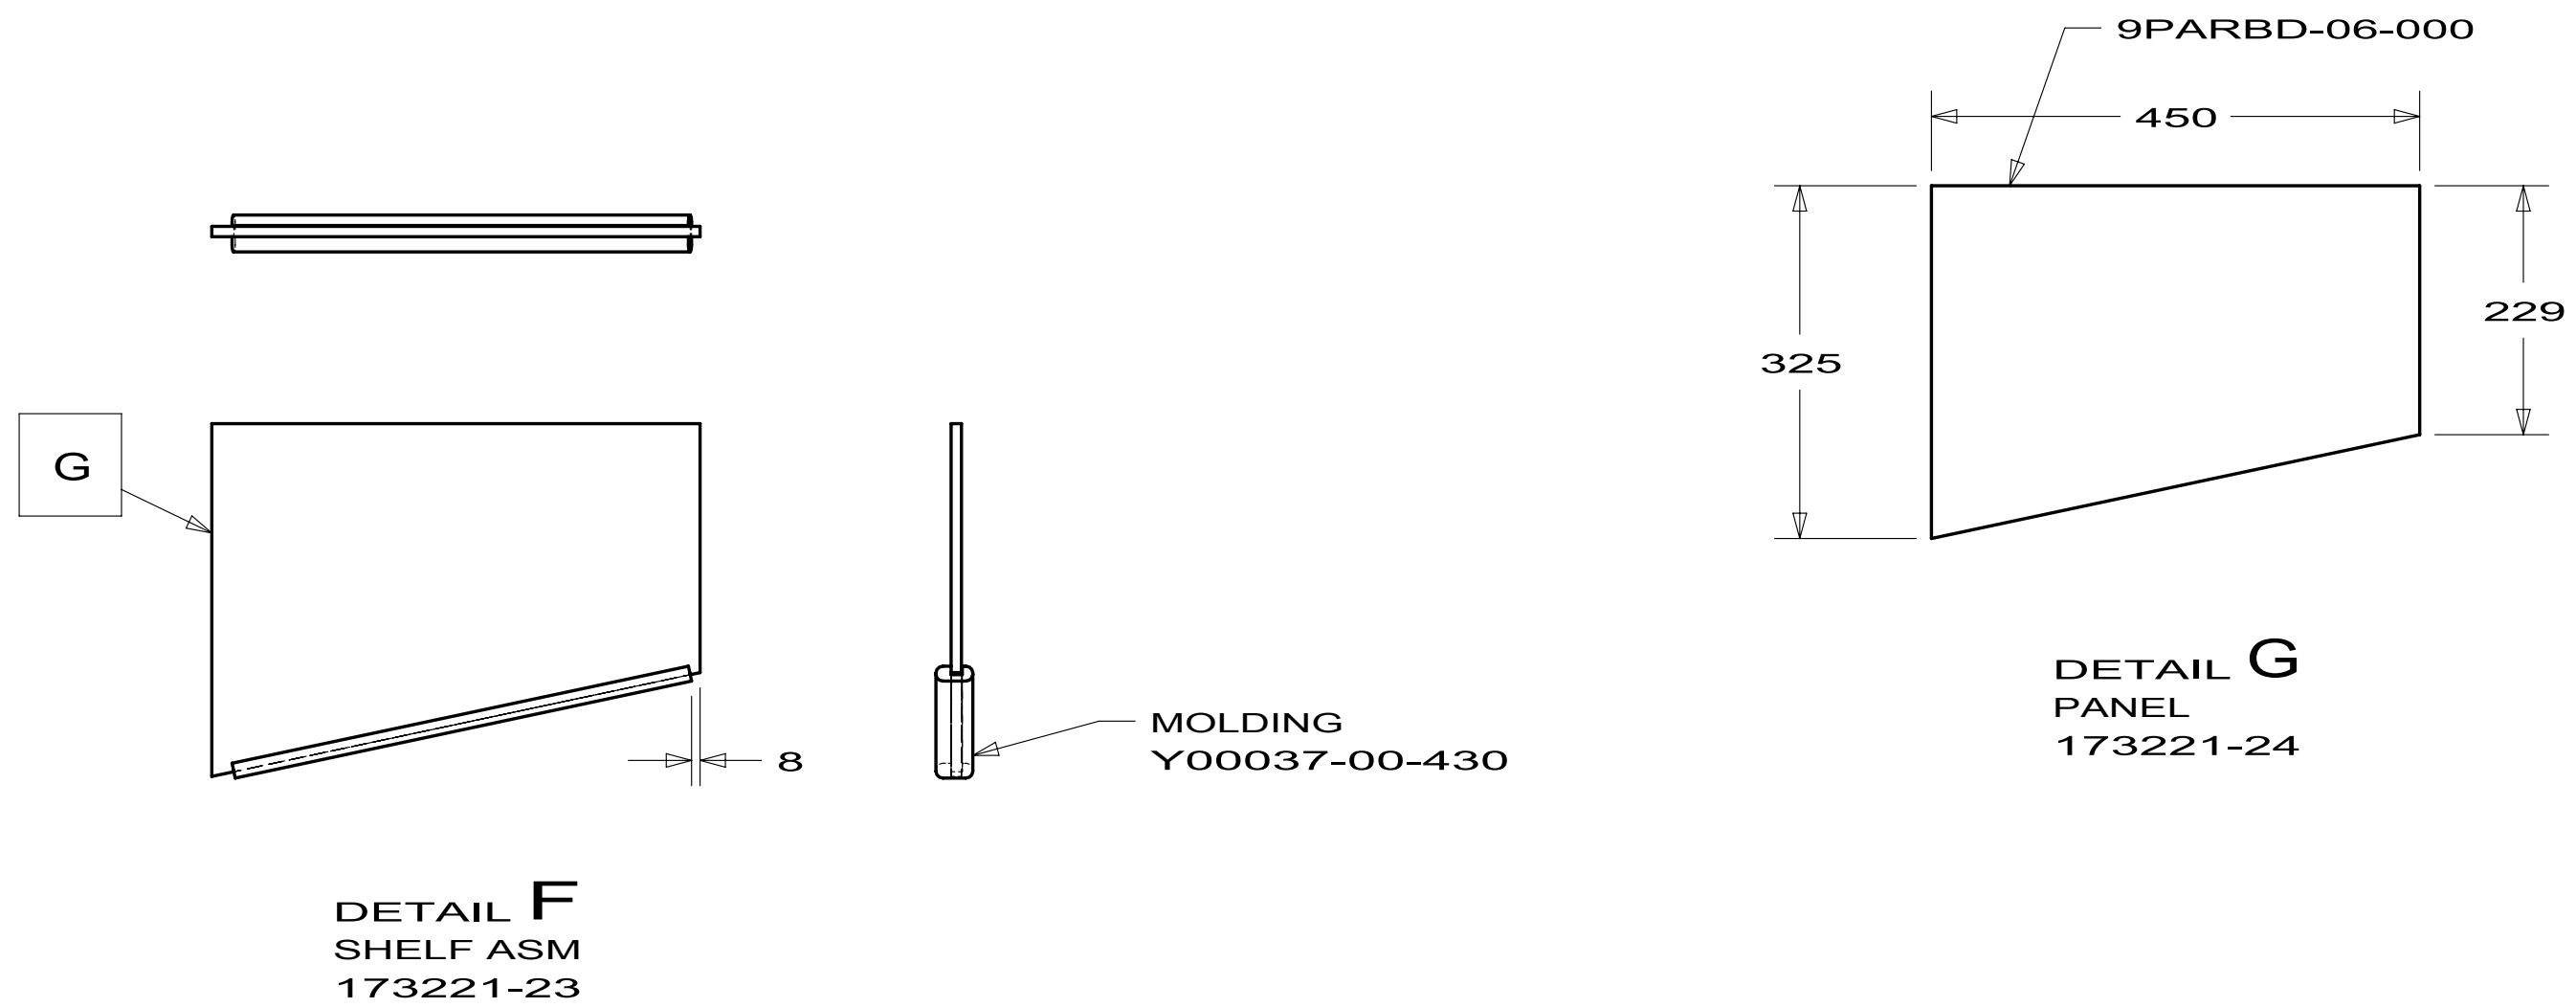


FIRST USED		10 524J	
DO NOT SCALE DRAWING			
TITLE: CABINET ASM-LAVATORY			
SHEET 1	PART NO	173221	REV

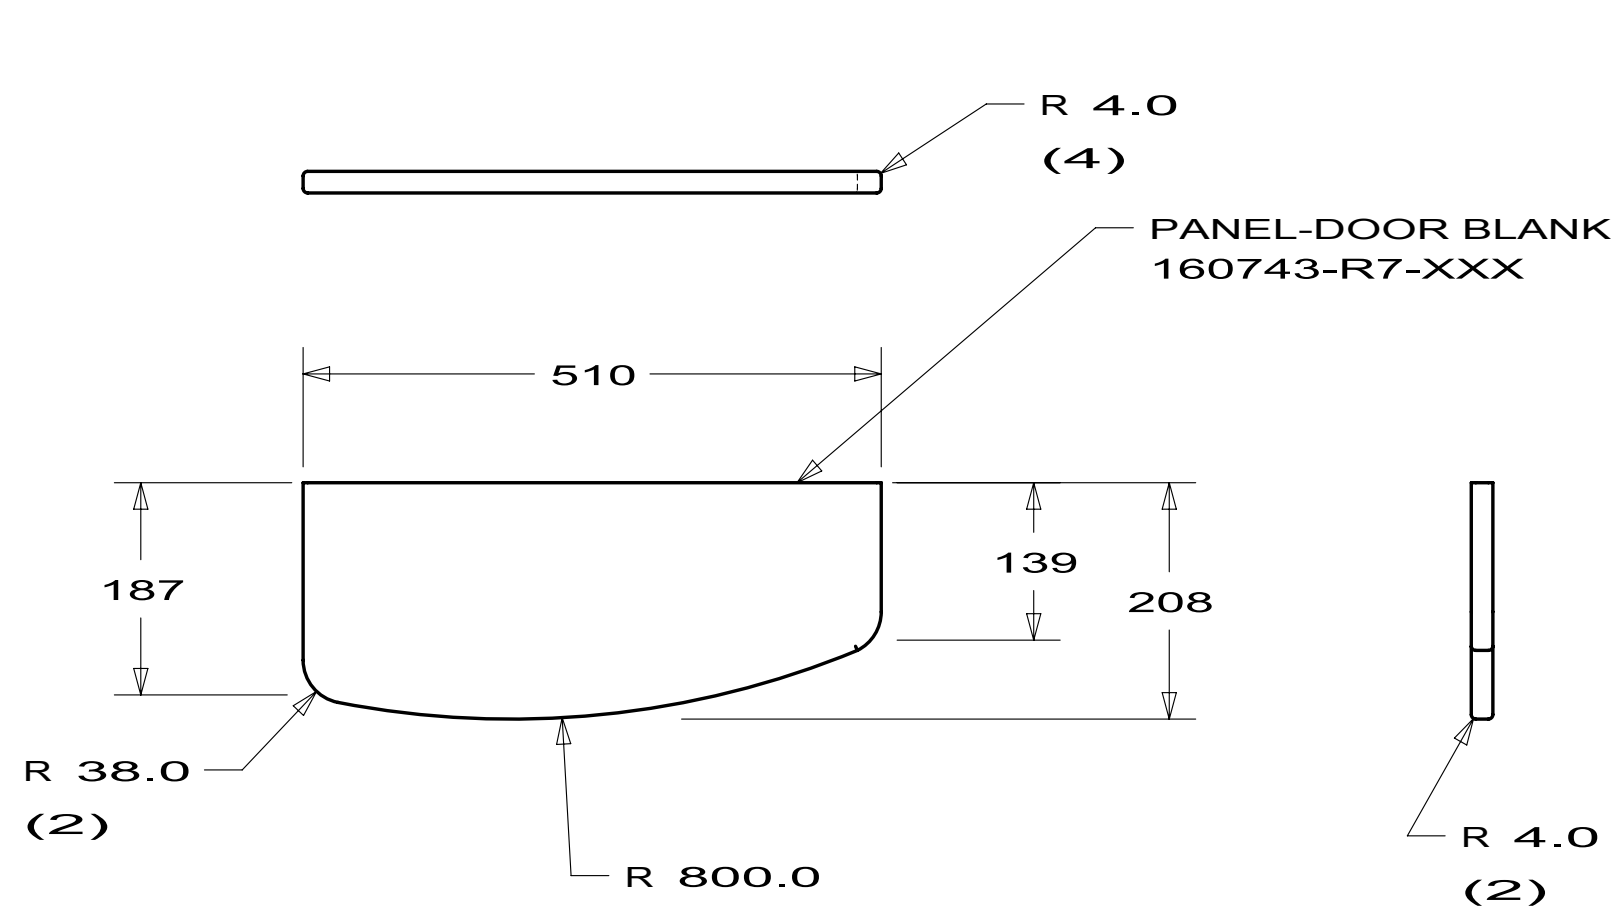


5
DETAIL F
PANEL
173222-19
(2 REQ'D)

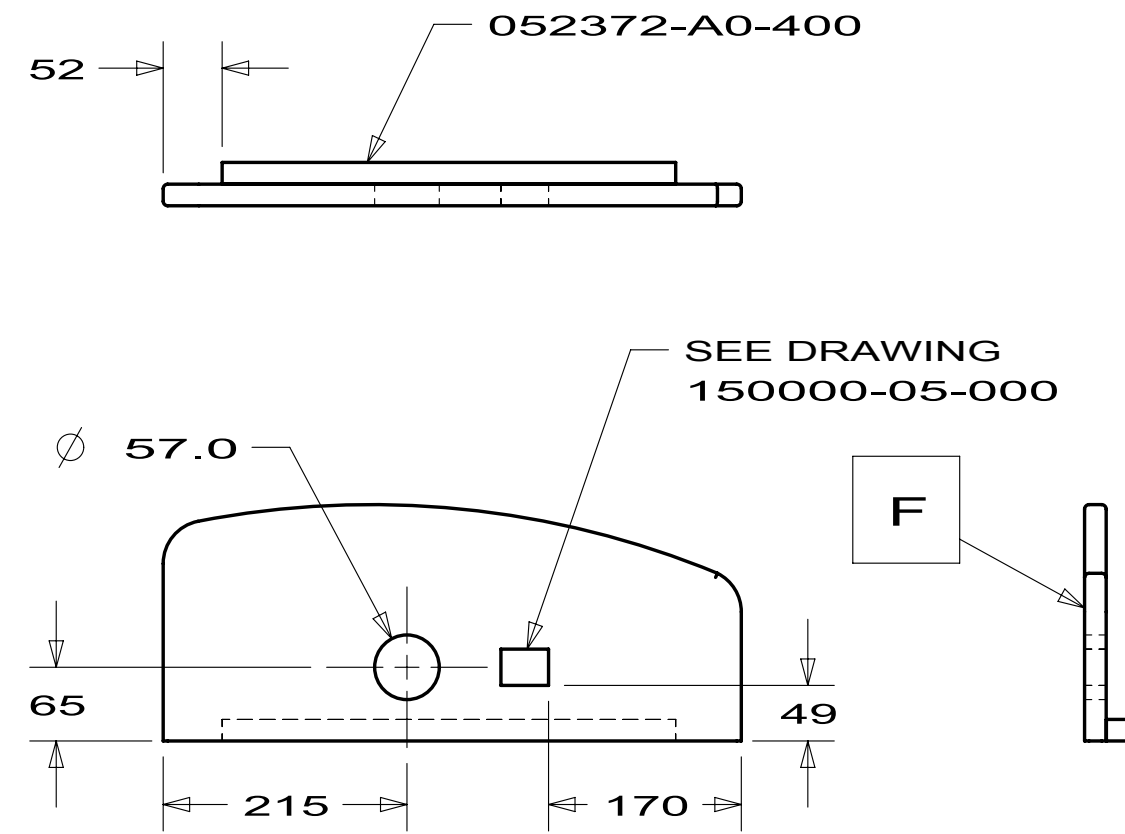


DETAIL G
PANEL ASM
173222-20

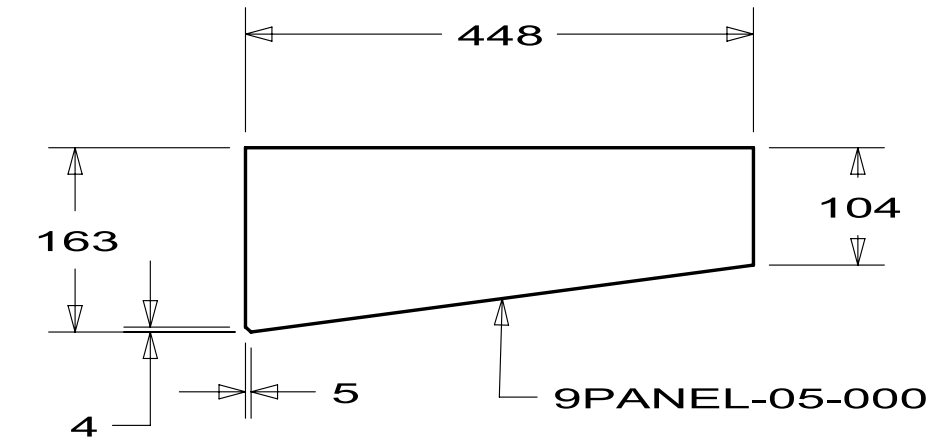


DETAIL H
PANEL
173222-21

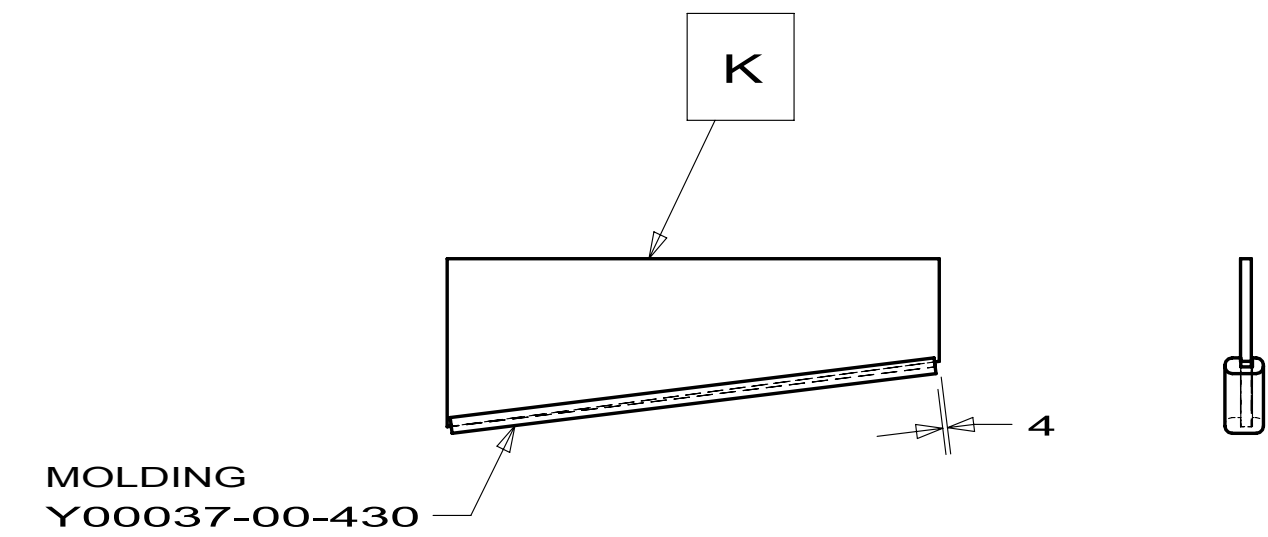

DETAIL J
SHELF ASM
173222-23
(2 REQ'D)

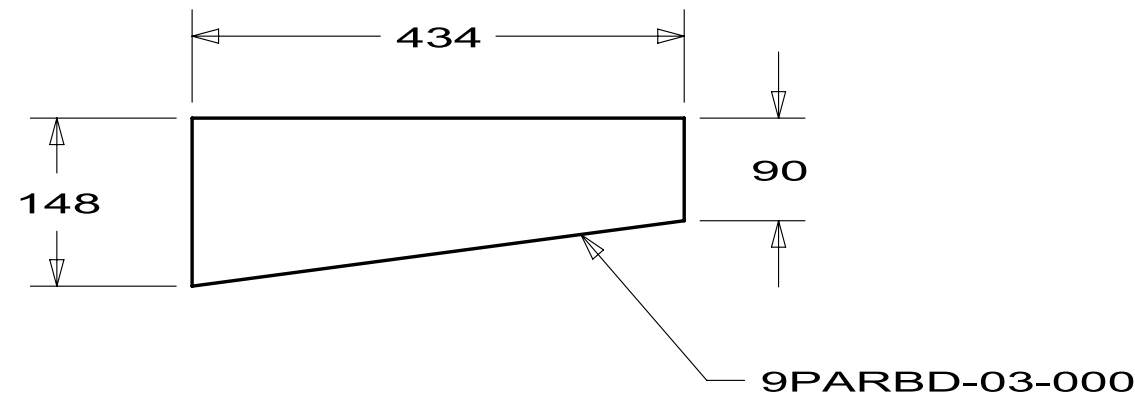


DETAIL K
PANEL
173222-22

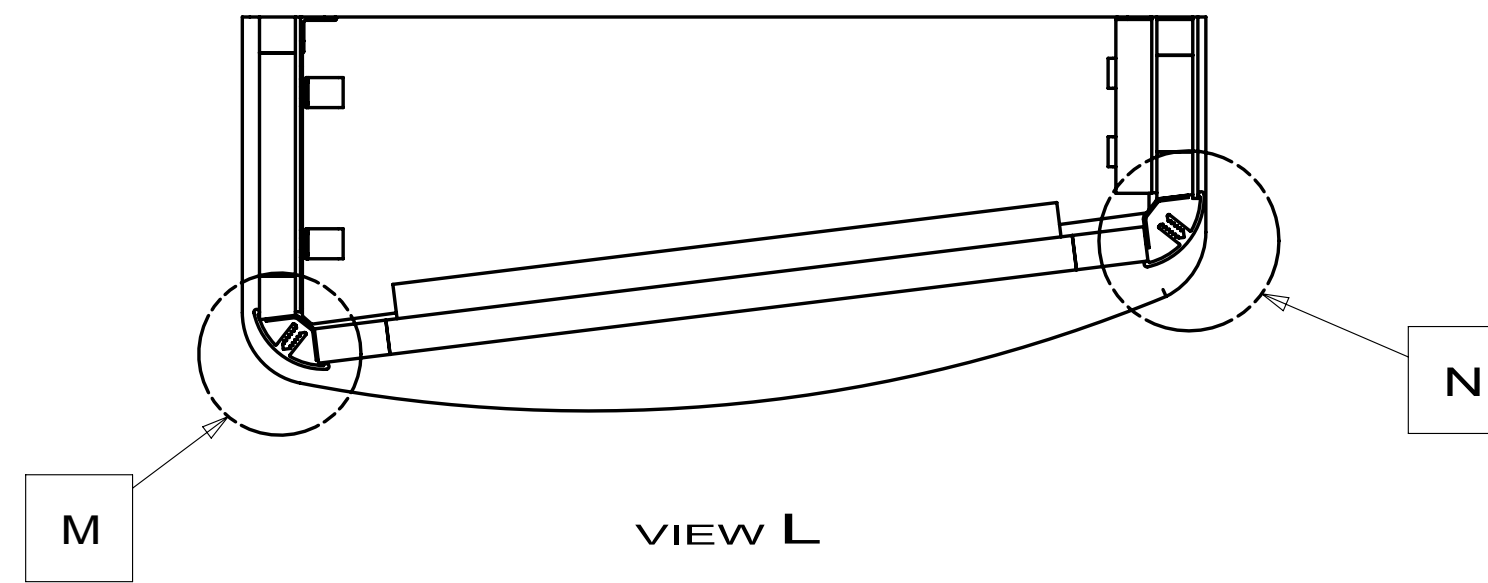


VIEW L

ANGLE-CABINET,CORNER
151861-03-02B
TRIM-CABINET,CORNER
151653-04-02A
SCREW
000G67-10-10T(5)
076790-08-000(10)

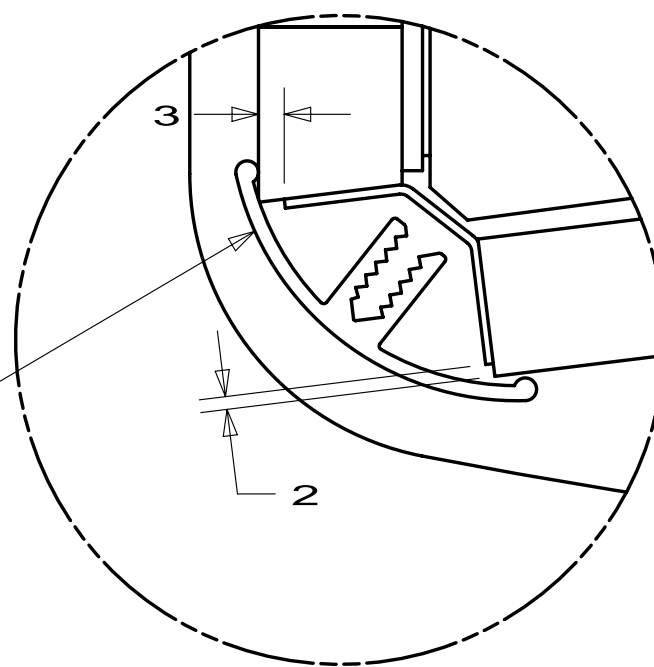



DETAIL M

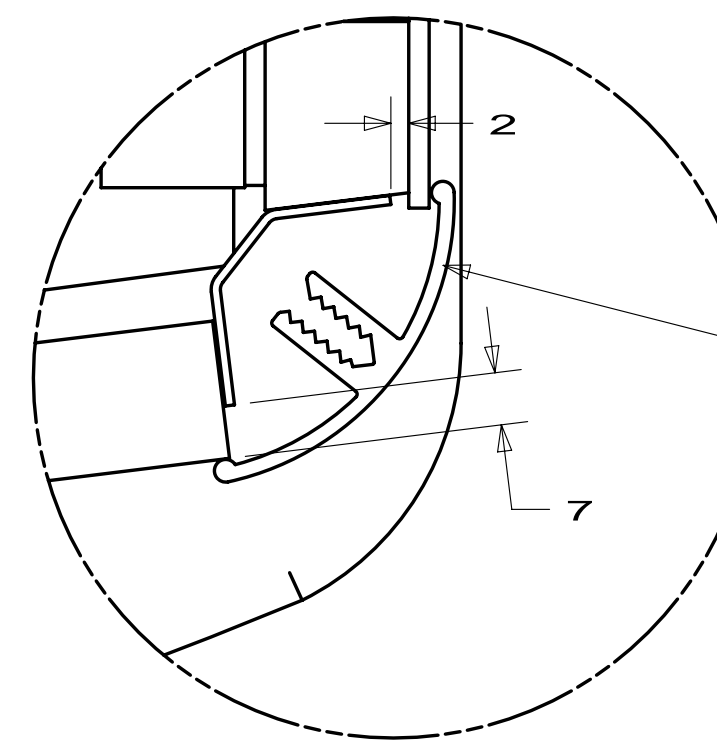

DETAIL N

ANGLE-CABINET,CORNER
151861-03-02B
TRIM-CABINET,CORNER
151653-04-02A
SCREW
000G67-10-10T(5)
076790-08-000(10)

FIRST USED		
10 524J		
DO NOT SCALE DRAWING		
TITLE: CABINET ASM-OVHD,MEDICINE		
SHEET 1	PART NO 173222	REV

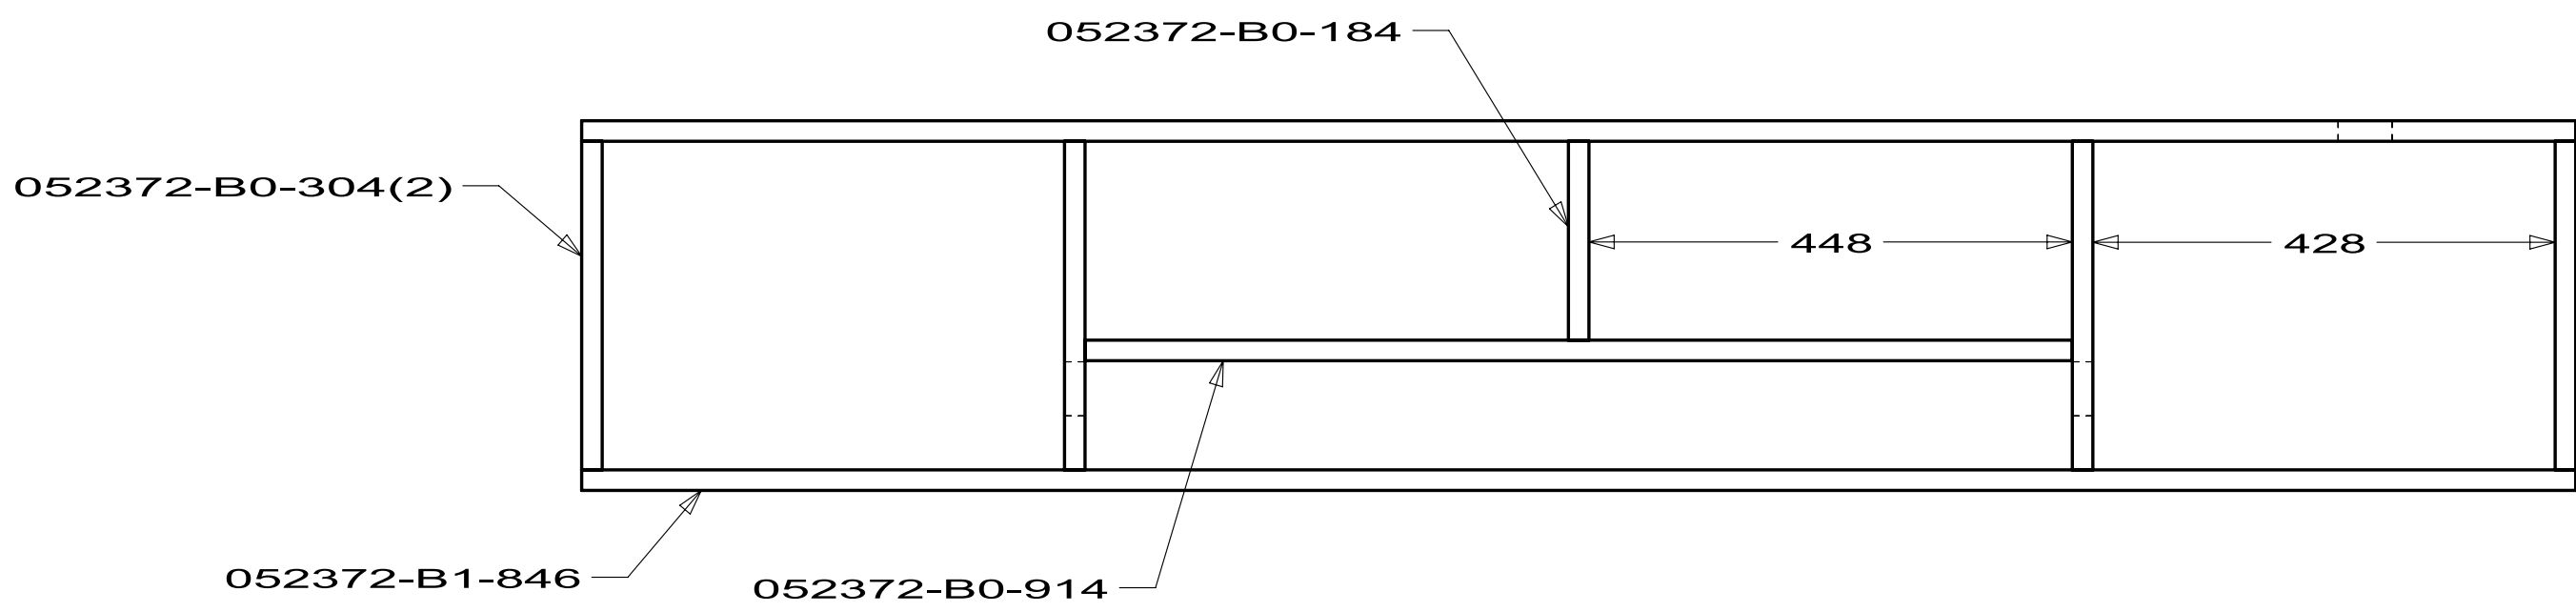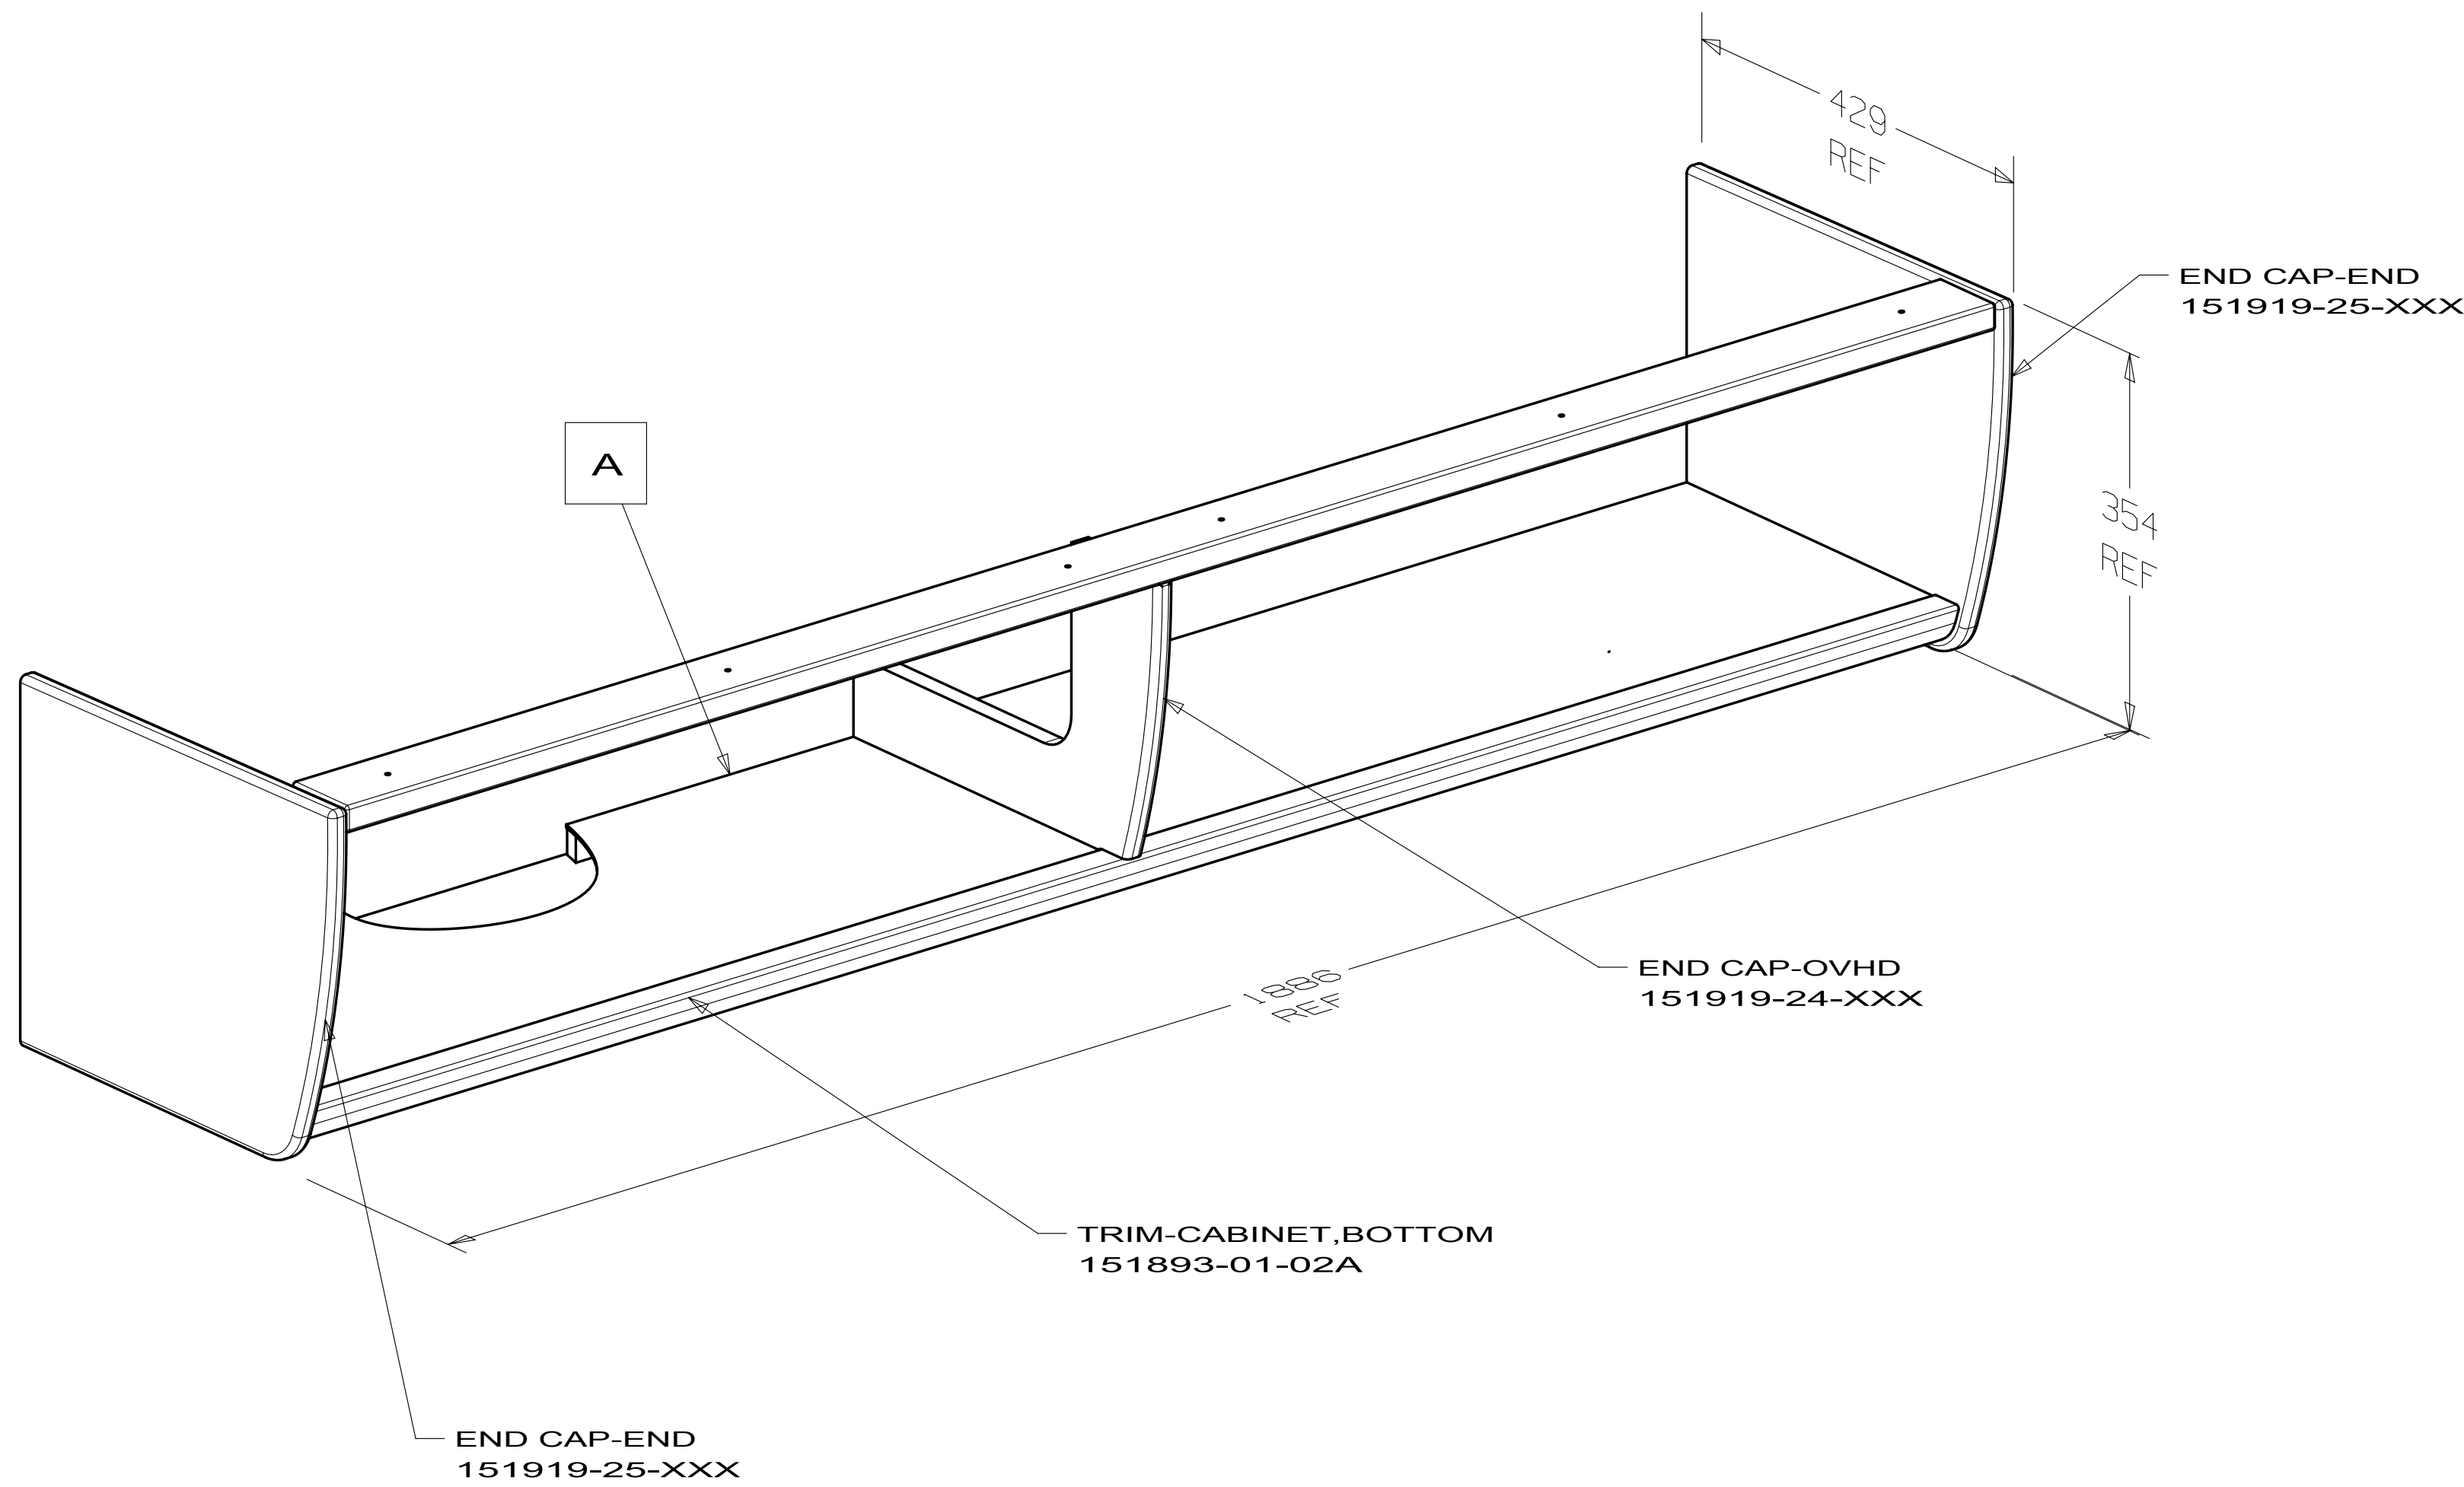

DETAIL A
PANEL ASM
173316-11

- NOTES:
- FASTEN DURING INSTALLATION.
 - FASTEN BY TACK NAILING CORNERS DURING ASM.
 - FOR LAMINATION AND FASTENING SEE ES0006.
 - LUMBER 52371 MAY BE USED IN PLACE OF 52372.
 - OVERALL CABINET DIMENSIONS INCLUDE PANELING (DO NOT INCLUDE MOLDING).

NUMBER INSIDE SYMBOL GIVES PANEL OVERHANG

WINNEBAGO INDUSTRIES

COPYRIGHT 2010 WINNEBAGO INDUSTRIES, INC.

DFTR	ORIG. DATE
CHGR	ALL DIMENSIONS ARE IN MILLIMETERS
P.E.	
M.E.	FIRST USED
DSNR	10 524J

UNSPECIFIED TOLERANCES ARE:

WHOLE DIM (X)	± 1.5
ONE-PLACE (X.X)	± 0.8
TWO-PLACE (X.XX)	±
ANGLE	±

MATERIAL:

THIRD ANGLE PROJECTION

DO NOT SCALE DRAWING

REFER TO ES0018 FOR FASTENER TIGHTENING GUIDELINES


TITLE: CABINET ASM-OVHD, COUCH


SHEET 1 OF 2	PART NO 173316	REV
--------------	----------------	-----

REF: 1


4/20/2010

REV		DATE	DWG NO	173320
A				
REVISION RECORD			DATE	DFTF-ORIG

 


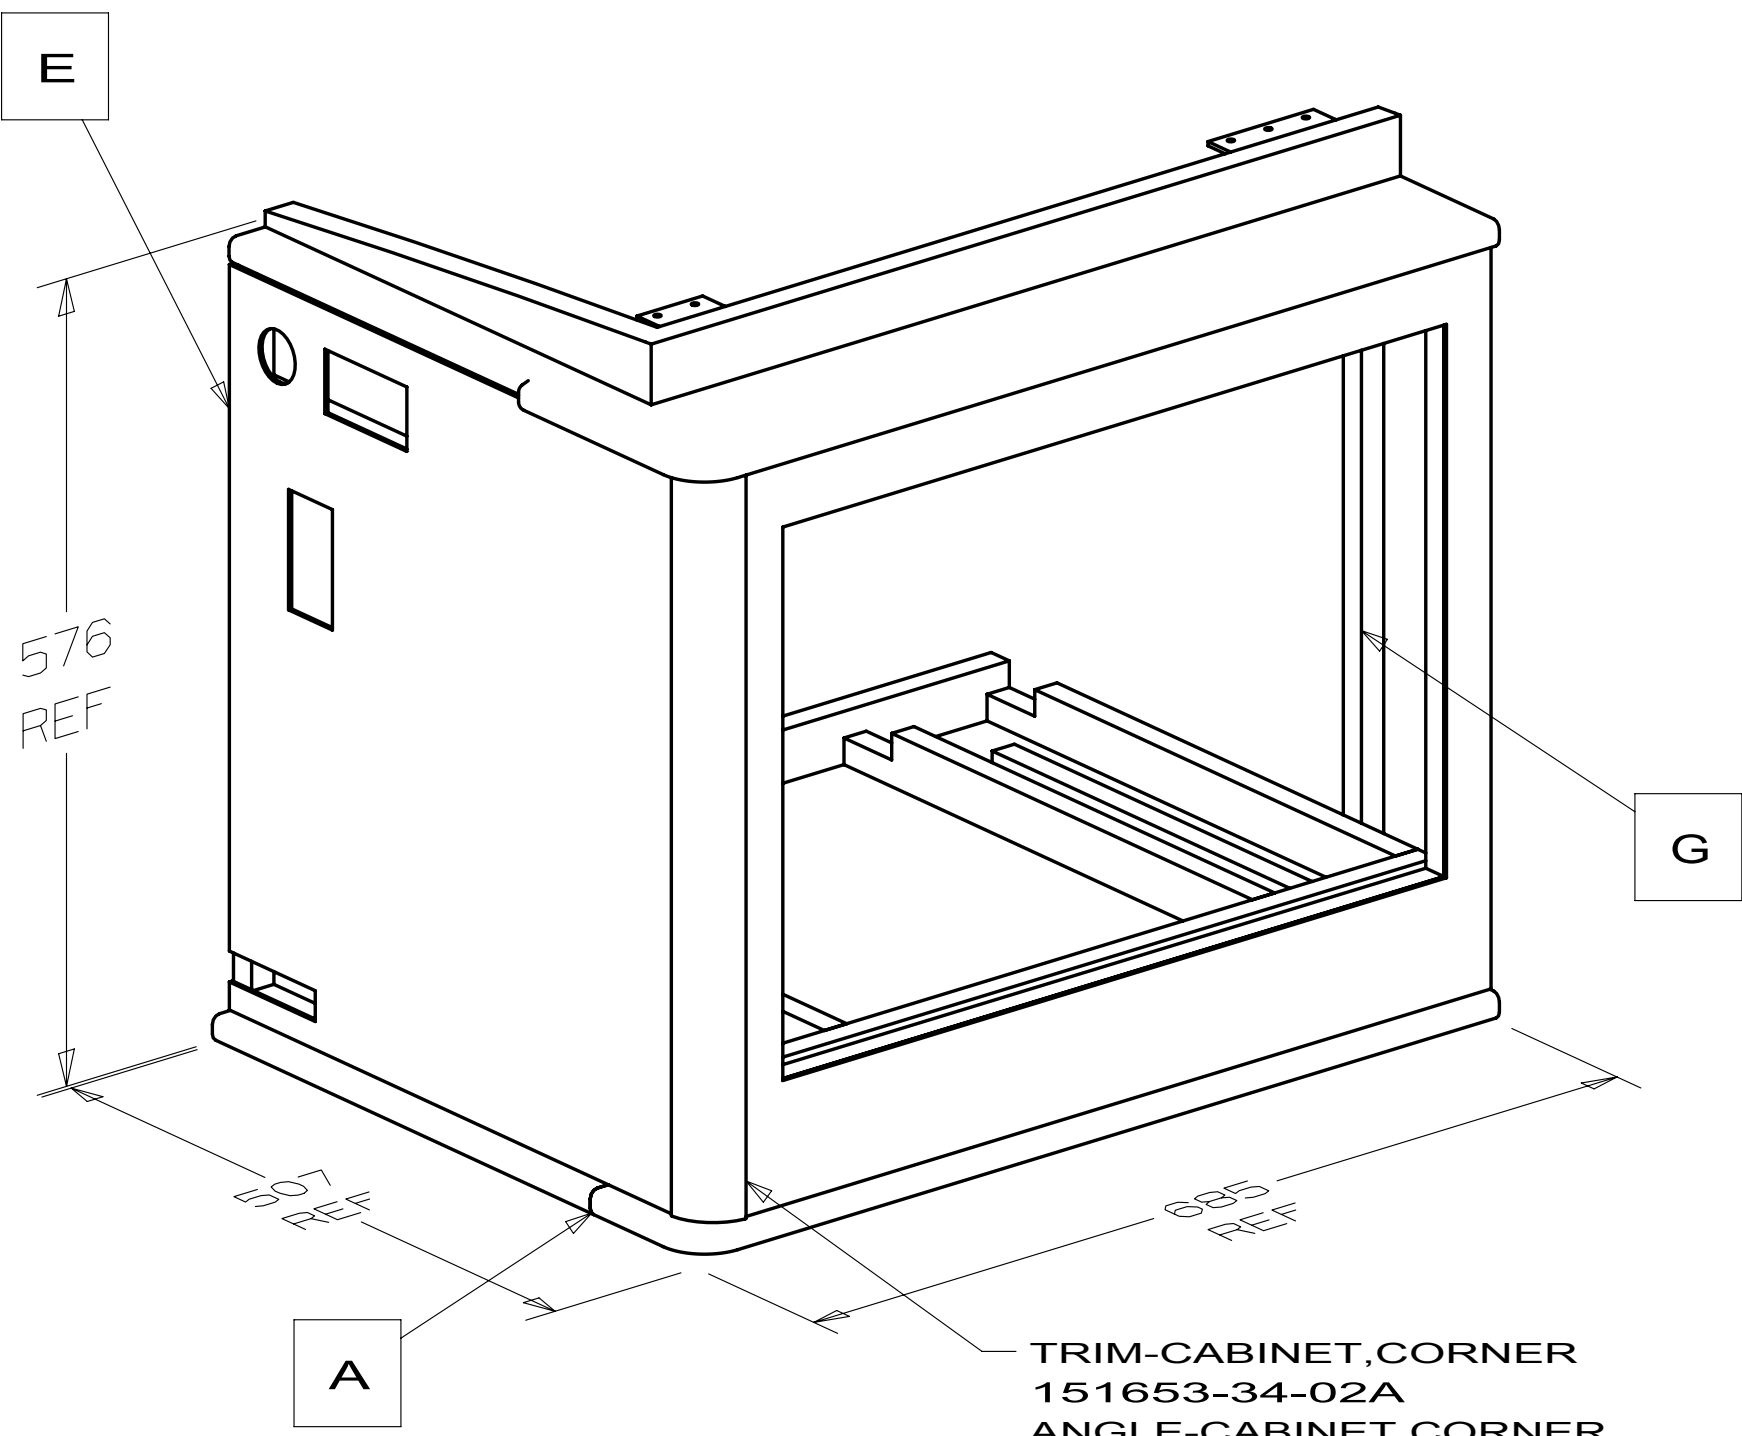

TRIM-CABINET,CORNER
151653-34-02A
ANGLE-CABINET,CORNER
151861-02-02B
SCREWS
000G67-10-10T(4)
076790-08-000(8)

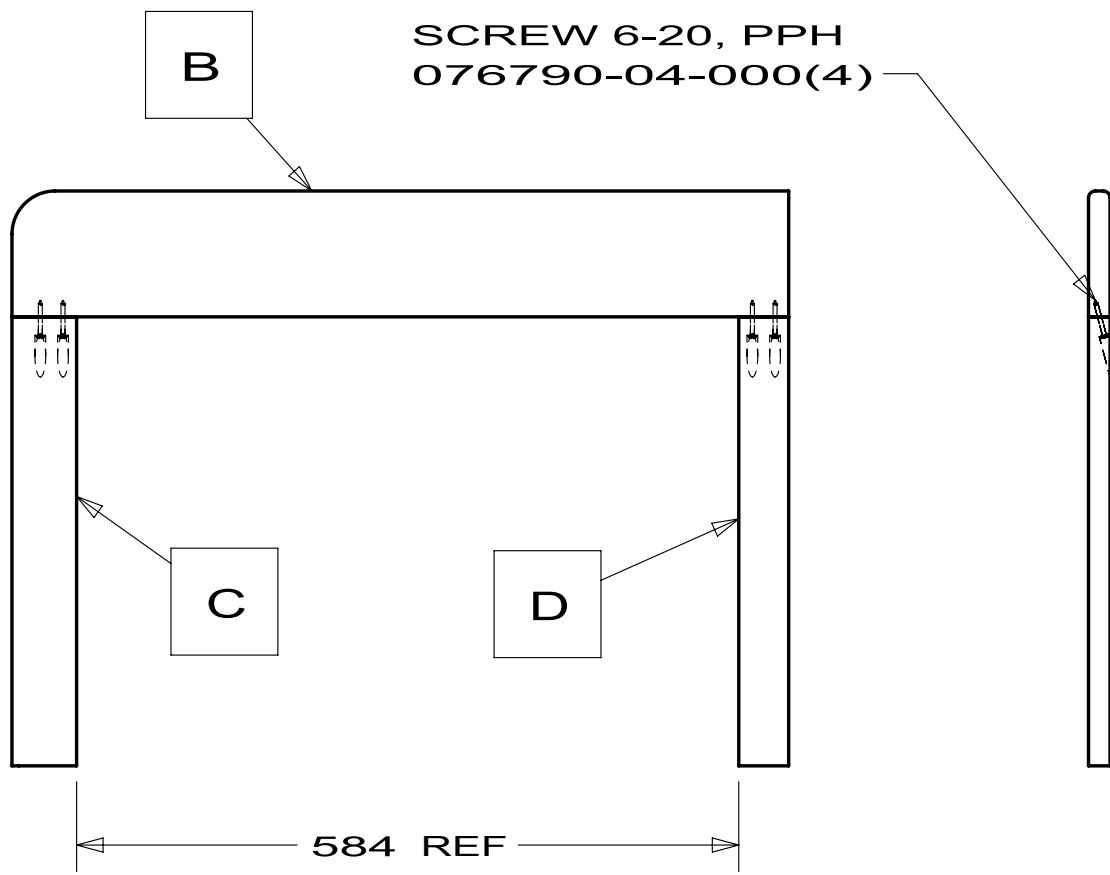


DETAIL A
FRAME ASM
173605-13

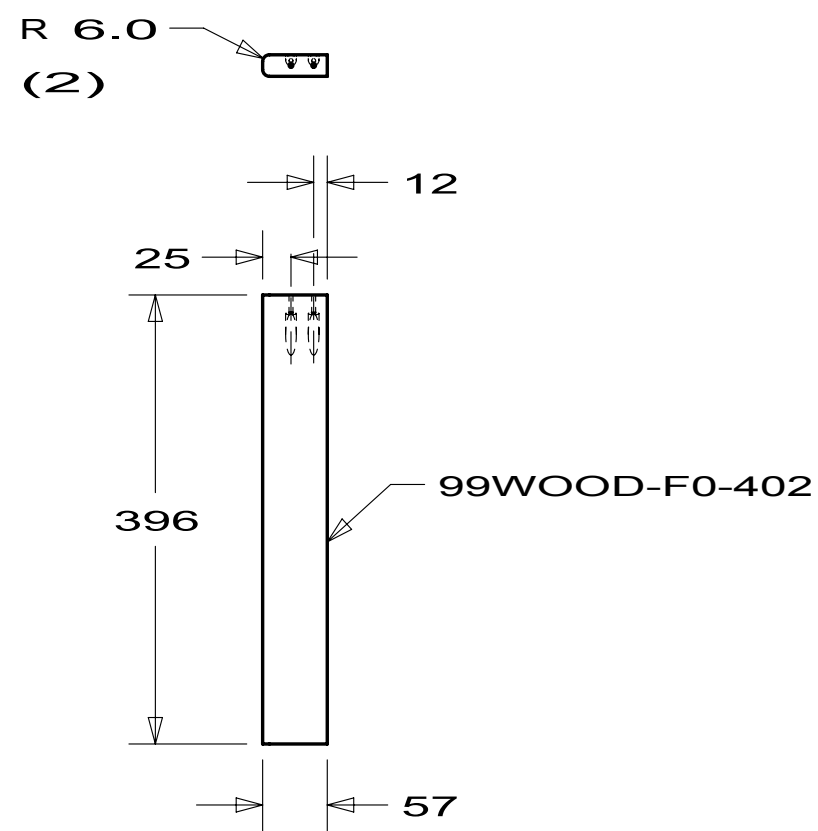


DETAIL C
LUMBER
173605-25




DETAIL B
LUMBER
173605-24

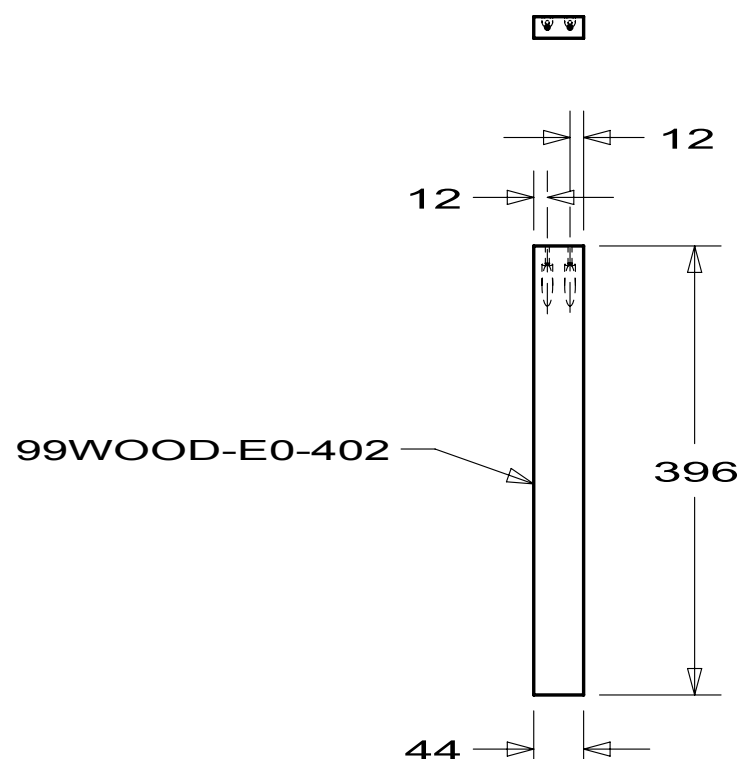


DETAIL D
LUMBER
173605-26

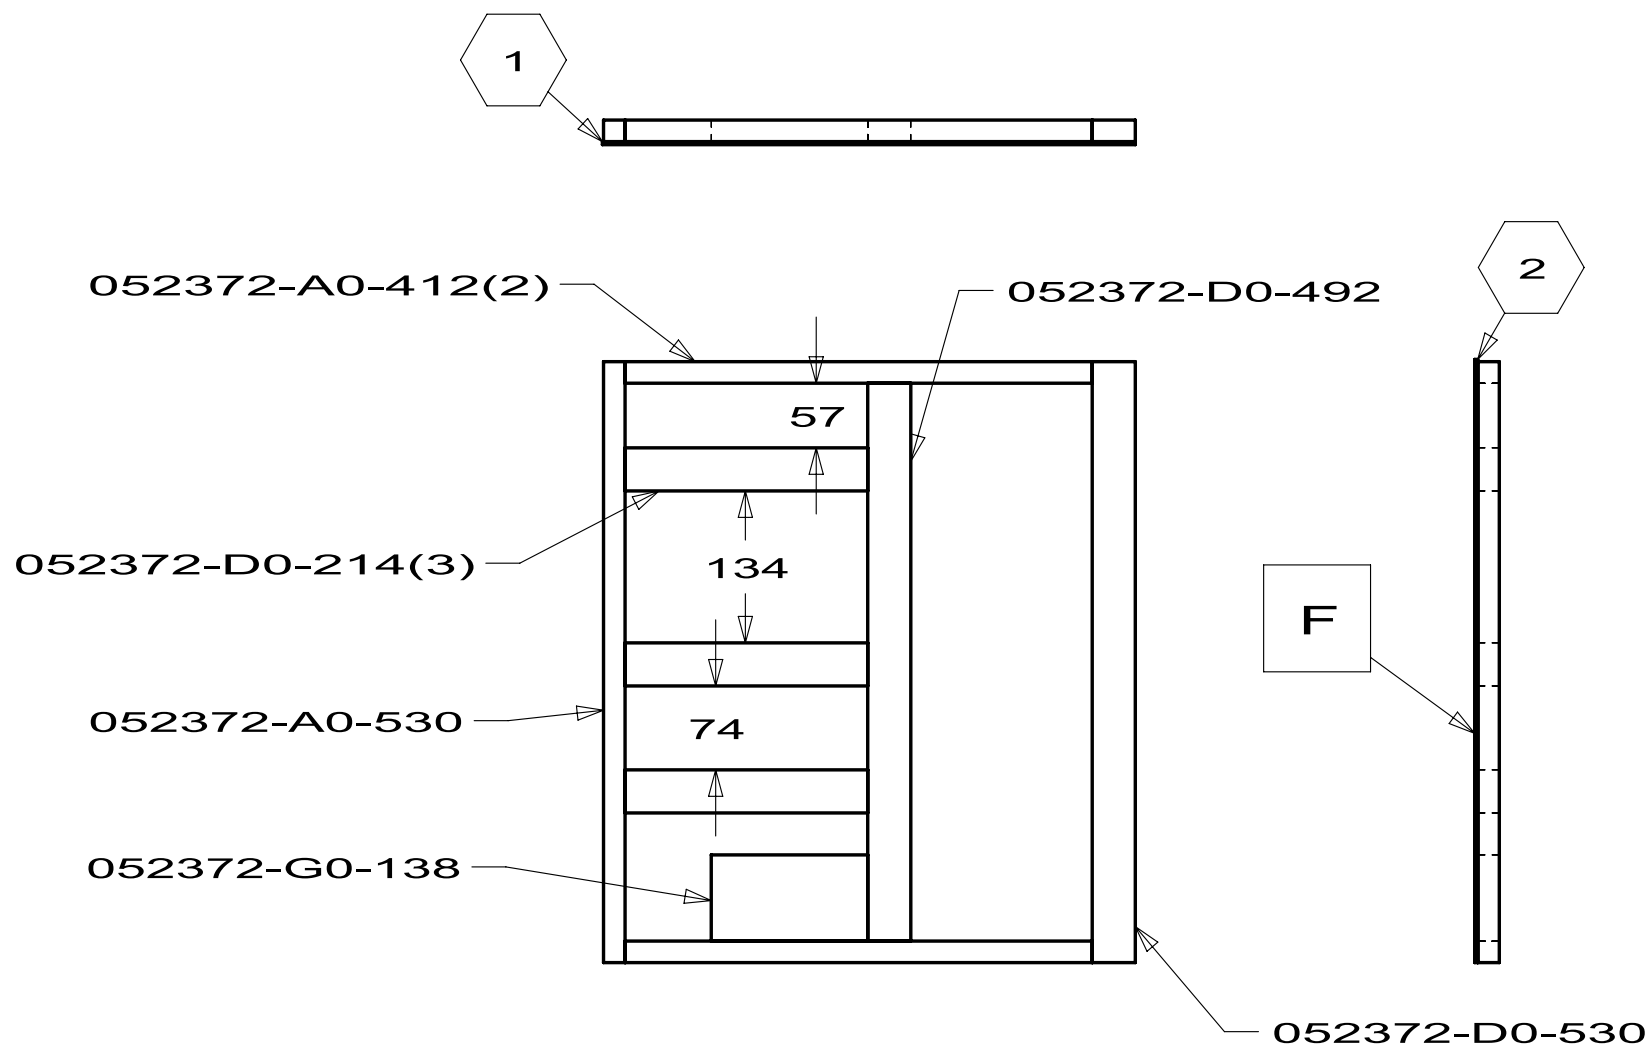

DETAIL E
PANEL ASM
173605-15

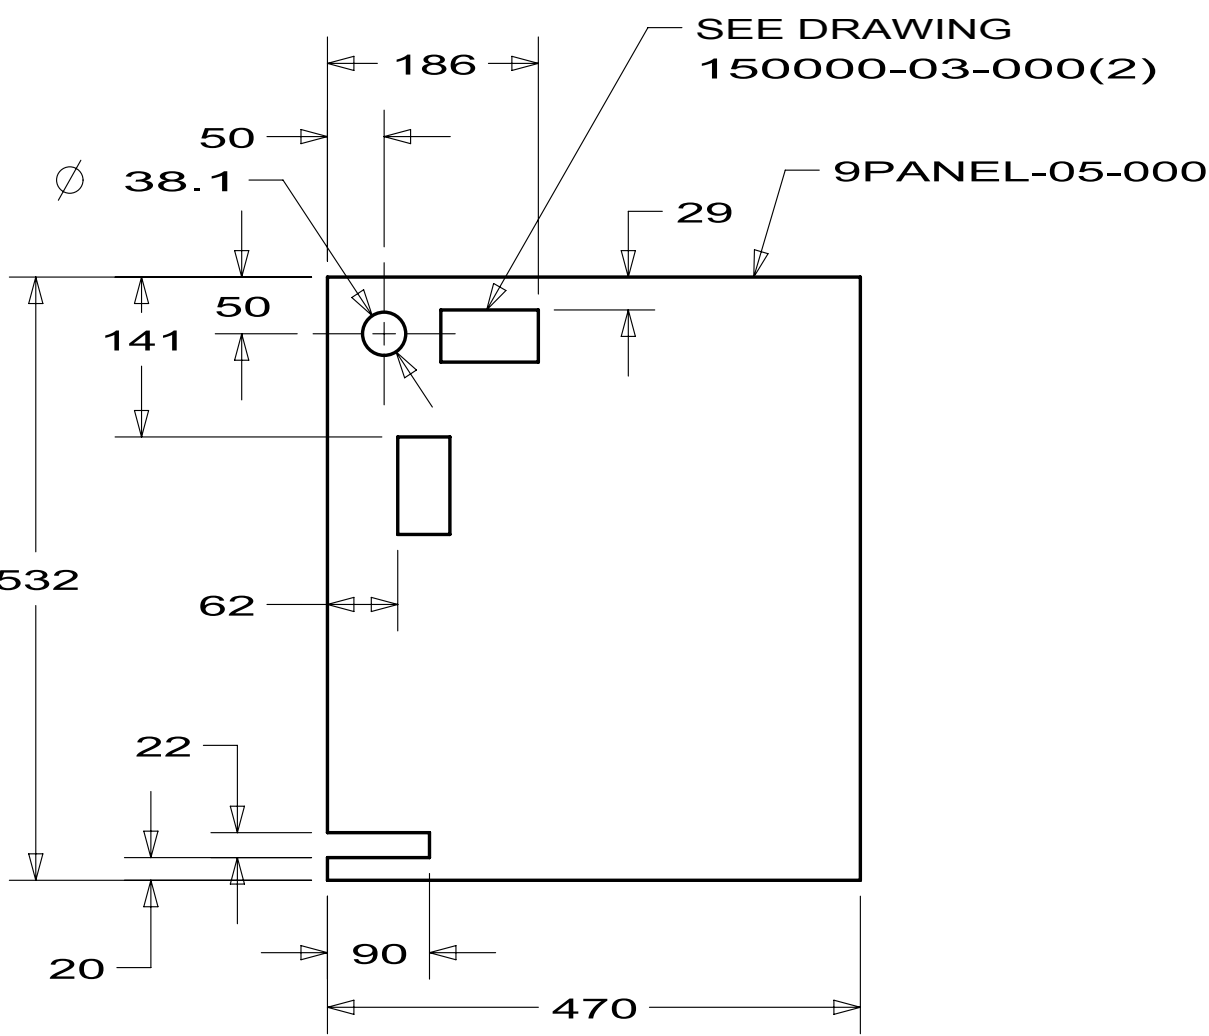

DETAIL F
PANEL
173605-21

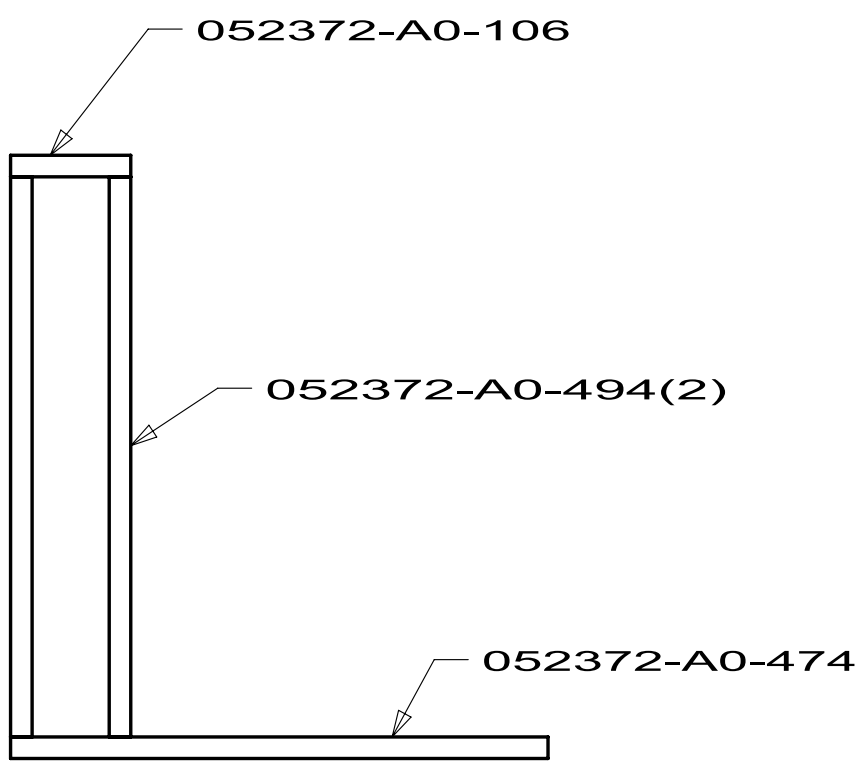

DETAIL G
FRAME ASM
173605-16

6. SEE ES006 ITEM 11.0 FOR RITTER DRILLING.

5. STAIN AND FINISH PER ES0022.

4. FASTEN DURING INSTALLATION OF CABINET.

3. FOR LAMINATION AND FASTENING SEE ES0006.


2. LUMBER 52371 MAY BE USED IN PLACE OF 52372.


1. OVERALL CABINET DIMENSIONS INCLUDE PANELING
(DO NOT INCLUDE MOLDING).


NOTES:

SYMBOL INDICATES TO
ROUTE TO STICKWORK
NUMBER INSIDE SYMBOL
GIVES PANEL OVERHANG

WINNEBAGO INDUSTRIES		COPYRIGHT 2010 WINNEBAGO INDUSTRIES, INC.	
DFTR	ORIG. DATE	ALL DIMENSIONS ARE IN MILLIMETERS	
CHRR			
P.E.			
M.E.	FIRST USED	10 524J	
DSNR			
UNSPECIFIED TOLERANCES ARE:		MATERIAL:	
WHOLE DIM (X) : 1.5			
ONE-PLACE (X.X) : 0.8			
TWO-PLACE (X.XX) :			
ANGLE :			
THIRD ANGLE PROJECTION			
DO NOT SCALE DRAWING		REFER TO ES0018 FOR FASTENER TIGHTENING GUIDELINES	
TITLE: CABINET ASM-OVHD,MICROWAVE			
SHEET 1 OF 2		PART NO 173605	REV

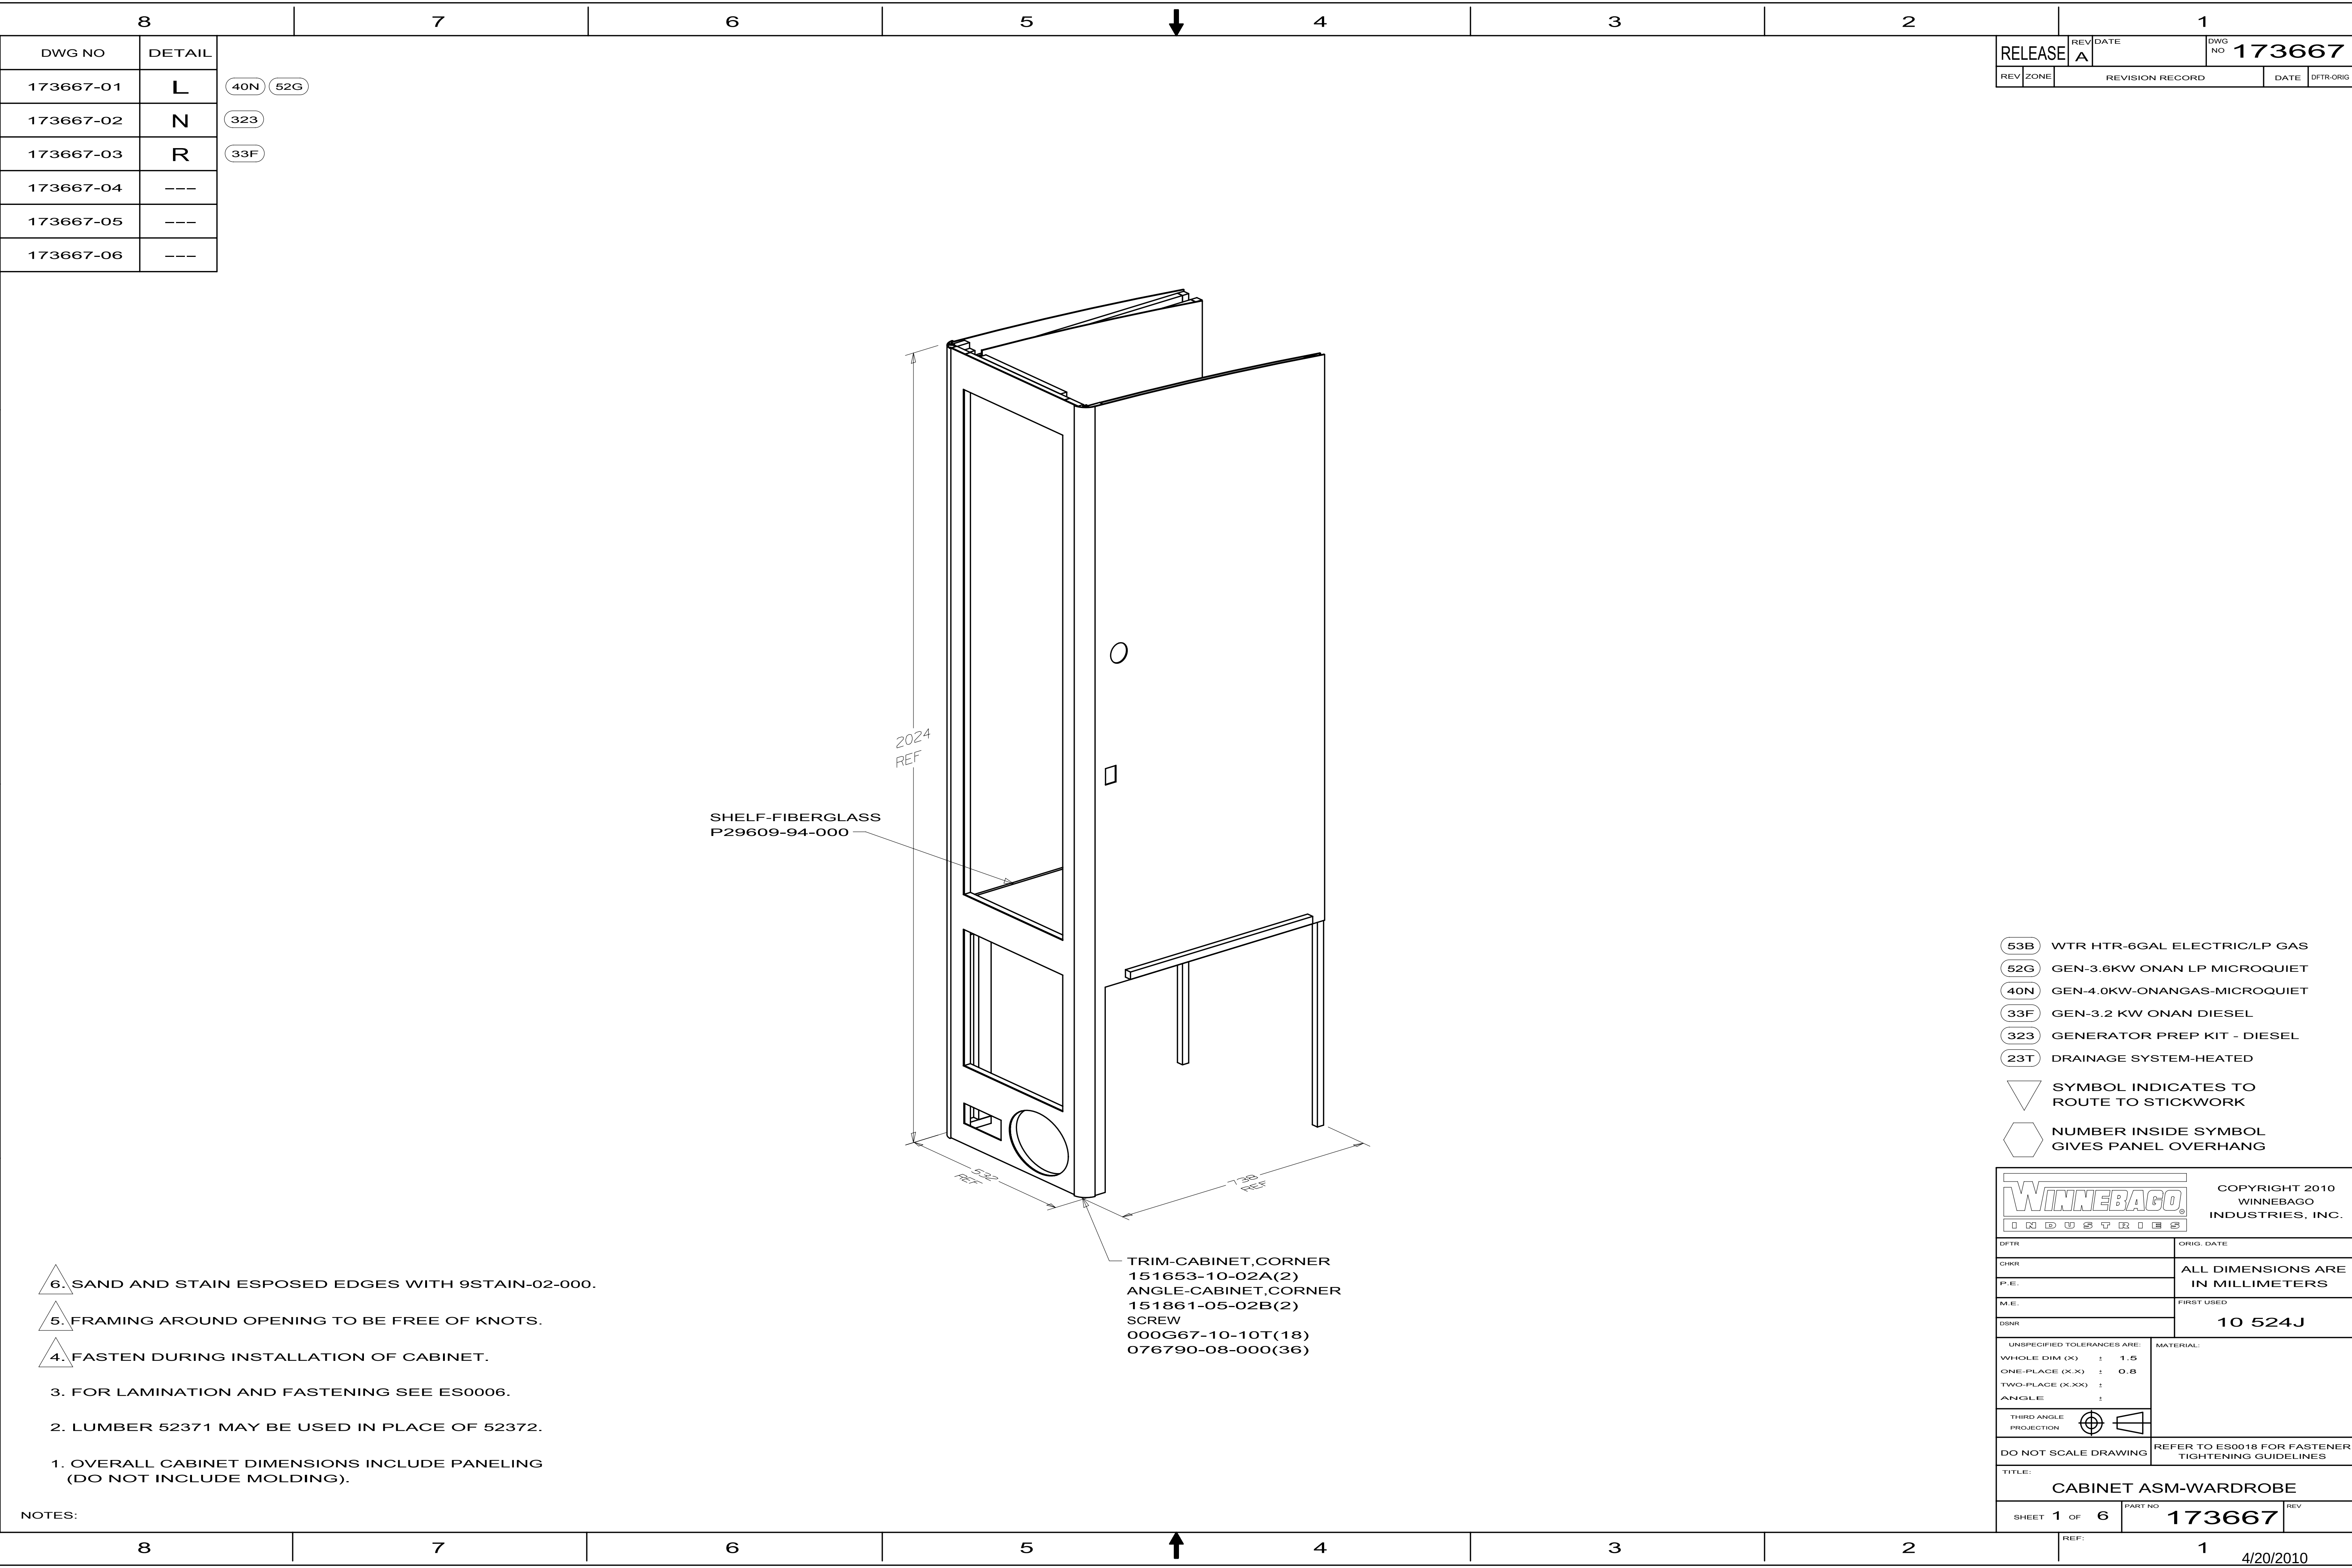

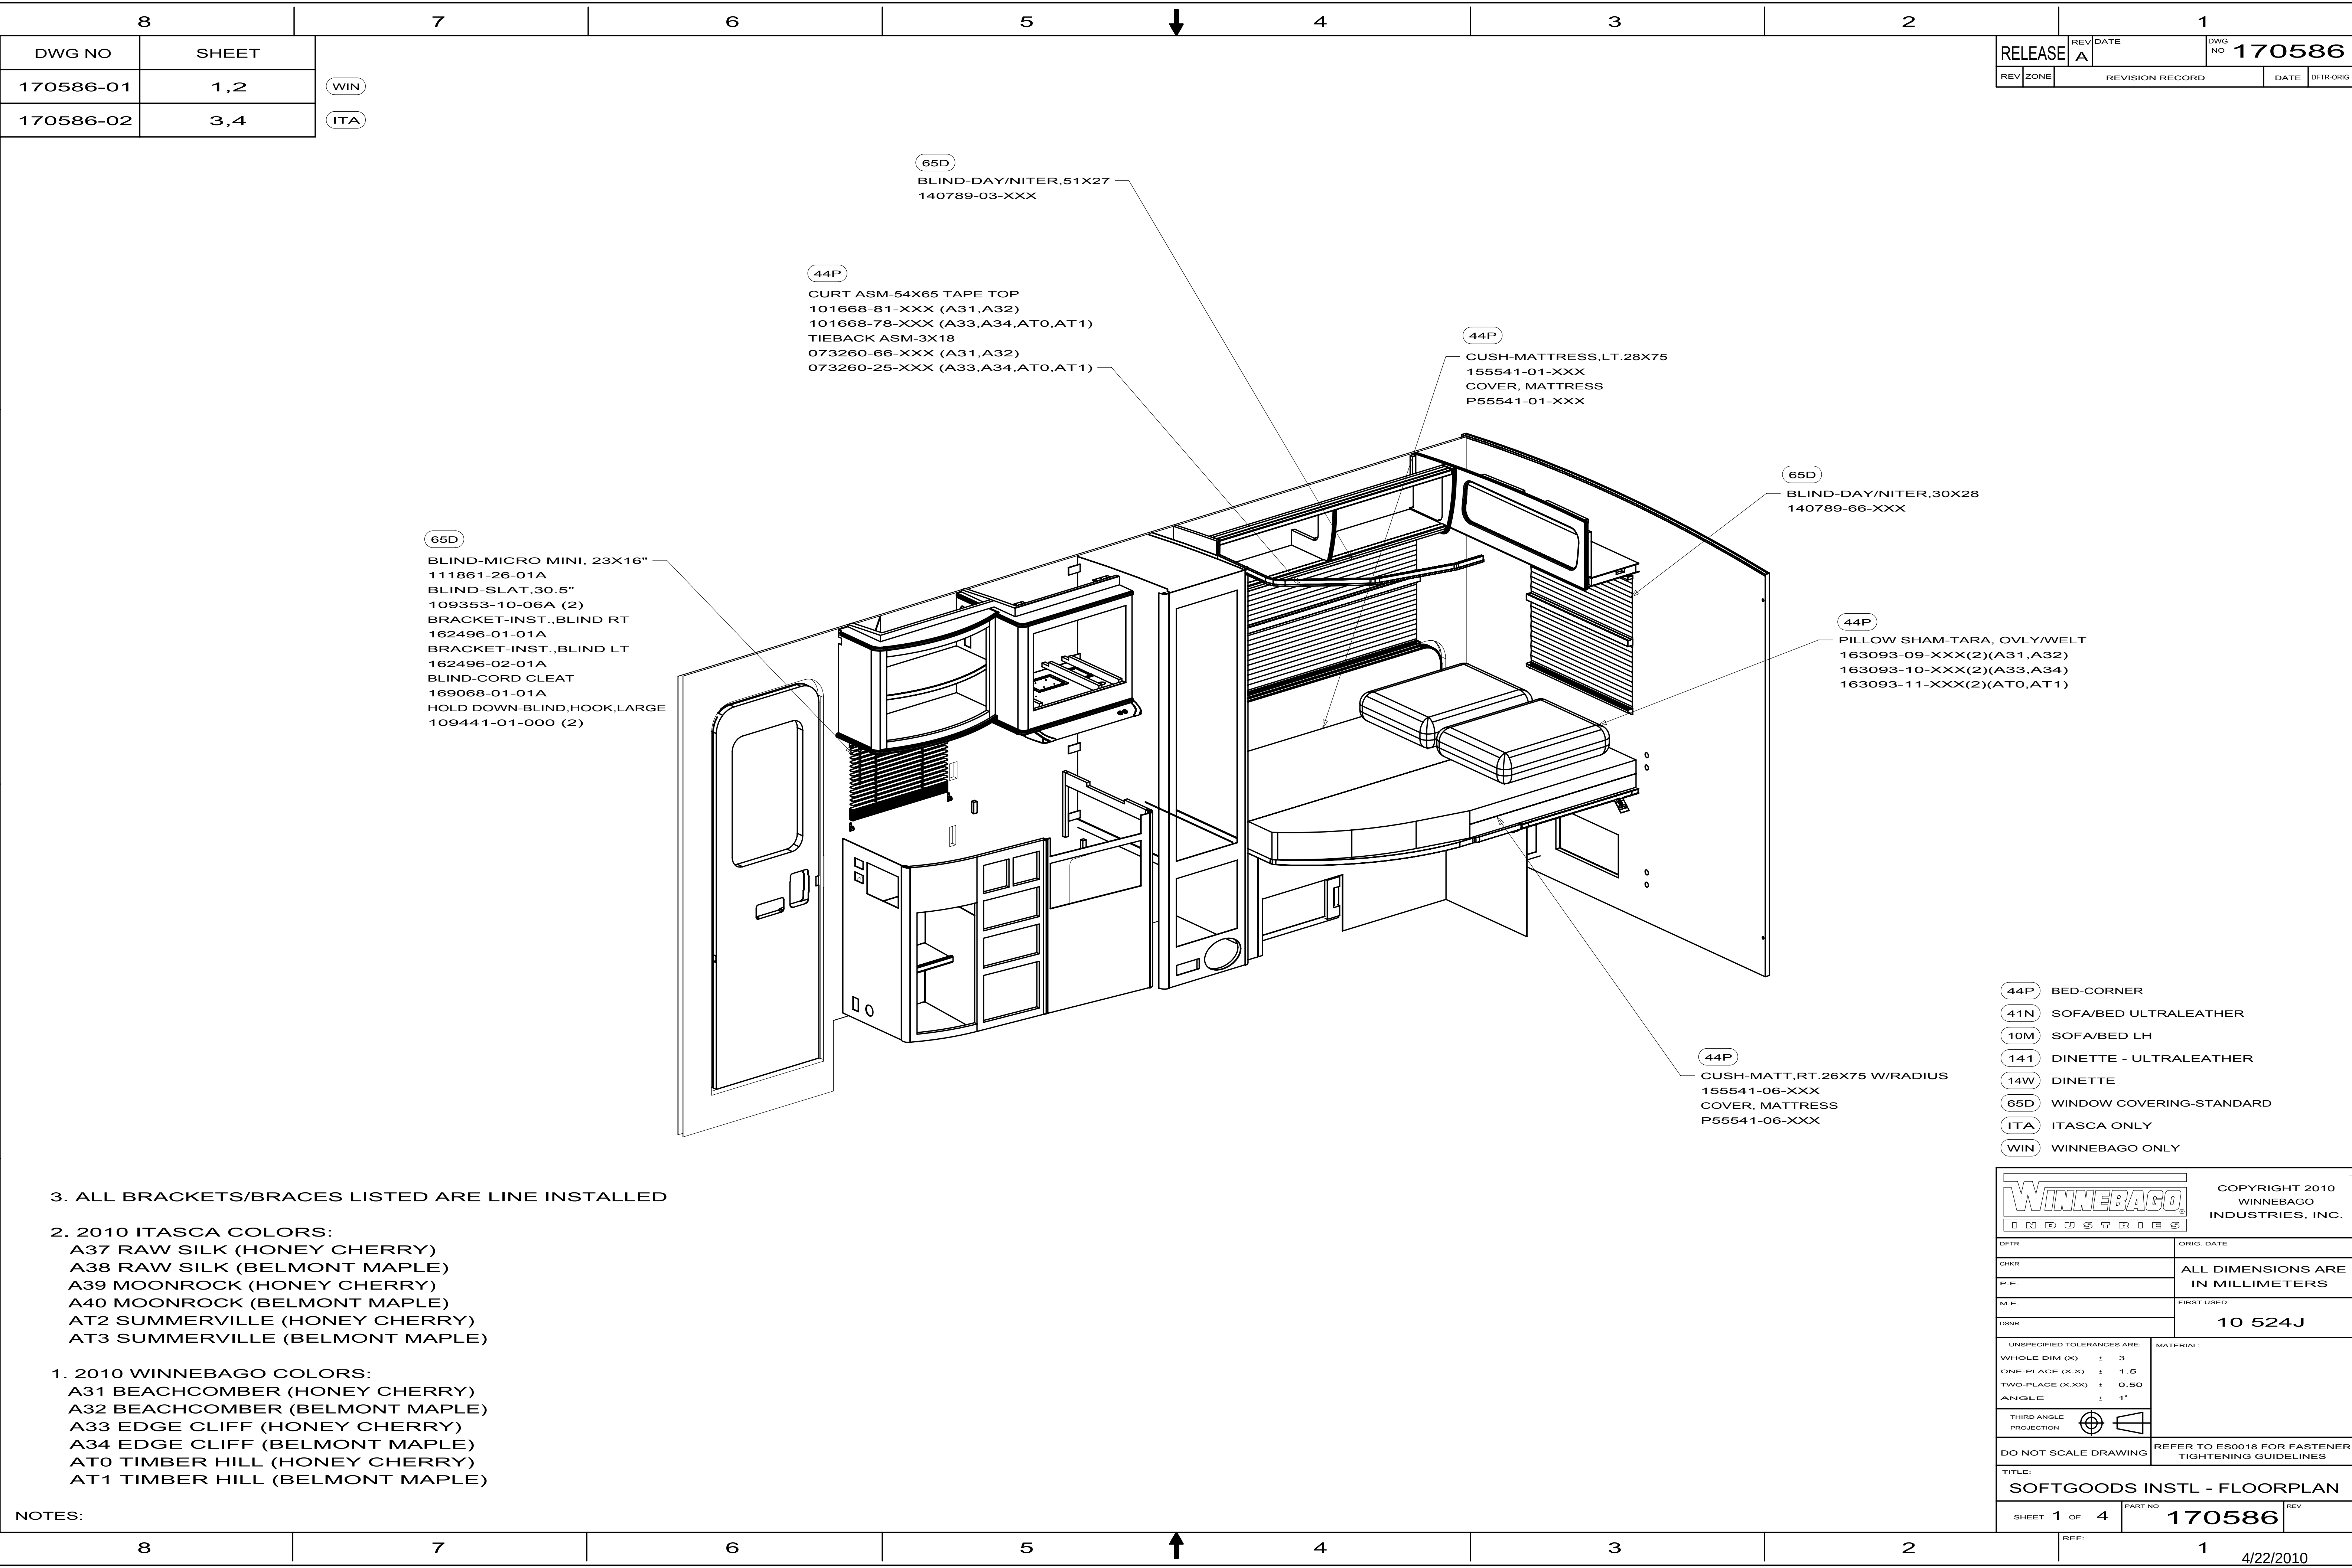

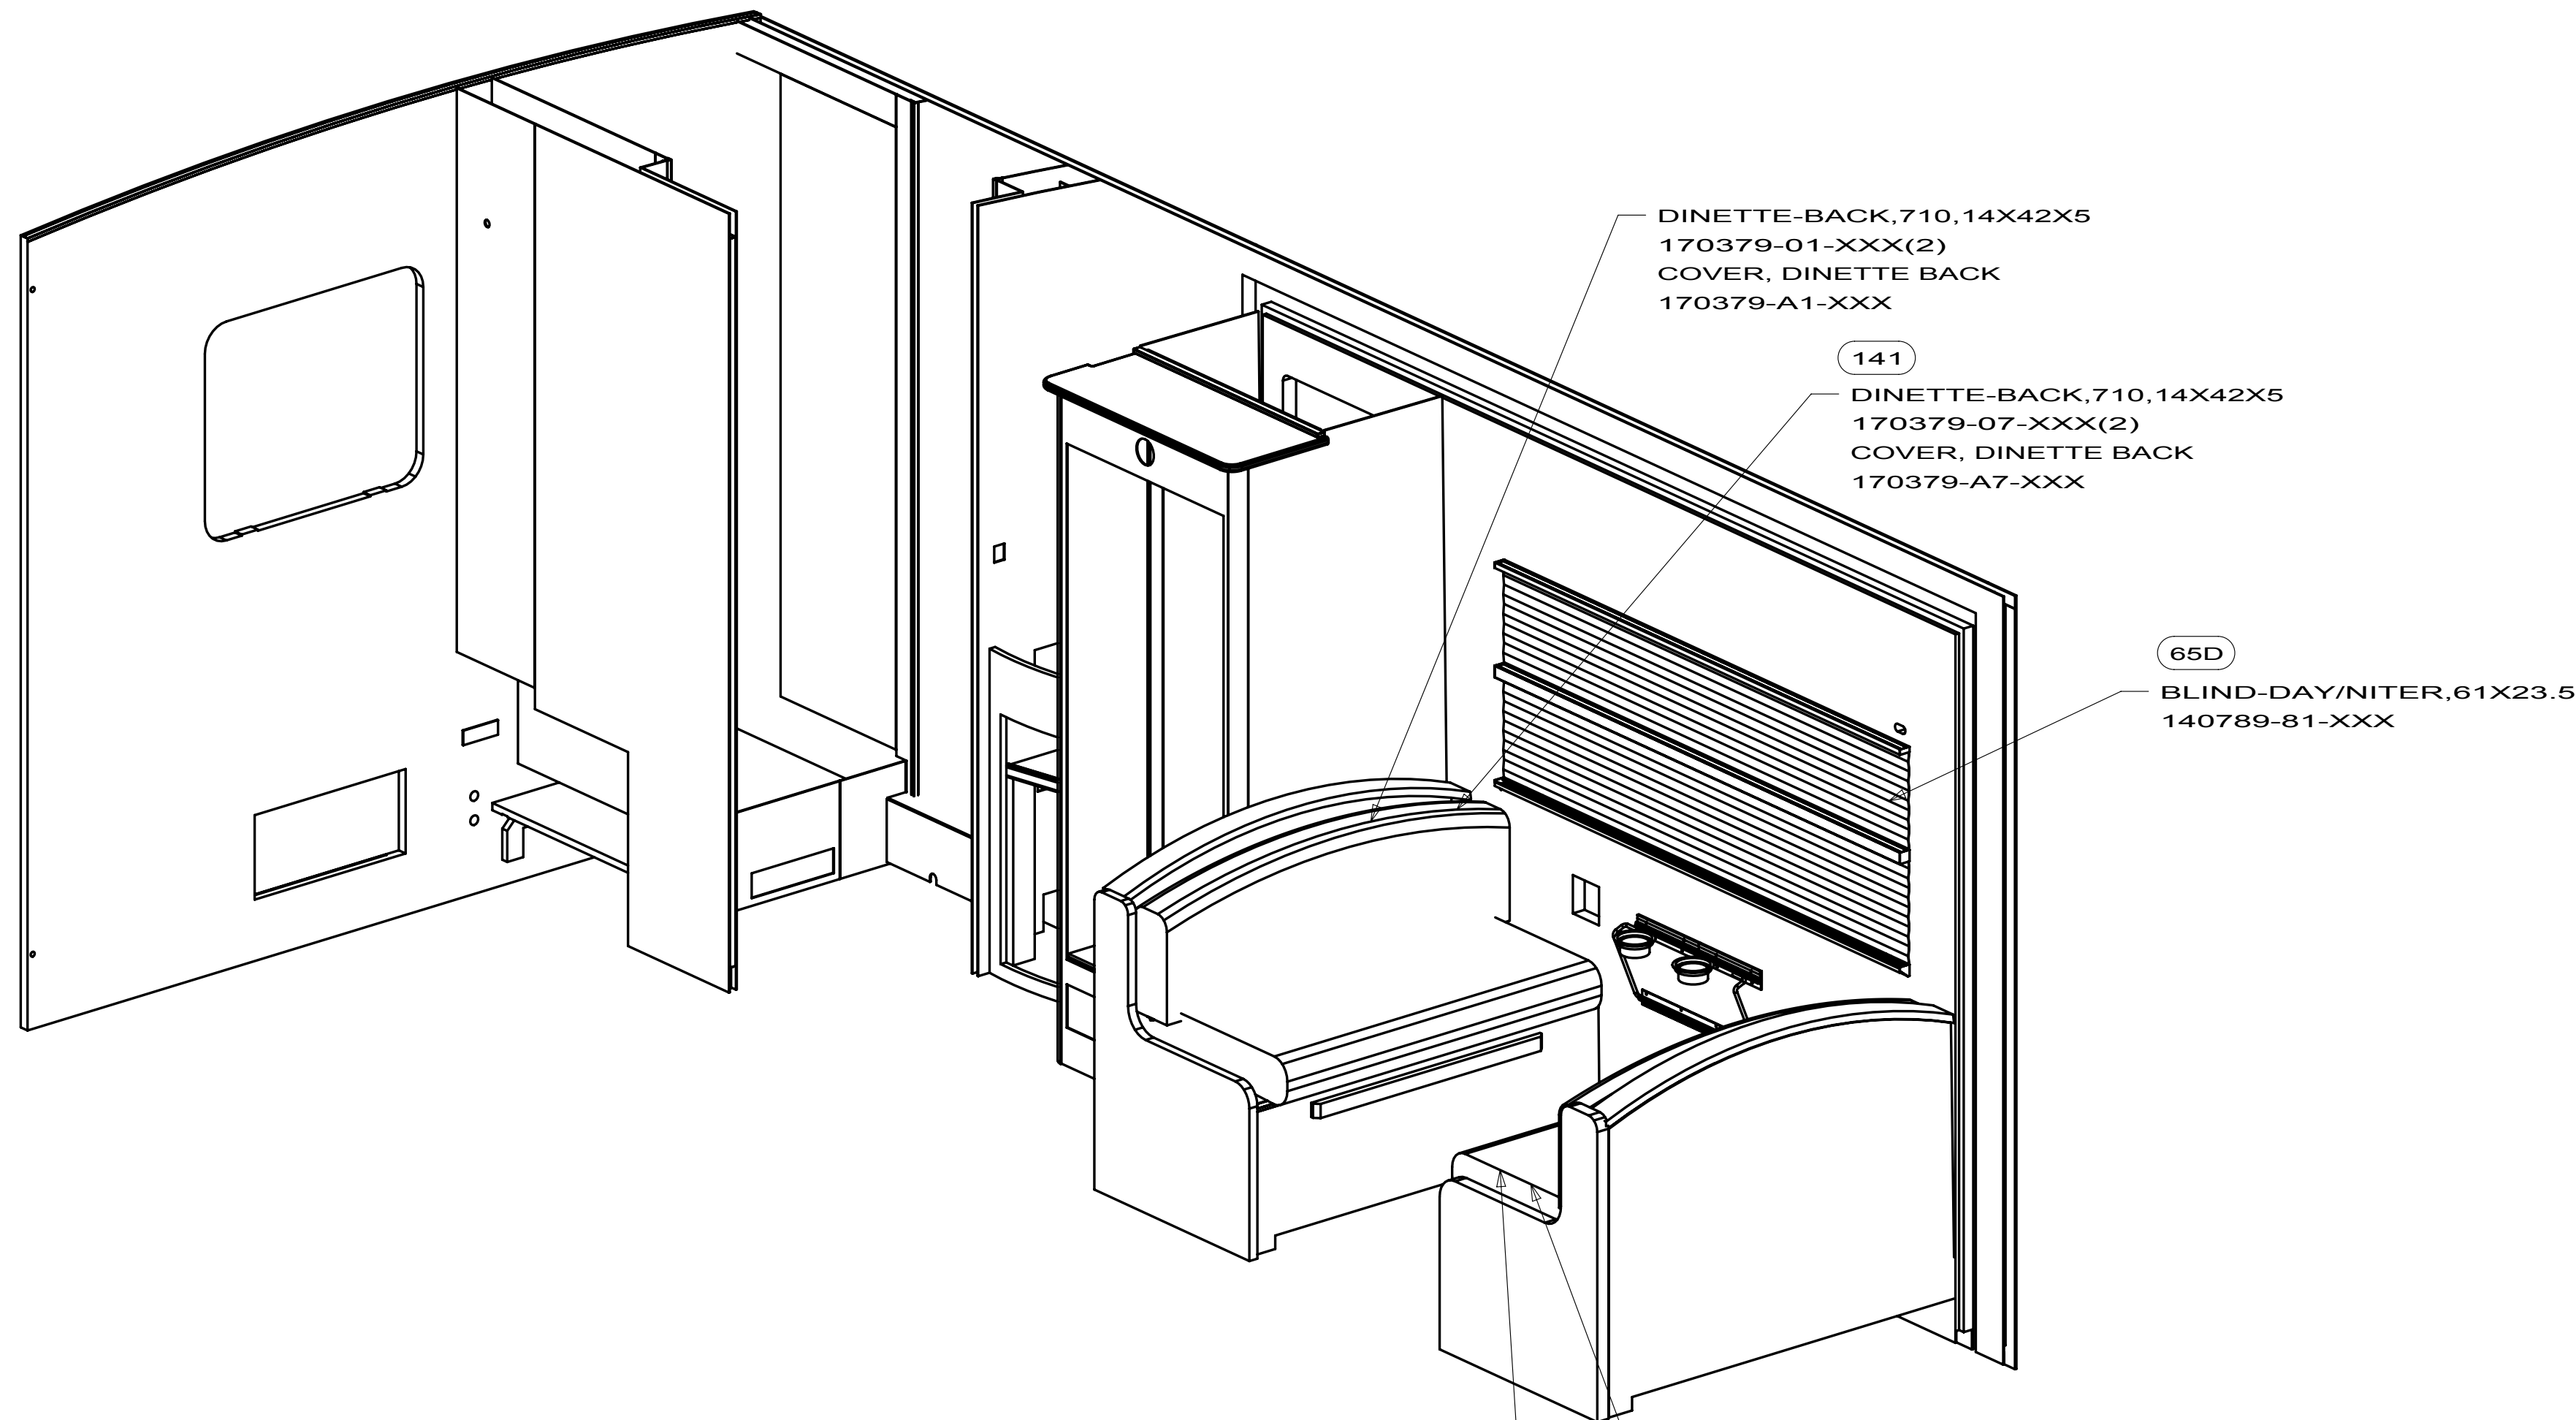

BED ASM-655,C.S. BACK,70"
 10M 161166-14-XXX
 41N 161166-13-XXX
 COVER, BED-BACK
 10M 161166-B4-XXX
 41N 161166-B3-XXX

10M 41N
 PILLOW-TARA, 12X21
 163042-11-XXX(A31,A32)
 163042-15-XXX(A33,A34,AT0,AT1)

COUCH END-ASM. FILLER LT
 10M 134282-09-XXX
 41N 134282-15-XXX
 COVER, END ASM
 10M P34282-09-XXX
 41N P34282-15-XXX
 BRACKET-ZEE
 101926-01-02A (2)

COUCH END-ASM. FILLER RT
 10M 134282-08-XXX
 41N 134282-14-XXX
 COVER, END ASM
 10M P34282-08-XXX
 41N P34282-14-XXX
 BRACKET-ZEE
 101926-01-02A(2)

COUCH FRT-70" W/WELT
 10M 155276-01-XXX
 41N 155276-07-XXX
 U-CHANNEL
 153573-03-02B (4)
 FRAME-8" LEG
 127335-07-000 (2)

BED ASM-685 SOFA SEAT,70"
 10M 136278-12-XXX
 41N 136278-07-XXX
 COVER, BED/SEAT
 10M P36278-12-XXX
 41N P36278-07-XXX
 FRAME SEAT
 151290-06-000
 FRAME BASE
 151290-21-000
 MOTOR
 136534-15-001

DINETTE-BACK,710,14X42X5
 170379-01-XXX(2)
 COVER, DINETTE BACK
 170379-A1-XXX


141
 DINETTE-BACK,710,14X42X5
 170379-07-XXX(2)
 COVER, DINETTE BACK
 170379-A7-XXX

65D
 BLIND-DAY/NITER,61X23.5
 140789-81-XXX


141
 DIN-SEAT,728,23X38.5_S.BELTS
 142292-30-XXX(2)
 COVER, DINETTE SEAT
 142292-D0-XXX
 CUSH-FILLER,WOOD WRAP
 151856-04-XXX(2)

DIN-SEAT,728,23X38.5_S.BELTS
 142292-27-XXX(2)
 COVER, DINETTE SEAT
 142292-C7-XXX
 CUSH-FILLER,WOOD WRAP
 151856-01-XXX(2)

FIRST USED		10 524J
DO NOT SCALE DRAWING		
TITLE: SOFTGOODS INSTL - FLOORPLAN		
SHEET 2	PART NO 170586	REV

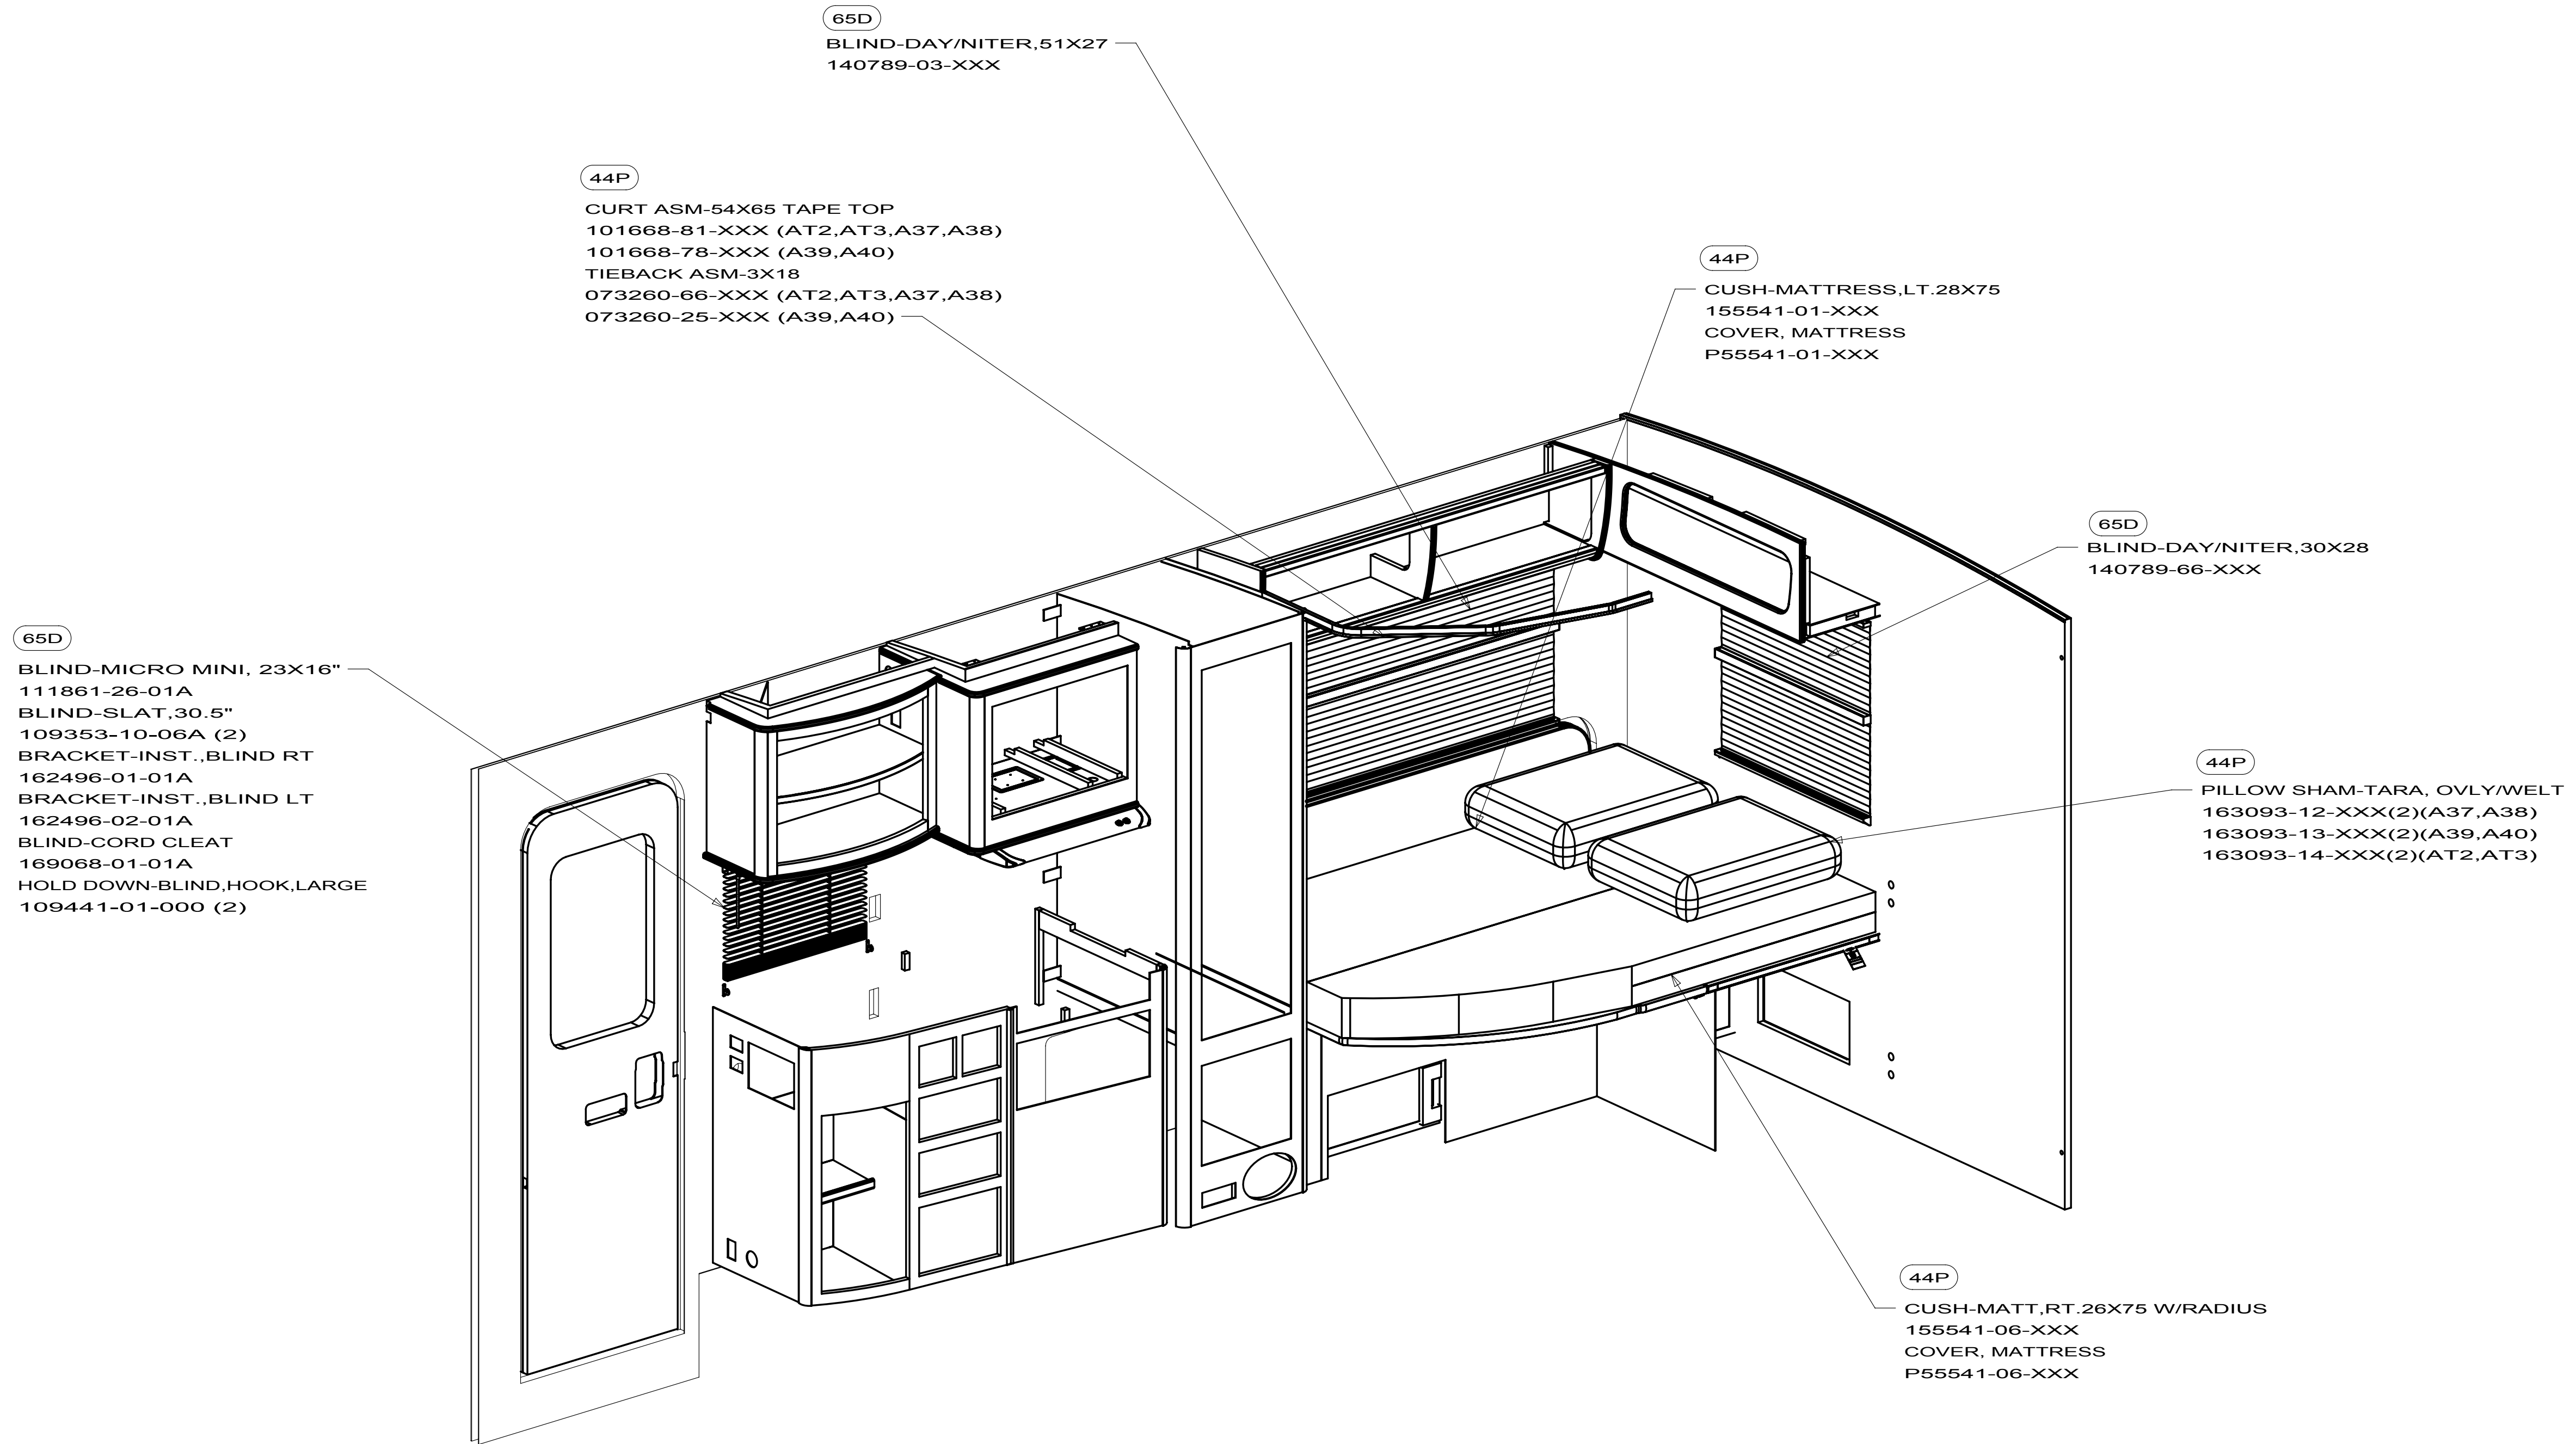

FIRST USED		
10 524J		
DO NOT SCALE DRAWING		
TITLE:		
SOFTGOODS INSTL - FLOORPLAN		
SHEET 3	PART NO 170586	REV

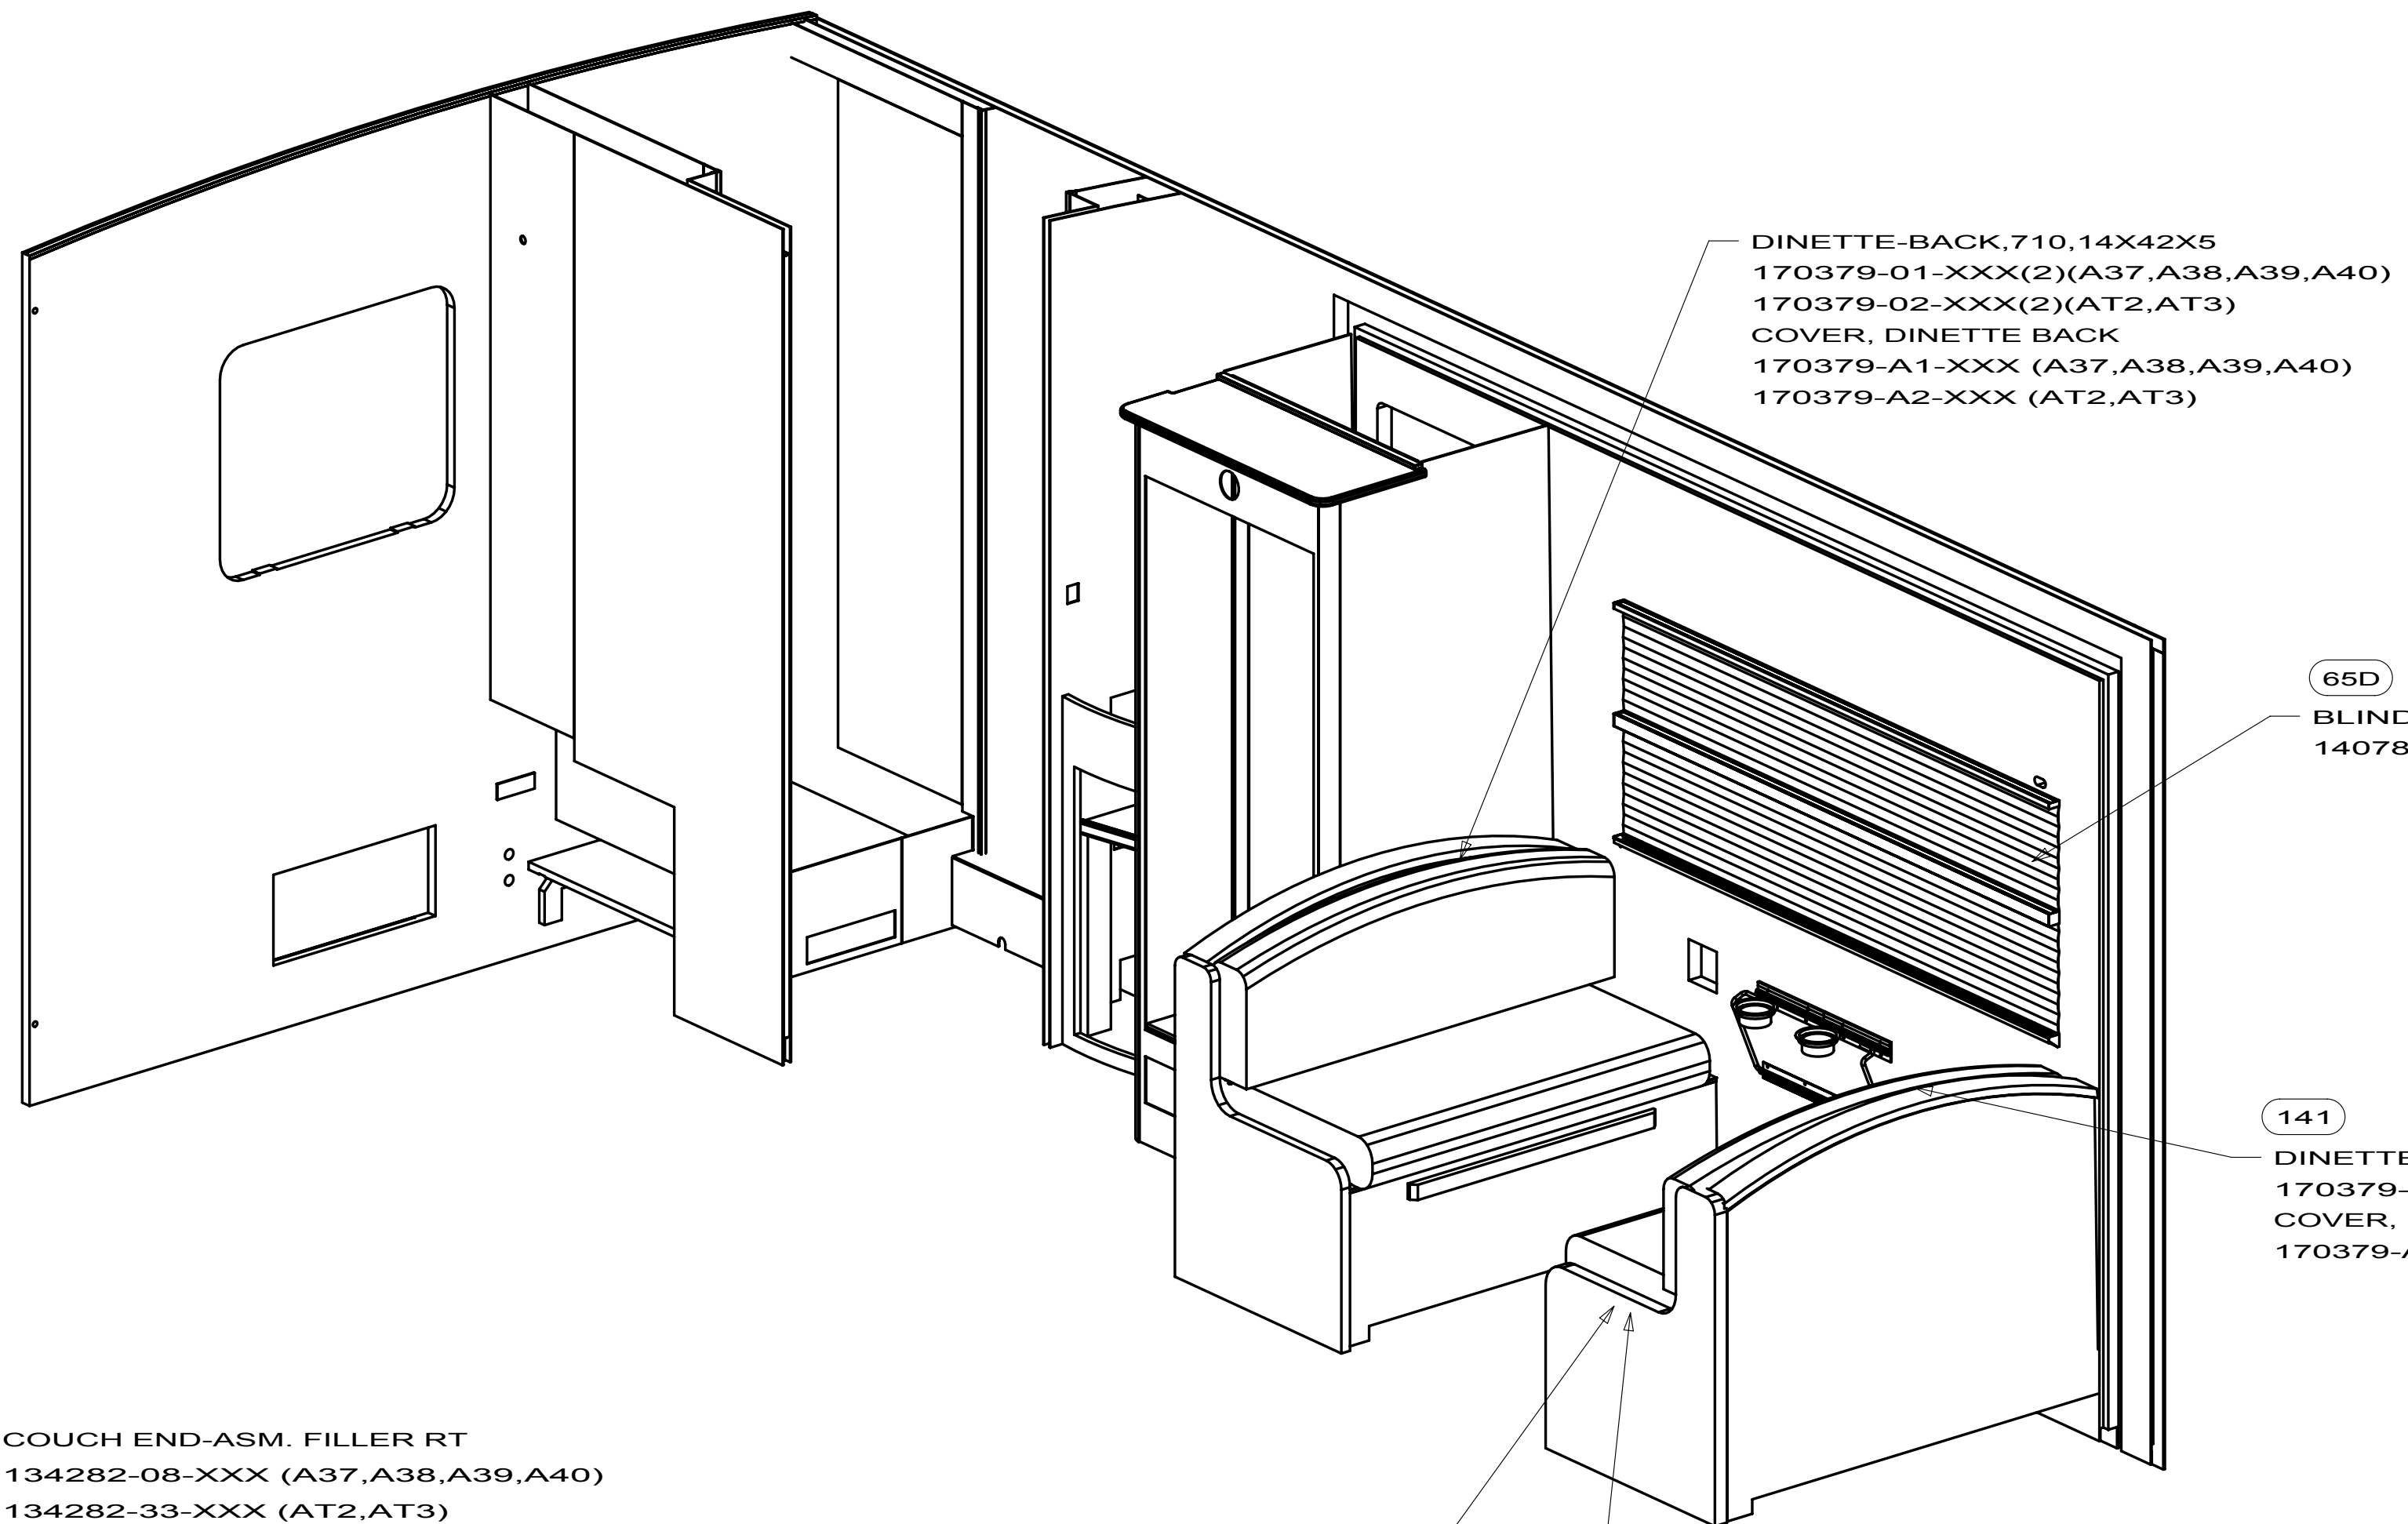

- BED ASM-655,C.S. BACK,70"
- 10M 161166-14-XXX (A37,A38,A39,A40)
 - 10M 161166-03-XXX (AT2,AT3)
 - 41N 161166-13-XXX
 - COVER, BED/BACK
 - 10M 161166-B4-XXX (A37,A38,A39,A40)
 - 10M 161166-A3-XXX (AT2,AT3)
 - 41N 161166-B3-XXX

- 10M 41N
- PILLOW-TARA, 12X21
- 163042-12-XXX(A37,A38)
 - 163042-11-XXX(A39,A40)
 - 163042-14-XXX(AT2,AT3)

- COUCH END-ASM. FILLER LT
- 10M 134282-09-XXX (A37,A38,A39,A40)
 - 10M 134282-34-XXX (AT2,AT3)
 - 41N 134282-15-XXX
 - COVER, END ASM
 - 10M P34282-09-XXX (A37,A38,A39,A40)
 - 10M P34282-34-XXX (AT2,AT3)
 - 41N P34282-15-XXX
 - BRACKET-ZEE
 - 101926-01-02A(2)

- COUCH FRT-70" W/WELT
- 10M 155276-01-XXX (A37,A38,A39,A40)
 - 10M 155276-04-XXX (AT2,AT3)
 - 41N 155276-07-XXX
 - U-CHANNEL
 - 153573-03-02B (4)
 - FRAME-8" LEG
 - 127335-07-000 (2)

- BED ASM-685 SOFA SEAT,70"
- 10M 136278-12-XXX (A37,A38,A39,A40)
 - 10M 136278-26-XXX (AT2,AT3)
 - 41N 136278-07-XXX
 - COVER, BED/SEAT
 - 10M P36278-12-XXX (A37,A38,A39,A40)
 - 10M P36278-26-XXX (AT2,AT3)
 - 41N P36278-07-XXX
 - FRAME SEAT
 - 151290-06-000
 - FRAME BASE
 - 151290-21-000
 - MOTOR
 - 136534-15-001

- COUCH END-ASM. FILLER RT
- 10M 134282-08-XXX (A37,A38,A39,A40)
 - 10M 134282-33-XXX (AT2,AT3)
 - 41N 134282-14-XXX
 - COVER, END ASM
 - 10M P34282-08-XXX (A37,A38,A39,A40)
 - 10M P34282-33-XXX (AT2,AT3)
 - 41N P34282-14-XXX
 - BRACKET-ZEE
 - 101926-01-02A(2)

- DIN-SEAT,728,23X38.5_S.BELTS
- 142292-51-XXX(2)(AT2,AT3)
 - 142292-27-XXX(2)(A39,A40,A37,A38)
 - COVER, DINETTE SEAT
 - 142292-F1-XXX (AT2,AT3)
 - 142292-C7-XXX (A39,A40,A37,A38)
 - CUSH-FILLER,WOOD WRAP
 - 151856-02-XXX(2) (AT2,AT3)
 - 151856-01-XXX(2) (A39,A40,A37,A38)


- 141
- DIN-SEAT,728,23X38.5_S.BELTS
- 142292-30-XXX(2)
 - COVER, DINETTE SEAT
 - 142292-D0-XXX
 - CUSH-FILLER,WOOD WRAP
 - 151856-04-XXX(2)

- DINETTE-BACK,710,14X42X5
- 170379-01-XXX(2)(A37,A38,A39,A40)
 - 170379-02-XXX(2)(AT2,AT3)
 - COVER, DINETTE BACK
 - 170379-A1-XXX (A37,A38,A39,A40)
 - 170379-A2-XXX (AT2,AT3)

- 65D
- BLIND-DAY/NITER,61X23.5
- 140789-81-XXX

- 141
- DINETTE-BACK,710,14X42X5
- 170379-07-XXX(2)
 - COVER, DINETTE BACK
 - 170379-A7-XXX

FIRST USED		10 524J	
DO NOT SCALE DRAWING			
TITLE:			
SOFTGOODS INSTL - FLOORPLAN			
SHEET 4	PART NO	170586	REV

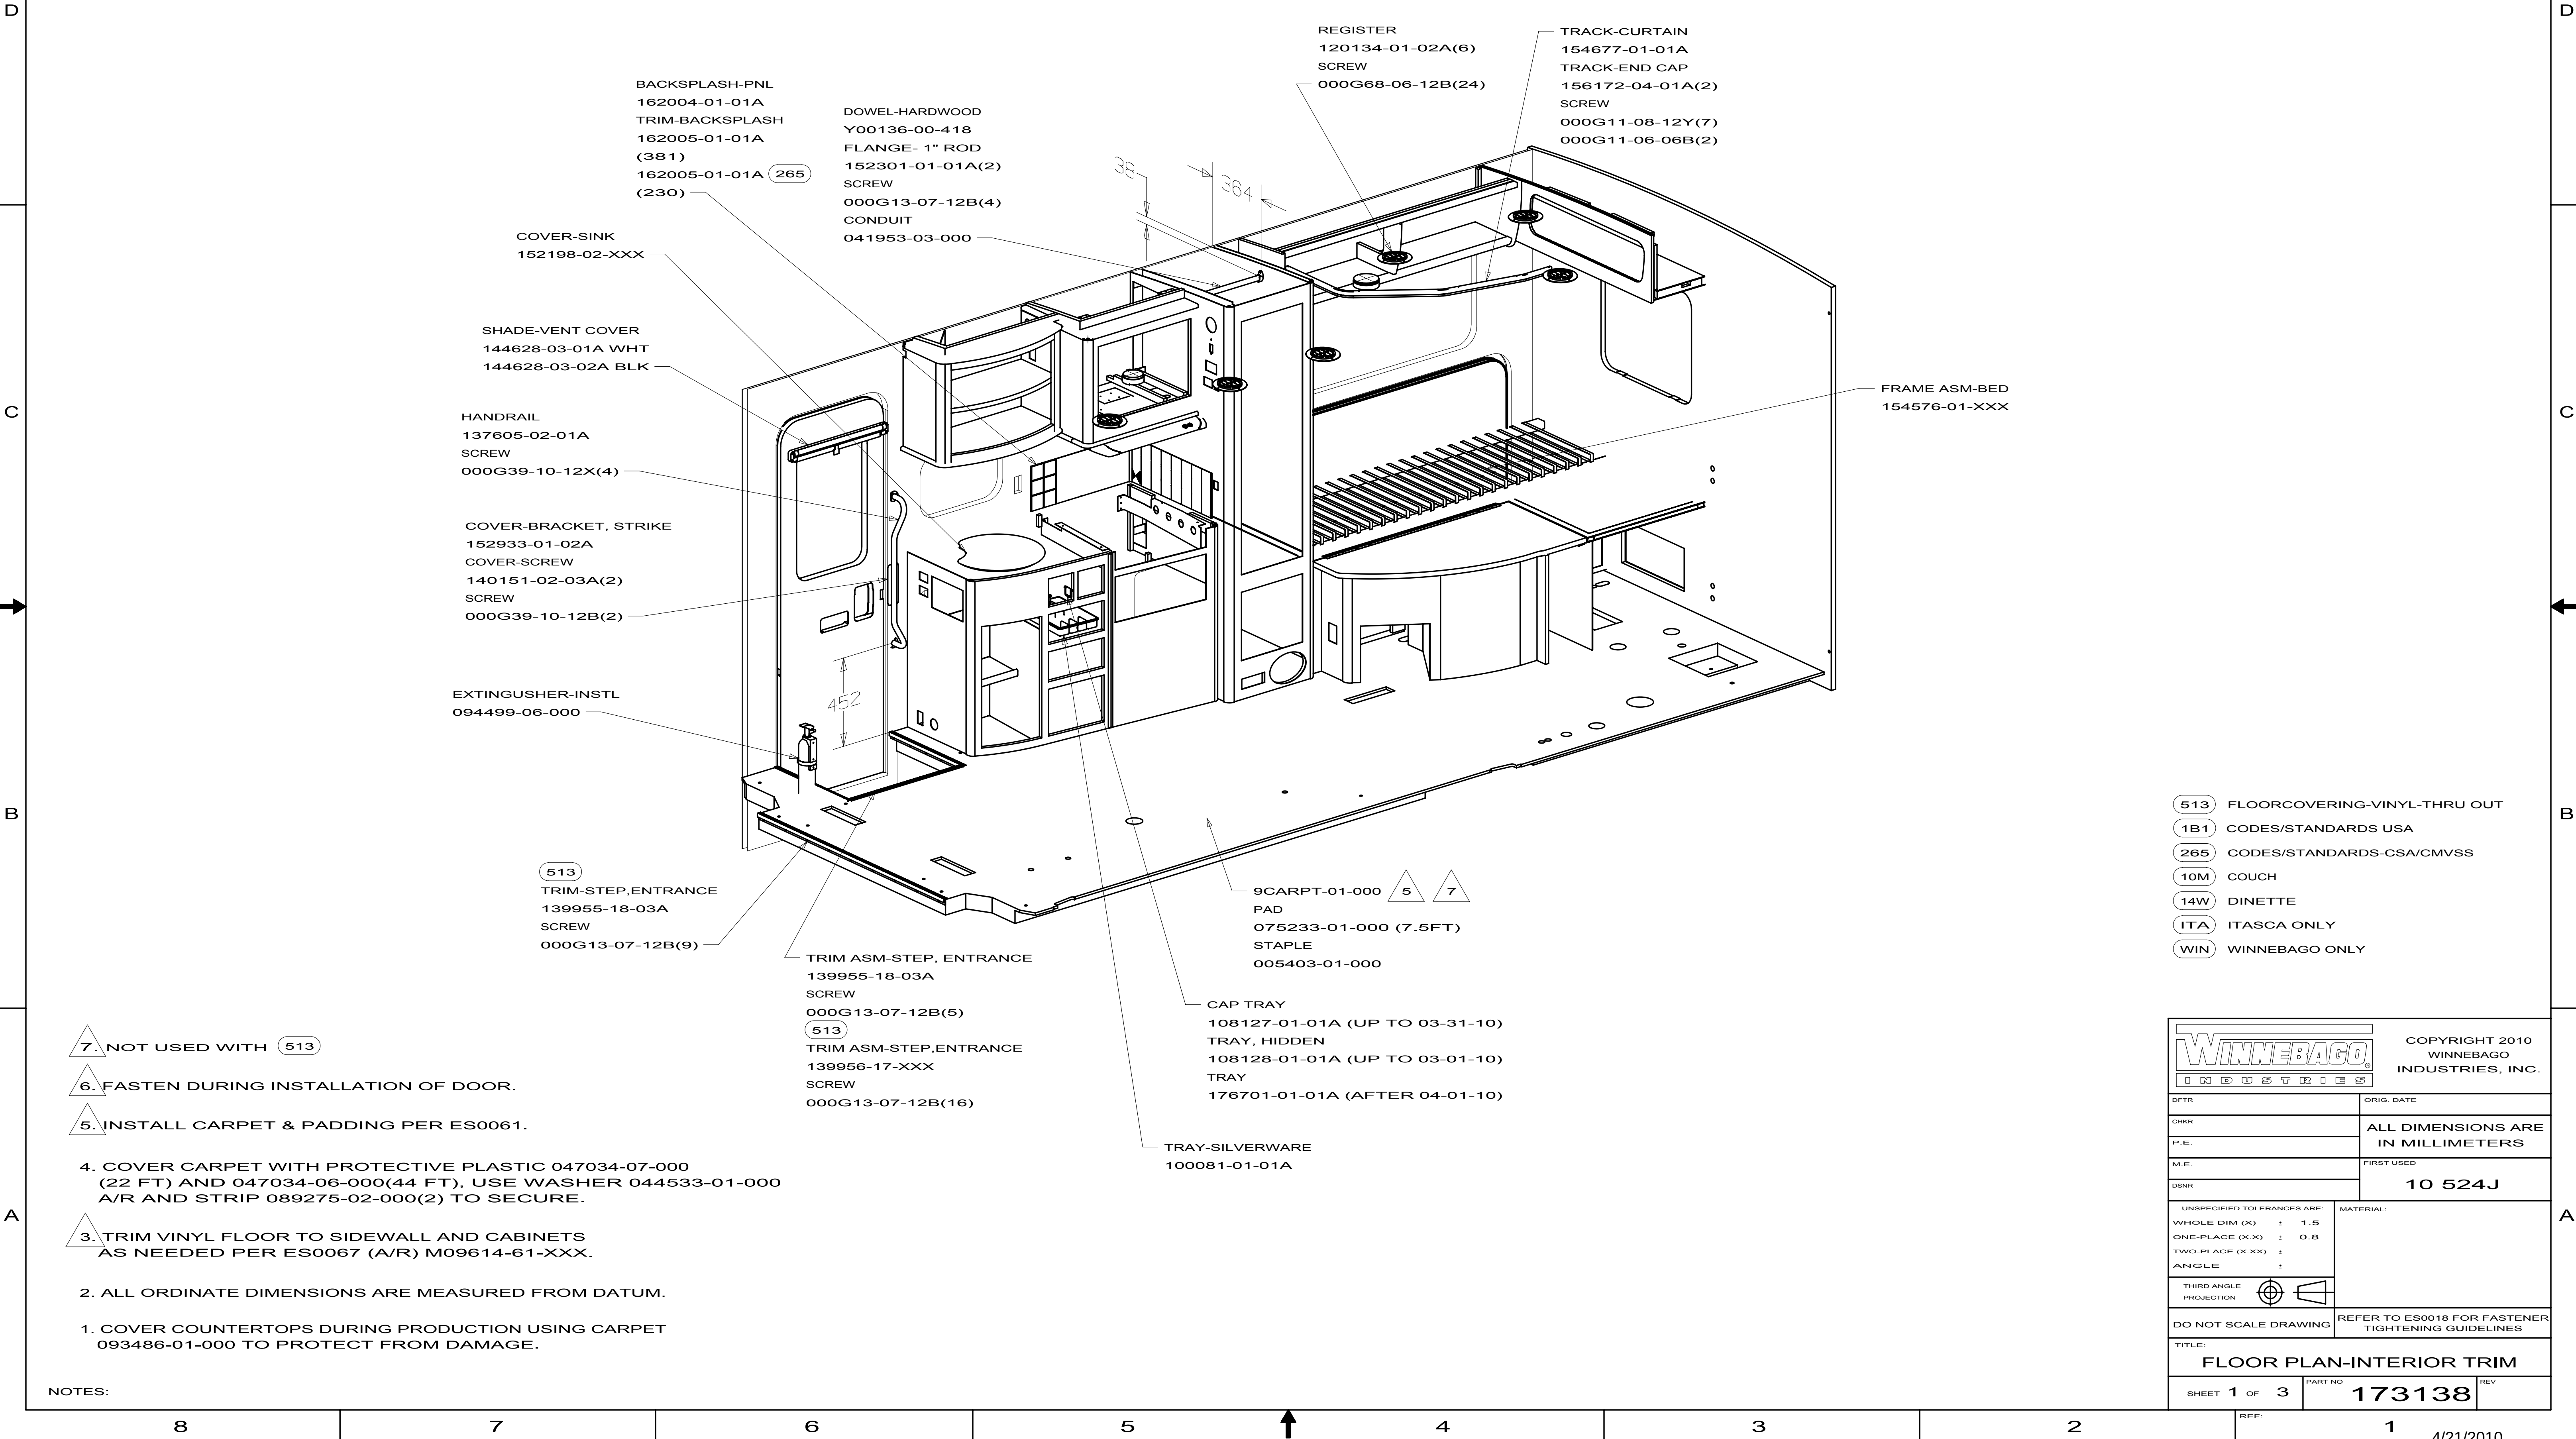


- NOTES:
- 7. NOT USED WITH 513
 - 6. FASTEN DURING INSTALLATION OF DOOR.
 - 5. INSTALL CARPET & PADDING PER ES0061.
 - 4. COVER CARPET WITH PROTECTIVE PLASTIC 047034-07-000 (22 FT) AND 047034-06-000(44 FT), USE WASHER 044533-01-000 A/R AND STRIP 089275-02-000(2) TO SECURE.
 - 3. TRIM VINYL FLOOR TO SIDEWALL AND CABINETS AS NEEDED PER ES0067 (A/R) M09614-61-XXX.
 - 2. ALL ORDINATE DIMENSIONS ARE MEASURED FROM DATUM.
 - 1. COVER COUNTERTOPS DURING PRODUCTION USING CARPET 093486-01-000 TO PROTECT FROM DAMAGE.


COPYRIGHT 2010
WINNEBAGO
INDUSTRIES, INC.

DTR	ORIG. DATE
CHRR	ALL DIMENSIONS ARE IN MILLIMETERS
P.E.	
M.E.	
DSNR	FIRST USED
10 524J	
UNSPECIFIED TOLERANCES ARE:	
WHOLE DIM (X)	: 1.5
ONE-PLACE (X.X)	: 0.8
TWO-PLACE (X.XX)	:
ANGLE	:
THIRD ANGLE PROJECTION	
DO NOT SCALE DRAWING	REFER TO ES0018 FOR FASTENER TIGHTENING GUIDELINES
TITLE: FLOOR PLAN-INTERIOR TRIM	
SHEET 1 OF 3	PART NO 173138 REV
REF:	1



4/21/2010

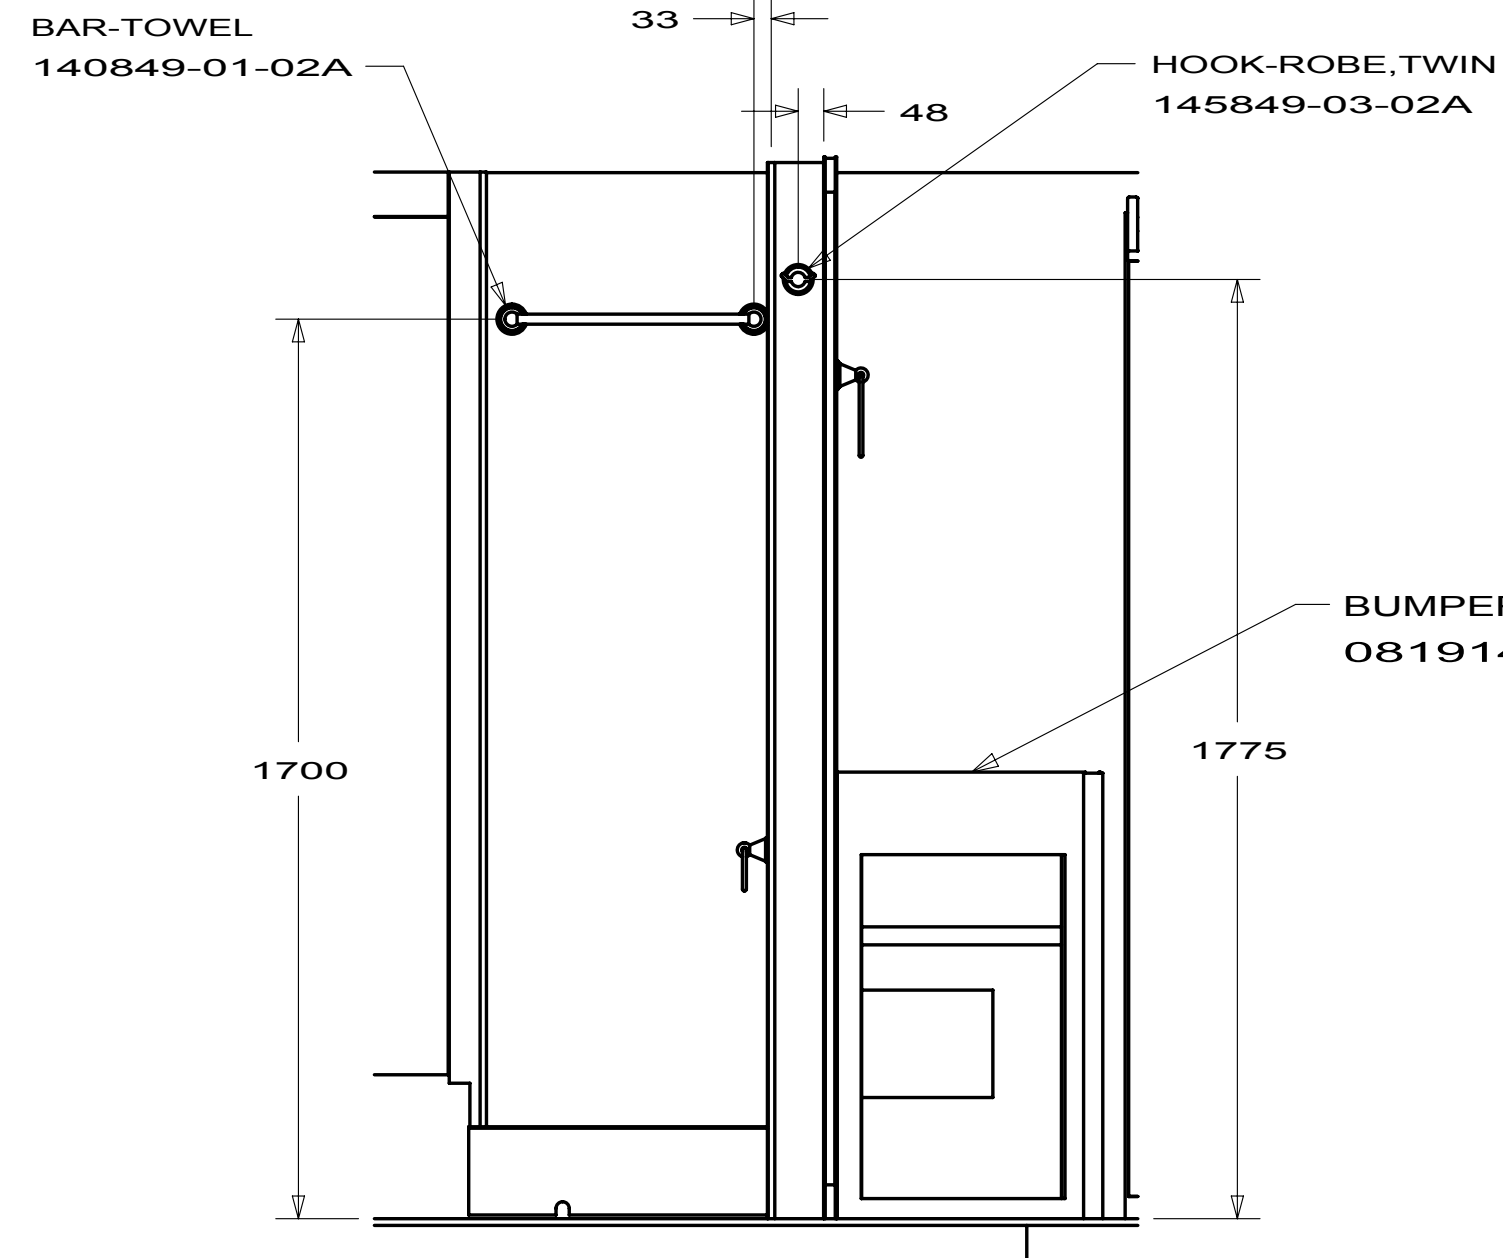

VIEW A

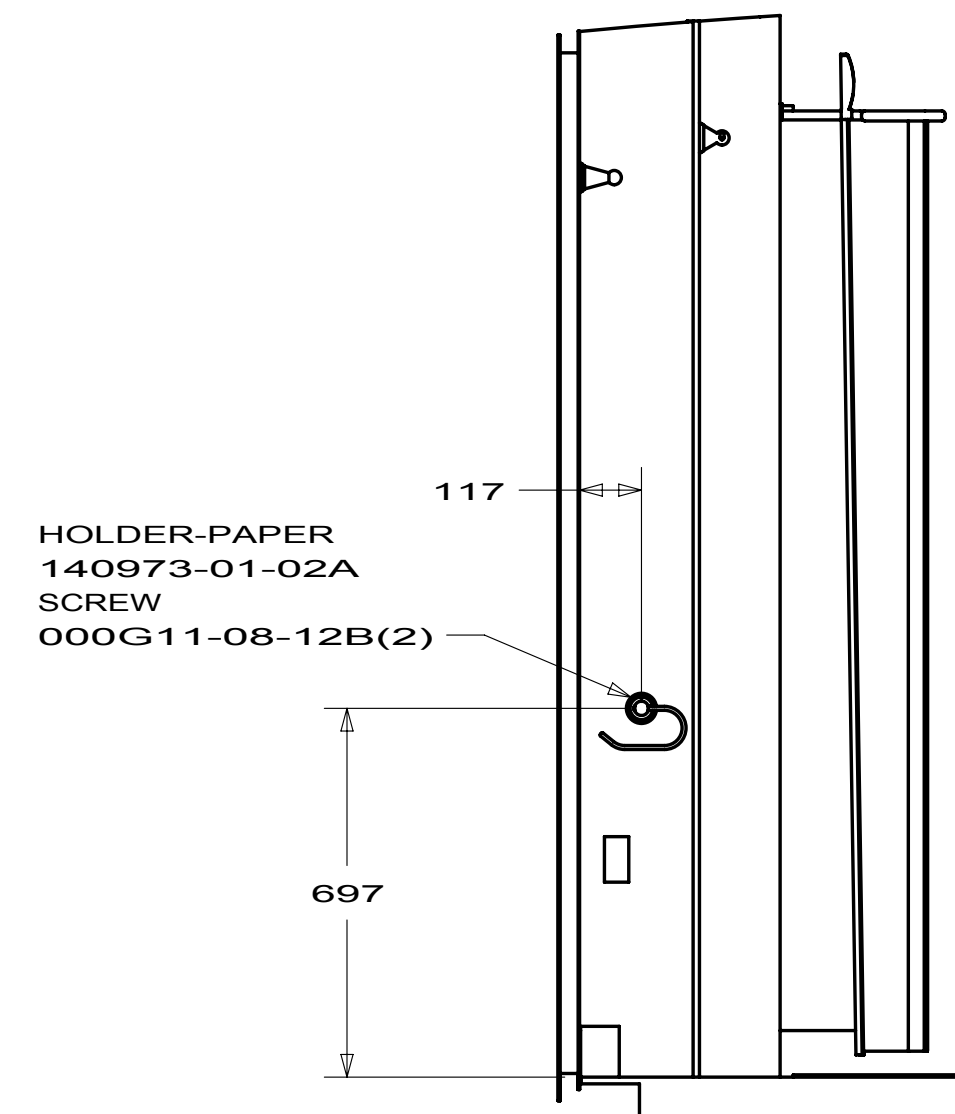



VIEW B

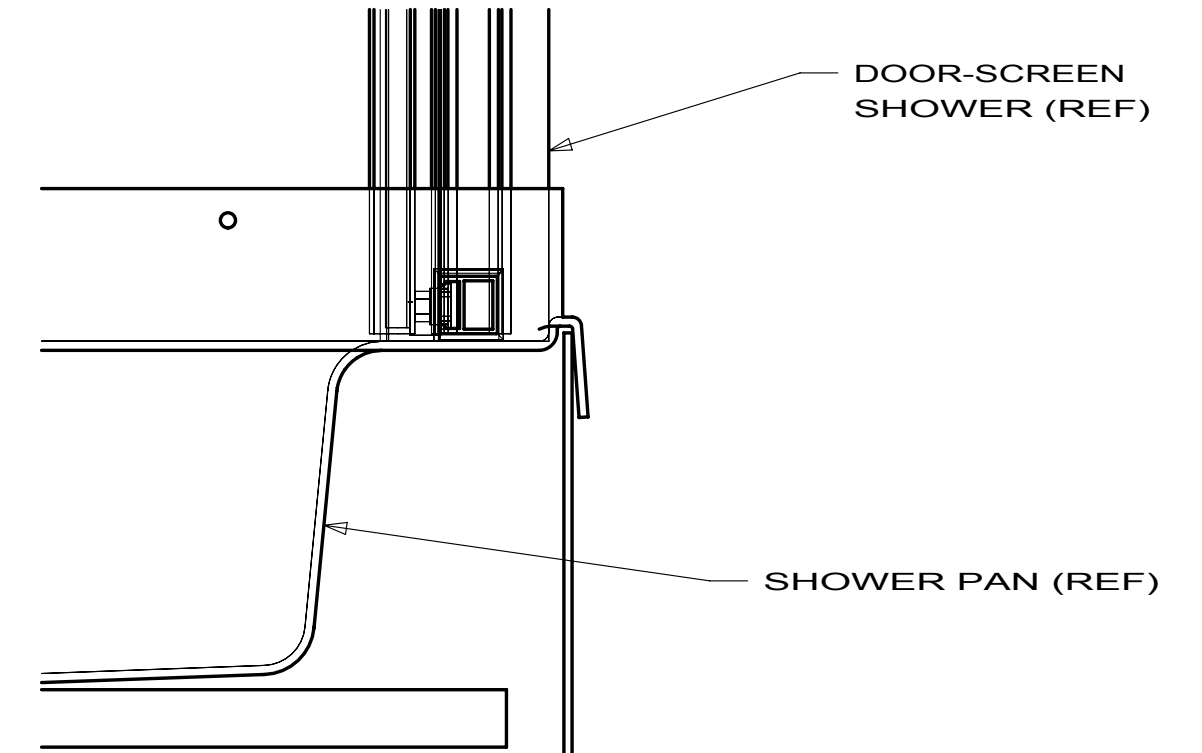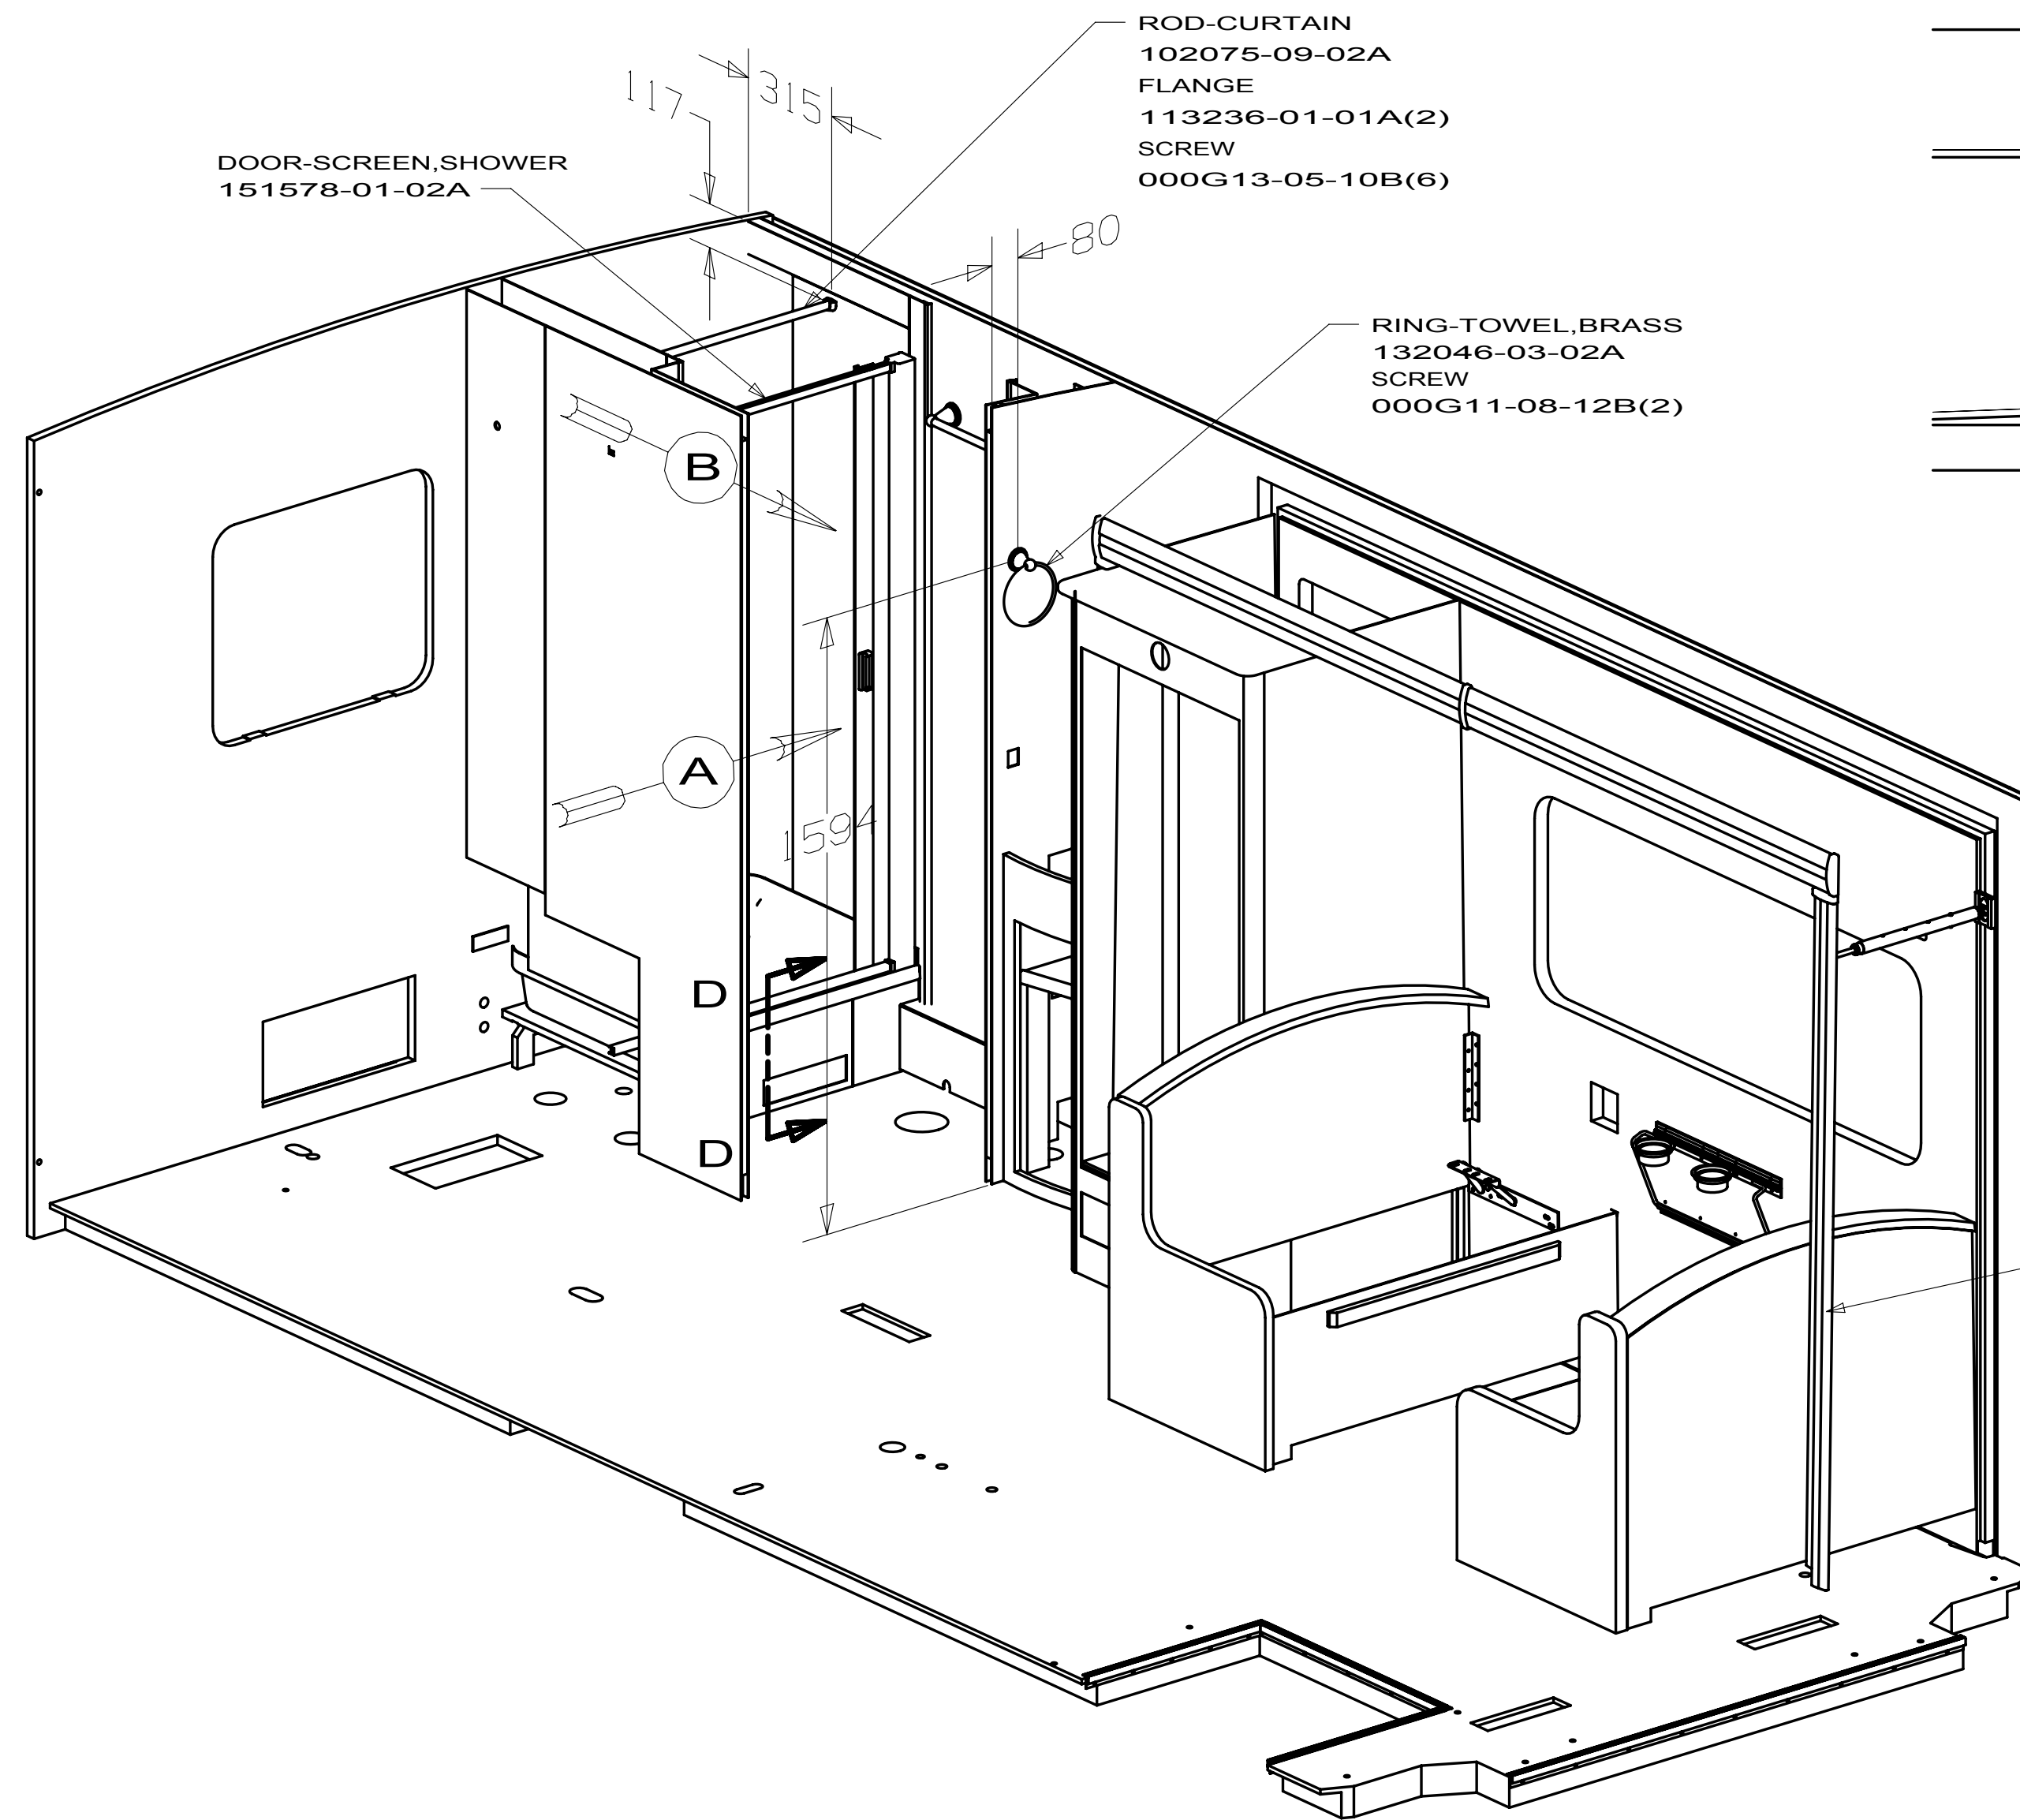

SECTION D-D

TRIM-SLIDEOUT
163094-06-XXX

FIRST USED		10 524J	
DO NOT SCALE DRAWING			
TITLE: FLOOR PLAN-INTERIOR TRIM			
SHEET 2	PART NO	173138	REV

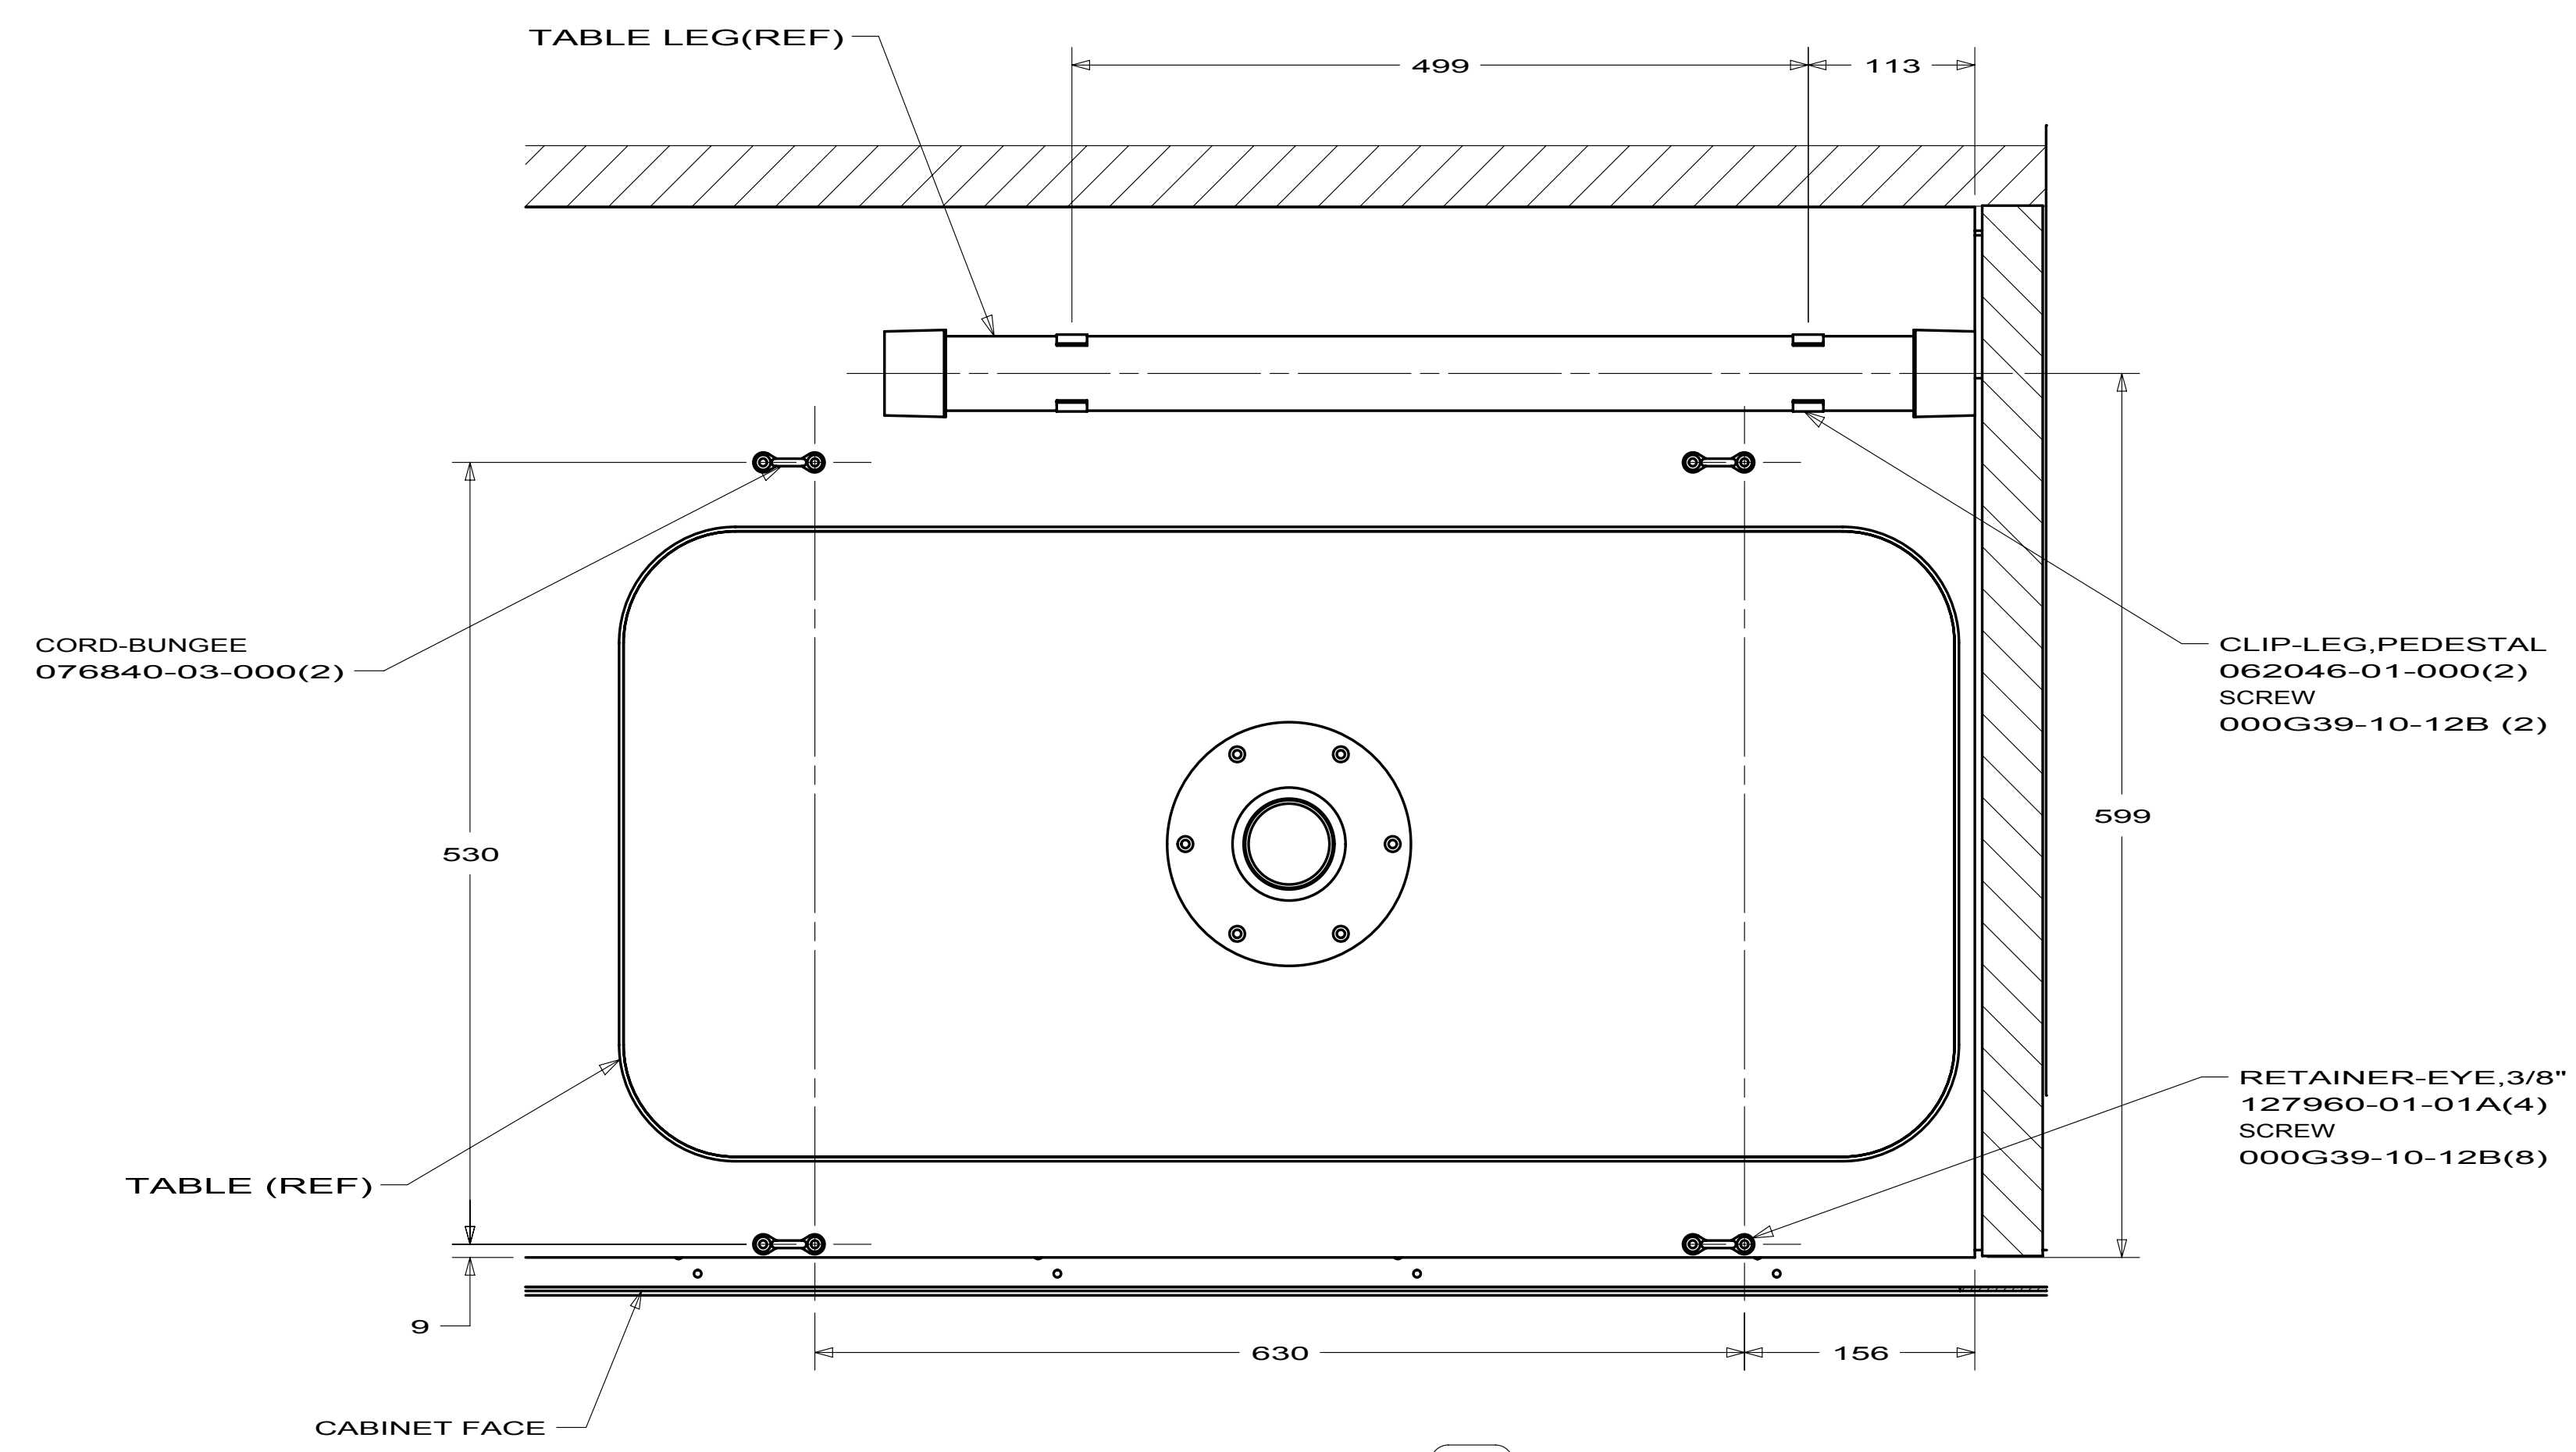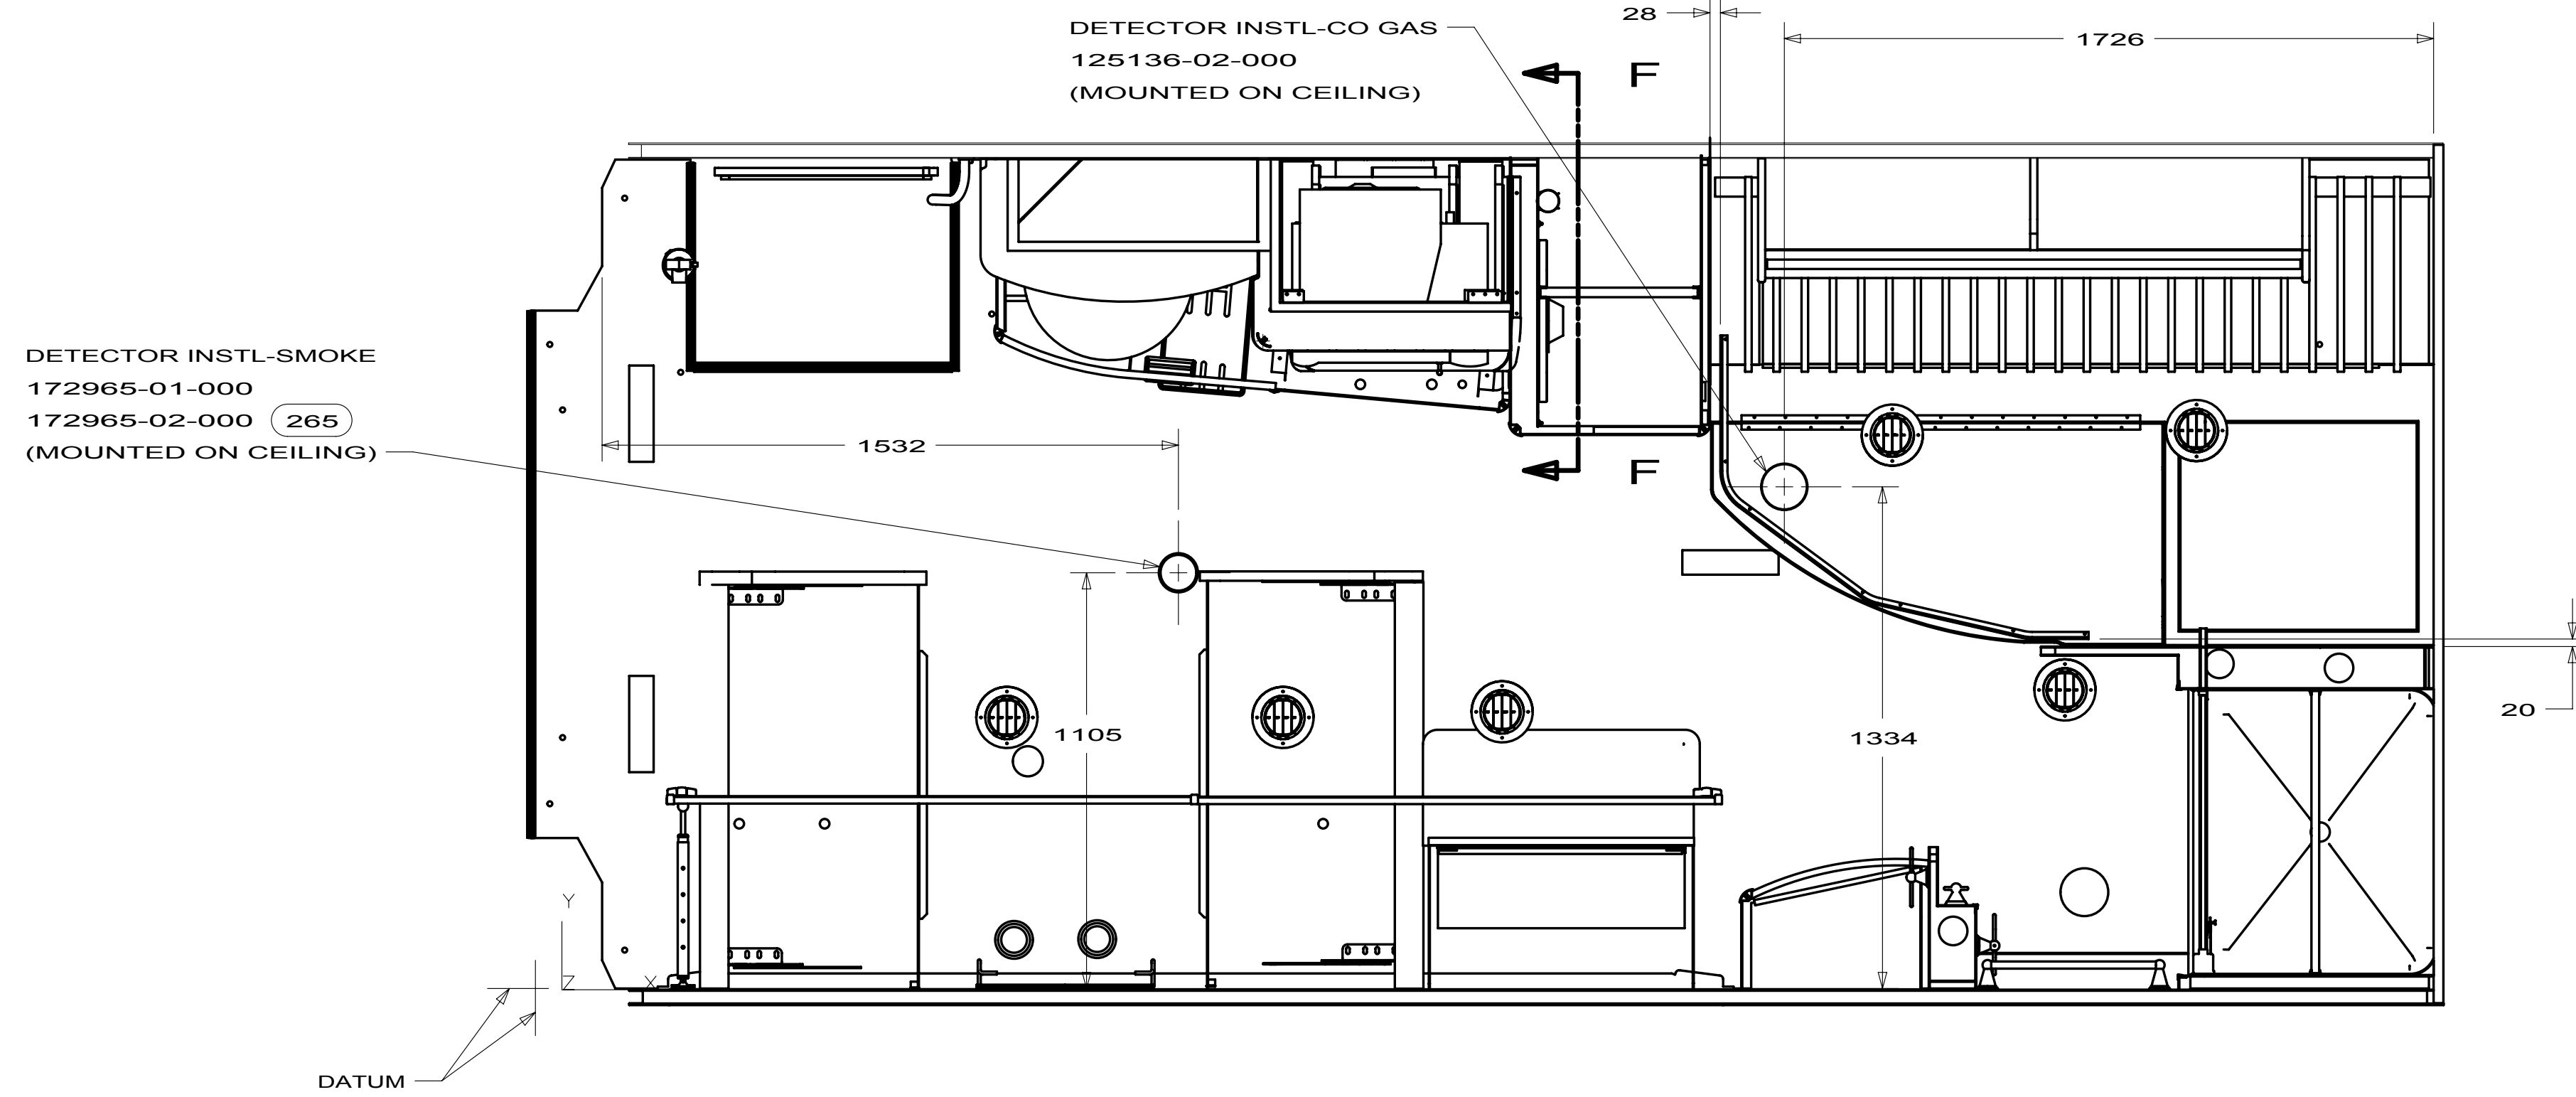

FIRST USED			10 524J
DO NOT SCALE DRAWING			
TITLE: FLOOR PLAN-INTERIOR TRIM			
SHEET 3	PART NO	173138	REV

524J
DRIVER SIDE
SLIDEOUT
163094-06-XXX

FIRST USED			10 524J
DO NOT SCALE DRAWING			
TITLE:			TRIM ASM-SLIDEOUT
SHEET 5	PART NO	163094	REV

