


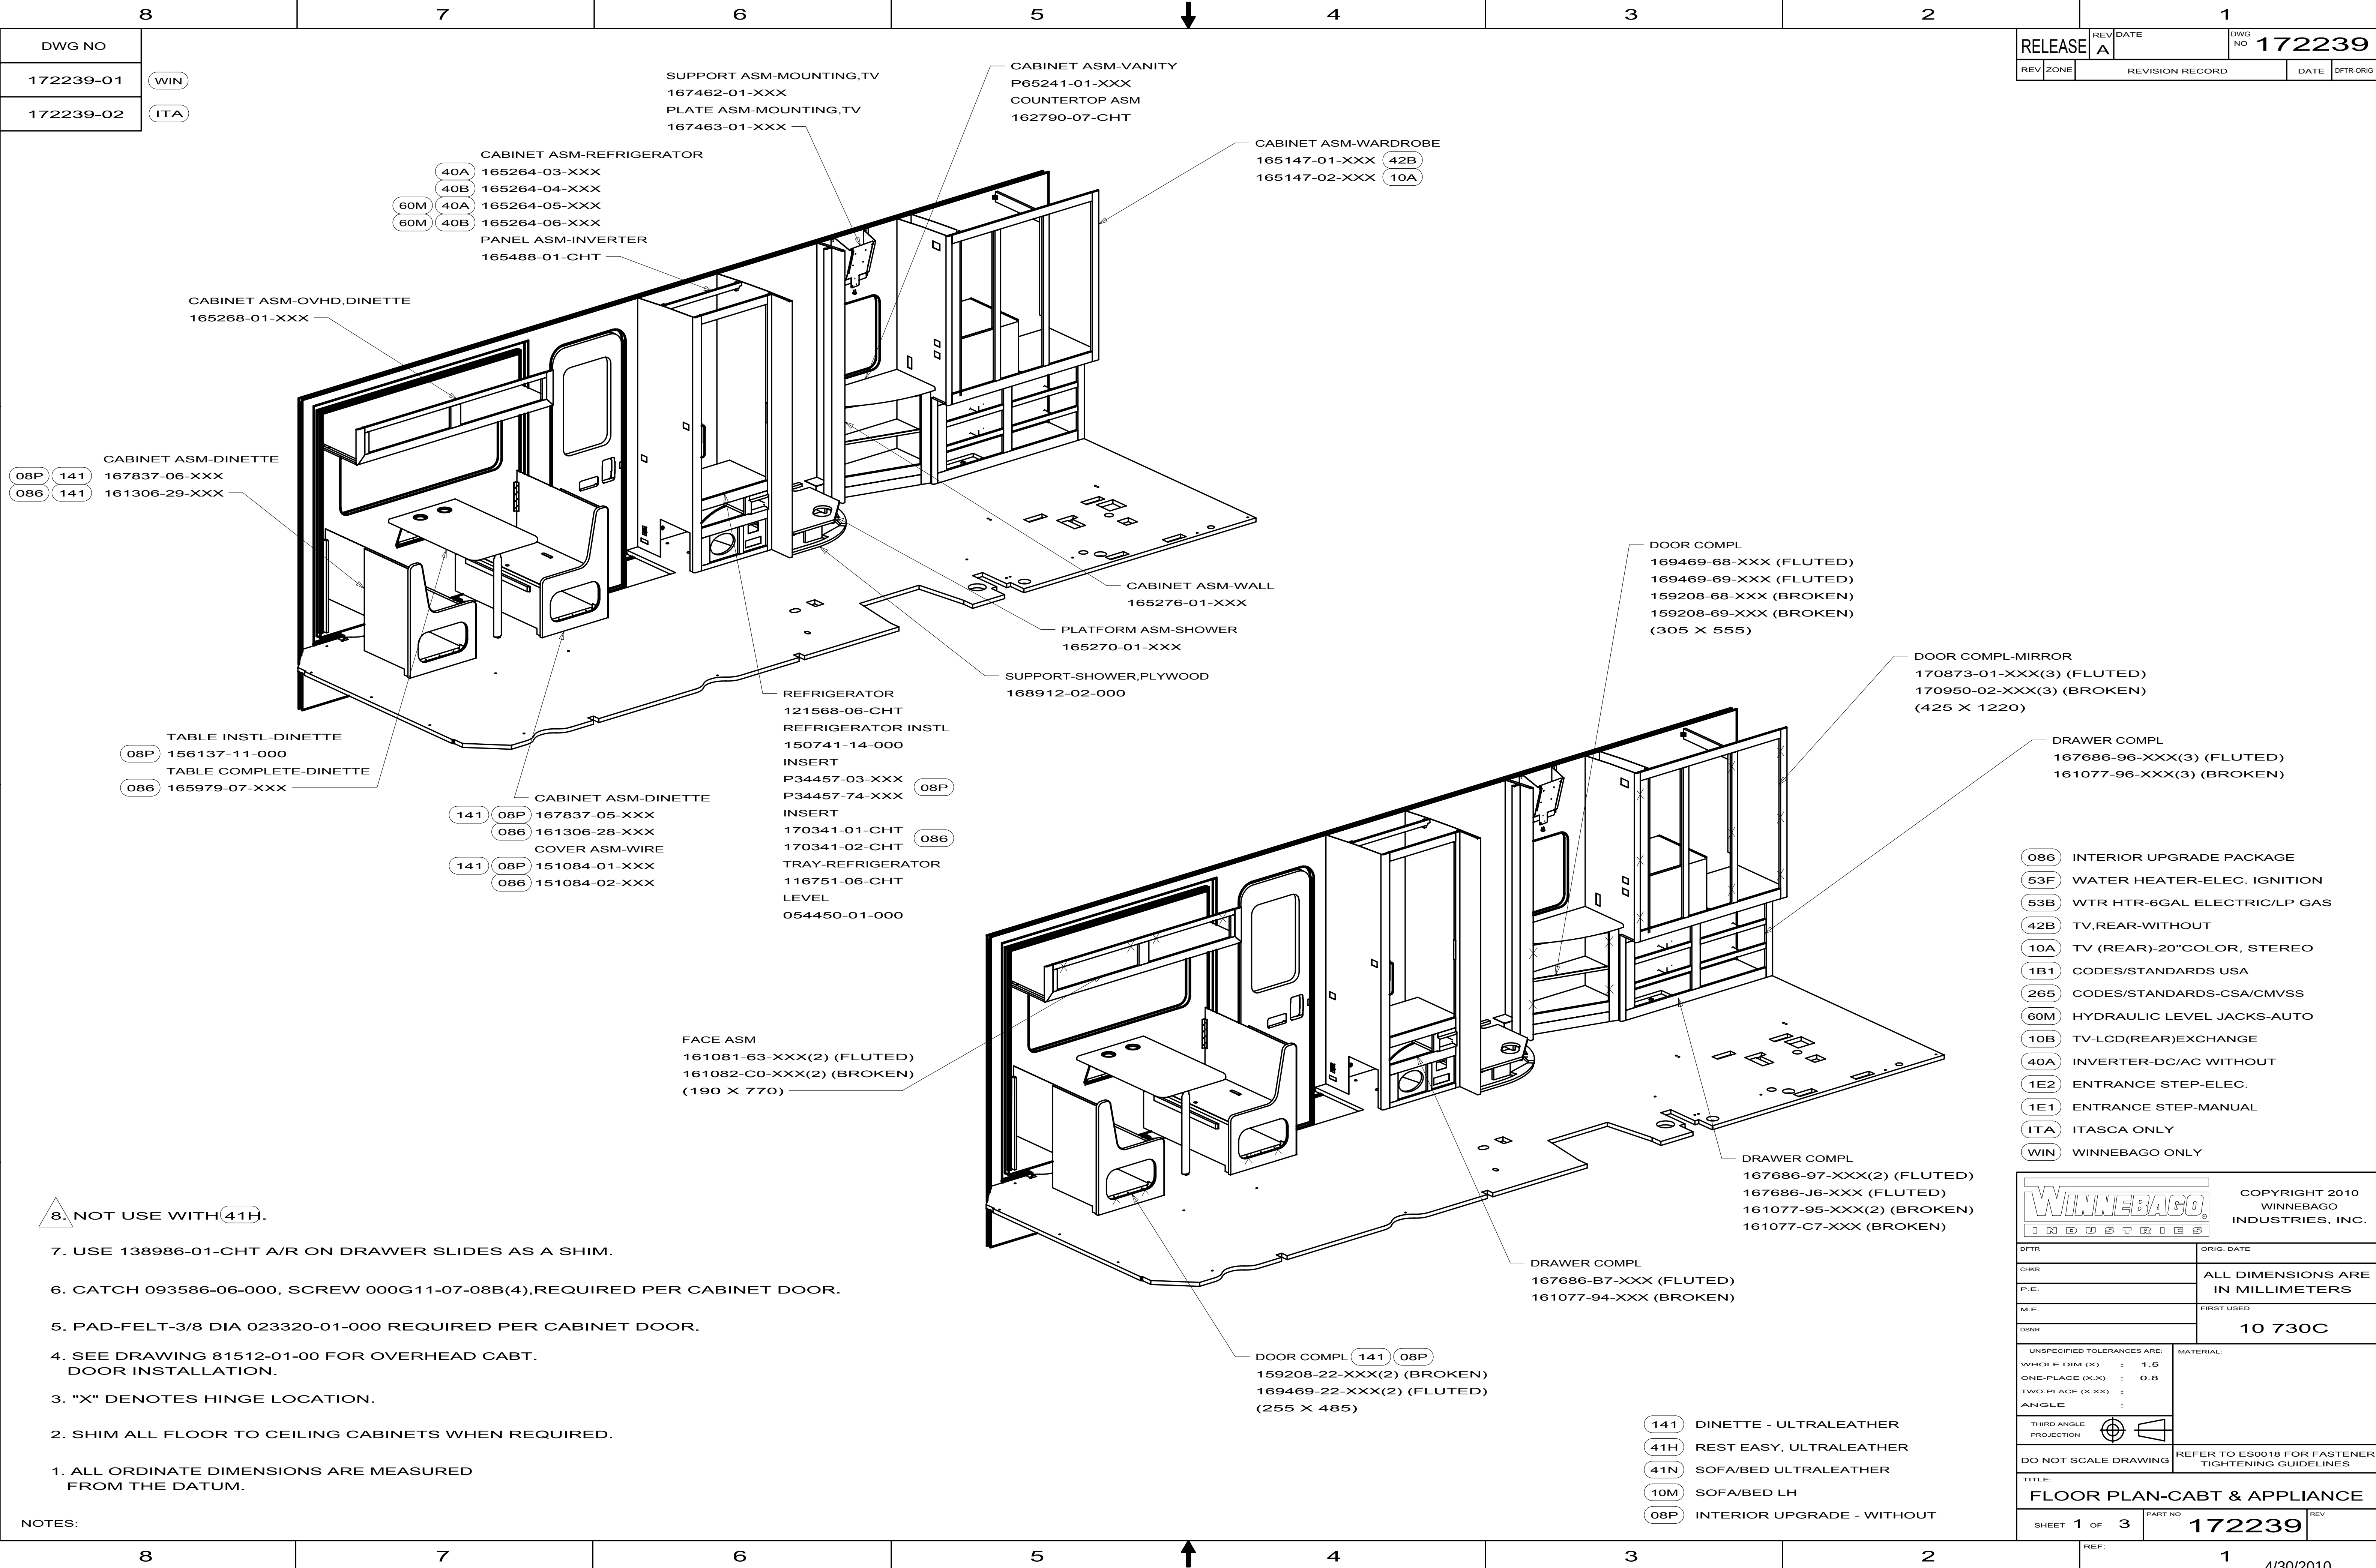

DWG NO
172239-01
172239-02

WIN
ITA

RELEASE	REV DATE	DWG NO	172239
REV ZONE	REVISION RECORD	DATE	0FTR-0RG


8. NOT USE WITH 41H.
7. USE 138986-01-CHT A/R ON DRAWER SLIDES AS A SHIM.
6. CATCH 093586-06-000, SCREW 000G11-07-08B(4),REQUIRED PER CABINET DOOR.
5. PAD-FELT-3/8 DIA 023320-01-000 REQUIRED PER CABINET DOOR.
4. SEE DRAWING 81512-01-00 FOR OVERHEAD CABT. DOOR INSTALLATION.
3. "X" DENOTES HINGE LOCATION.
2. SHIM ALL FLOOR TO CEILING CABINETS WHEN REQUIRED.
1. ALL ORDINATE DIMENSIONS ARE MEASURED FROM THE DATUM.

NOTES:






- 086 INTERIOR UPGRADE PACKAGE
- 53F WATER HEATER-ELEC. IGNITION
- 53B WTR HTR-6GAL ELECTRIC/LP GAS
- 42B TV,REAR-WITHOUT
- 10A TV (REAR)-20"COLOR, STEREO
- 1B1 CODES/STANDARDS-USA
- 265 CODES/STANDARDS-CSA/CMVSS
- 60M HYDRAULIC LEVEL JACKS-AUTO
- 10B TV-LCD(REAR)EXCHANGE
- 40A INVERTER-DC/AC WITHOUT
- 1E2 ENTRANCE STEP-ELEC.
- 1E1 ENTRANCE STEP-MANUAL
- ITA ITASCA ONLY
- WIN WINNEBAGO ONLY

COPYRIGHT 2010 WINNEBAGO INDUSTRIES, INC.	
DFTB	ORIG. DATE
CHRR	ALL DIMENSIONS ARE IN MILLIMETERS
P.E.	FIRST USED
M.E.	10 730C
DSNR	UNSPECIFIED TOLERANCES ARE:
WHOLE DIM (X) : 1.5	
ONE-PLACE (X.X) : 0.8	
TWO-PLACE (X.XX) :	
ANGLE :	
THIRD ANGLE PROJECTION	MATERIAL:
DO NOT SCALE DRAWING	REFER TO ES0018 FOR FASTENER TIGHTENING GUIDELINES
TITLE: FLOOR PLAN-CABT & APPLIANCE	
SHEET 1 OF 3	PART NO 172239
REF:	1

- 141 DINETTE - ULTRALEATHER
- 41H REST EASY, ULTRALEATHER
- 41N SOFA/BED ULTRALEATHER
- 10M SOFA/BED LH
- 08P INTERIOR UPGRADE - WITHOUT

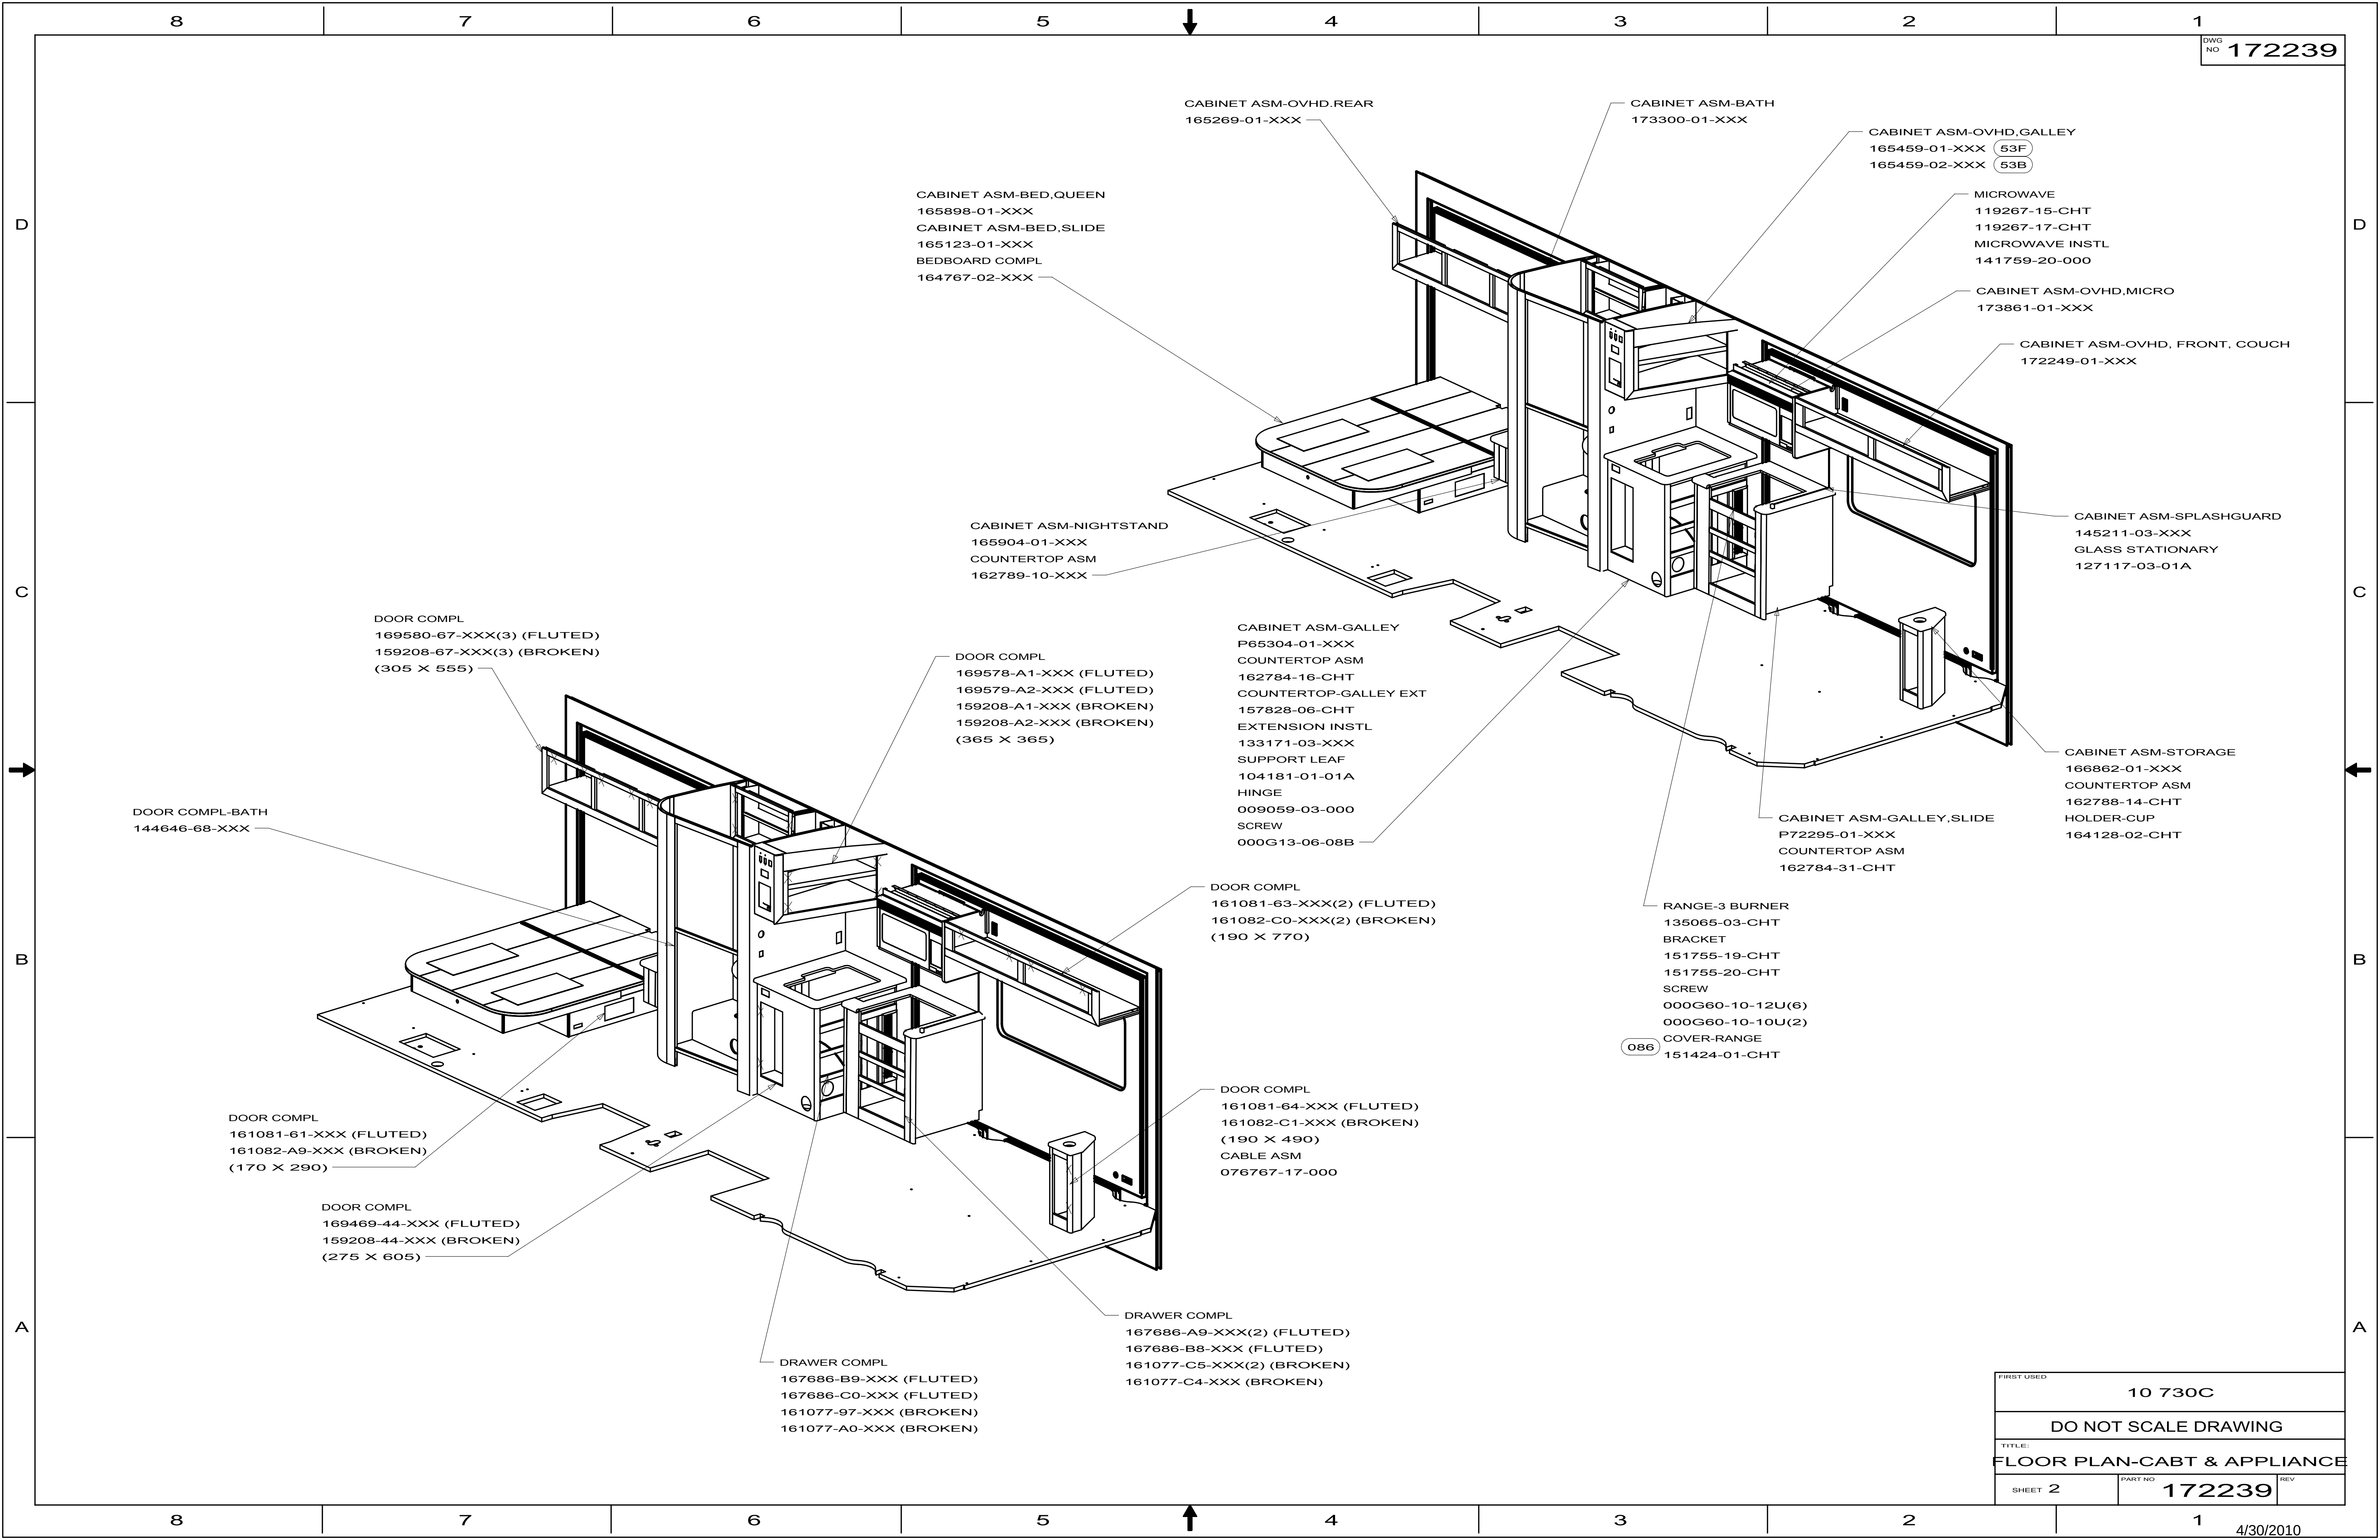

FIRST USED			10 730C
DO NOT SCALE DRAWING			
TITLE: FLOOR PLAN-CABT & APPLIANCE			
SHEET 2	PART NO	172239	REV

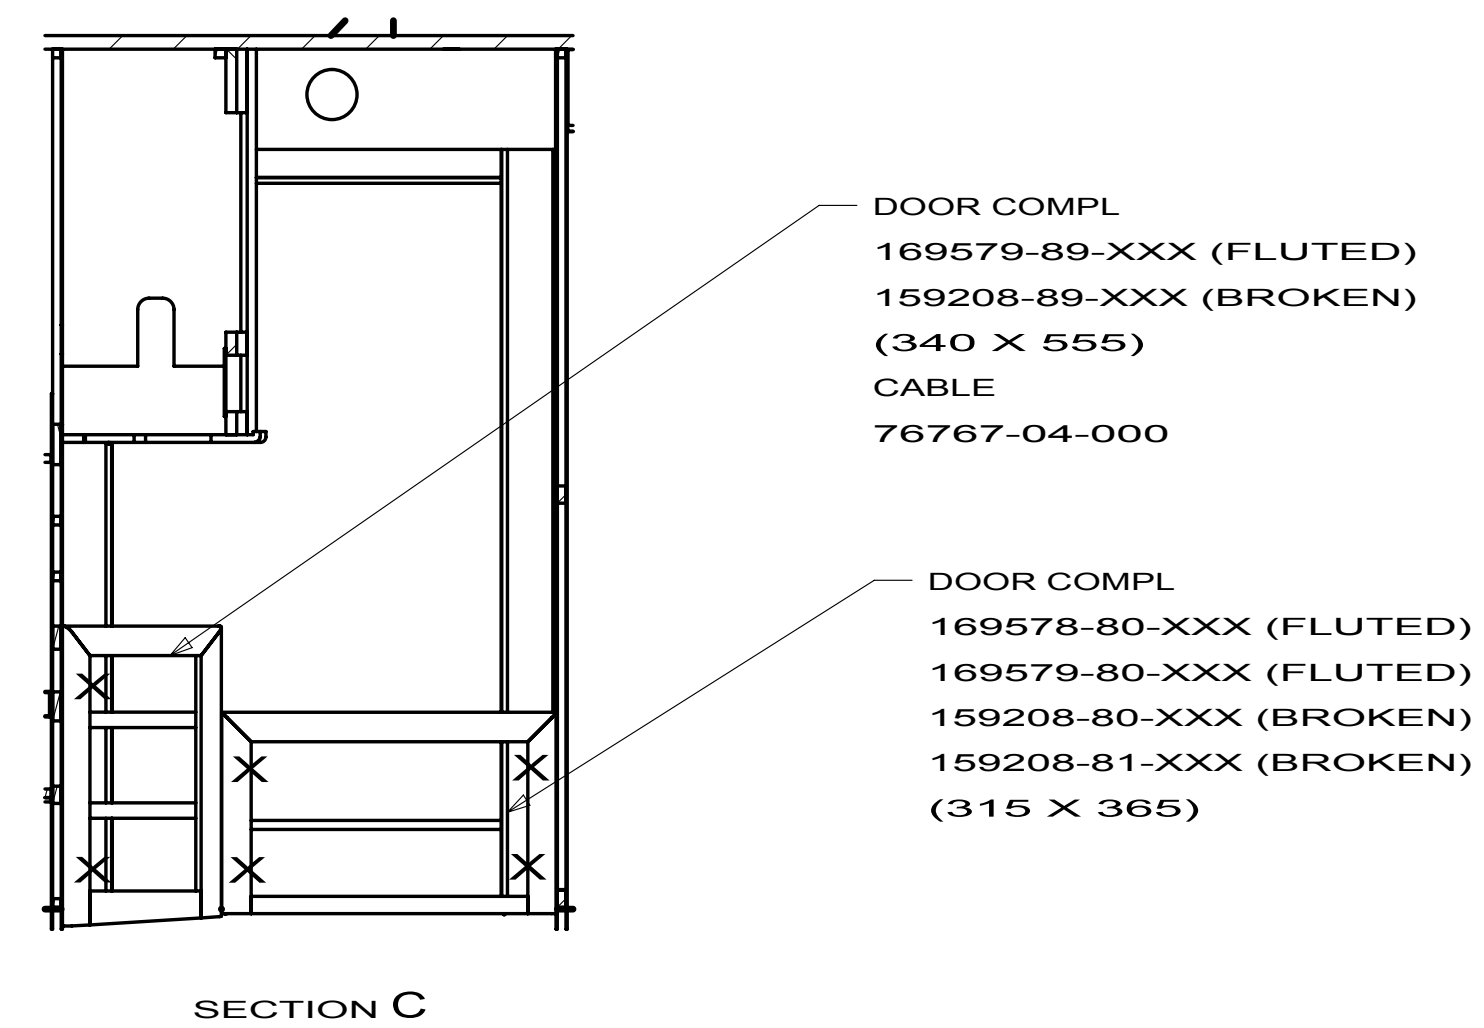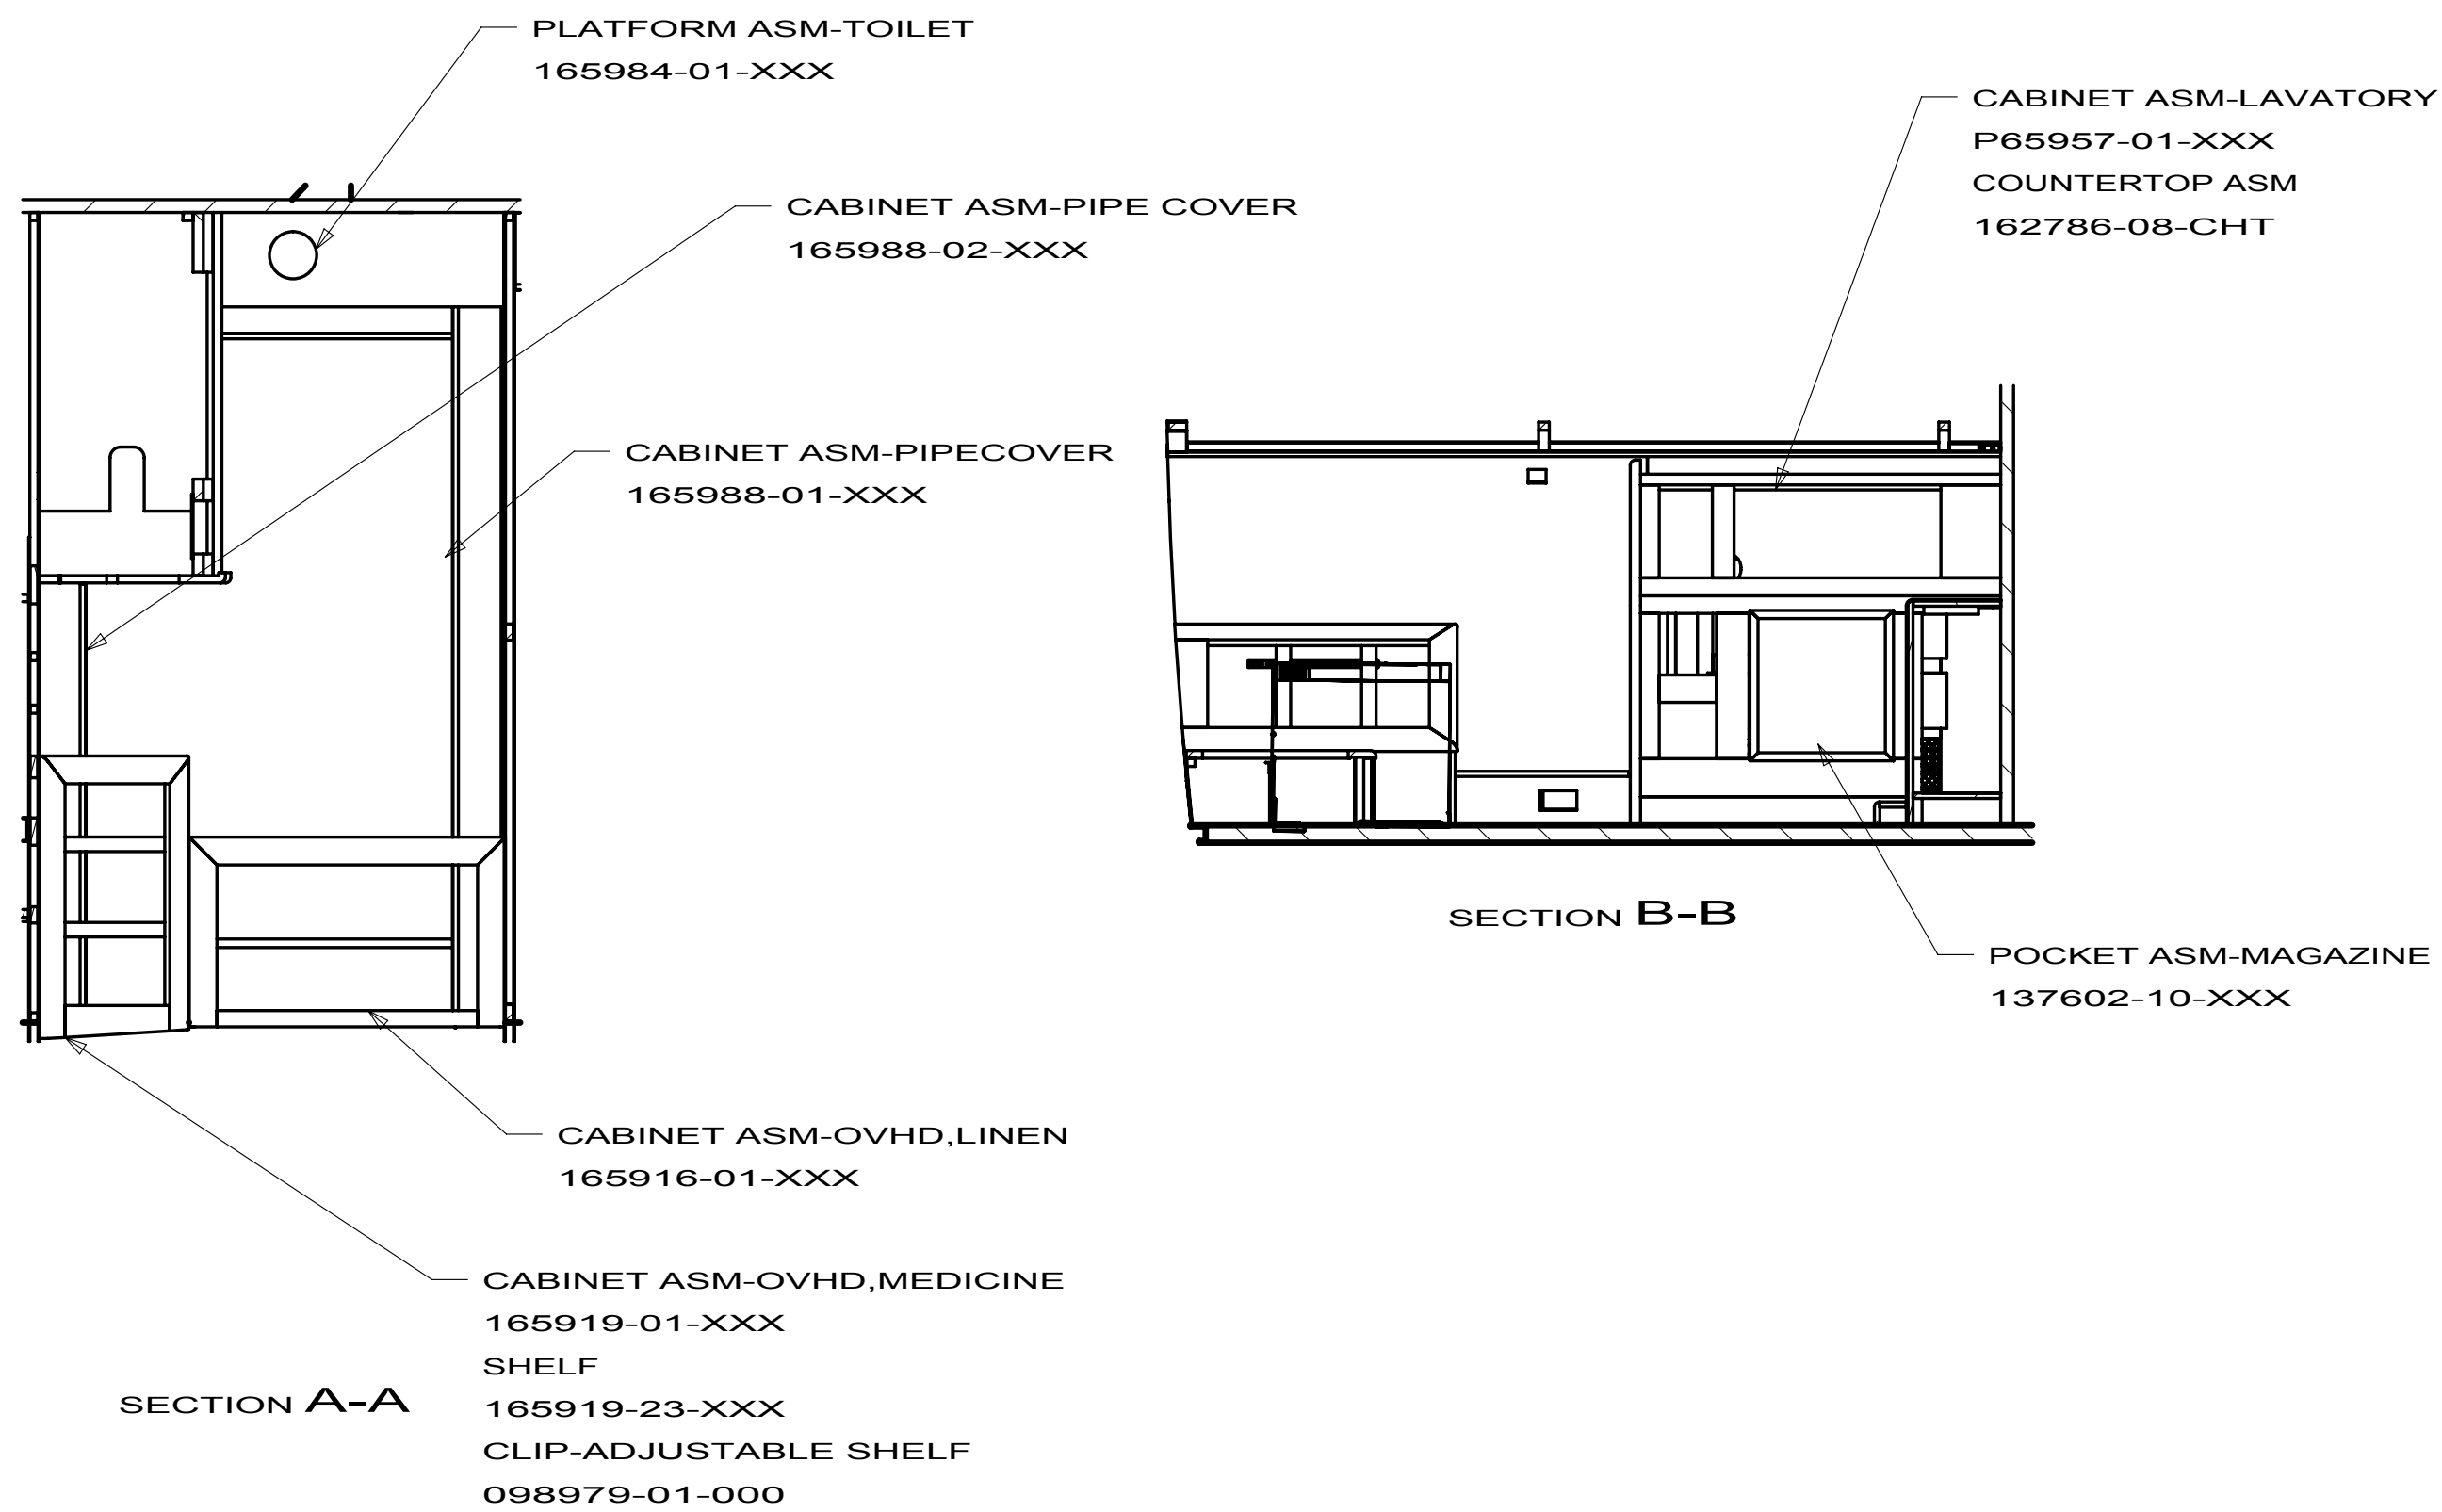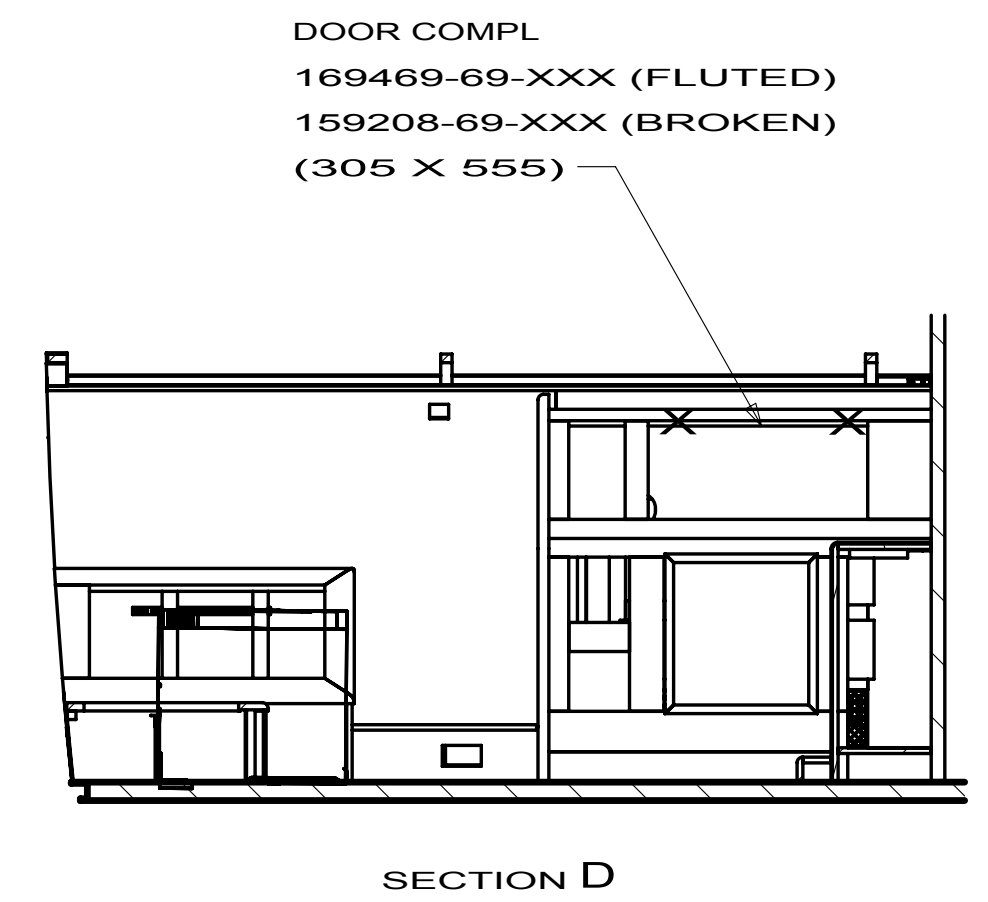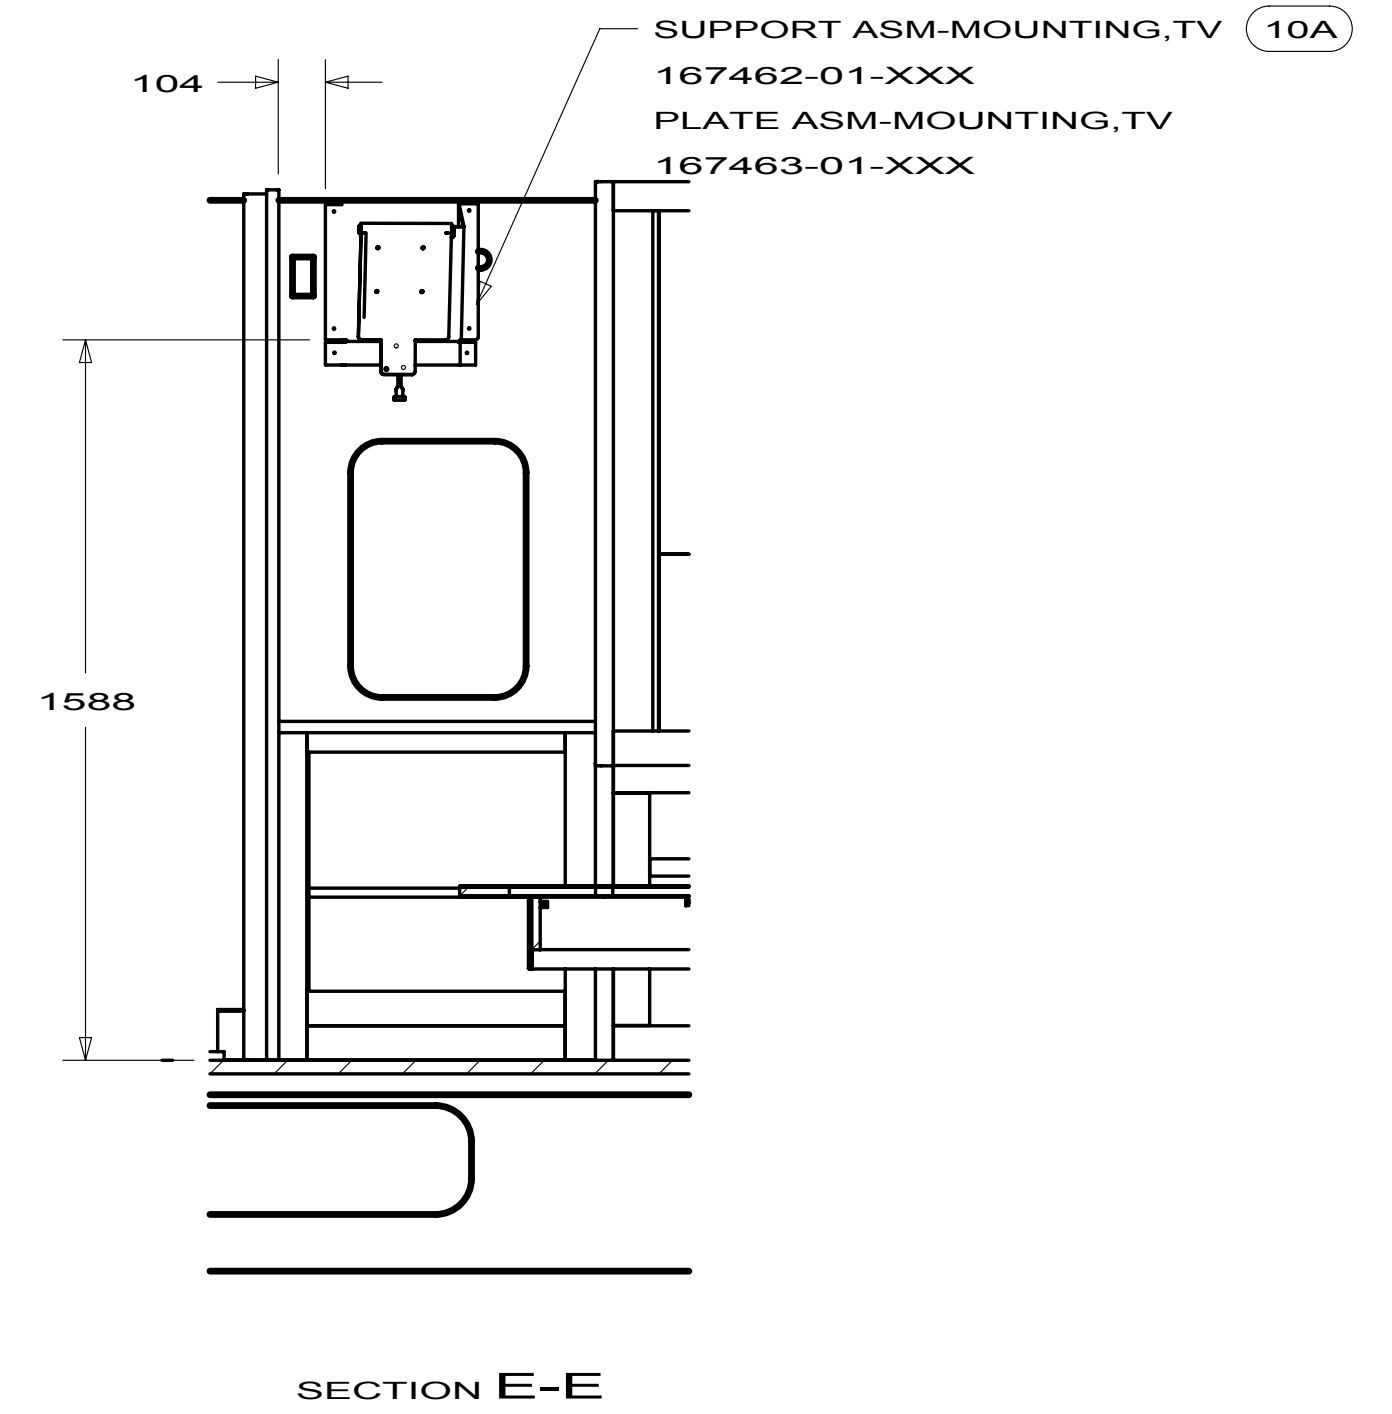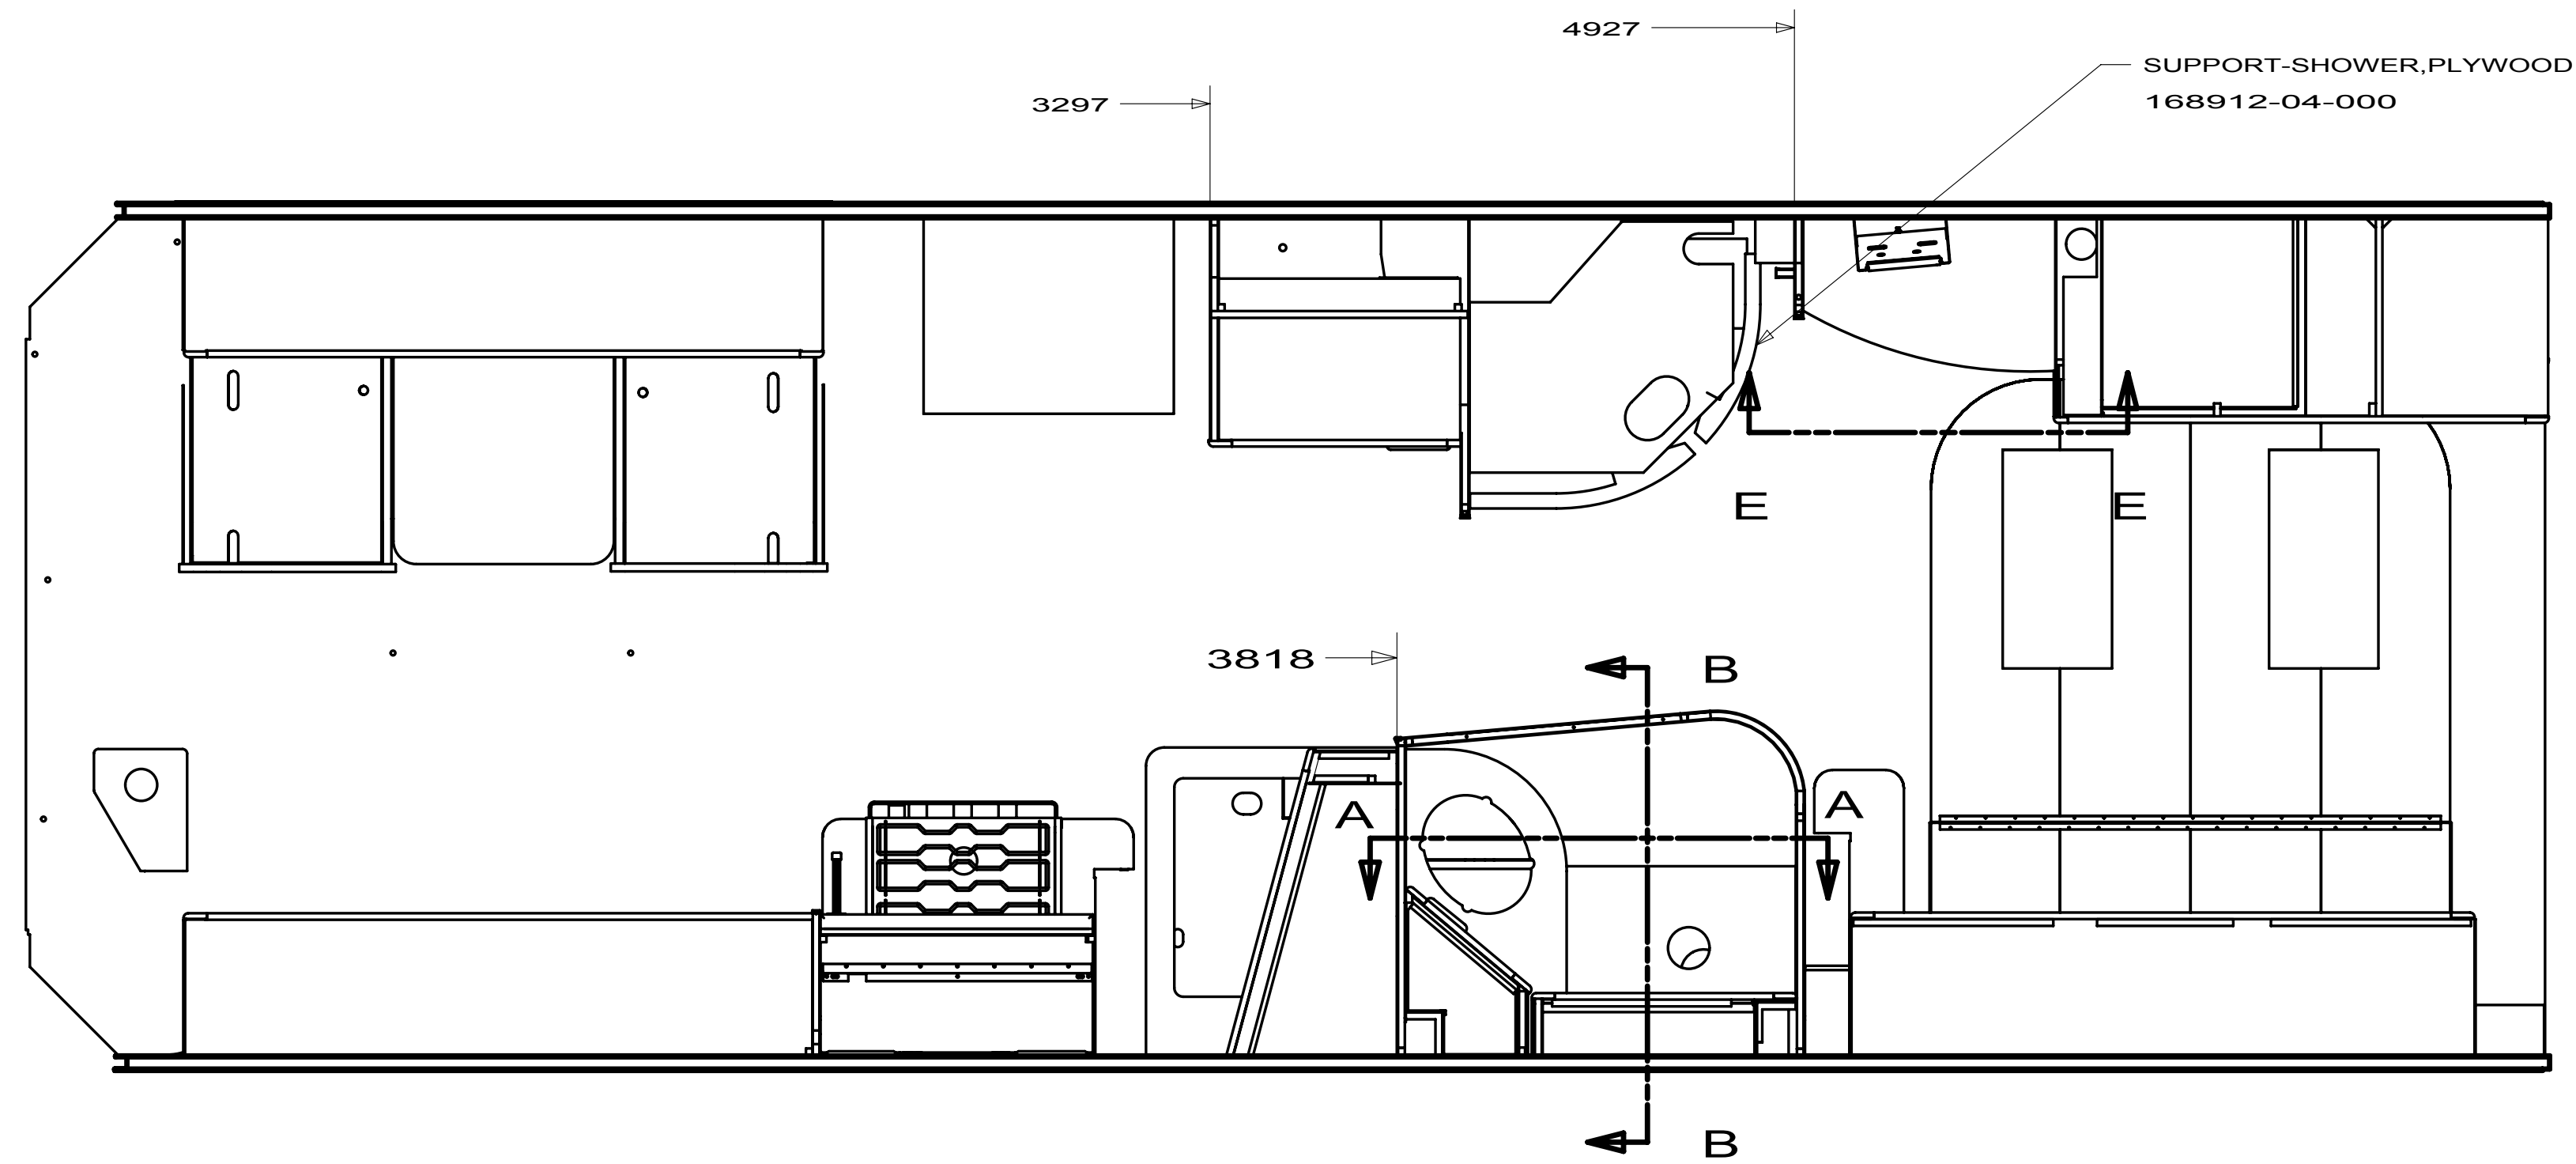

FIRST USED			10 730C
DO NOT SCALE DRAWING			
TITLE: FLOOR PLAN-CABT & APPLIANCE			
SHEET 3	PART NO	172239	REV

119267-10-02A			
KEY	PART NUMBER	U/M	DESCRIPTION
	119267-04-700	EA	FILTER-GREASE
	119267-04-704	EA	LIGHT COVER-F/MOD R1480/1850
	119267-10-700	EA	BRACKET/MOUNTING
	119267-15-700	EA	SUPPORT - F/GLASS TRAY

VENDOR NO.

BOO2
FANGKB009MRYO
FANGTB005MRYO
FROLPB025MRKO

119267-12-02A			
KEY	PART NUMBER	U/M	DESCRIPTION
	119267-04-700	EA	FILTER-GREASE
	119267-04-703	EA	PLATE - MOUNTING
	119267-04-704	EA	LIGHT COVER-F/MOD R1480/1850
	119267-04-705	EA	SCREW
	119267-12-701	EA	SUPPORT - F/GLASS TRAY
	119267-12-702	EA	RACK - HIGH
	119267-12-703	EA	RACK - LOW
	119267-12-704	EA	LOUVER - EXHAUST

VENDOR NO.

BOO2
FANGTB003MRYO
FANGKB009MRYO
LX-BZB011MREO
FROLPB020MRKO
FAMI-B006MR0
FAMI-B005MR0
PDIF-BO13MRKO

119267-15-01A			
KEY	PART NUMBER	U/M	DESCRIPTION
	119267-04-700	EA	FILTER-GREASE
	119267-15-700	EA	SUPPORT - F/GLASS TRAY
	119267-15-701	EA	TRAY - GLASS

VENDOR NO.

BOO2
FROLPB025MRKO
NTNT-A10WREZ

119267-17-01A			
KEY	PART NUMBER	U/M	DESCRIPTION
	119267-04-700	EA	FILTER-GREASE
	119267-04-703	EA	PLATE - MOUNTING
	119267-04-704	EA	LIGHT COVER-F/MOD R1480/1850
	119267-12-702	EA	RACK - HIGH
	119267-12-703	EA	RACK - LOW
	119267-17-700	EA	TURNTABLE-GLASS

VENDOR NO.

BOO2
FANGTB003MRYO
FANGKB009MRYO
FAMI-B006MR0
FAMI-B005MR0
NTNT-A114WREZ

KEY PART NUMBER

1	121568-03-700
2	120075-01-701
3	121568-03-701
4	121568-03-702
5	120075-01-702
6	121568-01-700
7	120075-01-705
8	121568-03-705
9	121568-03-721
9	121568-03-722
10	121568-01-701


U/M DESCRIPTION

EA	RETAINER-DOOR PNL/WAFFLE/BLK
EA	HINGE-TOP RH/BOTTOM LH(DOOR)
EA	BUSHING - HINGE PIN/GRAY
EA	DOOR LINER-UPR/WAFFLED/BLACK
EA	CAP, (HINGE PLUG)
EA	RAIL - DOOR UPPER
EA	HINGE-TOP LH/BOTTOM RH(DOOR)
EA	STORAGE LATCH - GRAY
EA	HANDLE/DOOR UPPER RH SWING
EA	HANDLE/DOOR LOWER RH SWING
EA	BIN - DOOR WHITE-WAFFLED LNR

VENDOR NO.

619558-WDL-UPPER
618511
619671
619627 - SMALL WDL
618160
618618
618510
619648
621465
621469
618619 WDL

CONTACT WINNEBAGO PART SALES FOR UNLISTED COMPONENT(S)

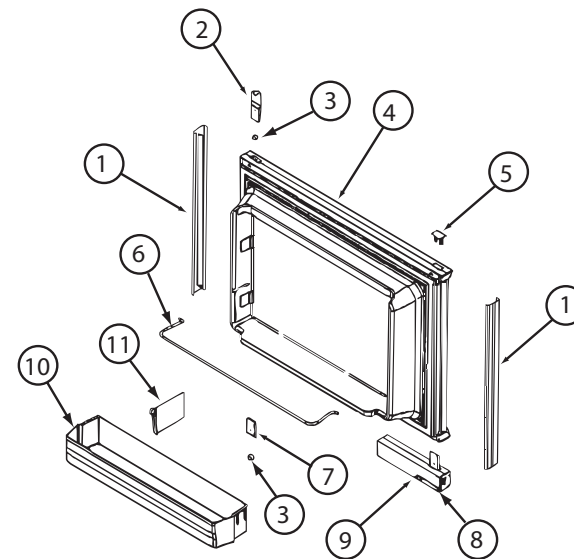

KEY PART NUMBER

1	121568-03-706
2	120075-01-701
3	121568-03-701
4	121568-03-707
5	121568-03-722
6	121568-03-705
7	121568-01-701
9	121568-01-704
10	120075-01-705


U/M DESCRIPTION


EA	RETAINER-DOOR PNL/WAFFLE/BLK
EA	HINGE-TOP RH/BOTTOM LH(DOOR)
EA	BUSHING - HINGE PIN/GRAY
EA	DOOR LINER-LWR/WAFFLED/B/TRM
EA	HANDLE/DOOR LOWER RH SWING
EA	STORAGE LATCH - GRAY
EA	BIN - DOOR WHITE-WAFFLED LNR
EA	RAIL - DOOR LOWER
EA	HINGE-TOP LH/BOTTOM RH(DOOR)

VENDOR NO.

619559-WDL-LOWER
618511
619671
619629
621469
619648
618619 WDL
618578
618510


CONTACT WINNEBAGO PART SALES FOR UNLISTED COMPONENT(S)

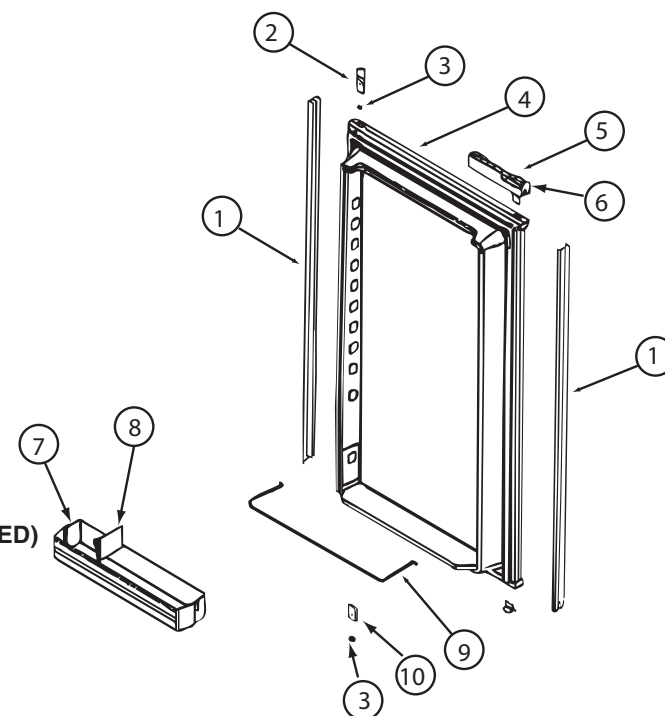

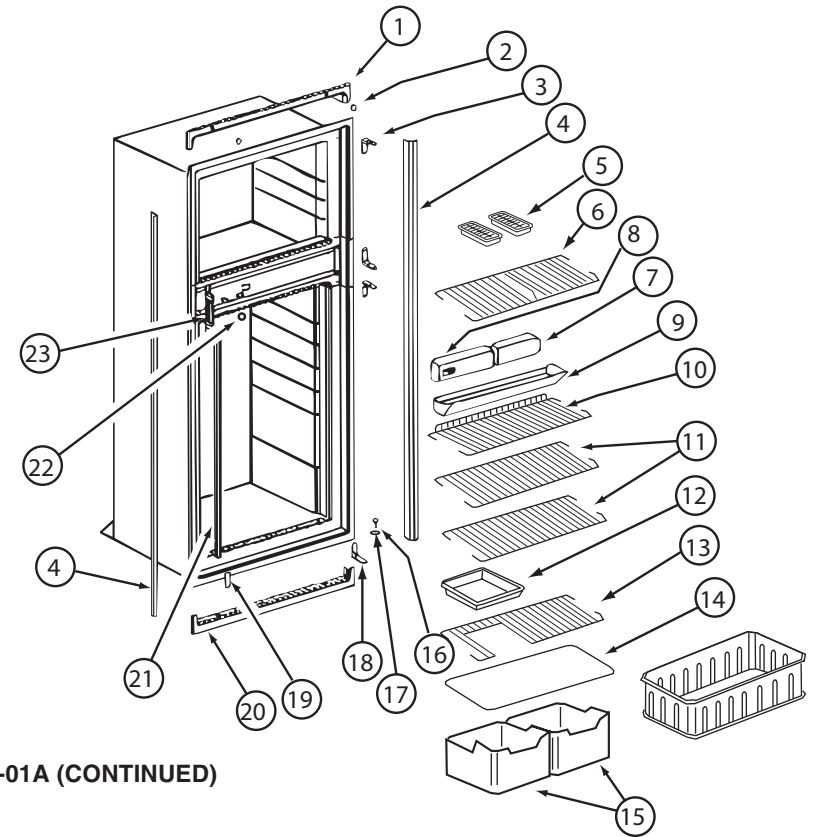


121568-06-01A, 121568-07-01A, 121568-08-01A (CONTINUED)

KEY	PART NUMBER	U/M	DESCRIPTION	VENDOR NO.
1	120075-01-713	EA	TRIM-TOP PIECE	619687
2	120075-01-714	EA	PLUG-HOLE (BLACK)	618170
3	121568-03-710	EA	HINGE/CABINET-TOP/RH-LWR/LH	619335 WAFFLED
4	121568-03-711	EA	TRIM - SIDE/BLACK	622295
6	121568-01-705	EA	SHELF - WIRE FREEZER	620250
7	121568-06-700	EA	FRONT BOX-N611	622002
8	121568-06-701	EA	CONTROL ASSY-OPTICAL/N611	621988 TO SN9056491
9	120075-01-720	EA	TRAY-DRIP	623250
9	120075-01-721	EA	LOUVER-DRIP TRAY	618176
11	121568-01-708	EA	SHELF - WIRE	620273
13	121568-01-707	EA	SHELF - WIRE - SHORT	620272
14	120075-01-725	EA	COVER-CRISPER - 18.5" WIDE	618158
15	121568-01-709	EA	CRISPER	618571
16	120075-01-727	EA	PIN-HINGE	618145
17	121568-03-701	EA	BUSHING - HINGE PIN/GRAY	619671
18	121568-03-715	EA	HINGE/CABINET-TOP/LH-LWR/RH	619336 WAFFLED
19	121568-03-716	EA	COVER - HINGE HOLES	619301
20	120075-01-729	EA	TRIM-BOTTOM PIECE	620958
21	121568-06-702	EA	CLIP - SHELF	61536522
22	121568-06-703	EA	HOLE PLUG - WHITE	620282
23	120075-01-732	EA	PLATE-STRIKE	618167
CONTACT WINNEBAGO PART SALES FOR UNLISTED COMPONENT(S)				

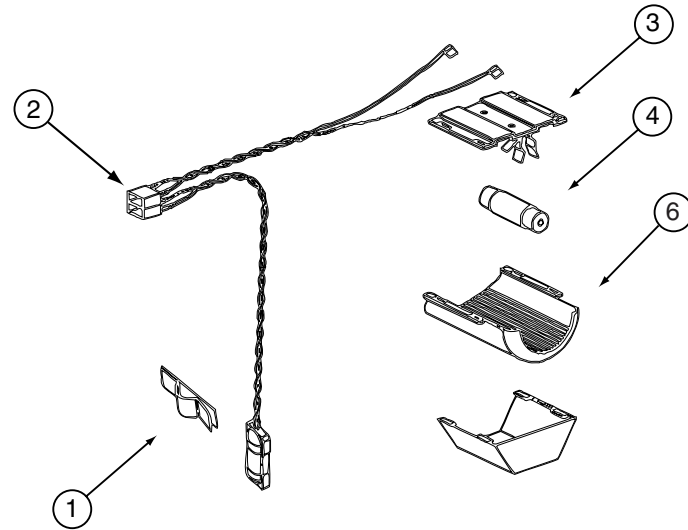


121568-03-01A, 121568-04-01A, 121568-05-01A, 121568-06-01A, 121568-07-01A, 121568-08-01A (CONTINUED)

KEY	PART NUMBER	U/M	DESCRIPTION	VENDOR NO.
1	084880-01-760	EA	CLIP (THERMISTER)	61689122
2	120075-01-735	EA	WIRE ASM - LAMP/THERMISTER	618548
3	084880-03-705	EA	BRACKET-LIGHT-INTERIOR	61629722
4	084880-03-706	EA	BULB-LAMP	61628922
6	084880-03-707	EA	COVER-LAMP, LENS	61627922
CONTACT WINNEBAGO PART SALES FOR UNLISTED COMPONENT(S)				

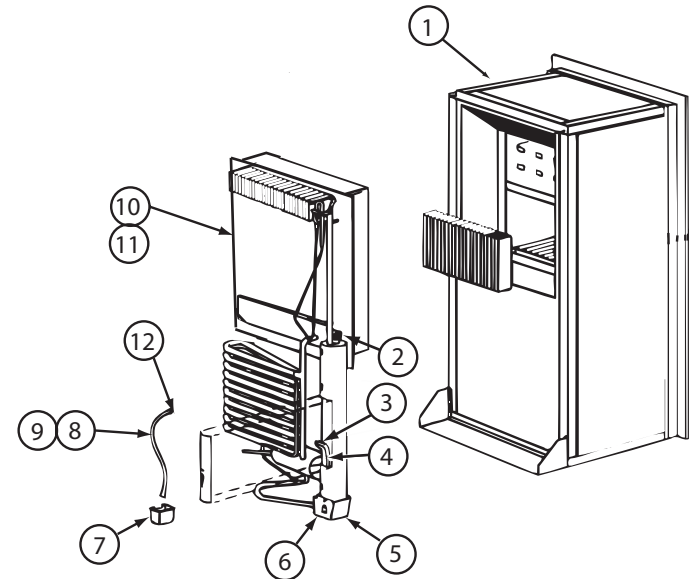

121568-06-01A, 121568-07-01A, 121568-08-01A (CONTINUED)

KEY	PART NUMBER	U/M	DESCRIPTION	VENDOR NO.
4	121568-06-704	EA	HEATER-AC/300W/120VAC	621702
10	120076-01-704	EA	COOLING UNIT, SERVICE PACK	618543
CONTACT WINNEBAGO PART SALES FOR UNLISTED COMPONENT(S)				

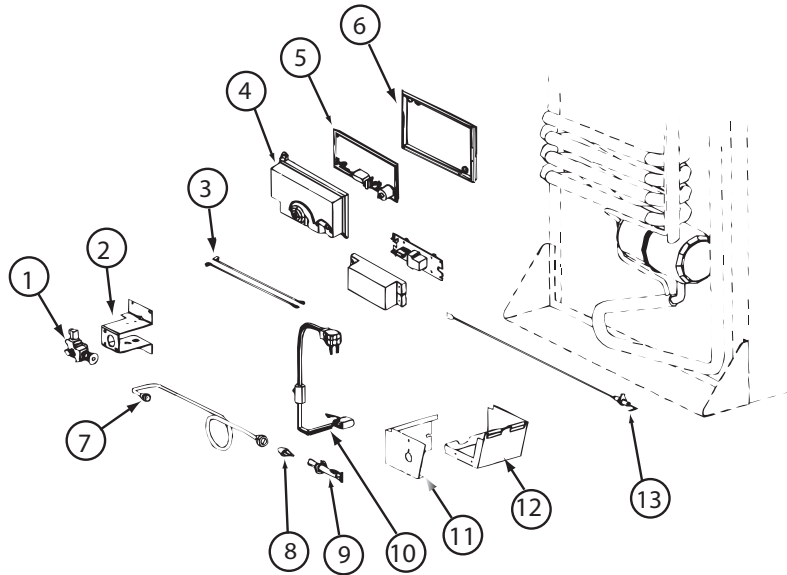


121568-06-01A, 121568-07-01A, 121568-08-01A (CONTINUED)

KEY	PART NUMBER	U/M	DESCRIPTION	VENDOR NO.
1	121568-06-705	EA	GAS VALVE/BRKT ASSY-COMBO	621439
1	121568-06-706	EA	GAS VALVE-COMBO/WRENCH FLAT	621329
4	120075-01-738	EA	COVER-POWER BOARD	618185
5	121568-06-707	EA	BOARD/POWER-N611	621991 = 621991001
6	120075-01-740	EA	BASE - POWER BOARD	618186
8	121568-06-708	EA	BURNER/ORFICE-ADAPTER KIT	621957
13	104137-06-715	EA	ELECTRODE-SPARK/SENSOR, SGL	61692222
	121569-08-704	EA	TUBE/BURNER - N8/N6	624682
			CONTACT WINNEBAGO PART SALES FOR UNLISTED COMPONENT(S)	

121568-05-01A, 121568-07-01A, 121568-08-01A (CONTINUED)


KEY	PART NUMBER	U/M	DESCRIPTION	VENDOR NO.
	121568-05-700	EA	FAN 12V KIT DBLE SIDEWALL	619020

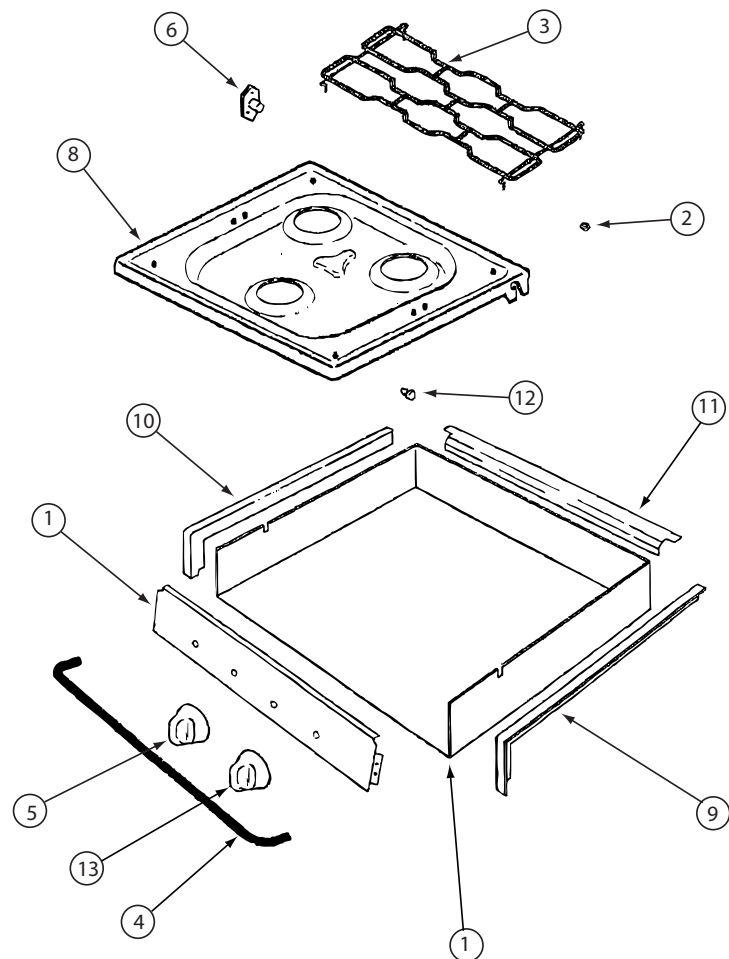

135065-03-01A, 135065-03-03A, 135065-04-01A

KEY	PART NUMBER	U/M	DESCRIPTION	VENDOR NO.
2	102020-01-709	EA	BUMPER-GRATE	8007-P020-60
3	135065-03-703	EA	GRATE - BLACK(SEALED BURNER)	74007304
4	114030-02-700	EA	GUARD/FABRIC - TOWEL BAR	3609F006-70
5	128728-01-701	EA	KNOB - BURNER - REAR	74003941
5	128728-01-702	EA	KNOB - BURNER - FRONT	74003942
6	128728-01-703	EA	PIN/T-NUT F/HINGE	7103P109-60
7	135065-03-704	EA	PANEL - MANIFOLD (BLACK)	74007330
8	128728-01-705	EA	TOP - MAIN - BLACK	74003928
8	135065-03-715	EA	TOP - MAIN - STAINLESS STEEL	74007299
9	114030-01-704	EA	TRIM - RIGHT/BLACK TEXTURED	74002839
10	114030-01-705	EA	TRIM - LEFT/BLACK TEXTURED	74002840
11	114030-01-706	EA	TRIM - REAR/BLACK TEXTURED	74002841
12	102020-01-724	EA	BUMPER-MAIN TOP	8003P008-60
13	128728-01-707	EA	KNOB - IGNITOR	74003944

CONTACT WINNEBAGO PART SALES FOR UNLISTED COMPONENT(S)



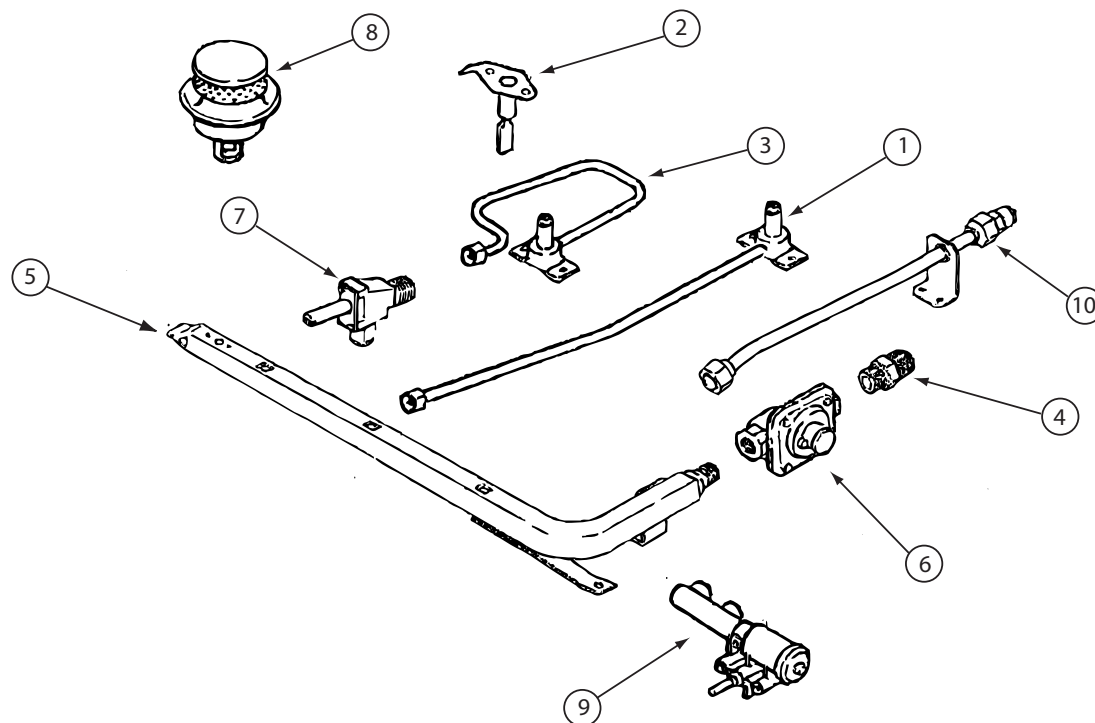


135065-03-01A, 135065-03-03A, 135065-04-01A (CONTINUED)

KEY	PART NUMBER	U/M	DESCRIPTION	VENDOR NO.
1	128728-01-708	EA	FITTING W/ORFICE/TUBE - REAR	74003931
2	135065-01-701	EA	IGNITOR/PORCELAIN-TOP BURNER	74004053
3	128728-01-710	EA	FITTING W/ORFICE/TUBE - FRT	74003930
4	135065-03-700	EA	FITTING - HALF UNION	74004234
5	135065-01-702	EA	PIPE/MANIFOLD	74004642
6	126023-02-703	EA	REGULATOR - PRESSURE	74004235
7	135065-01-703	EA	VALVE/BURNER - REAR	74004643
7	135065-01-704	EA	VALVE/BURNER-FRT-HI	74004644
7	135065-03-701	EA	SCREW - VALVE	71003231
8	135065-03-702	EA	SEALED BURNER ASM.(BLACK) RV	74003967
9	128728-01-716	EA	IGNITOR - F/BURNERS	74003946
9	128728-01-717	EA	WIRES - IGNITOR	74003947

141759-20 730C
141759-08 J32H/35P/37F
141759-10 R40CD
141759-19 P40L
141759-21 P34Y
141759-22 R40BD

RELEASE		REV	DATE	DWG	NO	141759
REV	ZONE	REVISION RECORD			DATE	DFT-ORIG

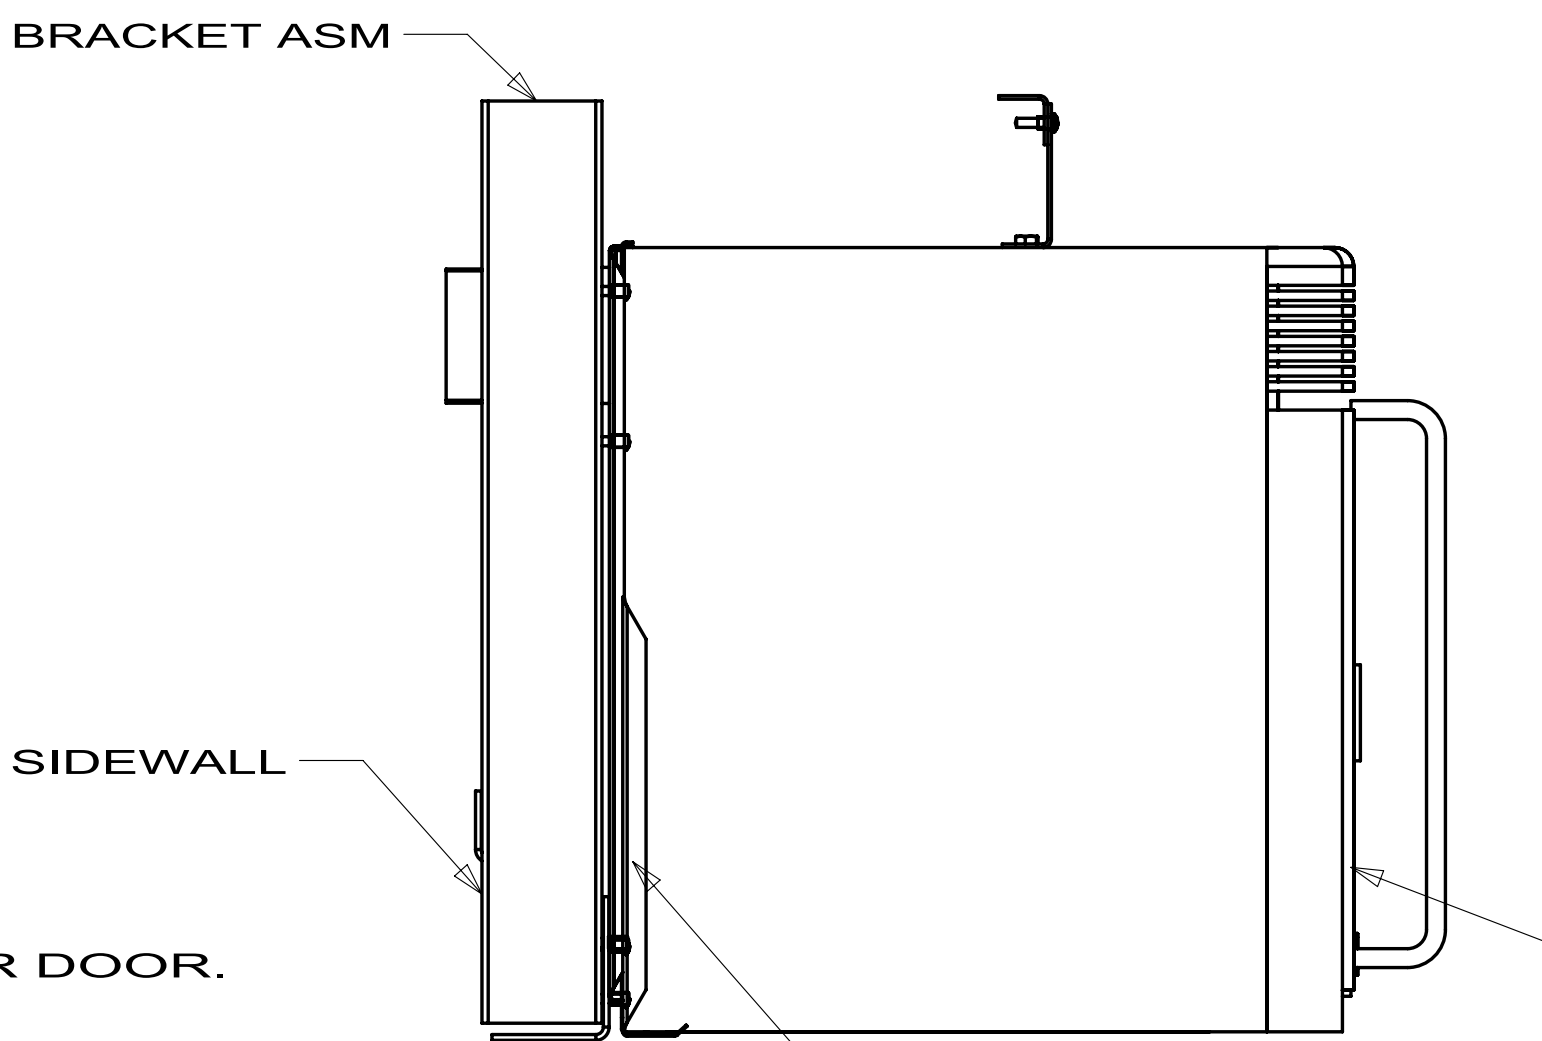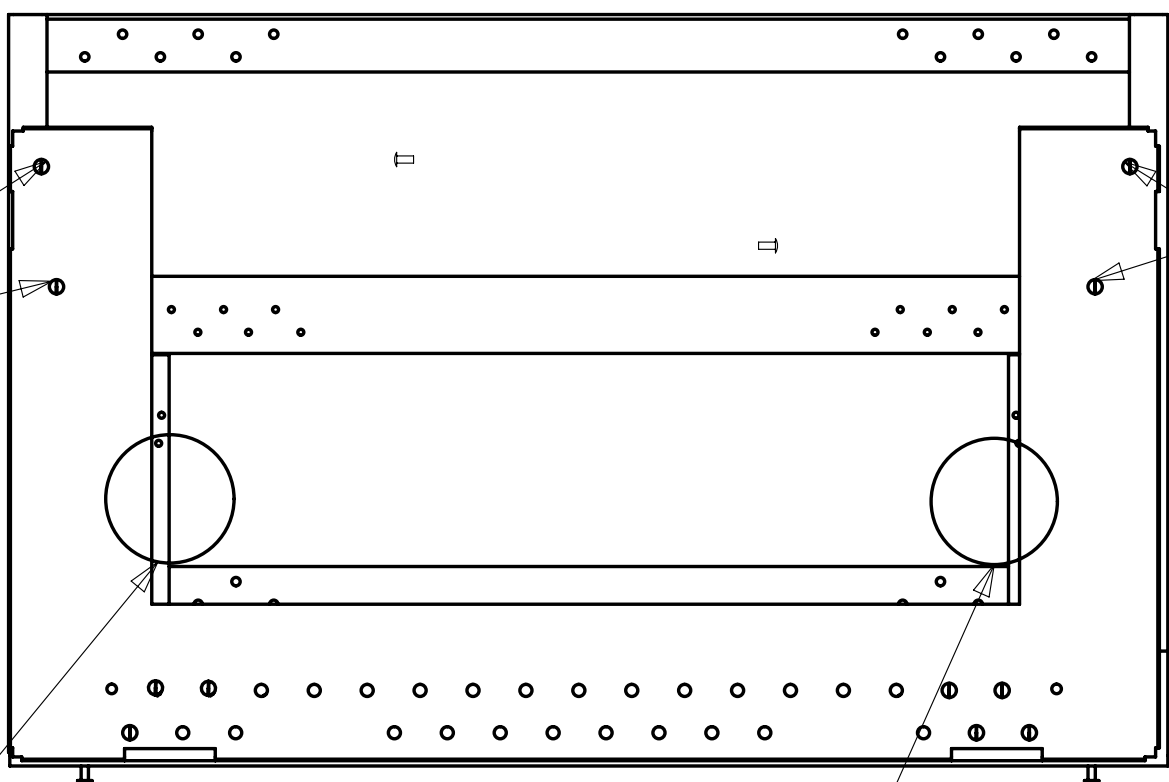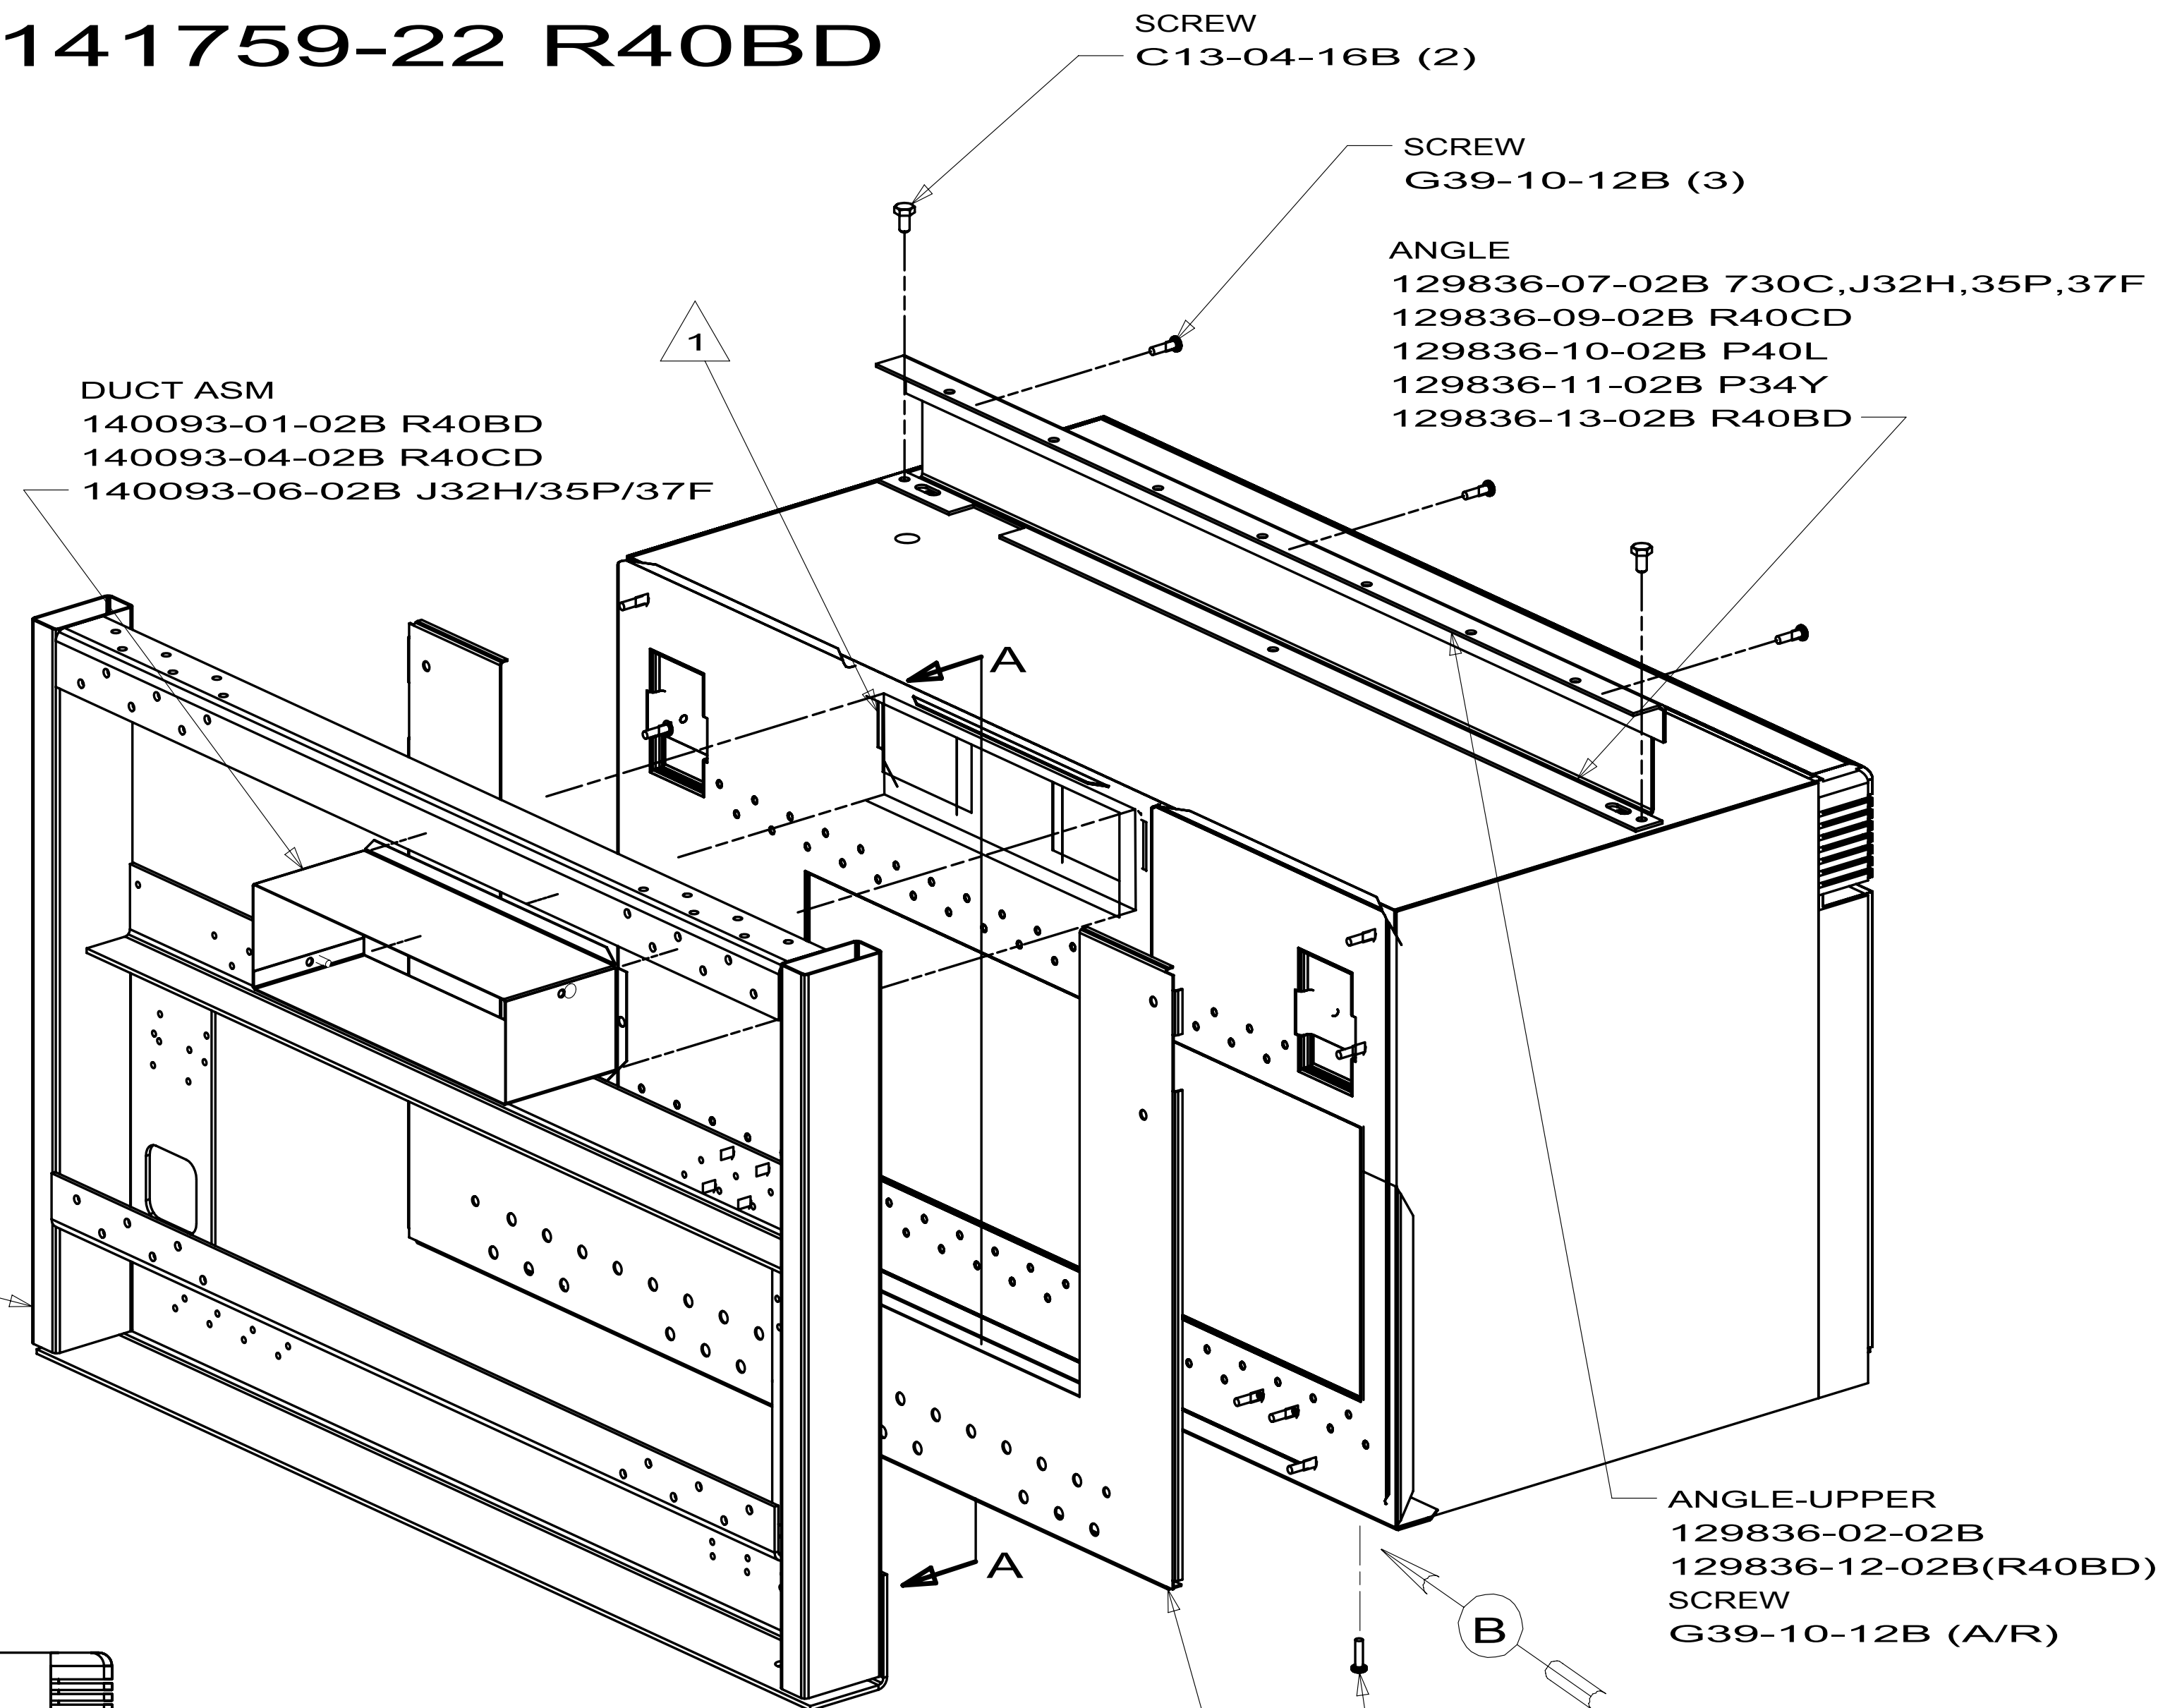


- NOTES:
3. IF COULER SUPPLIED W/MICROWAVE IS USED, REMOVE FLAPPER DOOR.
 - 2 TRIM-EDGE IS TO BE ADDED TO 80 X 120 ACCESS HOLE.
 - 1 WITH OUTSIDE VENT, REMOVE FAN AND TURN SO AIR BLOWS OUT THE BACK.


- 13E MICROWAVE/SPEEDCOOK OVEN
13C MICROWAVE/CONVECTION OVEN

SEE CHART
FOR COLOR VARIATIONS
OF THIS PART


WINNEBAGO INDUSTRIES		COPYRIGHT 2009 WINNEBAGO INDUSTRIES, INC.	
DFT-ORIG	ORIG. DATE	ALL DIMENSIONS ARE IN MILLIMETERS	
CHK-OR		FIRST USED	
P.E.		03 P-SERIES	
M.E.		MATERIAL:	
DSNR		UNSPECIFIED TOLERANCES ARE:	
		WHOLE DIM (X)	±
		ONE-PLACE (X.X)	± 1.5
		TWO-PLACE (X.XX)	±
		ANGLE	±
THIRD ANGLE PROJECTION		DO NOT SCALE DRAWING	
		TITLE: MICROWAVE INSTL	
SHEET 1 OF 7		PART NO	141759
REF:		REV	1

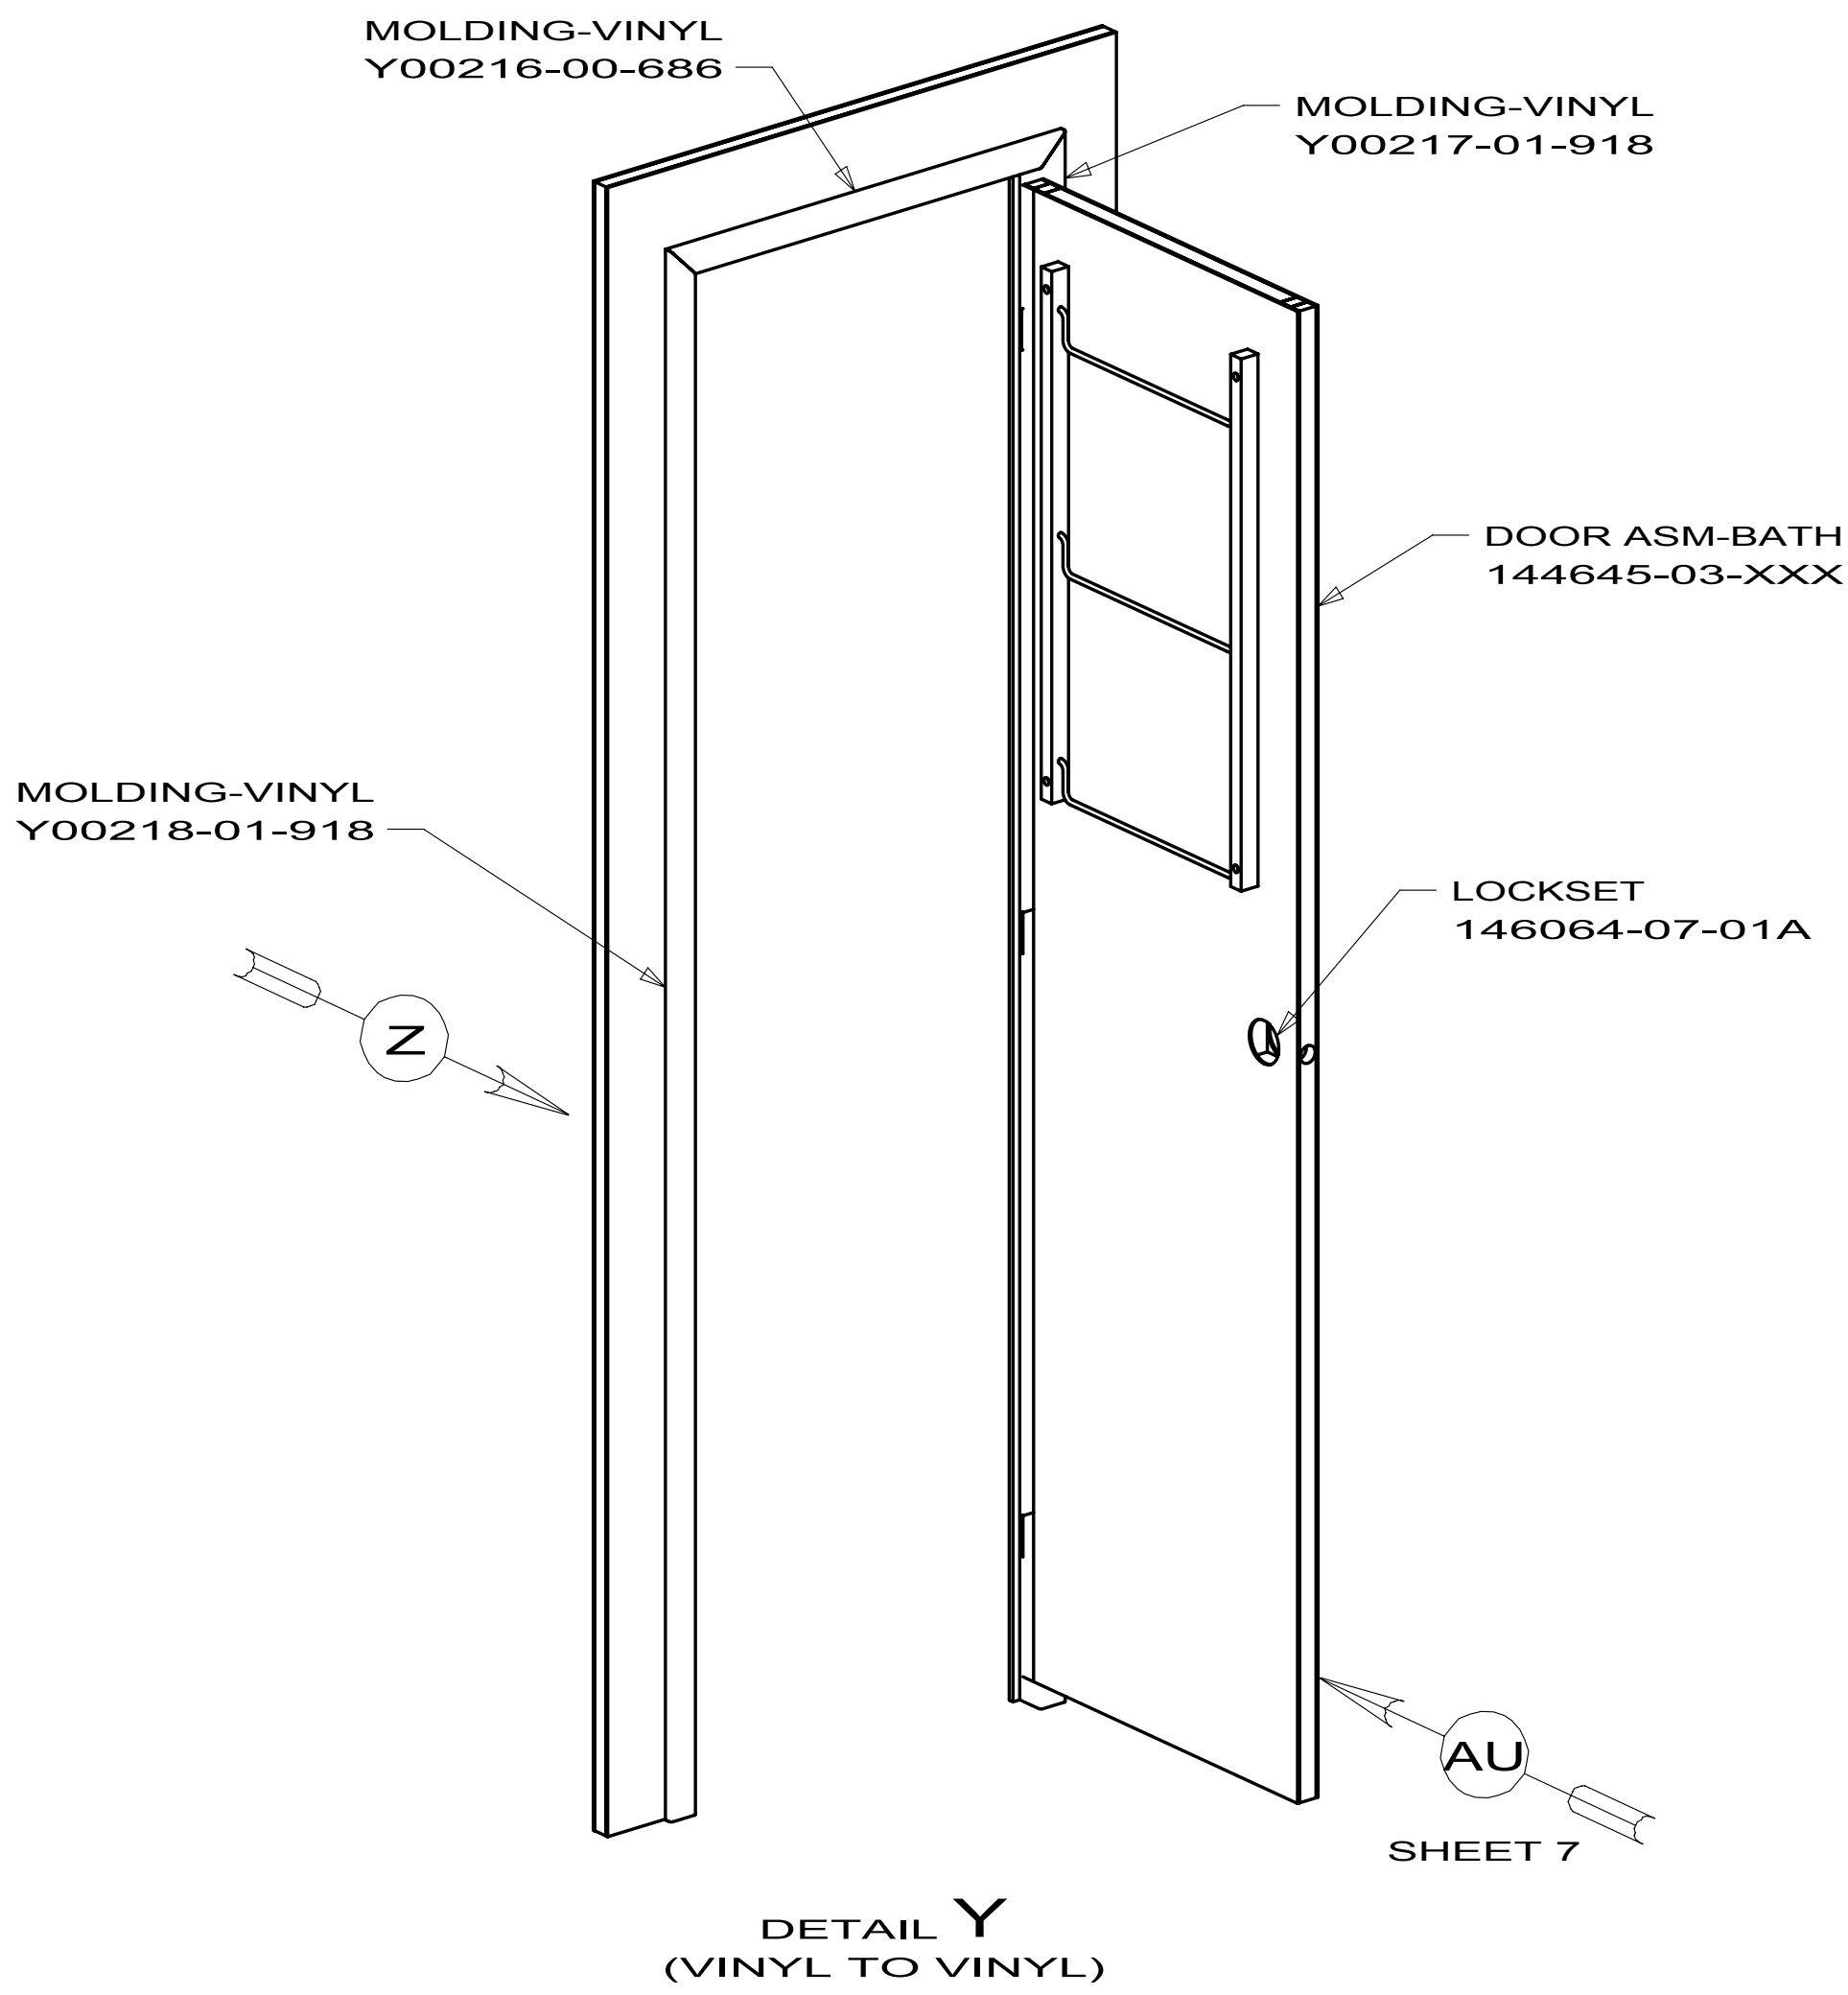

144646-68 730C

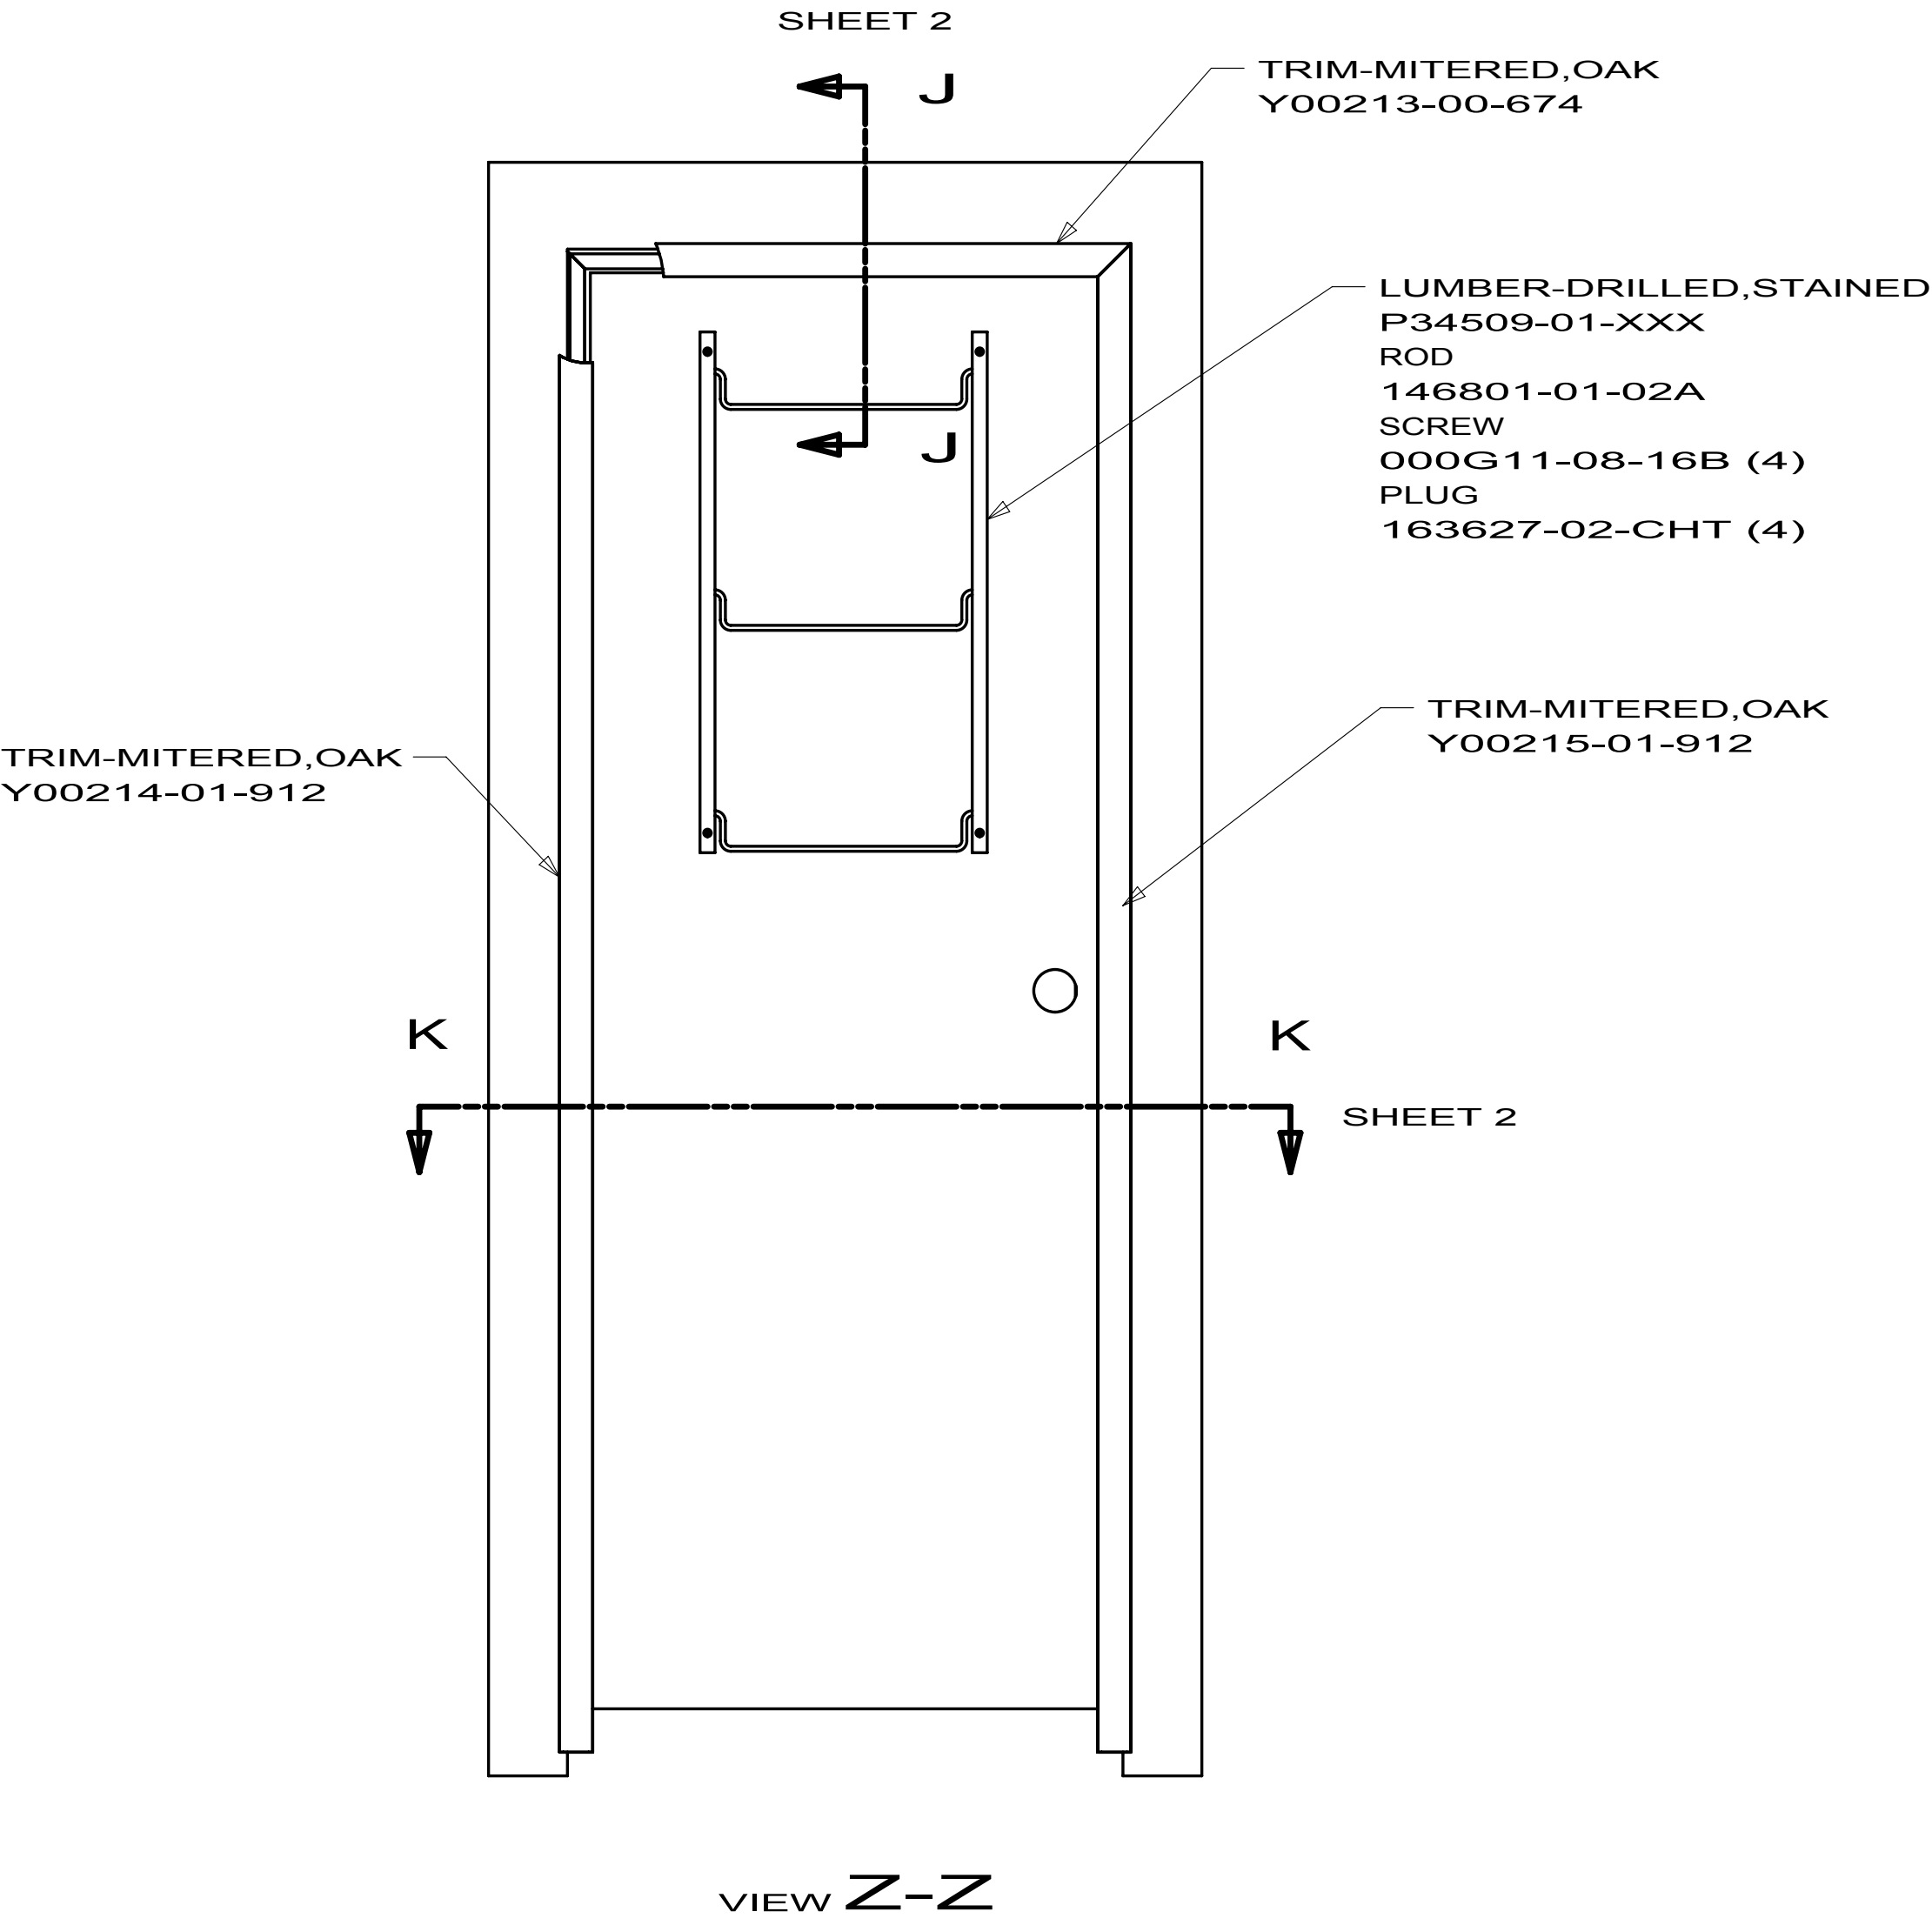


144646-68 730C

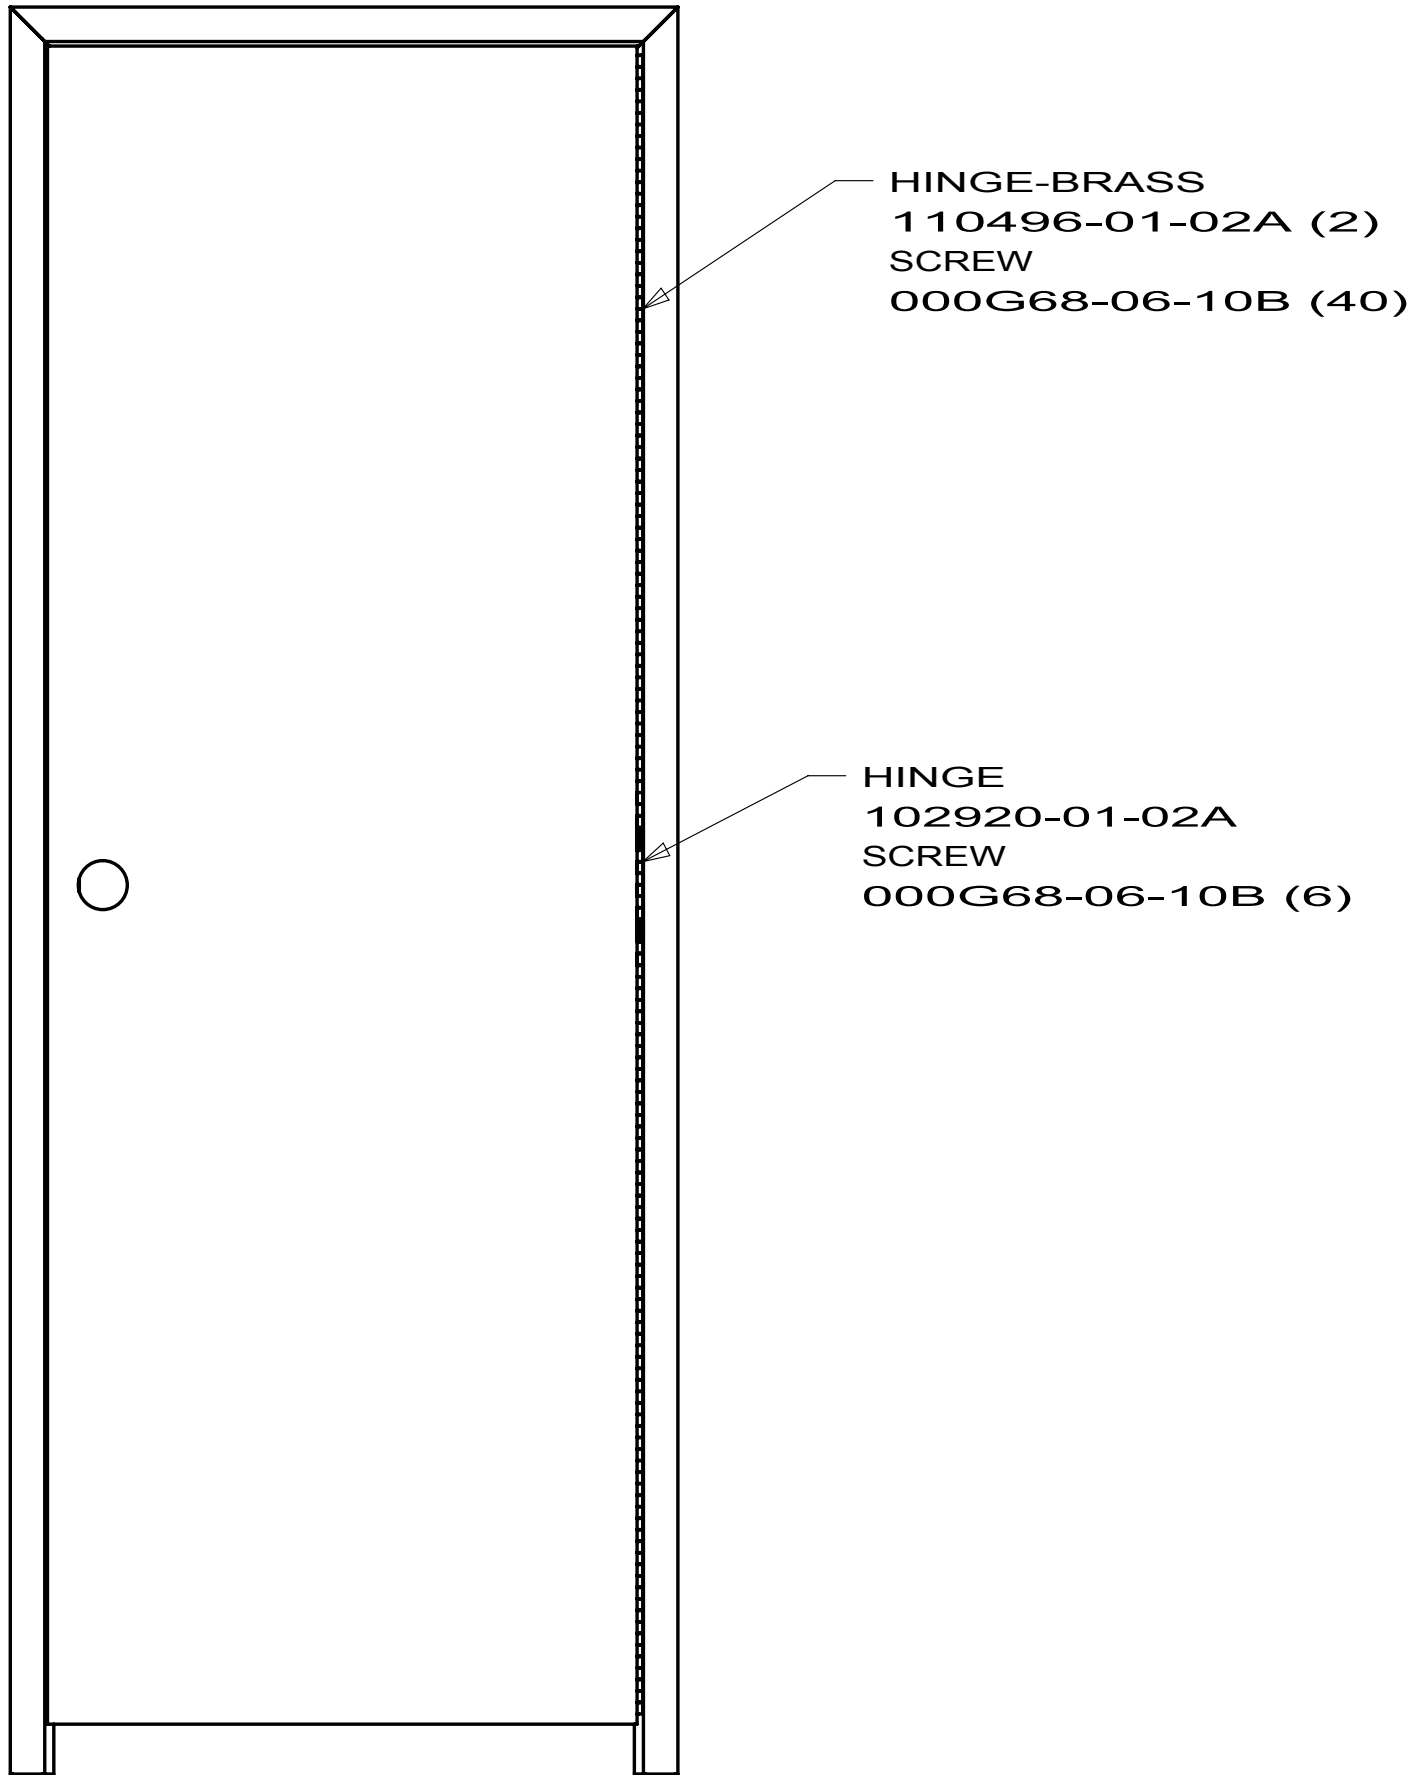

VIEW AU

144646-68 730C
144646-72 E30W

HINGE
9HINGE-06-000 (3)
009059-04-000 (3)
SCREW
000G13-07-16B (6)
SCREW
000G13-07-24B (6)

 

VIEW AV

144646-59 D35J
144646-61 524DL
144646-64 D31E
144646-67 D37L

8

7

6

5

4

3

2

1

DWG NO	TABLE ASM/TABLE TOP	LEG ASM-TABLE	SHEET	PLATE	UNIT
156137-01	159010-01-XXX/157828-05-CHT	92708-21-XXX	1	YES	329B
156137-02			NONE		
156137-03			NONE		
156137-04			NONE		
156137-05	159010-05-XXX/157828-46-CHT	92708-21-XXX	1	YES	E30W
156137-06			NONE		
156137-07	159010-07-XXX/162788-02-CHT	92708-21-XXX	1	YES	D35J (UP TO 09-06-09)
156137-08			NONE		
156137-09			NONE		
156137-10			NONE		
156137-11	159010-11-XXX/162788-12-CHT	92708-21-XXX	1	YES	730C
156137-12			NONE		
156137-13			NONE		
156137-14	159010-13-XXX/162788-18-CHT	92708-06-XXX	1	YES	E26P
156137-15			NONE		
156137-16	159010-15-XXX/162788-23-CHT	92708-21-XXX	1	YES	D31E (UP TO 09-06-09)
156137-17	159010-16-XXX/162788-16-CHT	92708-21-XXX	1	YES	331C
156137-18	159010-17-XXX/162788-36-CHT	92708-21-XXX	1	YES	D33C (UP TO 09-06-09)
156137-19	174523-01-XXX/NA	92708-21-XXX	1	YES	D35J (AFTER 09-07-09)
156137-20	174523-02-XXX/NA	92708-21-XXX	1	YES	D31E (AFTER 09-07-09)
156137-21	174523-03-XXX/NA	92708-21-XXX	1	YES	D33C (AFTER 09-07-09)

41Q

LEG ASM-TABLE
(SEE TAB)
BRACKET-LEG, FOLDING
093550-01-000
SCREW
G39-10-12U(3)

3

3

4

CATCH-TABLE LEG
143798-02-CHT
WASHER-TABLE LEG, CATCH
143798-03-CHT
CATCH
143798-01-CHT
SCREW
G13-07-16U(2)
PAD
102194-01-000

PLATE-TABLE
167553-01-CHT
SCREW
142261-04-CHT(4)
(SEE TAB)

HOLDER-CUP
164128-02-CHT(2)

SECTION A-A
(TABLE IN UPPER POSITION)

ROD-TABLE LIFT
170151-01-CHT

1

BRACKET-TABLE LIFT
170152-01-CHT
SCREW
G11-10-12U(8)

2

SUPPORT-TABLE
140921-02-CHT
SCREW
G11-10-12U(8)

HANGER-TABLE W/VINYL
140921-03-CHT(2)

SECTION B-B
(TABLE IN LOWER POSITION)

TABLE ASM-DINETTE
(SEE TAB)

SIDE VIEW

FLOOR

SIDEWALL

41Q

SOFA/SLEEPER-ULTRALEATHER HP

4

USE WITH PARQUET FLOORING.

3

USE WITHOUT PARQUET FLOORING.

2

TO BE LOCATED WITH TABLE IN RAISED POSITION

1

TO BE LOCATED WITH TABLE IN LOWERED POSITION

NOTES:

8

7

6

5

4

3

2

1

RELEASE

REV
A

DATE

DWG NO
156137

REV ZONE

REVISION RECORD

DATE

DTFR.Orig

WINNEBAGO
INDUSTRIES

COPYRIGHT 2009
WINNEBAGO
INDUSTRIES, INC.

DTFR

CHRR

P.E.

M.E.

DSNR

ORIG. DATE

ALL DIMENSIONS ARE
IN MILLIMETERS

FIRST USED

07 300-SERIES

UNSPECIFIED TOLERANCES ARE:

WHOLE DIM (X) : 1.5

ONE-PLACE (X.X) : 0.8

TWO-PLACE (X.XX) :

ANGLE :

THIRD ANGLE
PROJECTION

DO NOT SCALE DRAWING

TITLE:
TABLE INSTL-DINETTE

SHEET 1 OF 1

PART NO
156137


REV

REF:

1

10/13/2009

DWG NO	DOOR	SHEET	UNIT(S)	BAFFLE
150741-01	DOUBLE	1	E32K	144358-11-CHT
150741-02	LARGE DOUBLE	2	D35J J35Z/J38N	----
150741-03		NONE		
150741-04	4 DOOR	3	J35Z/J38N	----
150741-05	DOUBLE	4	E30W	----
150741-06		NONE		
150741-07		NONE		
150741-08		NONE		
150741-09		NONE		
150741-10		NONE		
150741-11		NONE		
150741-12		NONE		
150741-13	DOUBLE	1	524J 524P/524K	144358-09-CHT
150741-14	DOUBLE	1	224V/229T/231C 231J/329B 728B/730C	144358-34-CHT
150741-15		NONE		
150741-16		NONE		
150741-17	DOUBLE	1	331C	144358-38-CHT
150741-18	SINGLE	5	524DL	----
150741-19		NONE		
150741-20		NONE		
150741-21	LARGE DOUBLE	6	D31E/D37L	----

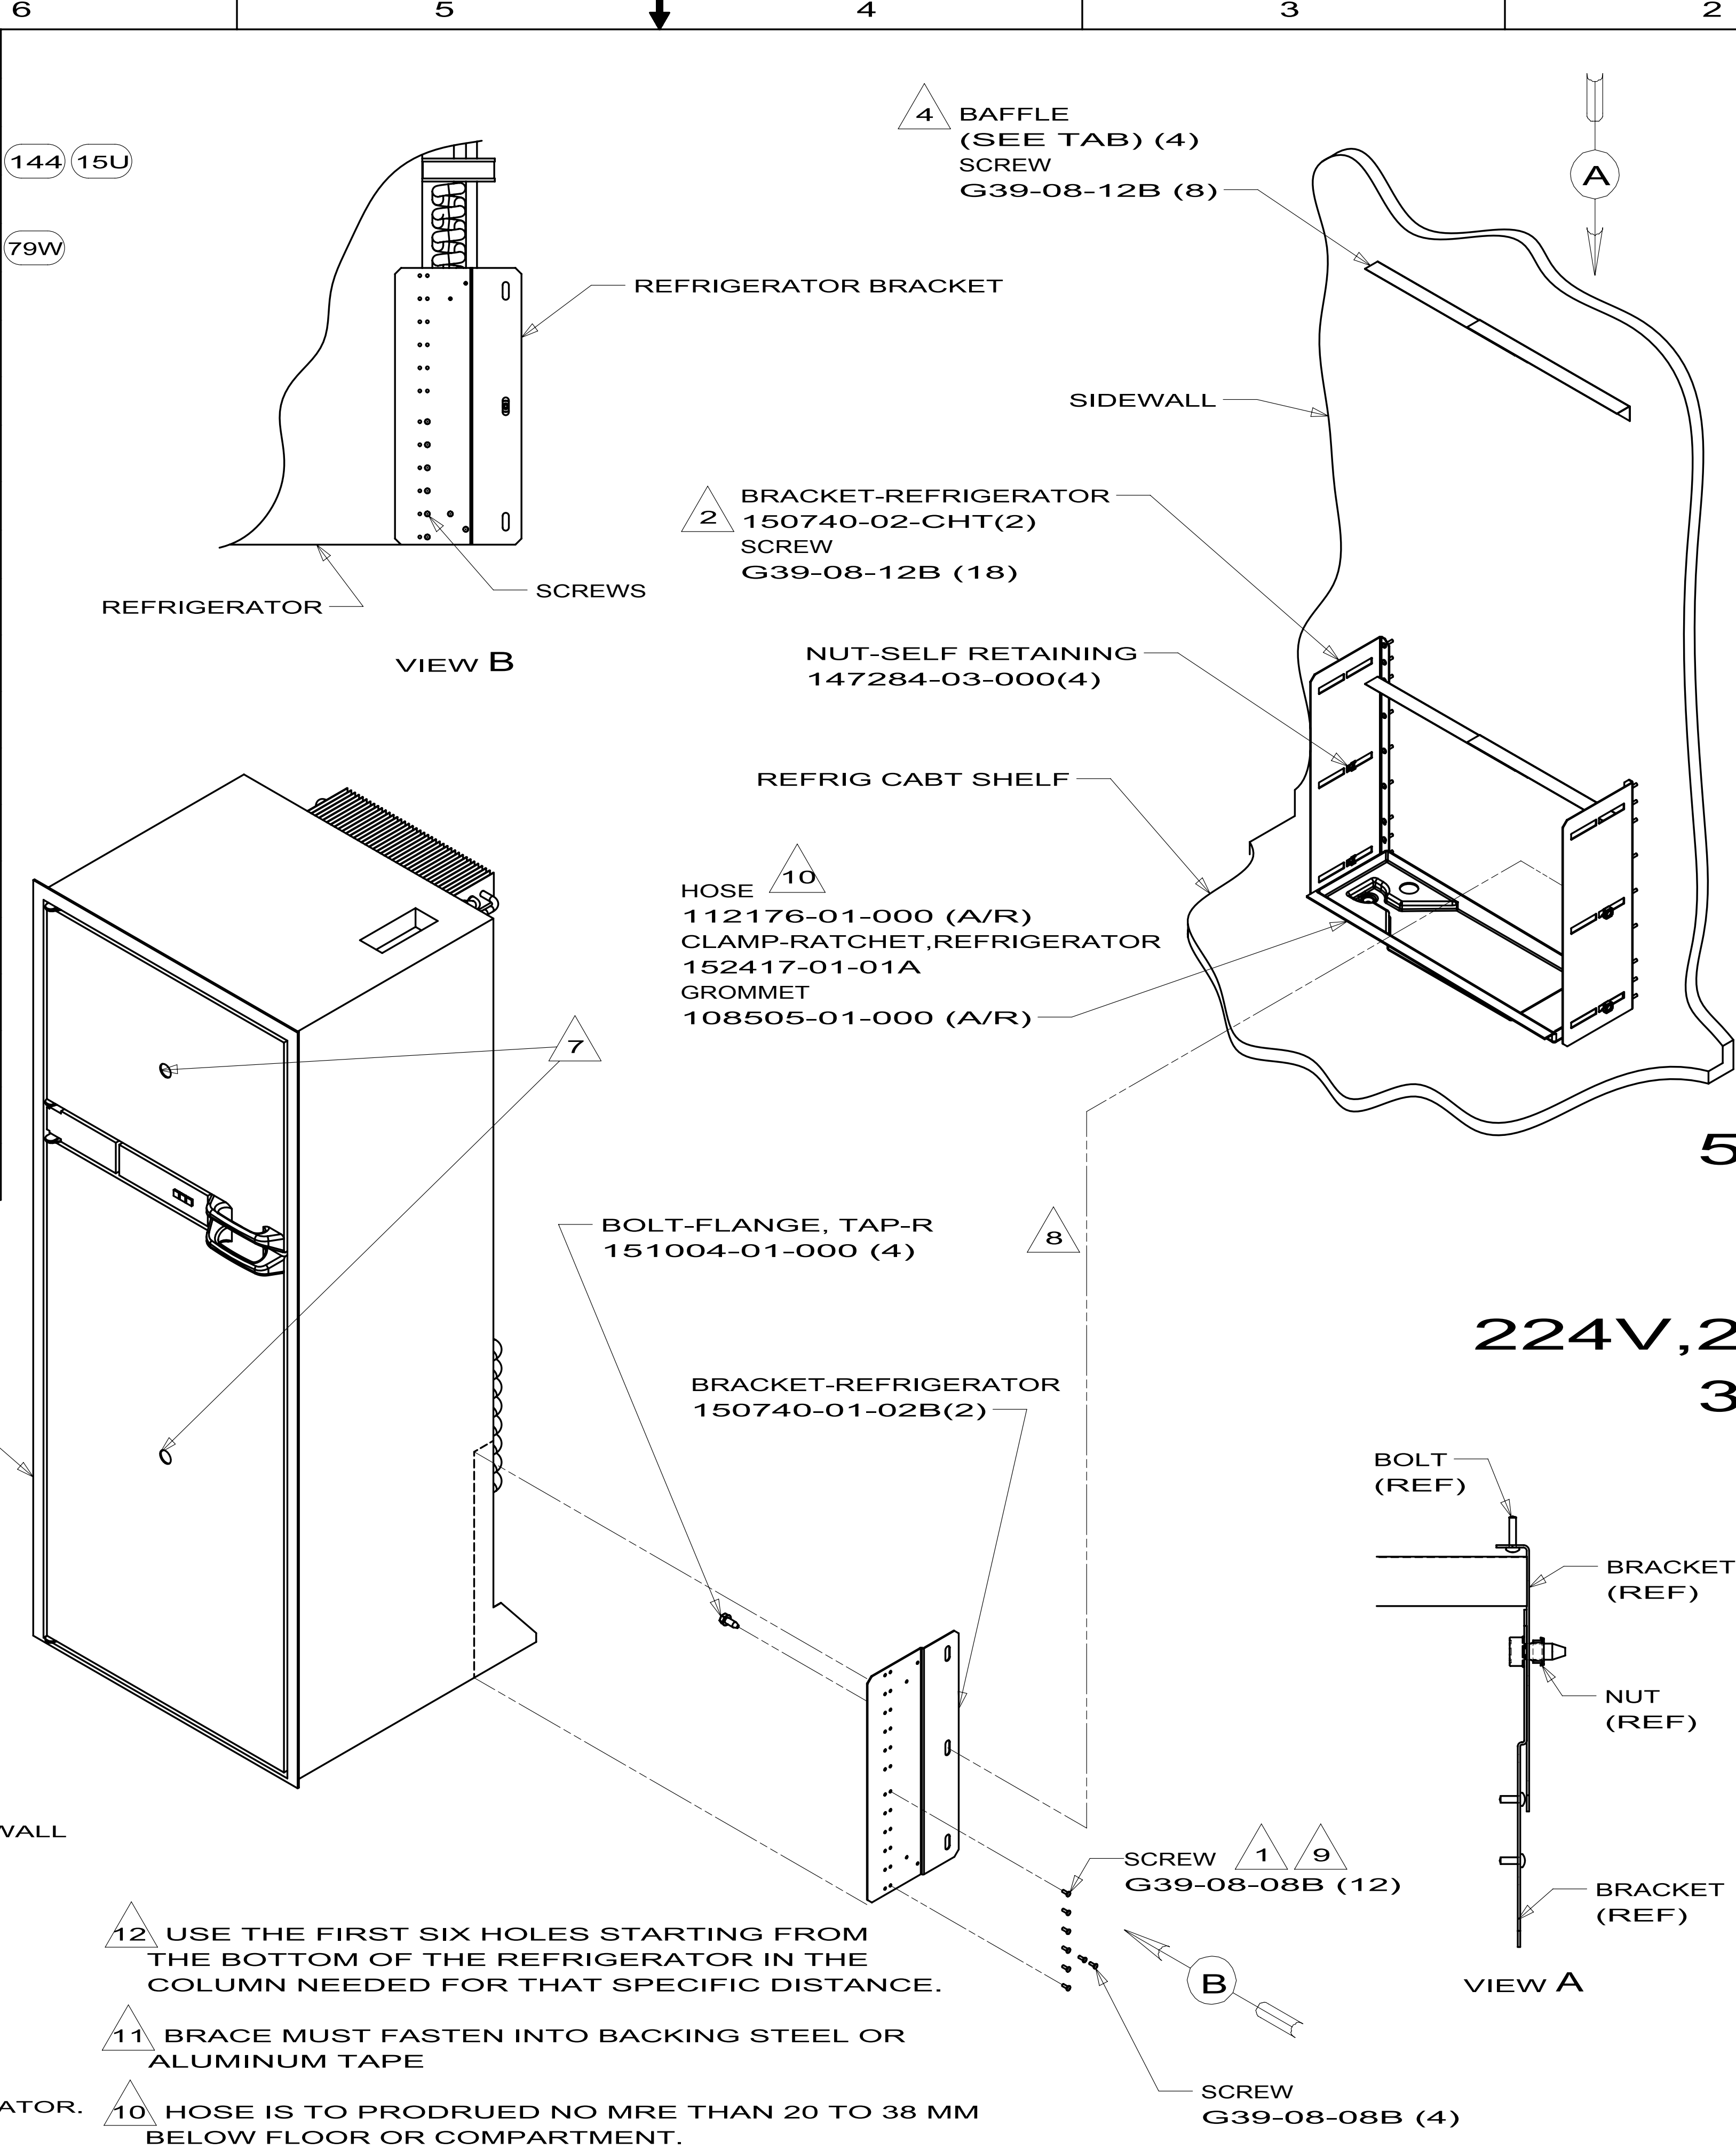

RELEASE	REV DATE	DWG NO	150741
REV ZONE	REVISION RECORD	DATE	DFT-ORIG

150741-01
E32K

150741-13
524J, 524K, 524P

150741-14
224V, 229T, 231C, 231J
329B, 728B, 730C

150741-17
331C

WINNEBAGO INDUSTRIES		COPYRIGHT 2010 WINNEBAGO INDUSTRIES, INC.	
DFT-ORIG	ORIG DATE	ALL DIMENSIONS ARE IN MILLIMETERS	
CHKR			
P.E.			
M.E.	FIRST USED		
DSNR	04 MH'S		
UNSPECIFIED TOLERANCES ARE:		MATERIAL:	
WHOLE DIM (X) ±			
ONE-PLACE (X.X) ±			
TWO-PLACE (X.XX) ±			
ANGLE ±			
THIRD ANGLE PROJECTION		WEIGHT=(SEE TAB) LBS.	
DO NOT SCALE DRAWING		REFER TO ES0018 FOR FASTENER TIGHTENING GUIDELINES	
TITLE: REFRIGERATOR INSTL			
SHEET 1 OF 5		PART NO	150741
		REV	

- NOTES:
- PLACE SCREW (ON EACH SIDE) ALONG BACK EDGE OF REFRIGERATOR.
 - LOCATE BRACKETS SO THEY ARE TO OUTSIDE OF PLATES.
 - FASTEN SCREW THRU ANGLE ON TOP OF REFRIGERATOR.
 - CENTER BETWEEN REFRIG CABINET WALLS.
 - FASTEN TO REFRIGERATOR CABINET.
 - BEND HORIZONTAL AT INSTALLATION. LEG ATTACHED TO SIDEWALL MAY BE INSTALLED AS SHOWN OR WITH LEG DOWN.
 - USE TAPE 123816-01-000 BEHIND INSERT PANELS (2) STRIPS 8MM ON EACH PANEL STD. (2000); SIDE BY SIDE (4000).
 - TORQUE BOLTS TO 27 N-M ±3 N-M.
 - HOSE IS TO PRODRUED NO MRE THAN 20 TO 38 MM BELOW FLOOR OR COMPARTMENT.
 - BRACE MUST FASTEN INTO BACKING STEEL OR ALUMINUM TAPE
 - USE THE FIRST SIX HOLES STARTING FROM THE BOTTOM OF THE REFRIGERATOR IN THE COLUMN NEEDED FOR THAT SPECIFIC DISTANCE.

ANGLE-W/HOLES
141981-01-01A(2)
SCREW
142261-01-01A(2)
BOLT
000C26-04-08B(2)

PANEL-CLOSEOUT,DINETTE
142035-16-02B
SCREW
142261-01-01A(8)
BOLT
000C26-04-08B(3)


052372-D0-690

BRACKET ASM-DINETTE
161278-02-000
PLATE ASM
161315-01-02B
NUT
000D14-04-00B(4)
WASHER
000E13-16-00B(4)

SUPPORT-BED
081295-01-XXX
SCREW
000G13-08-16B(5)
(FAR_SIDE)

BASE-DINETTE,RH
141848-17-000

FOAM
150738-73-000
154068-80-000

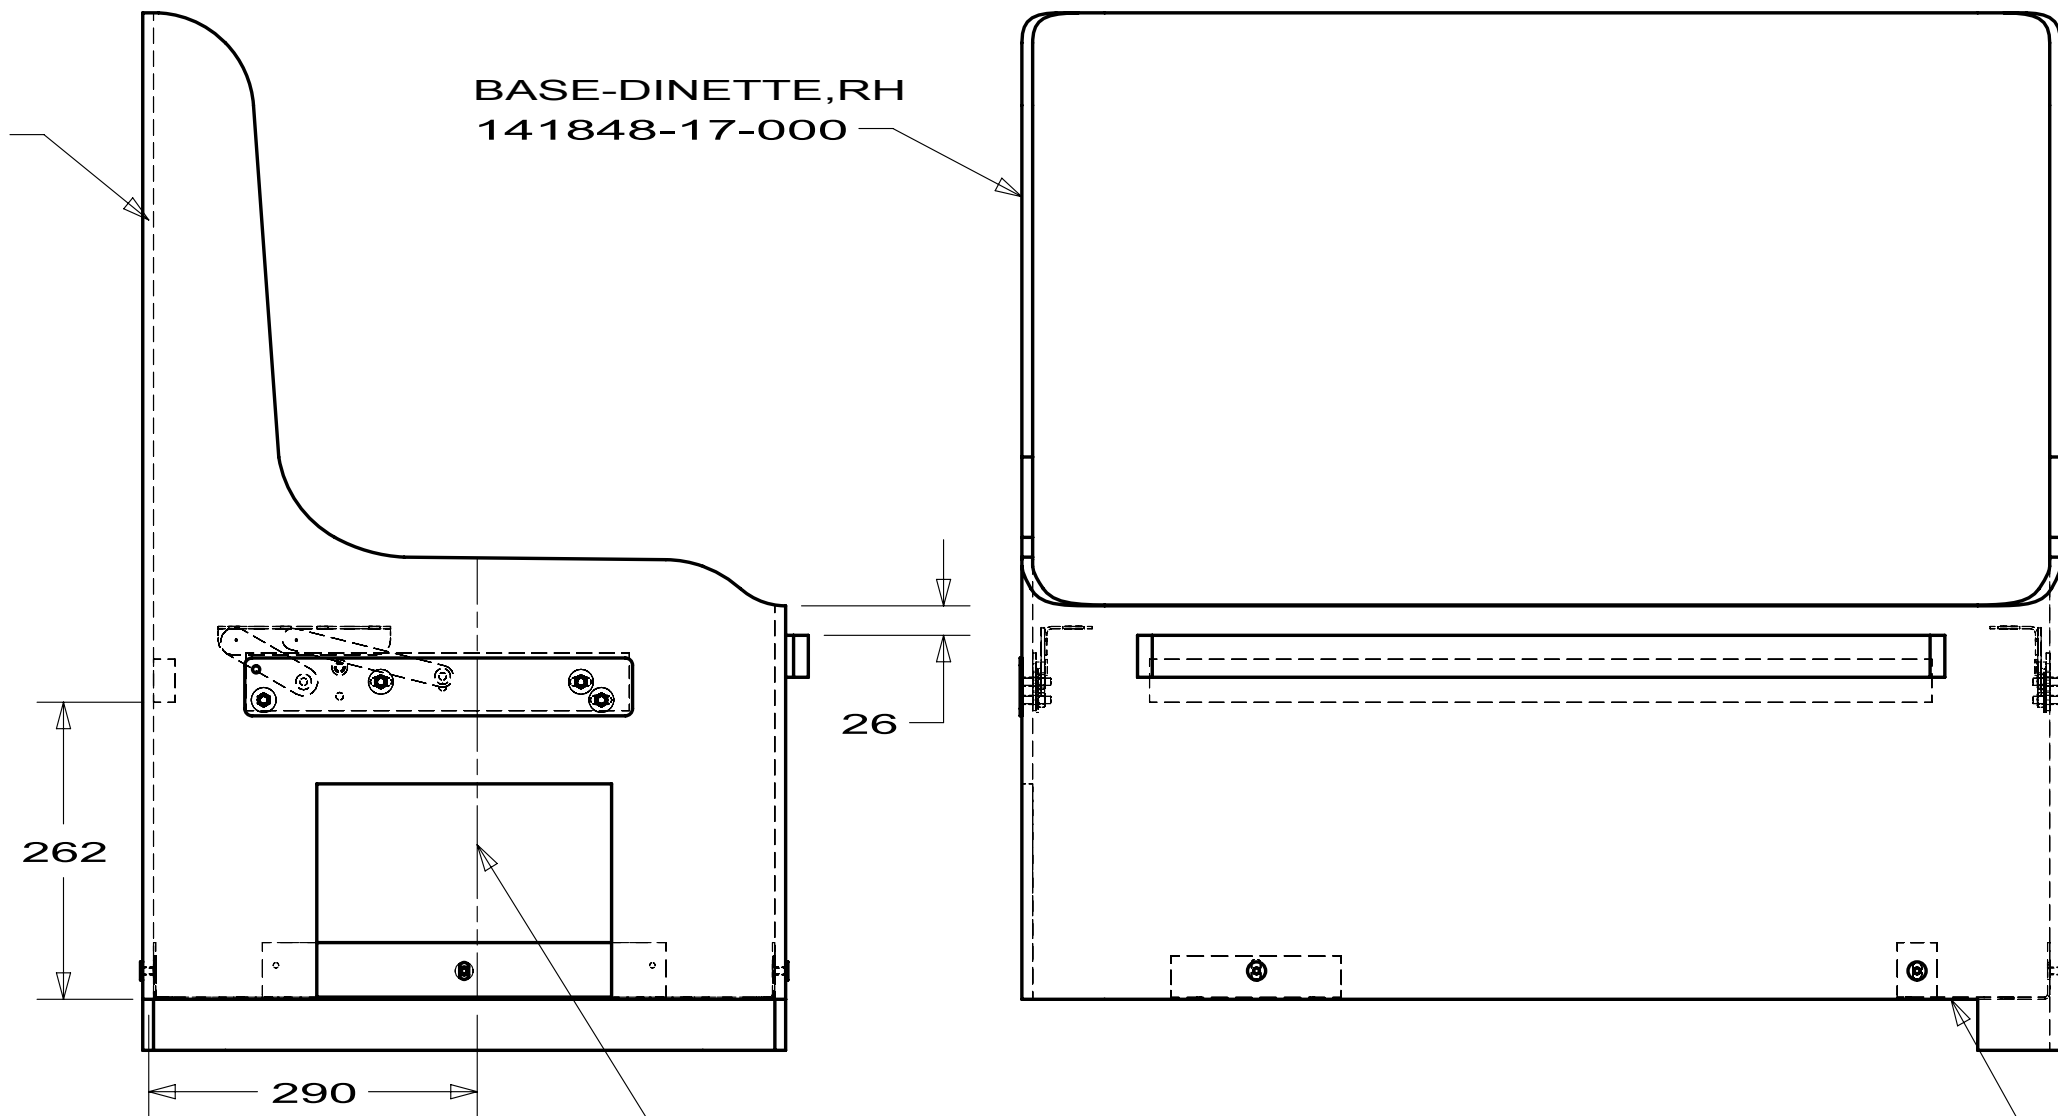

SEAM LINE
FOR 161306-09(RH)

9FABRI-31-000
FABRIC-NONWOVEN
069627-03-000


161306-28

BRACKET ASM-DINETTE
161278-02-000
PLATE ASM
161315-01-02B
NUT
000D14-04-00B(4)
WASHER
000E13-16-00B(4)

PANEL-CLOSEOUT,DINETTE
142035-16-02B
SCREW
142261-01-01A(8)
BOLT
000C26-04-08B(3)


SUPPORT-BED
081295-01-XXX
SCREW
000G13-08-16B(5)
(FAR_SIDE)

9FABRI-31-000
FABRIC-NONWOVEN
069627-03-000

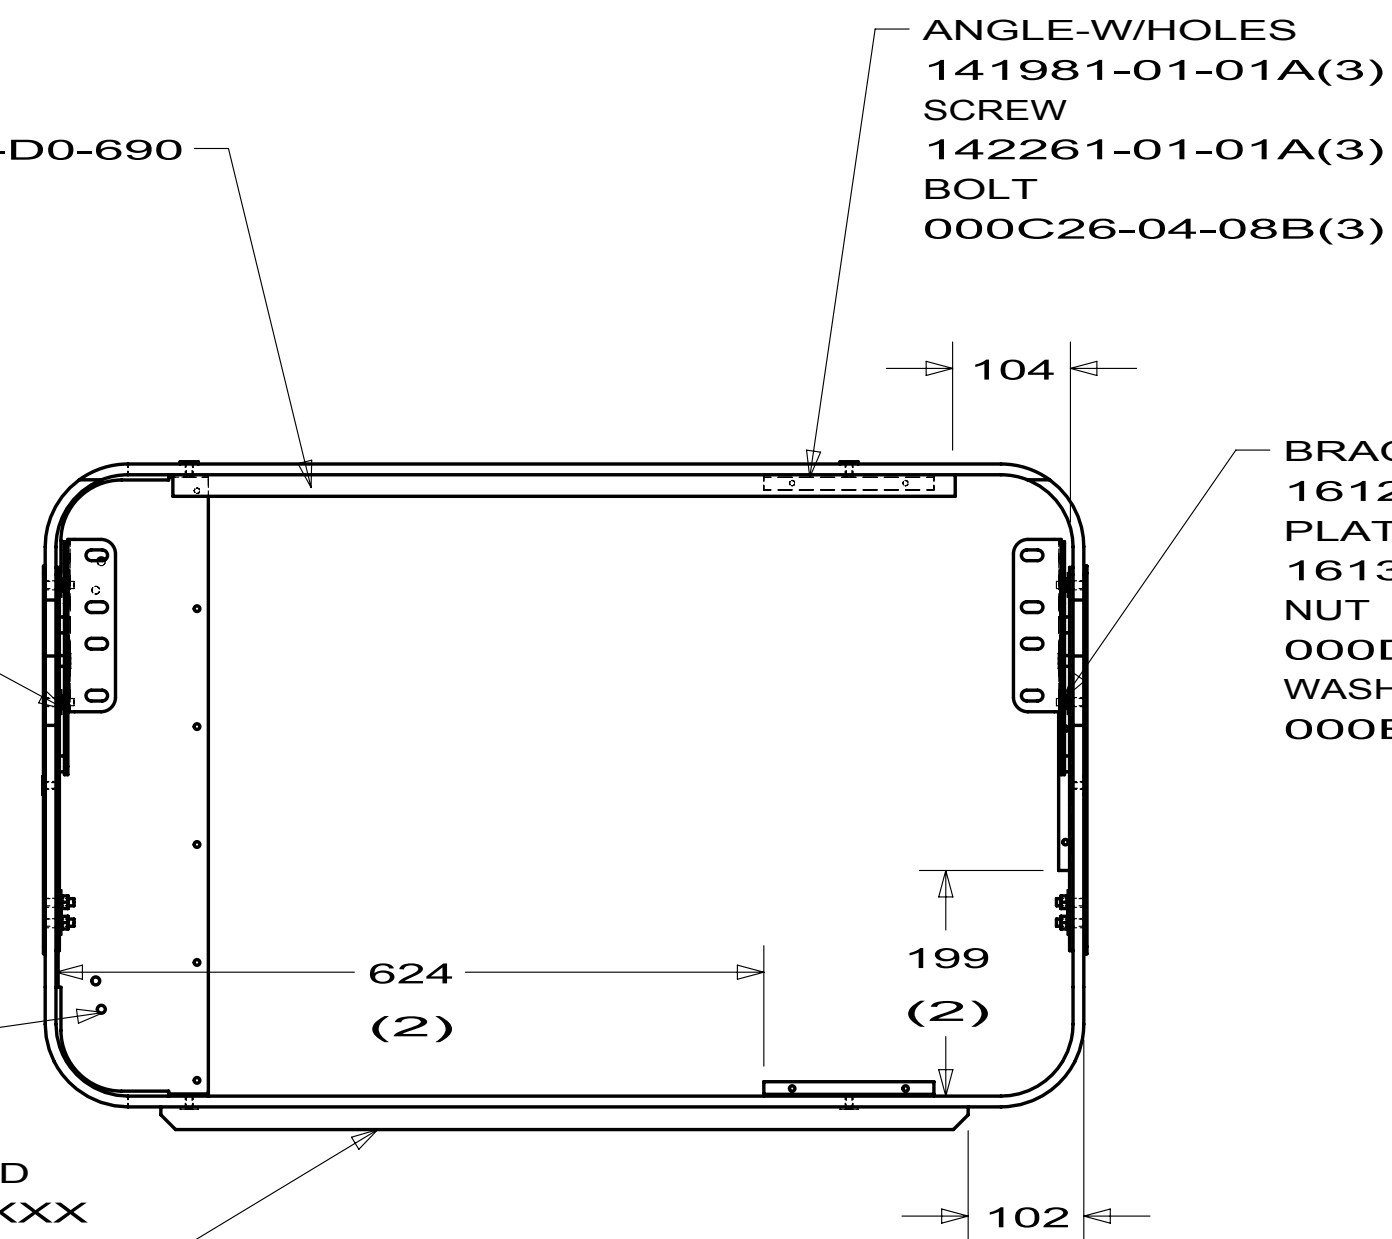

SEAM LINE
FOR 161306-10(LH)

BASE-DINETTE,RH
141848-18-000

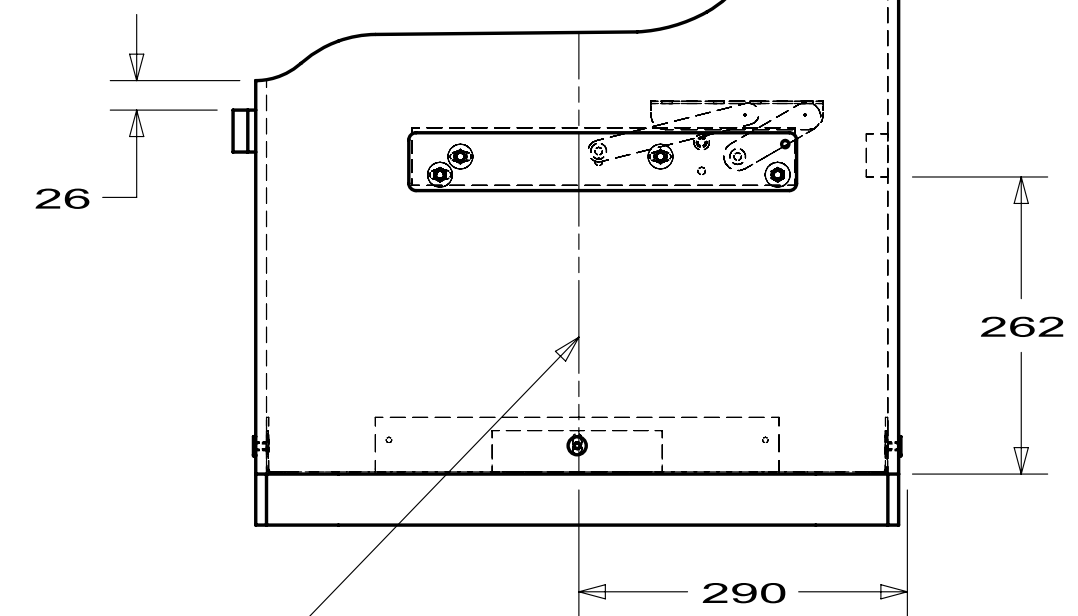

FOAM
150738-73-000
154068-80-000


161306-29

730C


FIRST USED			
09 730C			
DO NOT SCALE DRAWING			
TITLE:			
CABINET ASM-DINETTE,WRAPPED			
SHEET	05	PART NO	161306
		REV	

8		7		6		5	
DWG NO	TABLE ASM-DINETTE	TRIM	A	B	HOLDER	BRACKET	SHEET
165979-01	171152-01-XXX	167749-01-CHT	756	1057	164128-02-CHT	165719-01-CHT	1
165979-02	171152-02-XXX	167749-02-CHT	590	1057	164128-02-CHT	165719-01-CHT	1
165979-03	162788-09-CHT	162788-07-CHT	746	1054	164128-02-CHT	165719-01-CHT	2
165979-04	162788-10-CHT	162788-08-CHT	636	1054	164128-02-CHT	165719-01-CHT	2
165979-05	171152-03-XXX	167749-01-CHT	756	960	164128-02-CHT	165719-01-CHT	1
165979-06	162788-16-CHT	162788-17-CHT	585	1054	164128-02-CHT	165719-01-CHT	2
165979-07	162788-20-CHT	162788-28-CHT	615	950	164128-02-CHT	165719-01-CHT	2
165979-08	162788-22-CHT	162788-17-CHT	580	1034	164128-02-CHT	165719-01-CHT	2
165979-09	162788-23-CHT	162788-24-CHT	600	1054	164128-02-CHT	165719-01-CHT	2
165979-10	171152-02-XXX	169348-01-CHT	590	1082	164128-02-CHT	165719-01-CHT	3
165979-11	171152-04-XXX	167749-03-CHT	710	1057	164128-02-CHT	165719-01-CHT	1
165979-12	162788-30-XXX	162788-31-CHT	722	1090	164128-02-CHT	165719-01-CHT	2
165979-13	171152-05-XXX	167749-04-CHT	900	1057	164128-02-CHT	165719-01-CHT	1
165979-14	162788-34-CHT	162788-35-CHT	770	1057	164128-02-CHT	165719-01-CHT	1
165979-15	162788-36-CHT	162788-37-CHT	900	1057	164128-02-CHT	165719-01-CHT	2
165979-16	162788-38-CHT	162788-38-CHT	746	938	164128-02-CHT	165719-01-CHT	1
165979-17	171152-06-XXX	167749-05-XXX	722	1080	164128-02-CHT	165719-01-CHT	1

4		3		2		1	
D35J,P40L		D31E(AFTER 09-07-09),P39N,P34Y,J35Z		D35J		329B	
J32H		331C		730C		NOT USED	
D31E(UP TO 09-06-09)		J35P		P40T		D37L	
D33C,J37F		E30W		D33C		E26P	
D37L							

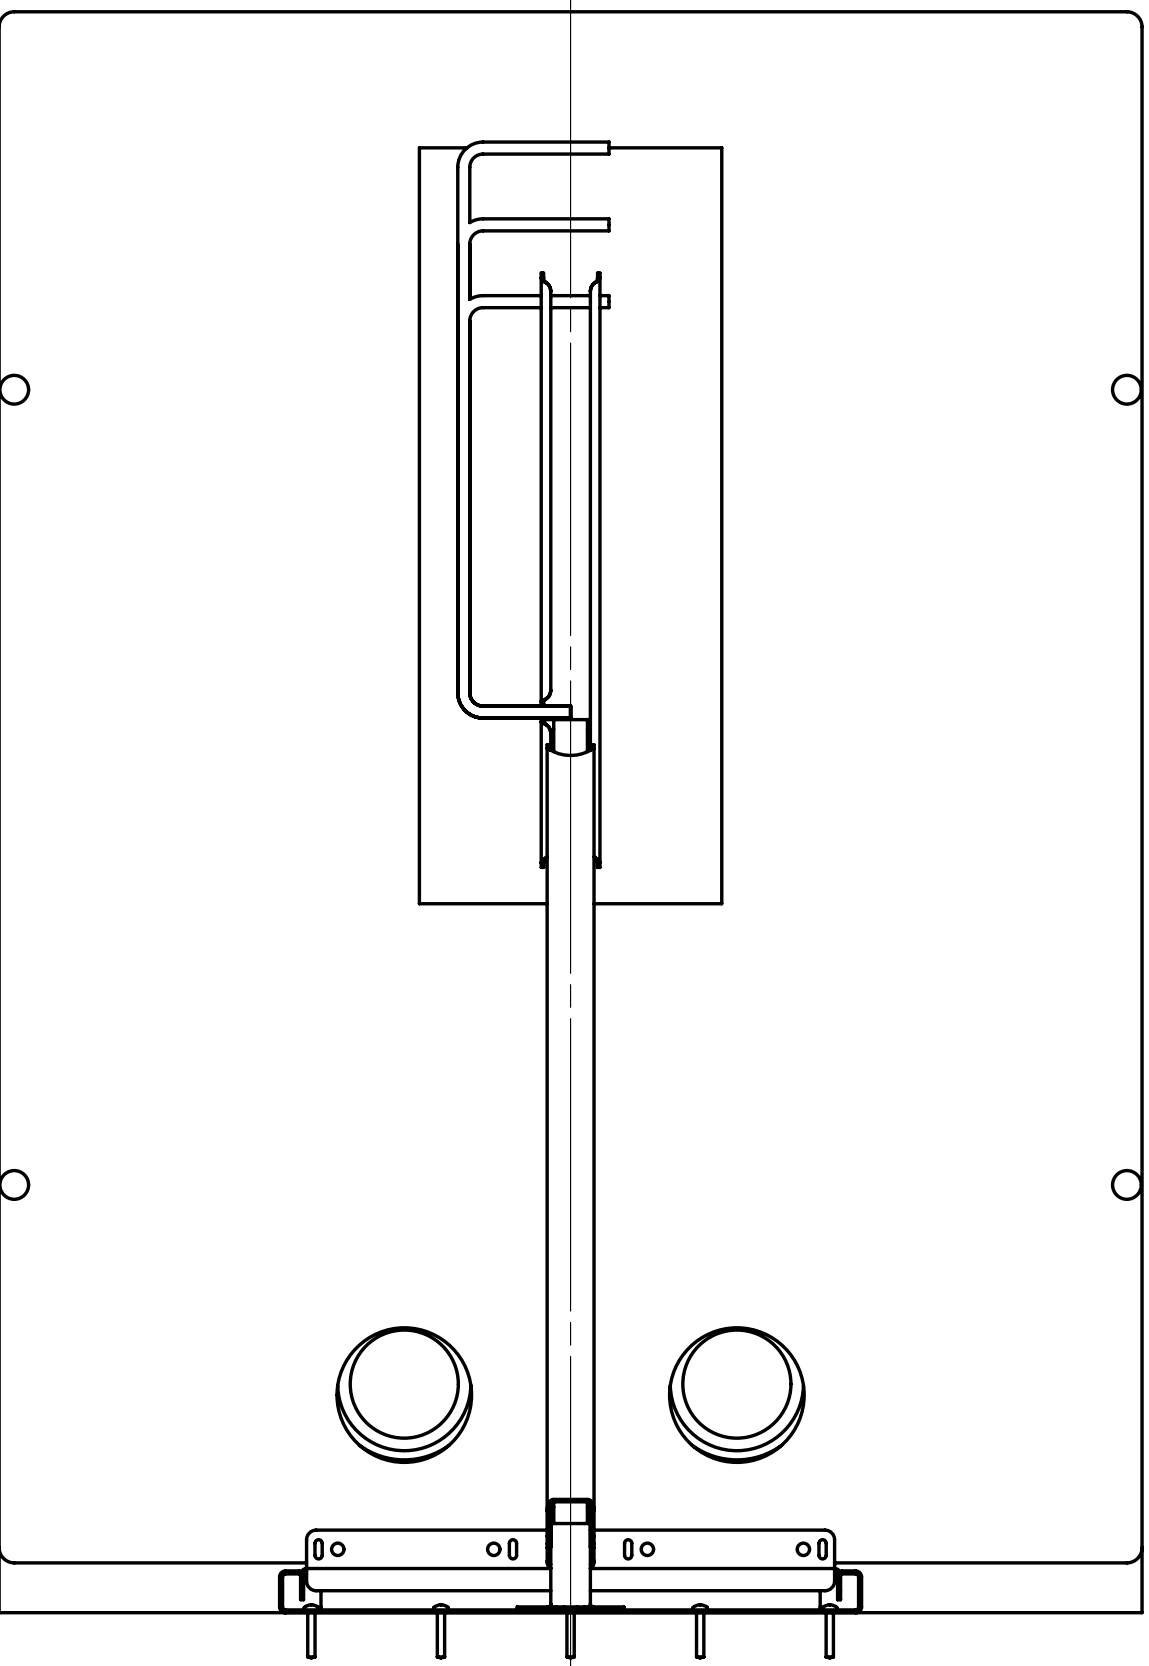

VIEW C

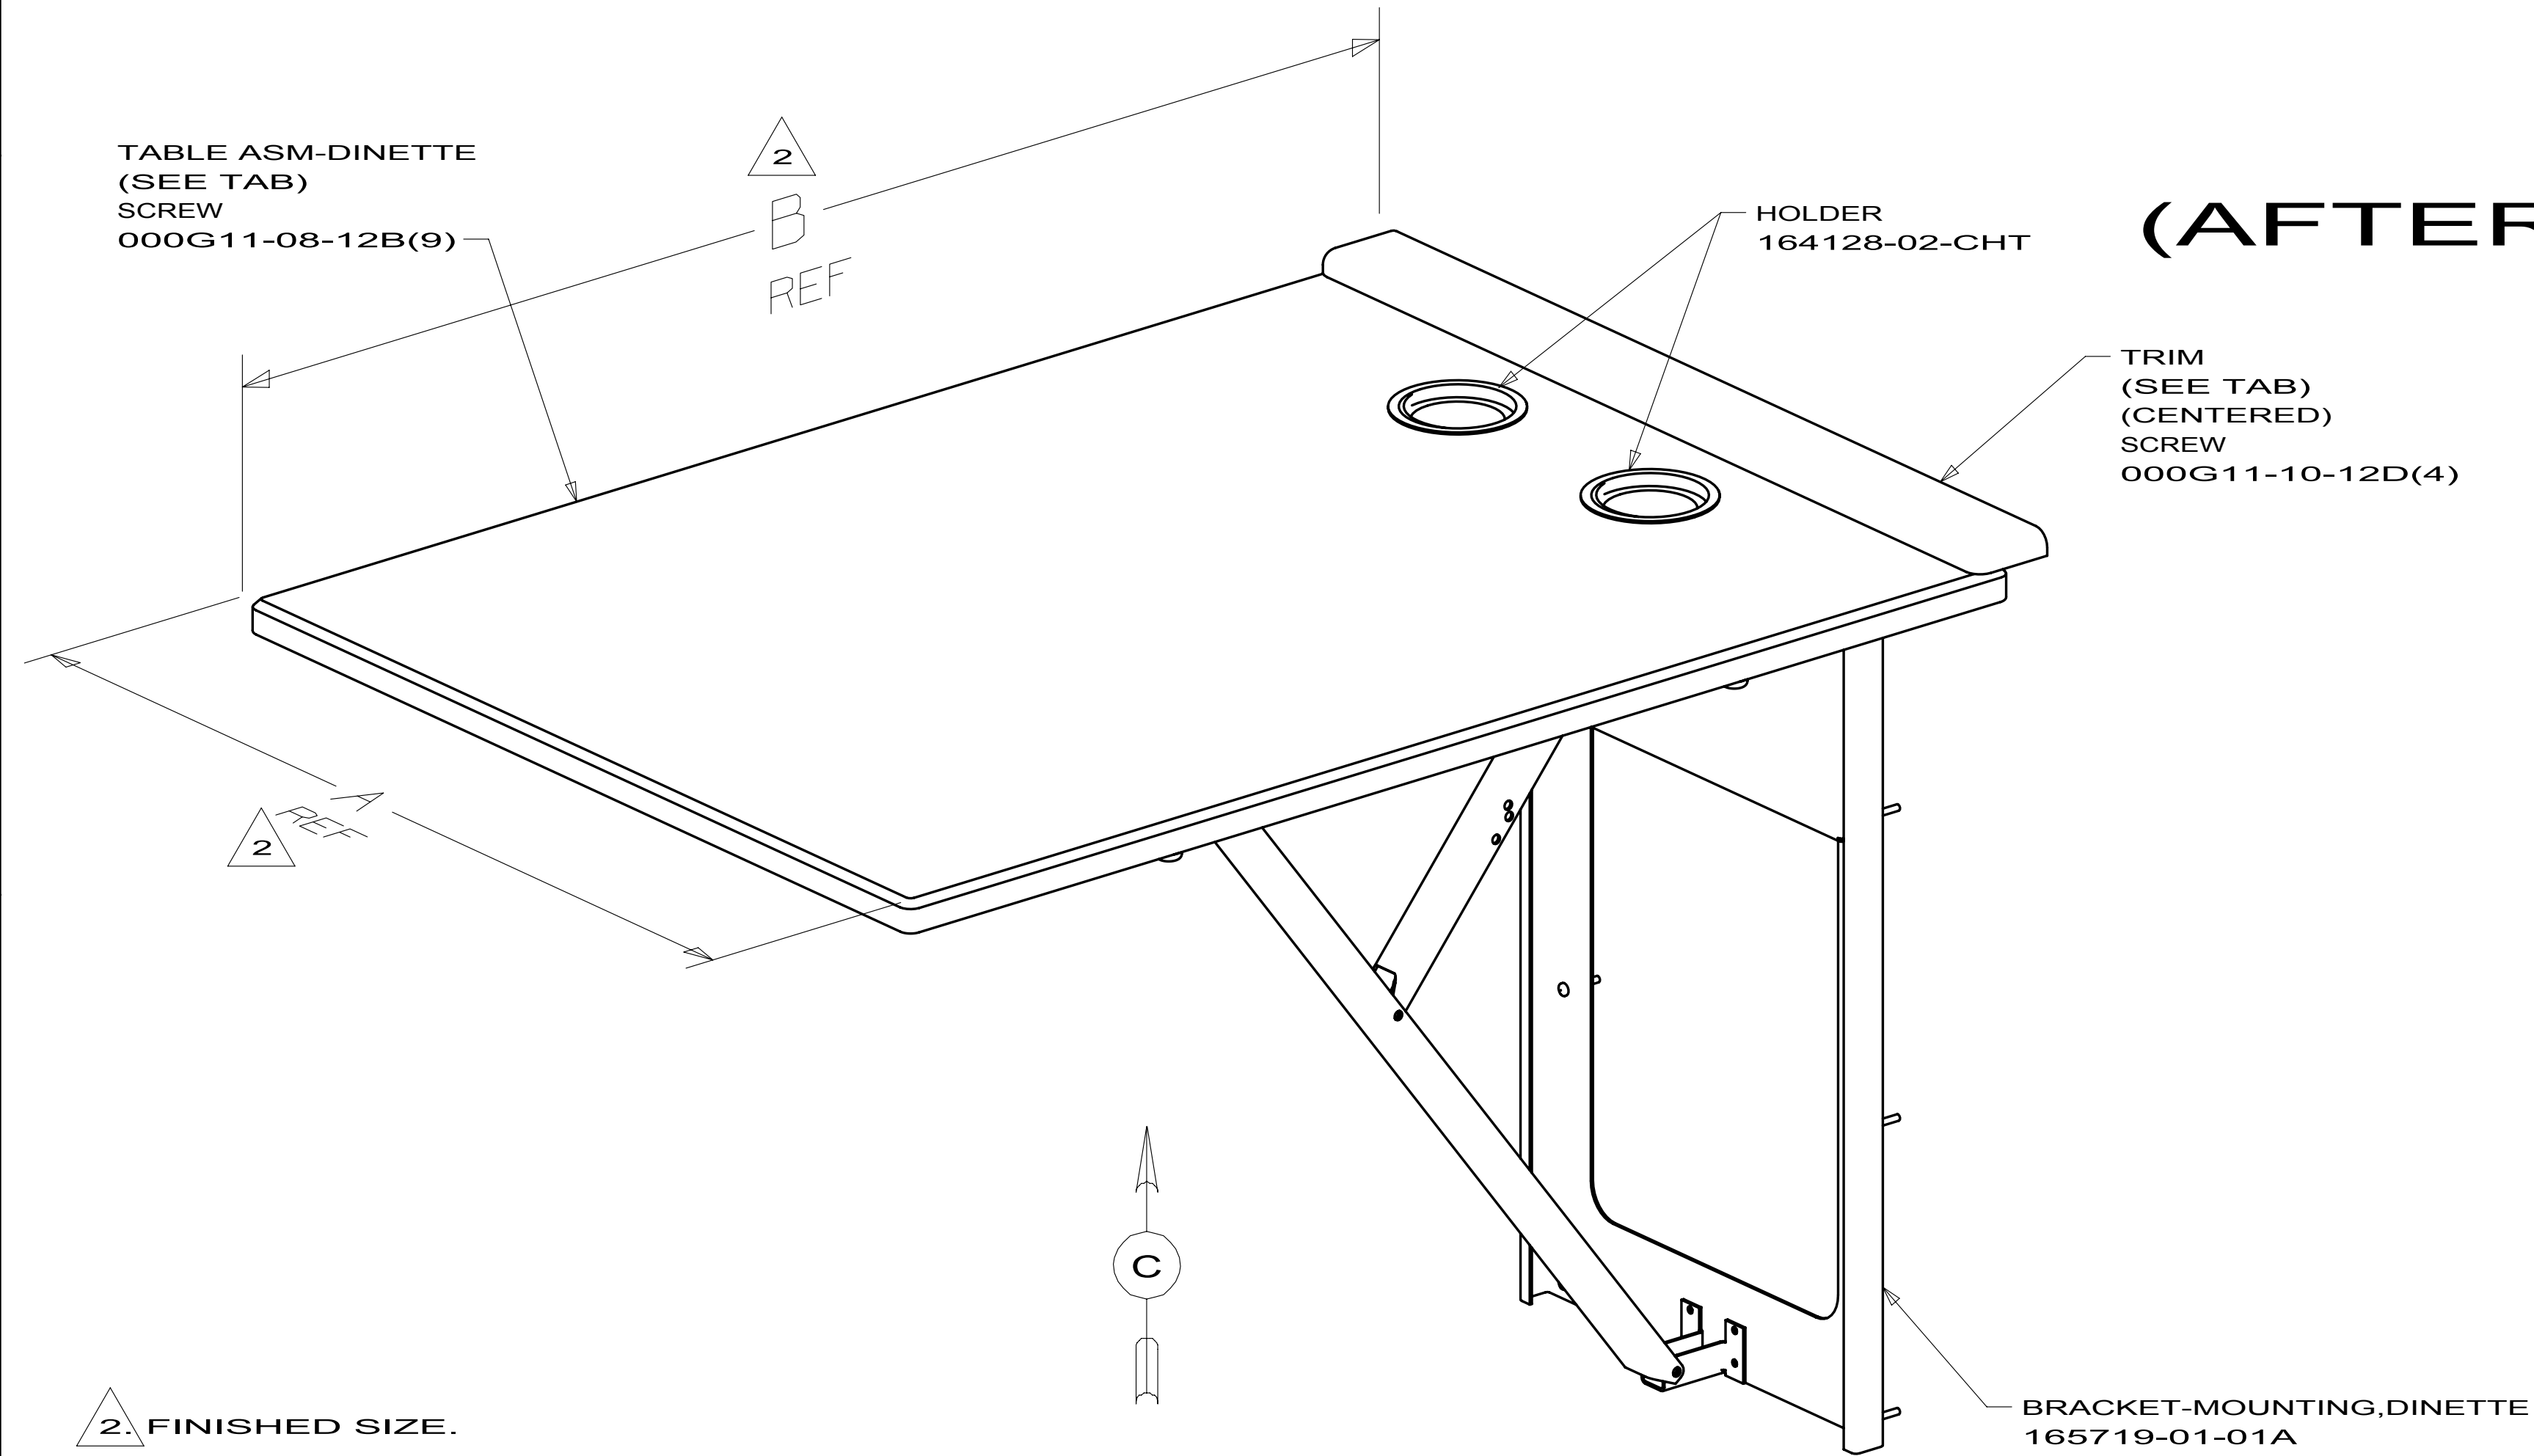

(AFTER 09-07-09)

- 165979-01 D35J,P40L
- 165979-02 D31E
- 165979-02 P39N,P34Y,J35Z
- 165979-05 J32H
- 165979-11 P40T
- 165979-13 D33C,J37F
- 165979-14 E30W
- 165979-16 E26P
- 165979-17 D37L



RELEASE	REV DATE	DWG NO	165979
REV ZONE	REVISION RECORD	DATE	0FTR-ORIG

WINNEBAGO INDUSTRIES		COPYRIGHT 2010 WINNEBAGO INDUSTRIES, INC.	
DFTD	ORIG. DATE	ALL DIMENSIONS ARE IN MILLIMETERS	
CHRR			
P.E.			
M.E.	FIRST USED		
DSNR	09 J32H		
UNSPECIFIED TOLERANCES ARE:		MATERIAL:	
WHOLE DIM (X) : 1.5			
ONE-PLACE (X.X) : 0.8			
TWO-PLACE (X.XX) :			
ANGLE :			
THIRD ANGLE PROJECTION			
DO NOT SCALE DRAWING		REFER TO ES0018 FOR FASTENER TIGHTENING GUIDELINES	
TITLE: TABLE COMPLETE-DINETTE			
SHEET 1 OF 3		PART NO 165979 REV	

2 FINISHED SIZE.


- 1. TABLE MUST SUPPORT UP TO 300 LBS CENTERED, 305 MM FROM END. TABLE IS TO REST ON A 14 MM LEDGE ON EACH SIDE.

NOTES:

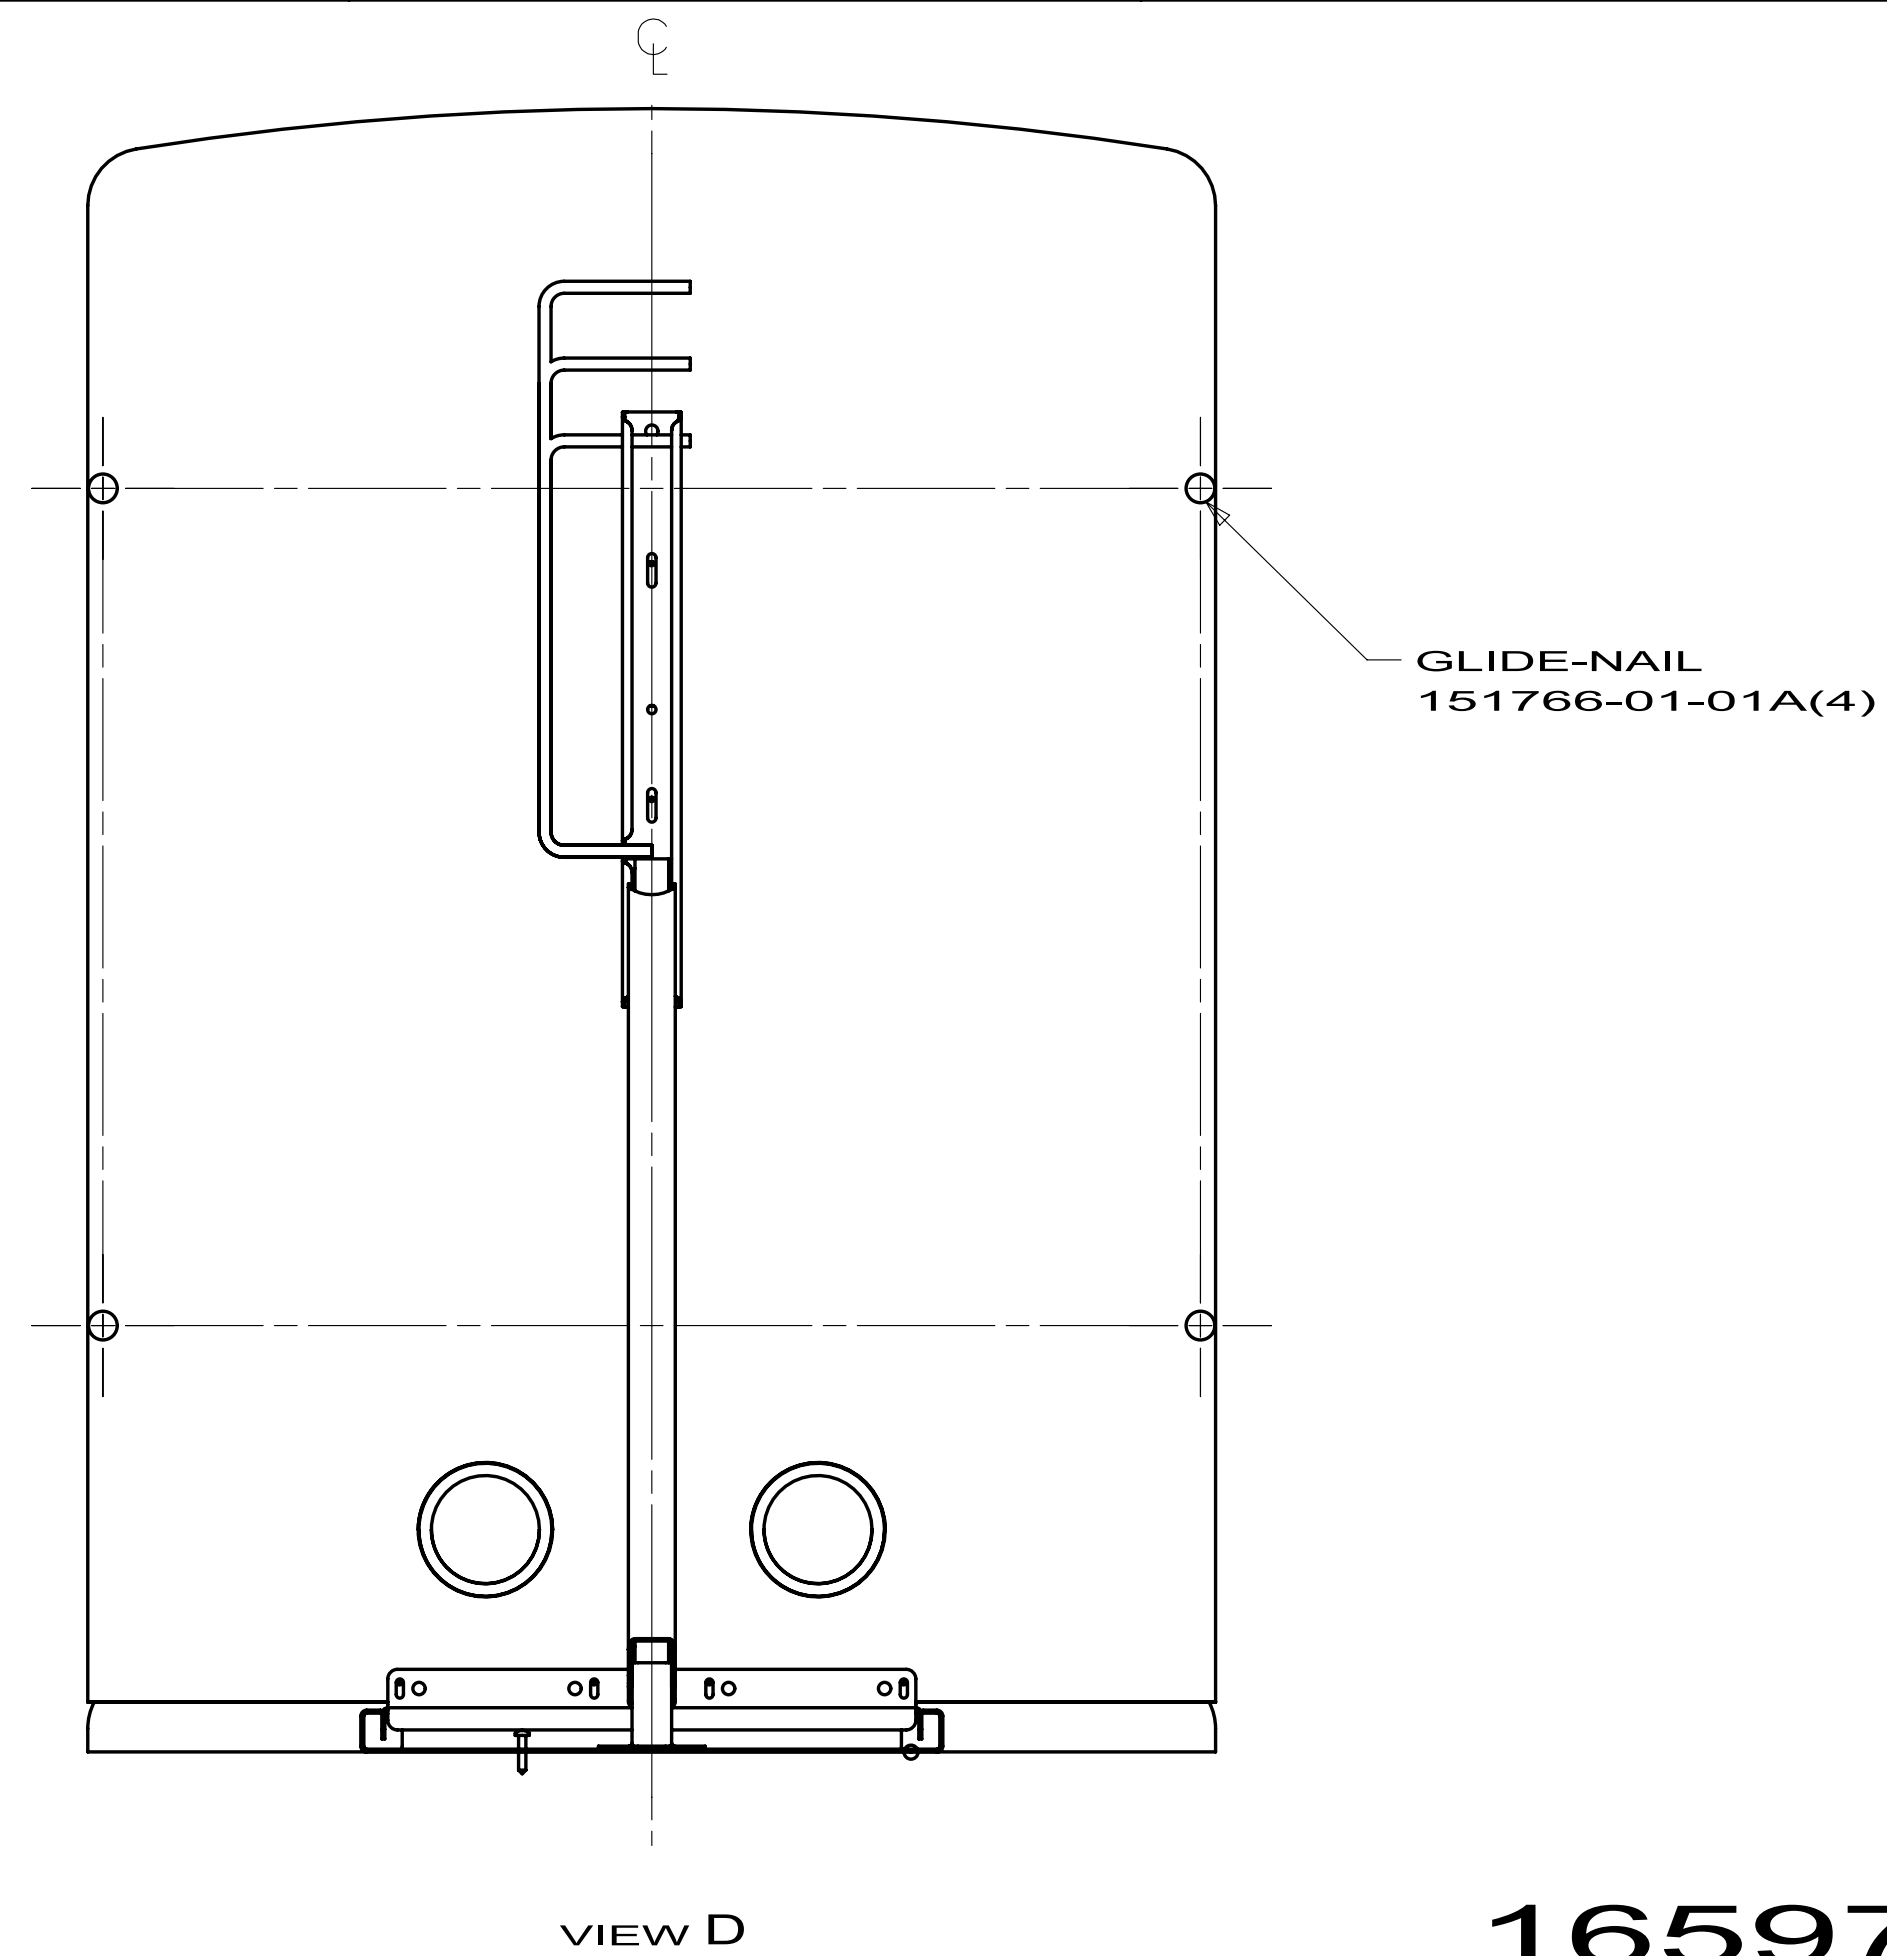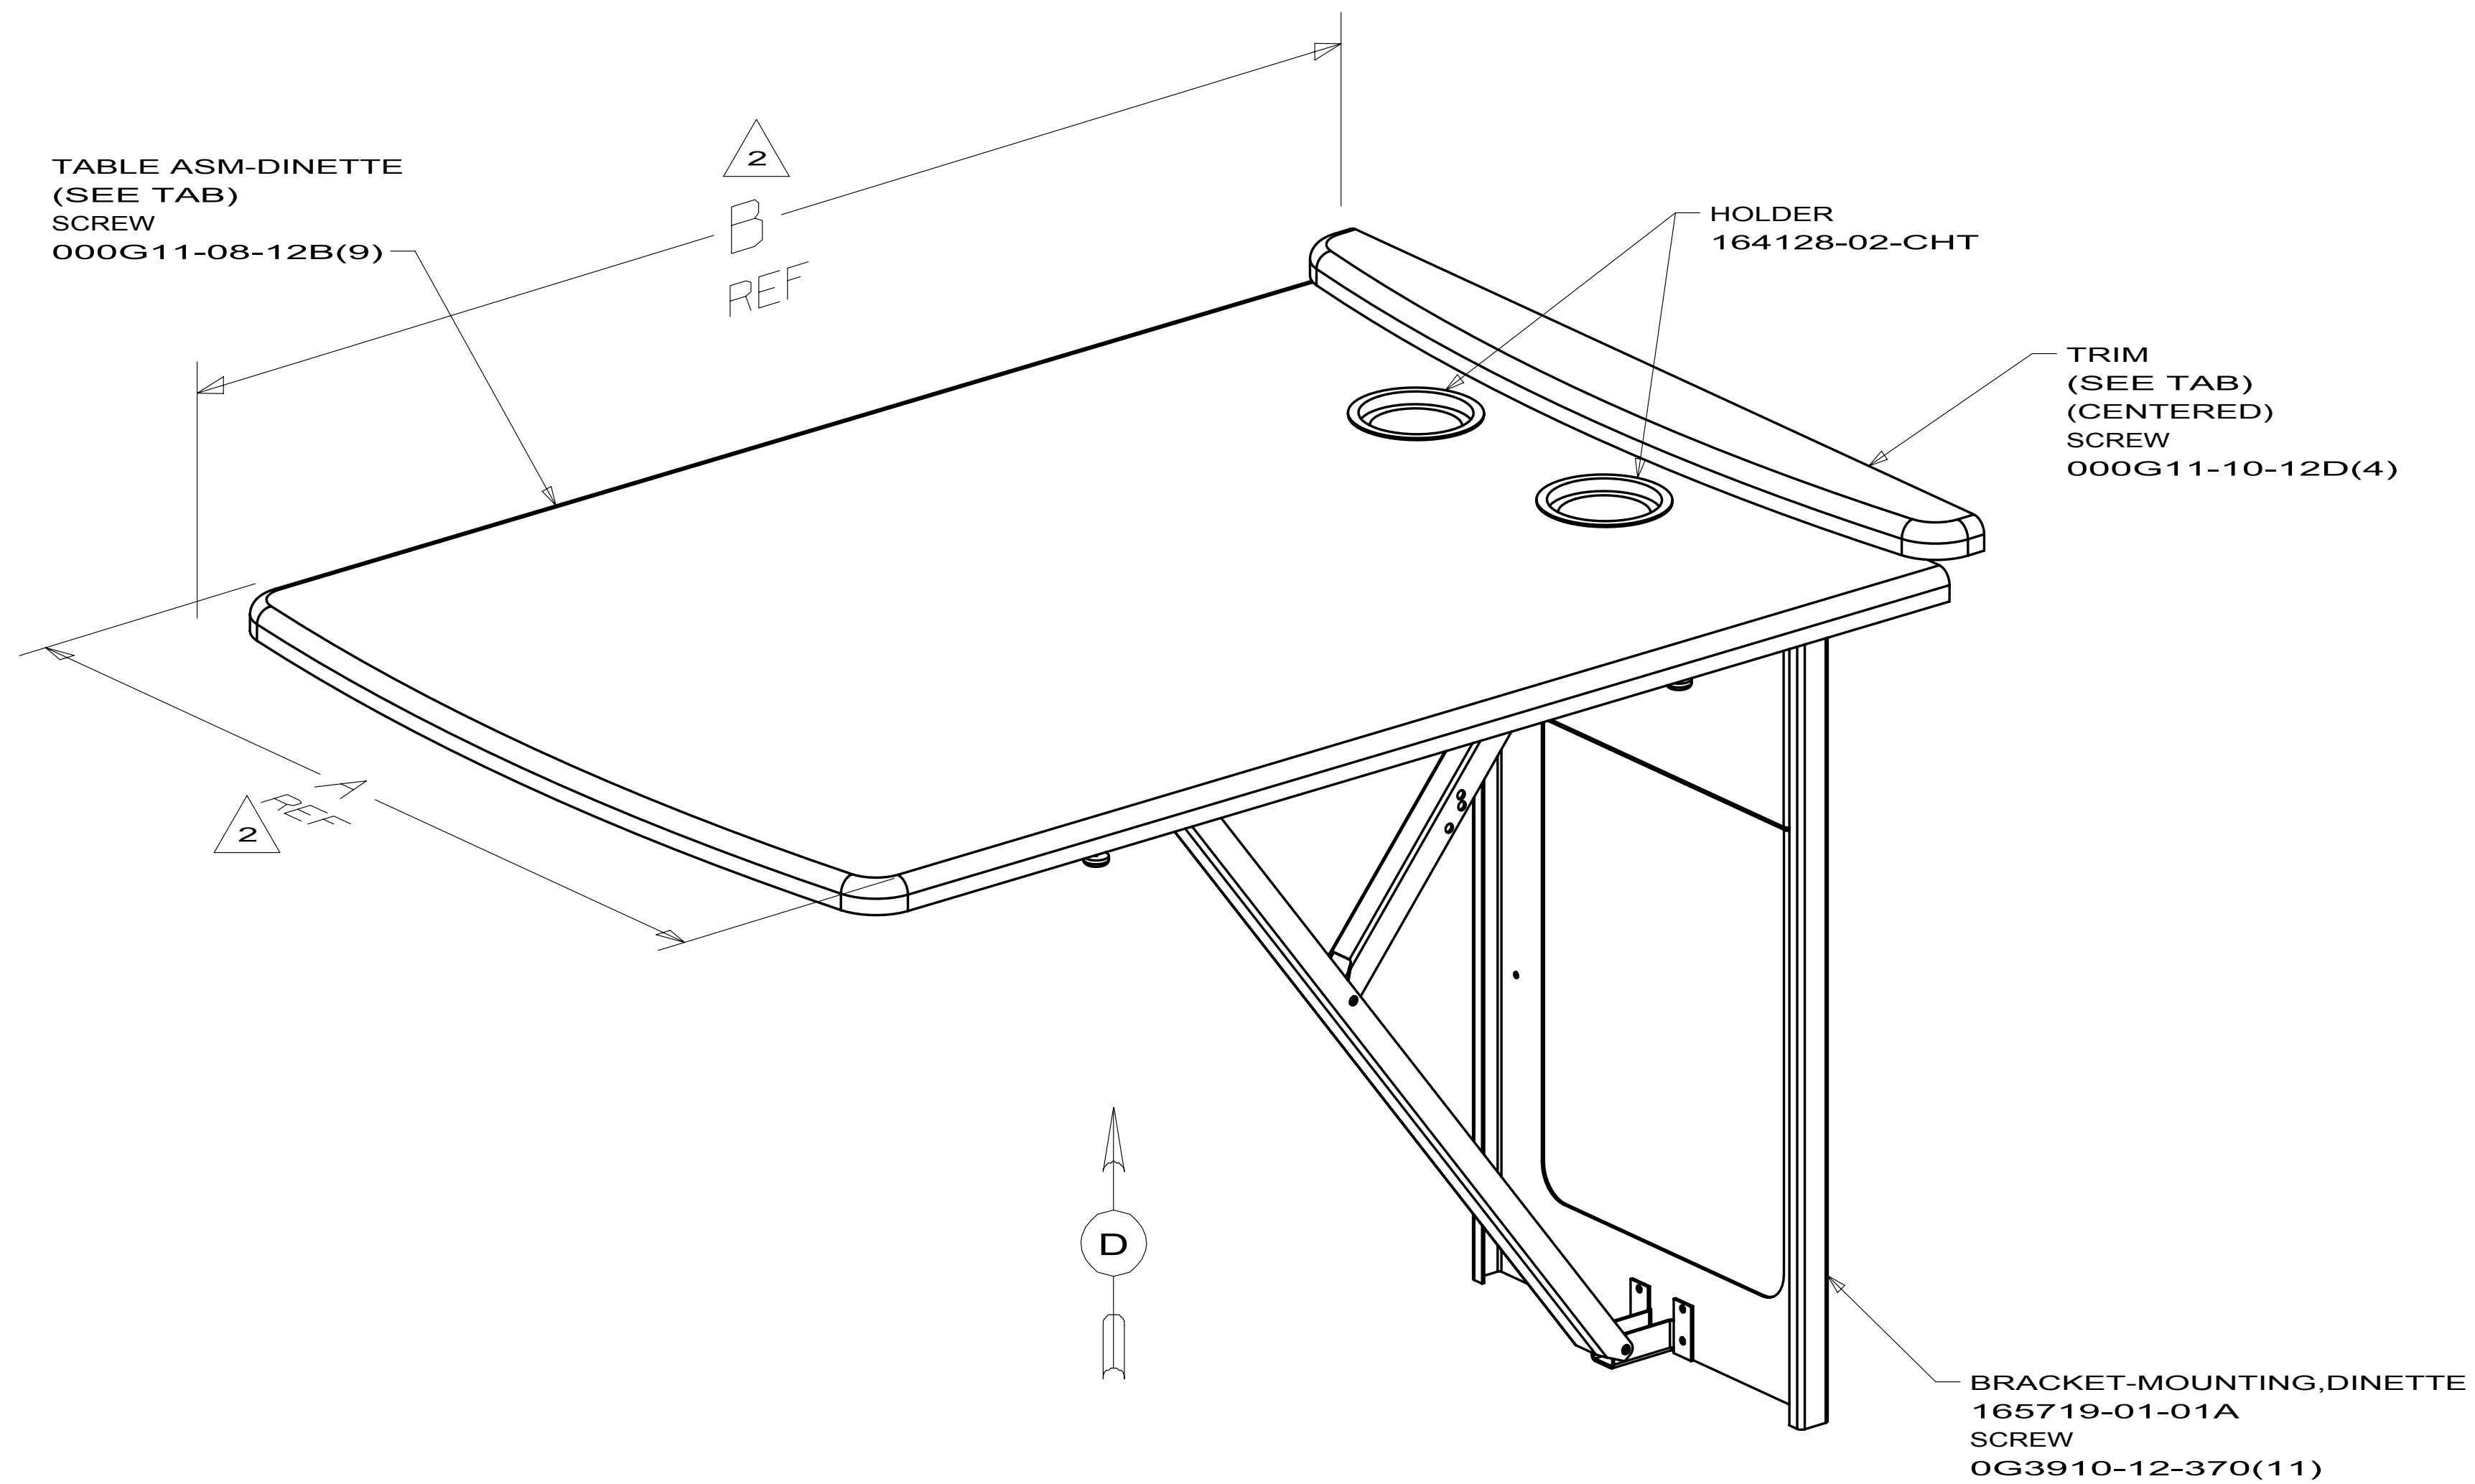

165979-03 D35J
165979-04 329B
165979-06 331C
165979-07 730C
(UP TO 09-06-09) 165979-09 D31E
165979-12 D37L
165979-15 D33C


FIRST USED		
09 J32H		
DO NOT SCALE DRAWING		
TITLE: TABLE COMPLETE-DINETTE		
SHEET 2	PART NO 165979	REV

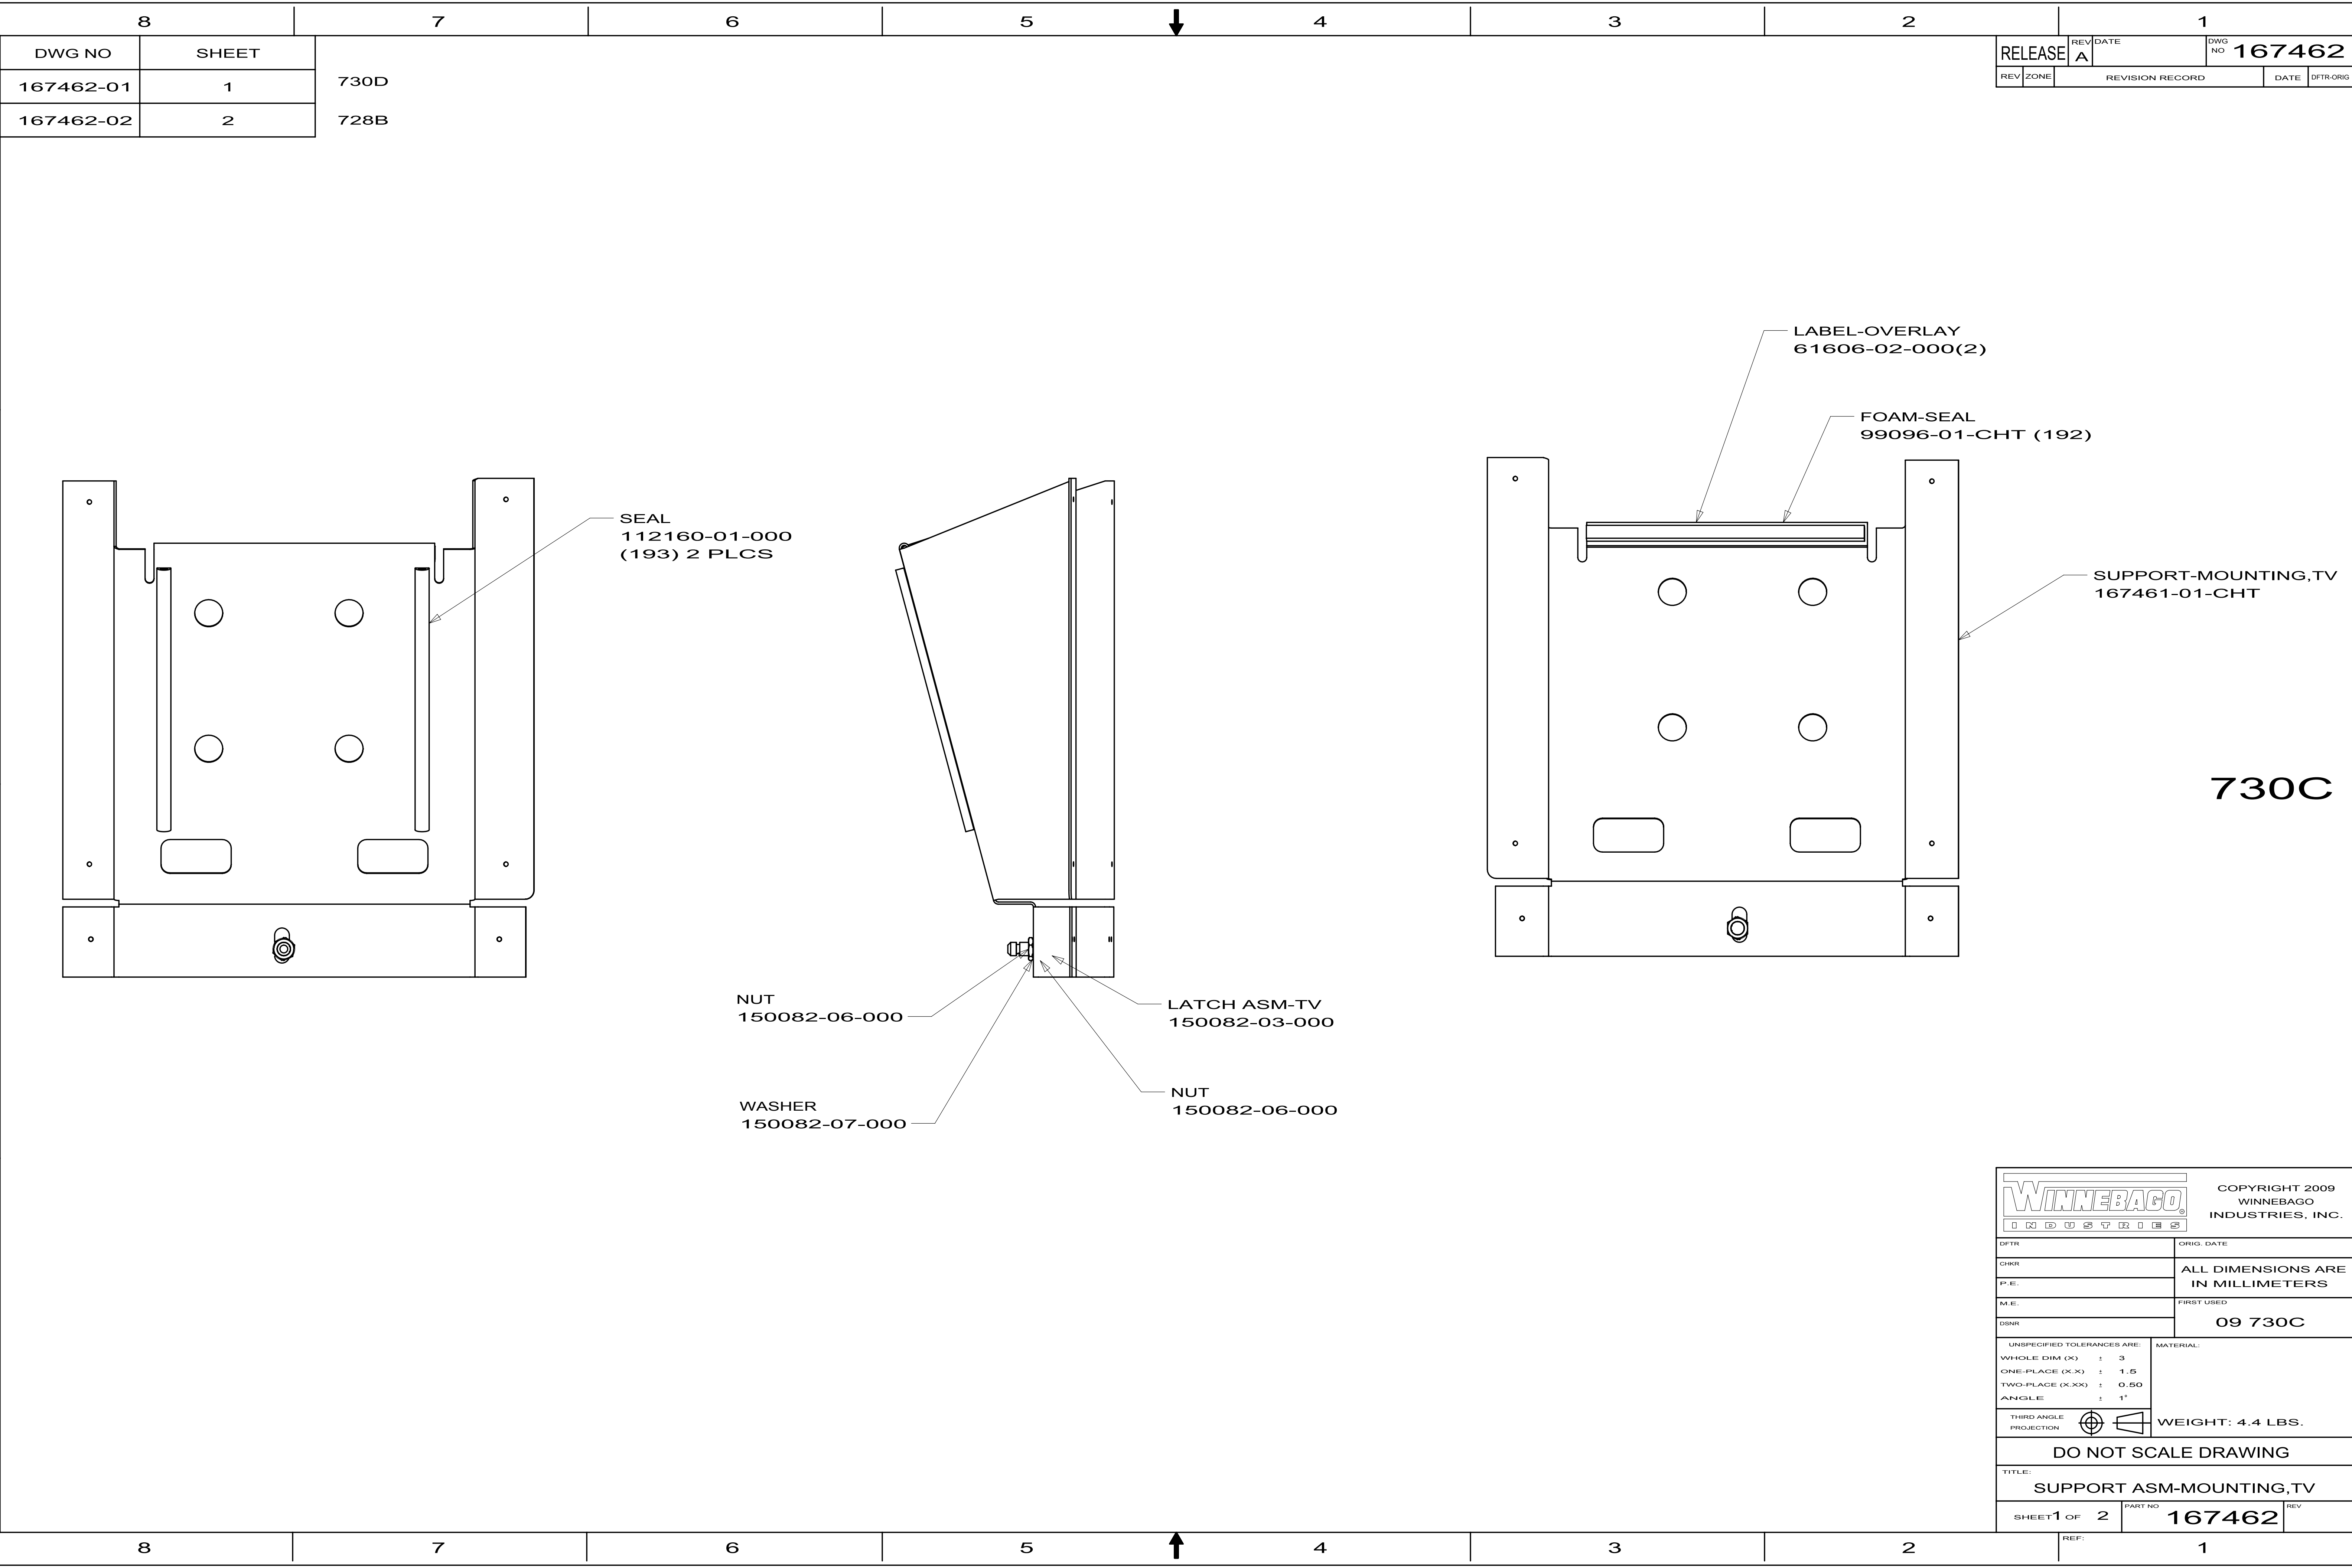

DWG NO	SHEET
167462-01	1
167462-02	2



730D
728B

RELEASE	REV A	DATE	DWG NO 167462
REV ZONE	REVISION RECORD		DATE DFT-ORIG

 WINNEBAGO® INDUSTRIES		COPYRIGHT 2009 WINNEBAGO INDUSTRIES, INC.	
DFT-OR		ORIG. DATE	
CHK-OR		ALL DIMENSIONS ARE IN MILLIMETERS	
P.E.			
M.E.		FIRST USED	
DSNR		09 730C	
UNSPECIFIED TOLERANCES ARE:		MATERIAL:	
WHOLE DIM (X) ± 3		WEIGHT: 4.4 LBS.	
ONE-PLACE (X.X) ± 1.5			
TWO-PLACE (X.XX) ± 0.50			
ANGLE ± 1°			
THIRD ANGLE PROJECTION			
DO NOT SCALE DRAWING			
TITLE: SUPPORT ASM-MOUNTING,TV			
SHEET 1 OF 2		PART NO 167462	REV

DWG NO	SHEET
167463-01	1
167463-02	2

		1			
RELEASE	REV A	DATE	DWG NO	167463	
REV	ZONE	REVISION RECORD		DATE	DFTR-ORIG

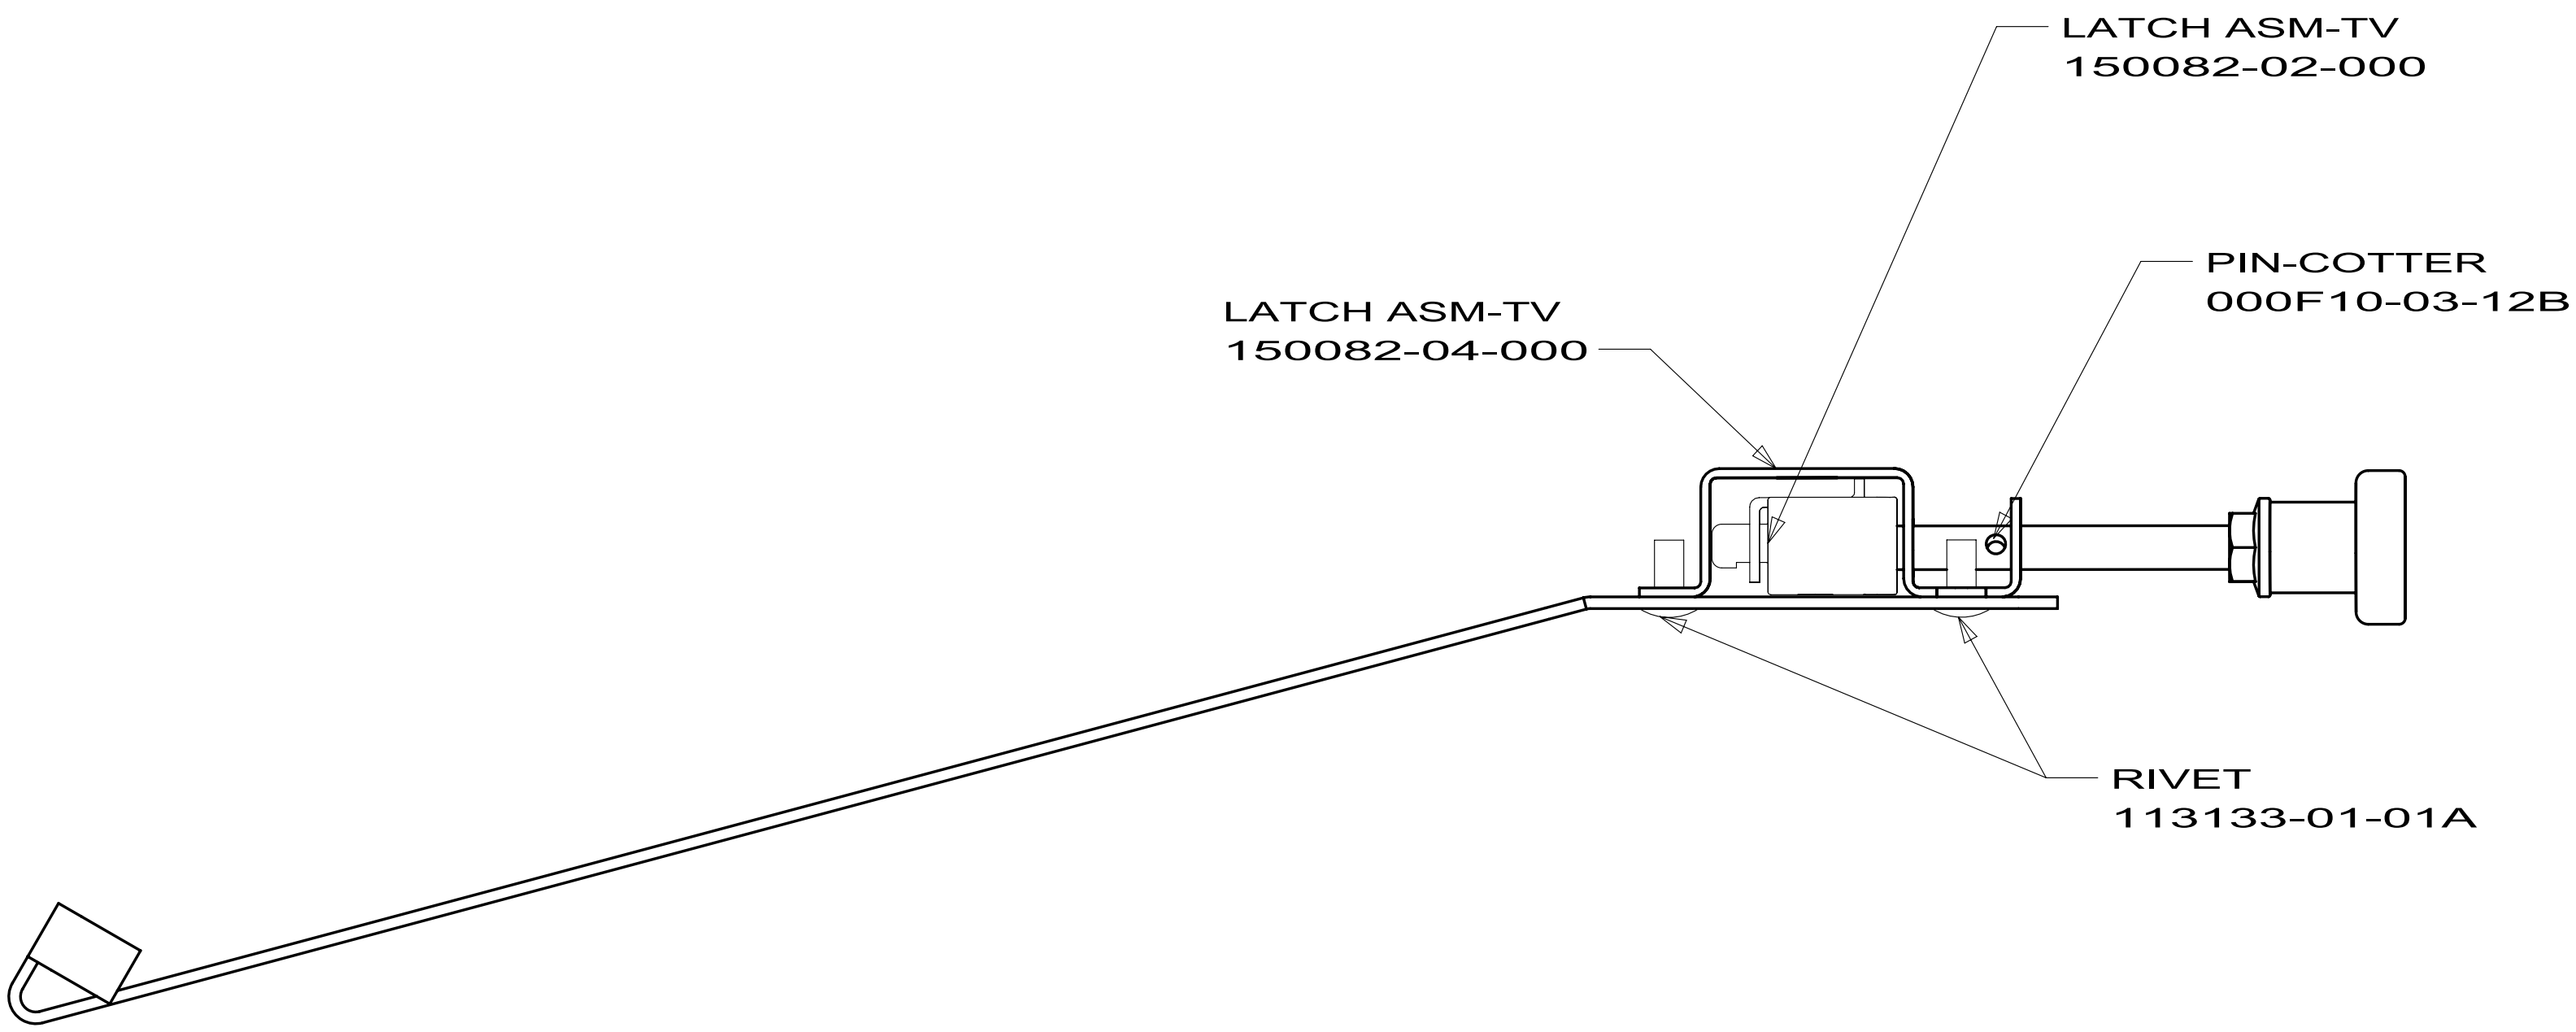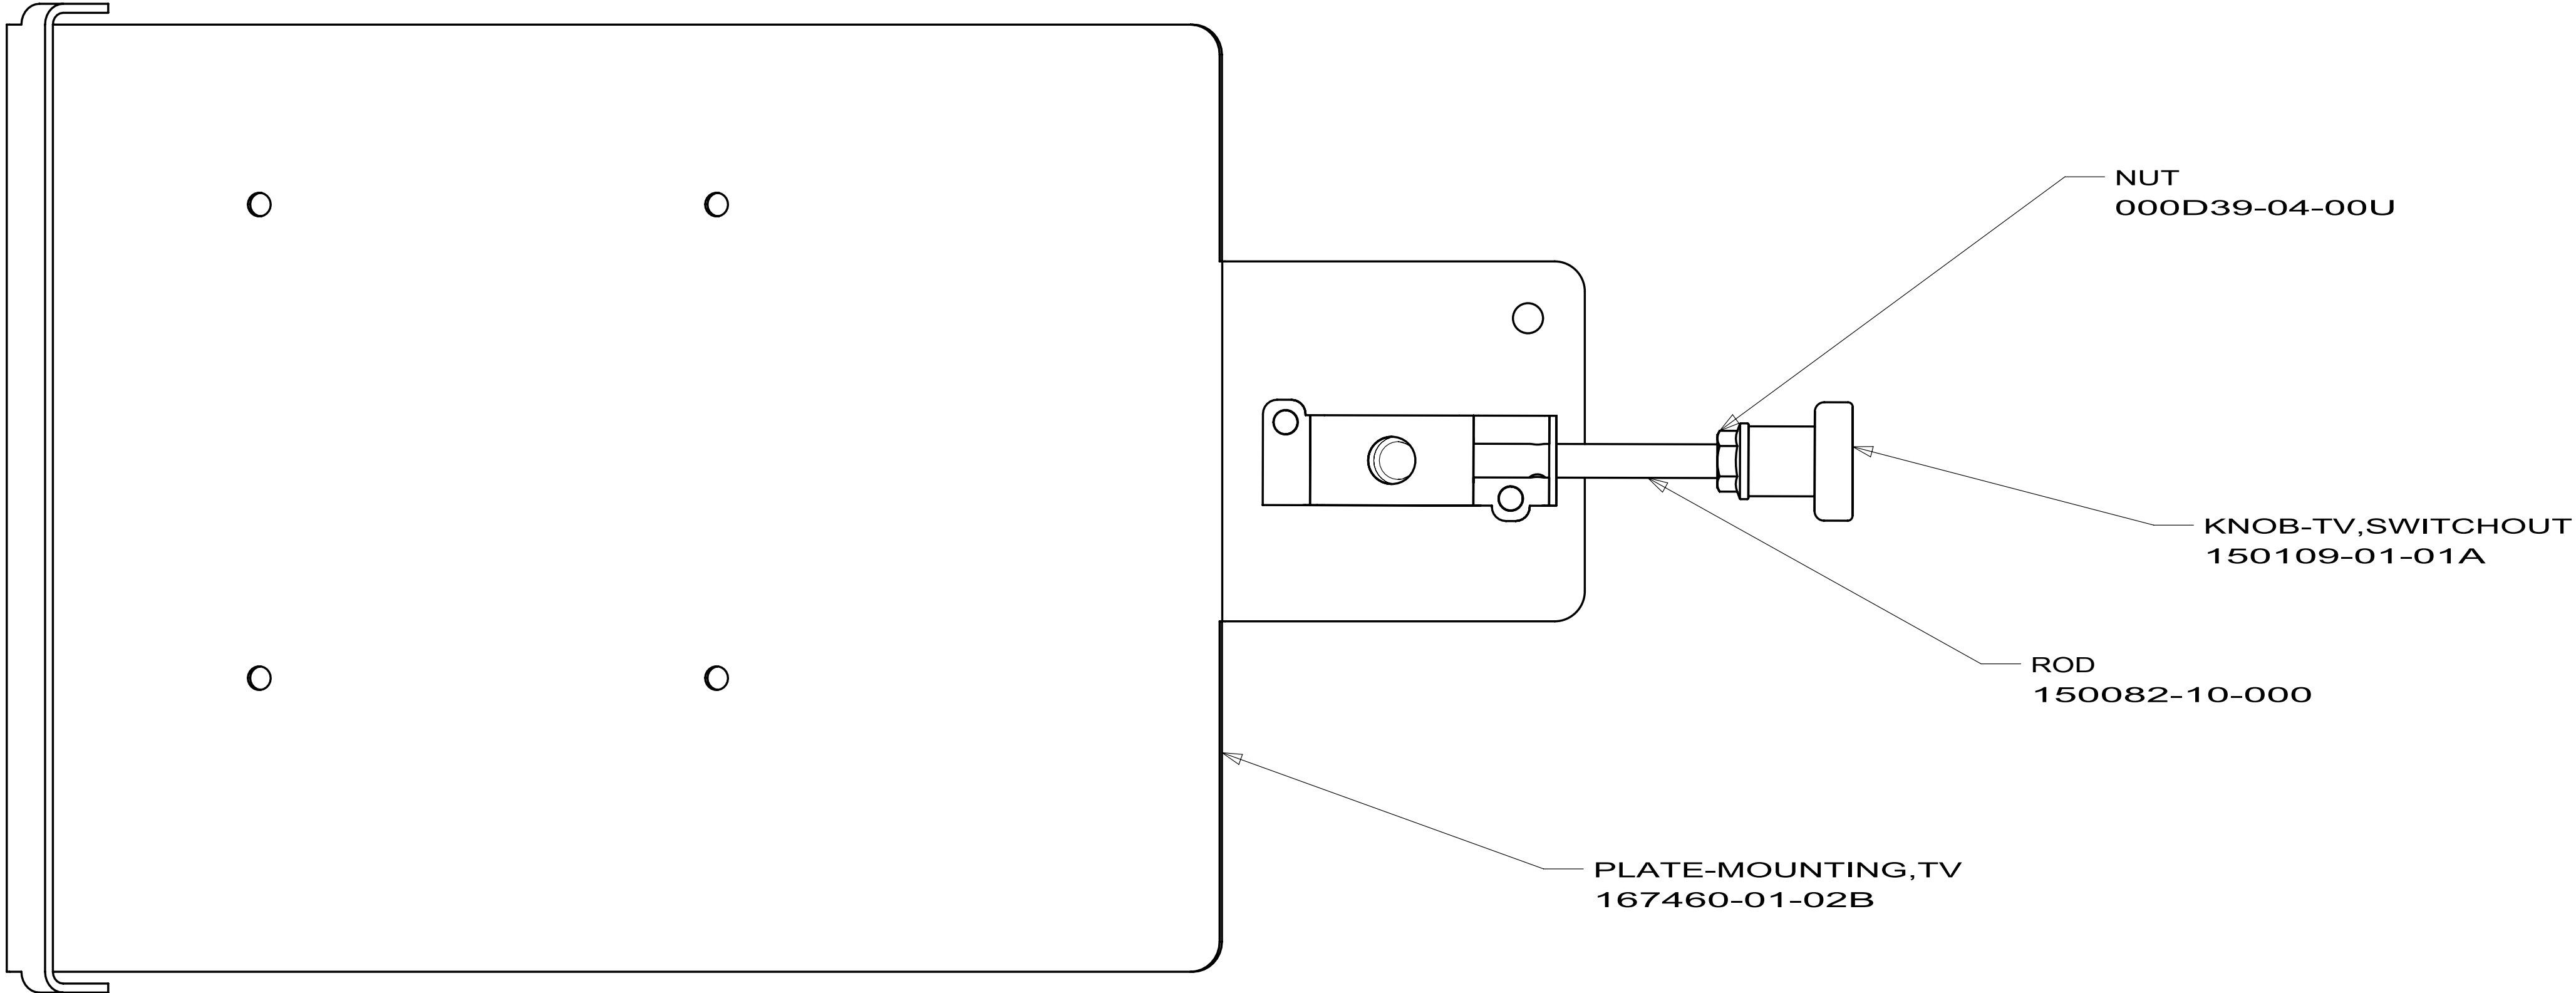


WINNEBAGO INDUSTRIES		COPYRIGHT 2010 WINNEBAGO INDUSTRIES, INC.	
DFTR	ORIG. DATE		
CHKR	ALL DIMENSIONS ARE IN MILLIMETERS		
P.E.			
M.E.	FIRST USED		
DSNR	09 730C		
UNSPECIFIED TOLERANCES ARE:		MATERIAL:	
WHOLE DIM (X) : 3			
ONE-PLACE (X.X) : 1.5			
TWO-PLACE (X.XX) : 0.50			
ANGLE : 1°			
THIRD ANGLE PROJECTION		WEIGHT: 2.5 LBS.	
DO NOT SCALE DRAWING		REFER TO ES0018 FOR FASTENER TIGHTENING GUIDELINES	
TITLE: PLATE ASM-MOUNTING, TV			
SHEET 1 OF 2		PART NO 167463	REV
REF:		1	



730C

730C


FIRST USED			08 231J
DO NOT SCALE DRAWING			
TITLE:			
CABINET ASM-DINETTE			
SHEET 4	PART NO	167837	REV

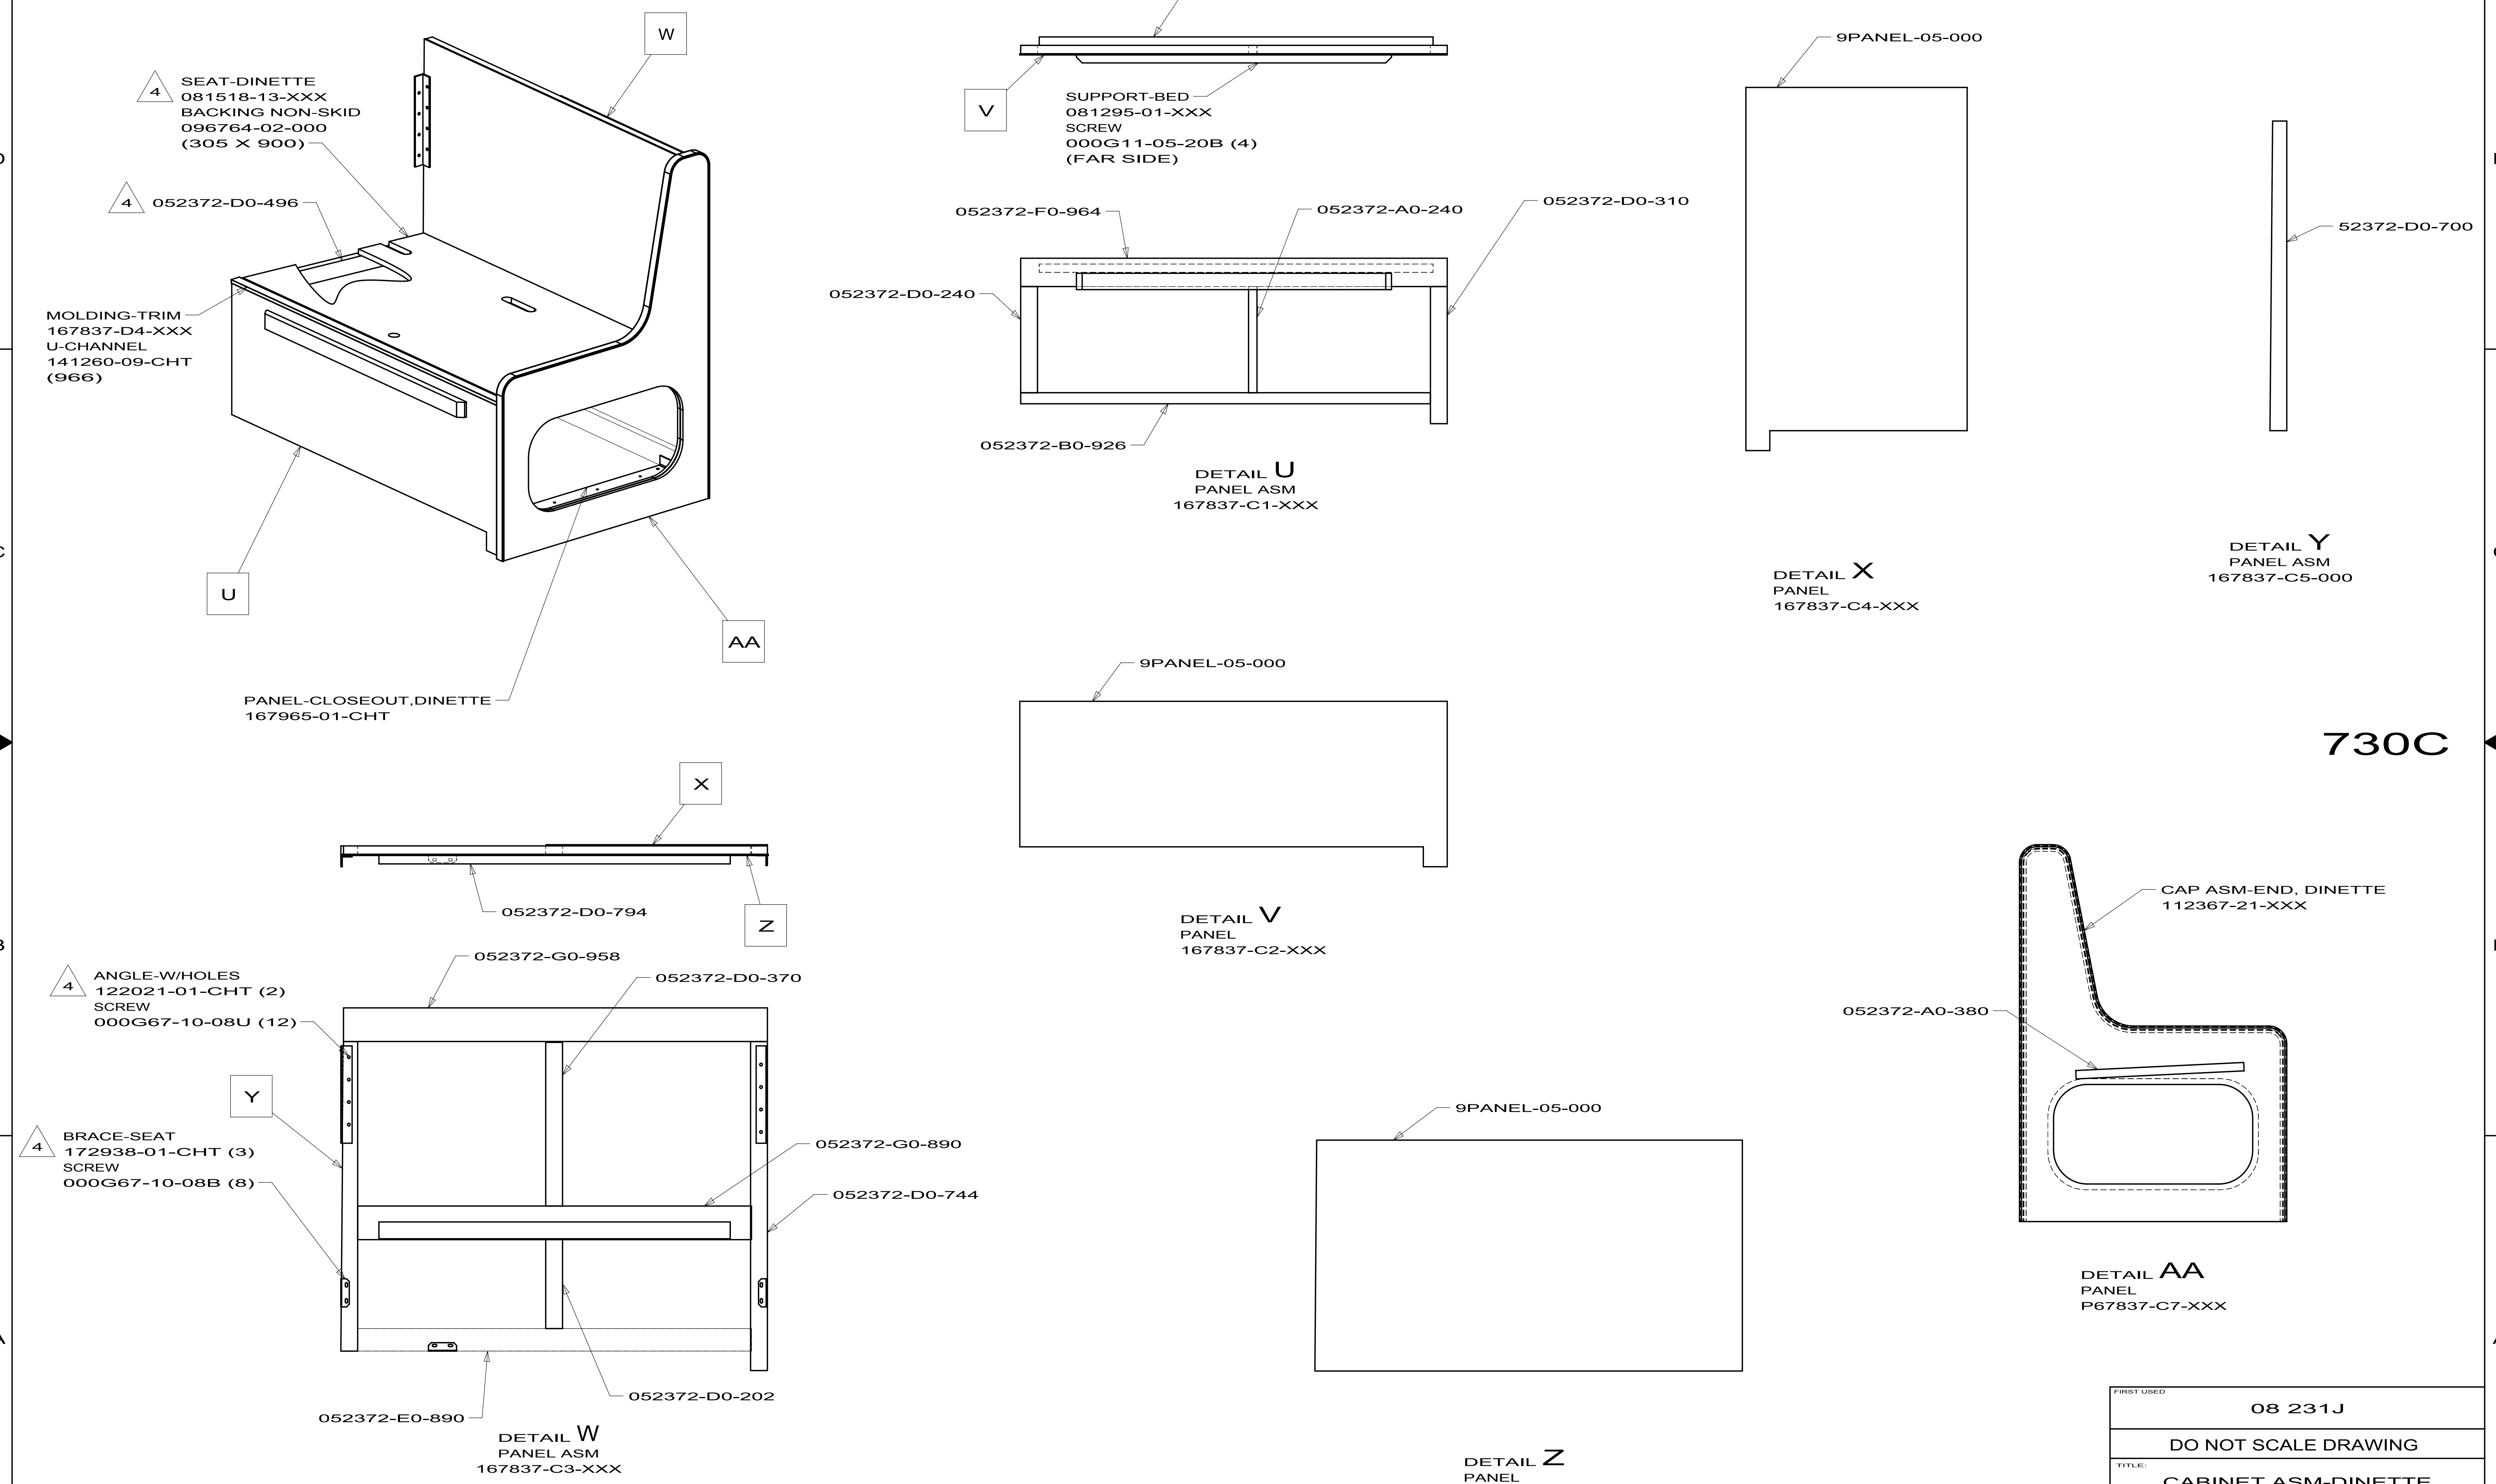


730C

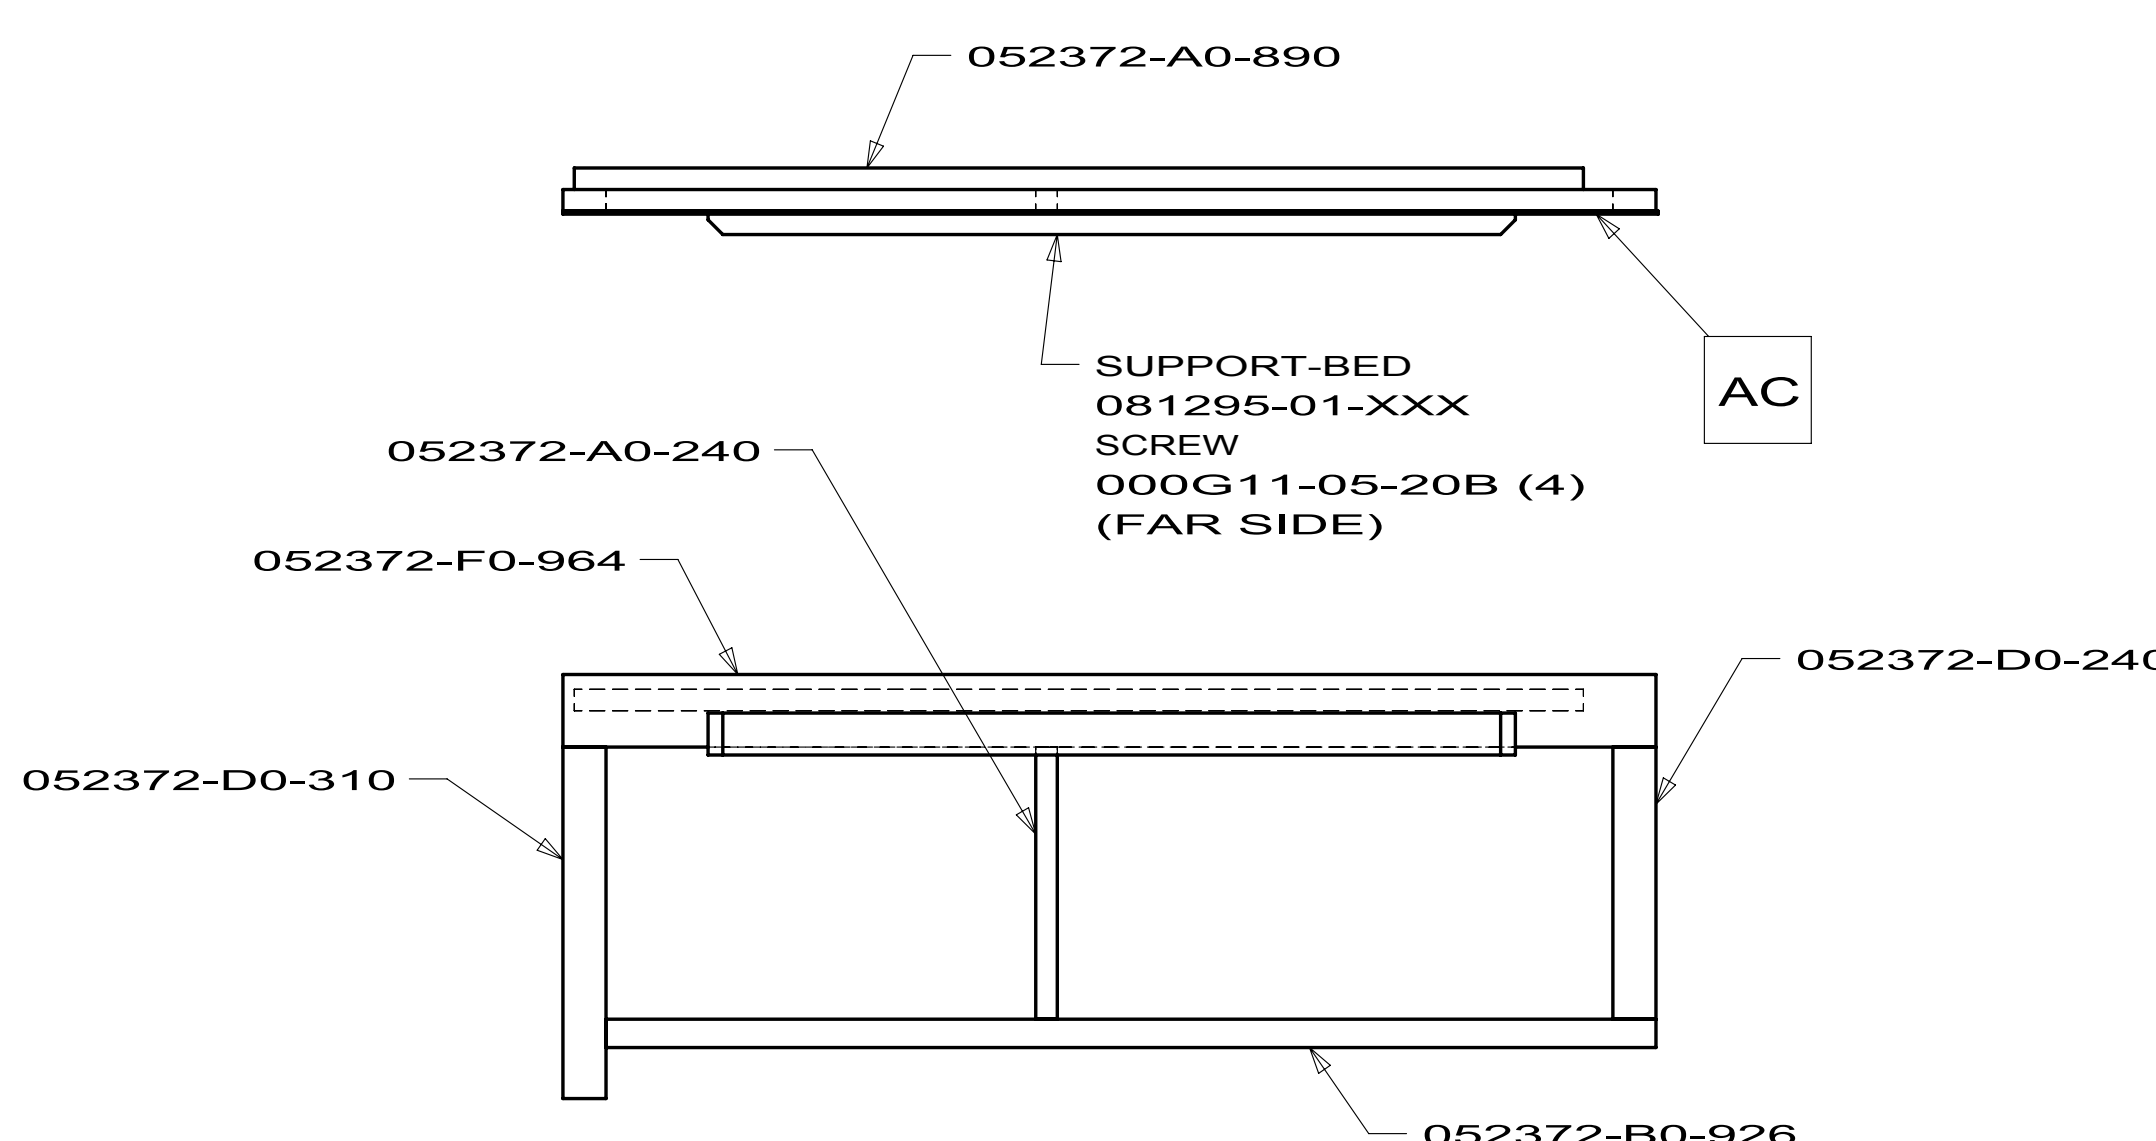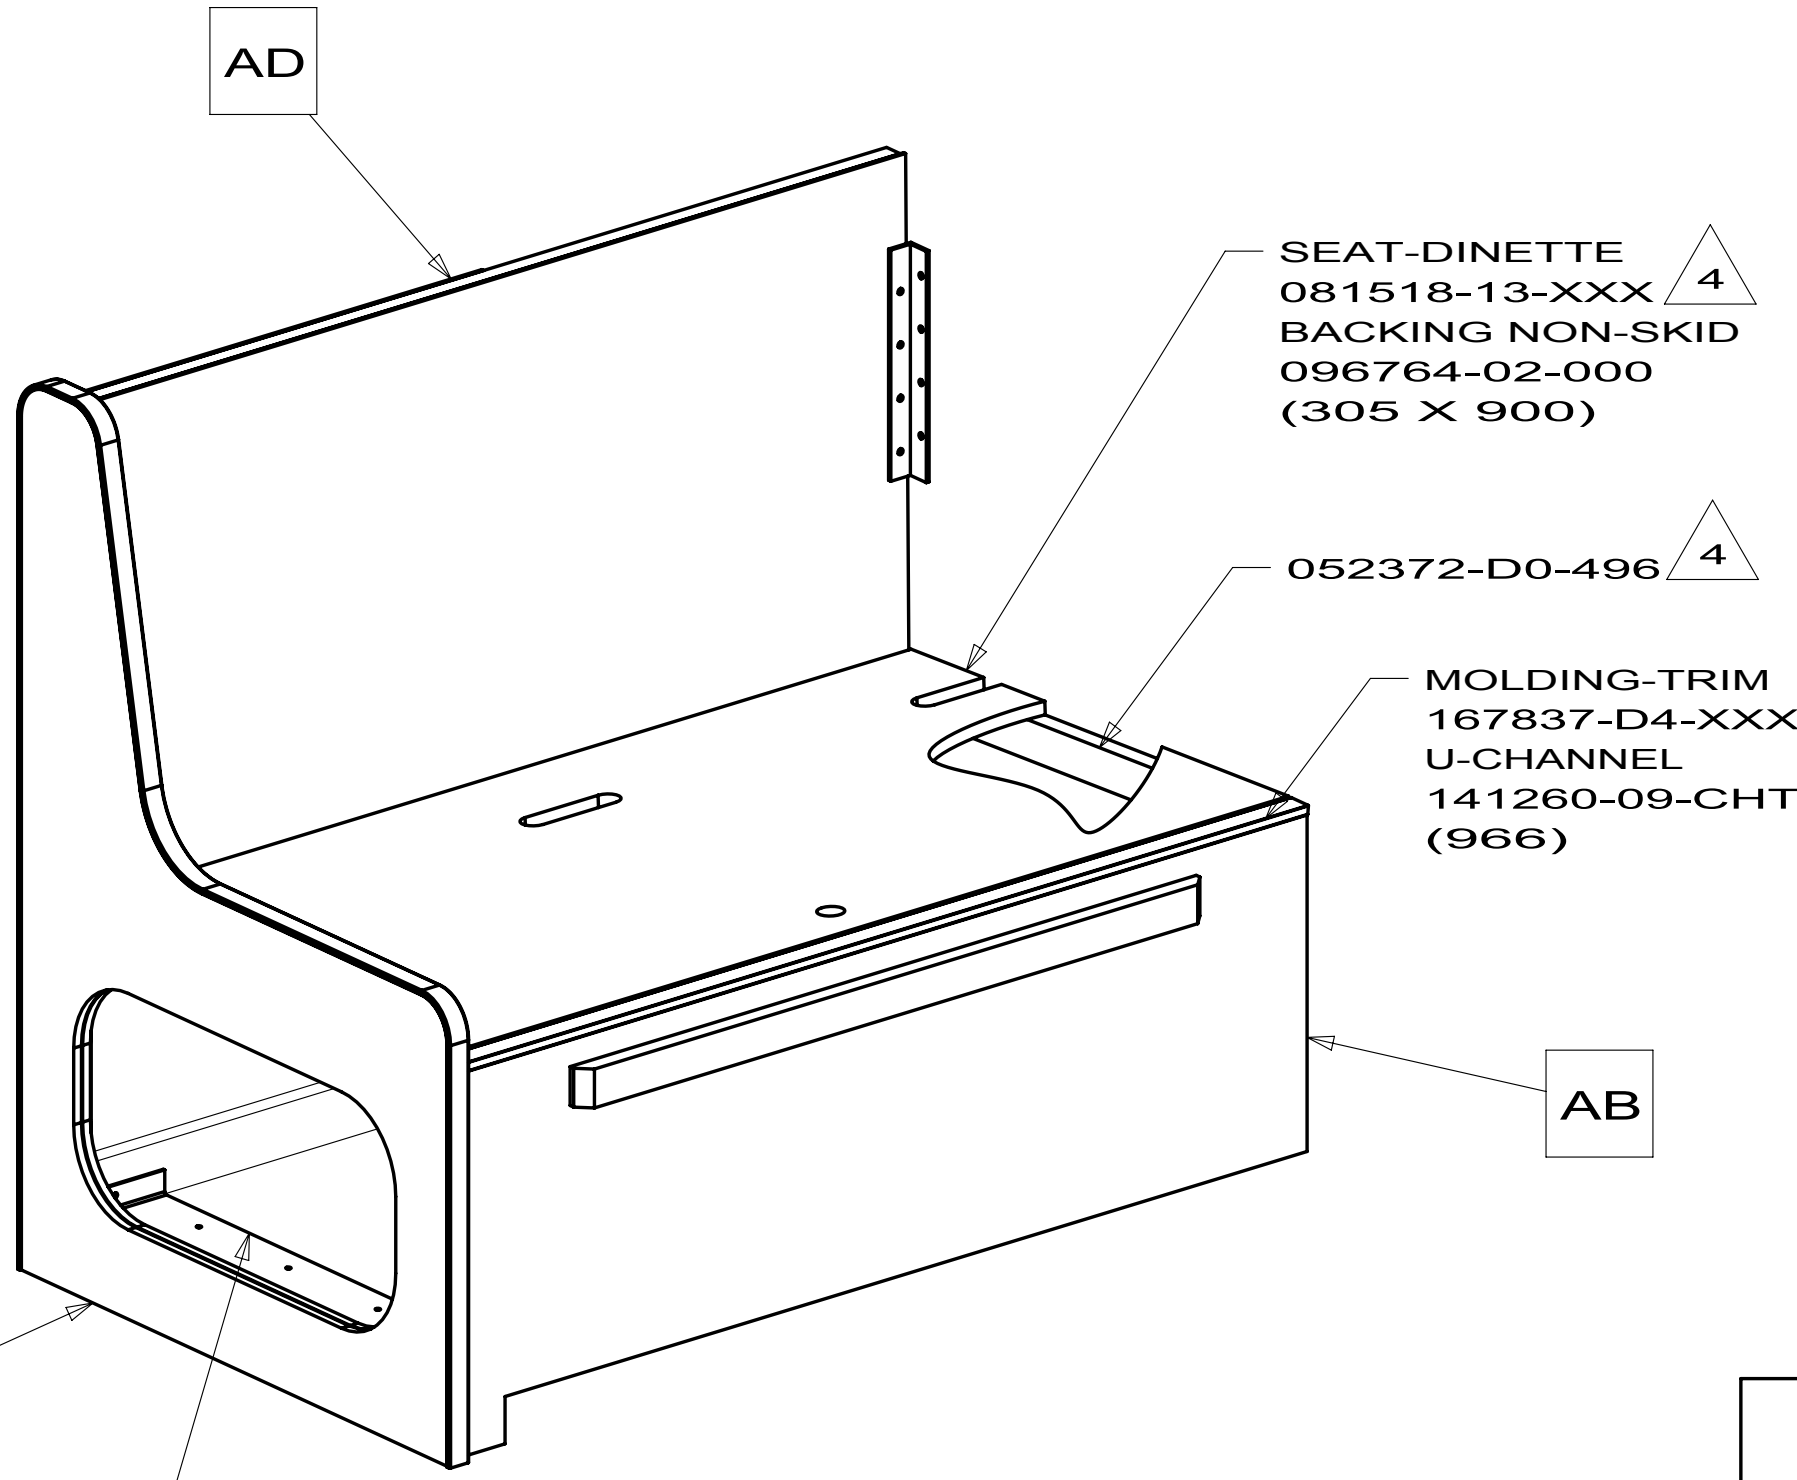



DETAIL AB
PANEL ASM
167837-C8-XXX

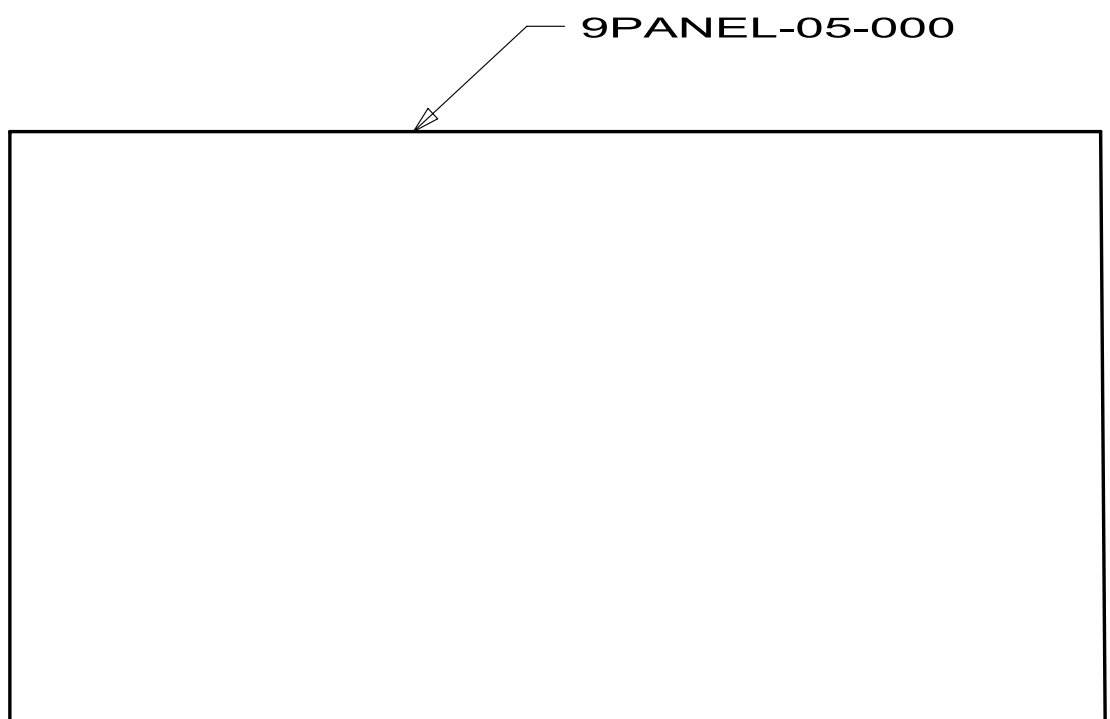


DETAIL AG
PANEL ASM
167837-D5-XXX

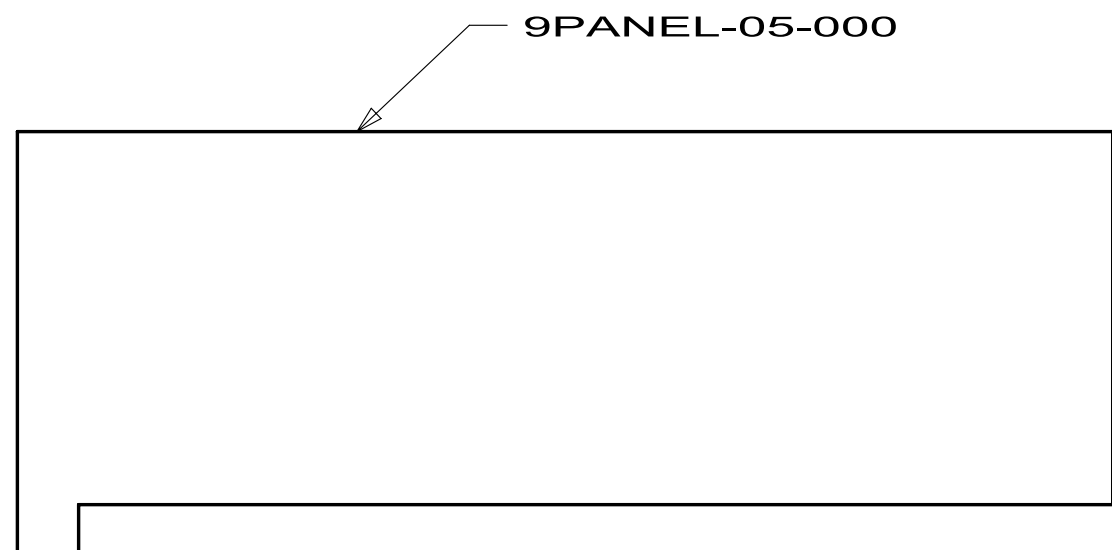


DETAIL AC
PANEL
167837-C9-XXX

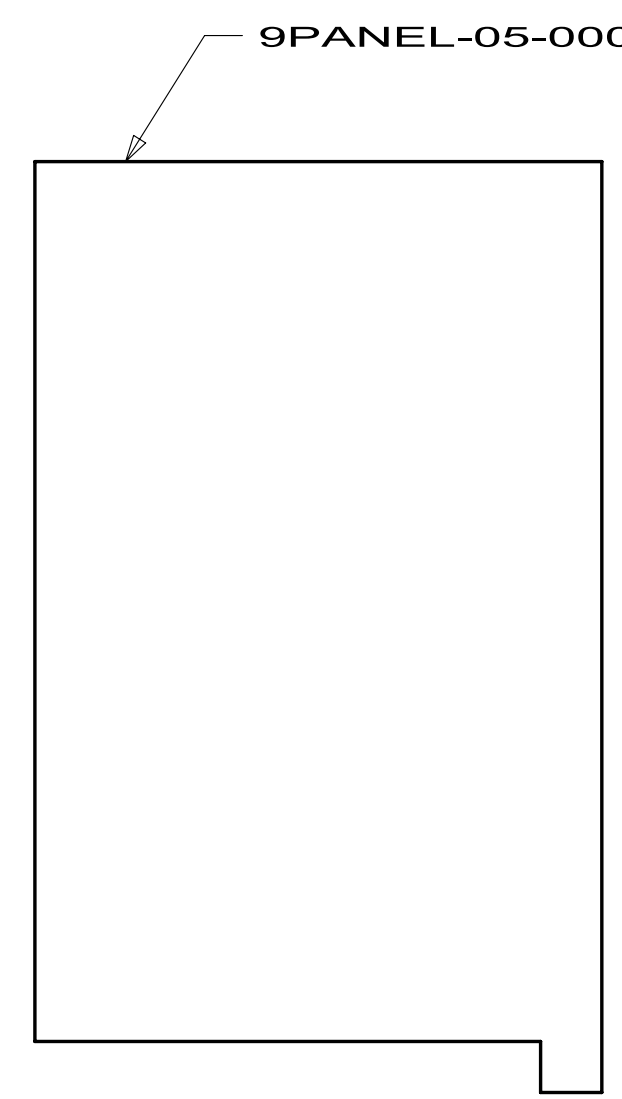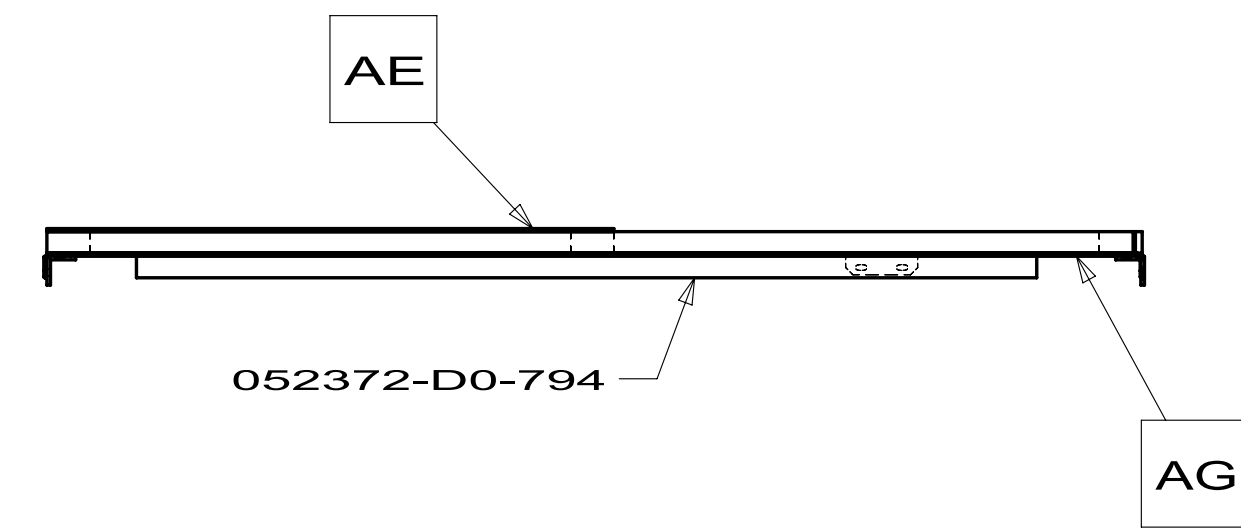

DETAIL AE
PANEL
167837-D1-XXX

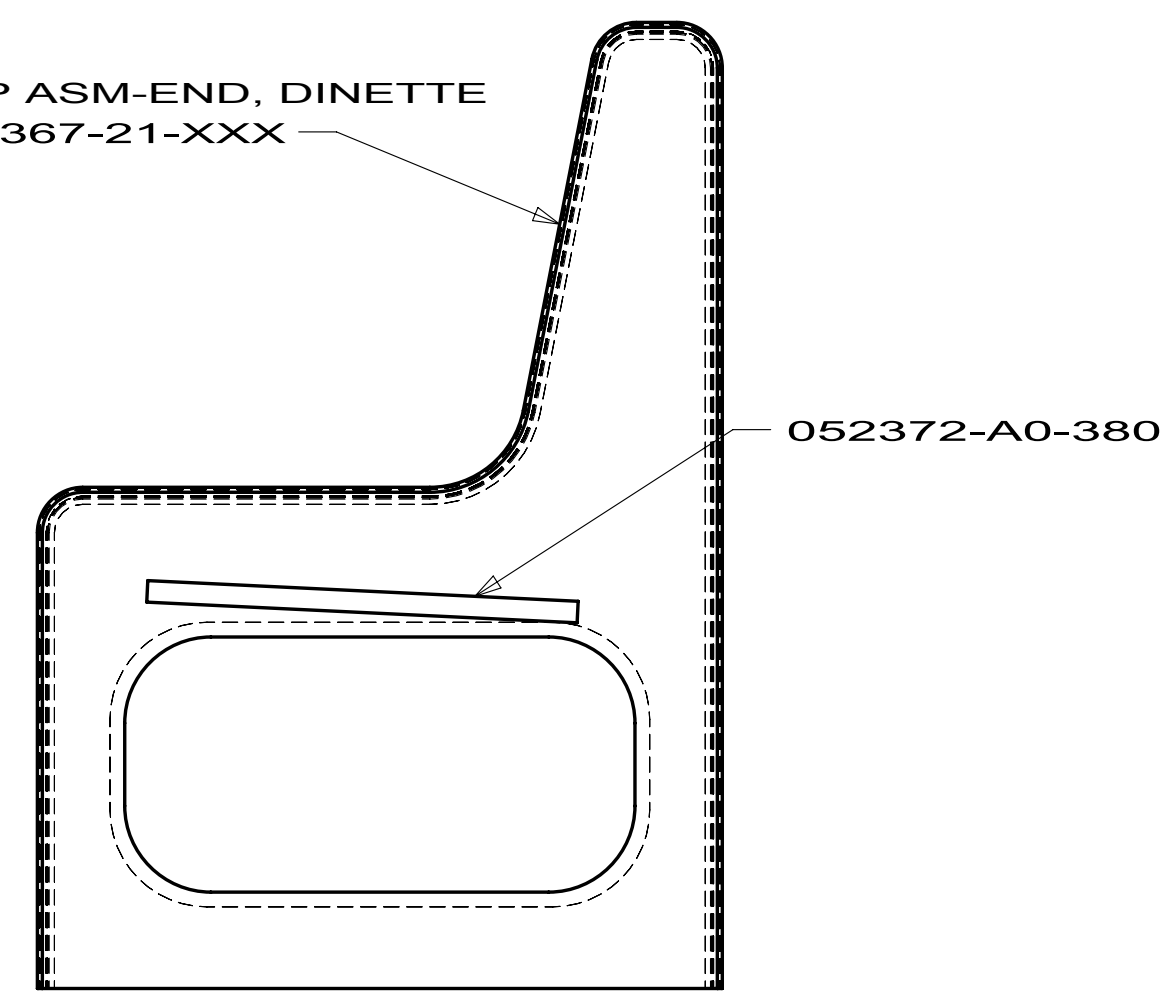



DETAIL AF
END CAP ASM
P67837-D2-XXX

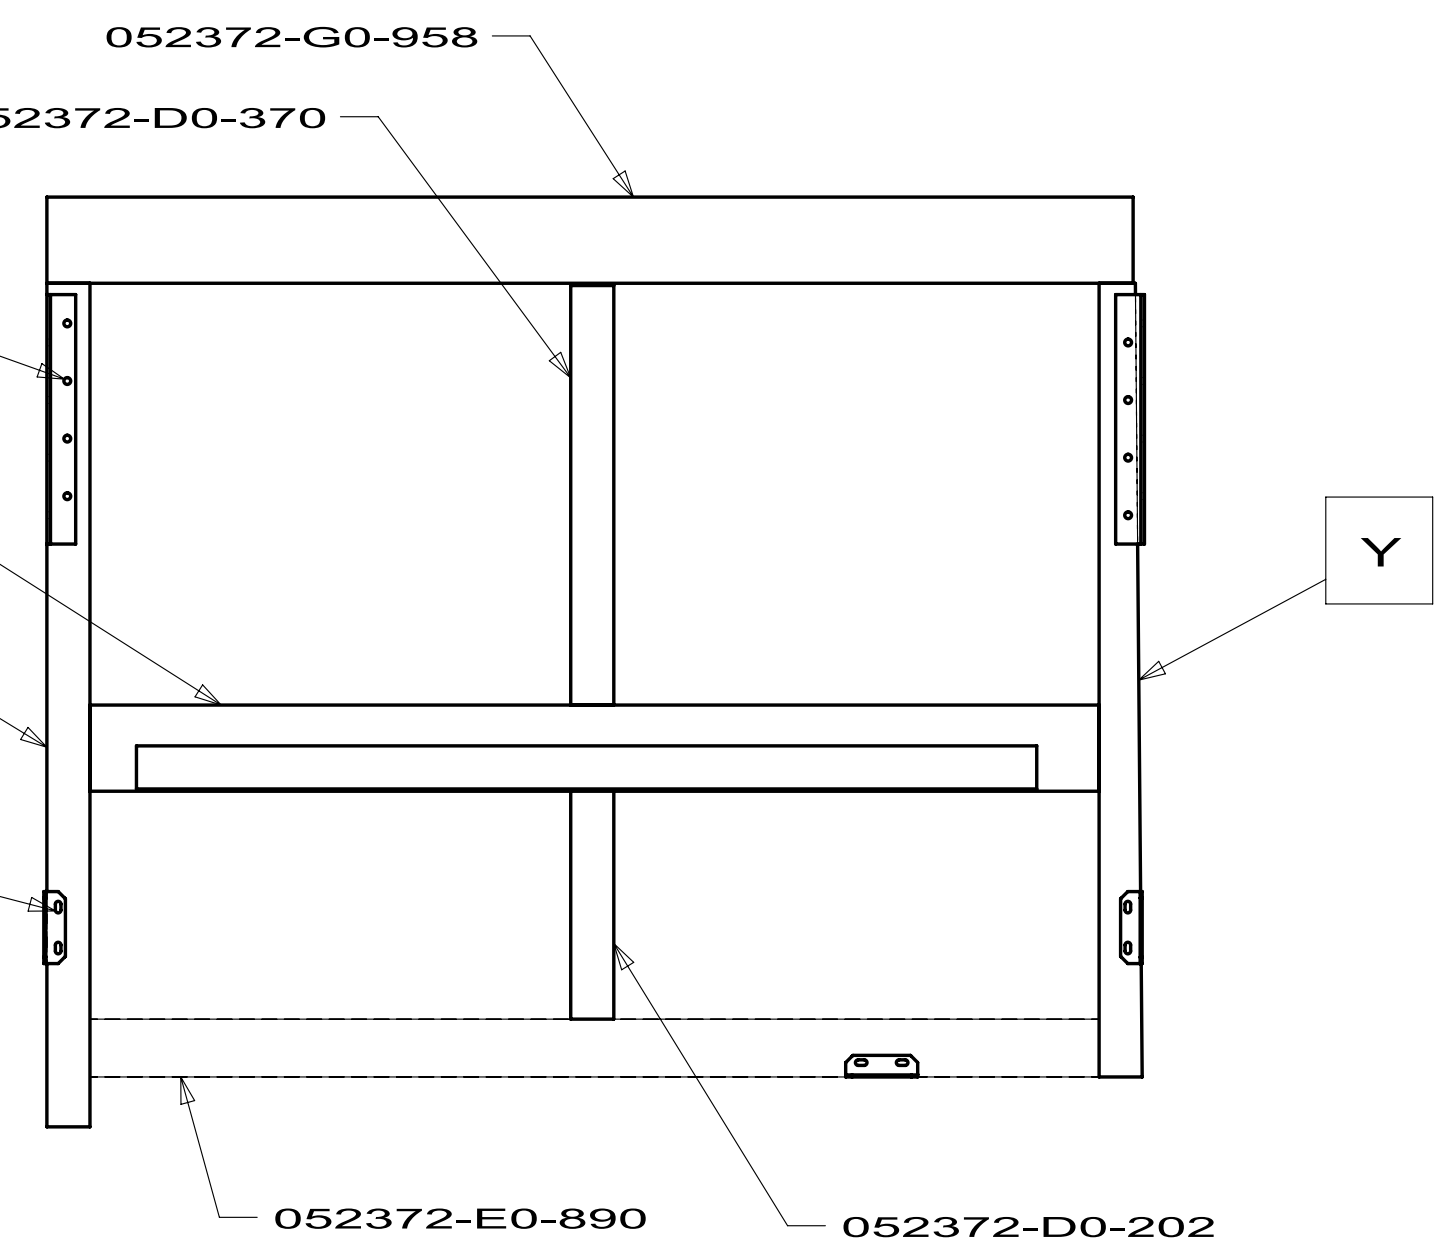


DETAIL AD
PANEL ASM
167837-D0-XXX


FIRST USED			08 231J
DO NOT SCALE DRAWING			
TITLE: CABINET ASM-DINETTE			
SHEET 5	PART NO	167837	REV

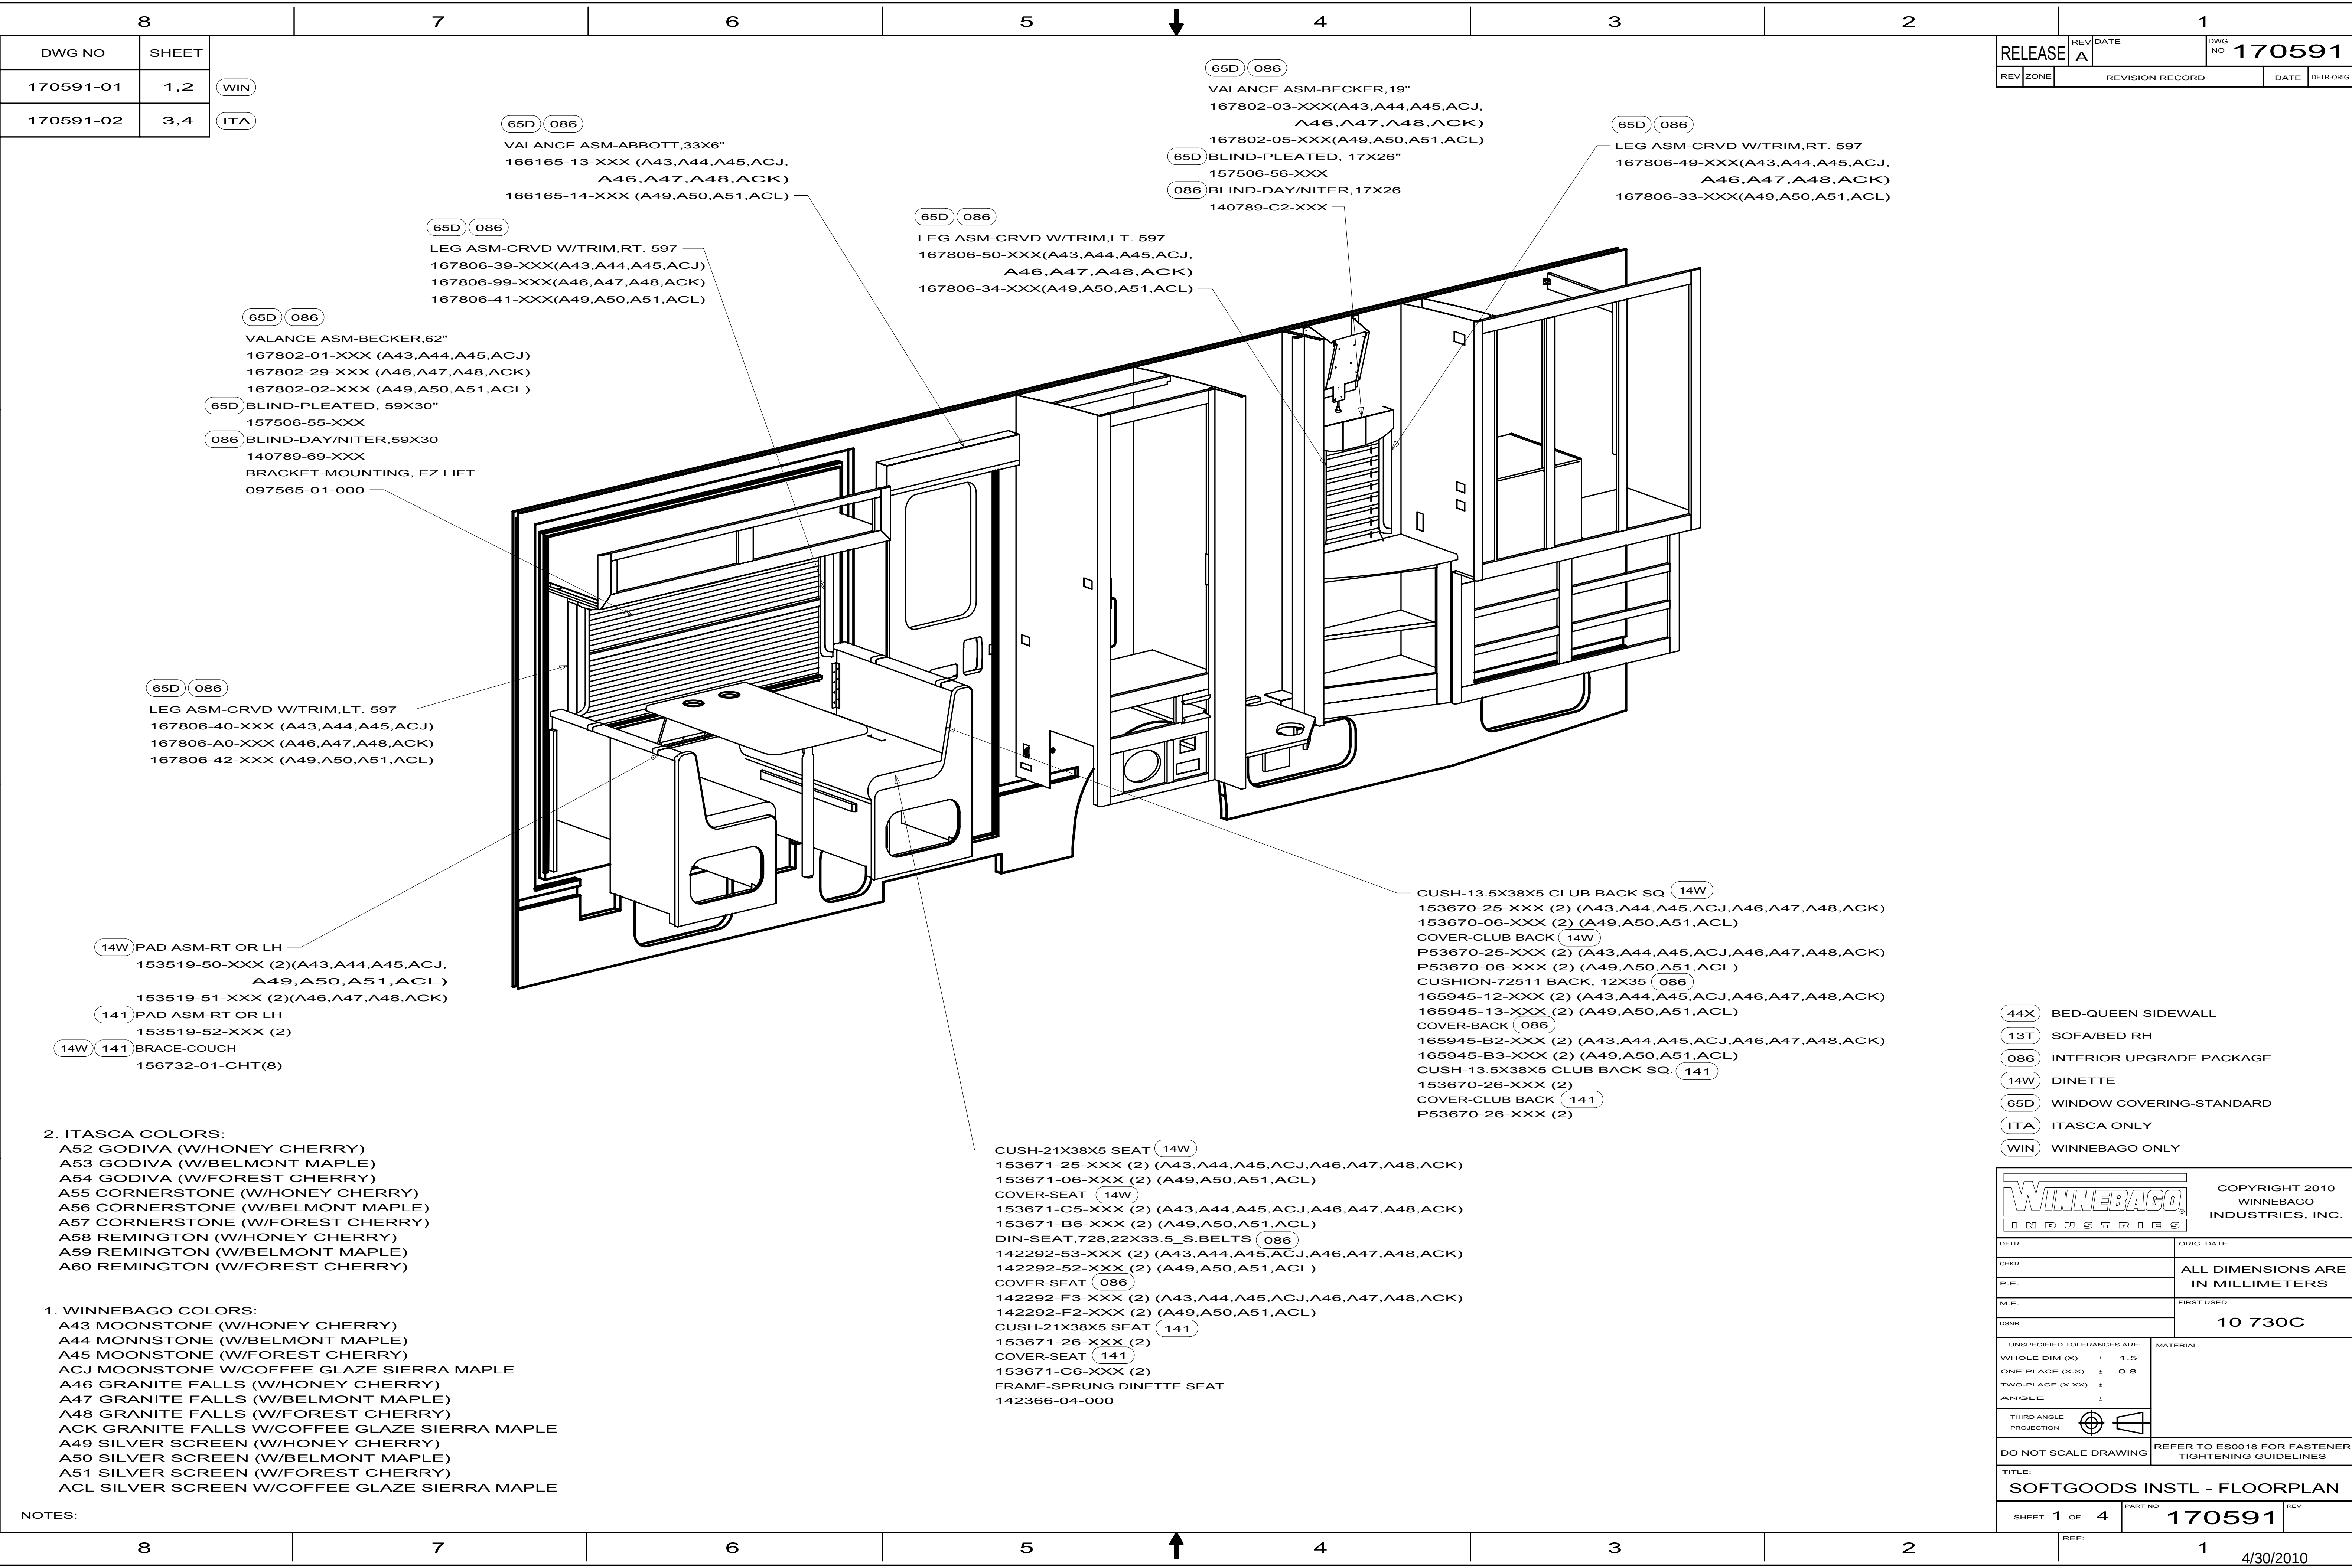

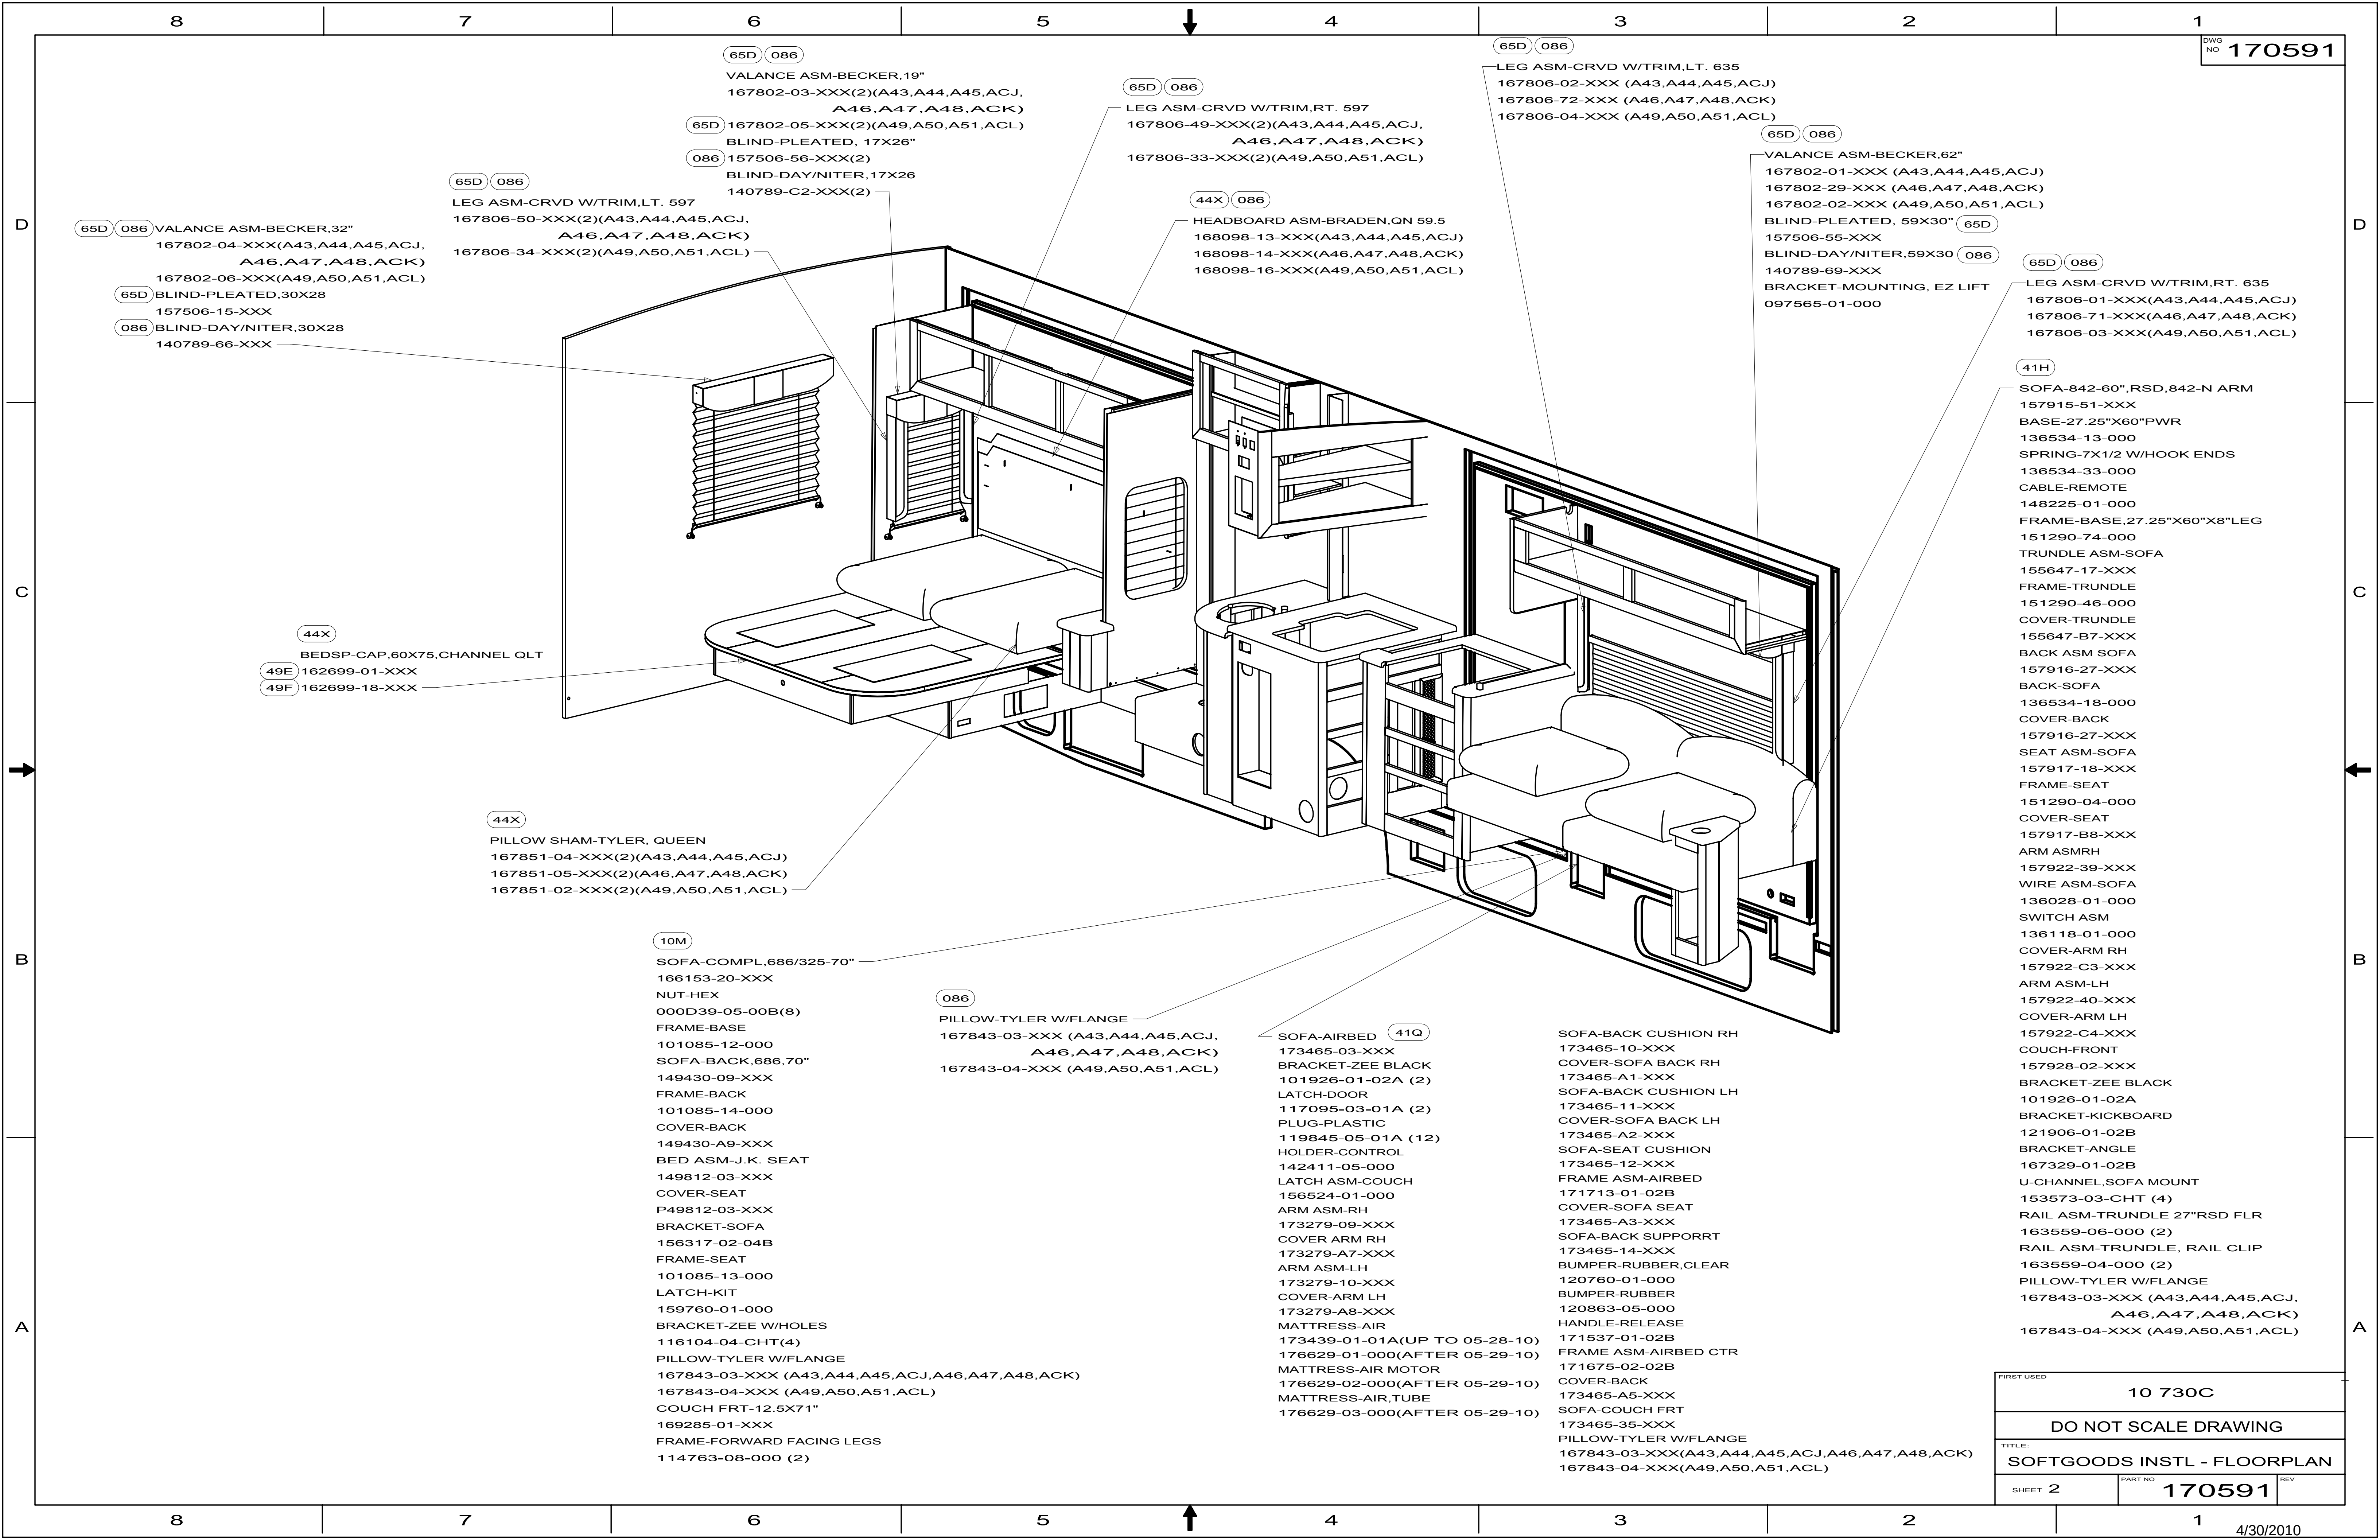


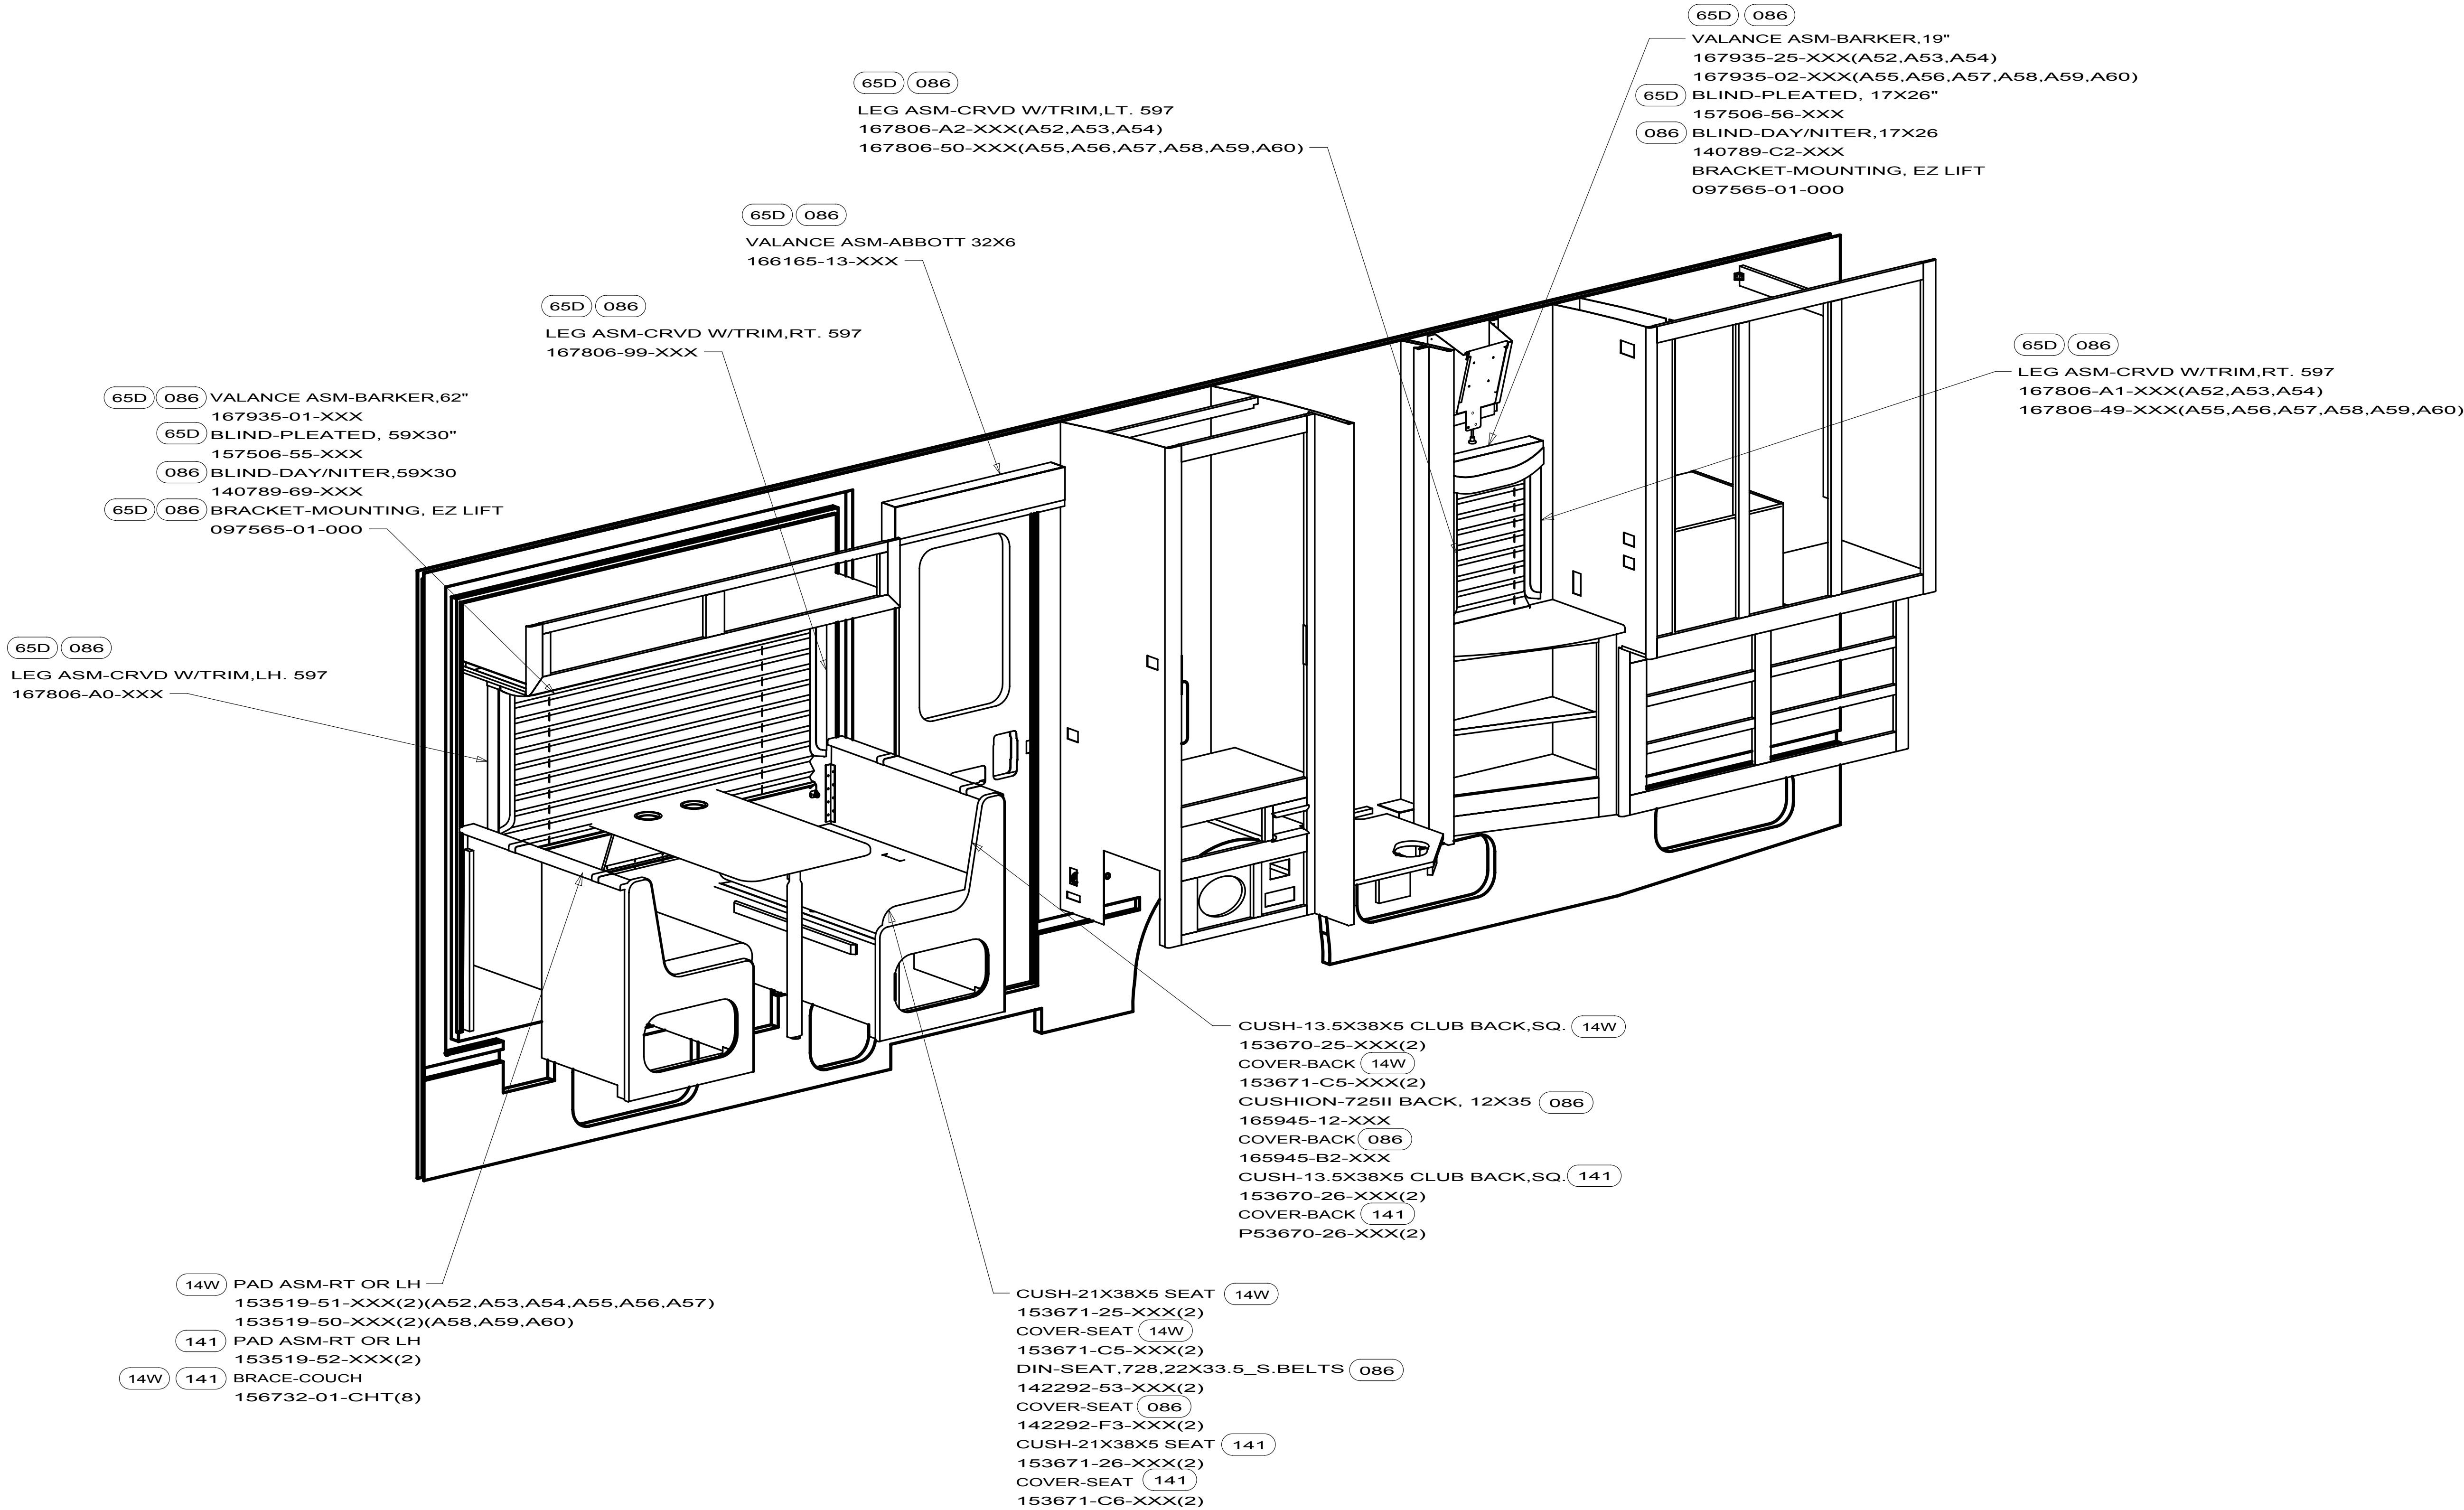

FIRST USED		
10 730C		
DO NOT SCALE DRAWING		
TITLE:		
SOFTGOODS INSTL - FLOORPLAN		
SHEET 3	PART NO 170591	REV

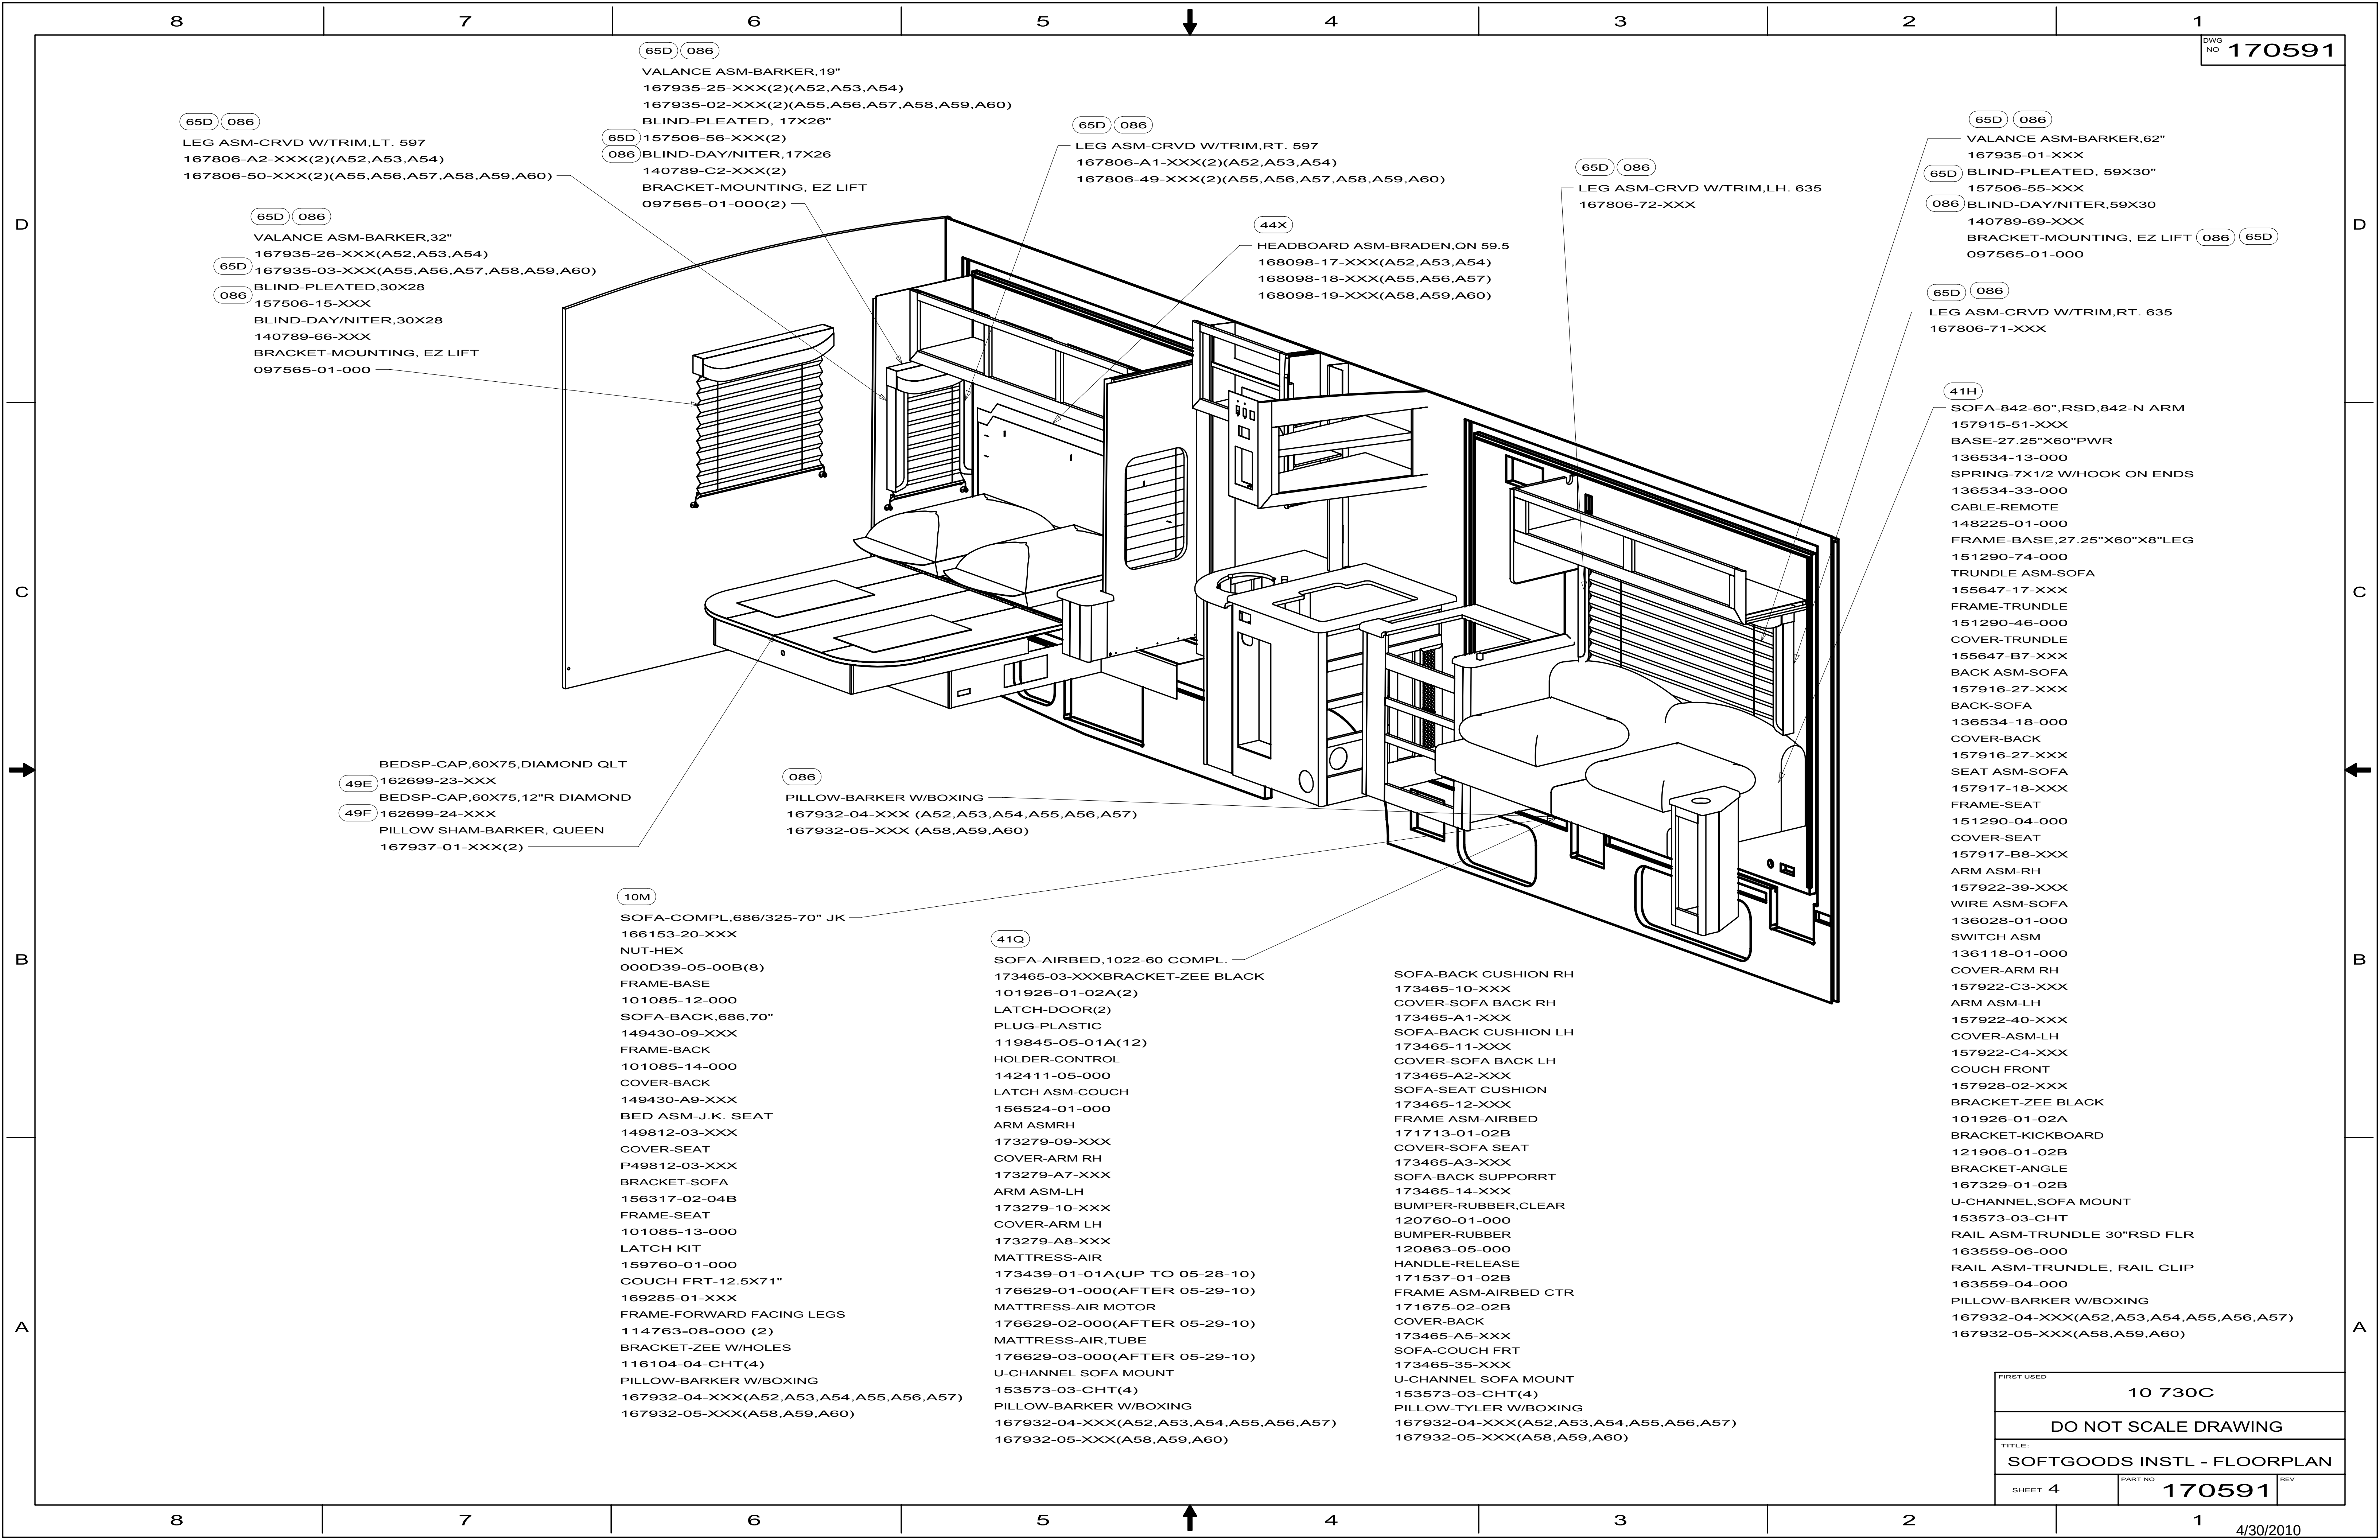

FIRST USED		
10 730C		
DO NOT SCALE DRAWING		
TITLE:		
SOFTGOODS INSTL - FLOORPLAN		
SHEET 4	PART NO	REV
	170591	

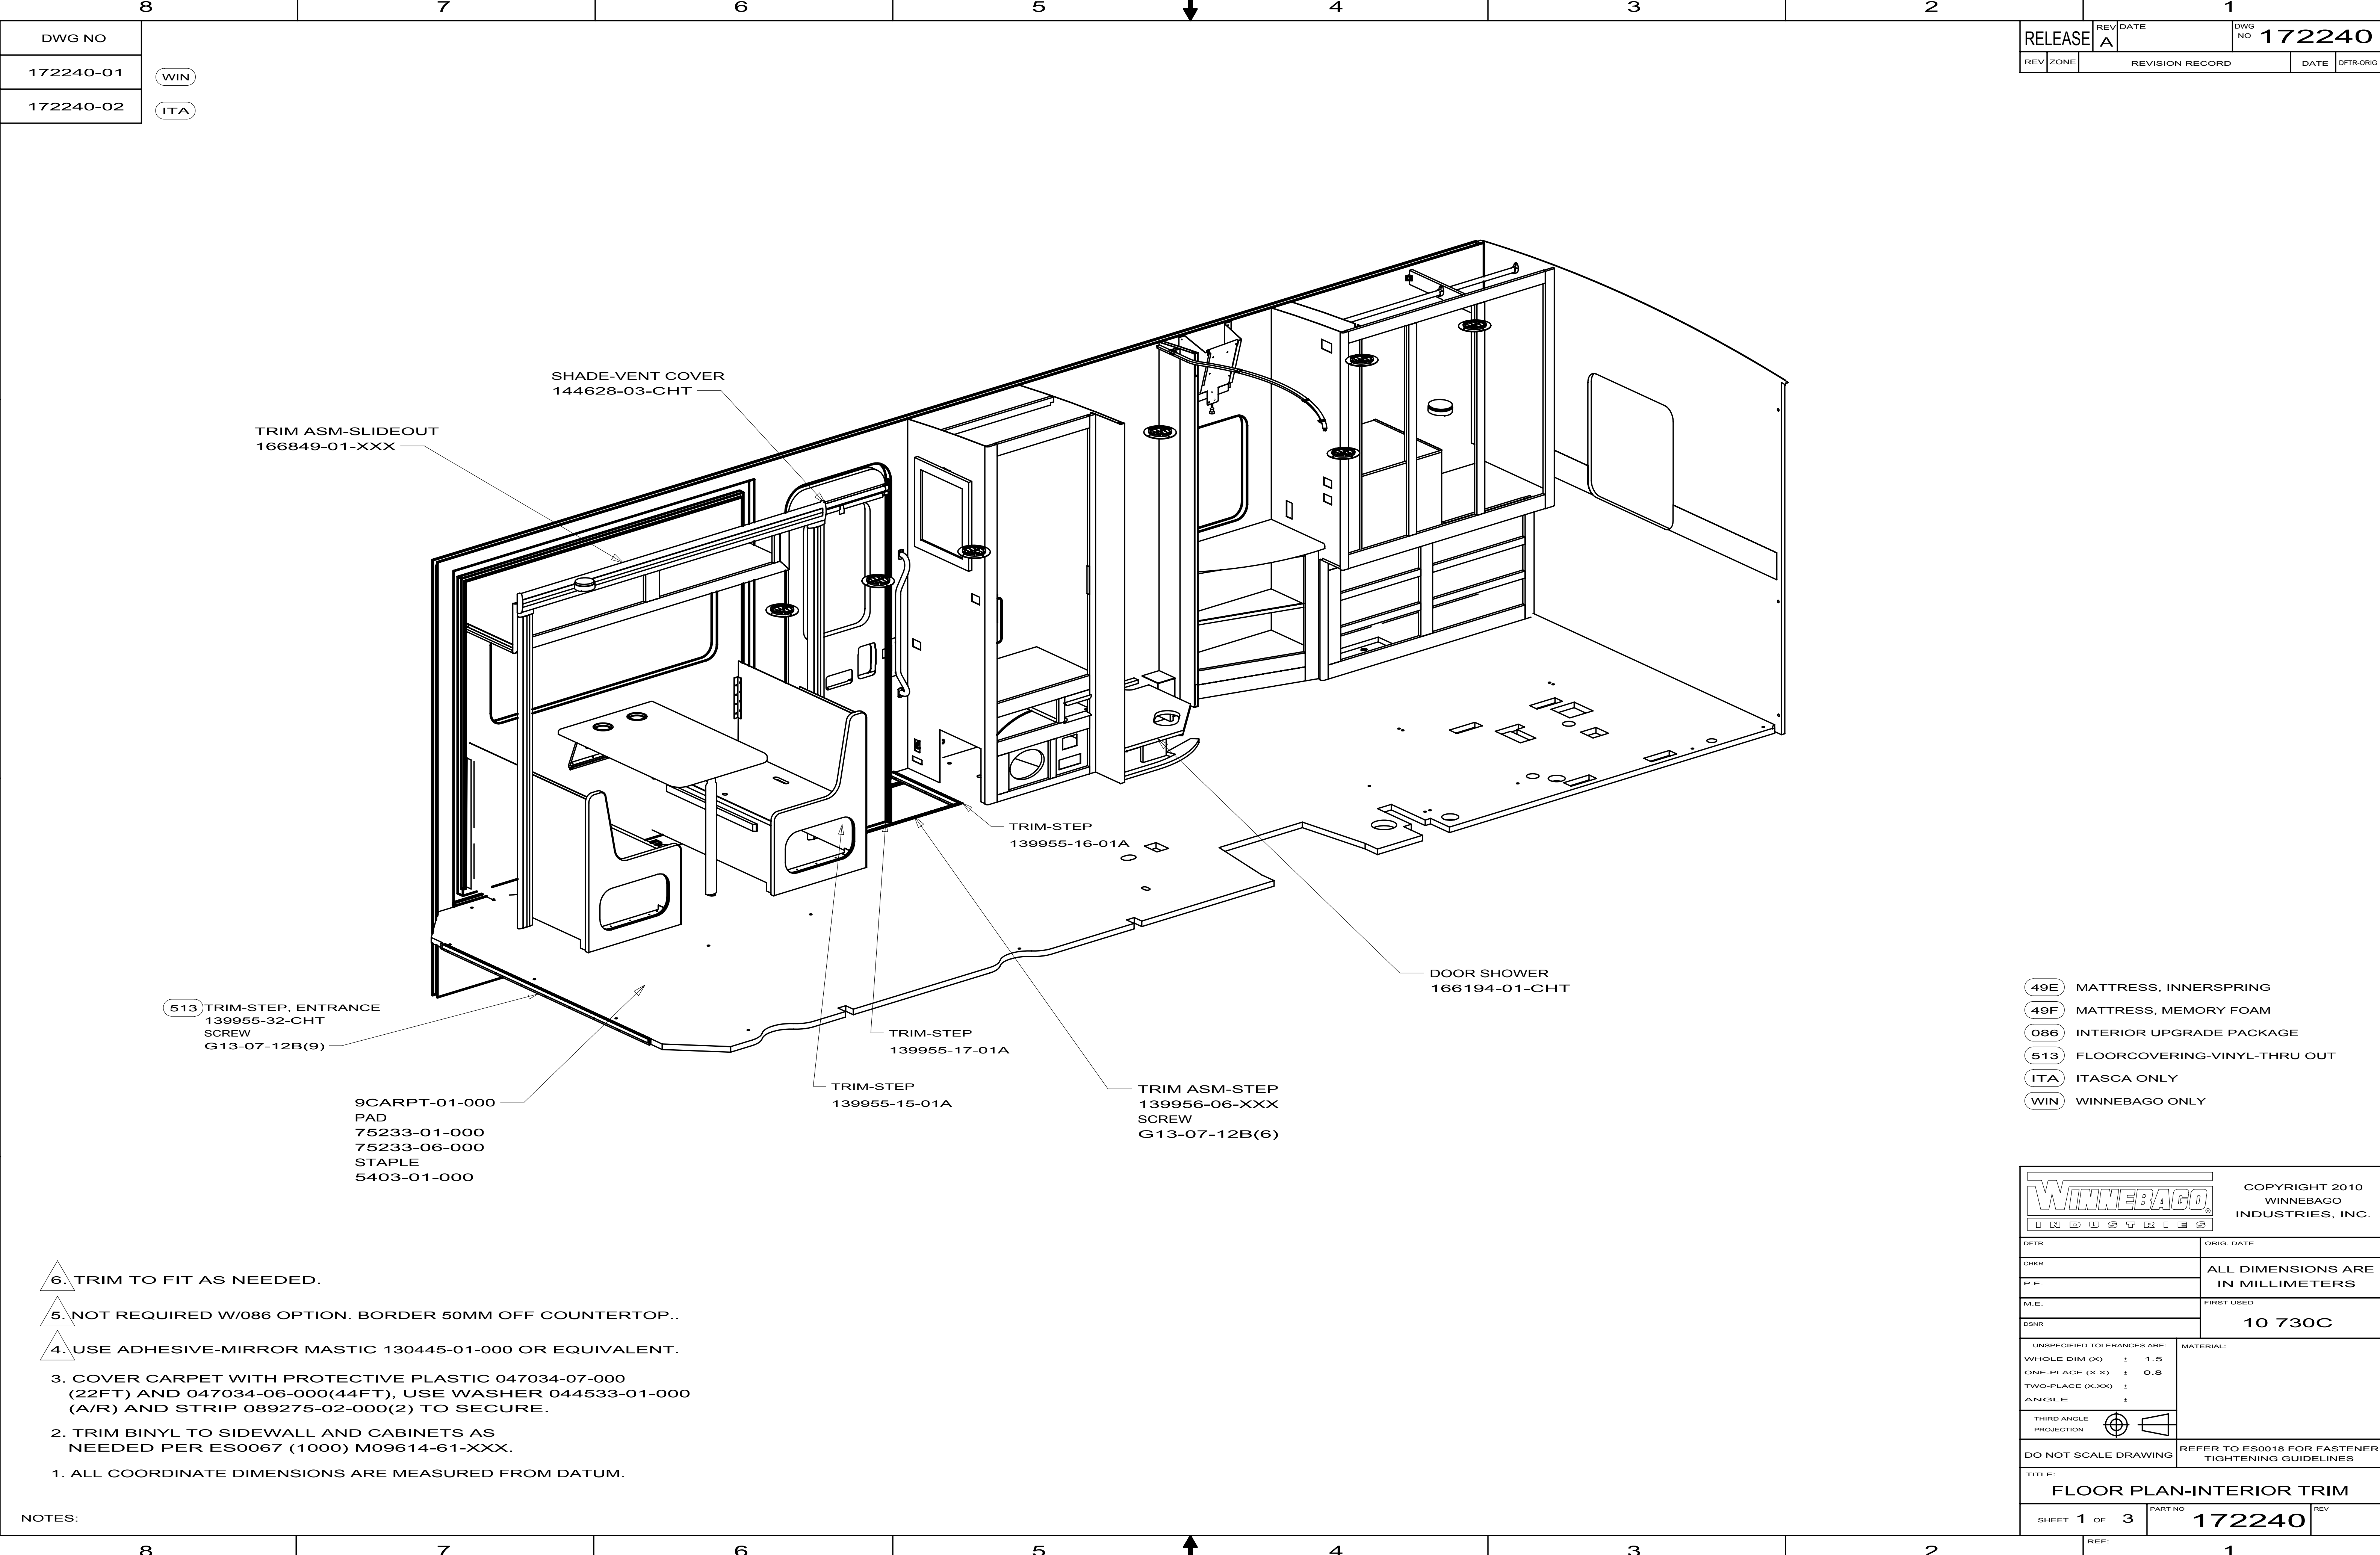

DWG NO
172240-01
172240-02


WIN
ITA

RELEASE	REV DATE	DWG NO	172240
REV ZONE	REVISION RECORD	DATE	DTFR-ORIG

- 49E MATTRESS, INNERSPRING
- 49F MATTRESS, MEMORY FOAM
- 086 INTERIOR UPGRADE PACKAGE
- 513 FLOORCOVERING-VINYL-THRU OUT
- ITA ITASCA ONLY
- WIN WINNEBAGO ONLY

COPYRIGHT 2010 WINNEBAGO INDUSTRIES, INC.	
DTFR	ORIG. DATE
CHRR	ALL DIMENSIONS ARE IN MILLIMETERS
P.E.	
M.E.	FIRST USED
DSNR	10 730C
UNSPECIFIED TOLERANCES ARE:	
WHOLE DIM (X)	1.5
ONE-PLACE (X.X)	0.8
TWO-PLACE (X.XX)	
ANGLE	
THIRD ANGLE PROJECTION	
DO NOT SCALE DRAWING	REFER TO ES0018 FOR FASTENER TIGHTENING GUIDELINES
TITLE: FLOOR PLAN-INTERIOR TRIM	
SHEET 1 OF 3	PART NO 172240
REF:	1

- NOTES:
- ALL COORDINATE DIMENSIONS ARE MEASURED FROM DATUM.
 - TRIM BINYL TO SIDEWALL AND CABINETS AS NEEDED PER ES0067 (1000) M09614-61-XXX.
 - COVER CARPET WITH PROTECTIVE PLASTIC 047034-07-000 (22FT) AND 047034-06-000(44FT), USE WASHER 044533-01-000 (A/R) AND STRIP 089275-02-000(2) TO SECURE.
 - USE ADHESIVE-MIRROR MASTIC 130445-01-000 OR EQUIVALENT.
 - NOT REQUIRED W/086 OPTION. BORDER 50MM OFF COUNTERTOP..
 - TRIM TO FIT AS NEEDED.

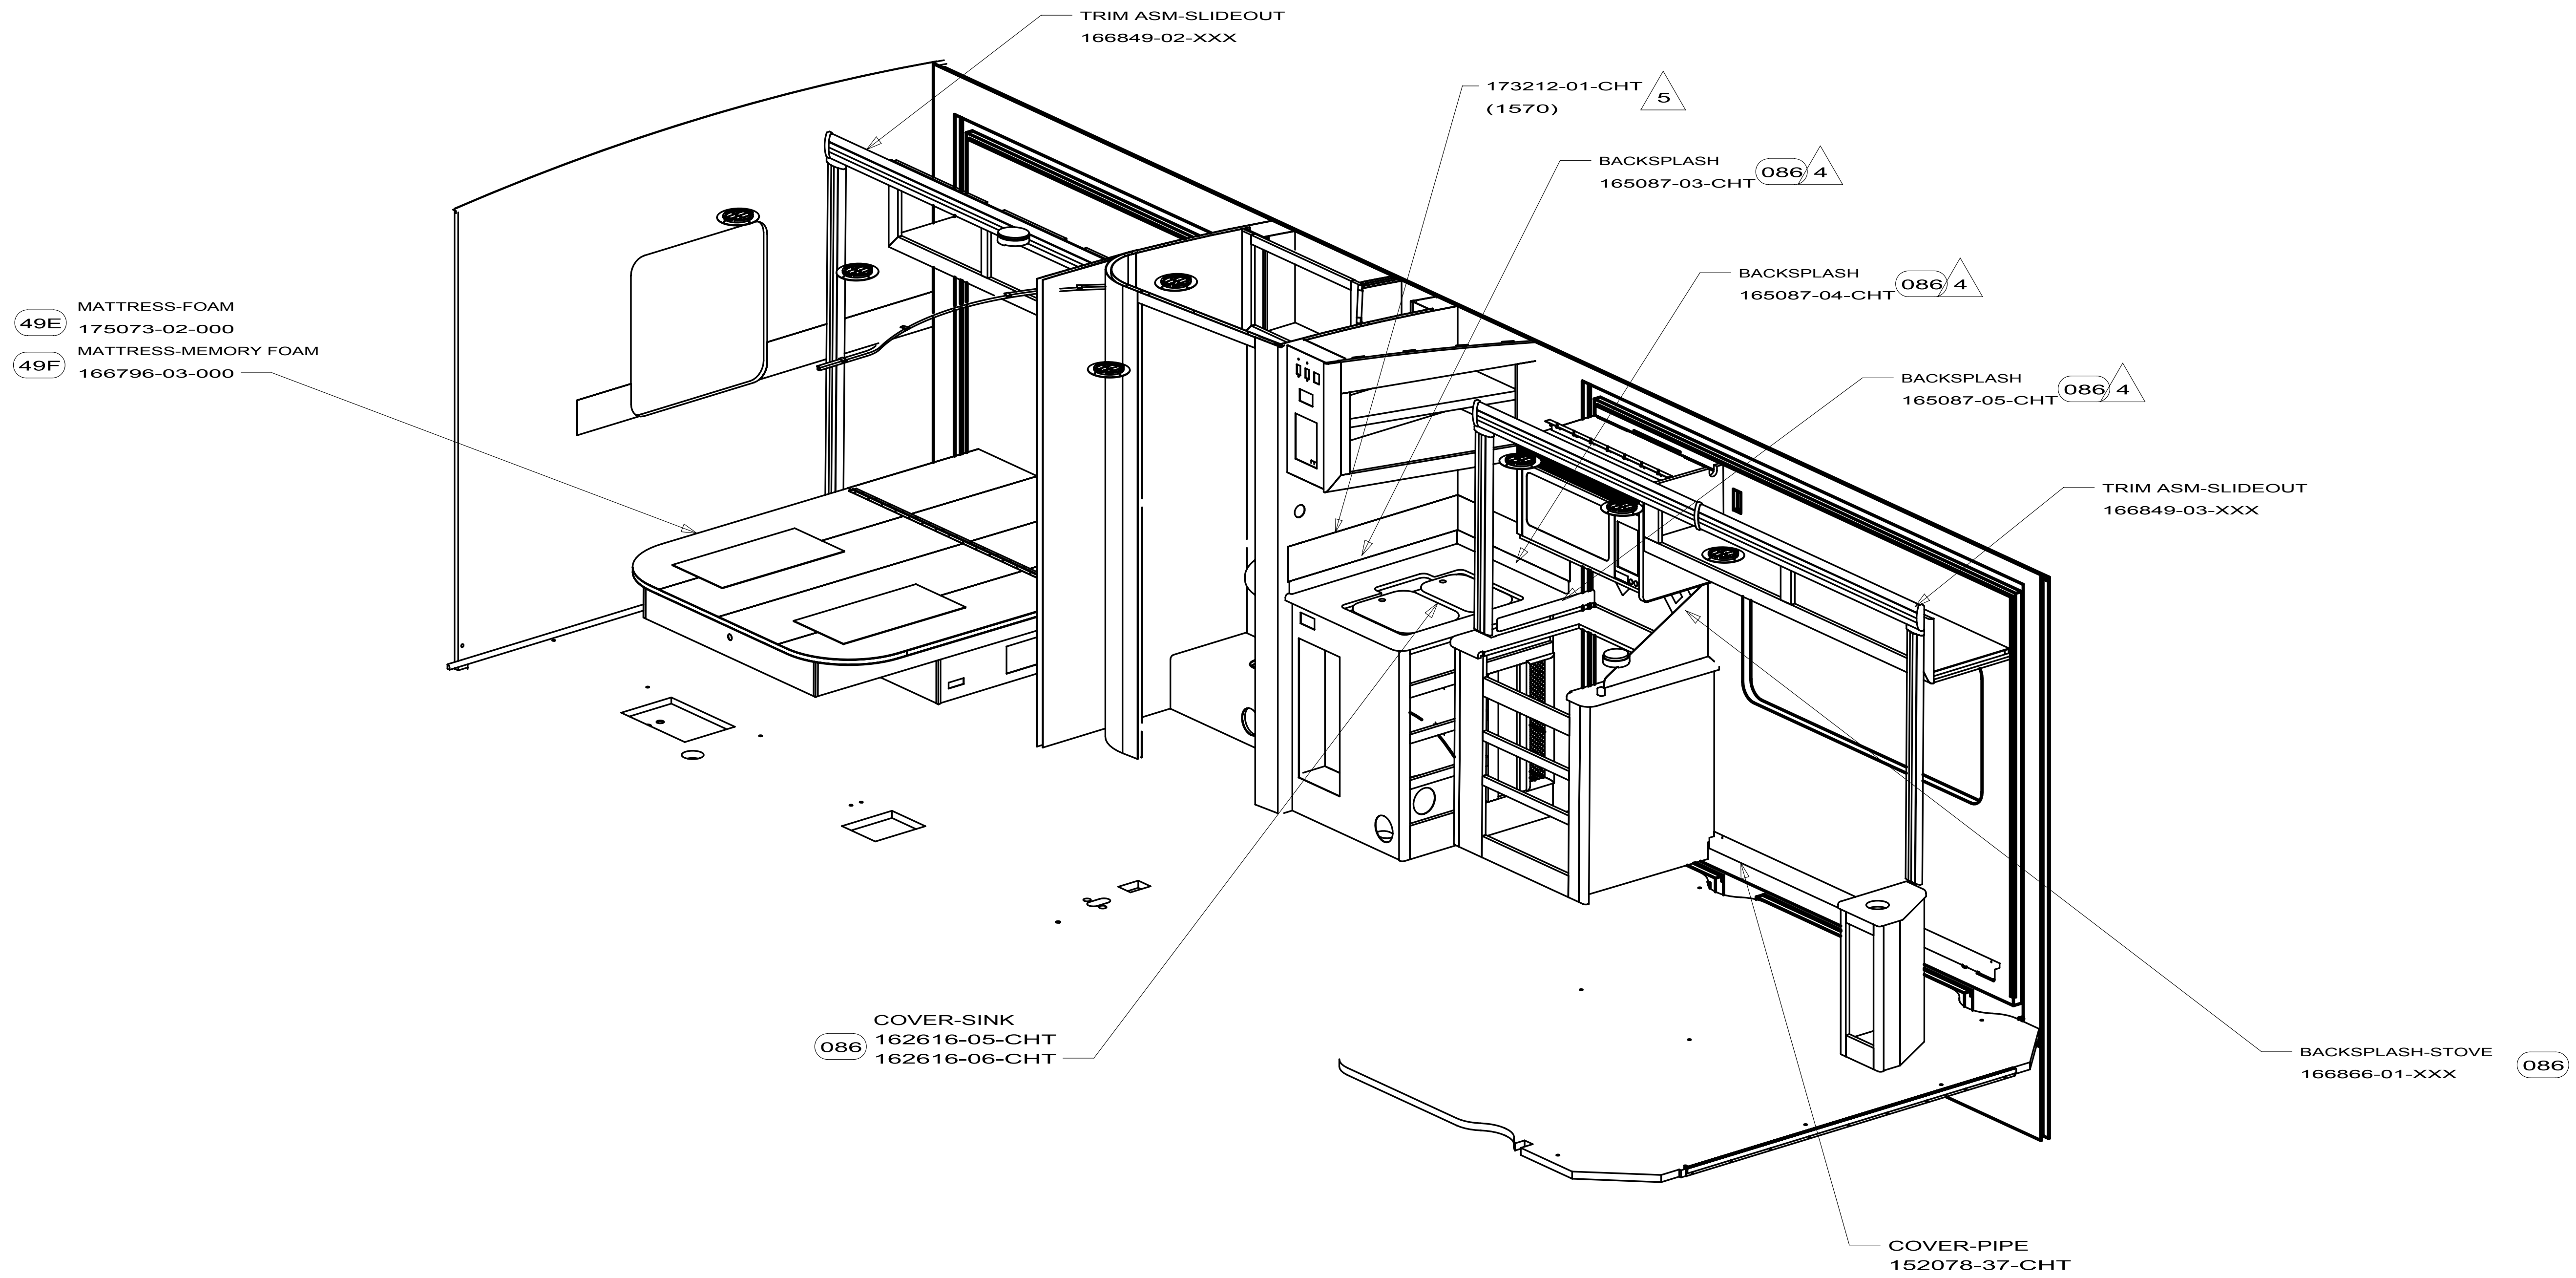

FIRST USED			10 730C
DO NOT SCALE DRAWING			
TITLE:			FLOOR PLAN-INTERIOR TRIM
SHEET 2	PART NO	172240	REV

DETECTOR INSTL-SMOKE
165405-01-000(US)
165405-02-000(CAN)
165405-03-000(OREGON)
(MOUNT TO CEILING)
SMOKE-DETECTOR
072852-01-000(UP TO 04-12-09)
172965-01-000(AFTER 04-13-09)

COVER-ROOF BREAK
138359-01-CHT(6)
TRIM-ROOF
138403-07-CHT(6)
SCREW
G13-07-12B(84)
G62-08-16B(12)

MOLDING
Y00136-01-218
FLANGE
152301-01-CHT(2)
SCREW
G13-07-12U(4)
CONDUIT
41953-03-000

MOLDING
Y00136-01-218
FLANGE
152301-01-CHT(2)
SCREW
G13-07-12U(4)
CONDUIT
41953-03-000

REGISTER
120134-01-CHT(7)
SCREW
G68-06-12U(28)

MOLDING
Y00303-02-438 513 6

DETECTOR INSTL-CO GAS
165403-01-000
CO DETECTOR
125136-02-000

DOOR FOLDING
131595-05-CHT
SCREW
G11-08-12U(6)
SOCKET-SNAP
29130-01-000
TRACK
131595-15-CHT

PICTURE
131493-17-CHT
HANGER
130120-01-CHT

MIRROR
140374-41-000
MOLDING
Y00225-00-348(2)
Y00225-00-658(2)
SPOTNAIL INSTL(A/R)
MIRROR INSTL
131385-01-000

173212-01-CHT
(858)

PAPER HOLDER-RECESS
145980-02-CHT

TOWEL-RING
163601-01-CHT
SCREW
G11-08-12B(2)

173212-01-CHT
(700)

EXTINGUISHER-INSTL
164975-01-000(US)
164975-02-000(CAN)
EXTINGUISHER
094499-06-000

HAND RAIL
137605-04-CHT
SCREW
G39-10-12U(6)

COVER-BRACKET, STRIKE
152933-01-CHT
SCREW
G39-10-12B(2)

FLOOR
(REF)

WARDROBE
(REF)

173212-01-CHT
(1900)

SECTION A-A

SECTION B-B

SECTION G-G


SECTION E-E

SECTION H-H

SECTION F-F


FIRST USED		
10 730C		
DO NOT SCALE DRAWING		
TITLE: FLOOR PLAN-INTERIOR TRIM		
SHEET 3	PART NO 172240	REV

KEY	PART NUMBER	U/M	DESCRIPTION	131595-01-01A, 131595-05-01A, 131595-10-01A, 131595-13-01A	
				VENDOR NO.	
	117431-01-707	EA	BALL CATCH - PLASTIC		
	131595-01-700	EA	END STOP ONLY		
	131595-01-701	EA	BRACKET/MOUNTING	908956	
	131595-01-702	EA	TRACK/STRAIGHT - 37"		

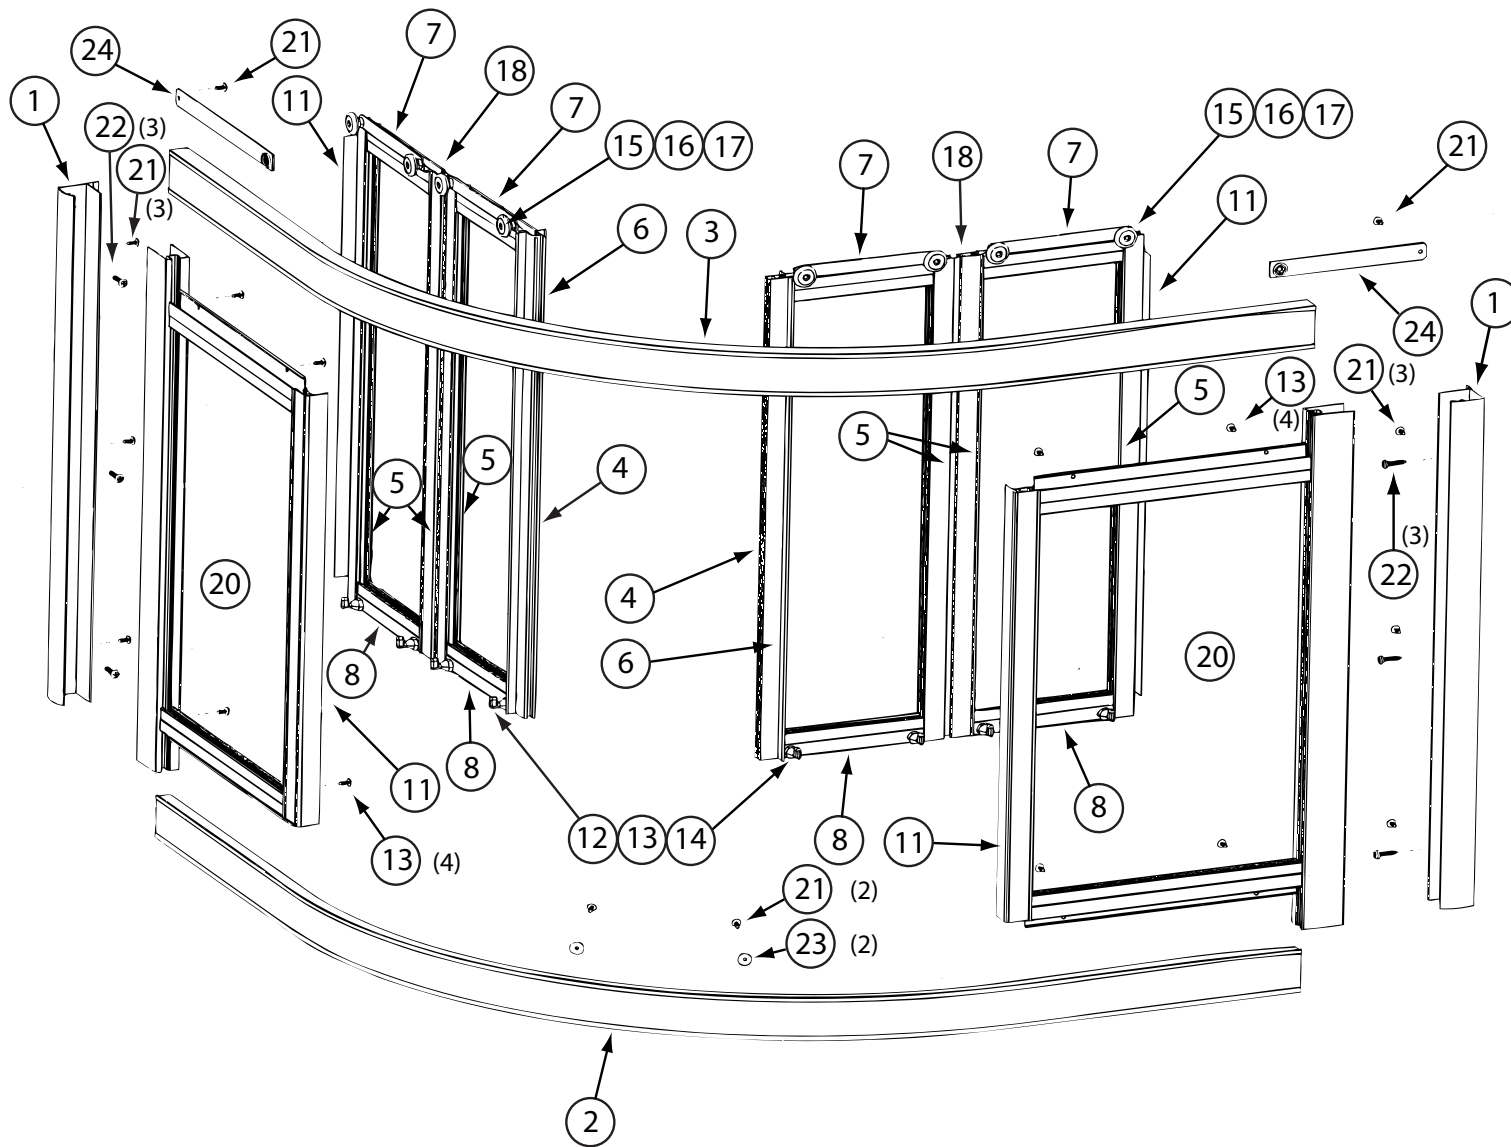

166194-01-01A

166194-01-01A (CONTINUED)			
KEY	PART NUMBER	U/M DESCRIPTION	VENDOR NO.
1	164096-02-700	EA JAMB/WALL - SATIN PLATINUM	970SP
2	164096-02-701	EA SILL - SATIN PLATINUM	701SP
3	164096-02-702	EA HEADER - SATIN PLATINUM	702SP
11	164096-02-703	EA VINYL - EDGE	C712C
12	164096-02-704	EA DOOR GUIDE - BOTTOM	CP506
13	164096-02-705	EA SCREW - F/BOTTOM DOOR GUIDE	638THS-SP
14	164096-02-706	EA WASHER - F/BOTTOM DOOR GUIDE	062WASHER
15	164096-02-707	EA ROLLER	PN707
16	164096-02-708	EA SCREW - F/ROLLER	83212HEX-SP
17	164096-02-712	EA ROLLER BUSHING	FW8-125
18	164096-02-709	EA VINYL - PANEL CONNECTING	C710C
19	164096-02-713	EA FLOATING MAGNET - 6'	98-48
21	164096-02-710	EA SCREW/ATTACHMENT - PLATINUM	638PHPT-SP
23	164096-02-711	EA BUMPER	5171C
24	166194-01-700	EA STRAP/TRAVEL - W/SNAP-CLEAR	C234C
	166194-01-701	EA DOOR PANEL/FLAT - COMPLETE	WBS32.65P-ADP
	166194-01-702	EA STILE DOOR PULL - 63 3/8"	717S
	166194-01-703	EA RAIL/DOOR TOP - 5 1/2"	707S
	166194-01-704	EA RAIL/DOOR BOTTOM - 5 1/2"	708S
		CONTACT WINNEBAGO PART SALES FOR UNLISTED COMPONENT(S)	

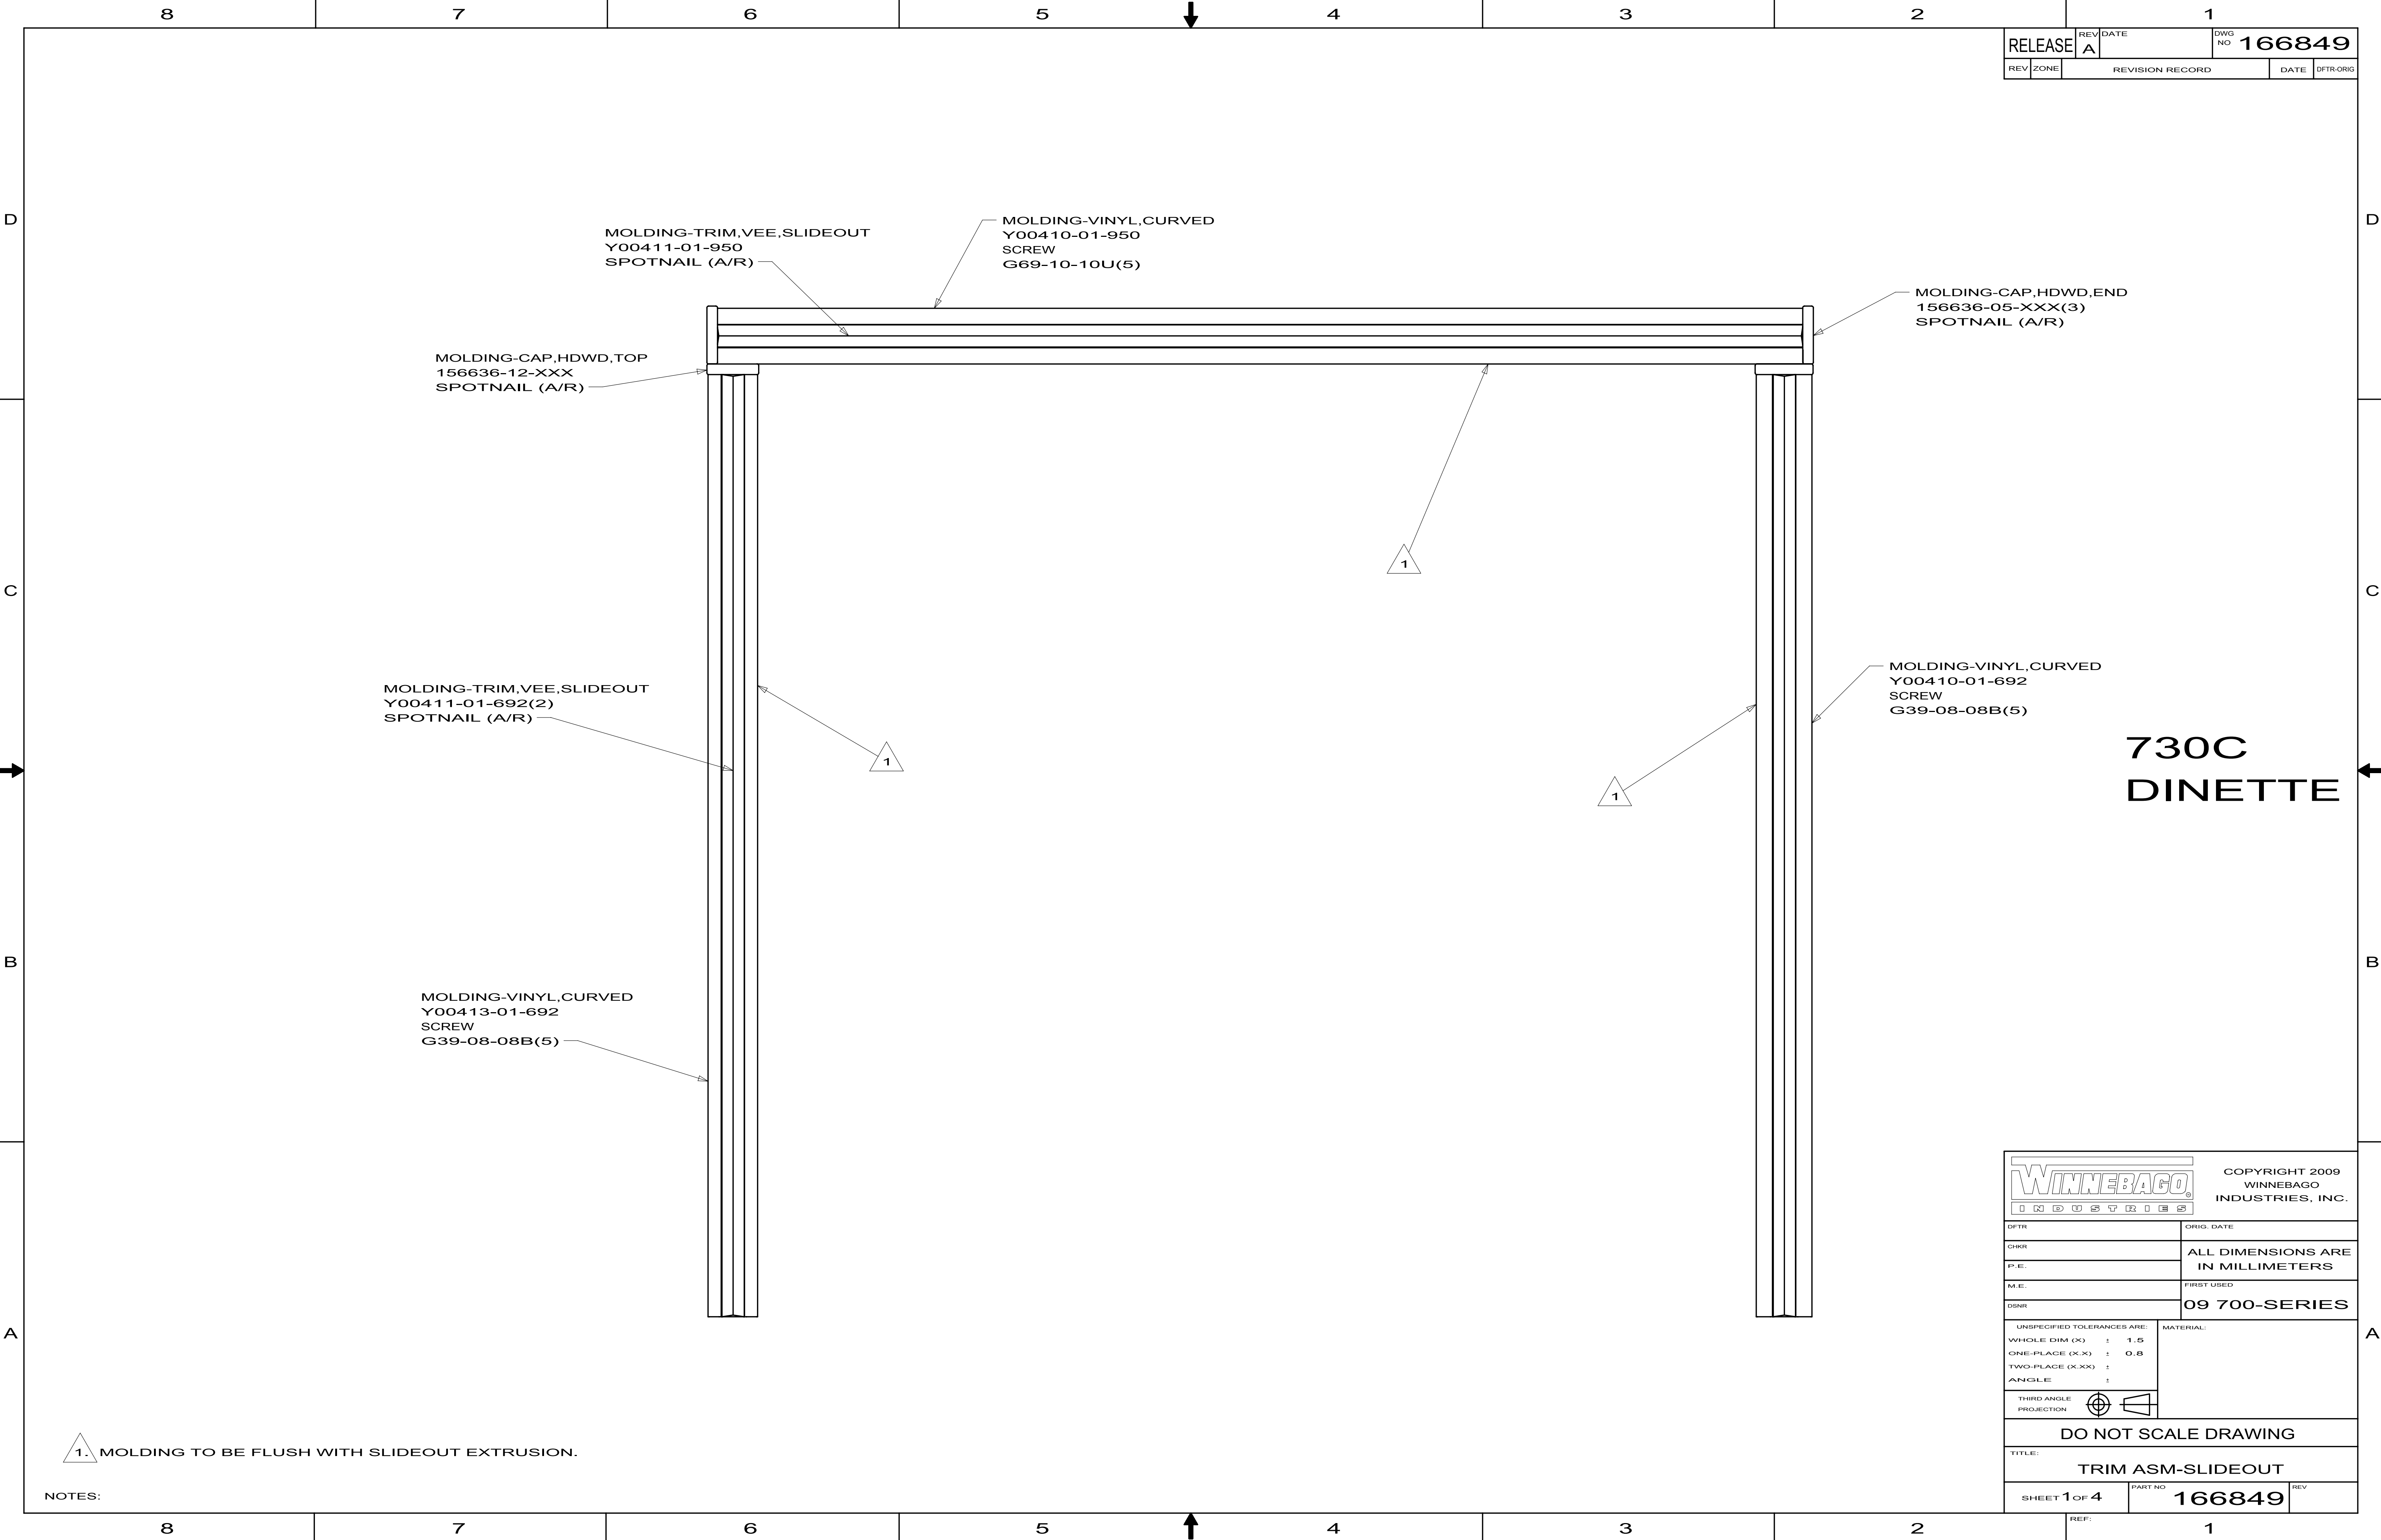

RELEASE		REV	DATE	DWG NO	166849
REV	ZONE	REVISION RECORD			DATE
					DFTR. ORIG

MOLDING-TRIM, VEE, SLIDEOUT
Y00411-01-950
SPOTNAIL (A/R)

MOLDING-VINYL, CURVED
Y00410-01-950
SCREW
G69-10-10U(5)

MOLDING-CAP, HDWD, TOP
156636-12-XXX
SPOTNAIL (A/R)

MOLDING-CAP, HDWD, END
156636-05-XXX(3)
SPOTNAIL (A/R)


MOLDING-TRIM, VEE, SLIDEOUT
Y00411-01-692(2)
SPOTNAIL (A/R)


MOLDING-VINYL, CURVED
Y00413-01-692
SCREW
G39-08-08B(5)

MOLDING-VINYL, CURVED
Y00410-01-692
SCREW
G39-08-08B(5)

730C
DINETTE

1. MOLDING TO BE FLUSH WITH SLIDEOUT EXTRUSION.

 WINNEBAGO® INDUSTRIES		COPYRIGHT 2009 WINNEBAGO INDUSTRIES, INC.			
DFT#		ORIG. DATE			
CHK#		ALL DIMENSIONS ARE IN MILLIMETERS			
P.E.					
M.E.		FIRST USED			
DSNR		09 700-SERIES			
UNSPECIFIED TOLERANCES ARE:		MATERIAL:			
WHOLE DIM (X) ± 1.5					
ONE-PLACE (X.X) ± 0.8					
TWO-PLACE (X.XX) ±					
ANGLE ±					
THIRD ANGLE PROJECTION					
DO NOT SCALE DRAWING					
TITLE:					
TRIM ASM-SLIDEOUT					
SHEET 1 of 4		PART NO	166849		
		REV			
		REF:	1		

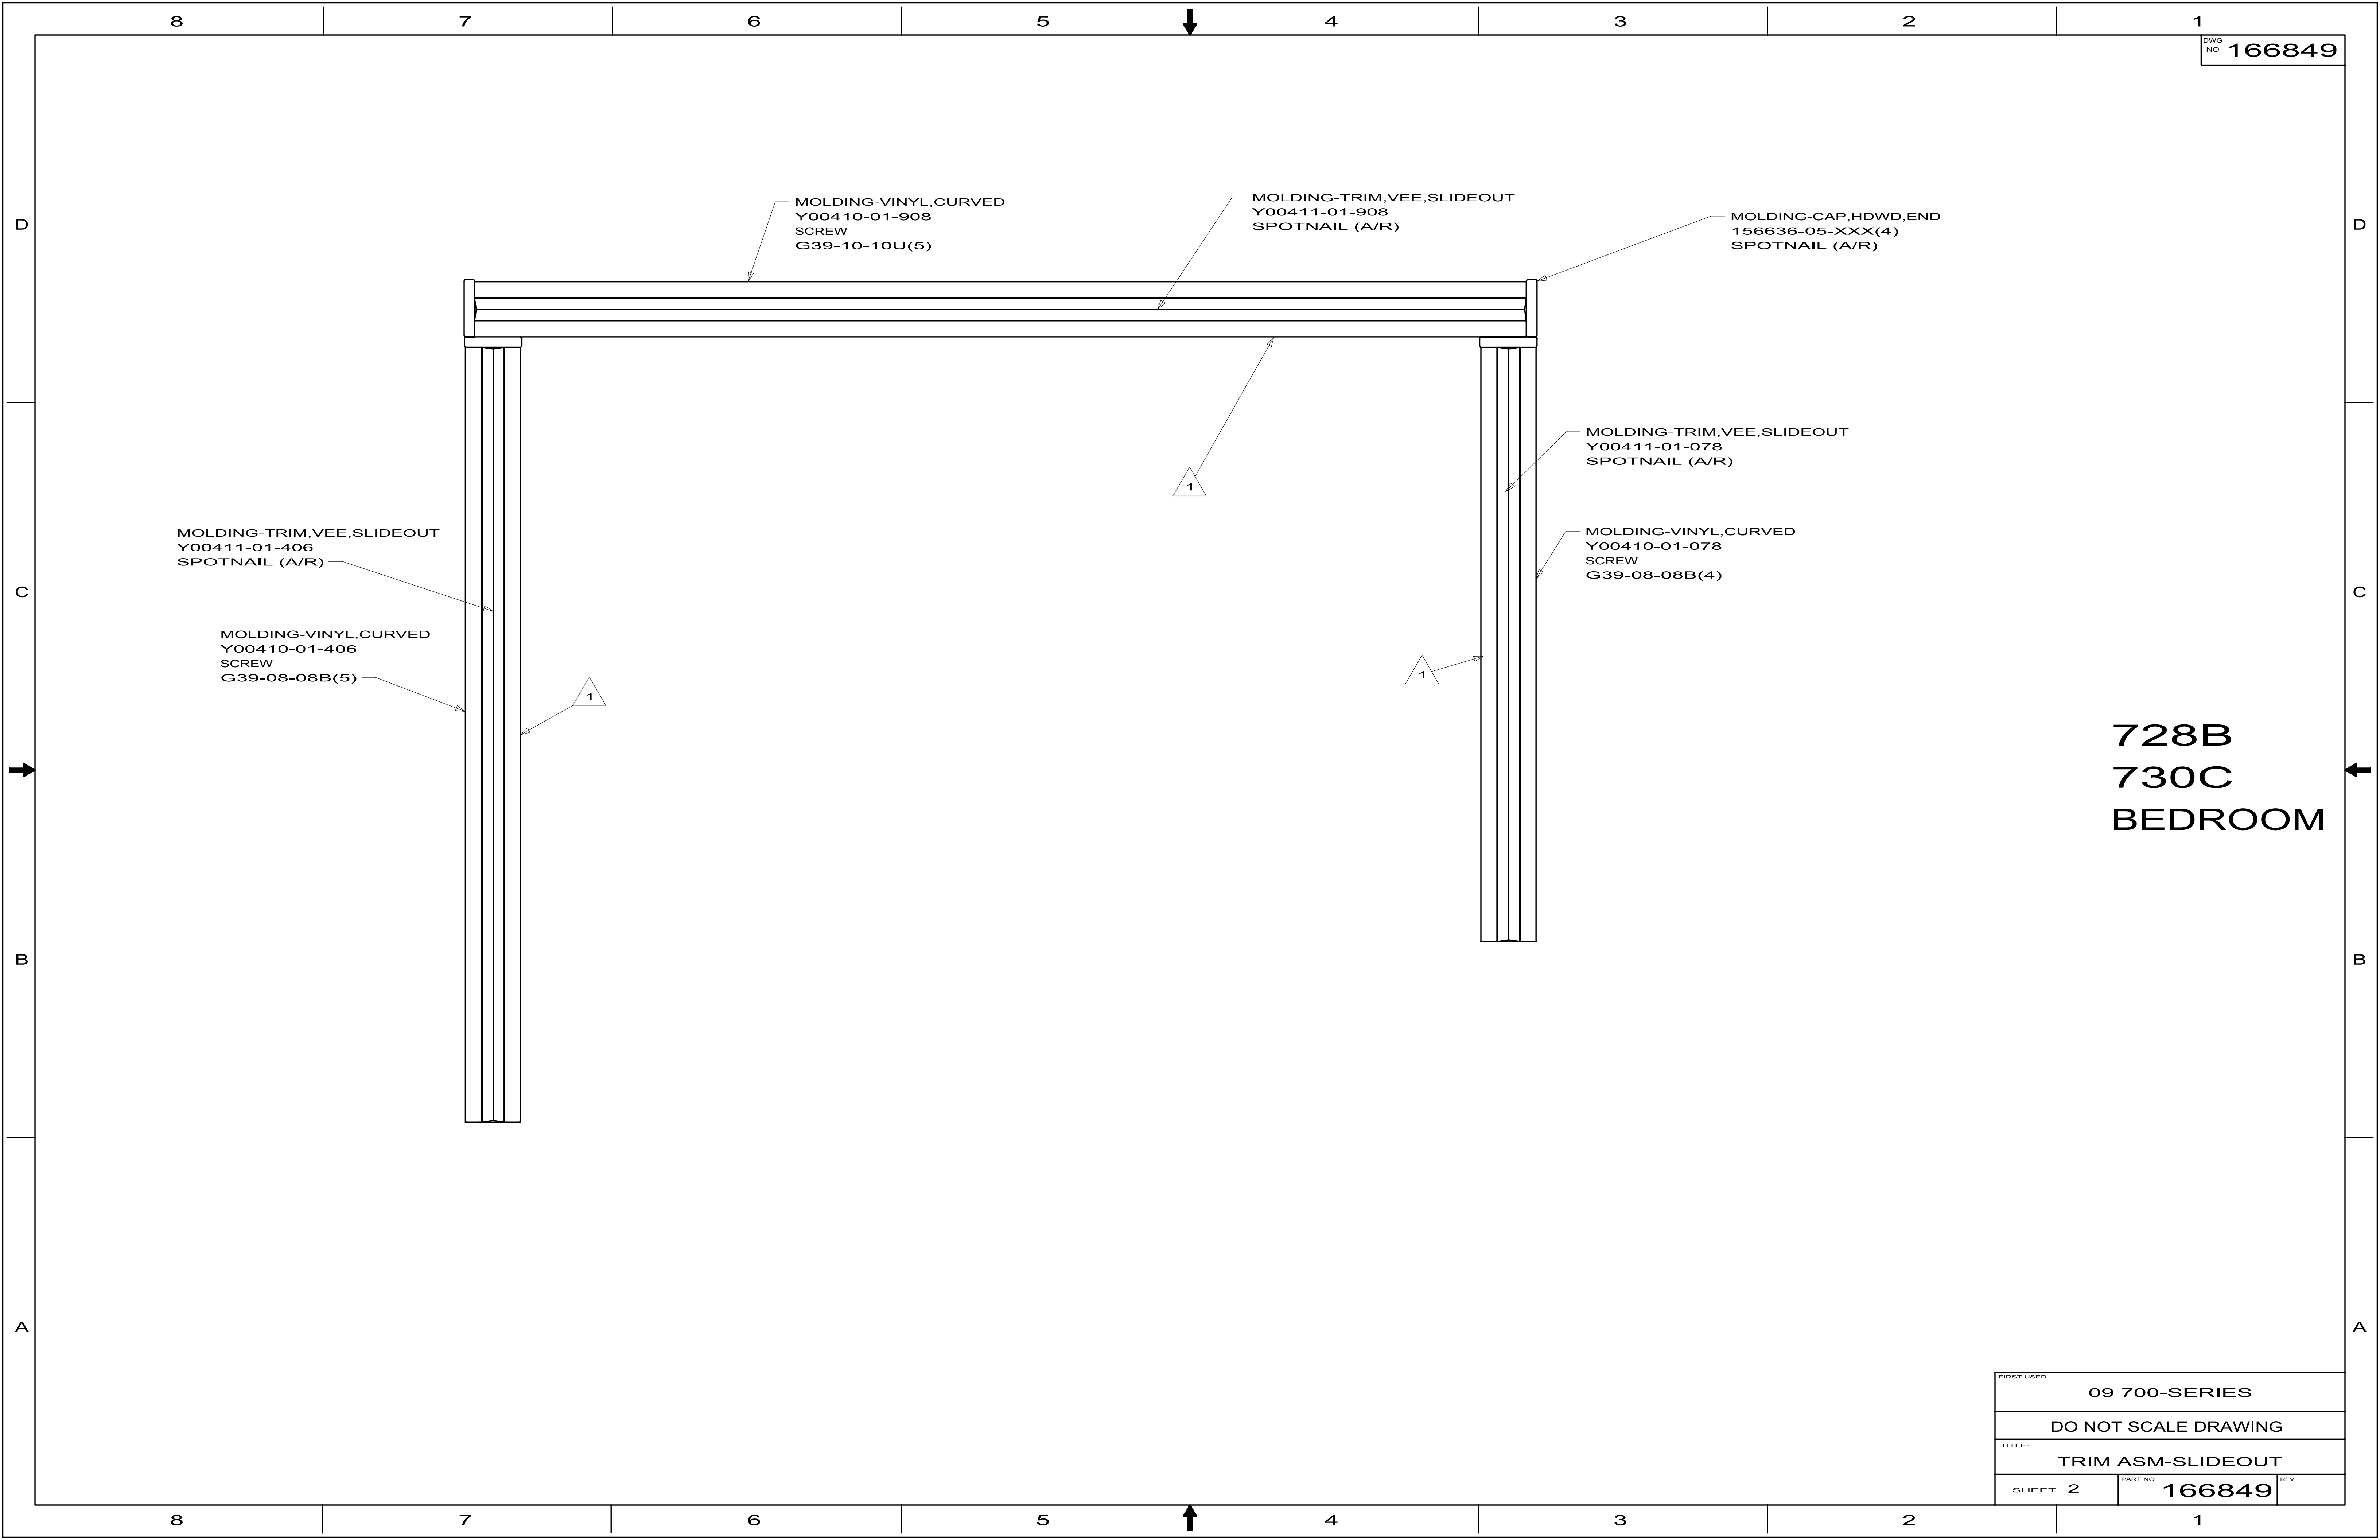

FIRST USED		
09 700-SERIES		
DO NOT SCALE DRAWING		
TITLE:		
TRIM ASM-SLIDEOUT		
SHEET 2	PART NO 166849	REV

MOLDING-CAP,HDWD,END
156636-05-XXX(3)
SPOTNAIL (A/R)

MOLDING-CAP,HDWD,TOP
156636-12-XXX
SPOTNAIL (A/R)

MOLDING-TRIM,VEE,SLIDEOUT
Y00411-01-038
SPOTNAIL (A/R)

MOLDING-VINYL,CURVED
Y00413-01-038
SCREW
G39-08-08B(4)

MOLDING-VINYL,CURVED
Y00410-01-346(2)
SCREW
G39-10-10U(8)

MOLDING-CAP,HDWD,CENTER
156636-06-XXX
SPOTNAIL (A/R)

MOLDING-TRIM,VEE,SLIDEOUT
Y00411-01-346(2)
SPOTNAIL (A/R)

MOLDING-TRIM,VEE,SLIDEOUT
Y00411-00-826
SPOTNAIL (A/R)

MOLDING-VINYL,CURVED
Y00410-00-826
SCREW
G39-08-08B(3)

730C GALLEY/LOUNGE

FIRST USED		09 700-SERIES	
DO NOT SCALE DRAWING			
TITLE:			
TRIM ASM-SLIDEOUT			
SHEET 3		PART NO 166849	REV