


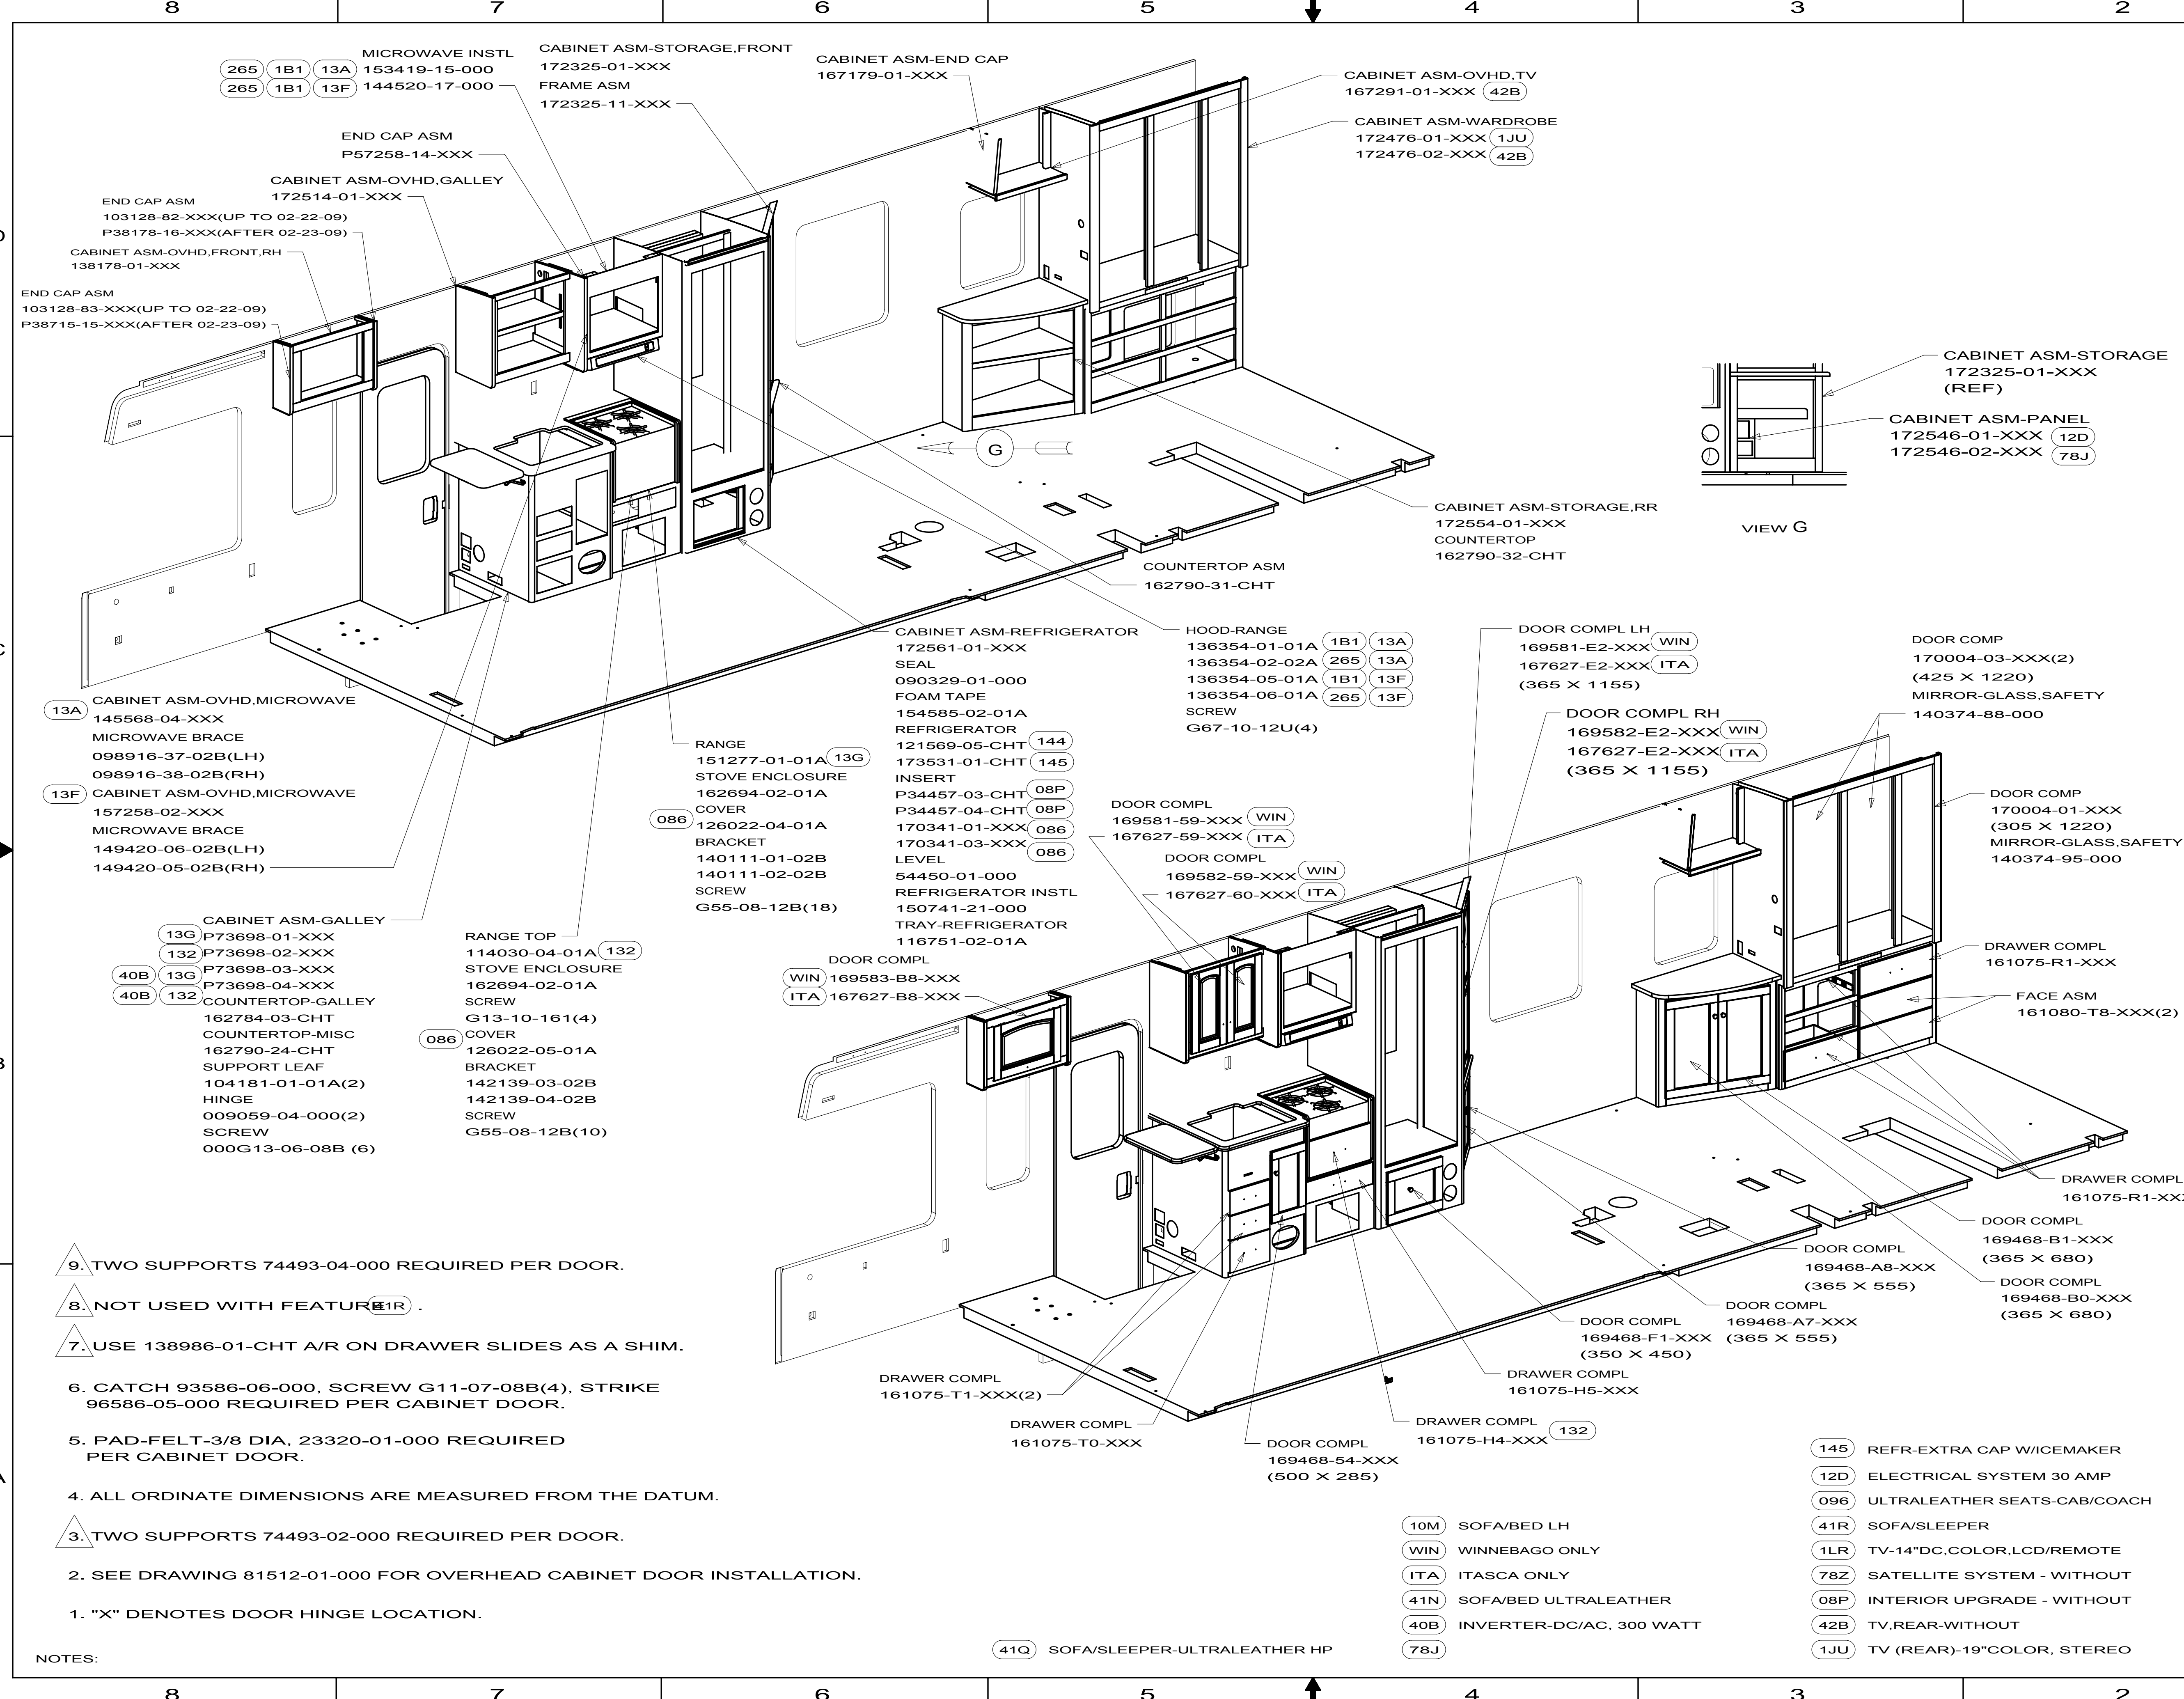

- (14W) DINETTE
- (48Q) SATELLITE TV SYSTEM MANUAL
- (13F) MICROWAVE/CONVECTION OVEN
- (132) RANGE TOP 3-BURNER
- (53F) WATER HEATER-ELEC. IGNITION
- (53Z) WTR HTR-6GAL/110/LP/MTR/AUTO
- (13A) MICROWAVE OVEN
- (13G) RANGE 3 BURNER WITH OVEN
- (144) REFRIGERATOR-DOUBLE DOOR
- (1B1) CODES/STANDARDS USA
- (265) CODES/STANDARDS-CSA/CMVSS
- (086) INTERIOR UPGRADE PACKAGE

WINNEBAGO

INDUSTRIES

COPYRIGHT 2010
WINNEBAGO
INDUSTRIES, INC.

DFTR

CHRR

P.E.

M.E.

DSNR

ORIG. DATE

ALL DIMENSIONS ARE
IN MILLIMETERS

FIRST USED

10 D31E

UNSPECIFIED TOLERANCES ARE:

MATERIAL:

WHOLE DIM (X) : 3

ONE-PLACE (X.X) : 1.5

TWO-PLACE (X.XX) : 0.50

ANGLE : 1°

THIRD ANGLE
PROJECTION

DO NOT SCALE DRAWING

REFER TO ES0018 FOR FASTENER
TIGHTENING GUIDELINES

TITLE:
FLOOR PLAN-CABT & APPLIANCE

SHEET 1 OF 3

PART NO
171961



REV

REF:

1


4/7/2010

9. TWO SUPPORTS 74493-04-000 REQUIRED PER DOOR.
8. NOT USED WITH FEATURE 1R.
7. USE 138986-01-CHT A/R ON DRAWER SLIDES AS A SHIM.
6. CATCH 93586-06-000, SCREW G11-07-08B(4), STRIKE 96586-05-000 REQUIRED PER CABINET DOOR.
5. PAD-FELT-3/8 DIA, 23320-01-000 REQUIRED PER CABINET DOOR.
4. ALL ORDINATE DIMENSIONS ARE MEASURED FROM THE DATUM.
3. TWO SUPPORTS 74493-02-000 REQUIRED PER DOOR.
2. SEE DRAWING 81512-01-000 FOR OVERHEAD CABINET DOOR INSTALLATION.
1. "X" DENOTES DOOR HINGE LOCATION.

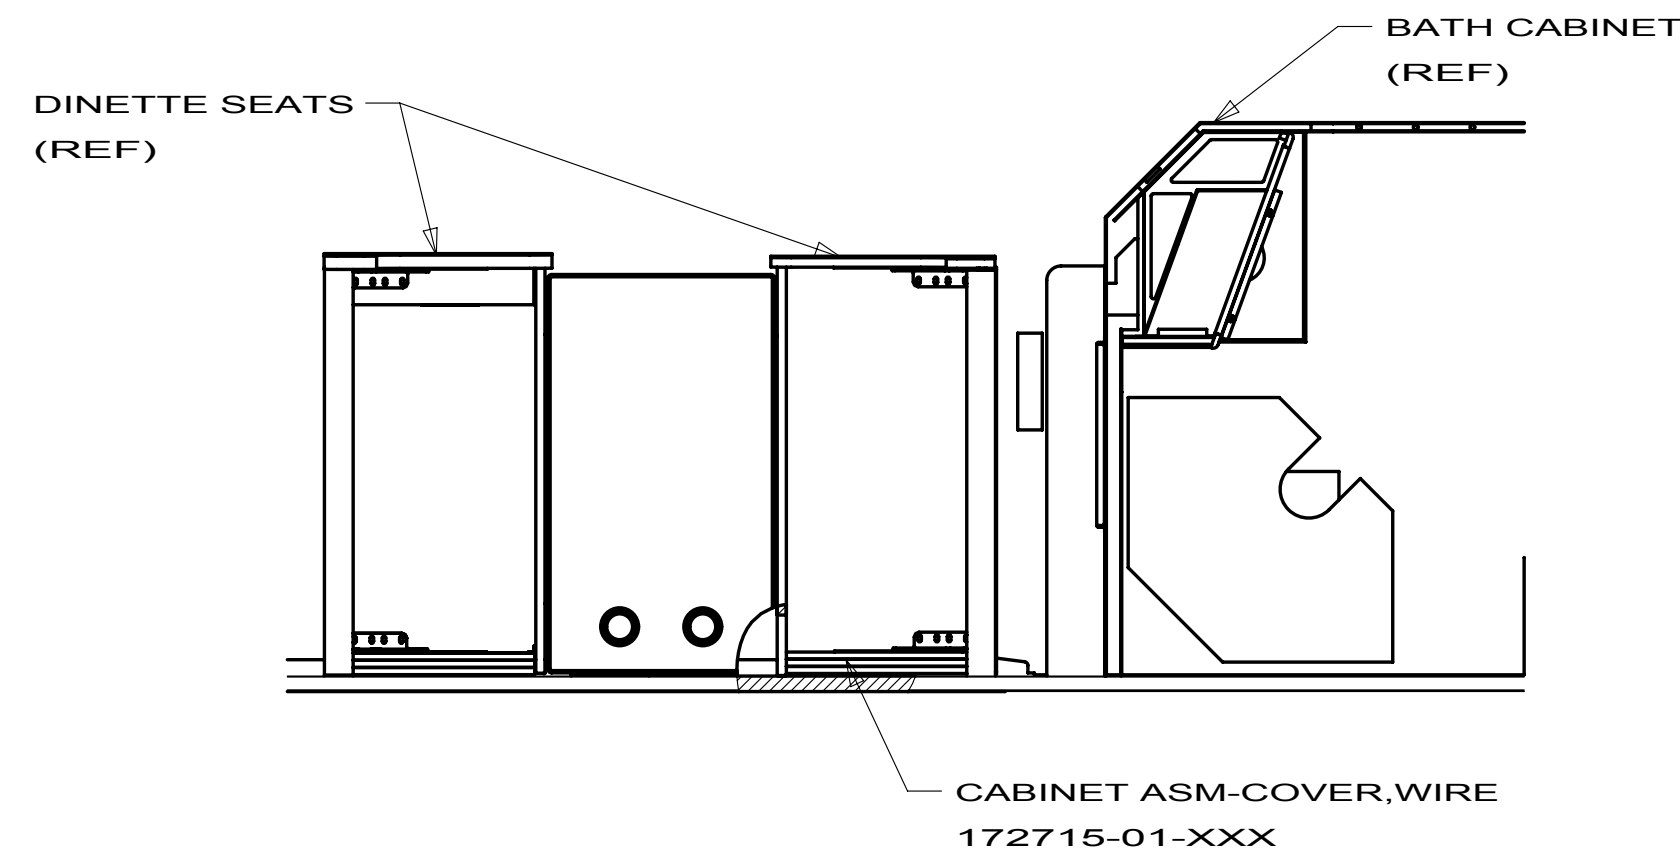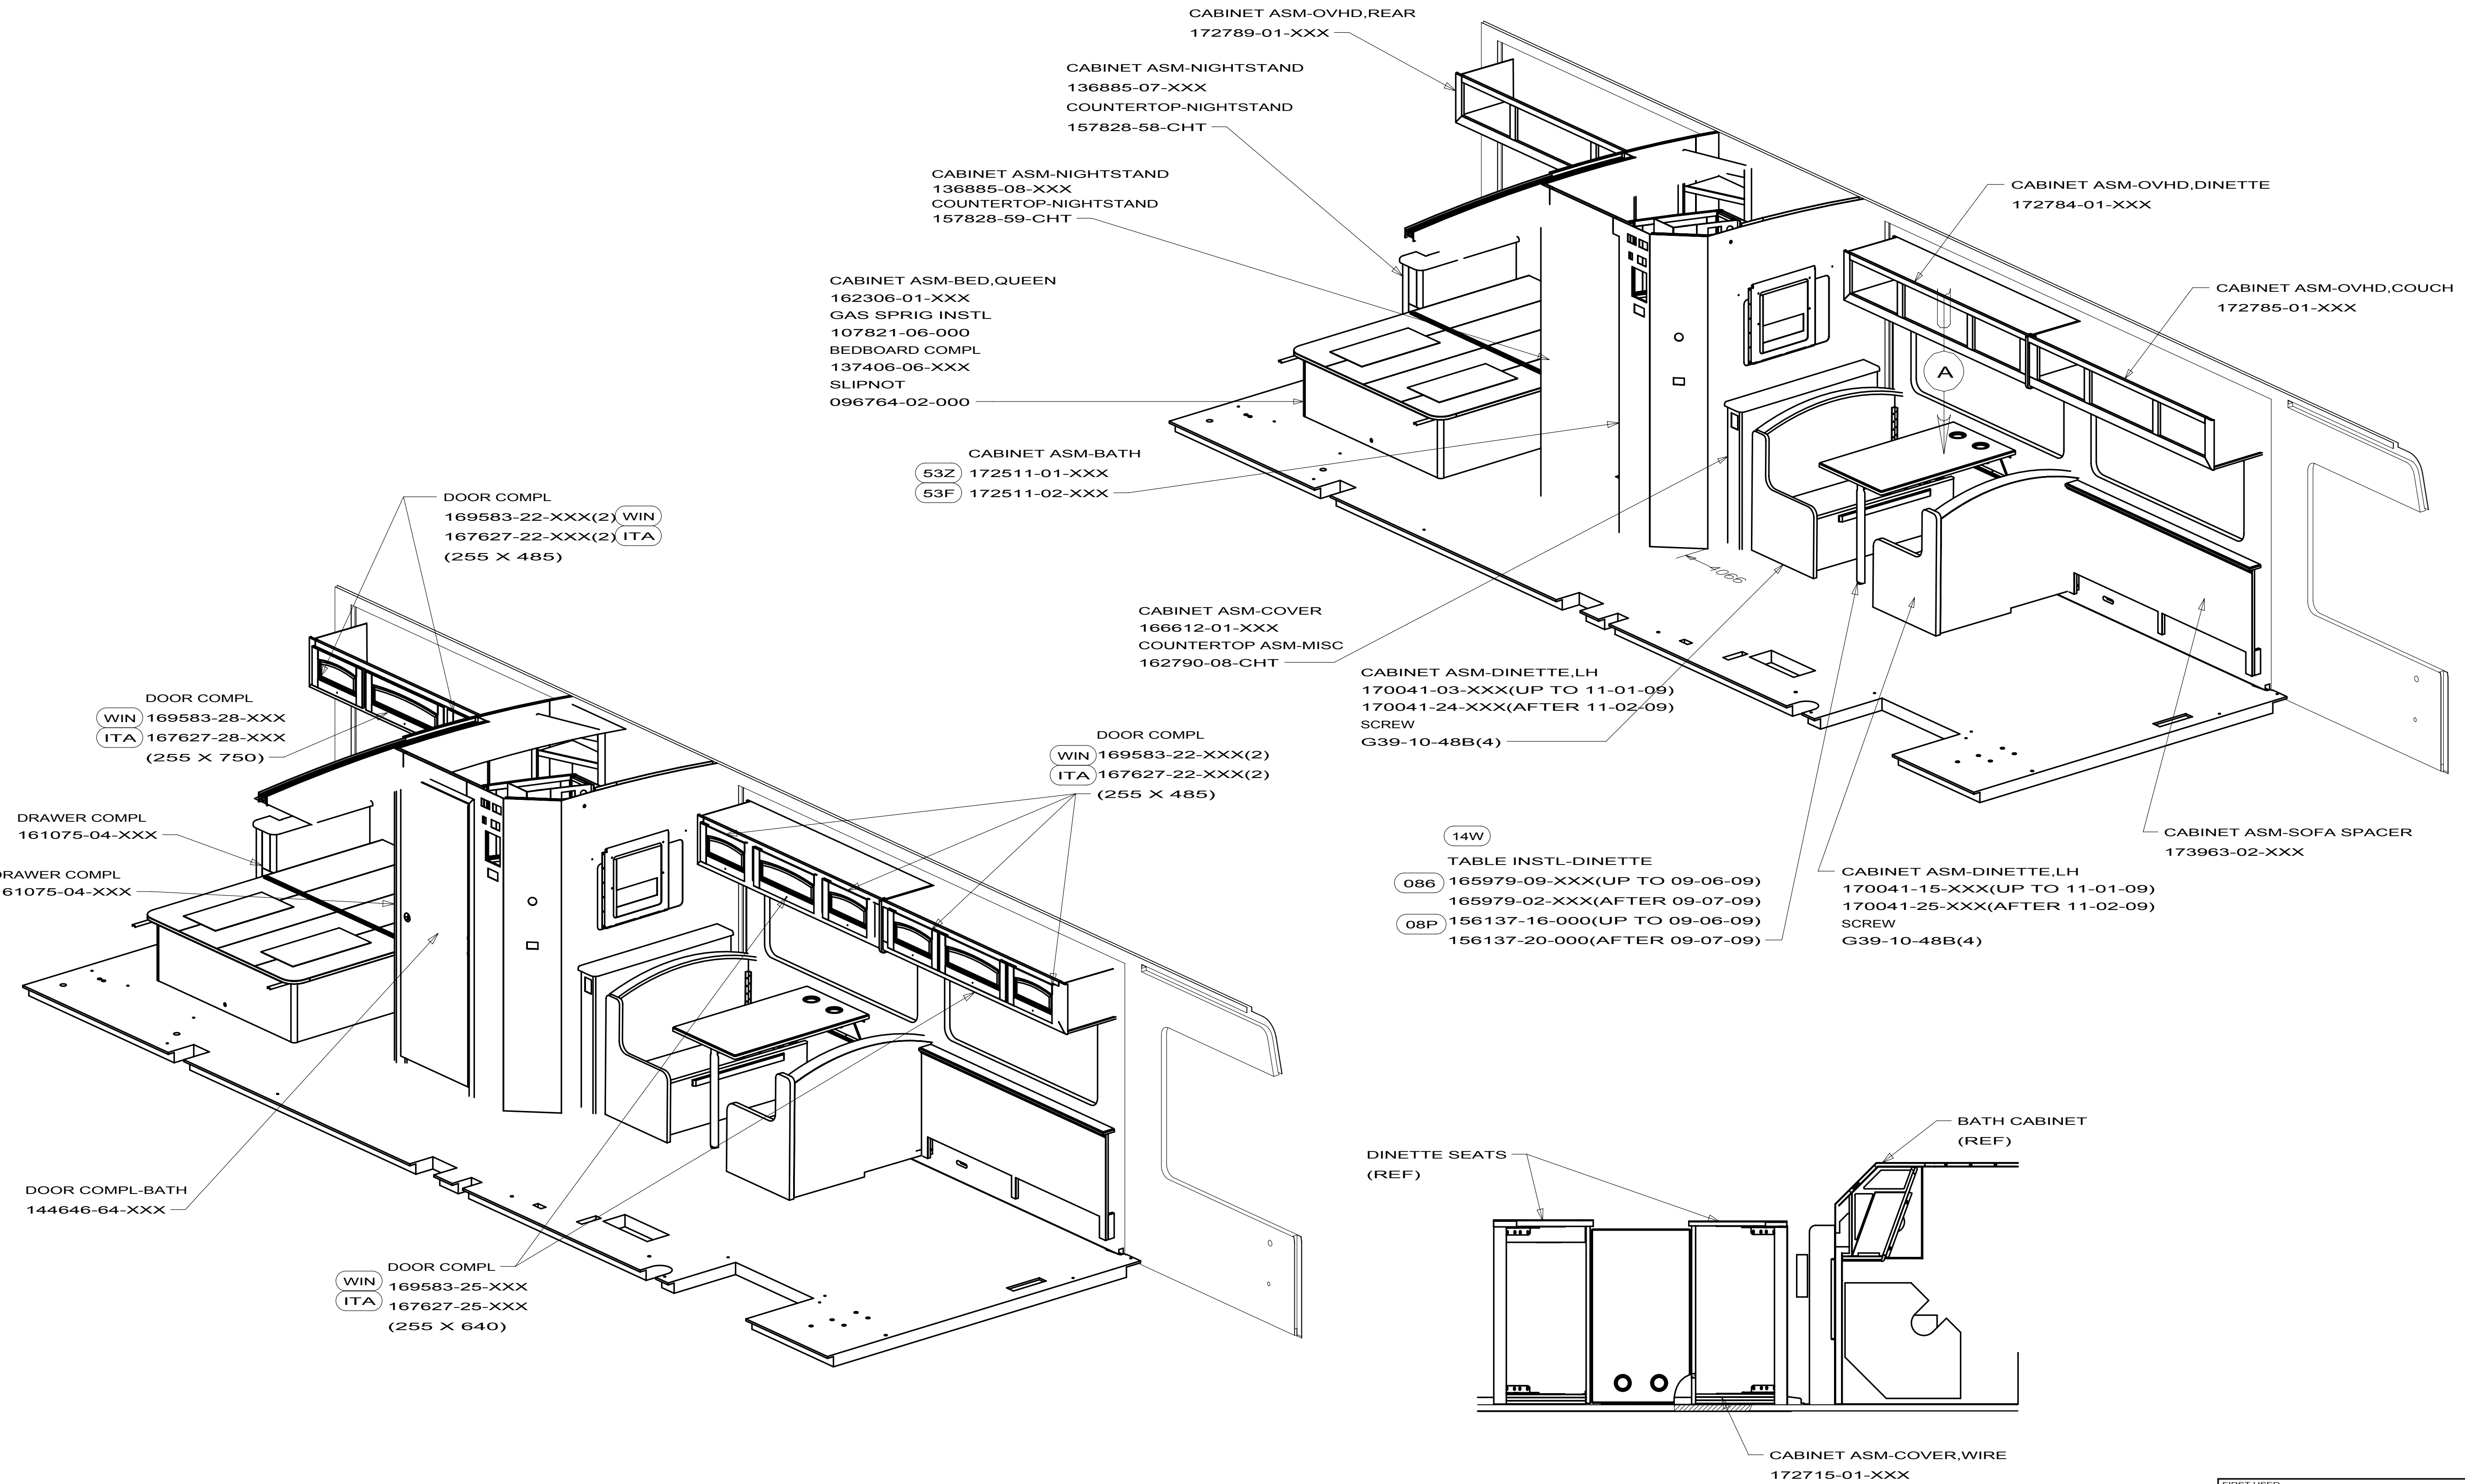


VIEW A


FIRST USED			10 D31E
TITLE:			DO NOT SCALE DRAWING
FLOOR PLAN-CABT & APPLIANCE			
SHEET 2	PART NO	171961	REV

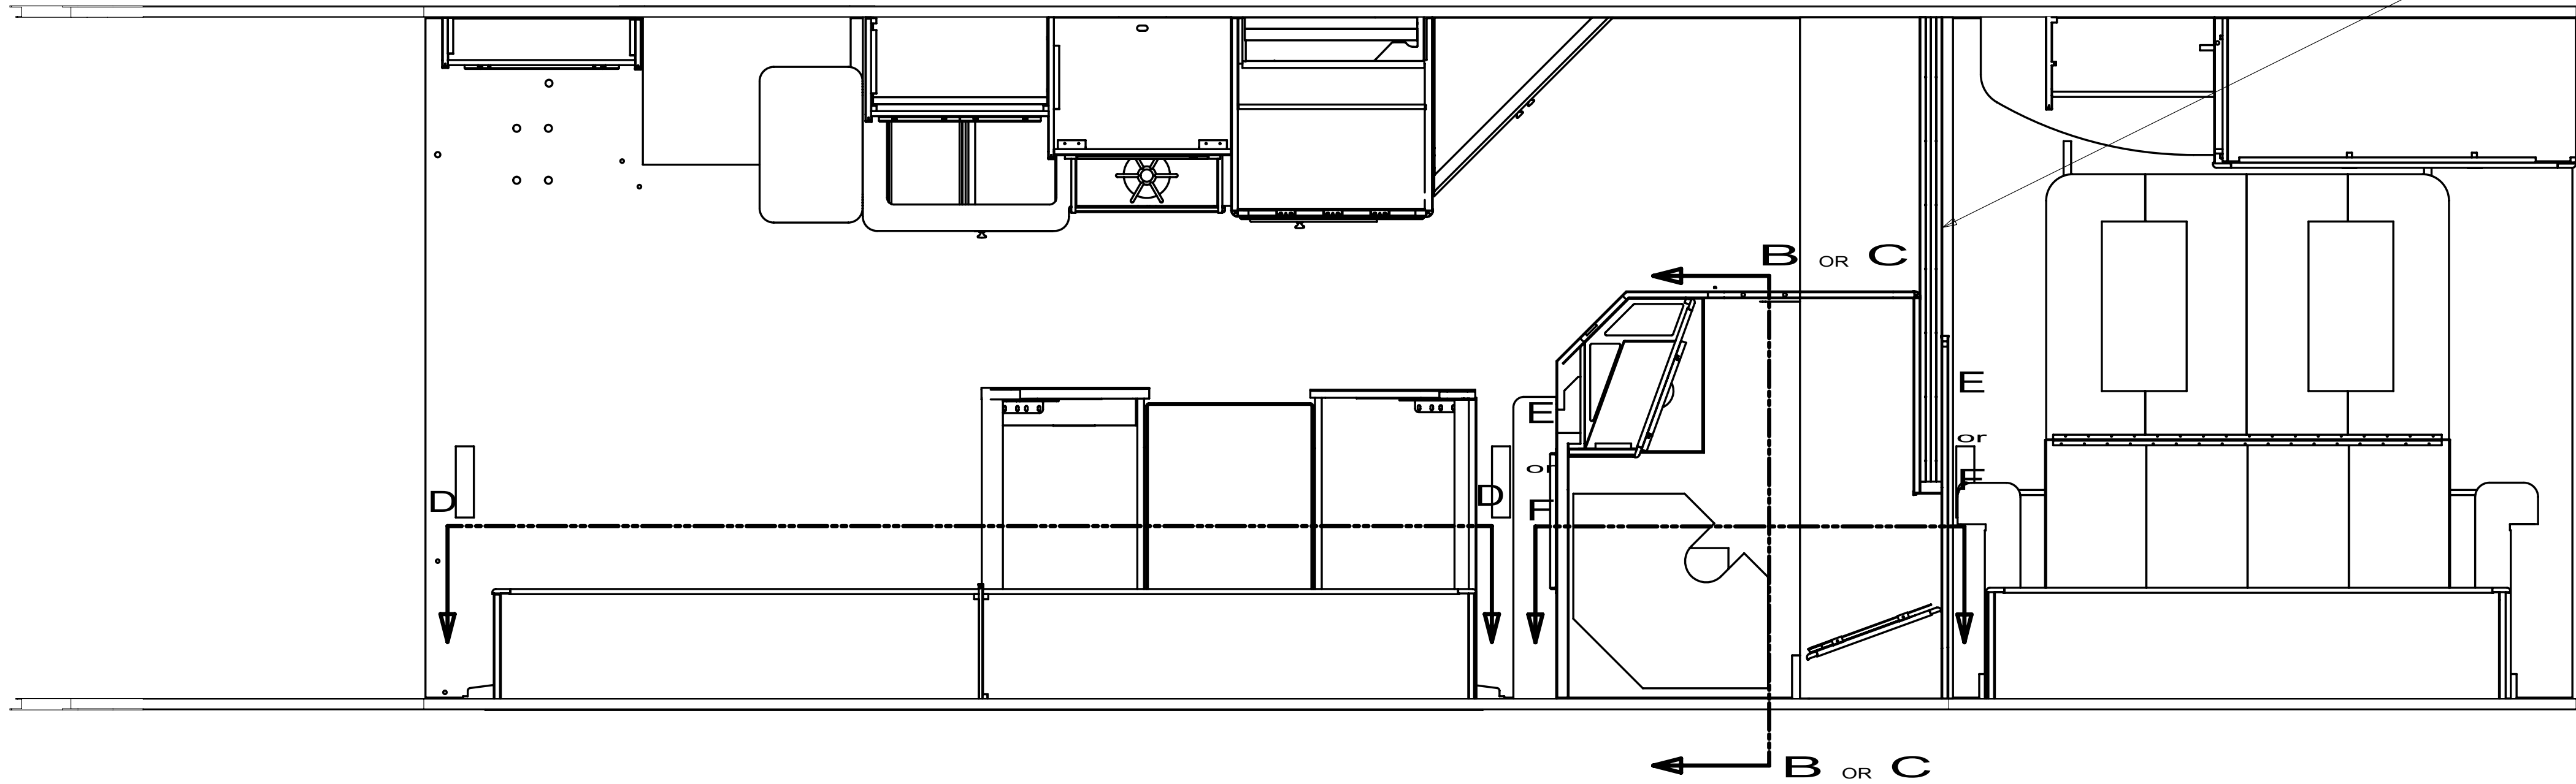


- DOOR ASM-SLIDING
137421-05-XXX
- HEADER ASM
137420-D3-XXX
- SCREW
G39-10-32B(14)
- TRACK
137422-12-01A(2)
- SCREW
G67-10-10U(18)
- SCREW
049465-03-000(2)
- GUIDE-DOOR
138136-04-02B
- TIE-BACK
57534-12-000
- SOCKET-SNAP
29130-01-000

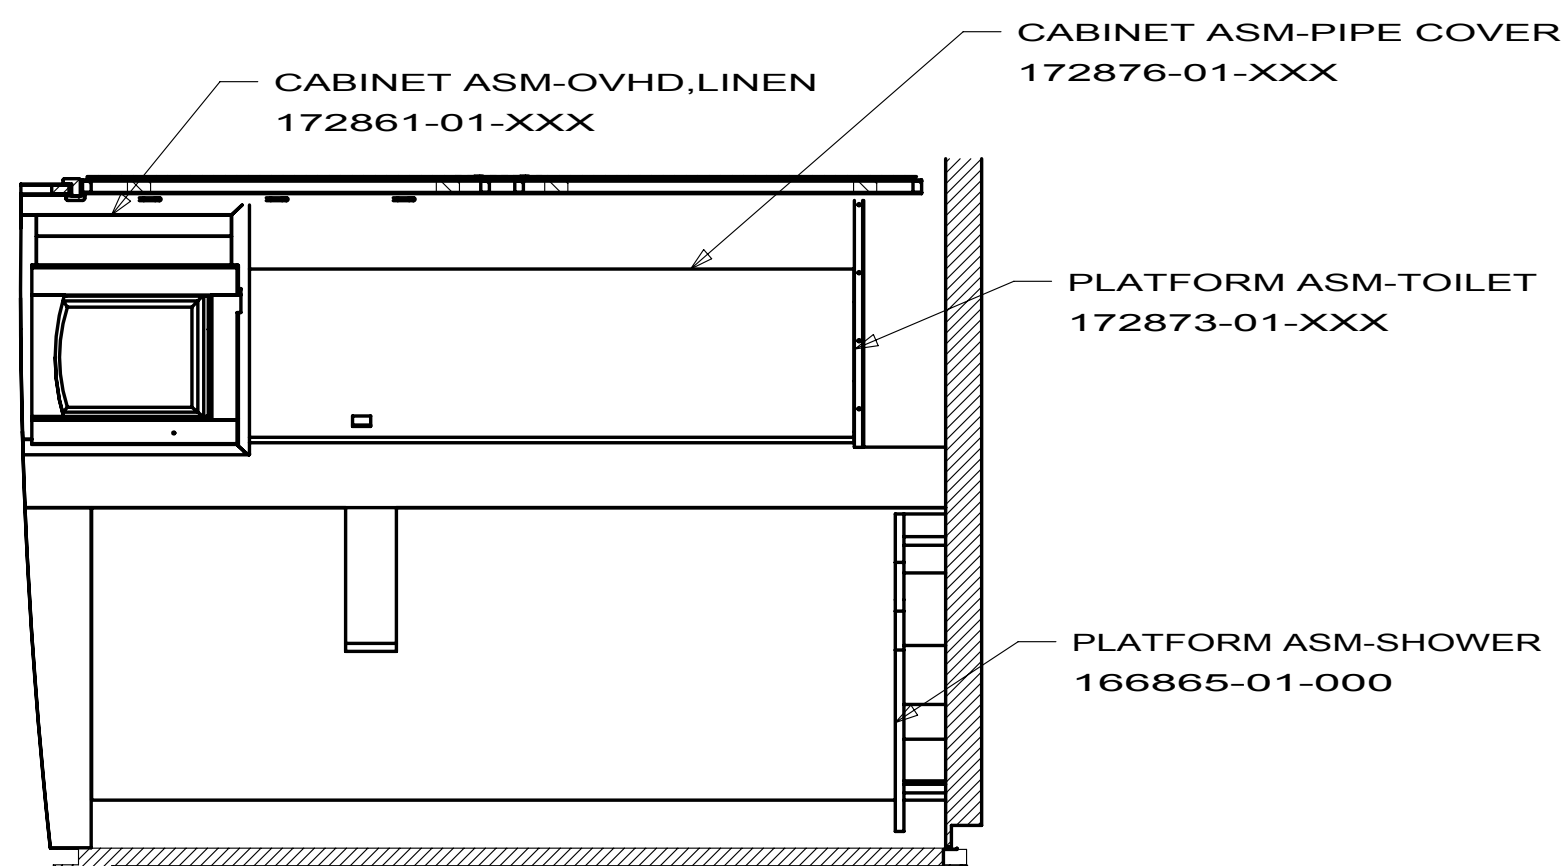


SECTION B-B

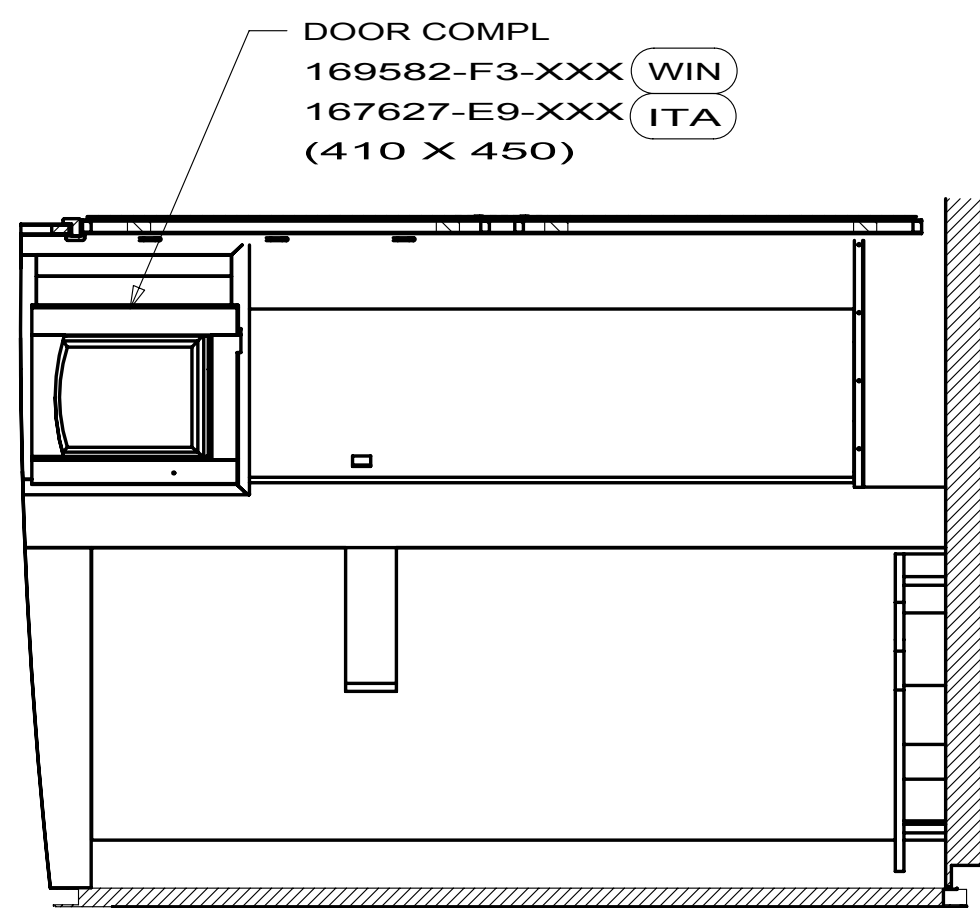


SECTION C-C

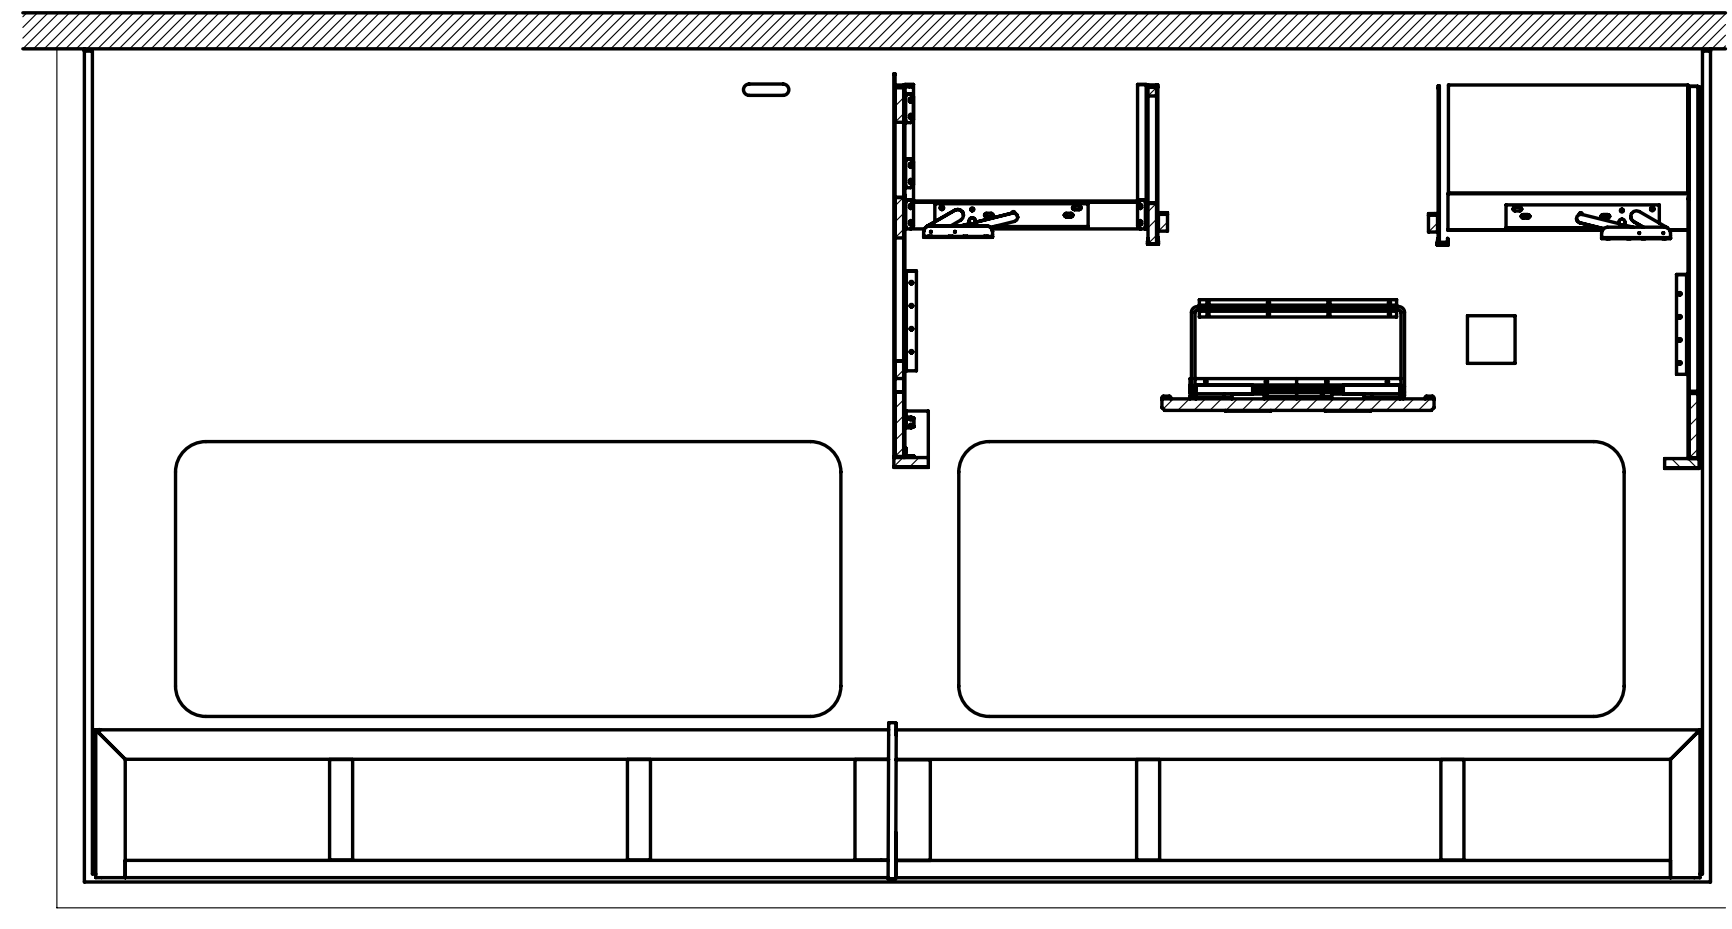

SECTION D-D

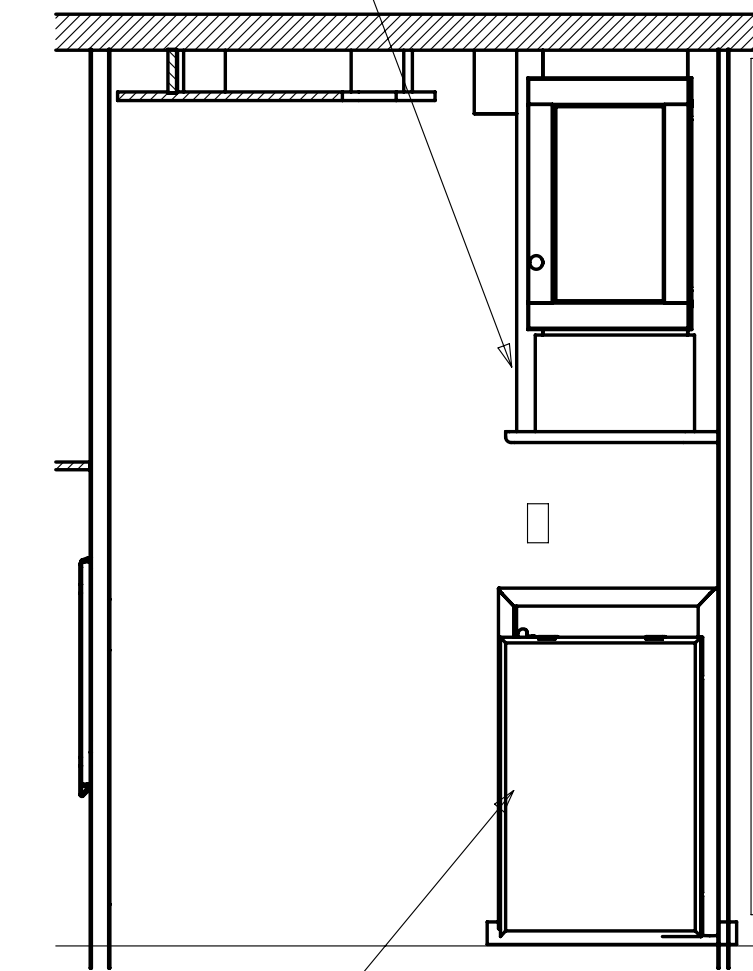

SECTION E-E

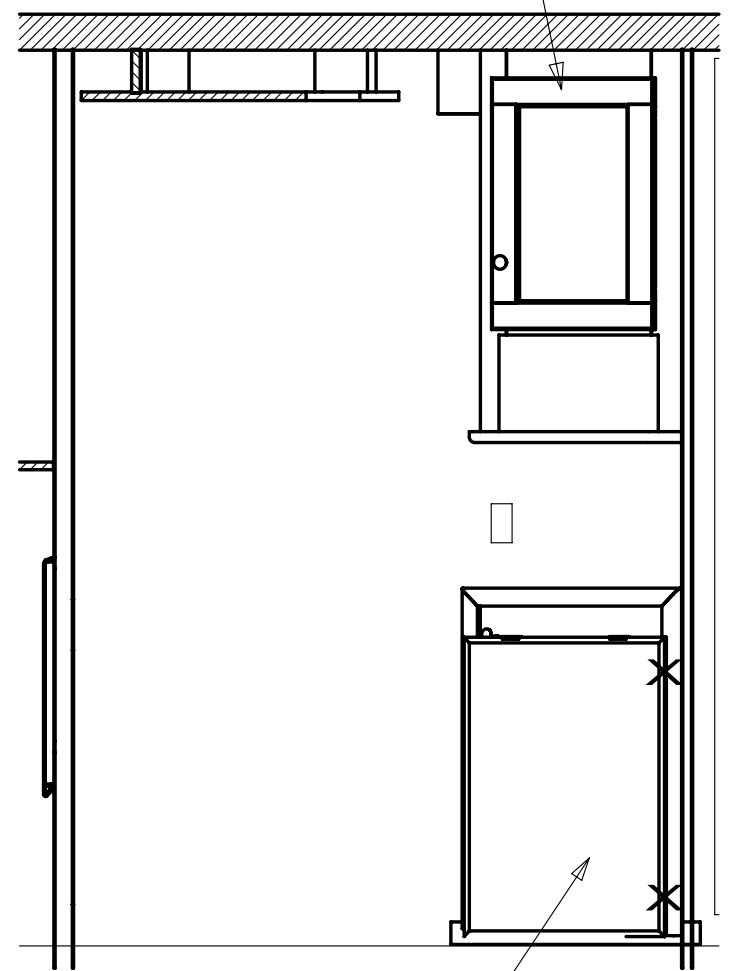


SECTION F-F


FIRST USED		
10 D31E		
DO NOT SCALE DRAWING		
TITLE:		
FLOOR PLAN-CABT & APPLIANCE		
SHEET 3	PART NO 171961	REV

D31E
D33C
E26P
E30W


107821-06

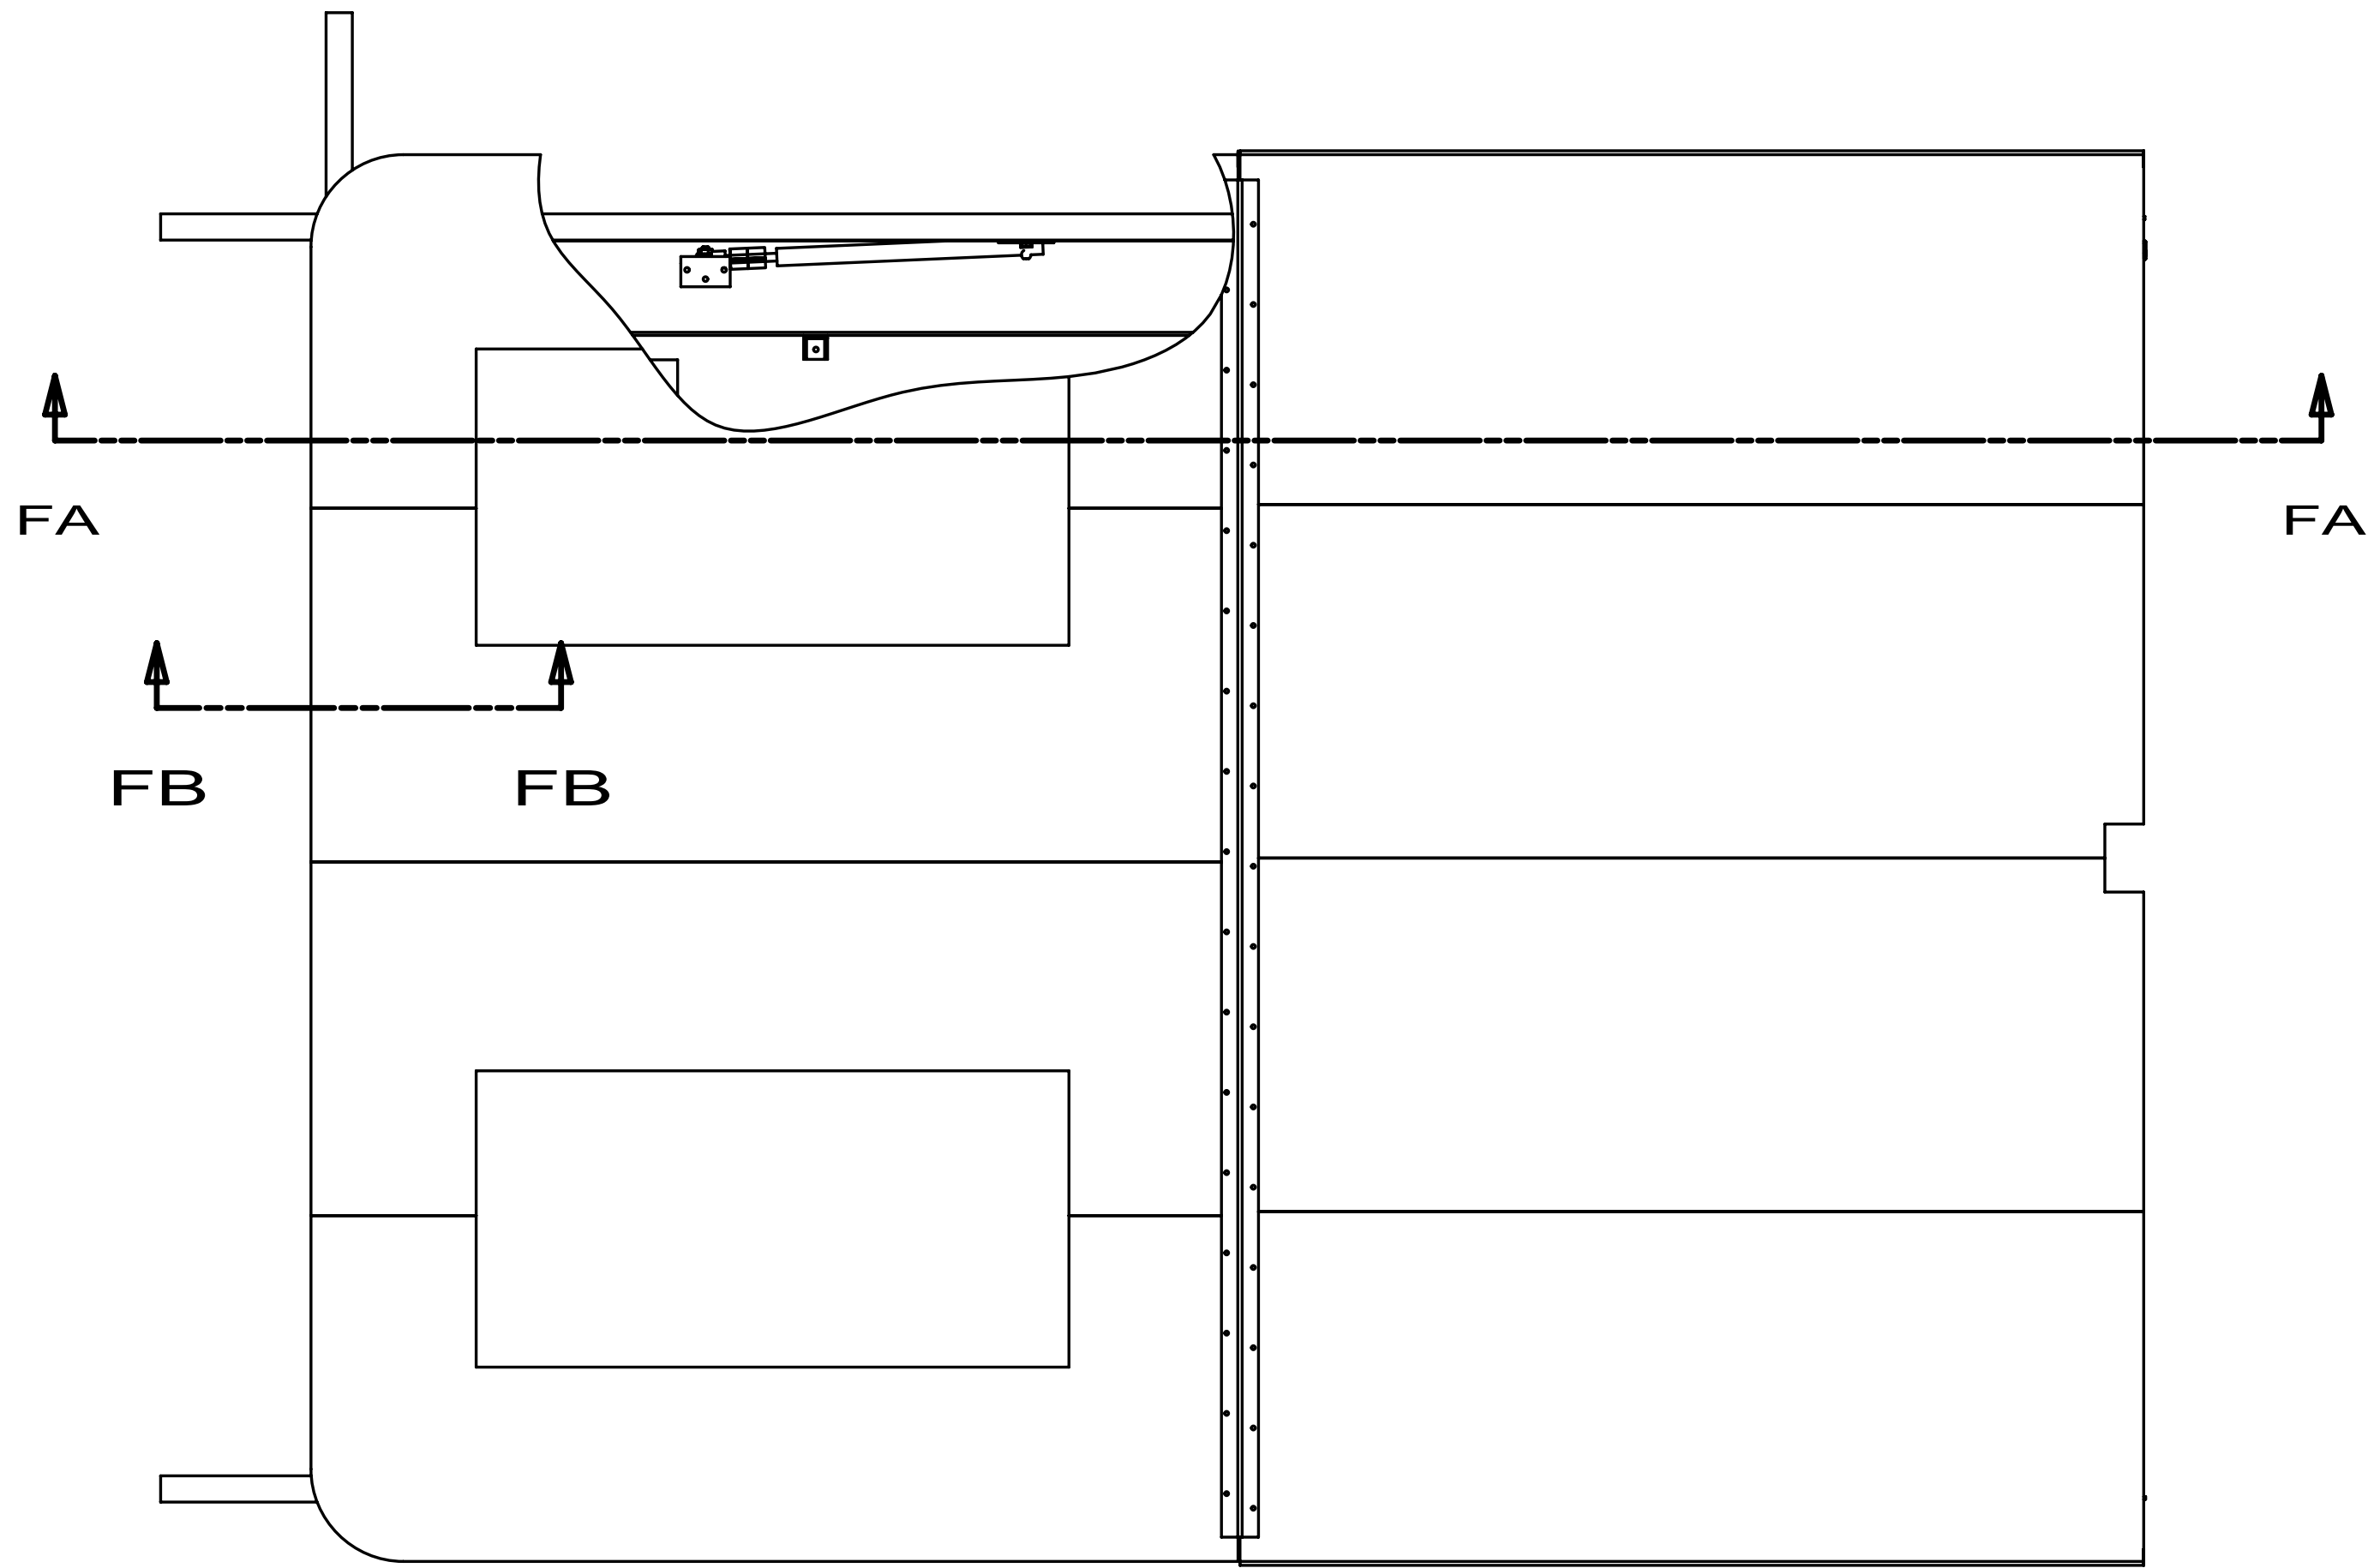

SECTION FB-FB

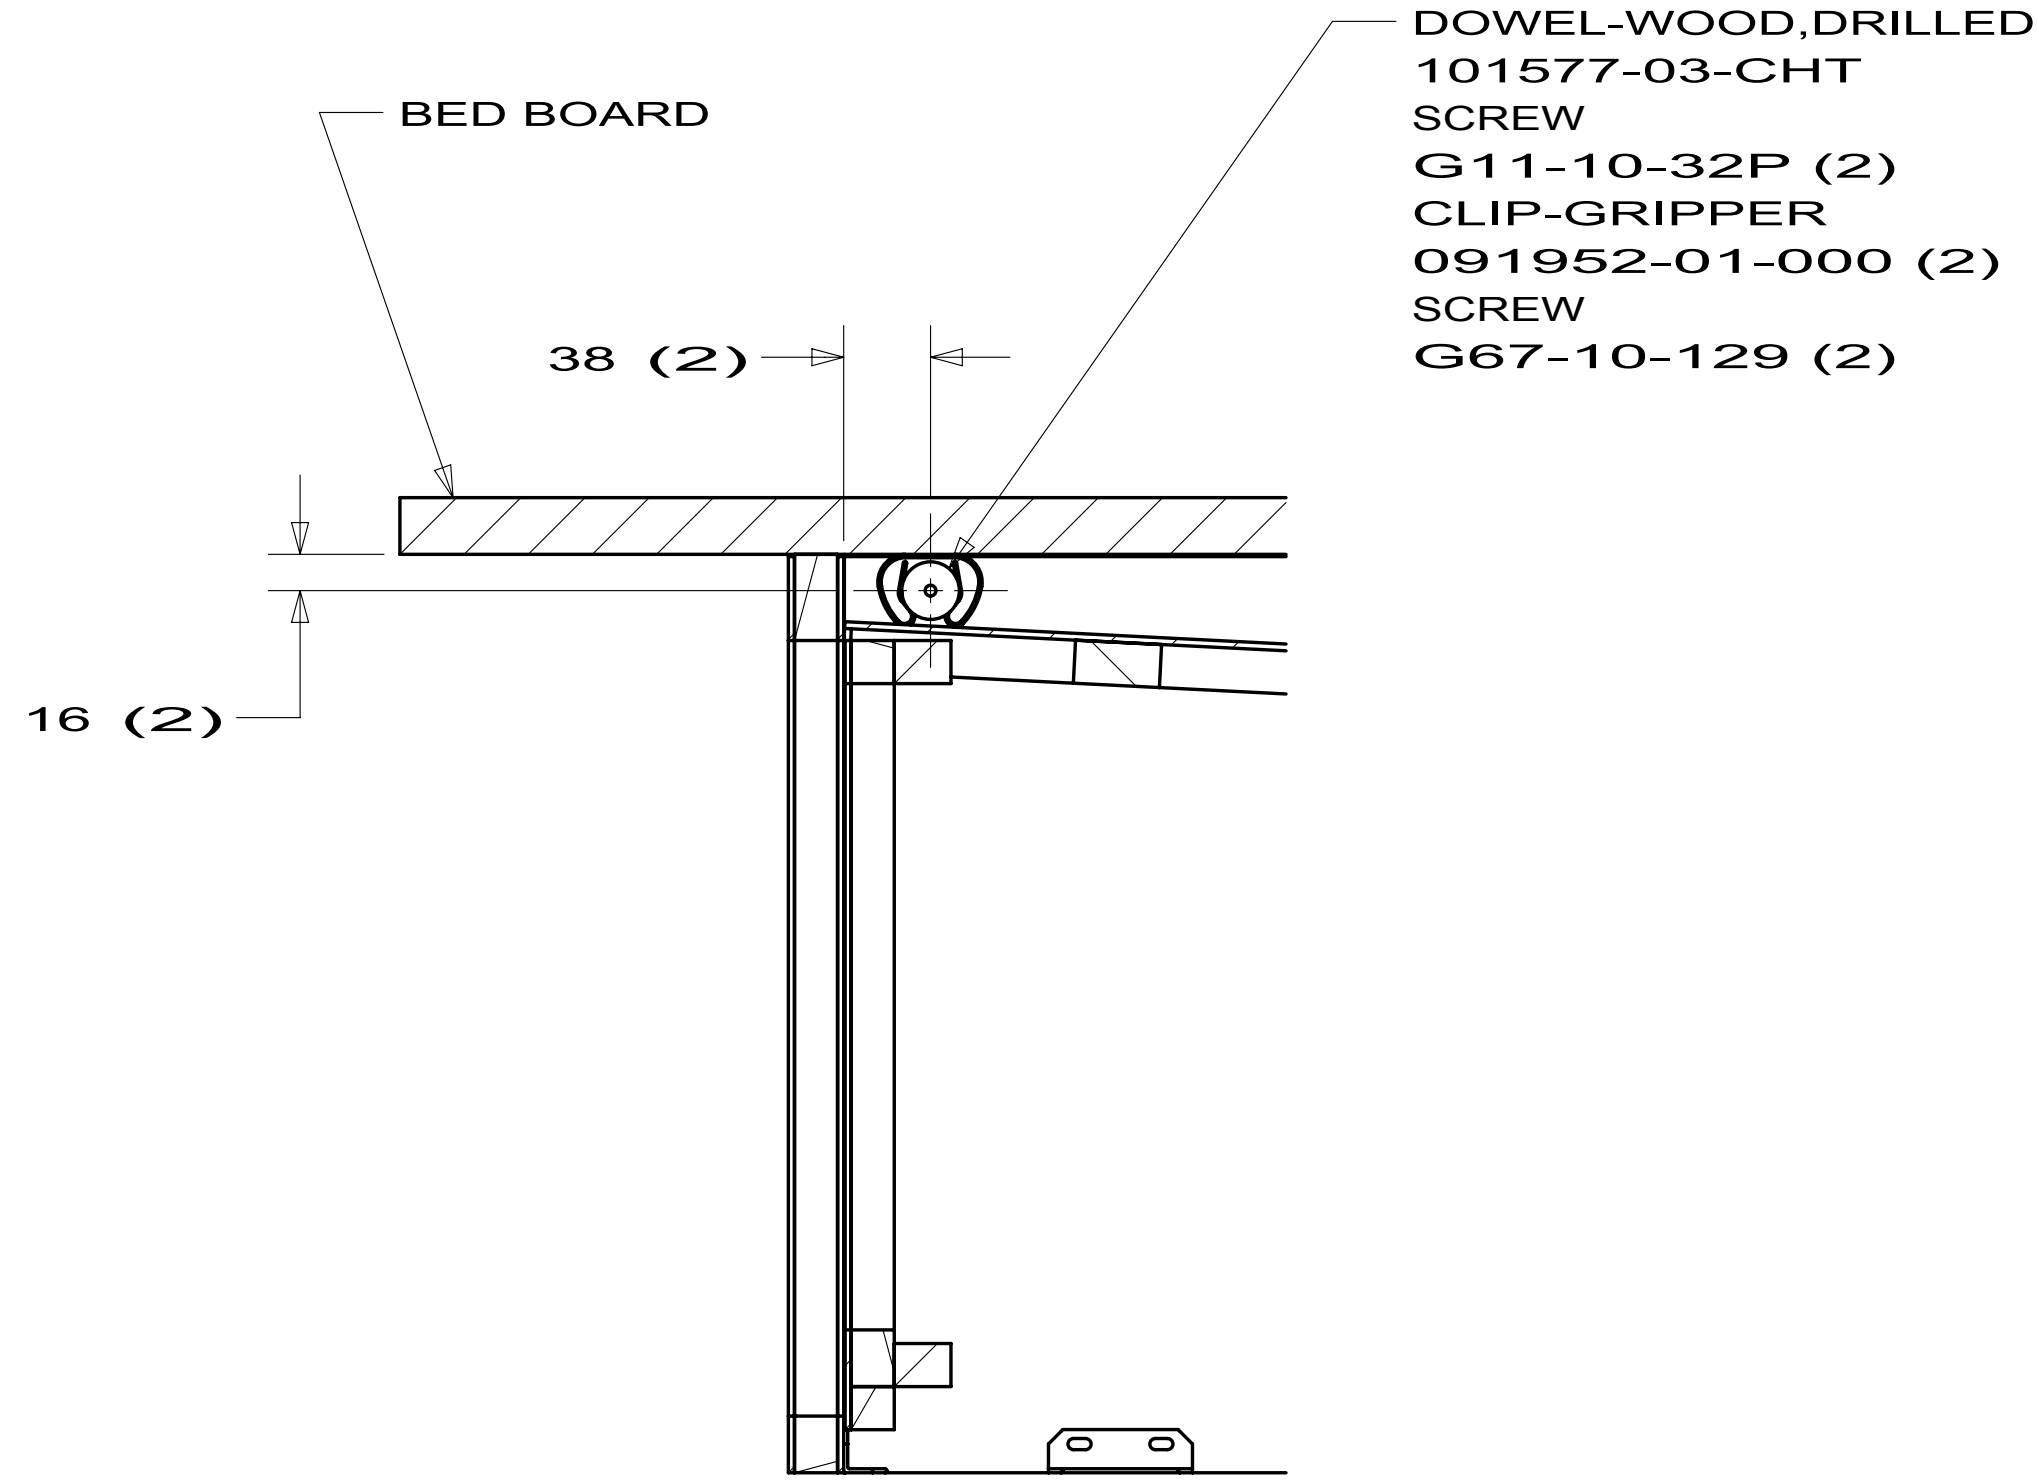


GAS SPRING 142569-15-000 (2)
BRACKET ANGLE 126263-06-CHT (2)
BRACKET FLAT 126263-08-CHT (2)
SCREW 142261-03-CHT (12)

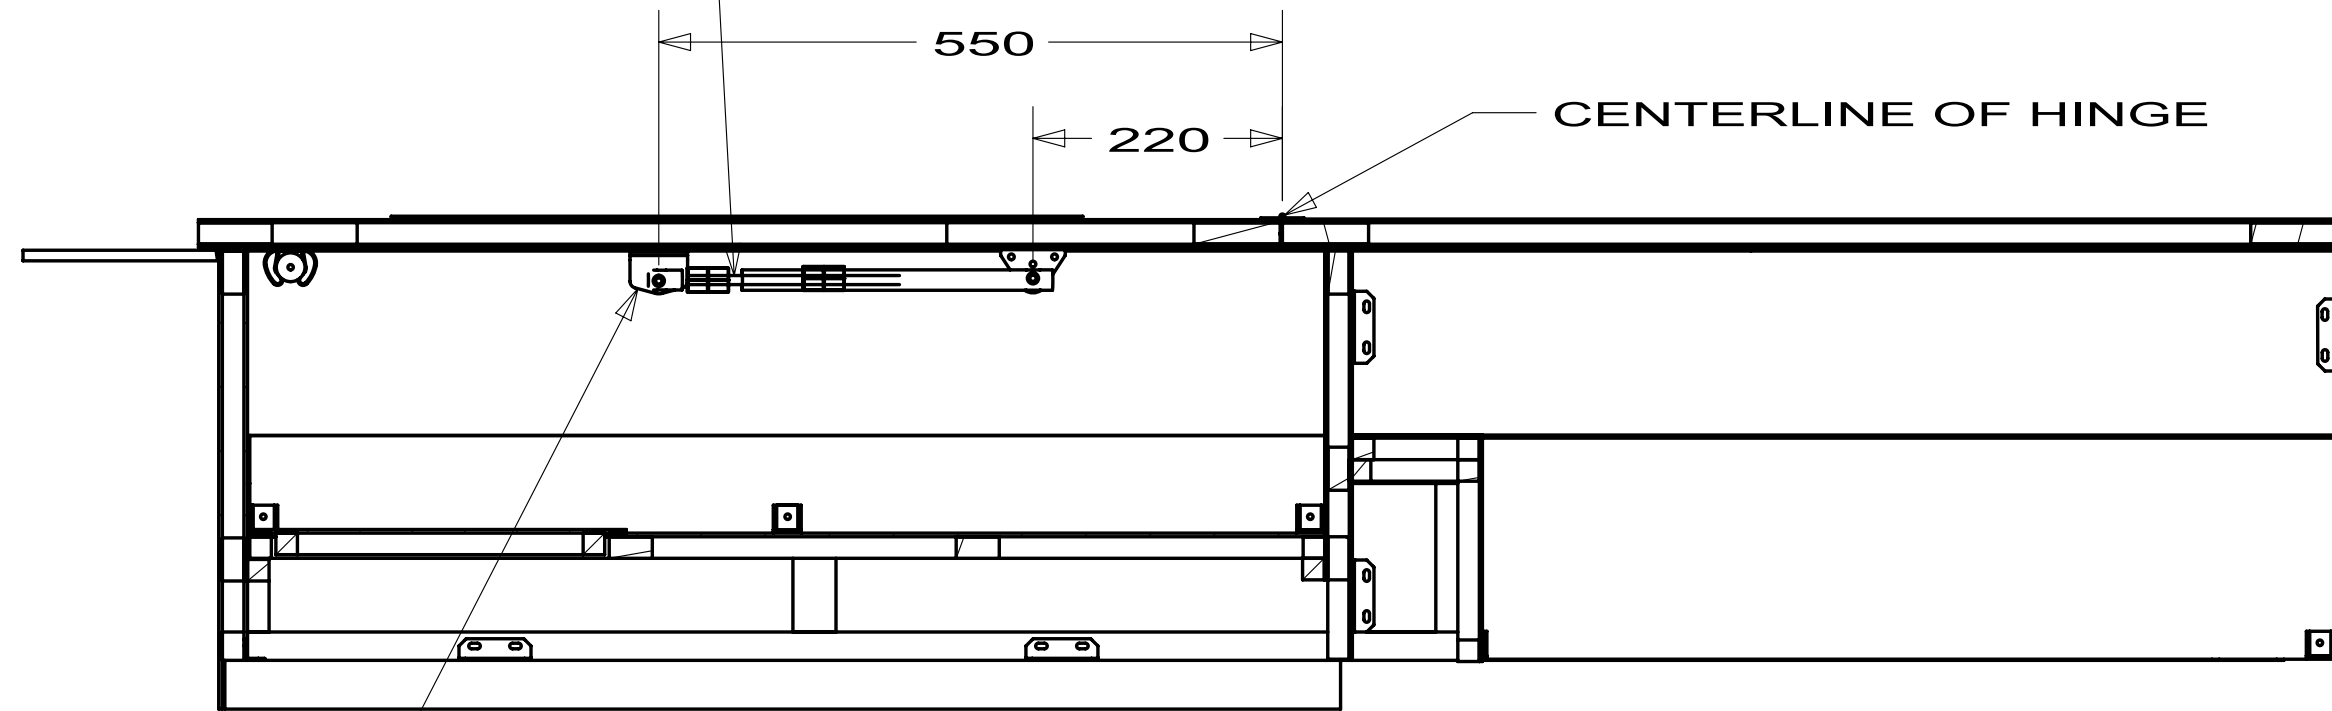


SECTION FA-FA

FIRST USED		
STANDARDS		
DO NOT SCALE DRAWING		
TITLE:		
GAS SPRING INSTL		
SHEET 4	PART NO 107821	REV

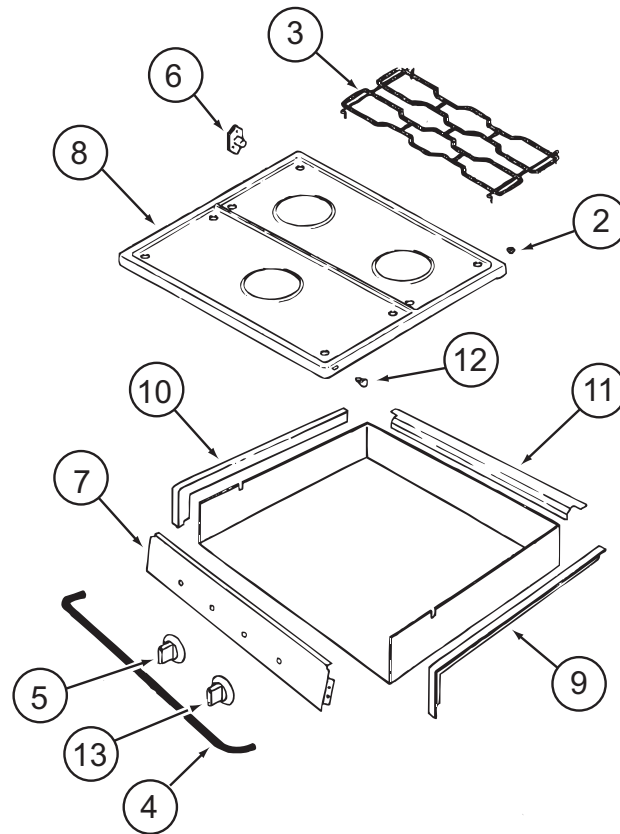


114030-04-01A			
KEY	PART NUMBER	U/M DESCRIPTION	VENDOR NO.
2	102020-01-709	EA BUMPER-GRATE	8007P020-60
3	112881-04-702	EA GRATE - BLACK	74007277
4	114030-02-700	EA GUARD/FABRIC - TOWEL BAR	3609F006-70
5	128728-01-701	EA KNOB - BURNER - REAR	74003941 (1 PER)
5	128728-01-702	EA KNOB - BURNER - FRONT	74003942
6	128728-01-703	EA PIN/T-NUT F/HINGE	7103P109-60
7	114030-04-700	EA PANEL - MANIFOLD - BLACK	74007325
8	126023-01-728	EA TOP - MAIN (BLACK)	74003323
9	114030-01-704	EA TRIM - RIGHT/BLACK TEXTURED	74002839
10	114030-01-705	EA TRIM - LEFT/BLACK TEXTURED	74002840
11	114030-01-706	EA TRIM - REAR/BLACK TEXTURED	74002841
12	102020-01-724	EA BUMPER - MAIN TOP	8003P008-60
13	128728-01-707	EA KNOB - IGNITER	74003944
CONTACT WINNEBAGO PART SALES FOR UNLISTED COMPONENT(S)			

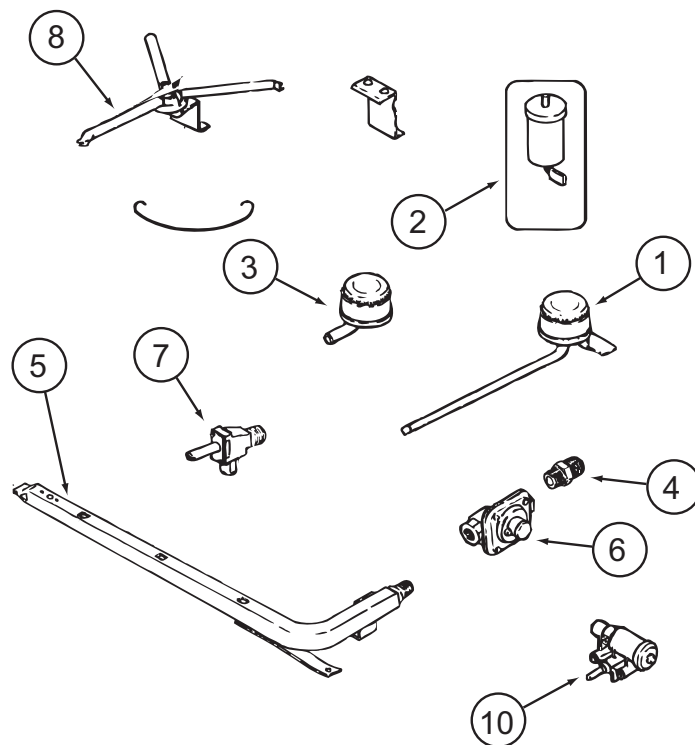


114030-04-01A (CONTINUED)

KEY	PART NUMBER	U/M	DESCRIPTION	VENDOR NO.
1	112881-04-700	EA	BURNER - TOP /LEFT REAR	74004584
1	126023-01-700	EA	BURNER - TOP (RT-REAR) 5100 BTU	74004583
2	112881-04-705	EA	PUSH RING (ELECTRODE MTG)	7104P002-60
2	126023-01-711	EA	ELECTRODE - IGNITER (ONLY)	7432P077-60
3	112881-04-701	EA	BURNER - TOP/FRONT	74004582
4	135065-03-700	EA	FITTING - HALF UNION	74004234
5	135065-01-702	EA	PIPE/MANIFOLD	74004642
6	126023-02-703	EA	REGULATOR - PRESSURE	74004235
7	126023-02-705	EA	VALVE - BURNER - REAR	74004362
7	126023-02-706	EA	VALVE - BURNER - FRONT	74004363
8	126023-01-736	EA	FLASH TUBE EXTENSION (REAR)	74003326
8	126023-01-737	EA	FLASH TUBE EXTENSION (FRONT)	74003327
10	126023-01-719	EA	IGNITER HEAD - TOP BURNER	74002413
	126023-02-702	EA	PIPE - MANIFOLD	74004360
CONTACT WINNEBAGO PART SALES FOR UNLISTED COMPONENT(S)				

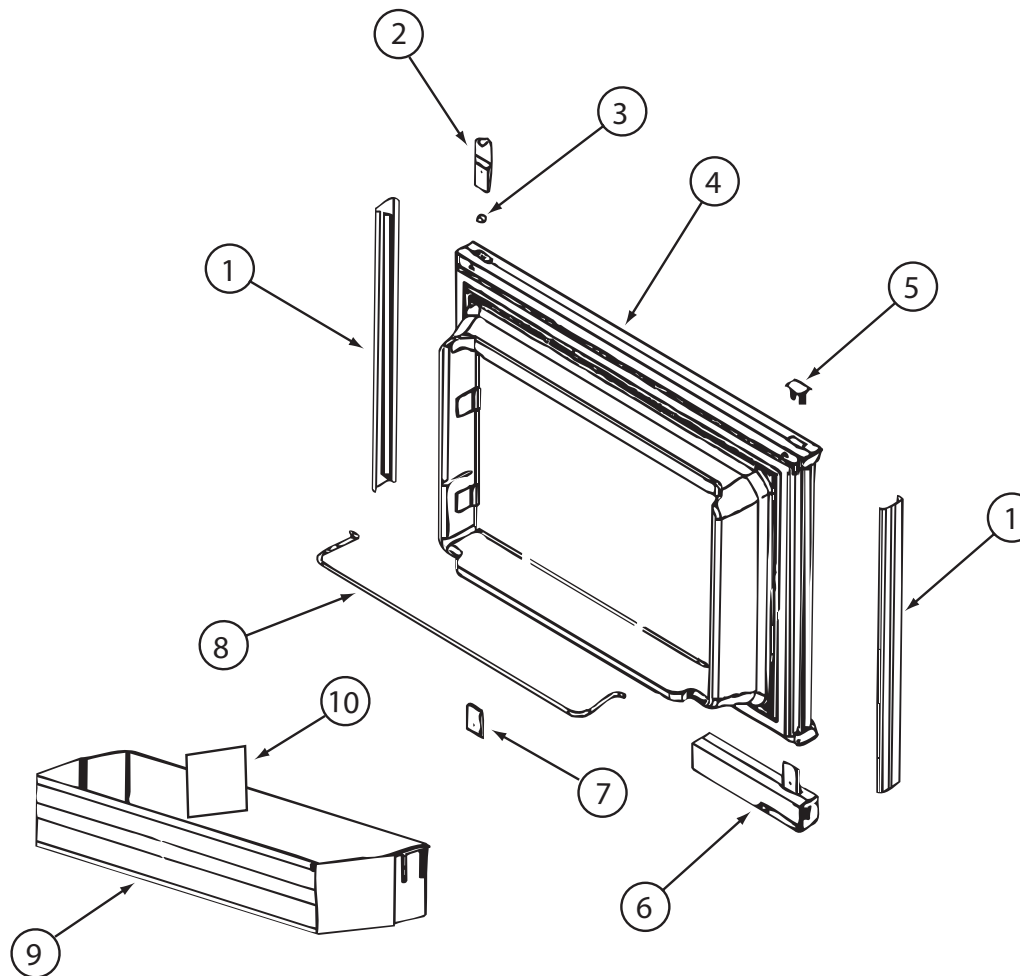

121569-05-01A, 121569-06-01A, 121569-07-01A

KEY	PART NUMBER	U/M	DESCRIPTION	VENDOR NO.
1	121568-03-700	EA	RETAINER - DOOR PNL/WAFFLE/BLK	619558-WDL-UPPER
2	120075-01-701	EA	HINGE-TOP RH/BOTTOM LH(DOOR)	618511
3	121568-03-701	EA	BUSHING - HINGE PIN/GRAY	619671
4	121568-03-702	EA	DOOR LINER-UPR/WAFFLED/BLACK	619627 - SMALL WDL
5	120075-01-702	EA	CAP, (HINGE PLUG)	618160
6	120075-12-700	EA	HANDLE(CONTOUR)TOP LH/BTM RH	621105
7	120075-01-705	EA	HINGE-TOP LH/BOTTOM RH(DOOR)	618510
8	121568-01-700	EA	RAIL - DOOR UPPER	618618
9	120075-07-700	EA	DOOR BIN - SMALL/CLEAR F/WDL	619006 WDL
10	120075-07-701	EA	DIVIDER/DOOR BIN CLEAR	619008 WDL & SDL
	121568-03-705	EA	STORAGE LATCH - GRAY	619648

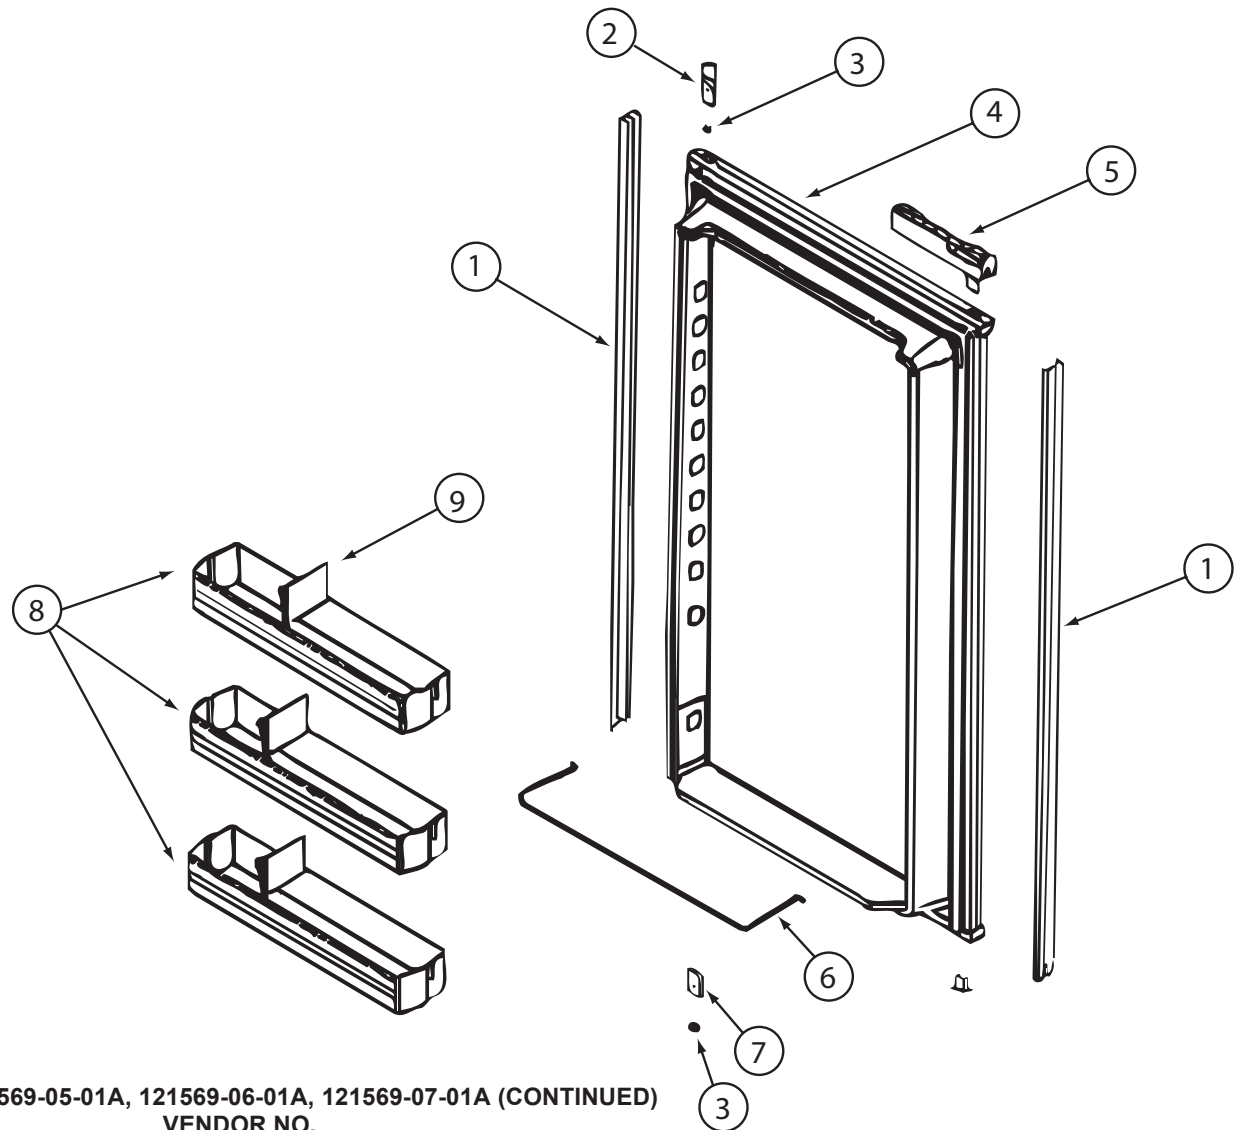



121569-05-01A, 121569-06-01A, 121569-07-01A (CONTINUED)

KEY	PART NUMBER	U/M	DESCRIPTION	VENDOR NO.
1	120075-07-702	EA	RETAINER - DOOR PNL/WAFFLE/BLK	619560 -WDL-LOWER
2	120075-01-701	EA	HINGE-TOP RH/BOTTOM LH(DOOR)	618511
3	121568-03-701	EA	BUSHING - HINGE PIN/GRAY	619671
4	120075-07-703	EA	DOOR LINER-LWR/WAFFLED/BLACK	619631 LARGE WDL
5	120075-12-701	EA	HANDLE(CONTOUR)TOP RH/BTM LH	621104
6	121568-01-704	EA	RAIL - DOOR LOWER	618578
7	120075-01-705	EA	HINGE-TOP LH/BOTTOM RH(DOOR)	618510
8	121568-01-701	EA	BIN - DOOR WHITE-WAFFLED LNR	618619 WDL
9	120075-07-701	EA	DIVIDER/DOOR BIN CLEAR	619008 WDL & SDL
	121568-03-705	EA	STORAGE LATCH - GRAY	619648

121569-03-01A, 121569-04-01A, 121569-05-01A, 121569-06-01A, 121569-07-01A (CONTINUED)


KEY	PART NUMBER	U/M	DESCRIPTION	VENDOR NO.
1	121568-03-709	EA	TRIM - TOP/BLACK	619687
2	120075-01-714	EA	PLUG-HOLE (BLACK)	618170
3	121568-03-710	EA	HINGE/CABINET-TOP/RH-LWR/LH	619335 WAFFLED
4	120075-07-705	EA	TRIM - SIDE - BLACK	622296
6	121568-03-712	EA	SHELF - WIRE/FREEZER	620250
7	121568-03-714	EA	CONTROL ASM-SER#9126824 &DWN	619350
8	121568-03-713	EA	FRONT BOX/DECORATIVE-BLACK	619282
9	120075-01-720	EA	TRAY-DRIP	623250
10	121568-01-707	EA	SHELF - WIRE - SHORT	620272
11	121568-01-708	EA	SHELF - WIRE	620273
14	120075-01-725	EA	COVER-CRISPER - 18.5" WIDE	618158
15	121568-01-709	EA	CRISPER	618571
16	120075-01-727	EA	PIN-HINGE	618145
18	121568-03-715	EA	HINGE/CABINET-TOP/LH-LWR/RH	619336 WAFFLED
19	121568-03-716	EA	COVER - HINGE HOLES	619301
20	120075-01-729	EA	TRIM-BOTTOM PIECE	620958
21	120075-01-730	EA	RETAINER-SHELF(SER#926684 DN)	618181
22	121568-03-717	EA	HOLE PLUG - WHITE	619561
23	120075-01-732	EA	PLATE-STRIKE	618167
24	120075-07-709	EA	CABINET - FOAMED	619347
	120075-01-721	EA	LOUVER-DRIP TRAY	618176
CONTACT WINNEBAGO PART SALES FOR UNLISTED COMPONENT(S)				

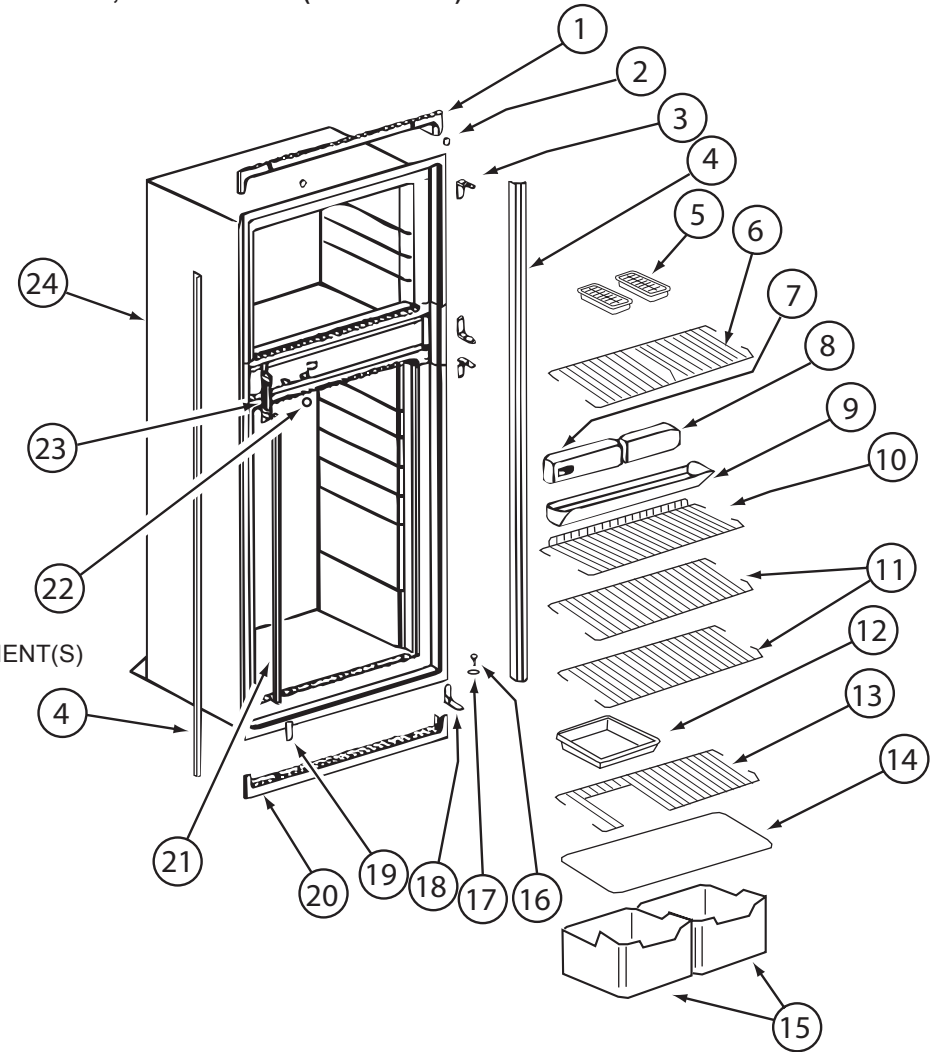

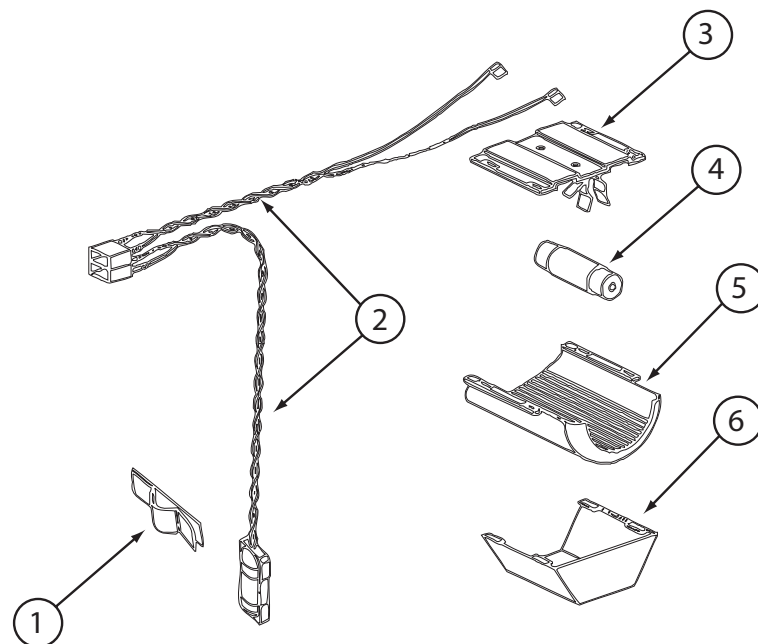


121569-03-01A, 121569-04-01A, 121569-05-01A, 121569-06-01A, 121569-07-01A (CONTINUED)

KEY	PART NUMBER	U/M	DESCRIPTION	VENDOR NO.
1	084880-01-760	EA	CLIP (THERMISTER)	61689122
2	120075-01-735	EA	THERMISTER W/LAMP & WIRE/ASM	618548
3	084880-03-705	EA	BRACKET-LIGHT-INTERIOR	61629722
4	084880-03-706	EA	BULB-LAMP	61628922
6	084880-03-707	EA	COVER-LAMP, LENS	61627922
CONTACT WINNEBAGO PART SALES FOR UNLISTED COMPONENT(S)				

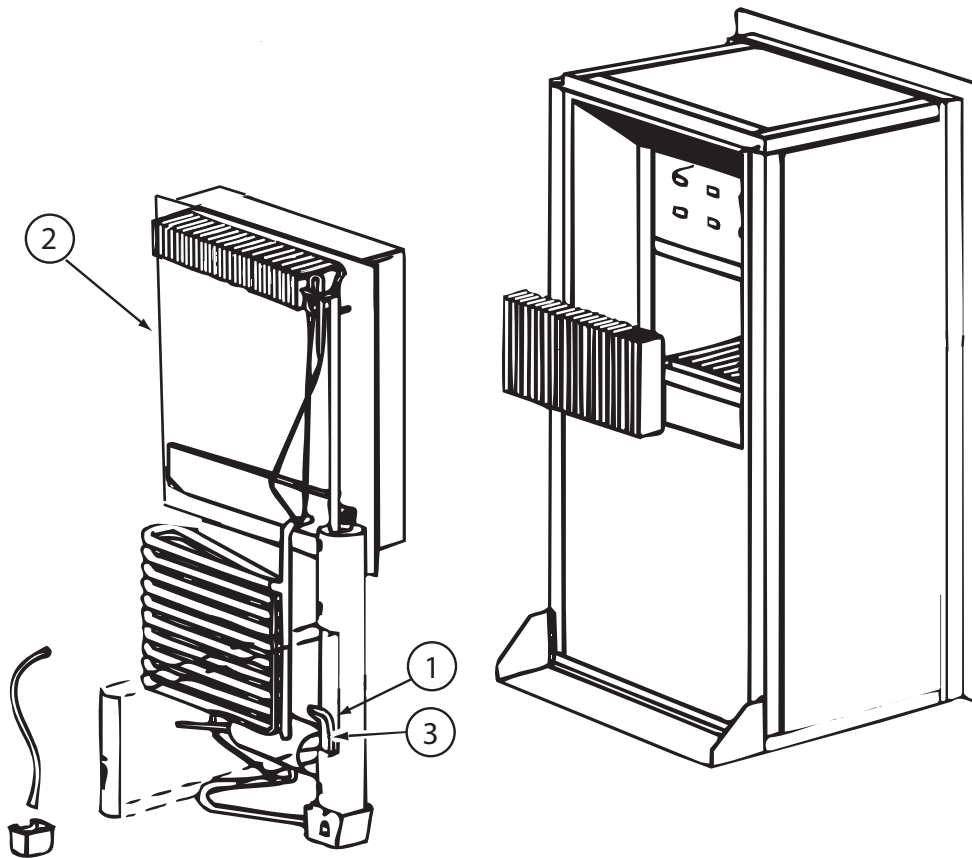


121569-03-01A, 121569-04-01A, 121569-05-01A, 121569-06-01A, 121569-07-01A (CONTINUED)

KEY	PART NUMBER	U/M	DESCRIPTION	VENDOR NO.
2	120075-01-736	EA	COOLING UNIT, SERVICE PACK	618542
3	088248-01-709	EA	HEATER-AC (HORIZONTAL)	61562722
	120075-01-744	EA	KIT - GAS VALVE/BURNER TUBE	620609
CONTACT WINNEBAGO PART SALES FOR UNLISTED COMPONENT(S)				

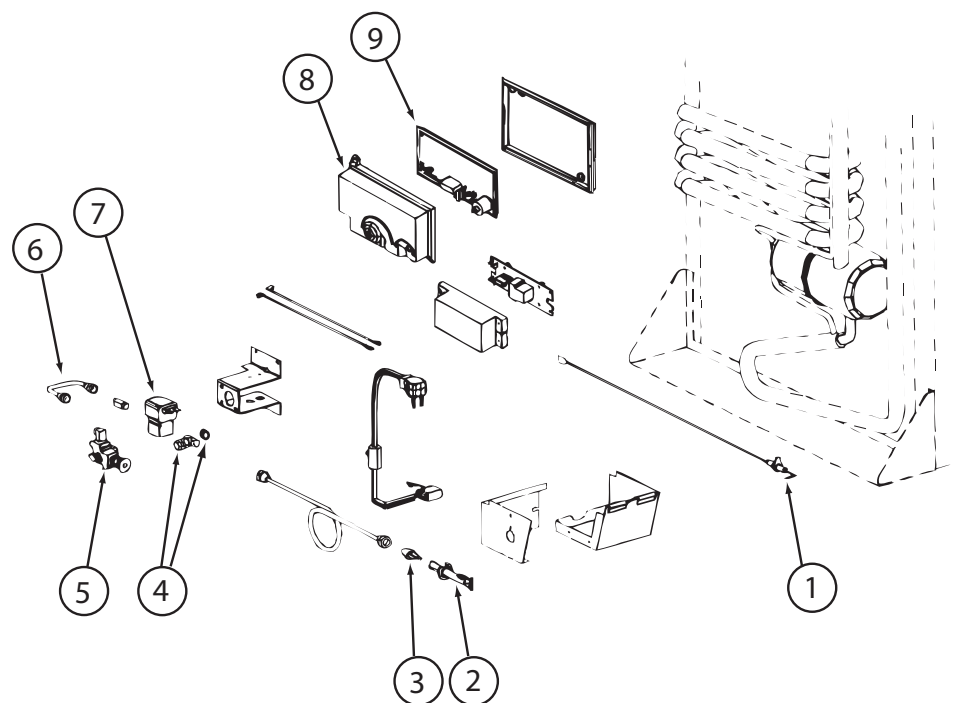

121569-03-01A, 121569-04-01A, 121569-05-01A, 121569-06-01A, 121569-07-01A (CONTINUED)

KEY	PART NUMBER	U/M	DESCRIPTION	VENDOR NO.
1	104137-06-715	EA	ELECTRODE-SPARK/SENSOR, SGL	61692222
2	104137-06-714	EA	BURNER ASSEMBLY, 5-SLOT	61705222
3	120075-01-737	EA	ORIFICE - JEWEL - .0155	618284
4	113737-01-702	EA	PLUG 1/8" F/PRESSURE TAP	61445322
4	113737-01-716	EA	TAP-PRESSURE	61594422
6	113737-01-750	EA	TUBE-UNION	61694622
7	084880-01-718	EA	KIT-GAS VALVE/SOLENOID/TUBE	621447
8	120075-01-738	EA	COVER-POWER BOARD	618185
9	121568-03-719	EA	POWER - BOARD - 2-WAY	621267-632168001
	121568-03-720	EA	VALVE/SOLENOID-MAN SHUT OFF	618696
	121569-07-700	EA	CORD - AC POWER	61554422
			CONTACT WINNEBAGO PART SALES FOR UNLISTED COMPONENT(S)	

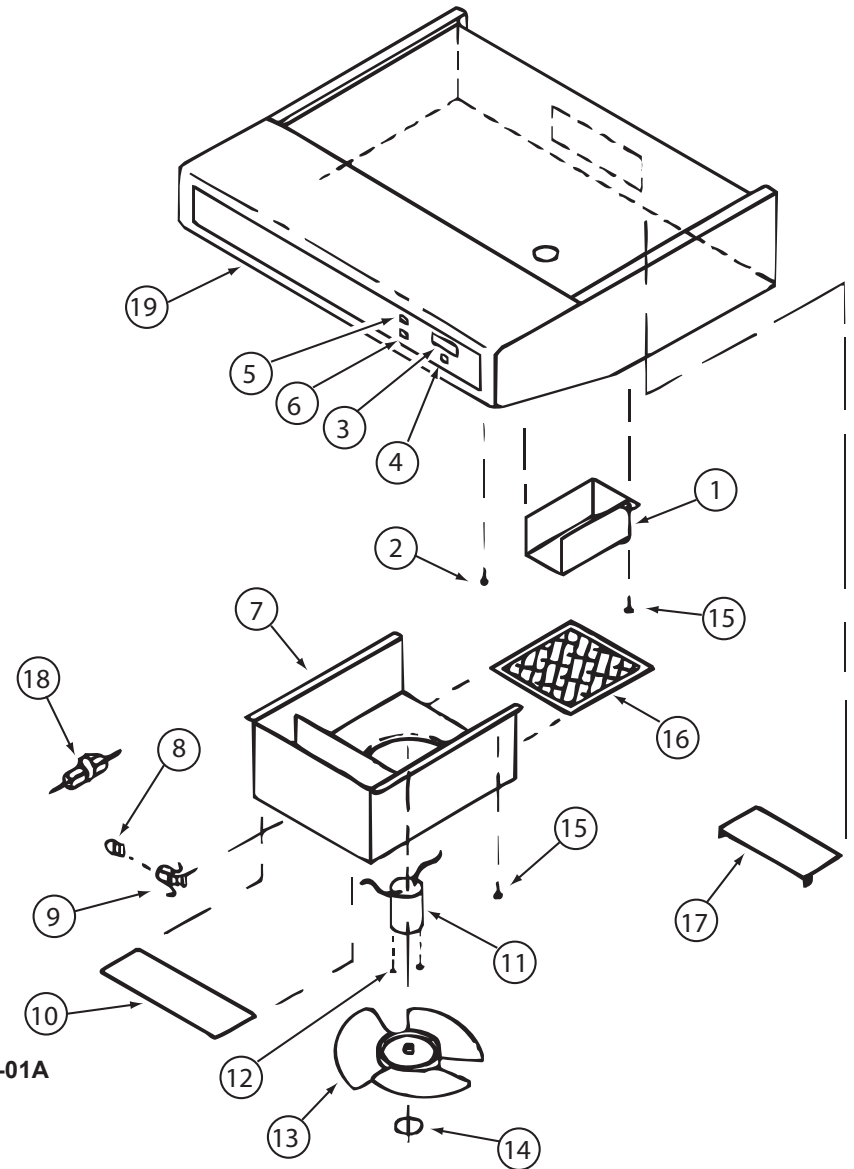

KEY PART NUMBER

3	100258-10-700
4	096983-01-702
6	096983-01-700
8	092696-01-709
9	092696-01-710
10	092696-02-701
11	090973-01-700
13	090973-01-702
16	096983-01-707
17	100258-01-701
19	100258-01-700

U/M DESCRIPTION

EA	GAUGE-HOUR METER, SCREW ON
EA	SWITCH - MOM/OFF/MOM/3 TERM
EA	SWITCH/1 SPEED -ON/OFF- BLK
EA	LAMP #912
EA	HOLDER-LAMP
EA	LENS-LAMP
EA	MOTOR-12 VOLT, CSA & UL
EA	BLADE-FAN
EA	FILTER-MESH
EA	DAMPER ASSEMBLY (METAL FLAP)
EA	LABEL-HOOD NOSE

136354-01-01A, 136354-02-01A

VENDOR NO.

L0150-00 WAS 150
L0112-00
00108-00
VA415
CB267-2
CC179-2
CA508-1
VA183-1
CC246
CAO-565-00
CC0428-00

CONTACT WINNEBAGO PART SALES FOR UNLISTED COMPONENT(S)

136354-02-02A

KEY	PART NUMBER	U/M	DESCRIPTION	VENDOR NO.
5	096983-01-700	EA	SWITCH/1 SPEED -ON/OFF- BLK	L0108-00
9	092696-01-710	EA	HOLDER-LAMP	CB267-02
10	096983-01-708	EA	LENS-LAMP	CC0179
11	136354-06-700	EA	MOTOR - FAN (CSA)	VC0535-02
13	136354-05-701	EA	BLADE-FAN 7" DIA	VD0216-00
16	096983-01-707	EA	FILTER-MESH	CC0246-00
17	100258-01-701	EA	DAMPER ASSEMBLY (METAL FLAP)	CA0565-00
19	100258-01-700	EA	LABEL-HOOD NOSE	CC0428-00
CONTACT WINNEBAGO PART SALES FOR UNLISTED COMPONENT(S)				

136354-05-01A, 136354-05-02A

KEY	PART NUMBER	U/M	DESCRIPTION	VENDOR NO.
3	100258-10-700	EA	GAUGE-HOUR METER, SCREW ON	L0150-00 WAS 150
4	096983-01-702	EA	SWITCH - MOM/OFF/MOM/3 TERM	L0112-00
5	096983-01-700	EA	SWITCH/1 SPEED -ON/OFF- BLK	L0108-00
8	117806-01-000	EA	BULB-12V NO.912 1.0 AMPS	GENERAL MOTOR HOMES
9	092696-01-710	EA	HOLDER-LAMP	CB0267-02
10	096983-01-708	EA	LENS-LAMP	CC0179
11	136354-05-700	EA	MOTOR-12 VOLT	VC0536-02
13	136354-05-701	EA	BLADE-FAN 7" DIA	VD0216-00
16	096983-01-707	EA	FILTER-MESH	CC0246-00
17	100258-01-701	EA	DAMPER ASSEMBLY (METAL FLAP)	CA0565-00
19	100258-01-700	EA	LABEL-HOOD NOSE	CC0428-00
CONTACT WINNEBAGO PART SALES FOR UNLISTED COMPONENT(S)				

136354-06-01A, 136354-06-02A

KEY	PART NUMBER	U/M	DESCRIPTION	VENDOR NO.
3	100258-10-700	EA	GAUGE-HOUR METER, SCREW ON	L0150-00 WAS 150
4	096983-01-702	EA	SWITCH - MOM/OFF/MOM/3 TERM	L0112-00
5	096983-01-700	EA	SWITCH/1 SPEED -ON/OFF- BLK	L0108-00
8	117806-01-000	EA	BULB-12V NO.912 1.0 AMPS	GENERAL MOTOR HOMES
9	092696-01-710	EA	HOLDER-LAMP	CB0267-02
10	096983-01-708	EA	LENS-LAMP	CC0179
11	136354-06-700	EA	MOTOR - FAN (CSA)	VC0535-02
13	136354-05-701	EA	BLADE-FAN 7" DIA	VD0216-00
16	096983-01-707	EA	FILTER-MESH	CC0246-00
17	100258-01-701	EA	DAMPER ASSEMBLY (METAL FLAP)	CA0565-00
19	100258-01-700	EA	LABEL-HOOD NOSE	CC0428-00
CONTACT WINNEBAGO PART SALES FOR UNLISTED COMPONENT(S)				

DWG NO	SHEET
137421-01	
137421-02	
137421-03	
137421-04	
137421-05	1,3
137421-06	4,5
137421-07	
137421-08	
137421-09	
137421-10	
137421-A0	2,6
137421-A1	

D

C


B

A

D31E,D35J,E32K

J32H

D33C

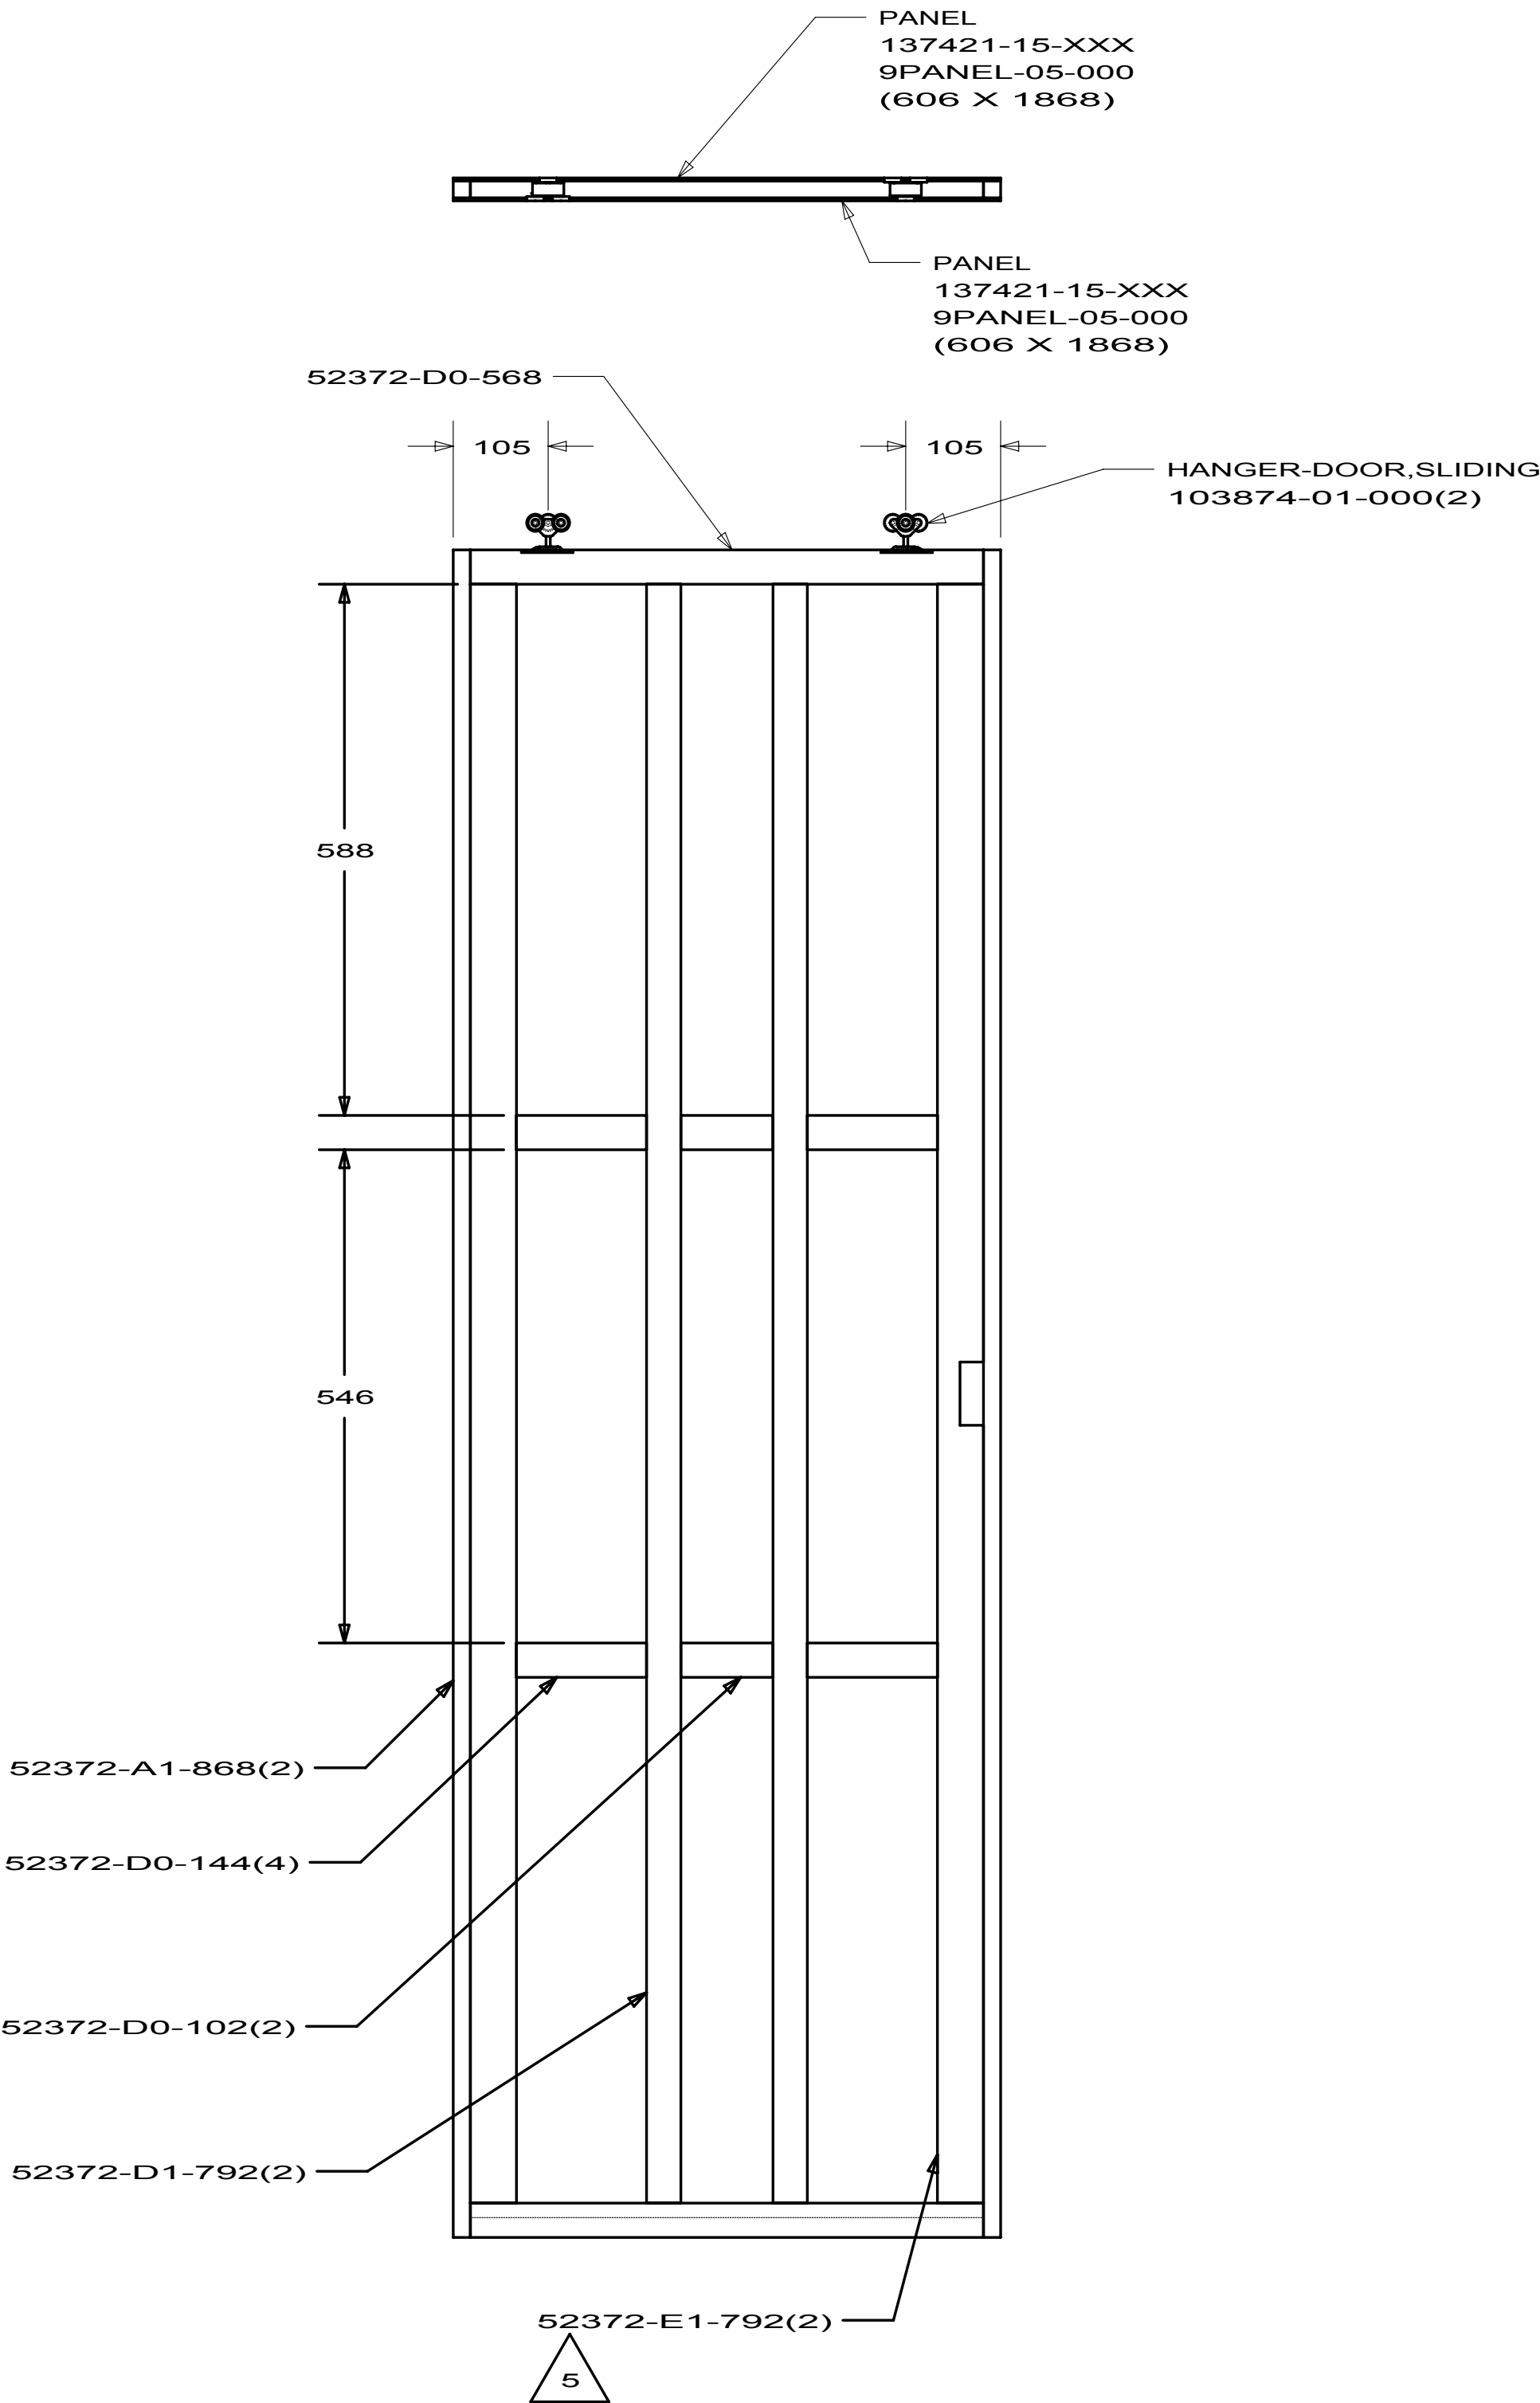

D31E
D35J
E32K




6. FASTEN DURING CABINET ASSEMBLY.
5. TRIM 3MM OFF ALL SIDES OF DETAIL.
4. LUMBER 52371 MAY BE USED IN PLACE OF 52372.
3. SAND AND STAIN EXPOSED EDGES WITH 9STAIN-02-000.
2. EXPOSED LUMBER TO BE FREE OF KNOTS.
1. FOR LAMINATION AND FASTENING SEE ES0006.

NOTES:


RELEASE	REV A	DATE	DWG NO 137421
REV	ZONE	REVISION RECORD	DATE DFT:ORIG

		COPYRIGHT 2009 WINNEBAGO INDUSTRIES, INC.	
DFT:R		ORIG. DATE	
CHK:R		ALL DIMENSIONS ARE IN MILLIMETERS	
P.E.:		FIRST USED	
M.E.:		02 G32V	
DSNR		MATERIAL:	
UNSPECIFIED TOLERANCES ARE:		THIRD ANGLE PROJECTION	
WHOLE DIM (X) : 1.5		DO NOT SCALE DRAWING	
ONE-PLACE (X.X) : 0.8		TITLE: DOOR ASM-SLIDING,DOUBLE	
TWO-PLACE (X.XX) :		SHEET 1 OF 6	
ANGLE :		PART NO 137421	
REF:		REV	

D31E
D35J
E32K
137421-05

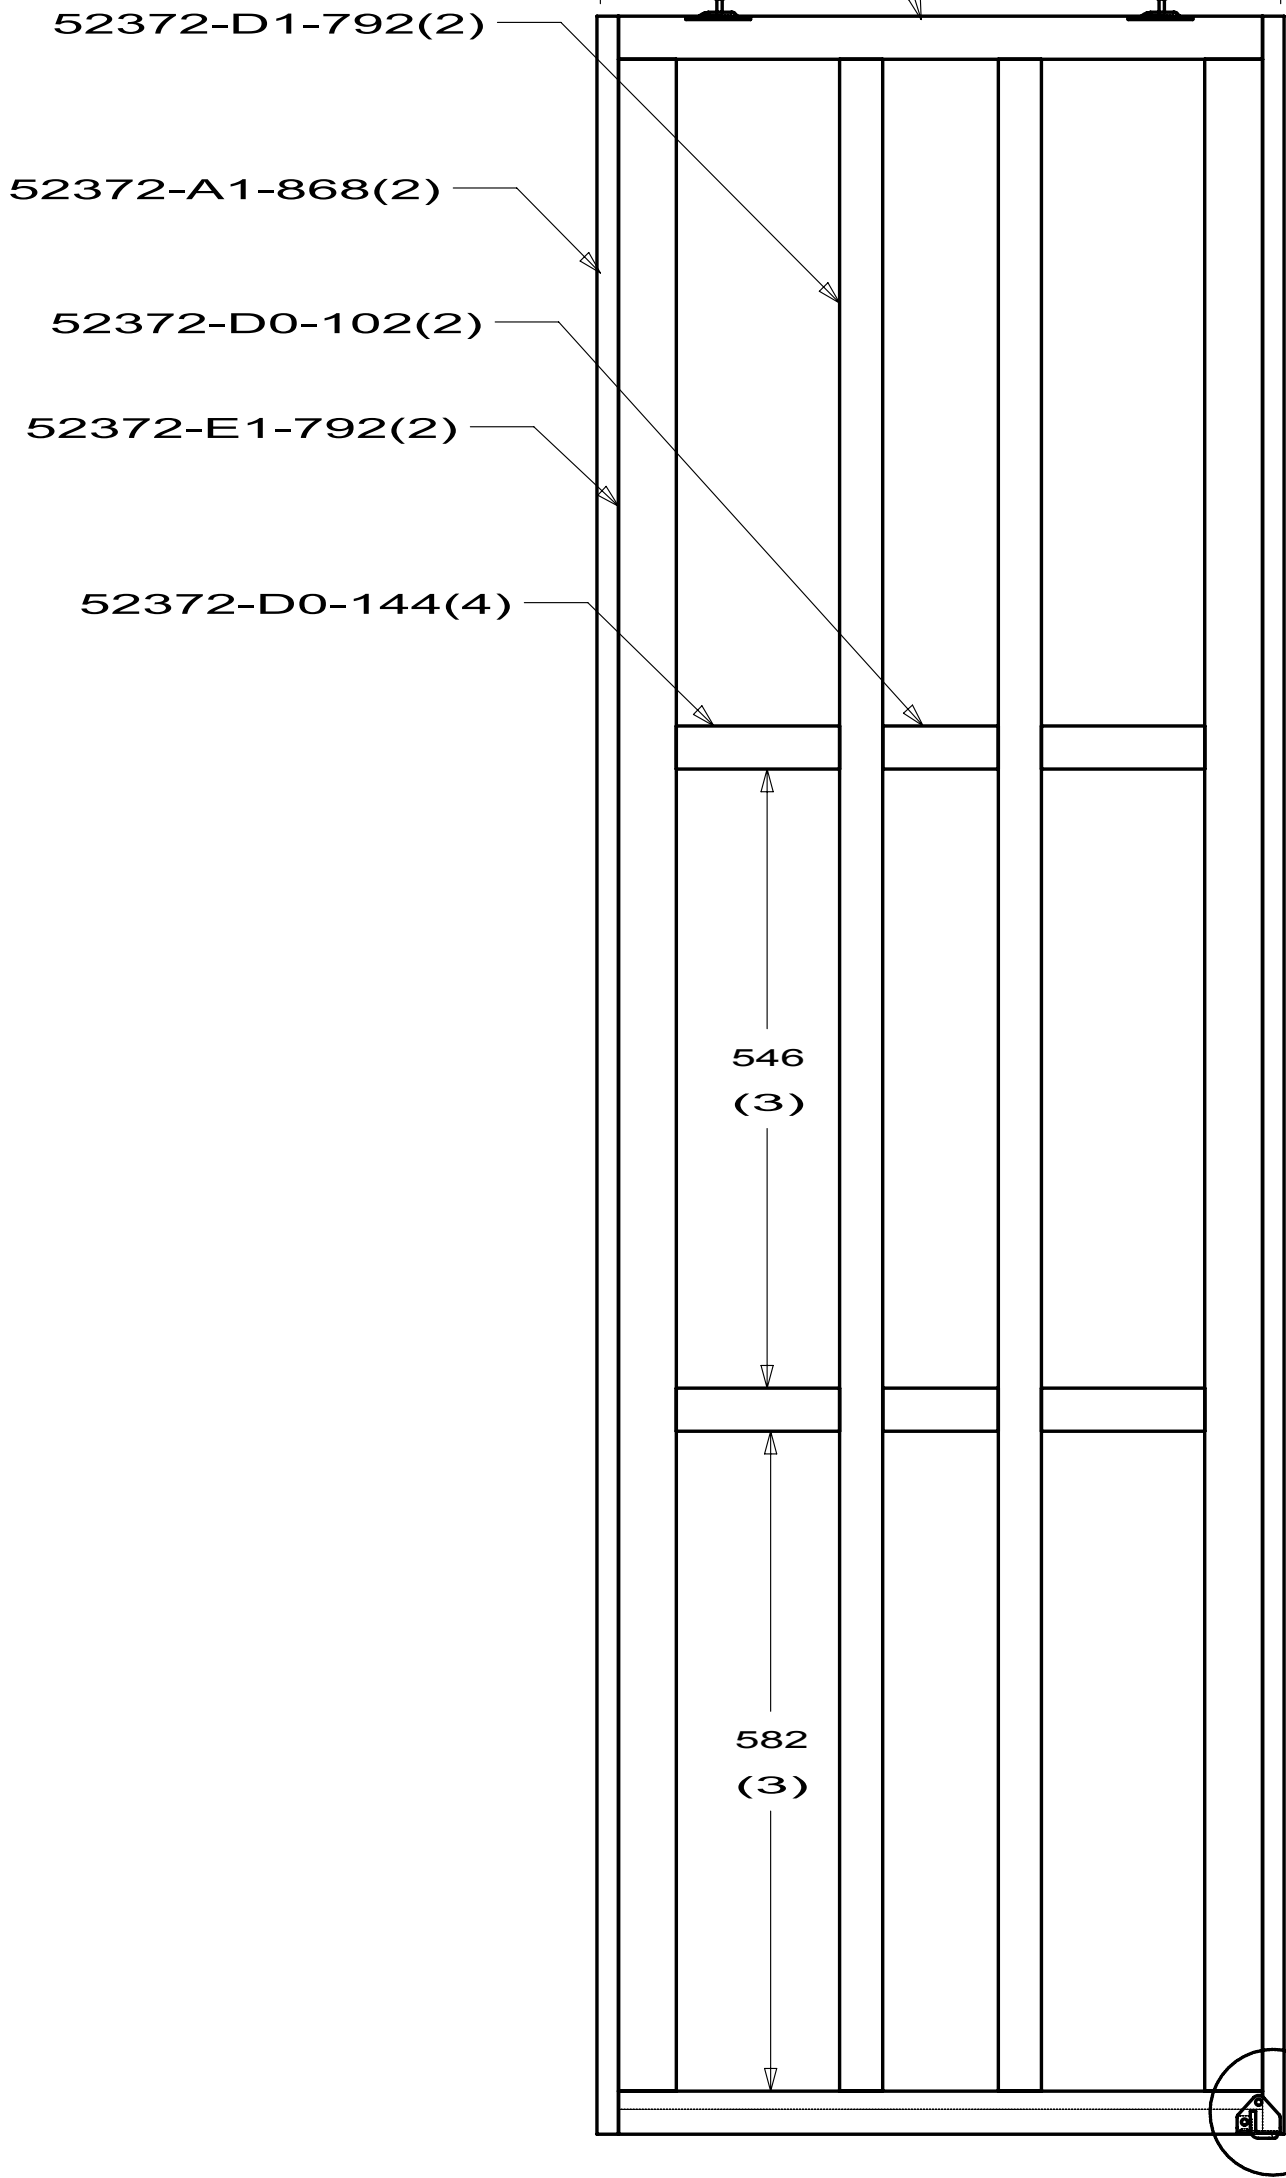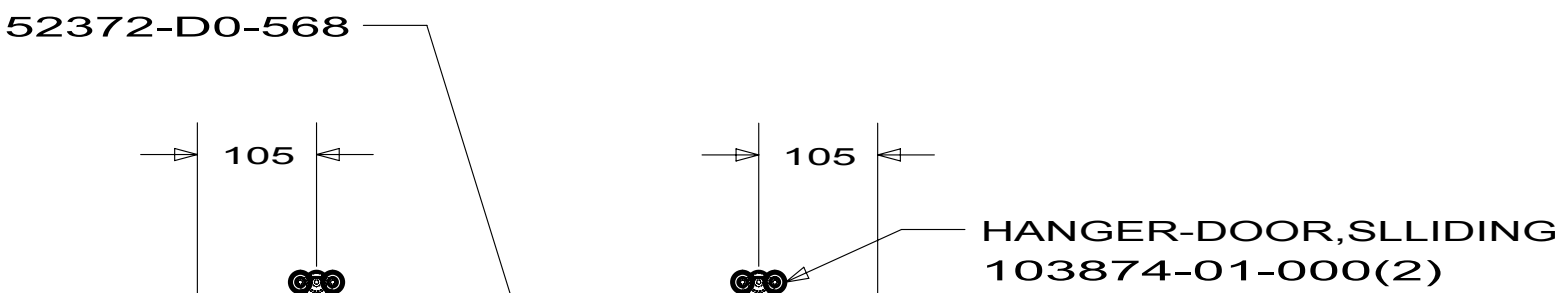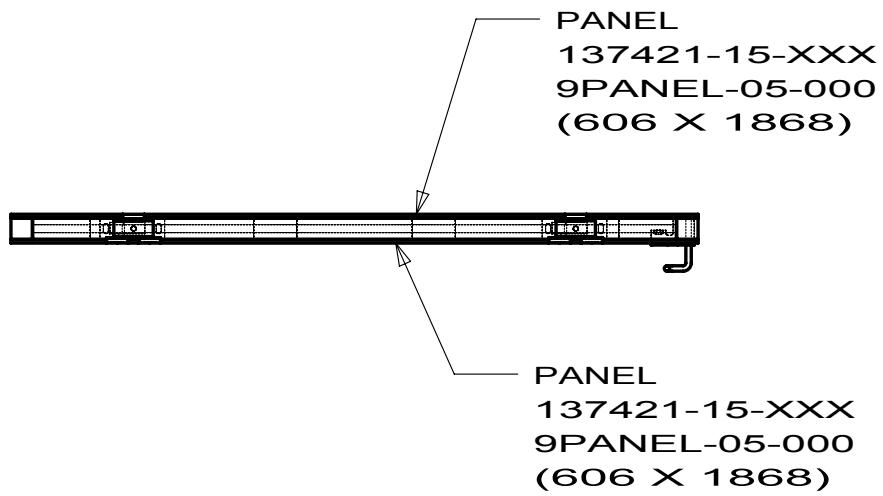

DETAIL AC 5
PANEL ASM
137421-35

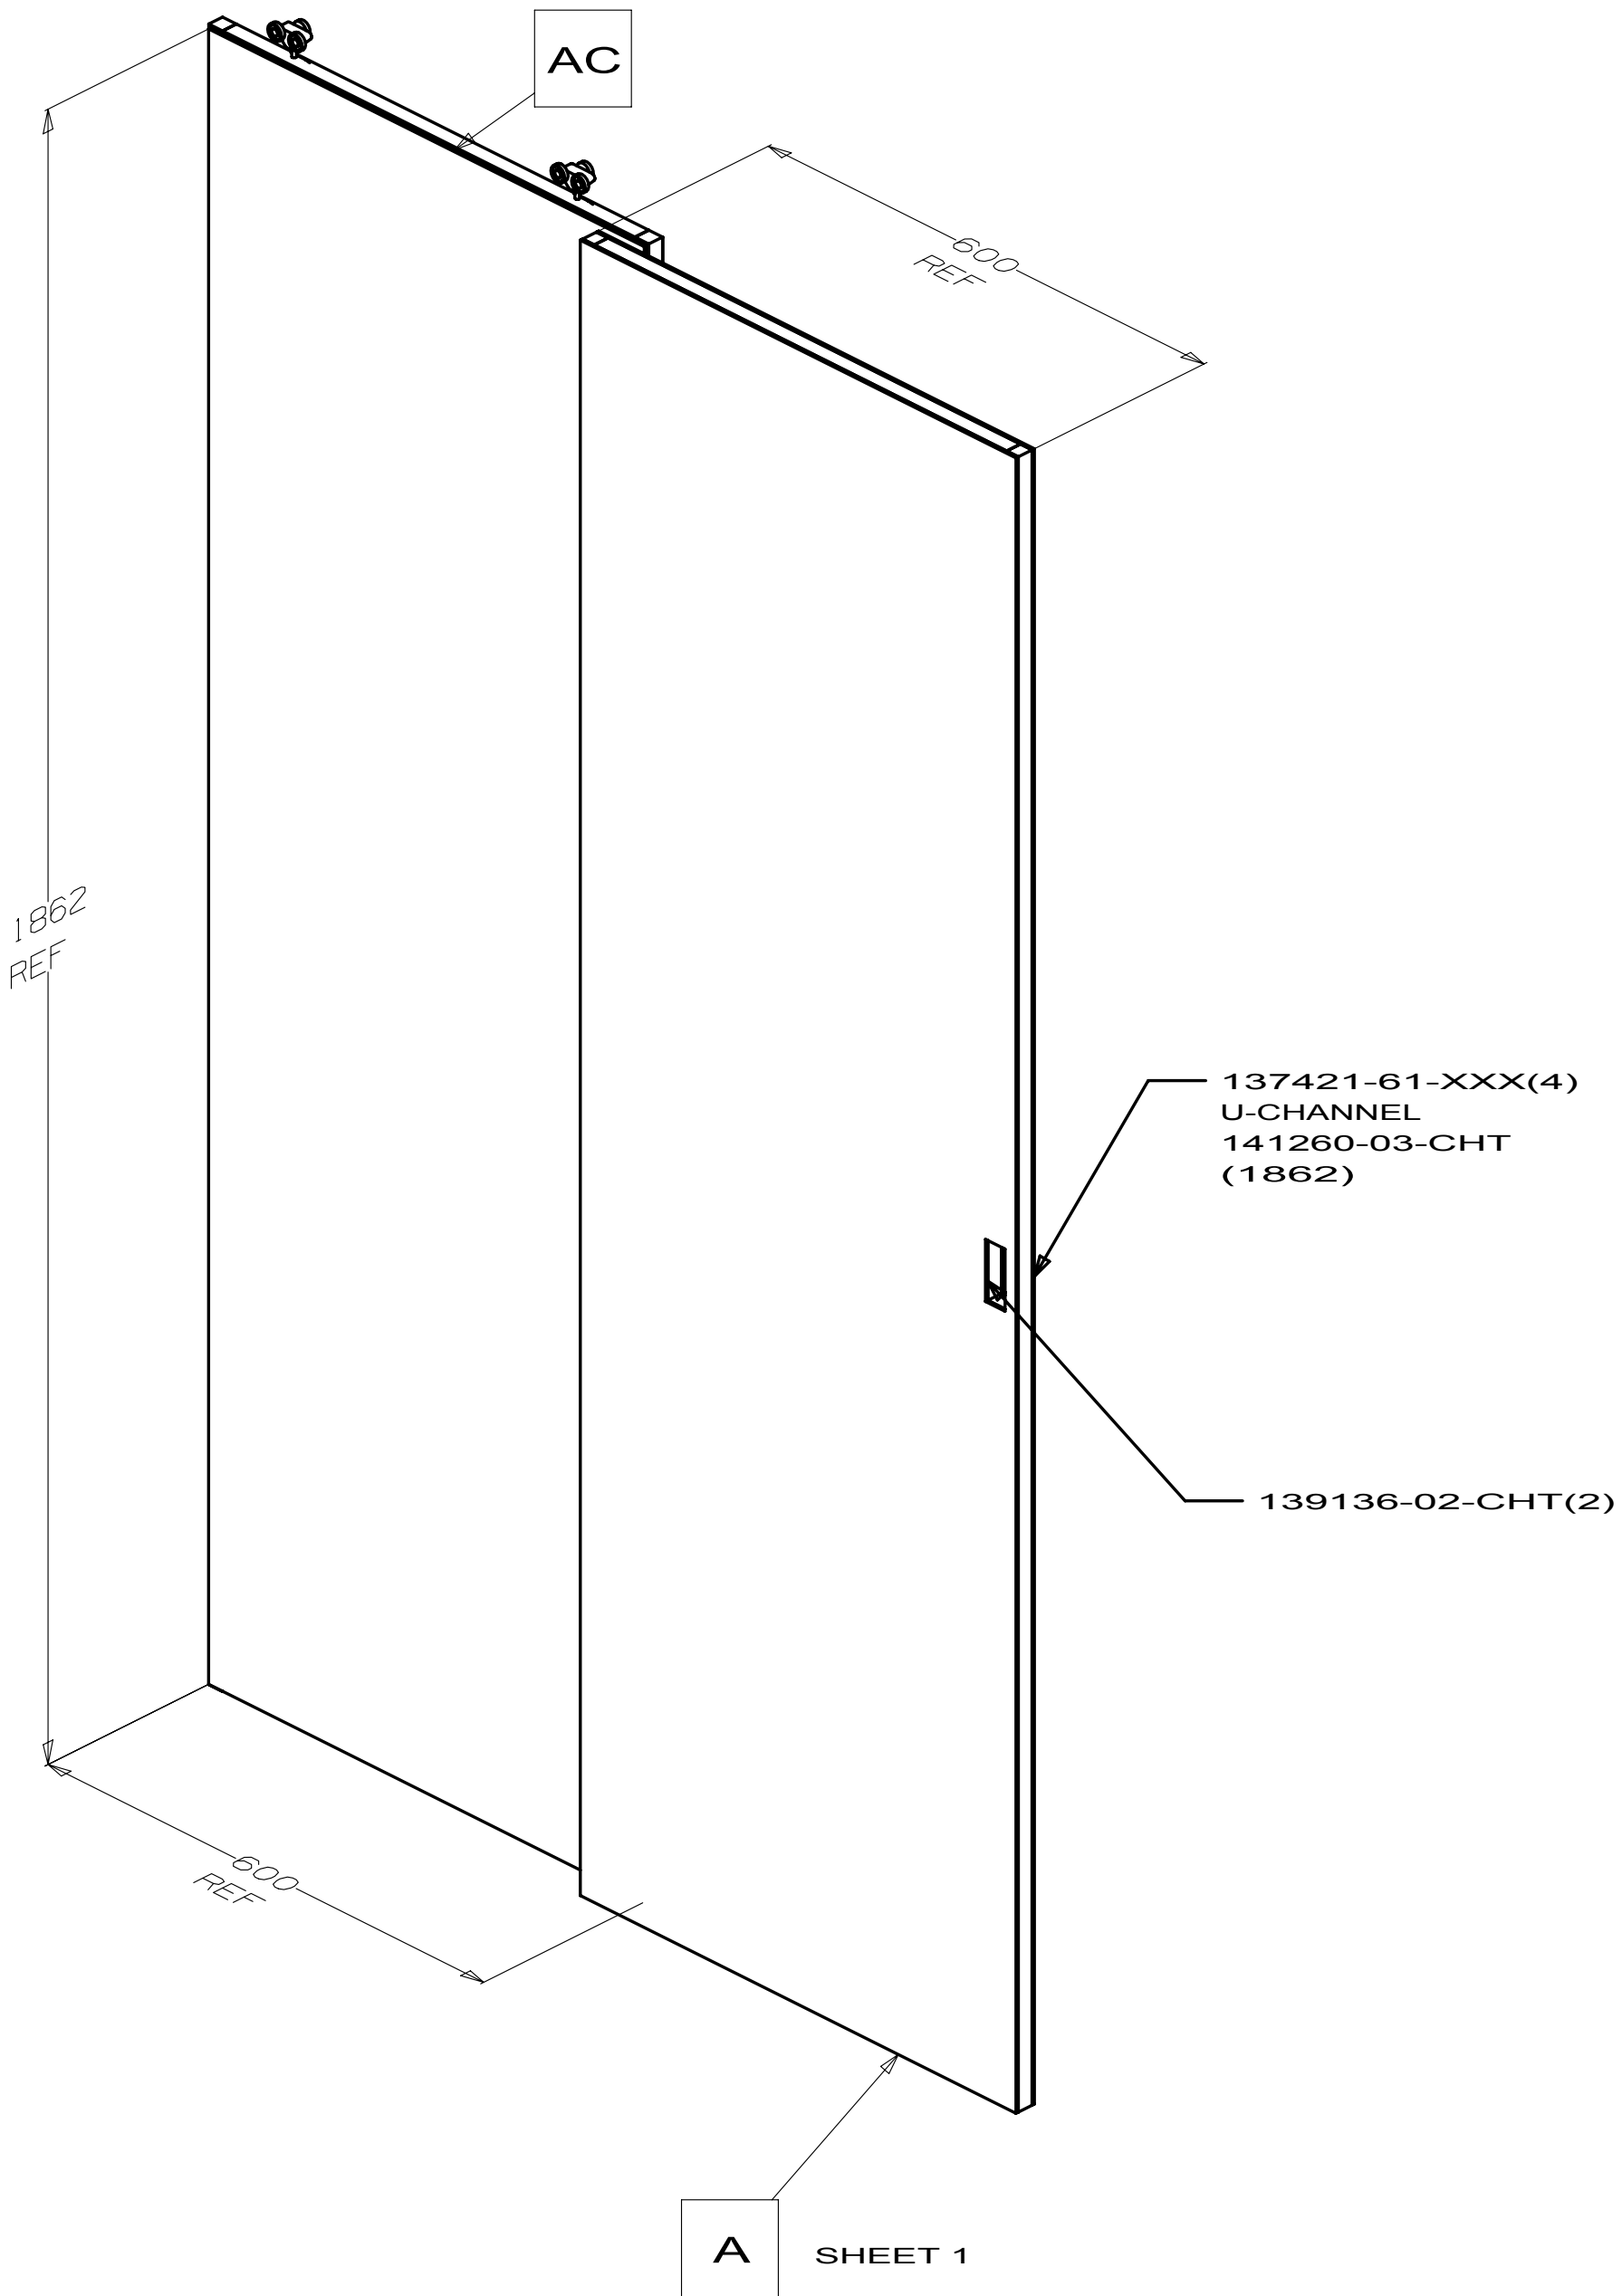

FIRST USED		
07 D35J		
DO NOT SCALE DRAWING		
TITLE: DOOR ASM-SLIDING,DOUBLE		
SHEET 3	PART NO 137421	REV

144520-17-000
D31E
D35J

FIRST USED		
09 D-SERIES		
DO NOT SCALE DRAWING		
TITLE:		
MICROWAVE INSTL		
SHEET 4	PART NO 144520	REV

SCREW
G39-08-24U (4)

SCREW
G11-08-16U (2)

OVEN-MICROWAVE 1.1 CONV 1B1
169505-01-01A 265

PLYWOOD
852-51-928(2)
(89 X 400)
SCREW
G67-10-16B(4)


TRIM KIT-MICROWAVE 1.1 CONV
169505-02-01A

SCREW
G13-07-10U (2)


SCREW
G39-10-12U (20)

BRACKET-MICROWAVE
149418-25-02B


BRACKET-MICROWAVE
149418-26-02B

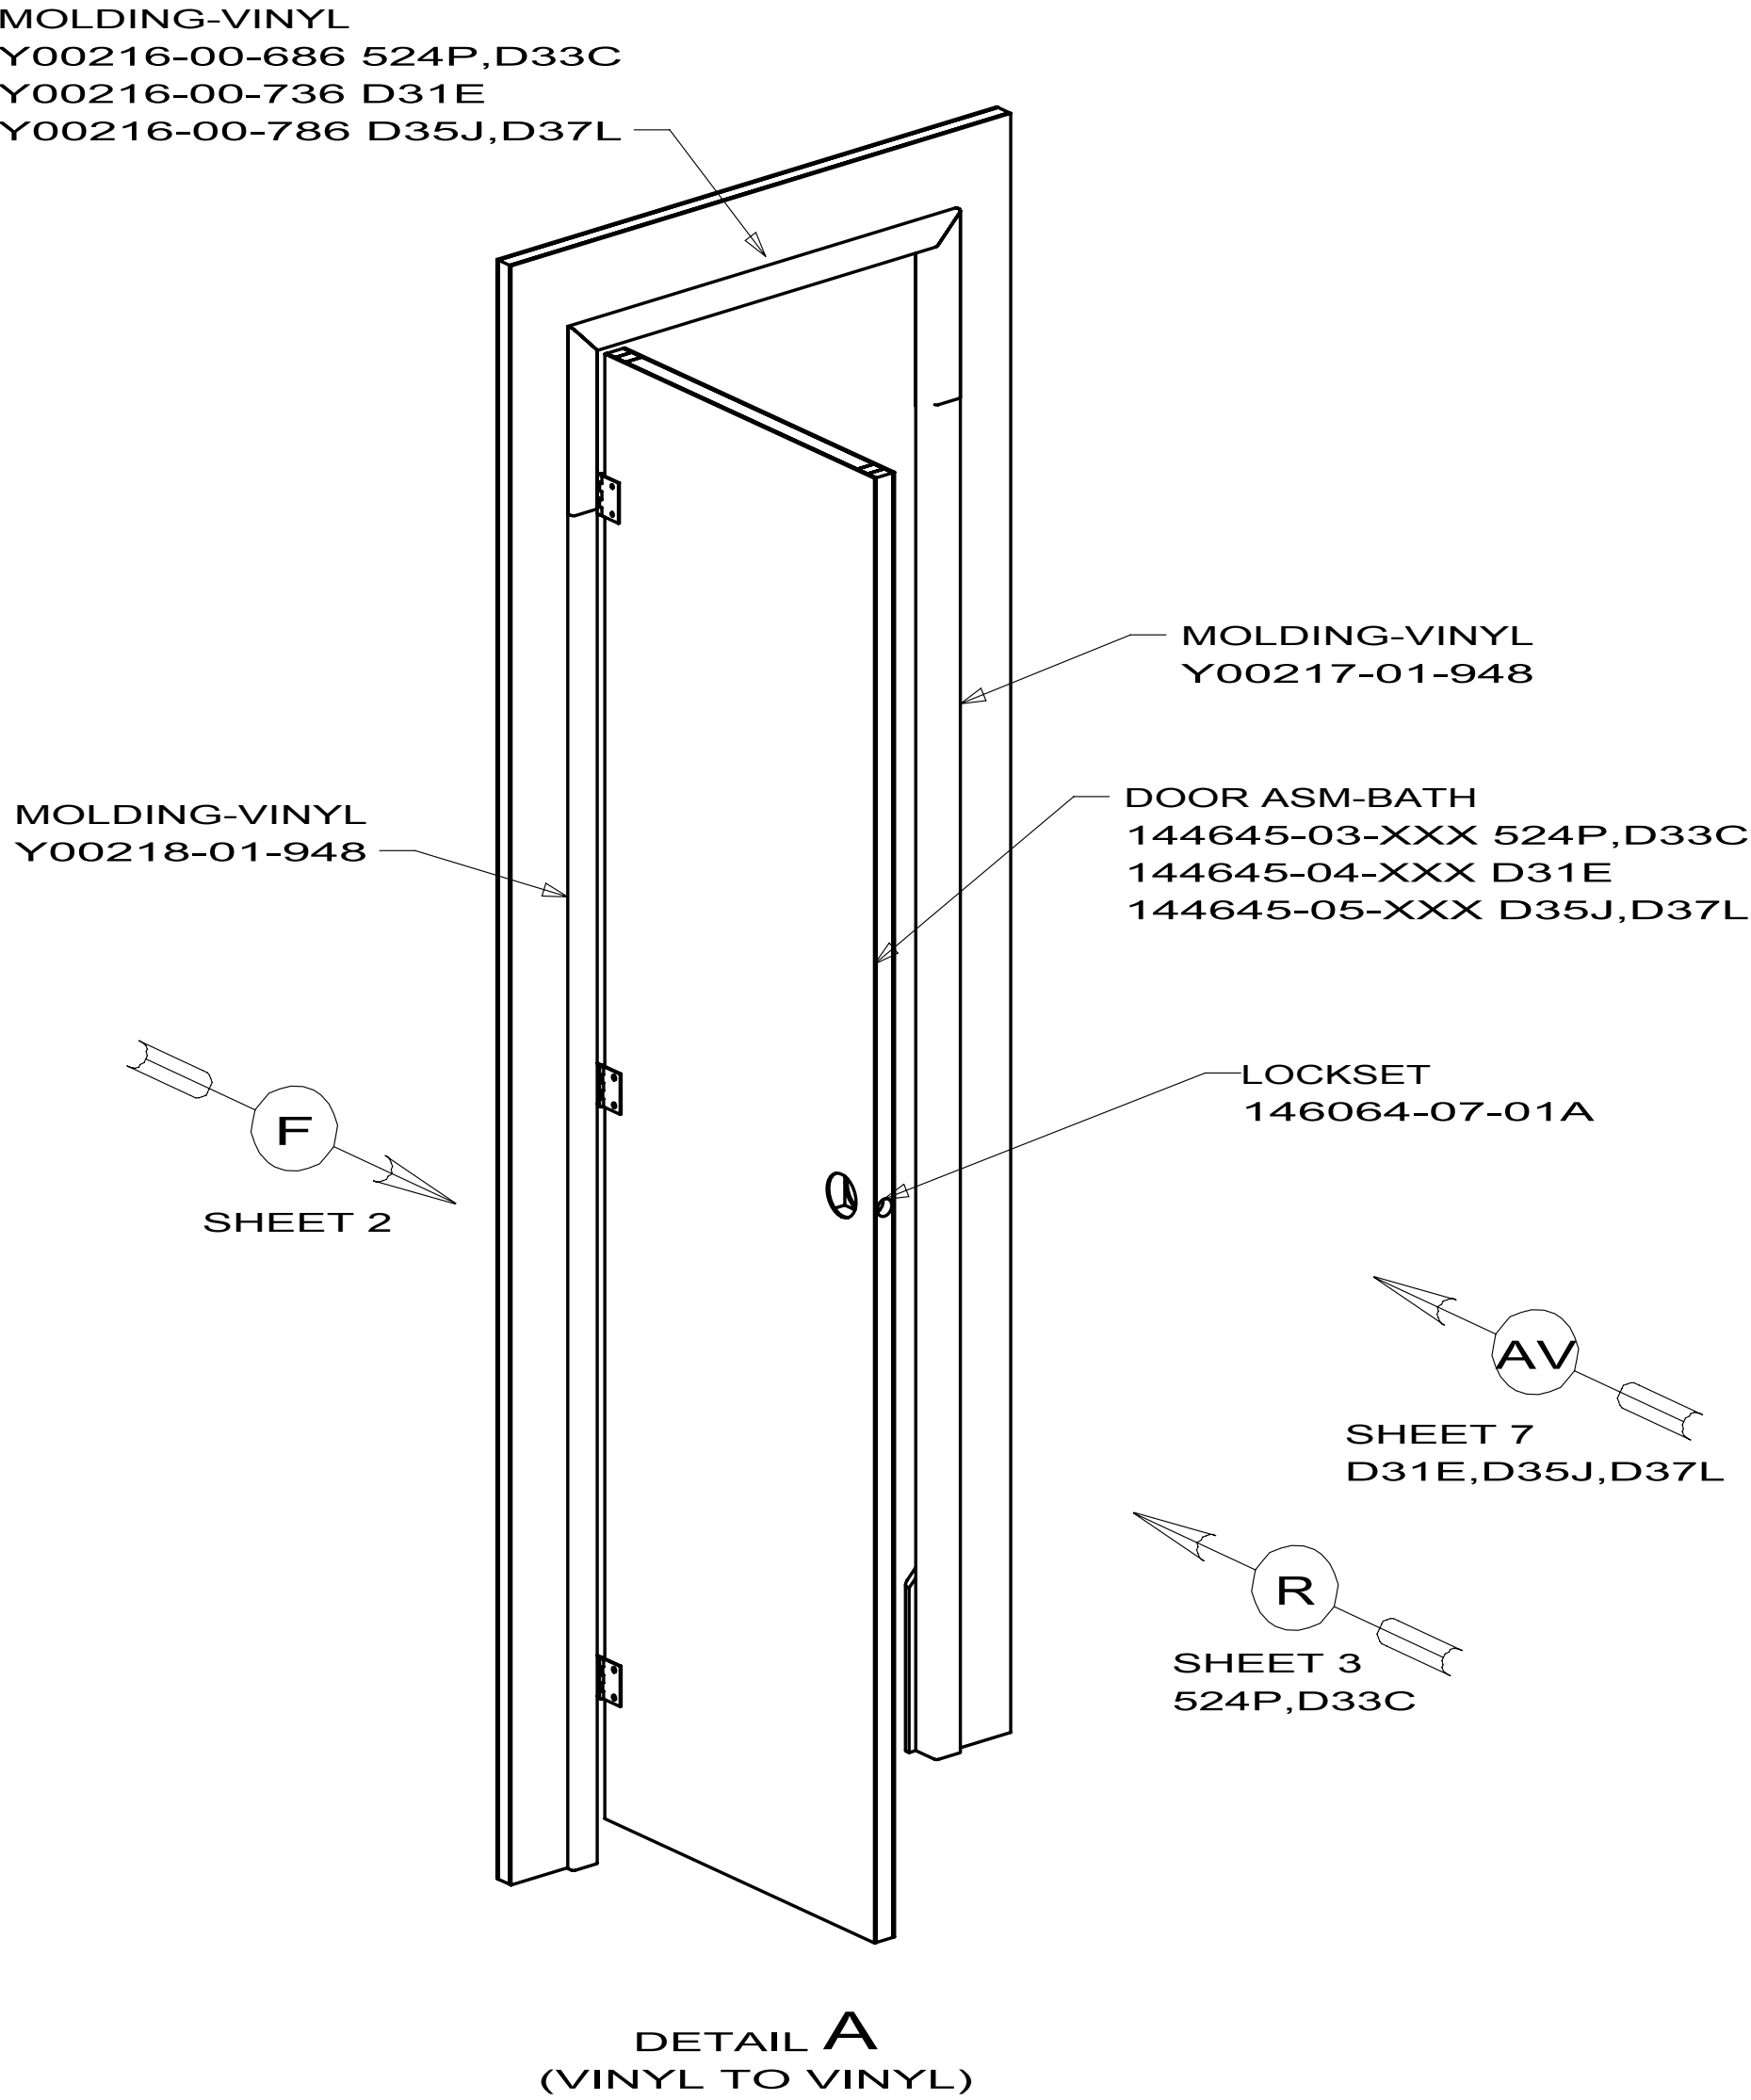




144646-04 524P,D33C
144646-59 D35J
144646-64 D31E
144646-67 D37L

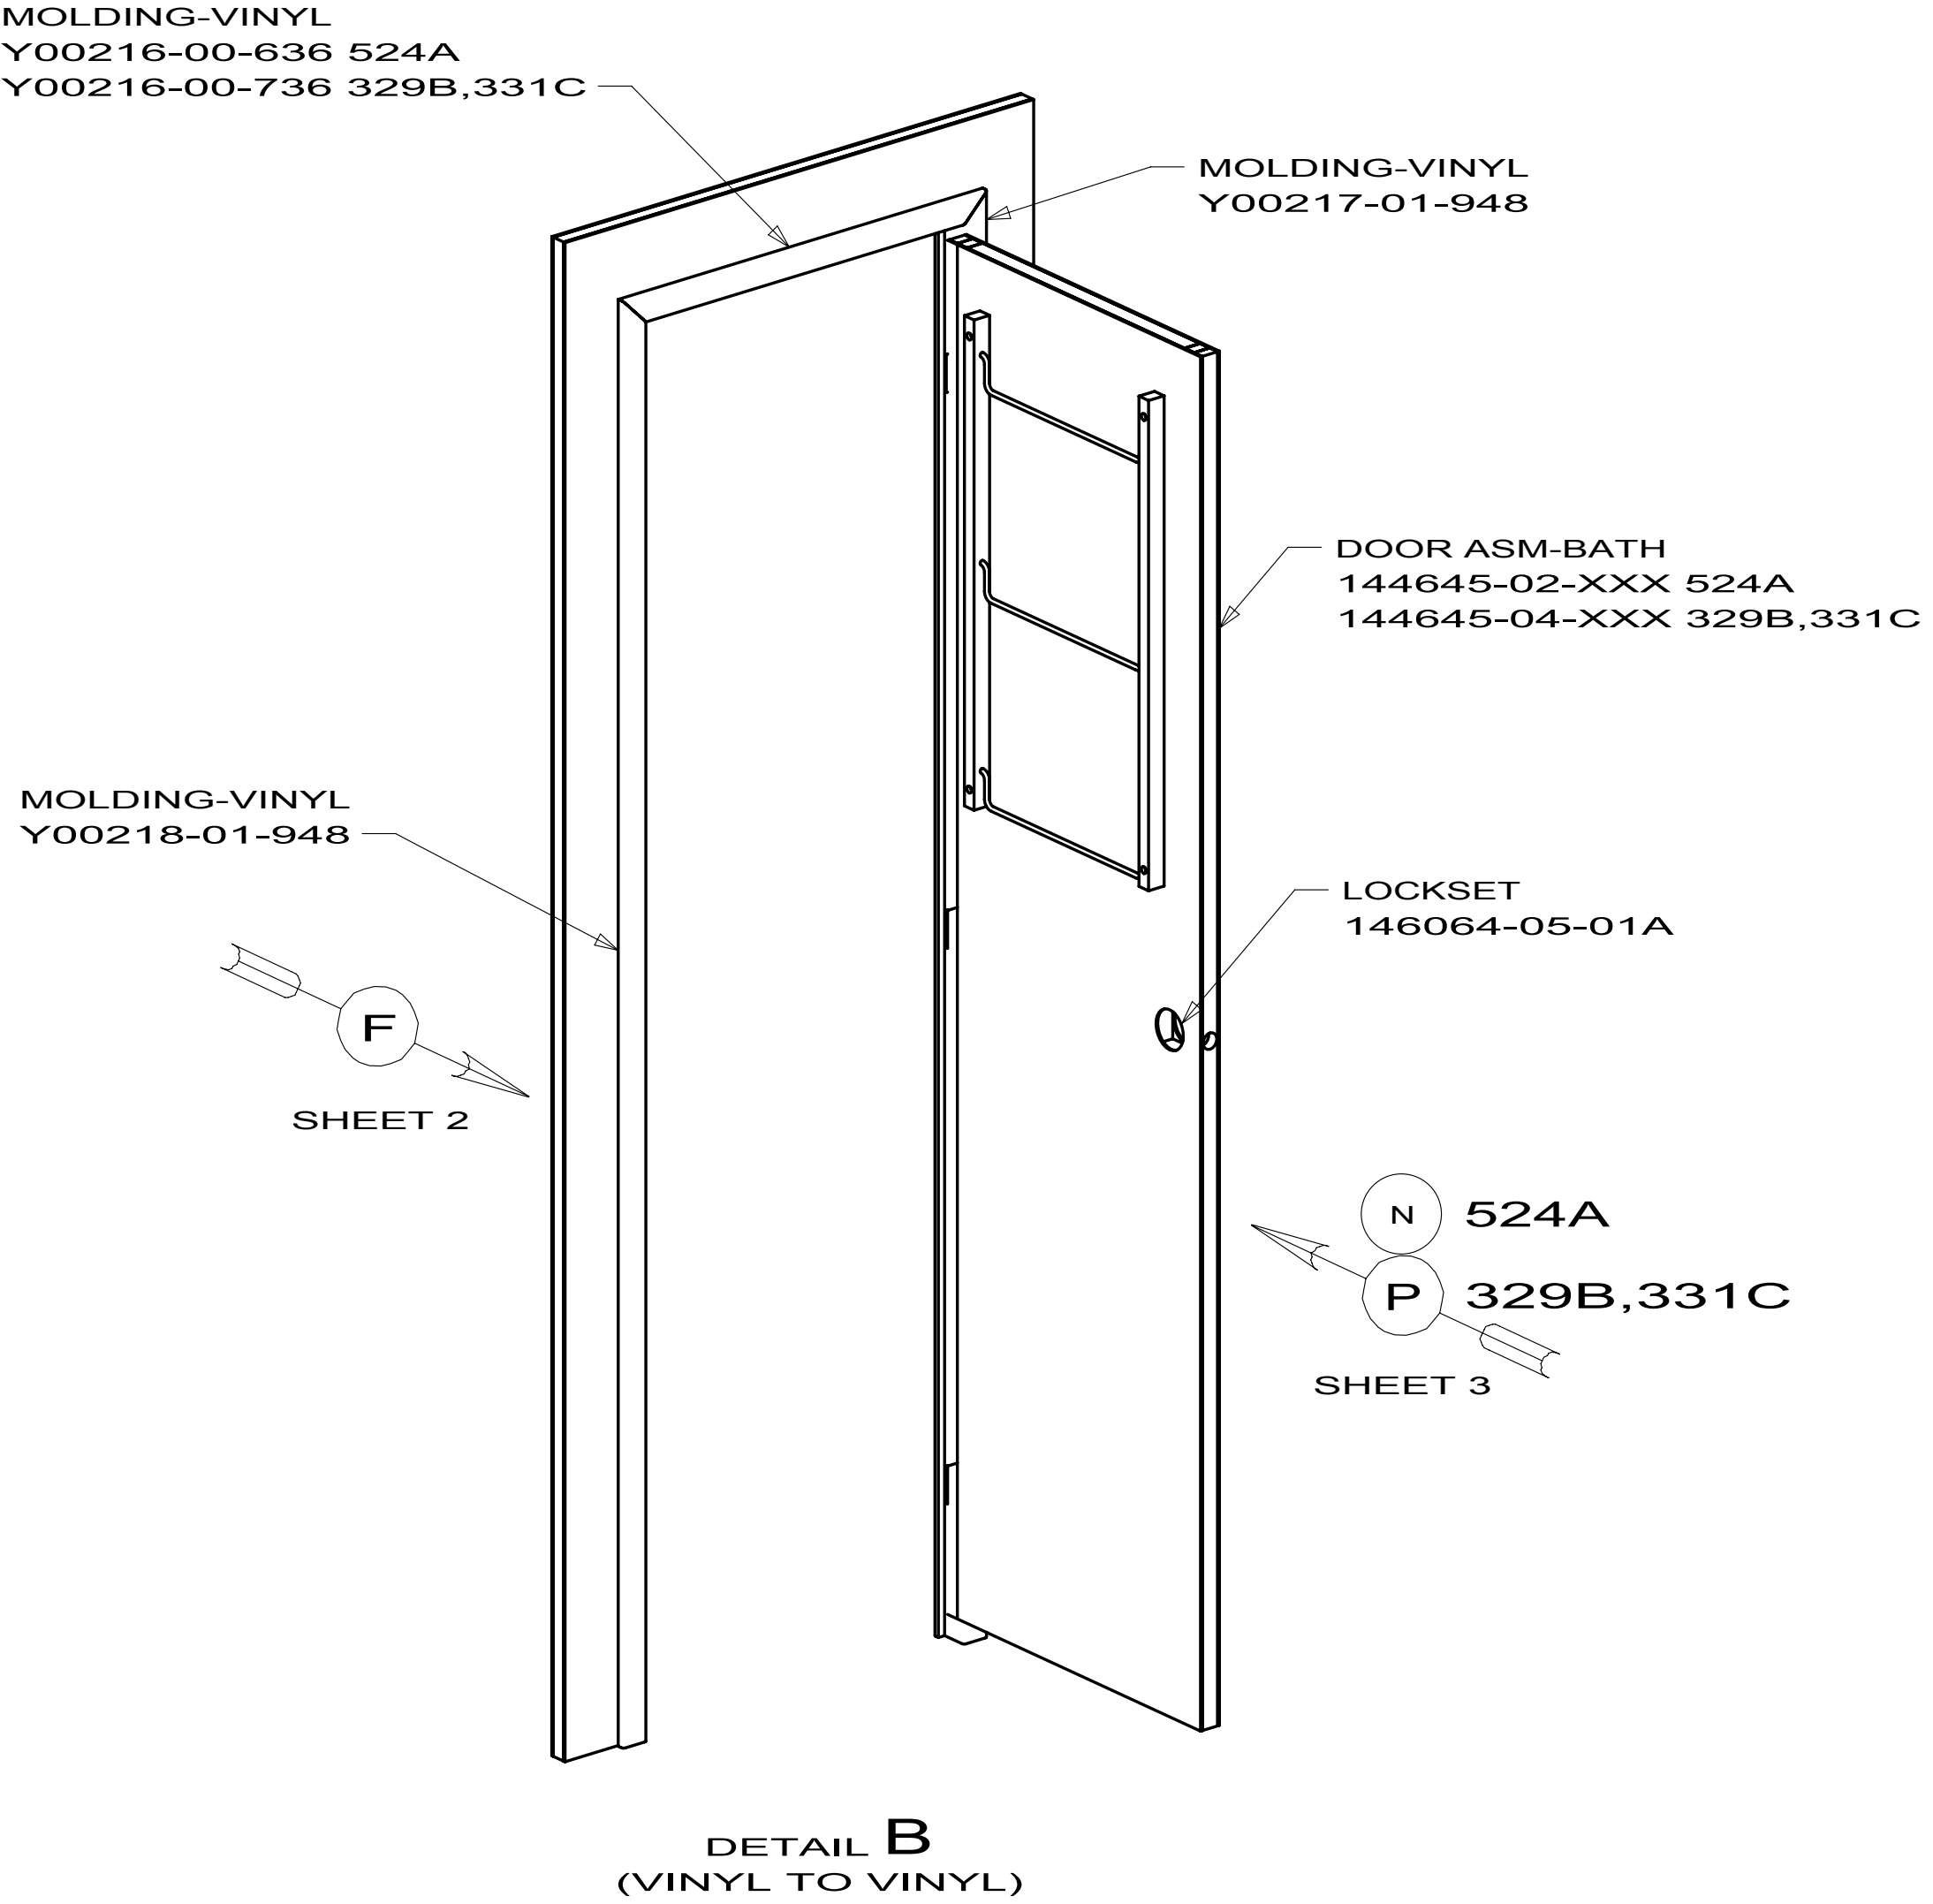

144646-09 329B,331C
144646-53 524A

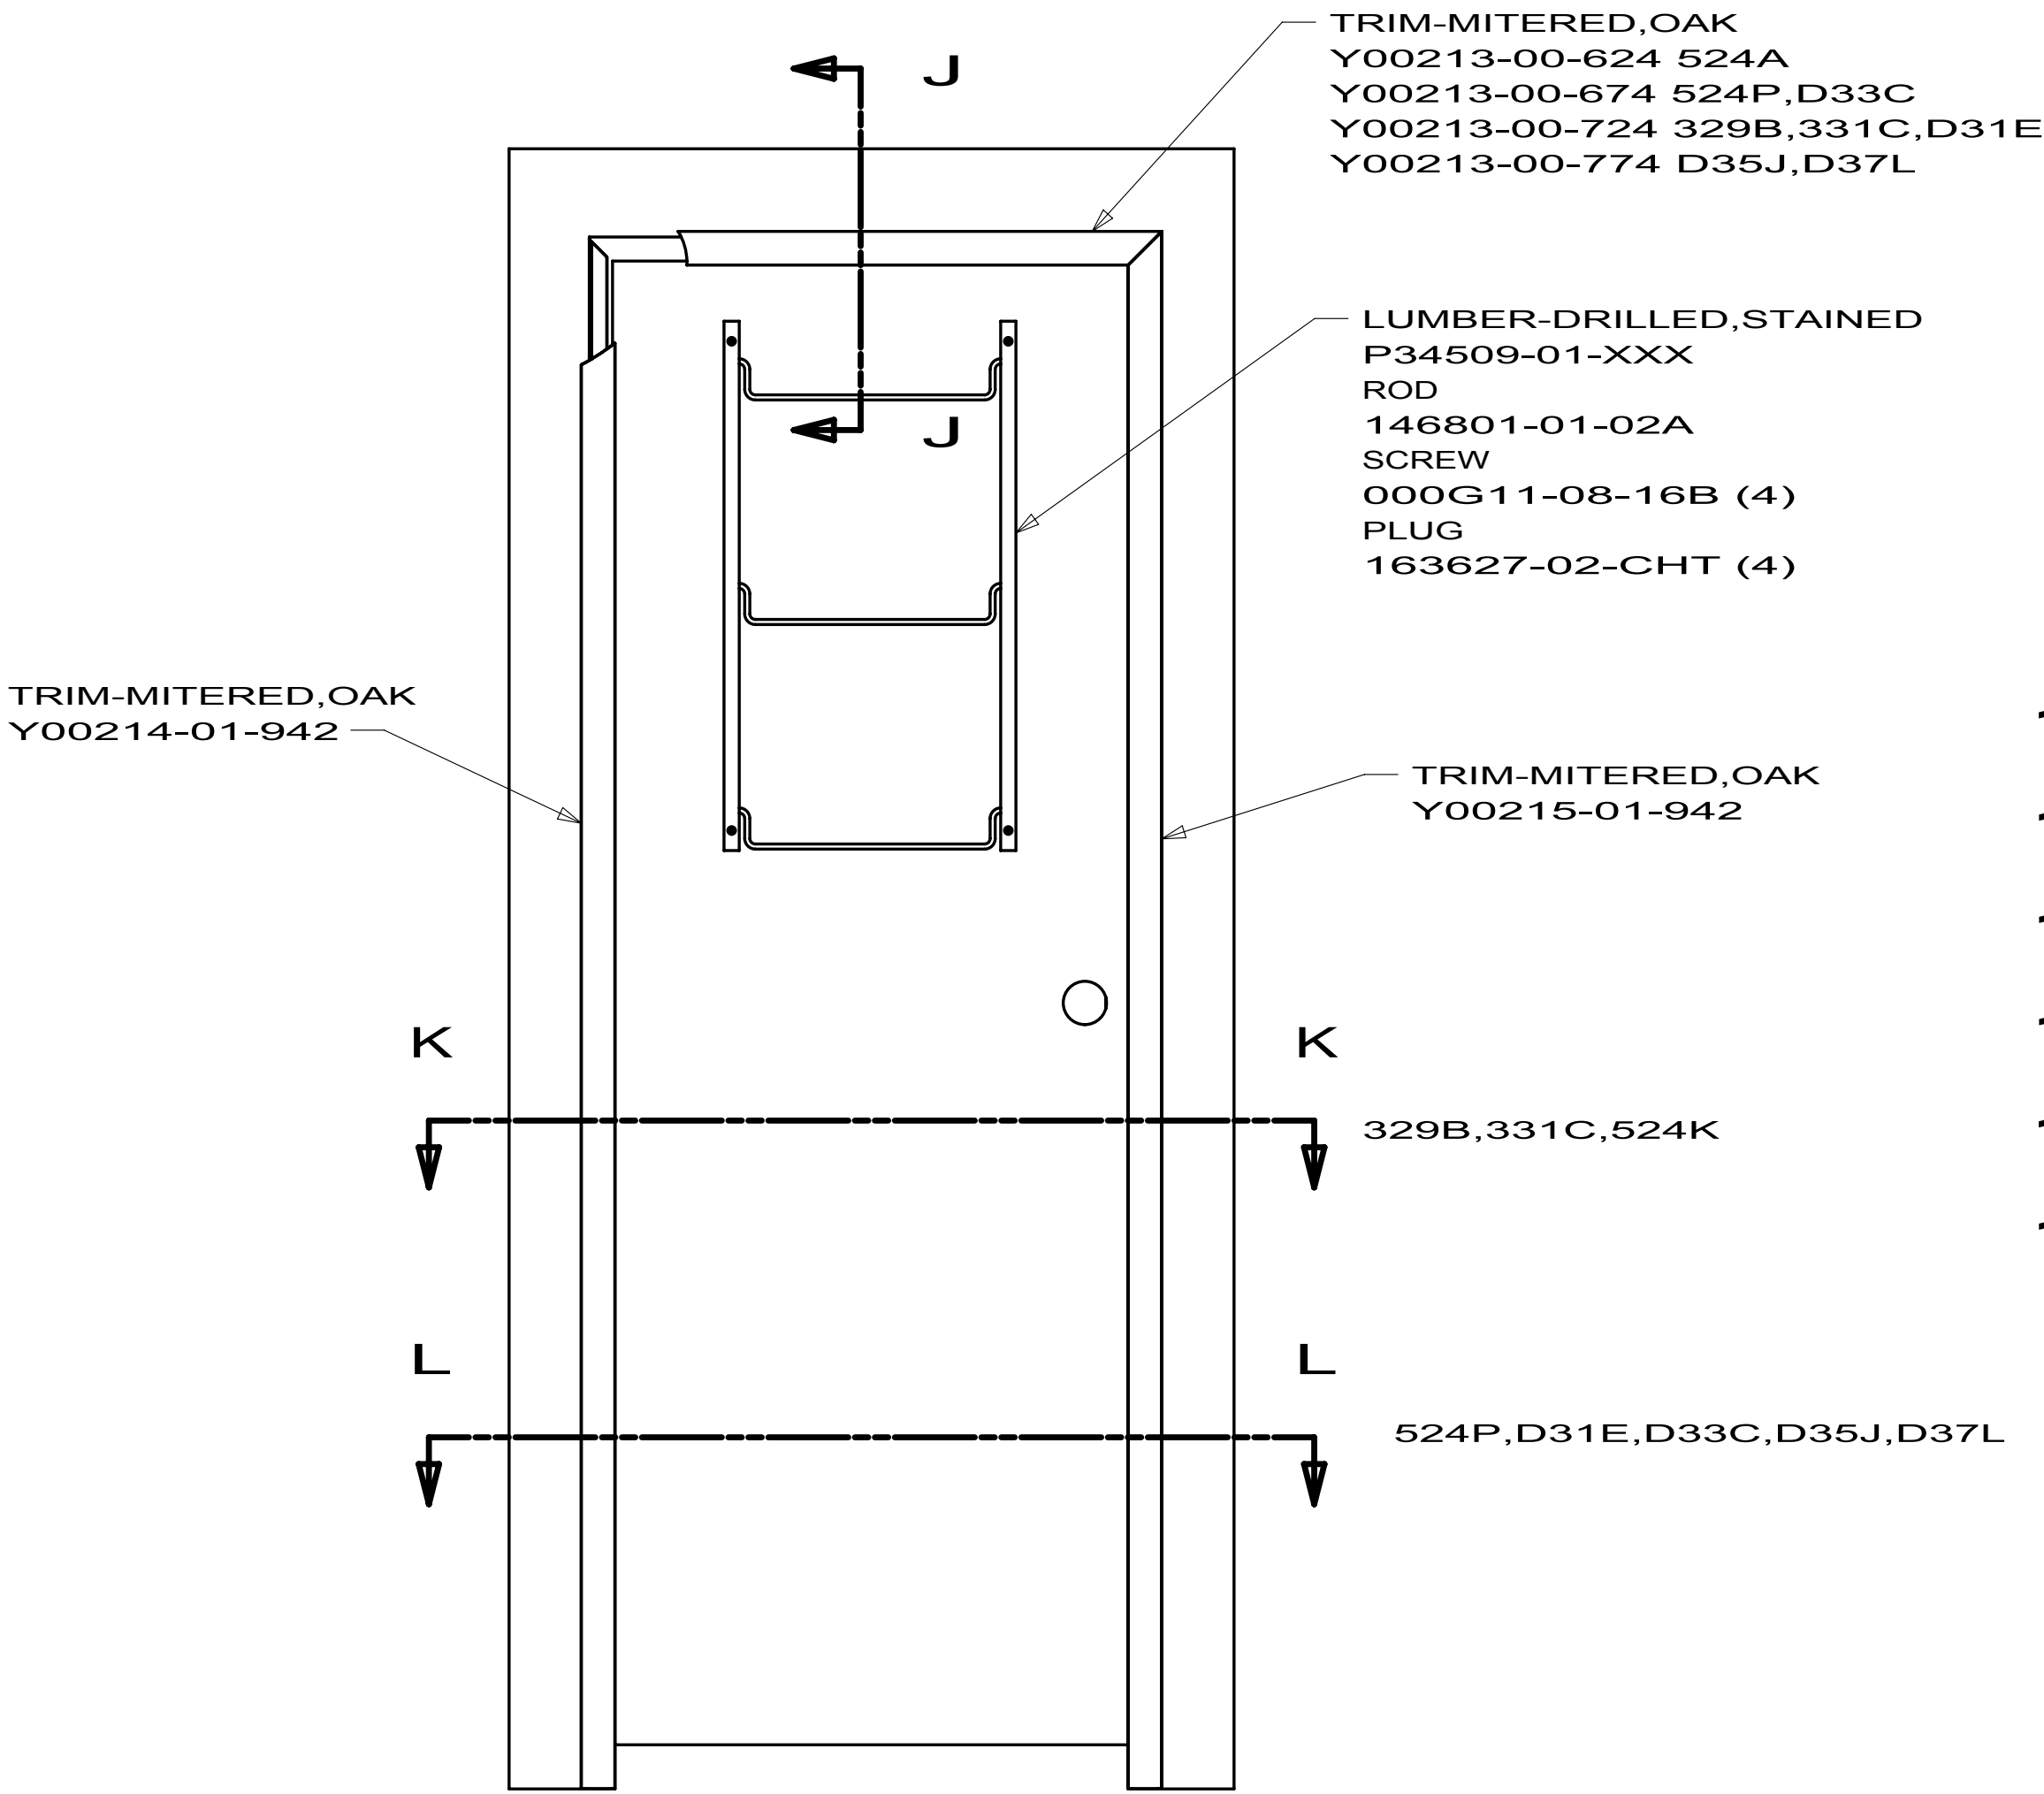


144646-04 524P,D33C
144646-09 329B,331C
144646-53 524A
144646-59 D35J
144646-64 D31E
144646-67 D37L

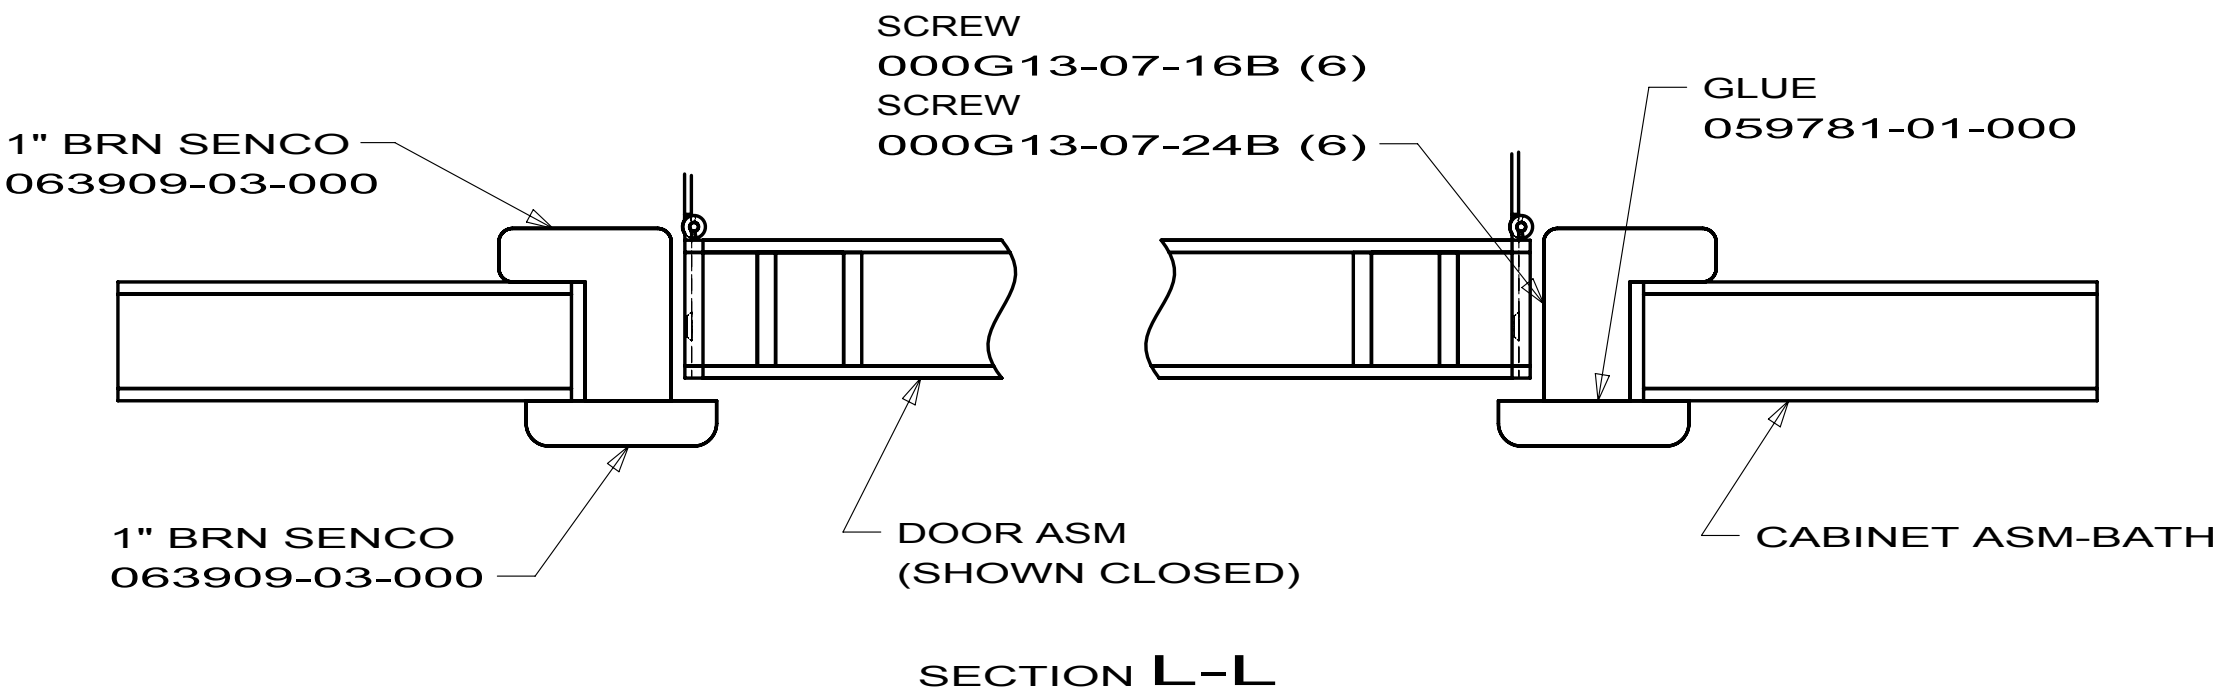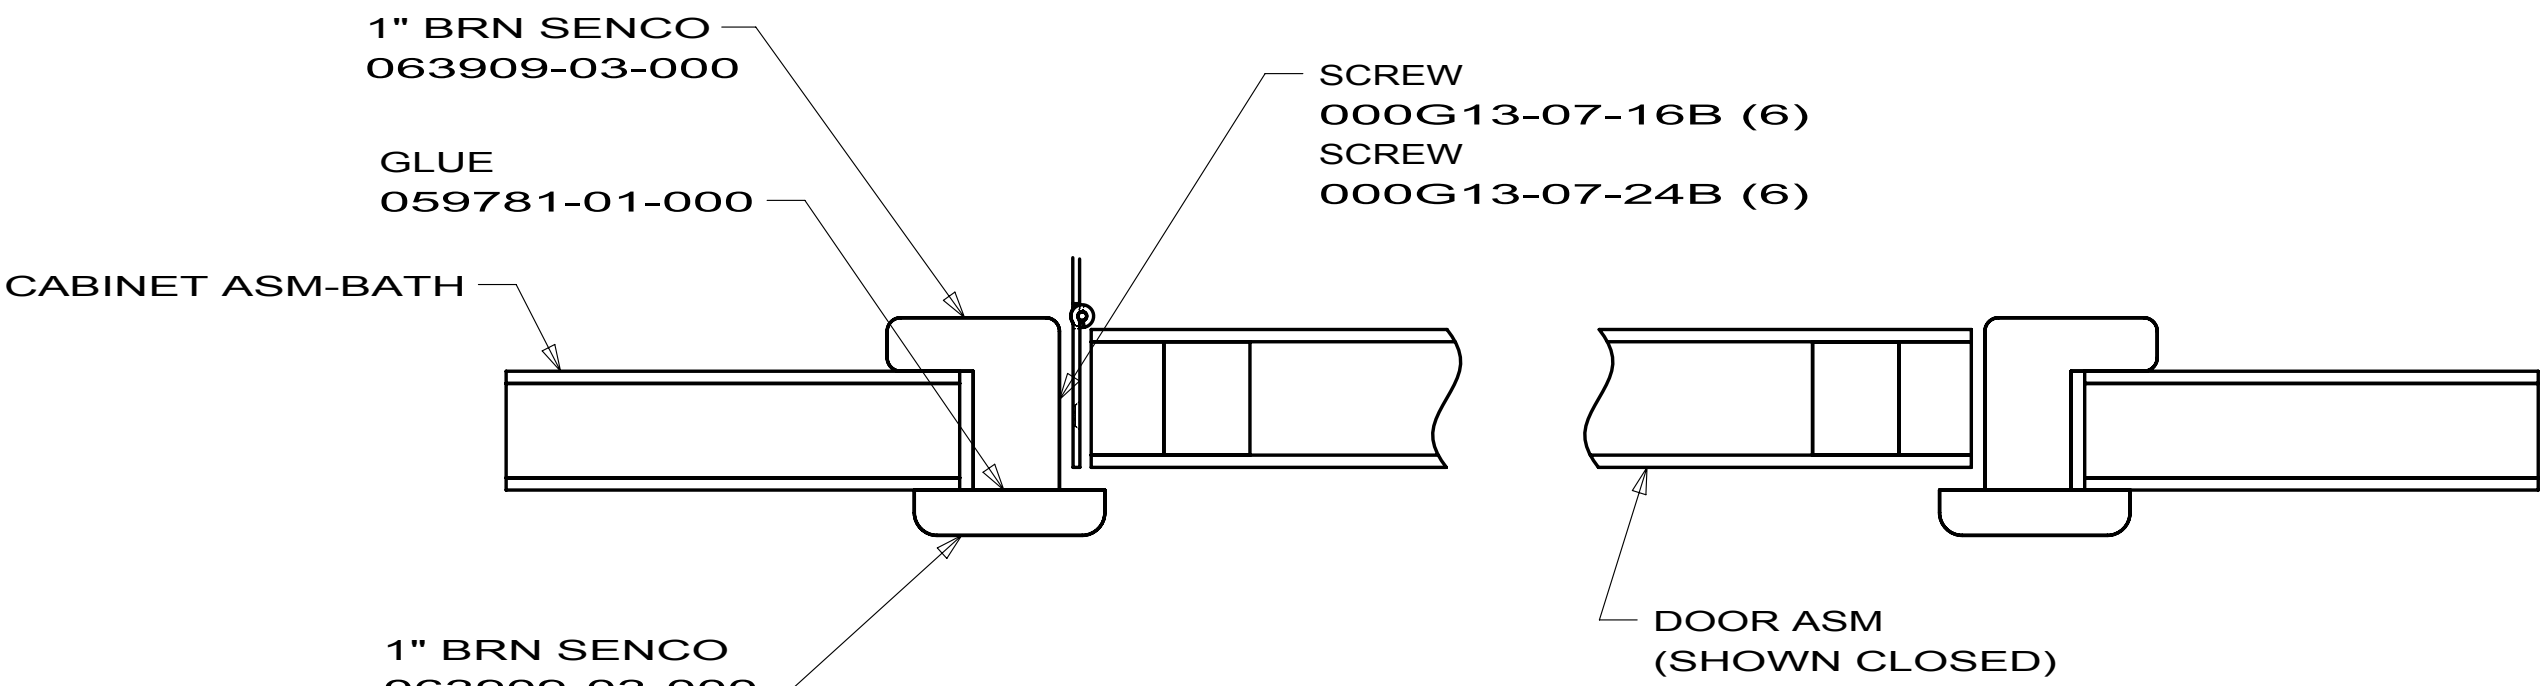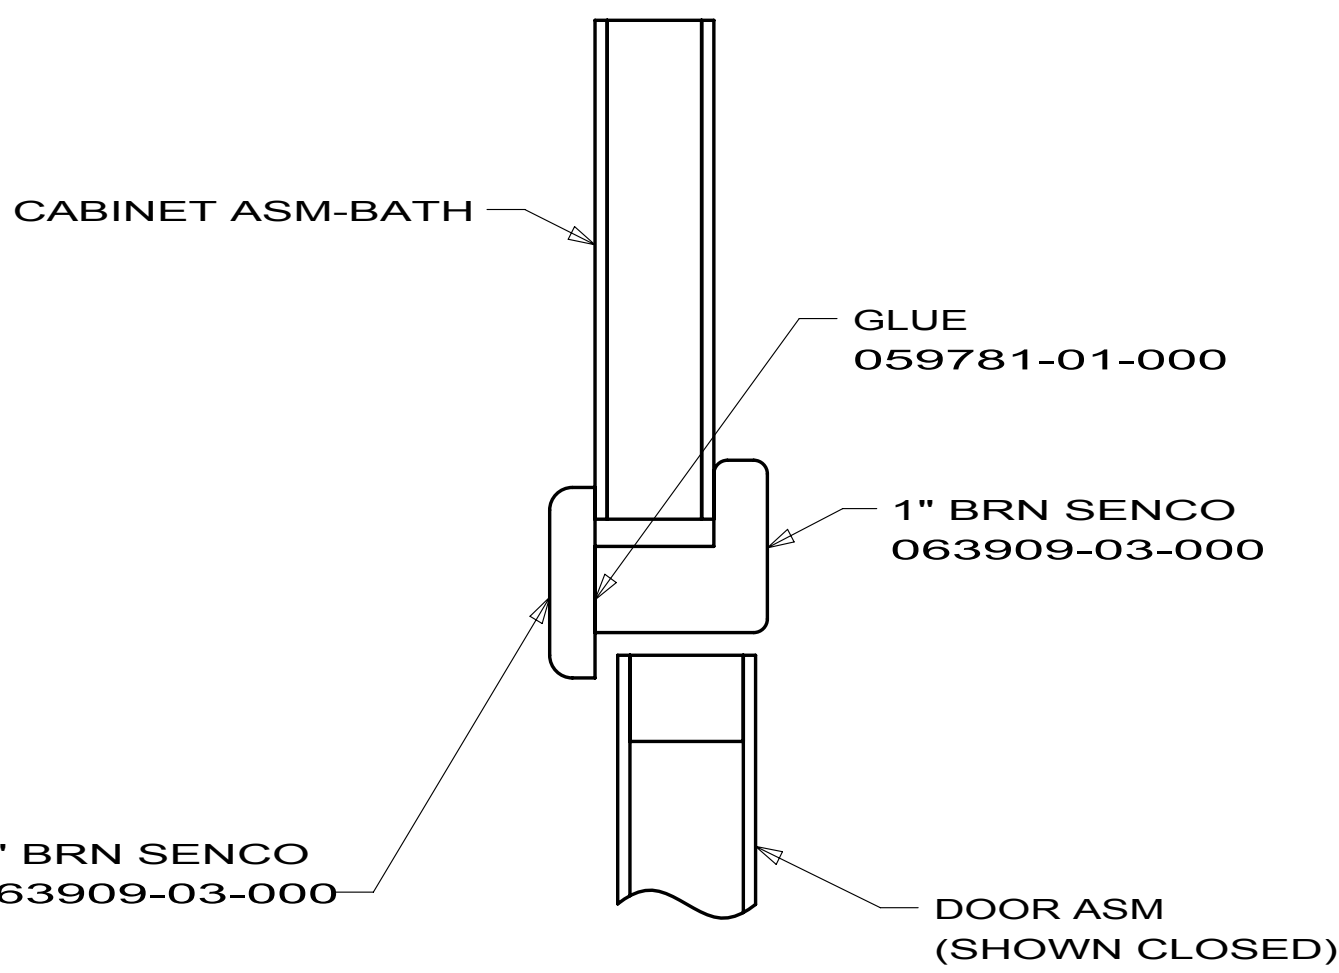

03 MOTORHOMES


DOOR COMPL-BATH

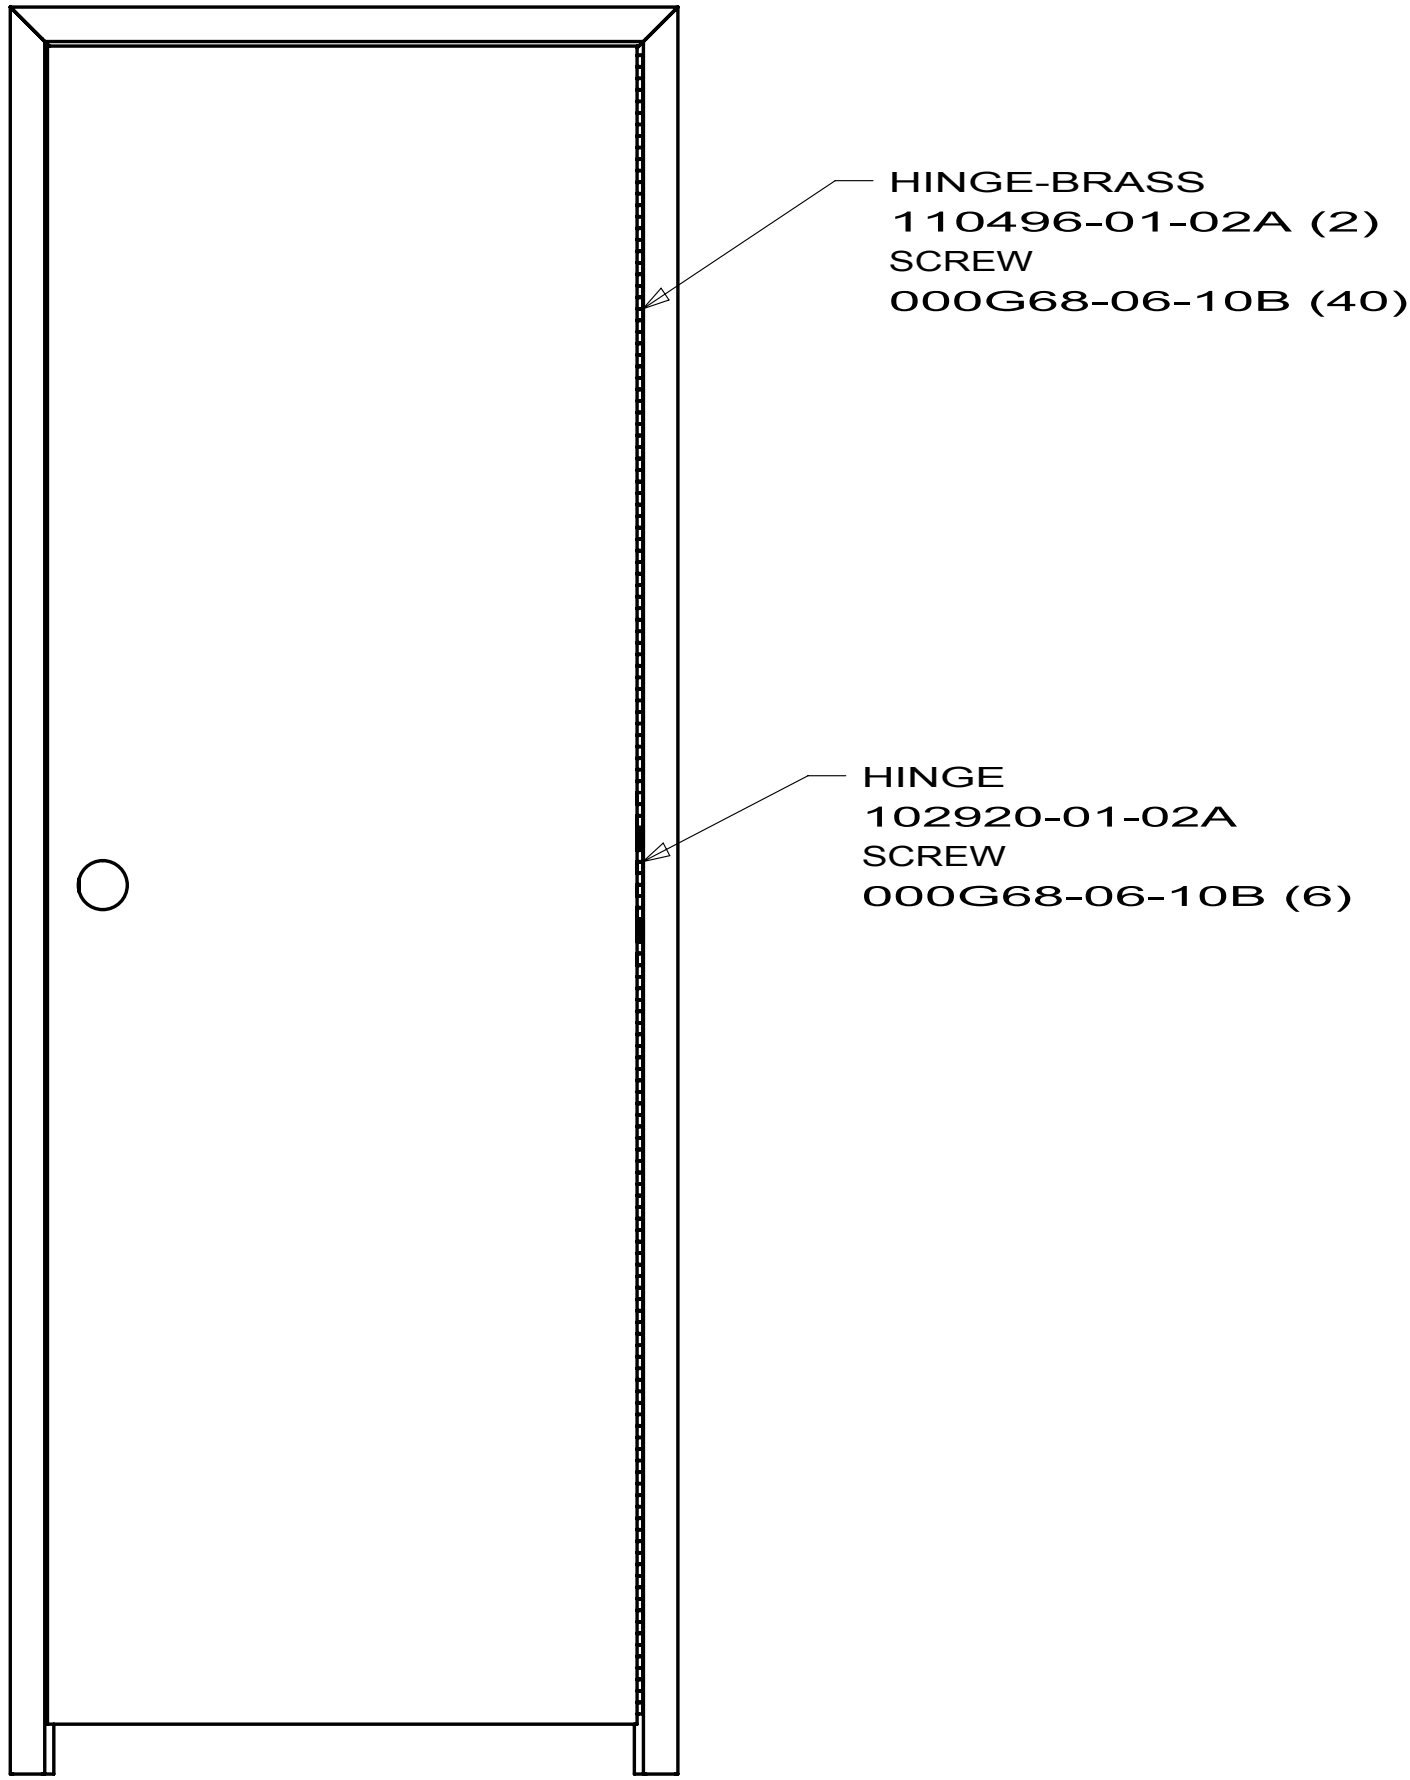

VIEW AU

144646-68 730C
144646-72 E30W


HINGE
9HINGE-06-000 (3)
009059-04-000 (3)
SCREW
000G13-07-16B (6)
SCREW
000G13-07-24B (6)

 


VIEW AV

144646-59 D35J
144646-61 524DL
144646-64 D31E
144646-67 D37L

150741-21
D31E
D37L

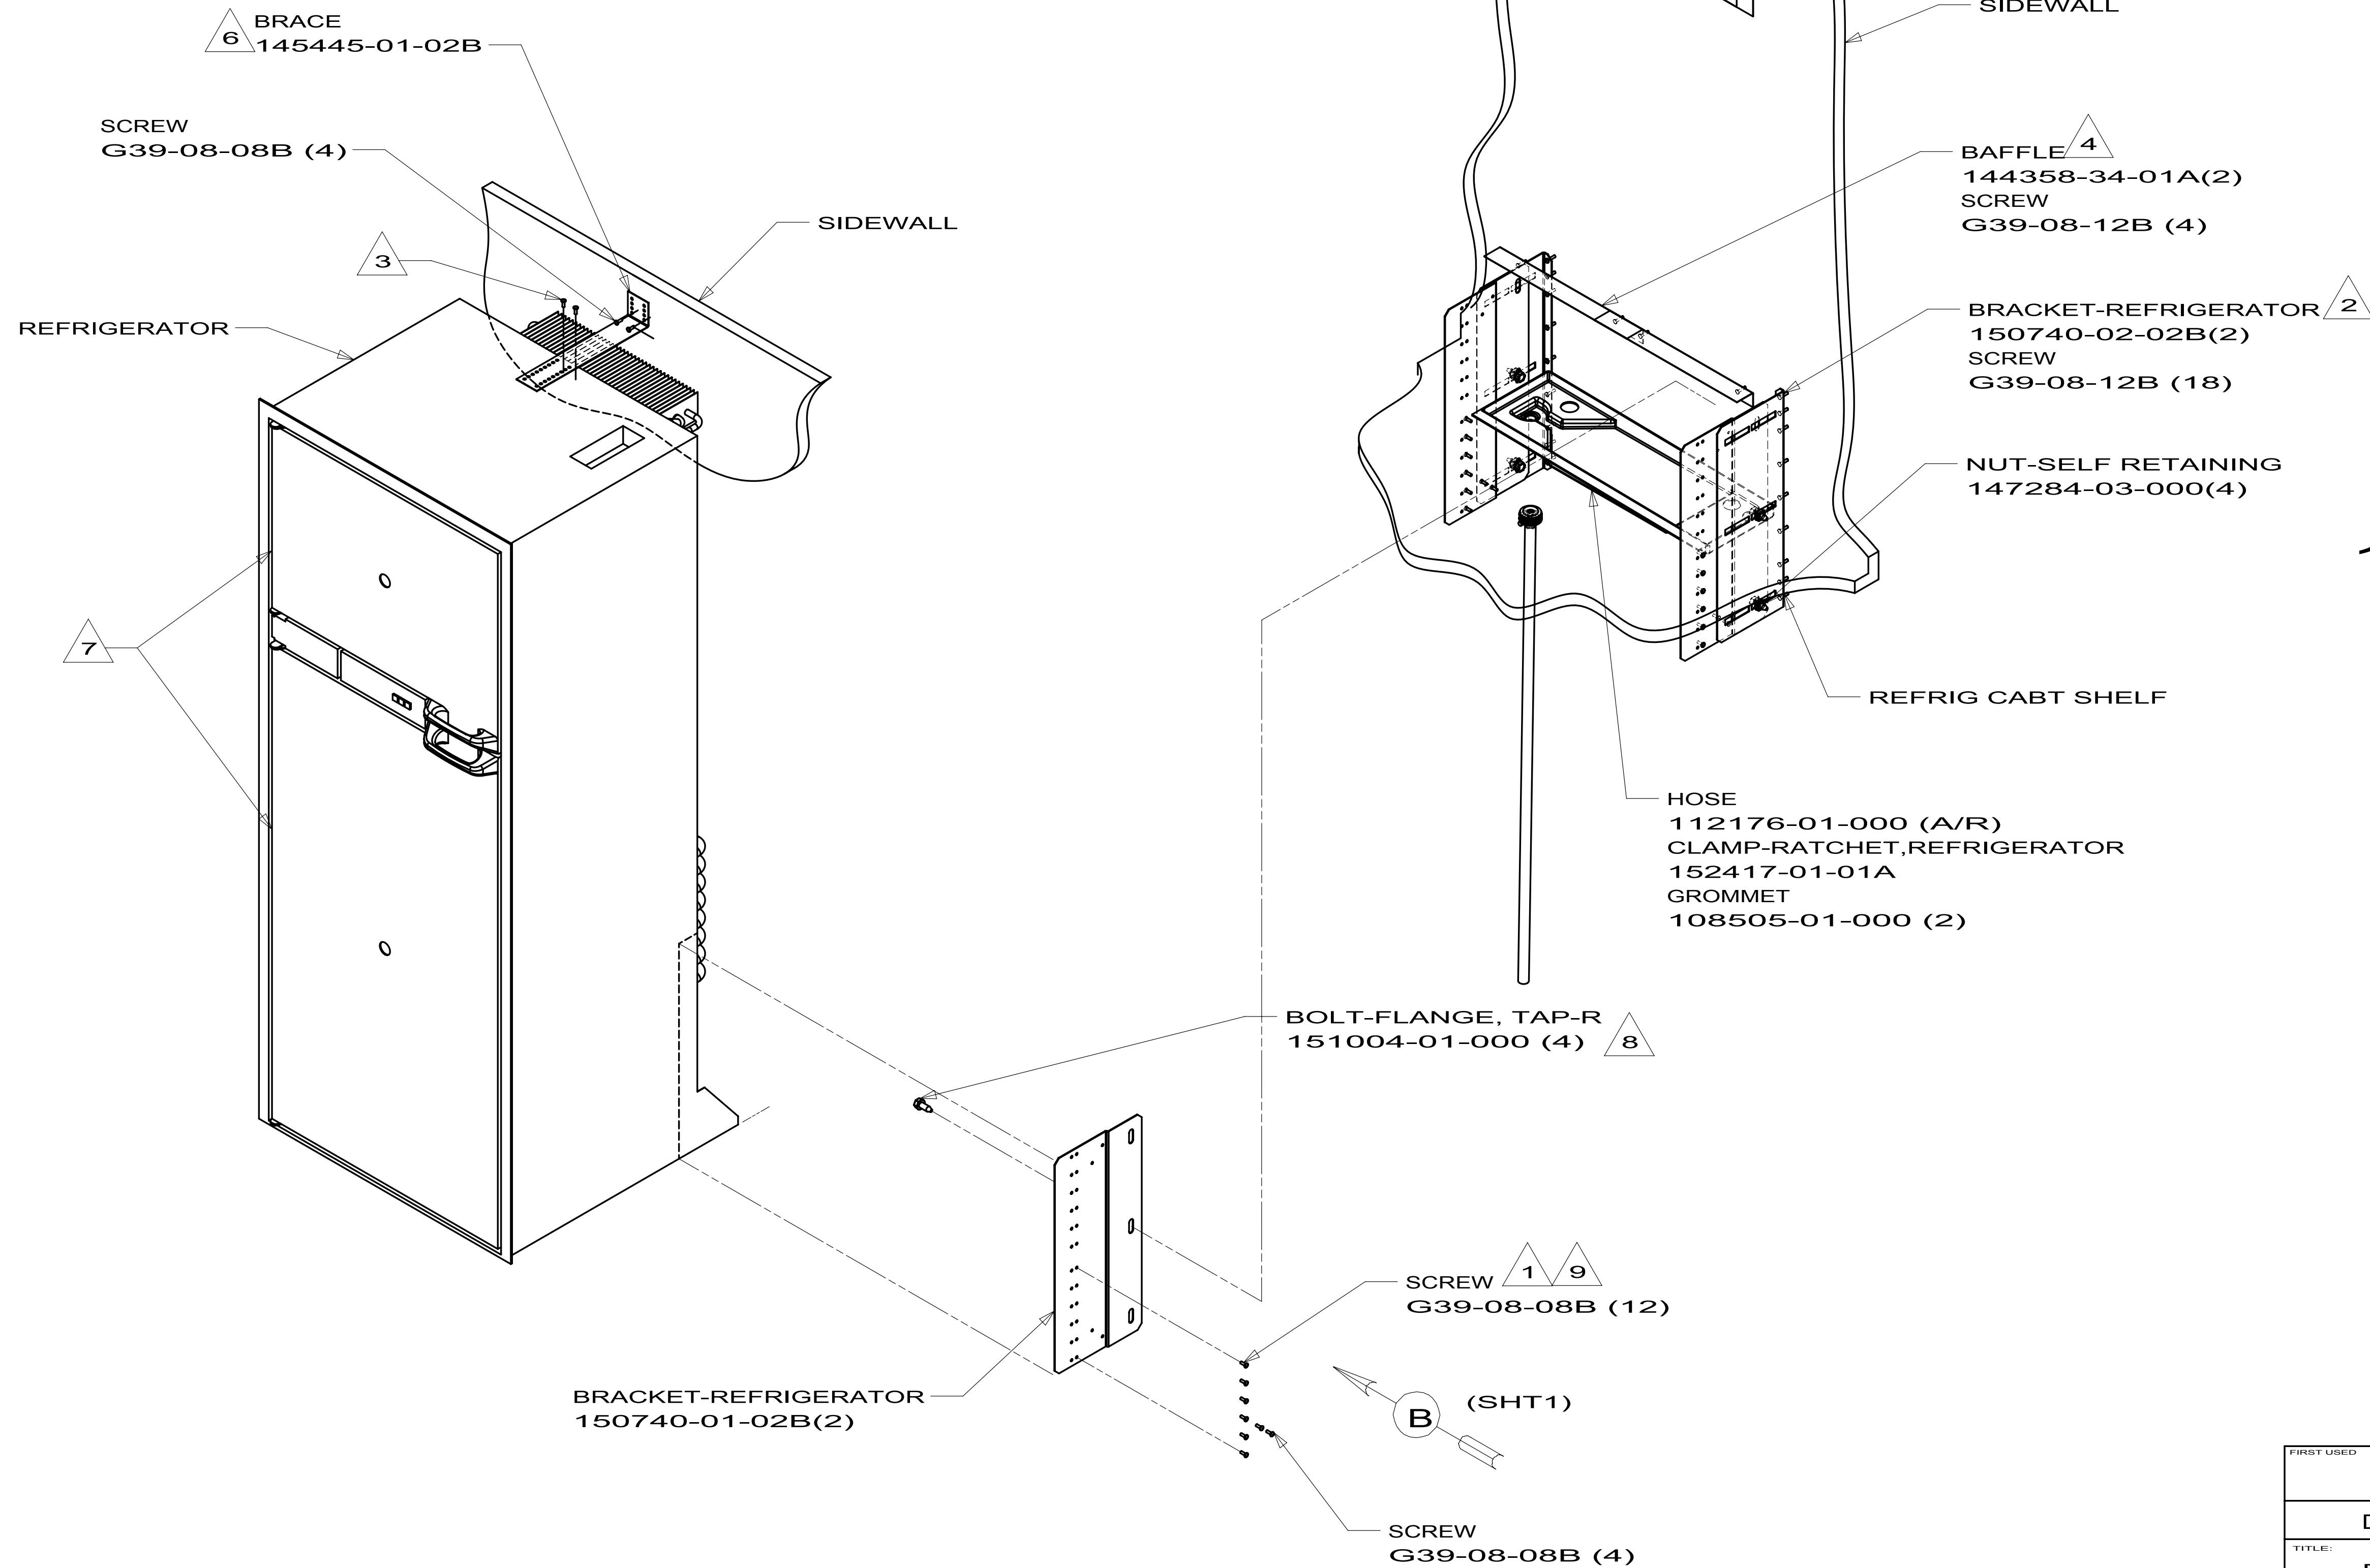


FIRST USED		
04 MH'S		
DO NOT SCALE DRAWING		
TITLE:		
REFRIGERATOR INSTL		
SHEET 6	PART NO	REV
	150741	

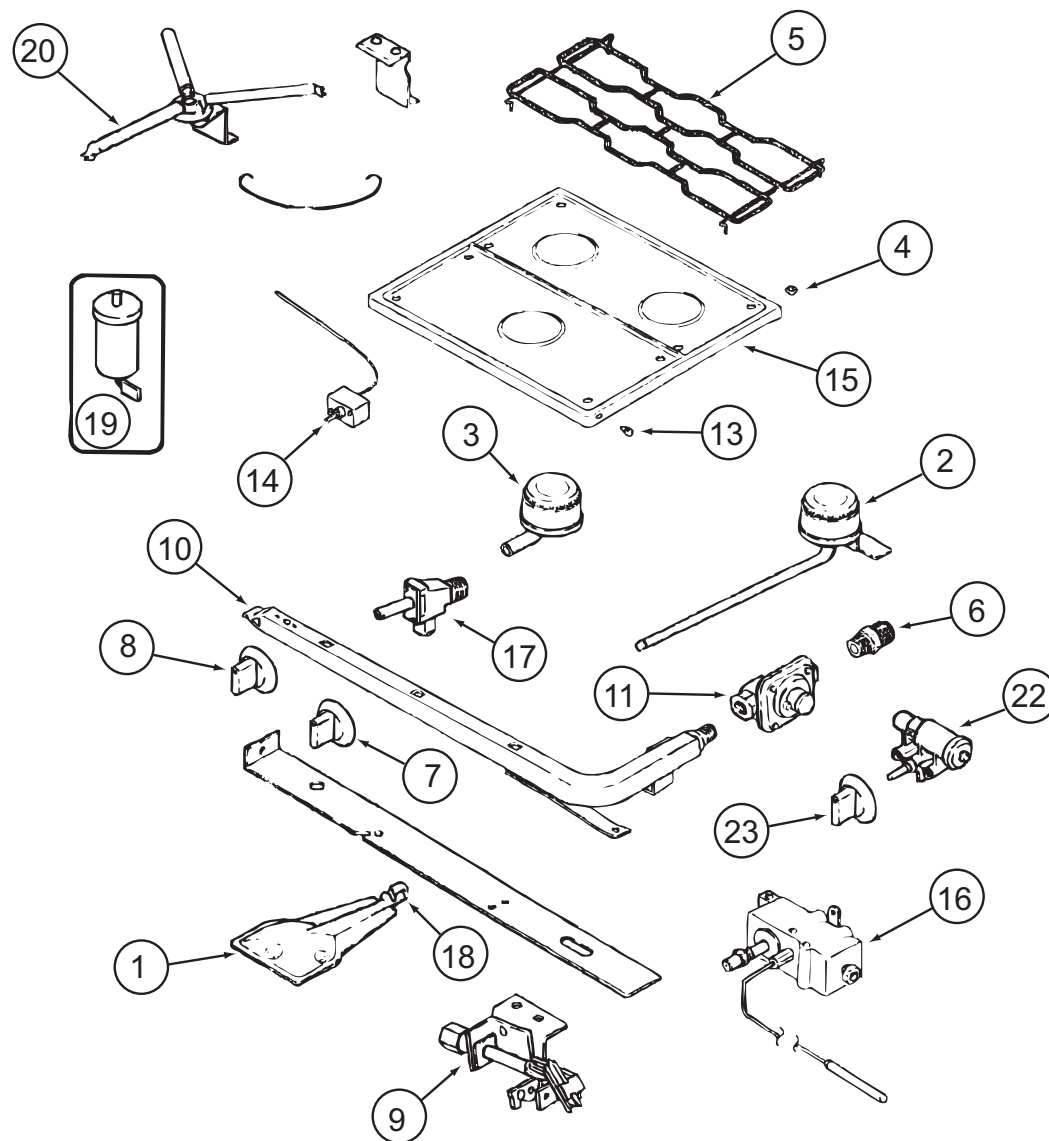

151277-01-01A, 151277-02-01A


151277-01-01A, 151277-02-01A (CONTINUED)

KEY	PART NUMBER	U/M	DESCRIPTION	VENDOR NO.
1	151279-02-700	EA	BURNER - OVEN - W/SHUTTER	74009853
2	112881-04-700	EA	BURNER - TOP/LEFT REAR	74004584
2	126023-01-700	EA	BURNER-TOP (RT-REAR) 5100BTU	74004583
3	112881-04-701	EA	BURNER - TOP/FRONT	74004582
4	102020-01-709	EA	BUMPER-GRATE	8007P020-60
5	112881-04-702	EA	GRATE - BLACK	74007277
6	135065-03-700	EA	FITTING - HALF UNION	74004234
7	128728-01-701	EA	KNOB - BURNER - REAR	74003941 (1 PER)
7	128728-01-702	EA	KNOB - BURNER - FRONT	74003942
8	151279-02-701	EA	KNOB - THERMOSTAT - BLACK	74009858
9	151279-01-700	EA	PILOT - BURNER - 16" SERIES	74009852
10	151279-02-702	EA	PIPE - MANIFOLD	74009856
11	112881-03-701	EA	REGULATOR KIT W/FITTINGS	12001285
13	102020-01-724	EA	BUMPER-MAIN TOP	8003P008-60
14	151279-02-703	EA	THERMOSTAT	74009855
15	151277-01-700	EA	TOP - MAIN (BLACK)	74007287
16	151279-02-704	EA	ELBOW BLOCK ASM (VALVE-OVEN)	74009864
17	151277-01-701	EA	VALVE/REAR - W/SET SCREW	12002254
17	151277-01-702	EA	VALVE/FRONT - W/SET SCREW	12002246
19	112881-04-705	EA	PUSH RING (ELECTRODE MTG)	7104P002-60
19	126023-01-711	EA	ELECTRODE - IGNITER (ONLY)	7432P077-60
20	126023-01-736	EA	FLASH TUBE EXTENSION (REAR)	74003326
20	126023-01-737	EA	FLASH TUBE EXTENSION (FRONT)	74003327
21	112881-04-708	EA	CLIP-FLASH TUBE	7112P068-60
22	126023-01-735	EA	KIT - IGNITOR TOP BRNER & KNOB	12001296=74002413&4
23	128728-01-707	EA	KNOB - IGNITOR	74003944
26	112881-04-709	EA	SHIELD-SPARK	3604F211-45
			CONTACT WINNEBAGO PART SALES FOR UNLISTED COMPONENT(S)	

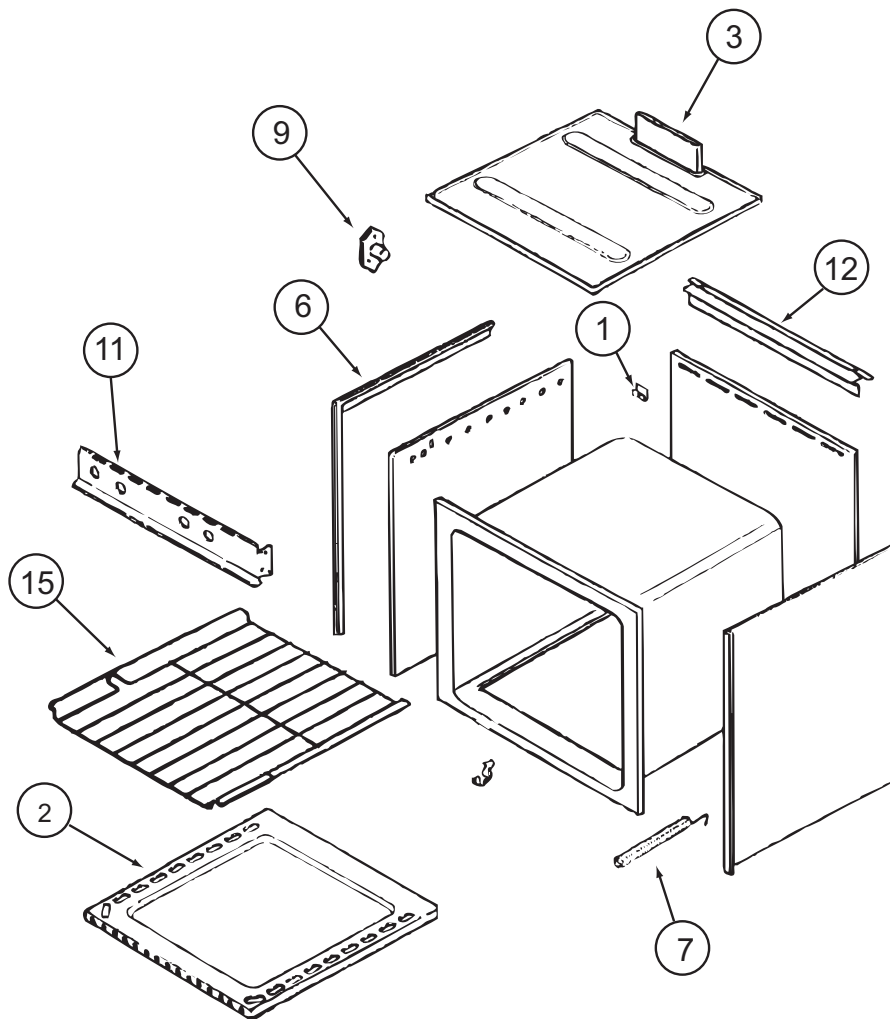


151277-01-01A (CONTINUED)


KEY	PART NUMBER	U/M	DESCRIPTION	VENDOR NO.
2	126023-01-731	EA	BOTTOM - OVEN	2205F016-19
3	126023-01-718	EA	FLUE BOX ASSEMBLY	4006W075-80
6	126023-01-713	EA	TRIM - SIDE (RIGHT) BLACK	74002827
6	126023-01-714	EA	TRIM - SIDE (LEFT) BLACK	74002828
7	135066-03-700	EA	SPRING - OVEN DOOR	74001835
9	128728-01-703	EA	PIN/T-NUT F/HINGE	7103P109-60
15	126023-01-716	EA	RACK - OVEN	74003106
CONTACT WINNEBAGO PART SALES FOR UNLISTED COMPONENT(S)				

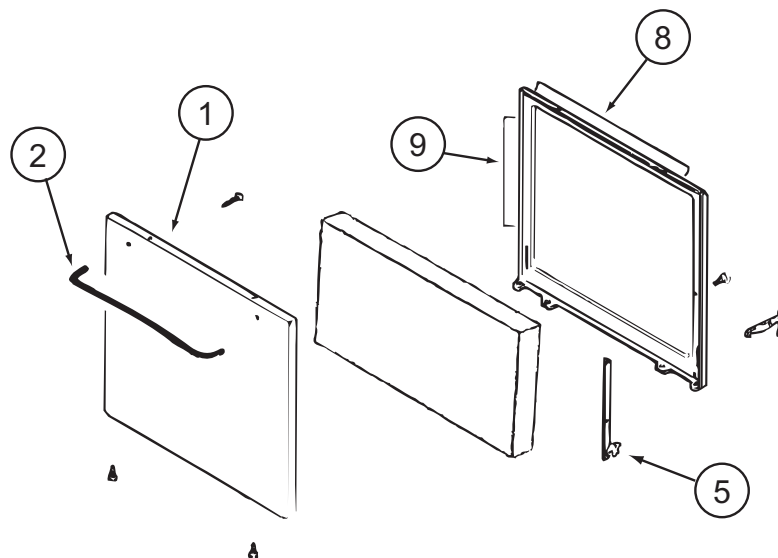

151277-01-01A (CONTINUED)

KEY	PART NUMBER	U/M	DESCRIPTION	VENDOR NO.
1	102022-01-704	EA	GLASS-OUTER	7902P261-60
1	112881-01-713	EA	DOOR/OVEN-TEXT/BLK NO WINDOW	2401F126-70
2	128727-01-701	EA	HANDLE - OVEN DOOR	74003929
5	151277-01-704	EA	HINGE KIT-OVEN DR/LT	12400028
5	151277-01-705	EA	HINGE KIT-OVEN DR/RT	12400029
8	126023-01-732	EA	SEAL/OVEN DR TOP	7212P014-60
9	135066-03-714	EA	SEAL - OVEN DOOR SIDES	7212P039-60
CONTACT WINNEBAGO PART SALES FOR UNLISTED COMPONENT(S)				

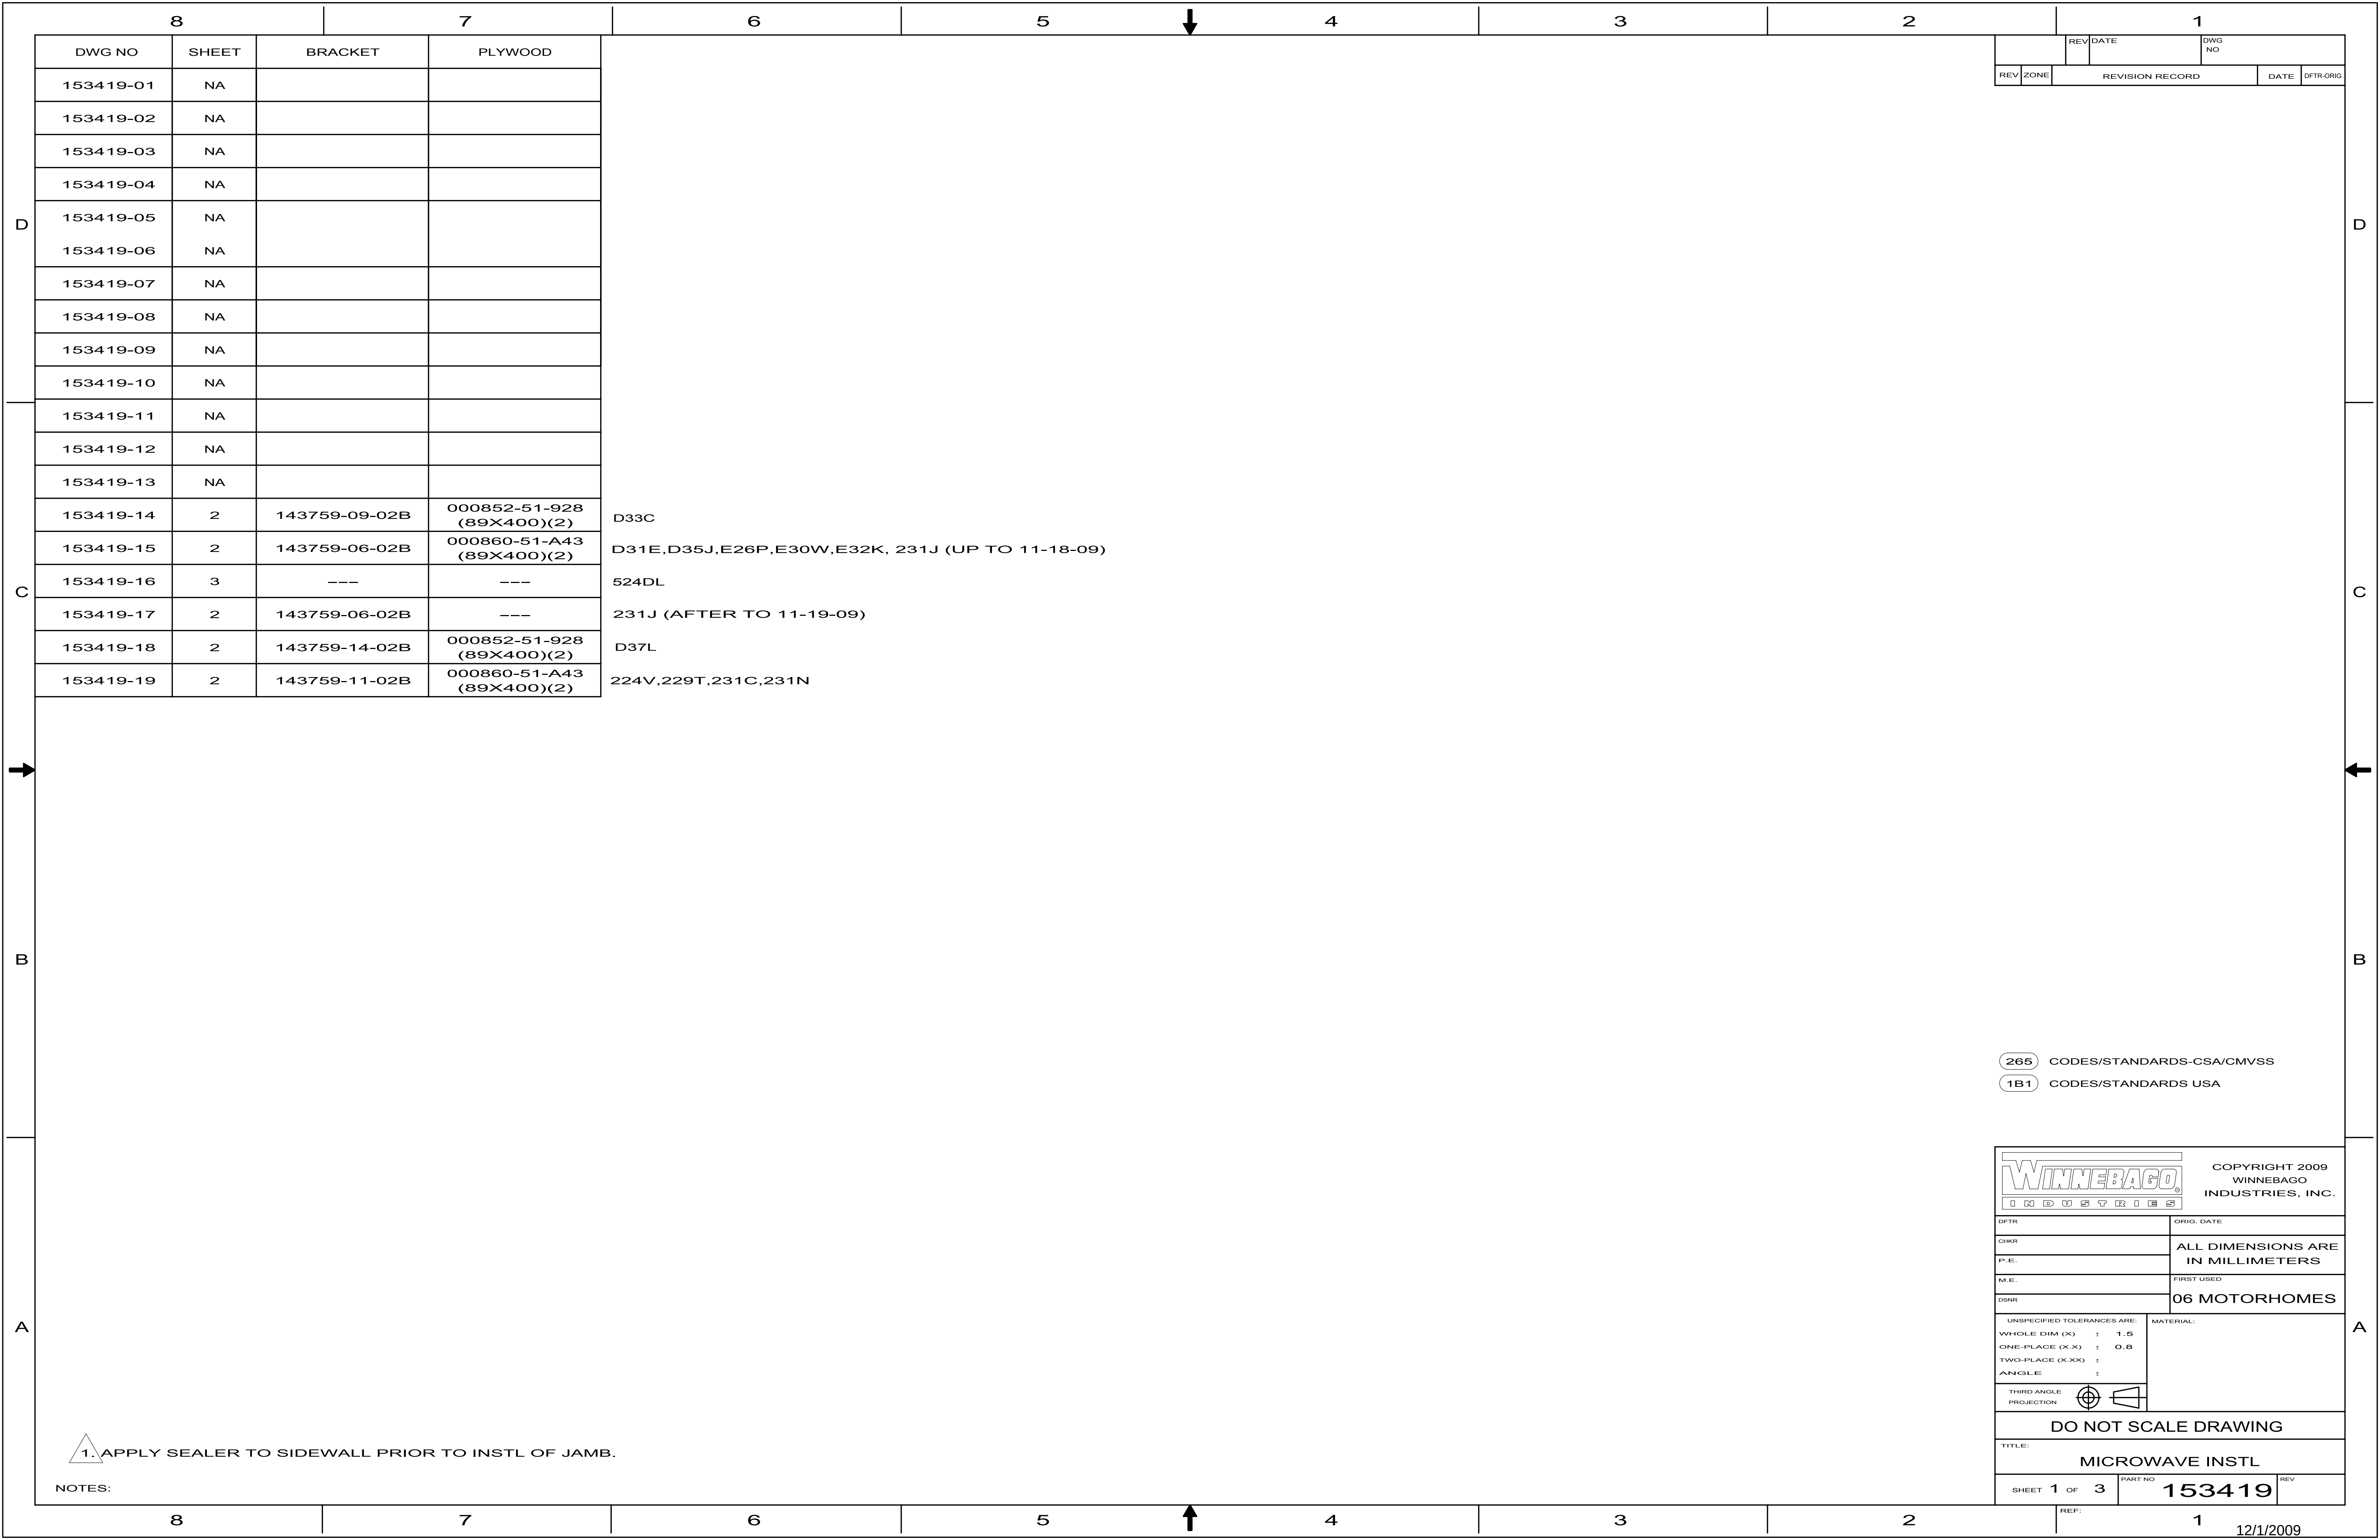

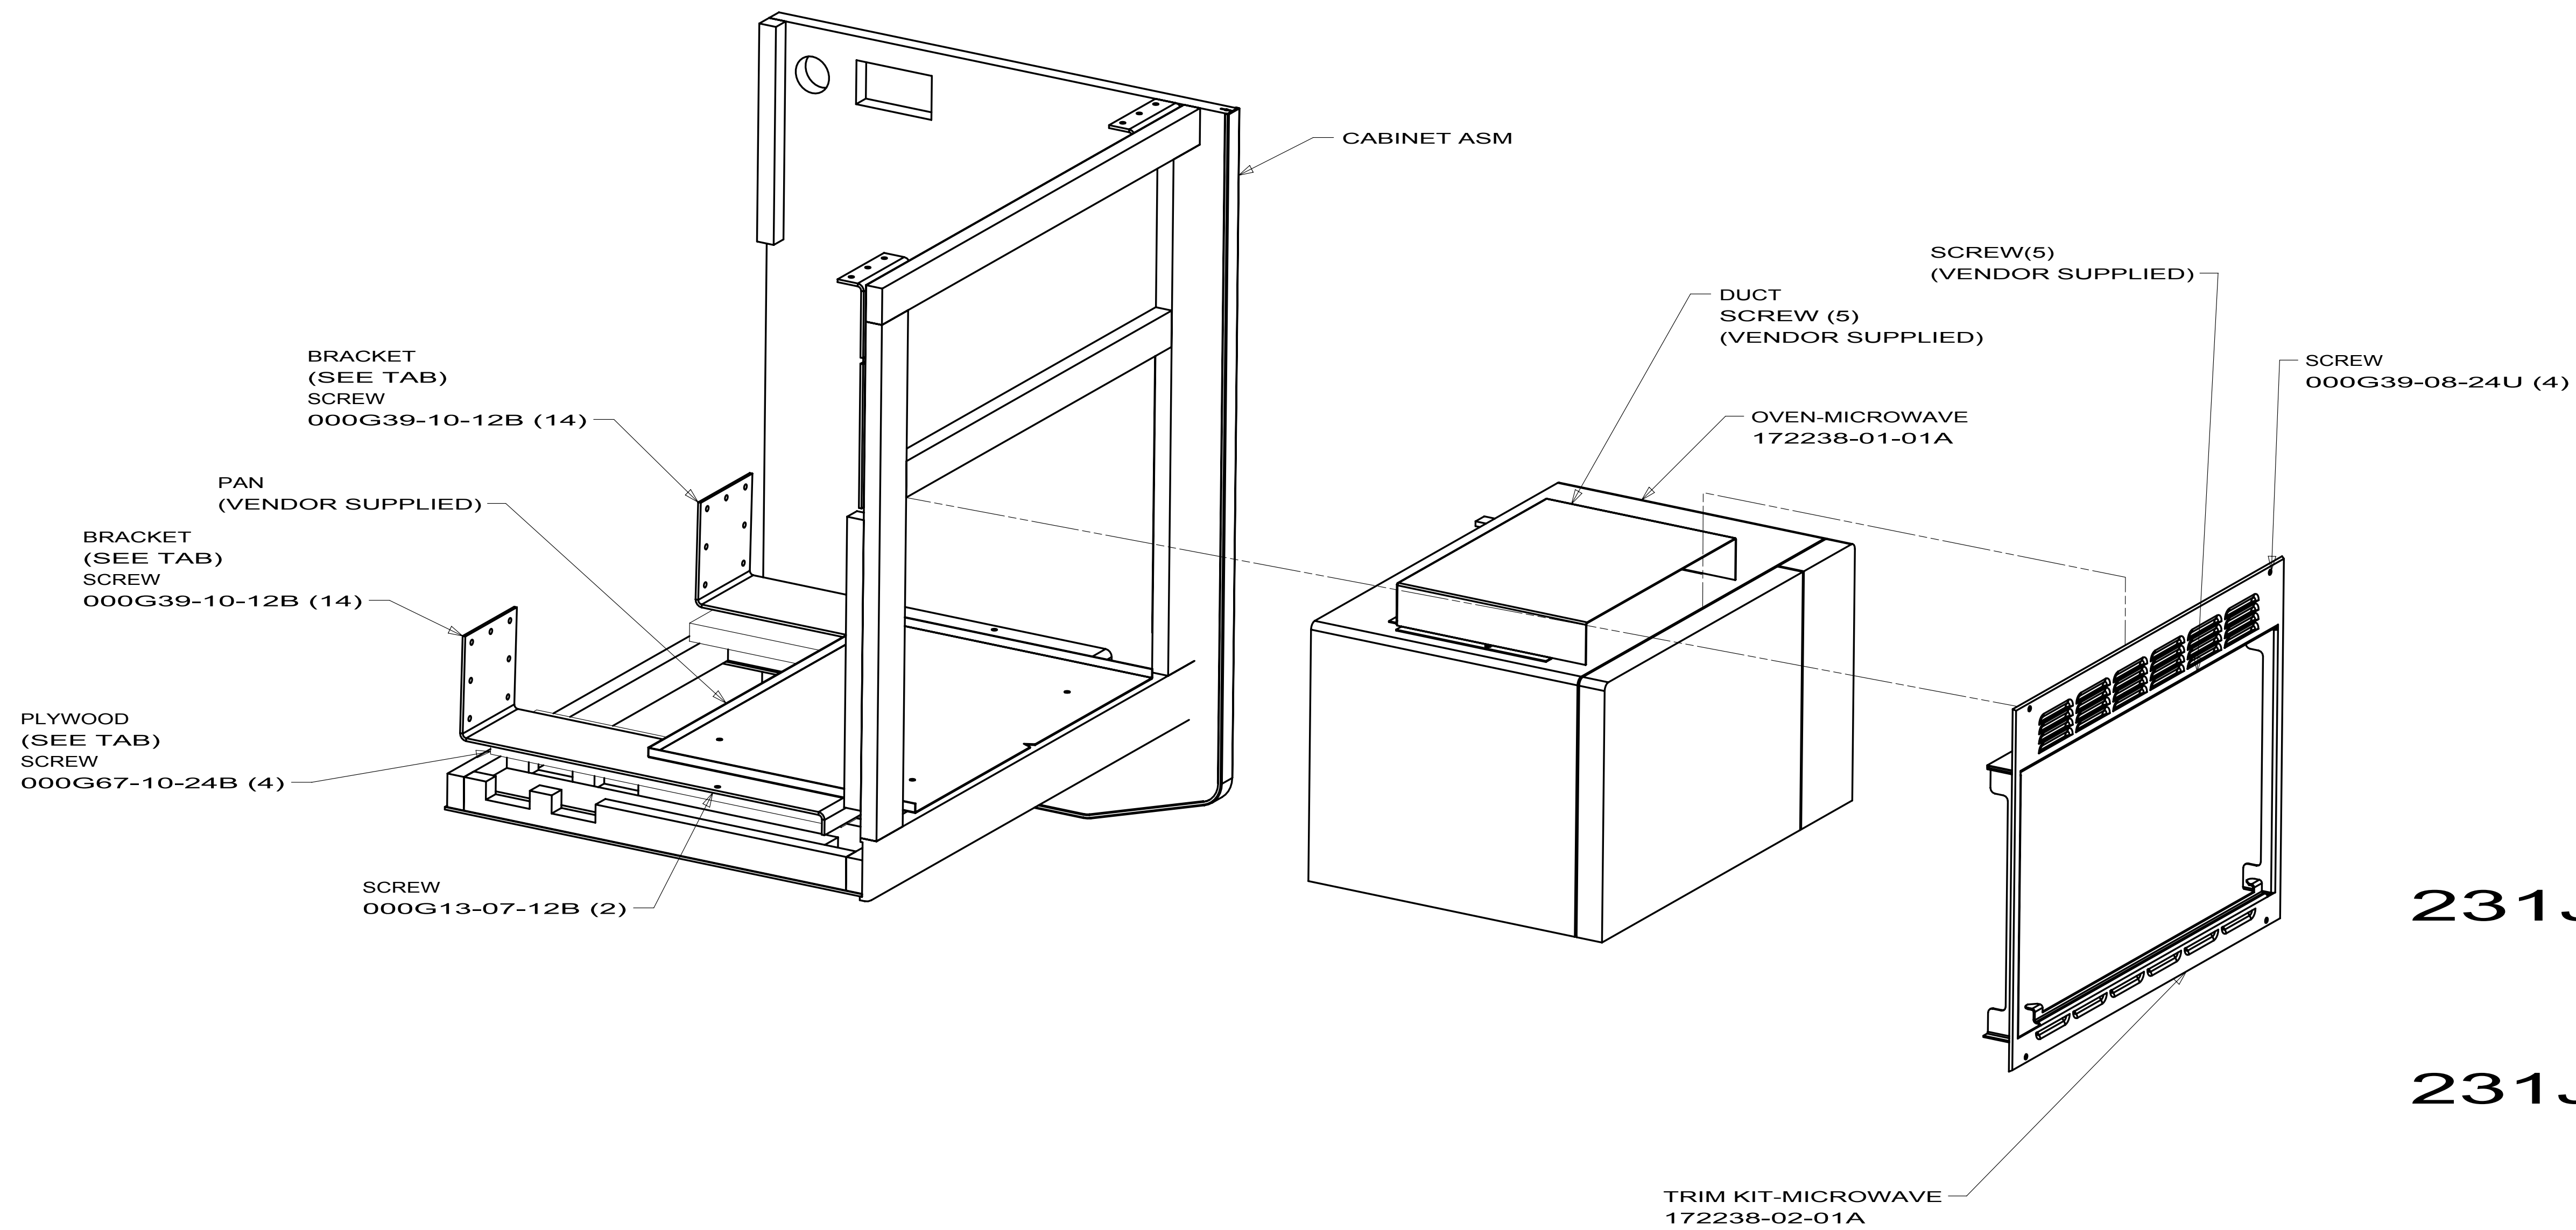

153419-14
D33C

153419-15
D31E, D35J
E26P, E30W, E32K
231J (UP TO 11-18-09)

153419-17
231J (AFTER 11-19-09)

153419-18
D37L

153419-19
224V, 229T, 231C, 231N

8

7

6

5

4

3

2

1

DWG NO	TABLE ASM/TABLE TOP	LEG ASM-TABLE	SHEET	PLATE	UNIT
156137-01	159010-01-XXX/157828-05-CHT	92708-21-XXX	1	YES	329B
156137-02			NONE		
156137-03			NONE		
156137-04			NONE		
156137-05	159010-05-XXX/157828-46-CHT	92708-21-XXX	1	YES	E30W
156137-06			NONE		
156137-07	159010-07-XXX/162788-02-CHT	92708-21-XXX	1	YES	D35J (UP TO 09-06-09)
156137-08			NONE		
156137-09			NONE		
156137-10			NONE		
156137-11	159010-11-XXX/162788-12-CHT	92708-21-XXX	1	YES	730C
156137-12			NONE		
156137-13			NONE		
156137-14	159010-13-XXX/162788-18-CHT	92708-06-XXX	1	YES	E26P
156137-15			NONE		
156137-16	159010-15-XXX/162788-23-CHT	92708-21-XXX	1	YES	D31E (UP TO 09-06-09)
156137-17	159010-16-XXX/162788-16-CHT	92708-21-XXX	1	YES	331C
156137-18	159010-17-XXX/162788-36-CHT	92708-21-XXX	1	YES	D33C (UP TO 09-06-09)
156137-19	174523-01-XXX/NA	92708-21-XXX	1	YES	D35J (AFTER 09-07-09)
156137-20	174523-02-XXX/NA	92708-21-XXX	1	YES	D31E (AFTER 09-07-09)
156137-21	174523-03-XXX/NA	92708-21-XXX	1	YES	D33C (AFTER 09-07-09)

SECTION A-A
(TABLE IN UPPER POSITION)

BRACKET-TABLE LIFT
170152-01-CHT
SCREW
G11-10-12U(8)

ROD-TABLE LIFT
170151-01-CHT

SUPPORT-TABLE
140921-02-CHT
SCREW
G11-10-12U(8)

HANGER-TABLE W/VINYL
140921-03-CHT(2)

SECTION B-B
(TABLE IN LOWER POSITION)

TABLE ASM-DINETTE
(SEE TAB)

SIDE WALL

FLOOR

SIDE VIEW

LEG ASM-TABLE
(SEE TAB)
BRACKET-LEG, FOLDING
093550-01-000
SCREW
G39-10-12U(3)

CATCH-TABLE LEG
143798-02-CHT
WASHER-TABLE LEG, CATCH
143798-03-CHT
CATCH
143798-01-CHT
SCREW
G13-07-16U(2)
PAD
102194-01-000

PLATE-TABLE
167553-01-CHT
SCREW
142261-04-CHT(4)
(SEE TAB)

HOLDER-CUP
164128-02-CHT(2)

41Q

41Q

41Q

4. USE WITH PARQUET FLOORING.

3. USE WITHOUT PARQUET FLOORING.

2. TO BE LOCATED WITH TABLE IN RAISED POSITION

1. TO BE LOCATED WITH TABLE IN LOWERED POSITION

NOTES:

8

7

6

5

4

3

2

1

RELEASE

REV A

DATE

DWG NO 156137

REV ZONE

REVISION RECORD

DATE

DFTR.Orig

WINNEBAGO INDUSTRIES

COPYRIGHT 2009 WINNEBAGO INDUSTRIES, INC.

DFTR

CHRR

P.E.

M.E.

DSNR

ORIG. DATE

ALL DIMENSIONS ARE IN MILLIMETERS

FIRST USED

07 300-SERIES

UNSPECIFIED TOLERANCES ARE:

WHOLE DIM (X) ± 1.5

ONE-PLACE (X.X) ± 0.8

TWO-PLACE (X.XX) ±

ANGLE ±

THIRD ANGLE PROJECTION

DO NOT SCALE DRAWING

TITLE: TABLE INSTL-DINETTE

SHEET 1 OF 1

PART NO 156137

REV

REF:

1

10/13/2009

8

7

6

5

4

3

2

1

DWG NO	TABLE ASM-DINETTE	TRIM	A	B	HOLDER	BRACKET	SHEET
165979-01	171152-01-XXX	167749-01-CHT	756	1057	164128-02-CHT	165719-01-CHT	1
165979-02	171152-02-XXX	167749-02-CHT	590	1057	164128-02-CHT	165719-01-CHT	1
165979-03	162788-09-CHT	162788-07-CHT	746	1054	164128-02-CHT	165719-01-CHT	2
165979-04	162788-10-CHT	162788-08-CHT	636	1054	164128-02-CHT	165719-01-CHT	2
165979-05	171152-03-XXX	167749-01-CHT	756	960	164128-02-CHT	165719-01-CHT	1
165979-06	162788-16-CHT	162788-17-CHT	585	1054	164128-02-CHT	165719-01-CHT	2
165979-07	162788-20-CHT	162788-28-CHT	615	950	164128-02-CHT	165719-01-CHT	2
165979-08	162788-22-CHT	162788-17-CHT	580	1034	164128-02-CHT	165719-01-CHT	2
165979-09	162788-23-CHT	162788-24-CHT	600	1054	164128-02-CHT	165719-01-CHT	2
165979-10	171152-02-XXX	169348-01-CHT	590	1082	164128-02-CHT	165719-01-CHT	3
165979-11	171152-04-XXX	167749-03-CHT	710	1057	164128-02-CHT	165719-01-CHT	1
165979-12	162788-30-XXX	162788-31-CHT	722	1090	164128-02-CHT	165719-01-CHT	2
165979-13	171152-05-XXX	167749-04-CHT	900	1057	164128-02-CHT	165719-01-CHT	1
165979-14	162788-34-CHT	162788-35-CHT	770	1057	164128-02-CHT	165719-01-CHT	1
165979-15	162788-36-CHT	162788-37-CHT	900	1057	164128-02-CHT	165719-01-CHT	2
165979-16	162788-38-CHT	162788-38-CHT	746	938	164128-02-CHT	165719-01-CHT	1
165979-17	171152-06-XXX	167749-05-XXX	722	1080	164128-02-CHT	165719-01-CHT	1

RELEASE

REV A

DATE

DWG NO 165979

REV ZONE

REVISION RECORD

DATE

DFTR-ORIG

VIEW C

TABLE ASM-DINETTE
(SEE TAB)
SCREW
000G11-08-12B(9)

2

REF

HOLDER
164128-02-CHT

TRIM
(SEE TAB)
(CENTERED)
SCREW
000G11-10-12D(4)

2

REF

BRACKET-MOUNTING,DINETTE
165719-01-01A
SCREW
0G3910-12-370(11)

2

FINISHED SIZE.

1. TABLE MUST SUPPORT UP TO 300 LBS CENTERED,
305 MM FROM END. TABLE IS TO REST ON A 14 MM
LEDGE ON EACH SIDE.

8

7

6

5

4

3

2

1

8

7

6

5

4

3

2

1

165979-01 D35J,P40L

(AFTER 09-07-09)

165979-02 D31E

165979-02 P39N,P34Y,J35Z

165979-05 J32H

165979-11 P40T

165979-13 D33C,J37F

165979-14 E30W

165979-16 E26P

165979-17 D37L

WINNEBAGO INDUSTRIES

COPYRIGHT 2010
WINNEBAGO
INDUSTRIES, INC.

DFTR

CHRR

P.E.

M.E.

DSNR

ORIG. DATE

ALL DIMENSIONS ARE
IN MILLIMETERS

FIRST USED

09 J32H

UNSPECIFIED TOLERANCES ARE:

WHOLE DIM (X) ± 1.5

ONE-PLACE (X.X) ± 0.8

TWO-PLACE (X.XX) ±

ANGLE ±

MATERIAL:

THIRD ANGLE
PROJECTION

DO NOT SCALE DRAWING

REFER TO ES0018 FOR FASTENER
TIGHTENING GUIDELINES

TITLE:

TABLE COMPLETE-DINETTE

SHEET 1 OF 3



PART NO 165979

REV

REF:

1

4/7/2010

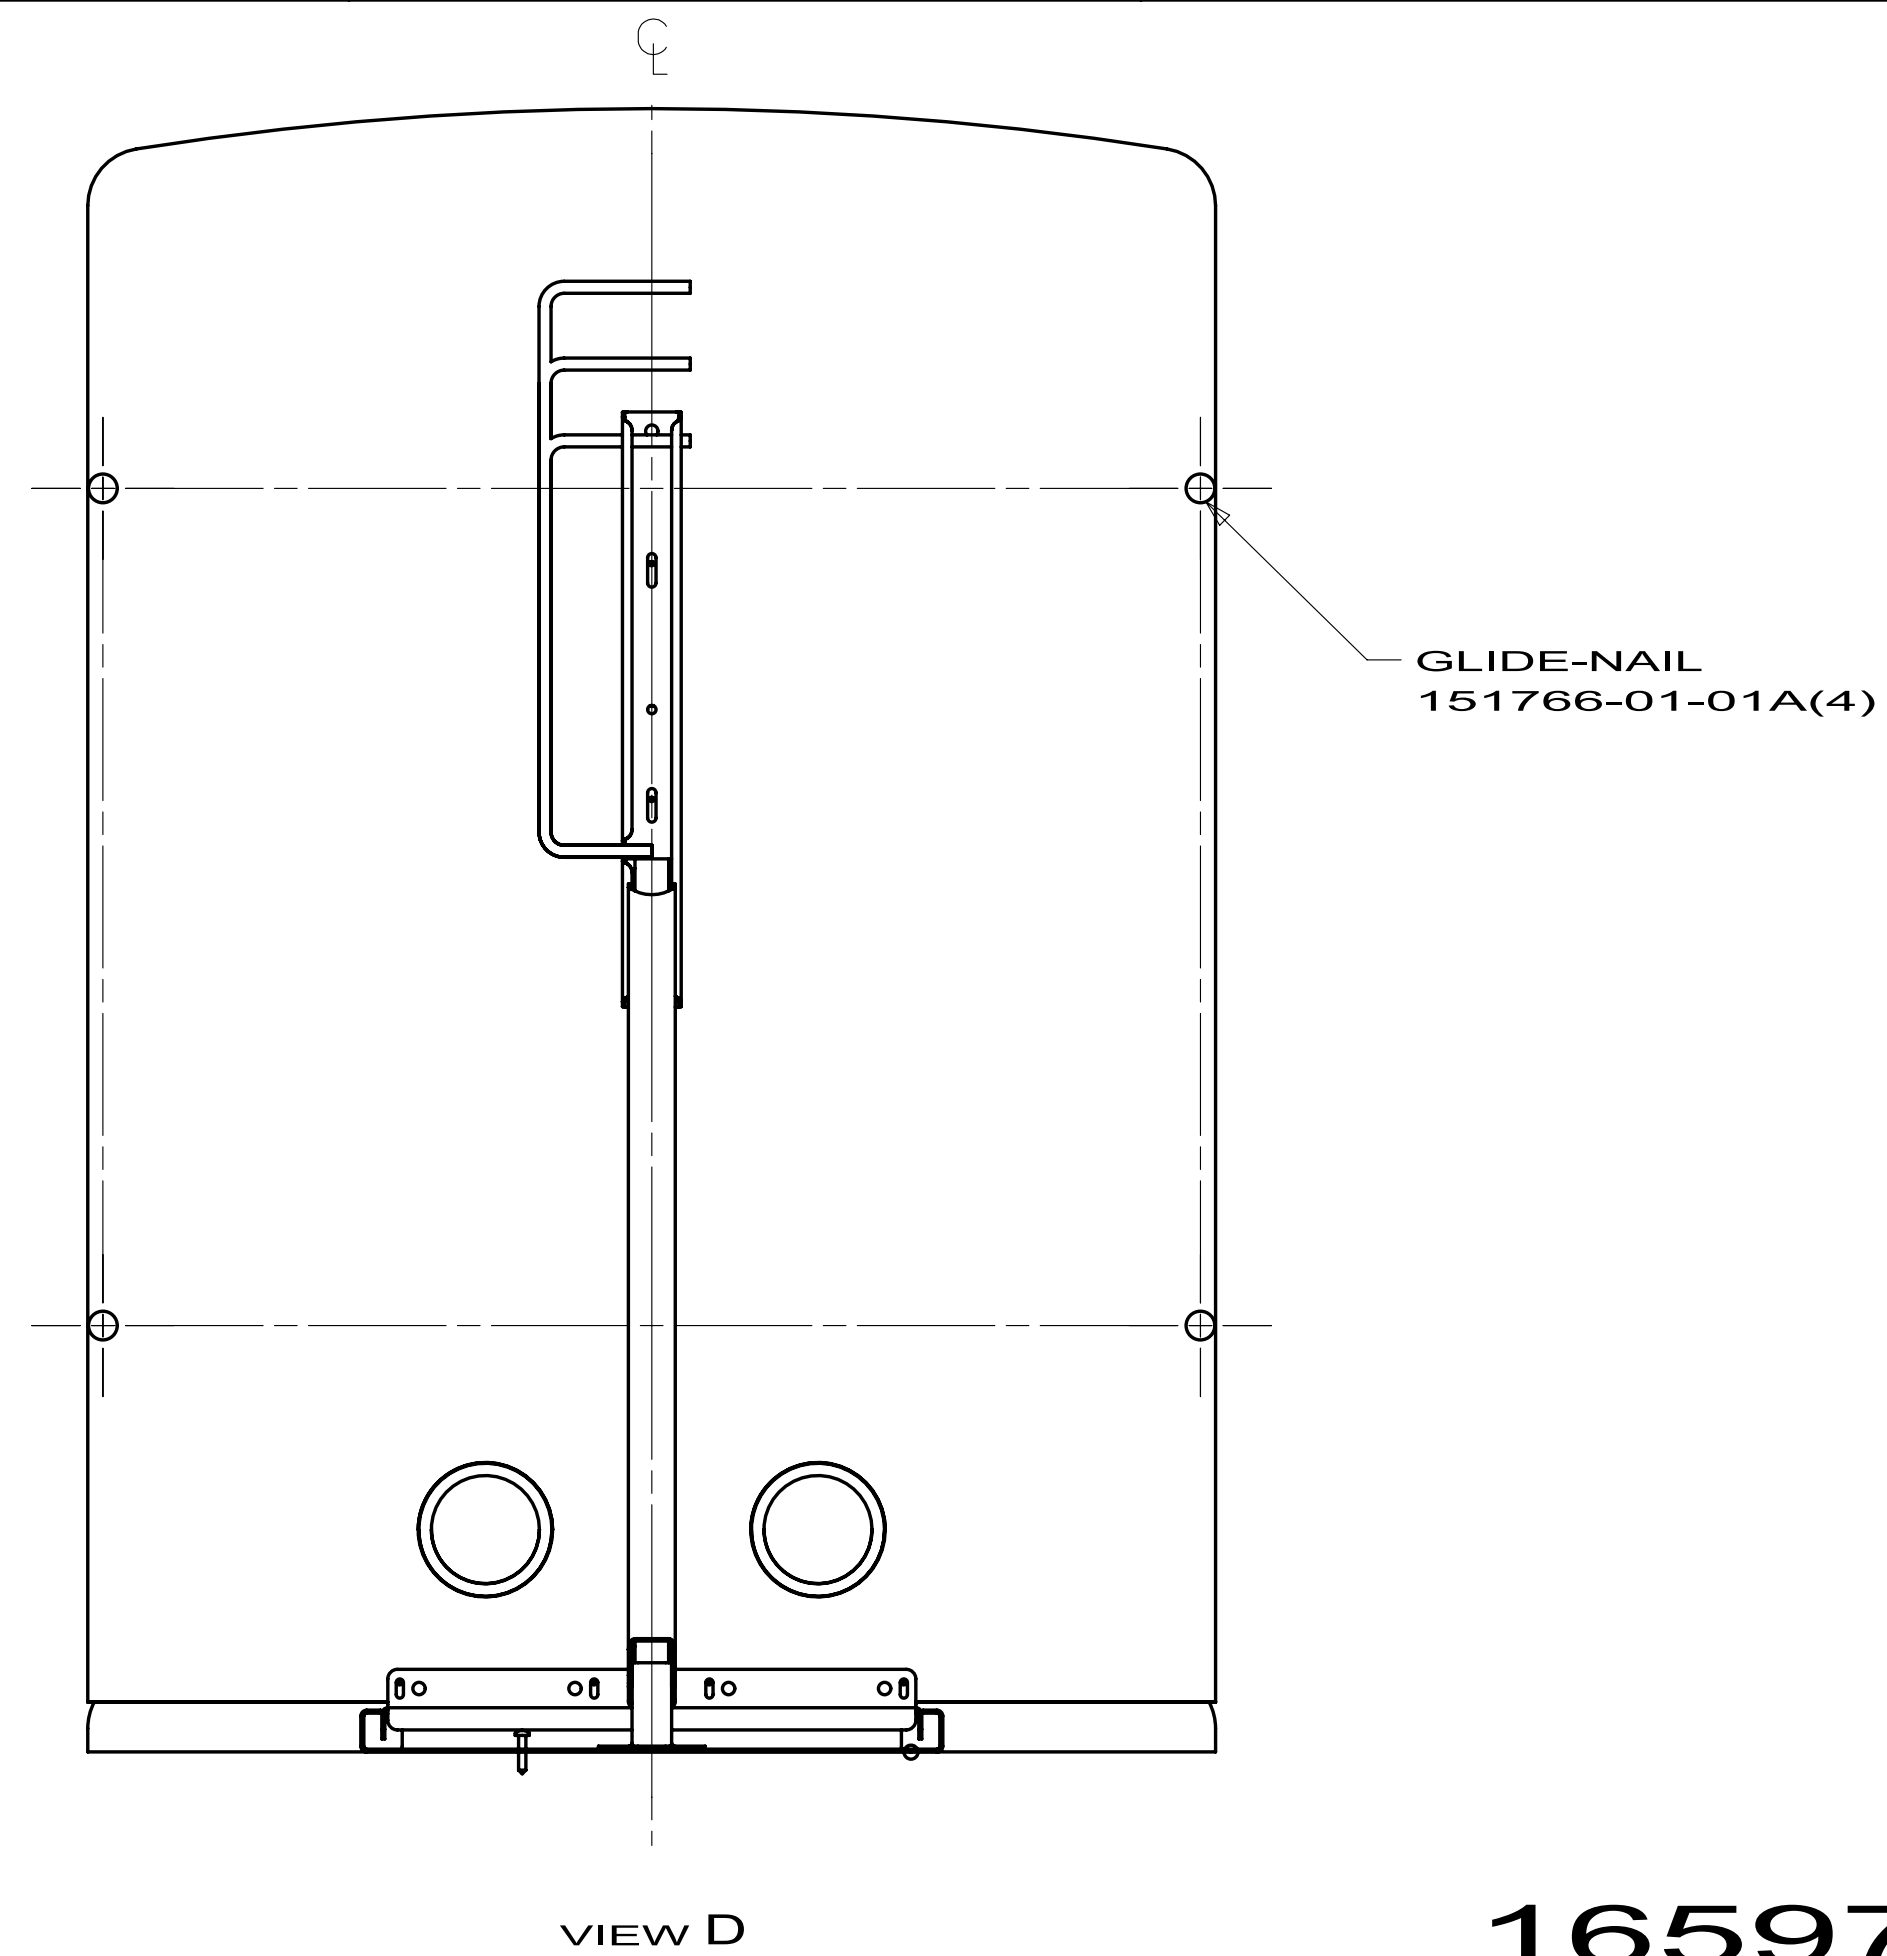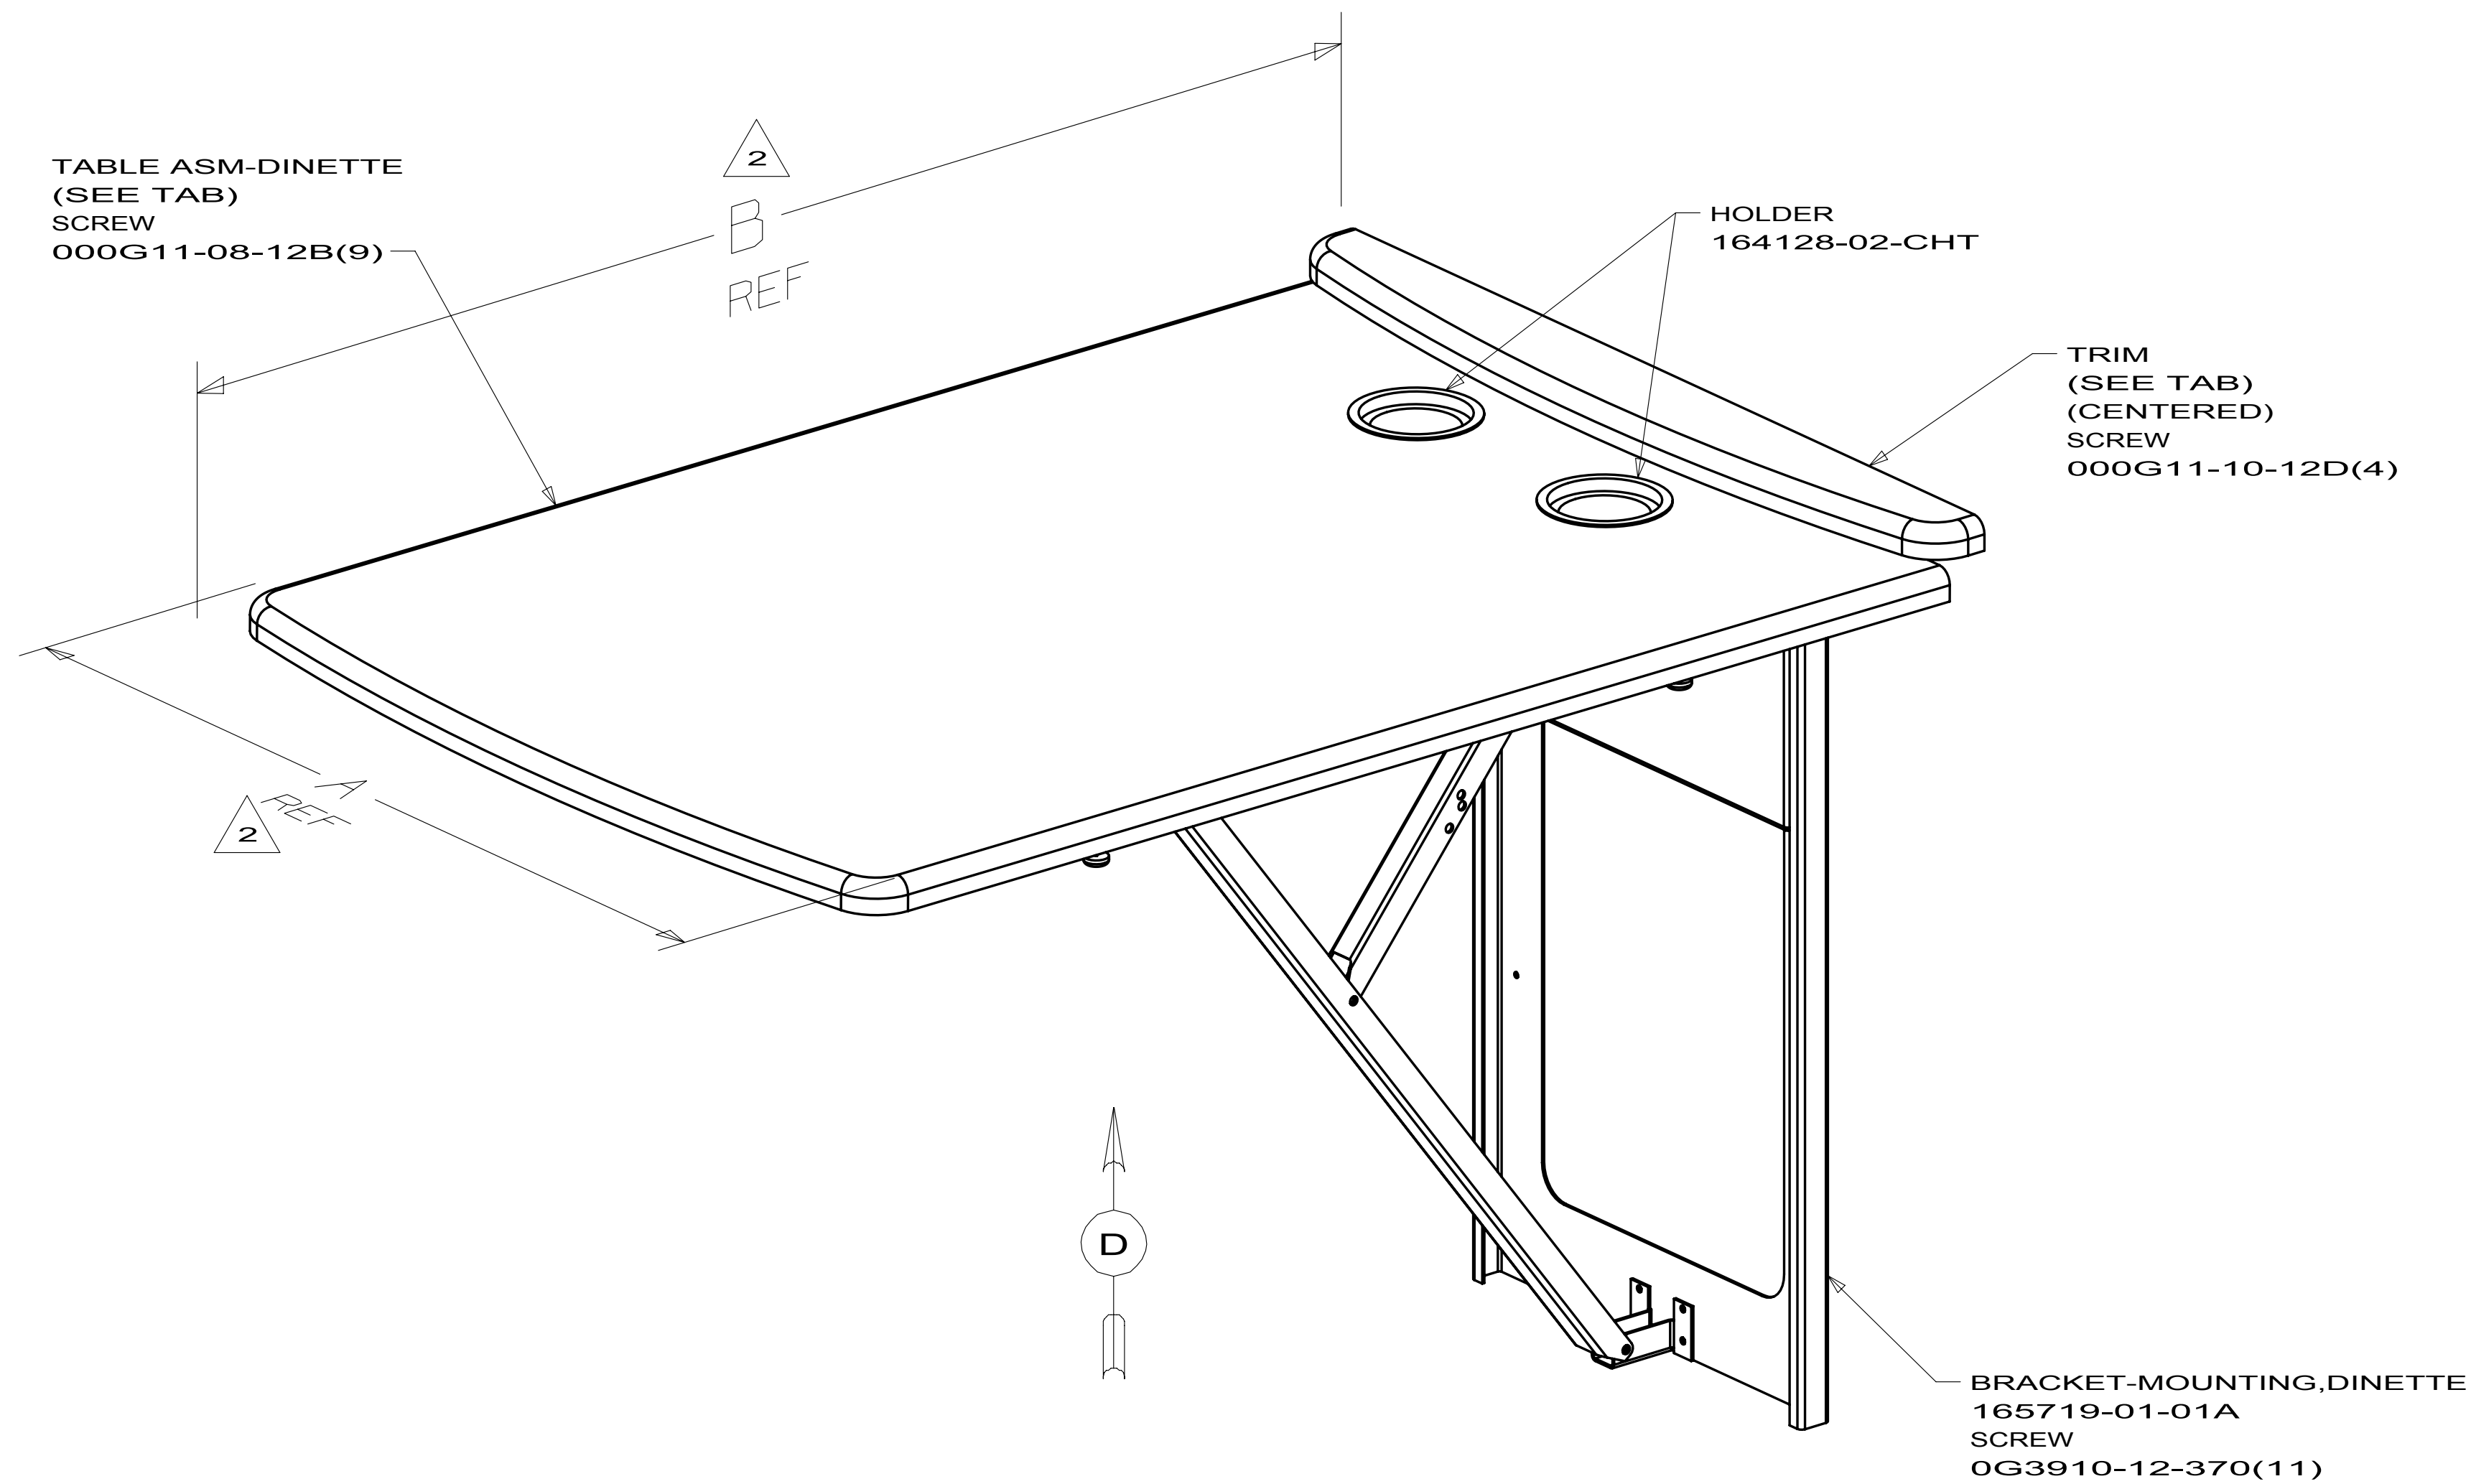

165979-03 D35J
165979-04 329B
165979-06 331C
165979-07 730C
(UP TO 09-06-09) 165979-09 D31E
165979-12 D37L
165979-15 D33C

FIRST USED		
09 J32H		
DO NOT SCALE DRAWING		
TITLE: TABLE COMPLETE-DINETTE		
SHEET 2	PART NO 165979	REV

PAD ASM-DINETTE
170200-01-XXX

CABINET ASM-DINETTE, BACK
170046-03-XXX

FRAME ASM-SIDE, DINETTE
170059-07-000
BRACE-SEAT (2)
172938-01-CHT
BRACKET ASM-DINETTE 338MM, LH
161278-01-000

END CAP ASM, DINETTE
170043-03-XXX
BRACE-SEAT
172938-01-CHT
BRACKET ASM-DINETTE 338MM, RH
161278-02-000

CABINET ASM-FACE, DINETTE
170042-03-XXX
SUPPORT-BED, DINETTE, 712 LG
081295-01-XXX

D

170041-03

(UP TO 11-01-09) D31E

(UP TO 10-18-09) D35J

331C

FIRST USED			10 300 SERIES		
DO NOT SCALE DRAWING					
TITLE: CABINET COMPL-DINETTE					
SHEET 3		PART NO	170041	REV	

8

7

6


5

4

3

2

1

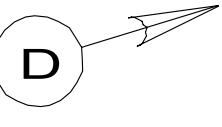DWG
NO 170041CABINET ASM-DINETTE, BACK
170046-08-XXXPAD ASM-DINETTE
170200-01-XXXFRAME ASM-SIDE, DINETTE
170059-06-000
BRACE-SEAT
172938-01-CHT (2)
BRACKET ASM-DINETTE 338MM, RH
161278-02-000CABINET ASM-FACE, DINETTE
170042-04-XXX
SUPPORT-BED, DINETTE, 712 LG
081295-01-XXXEND CAP ASM, DINETTE
170043-04-XXX
BRACE-SEAT
172938-01-CHT
BRACKET ASM-DINETTE 338MM, LH
161278-01-000


170041-15

(UP TO 11-01-09) D31E

(UP TO 10-19-09) D35J

FIRST USED		
10 300 SERIES		
DO NOT SCALE DRAWING		
TITLE:		
CABINET COMPL-DINETTE		
SHEET 15	PART NO 170041	REV

4/7/2010

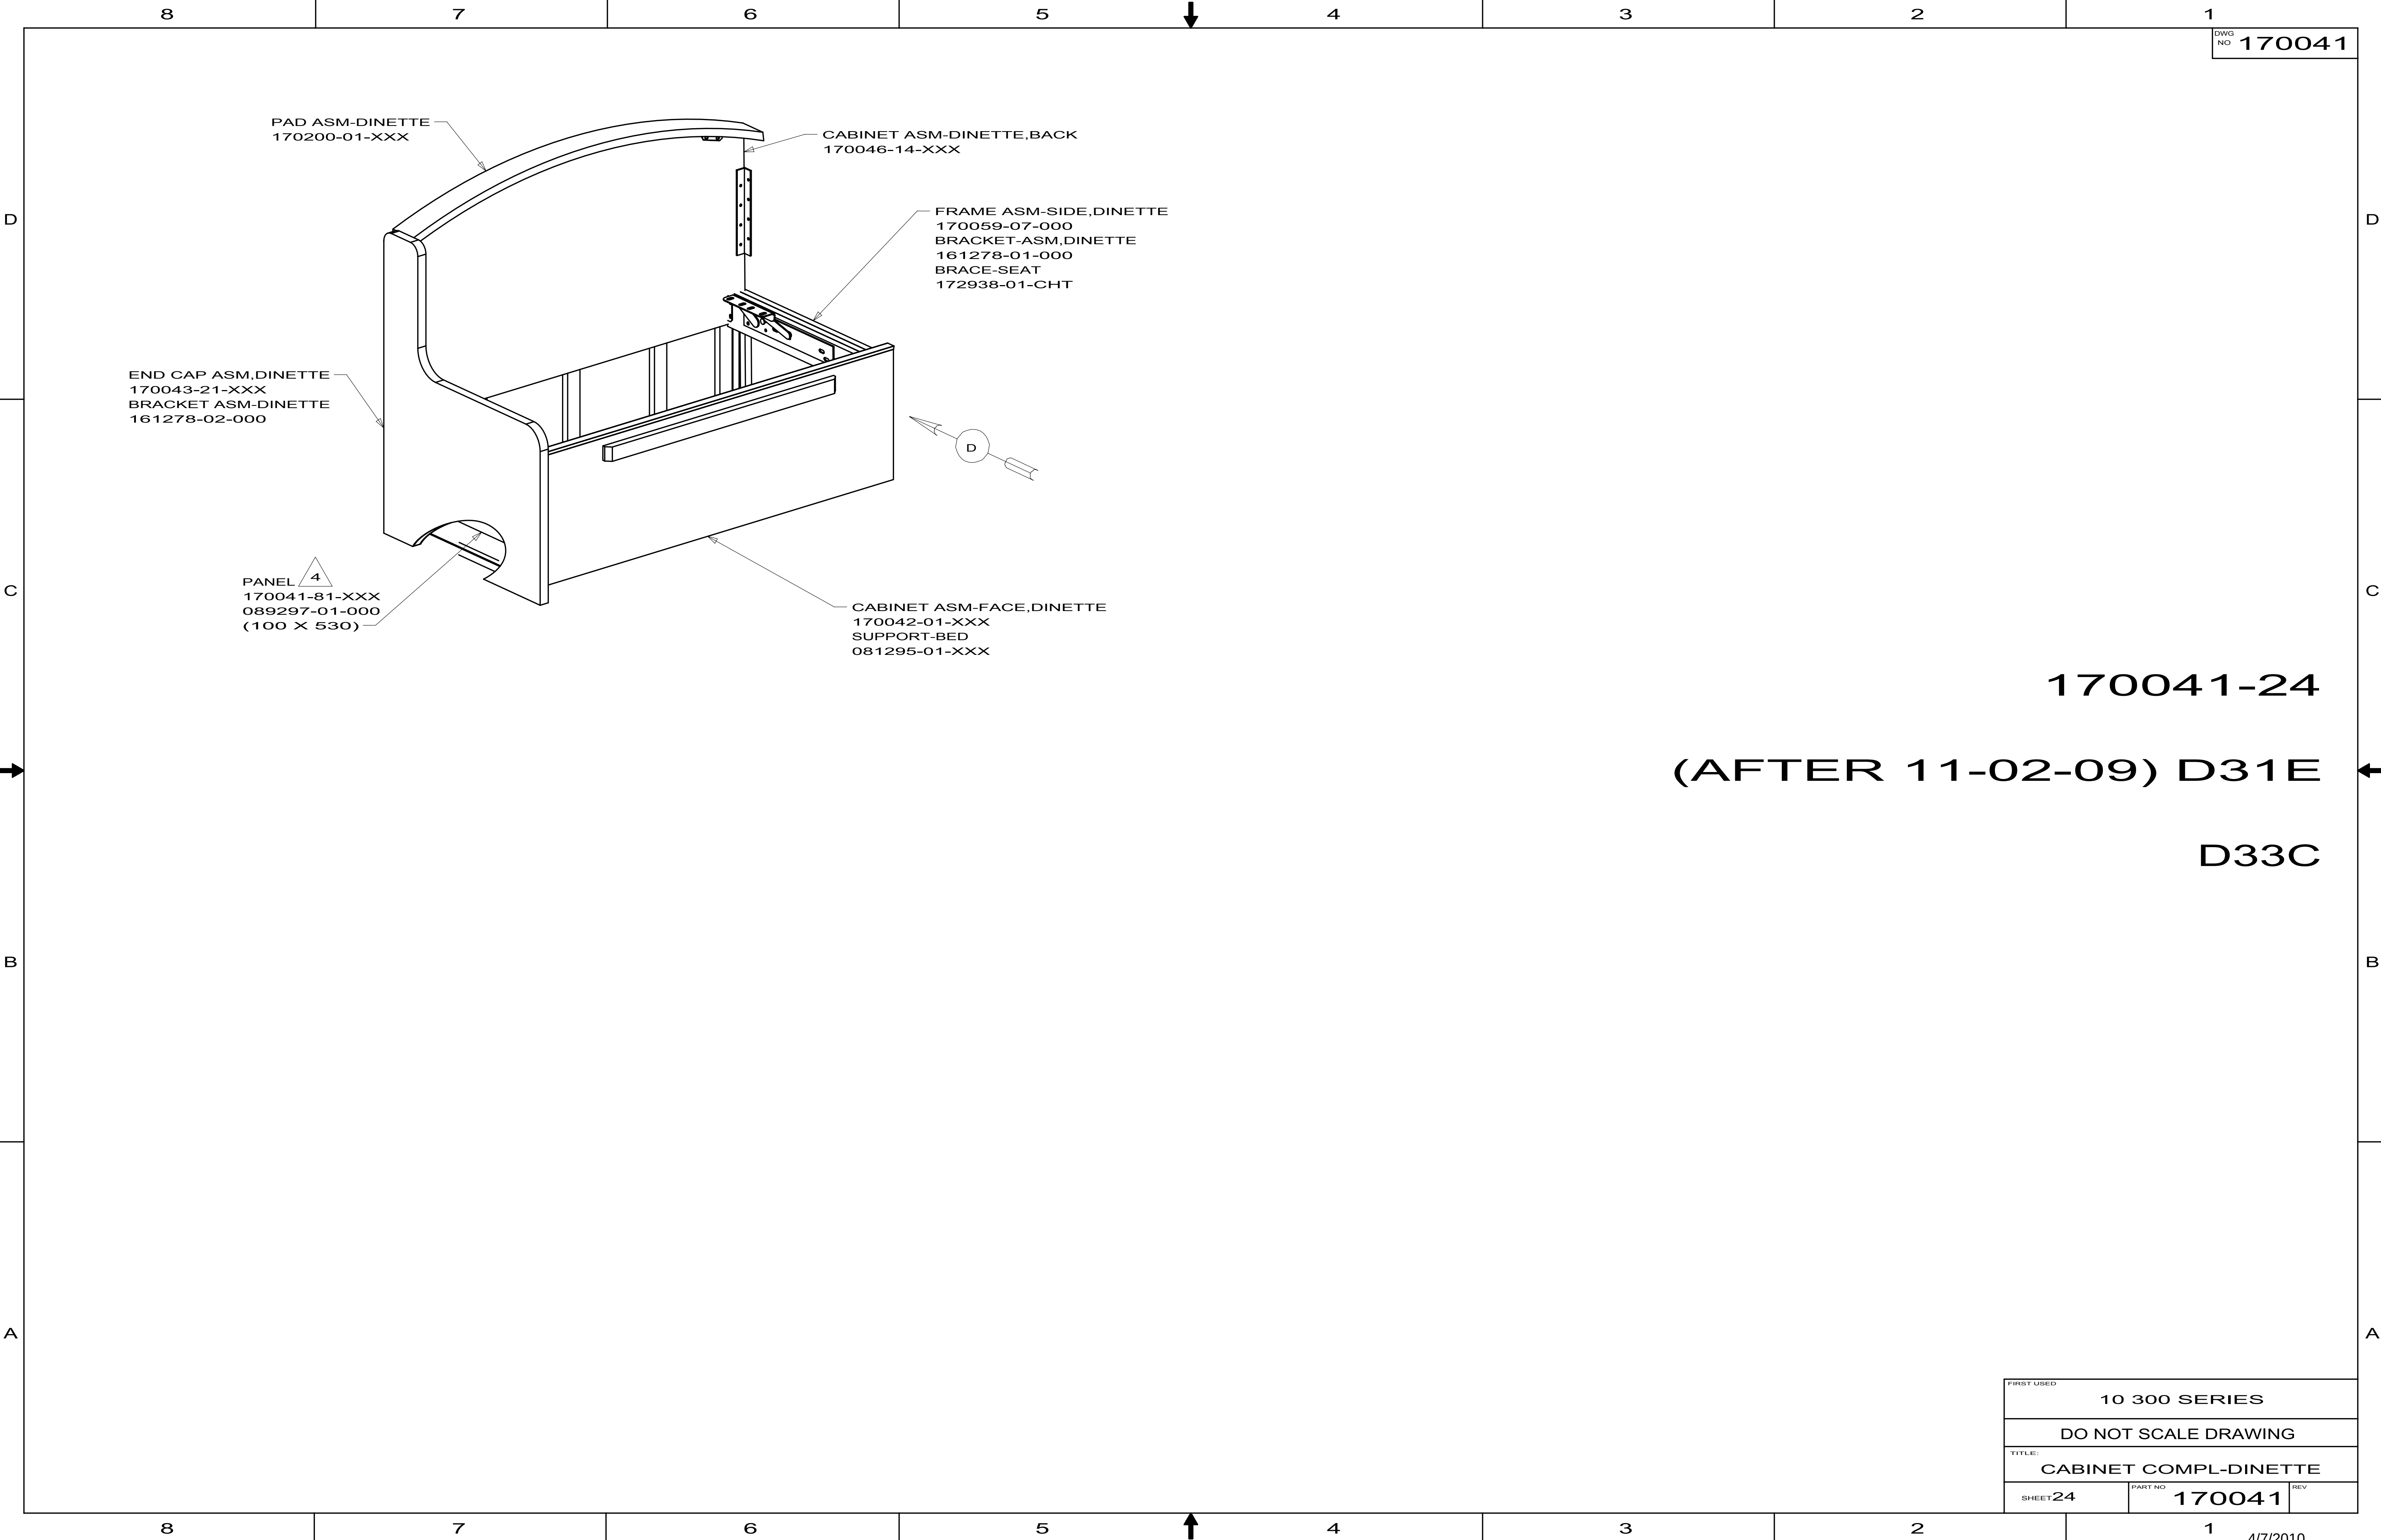

170041-24

(AFTER 11-02-09) D31E

D33C

FIRST USED		
10 300 SERIES		
DO NOT SCALE DRAWING		
TITLE:		
CABINET COMPL-DINETTE		
SHEET	PART NO	REV
24	170041	

D

D


CABINET ASM-DINETTE, BACK
170046-15-XXX

PAD ASM-DINETTE
170200-01-XXX

FRAME ASM-SIDE, DINETTE
170059-06-000
BRACKET ASM-DINETTE
161278-02-000
BRACE-SEAT
172938-01-CHT

CABINET ASM-FACE, DINETTE
170042-04-XXX
SUPPORT-BED
081295-01-XXXX

END CAP ASM, DINETTE
170043-22-XXX
BRACKET ASM-DINETTE
161278-02-000

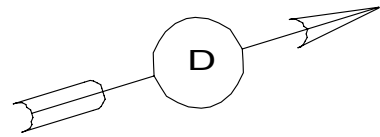

PANEL 4
170041-81-XXX
089297-01-000
(100 X 530)

170041-25

(AFTER 11-02-09) D31E

D33C

B

B


A


A

FIRST USED		
10 300 SERIES		
DO NOT SCALE DRAWING		
TITLE:		
CABINET COMPL-DINETTE		
SHEET	PART NO	REV
25	170041	

			172238-01-01A
KEY	PART NUMBER	U/M DESCRIPTION	VENDOR NO.
	172238-01-700	EA GLASS TRAY	78-HPGLASS-TBL
	172238-01-701	EA TURN RING F/TRAY	78-HPTRNRING

			173531-01-01A
KEY	PART NUMBER	U/M DESCRIPTION	VENDOR NO.
	173531-01-701	EA LOWER DOOR LINER	623942
	173531-01-702	EA UPPER DOOR LINER	623945

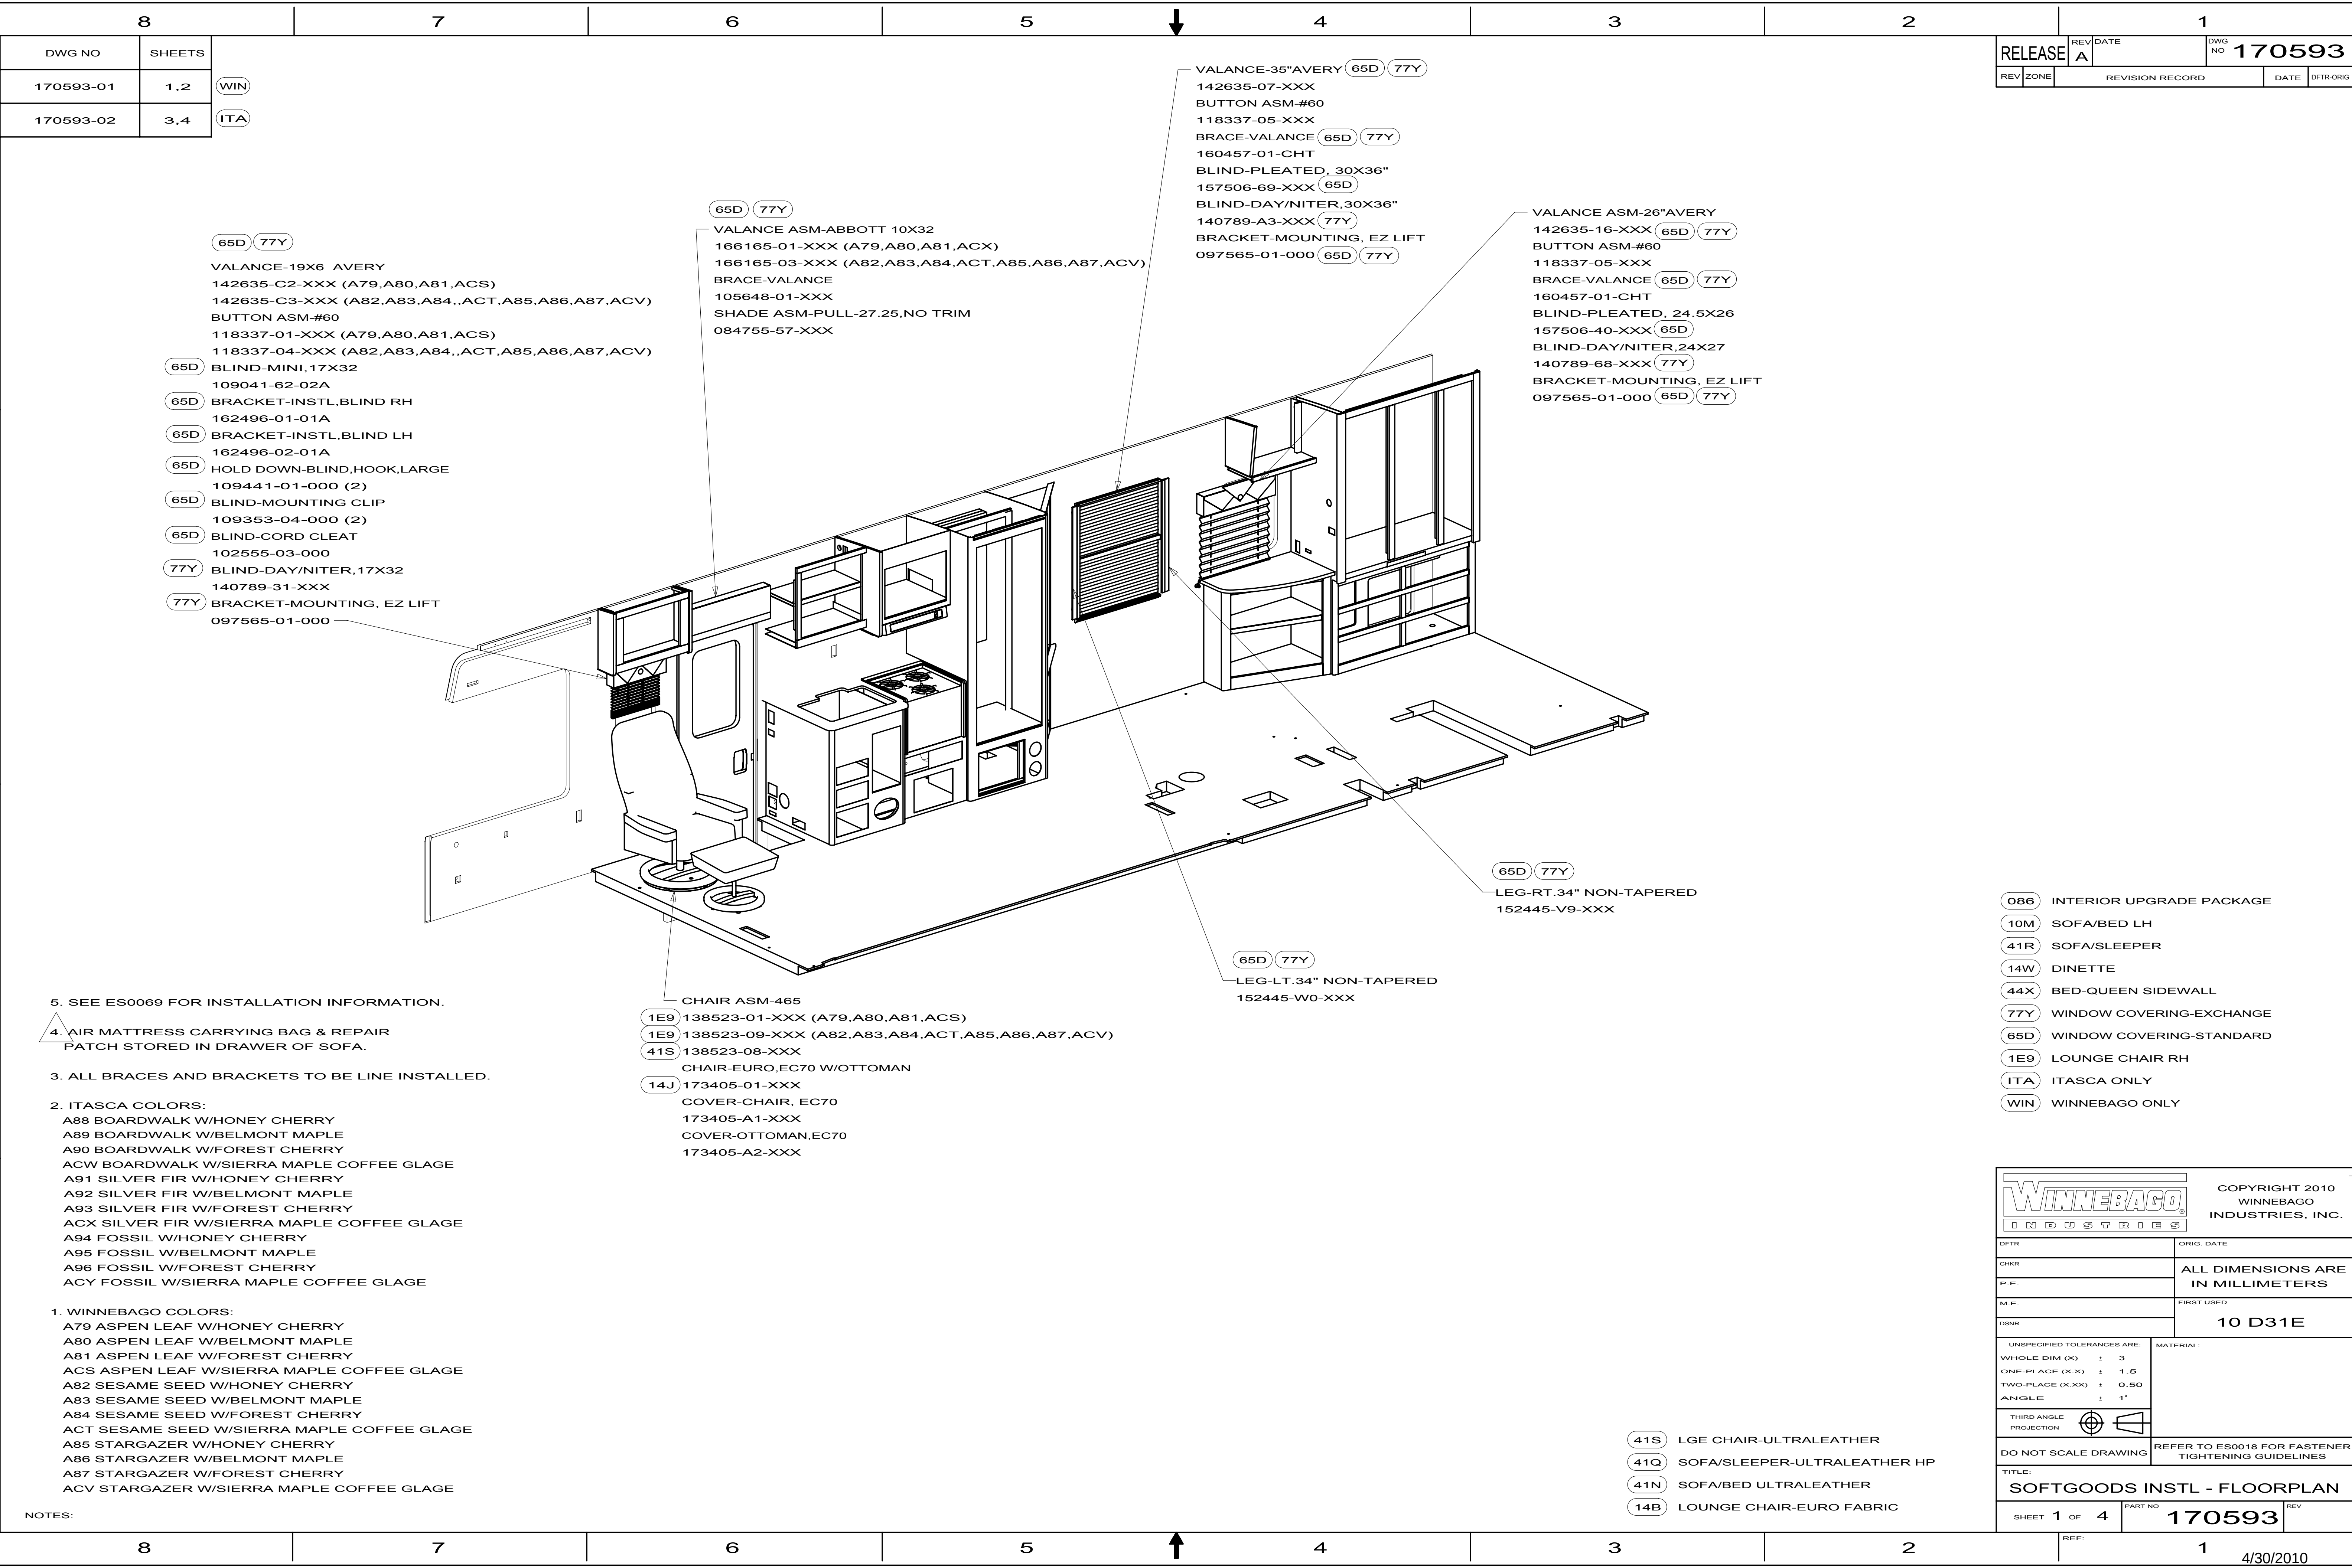

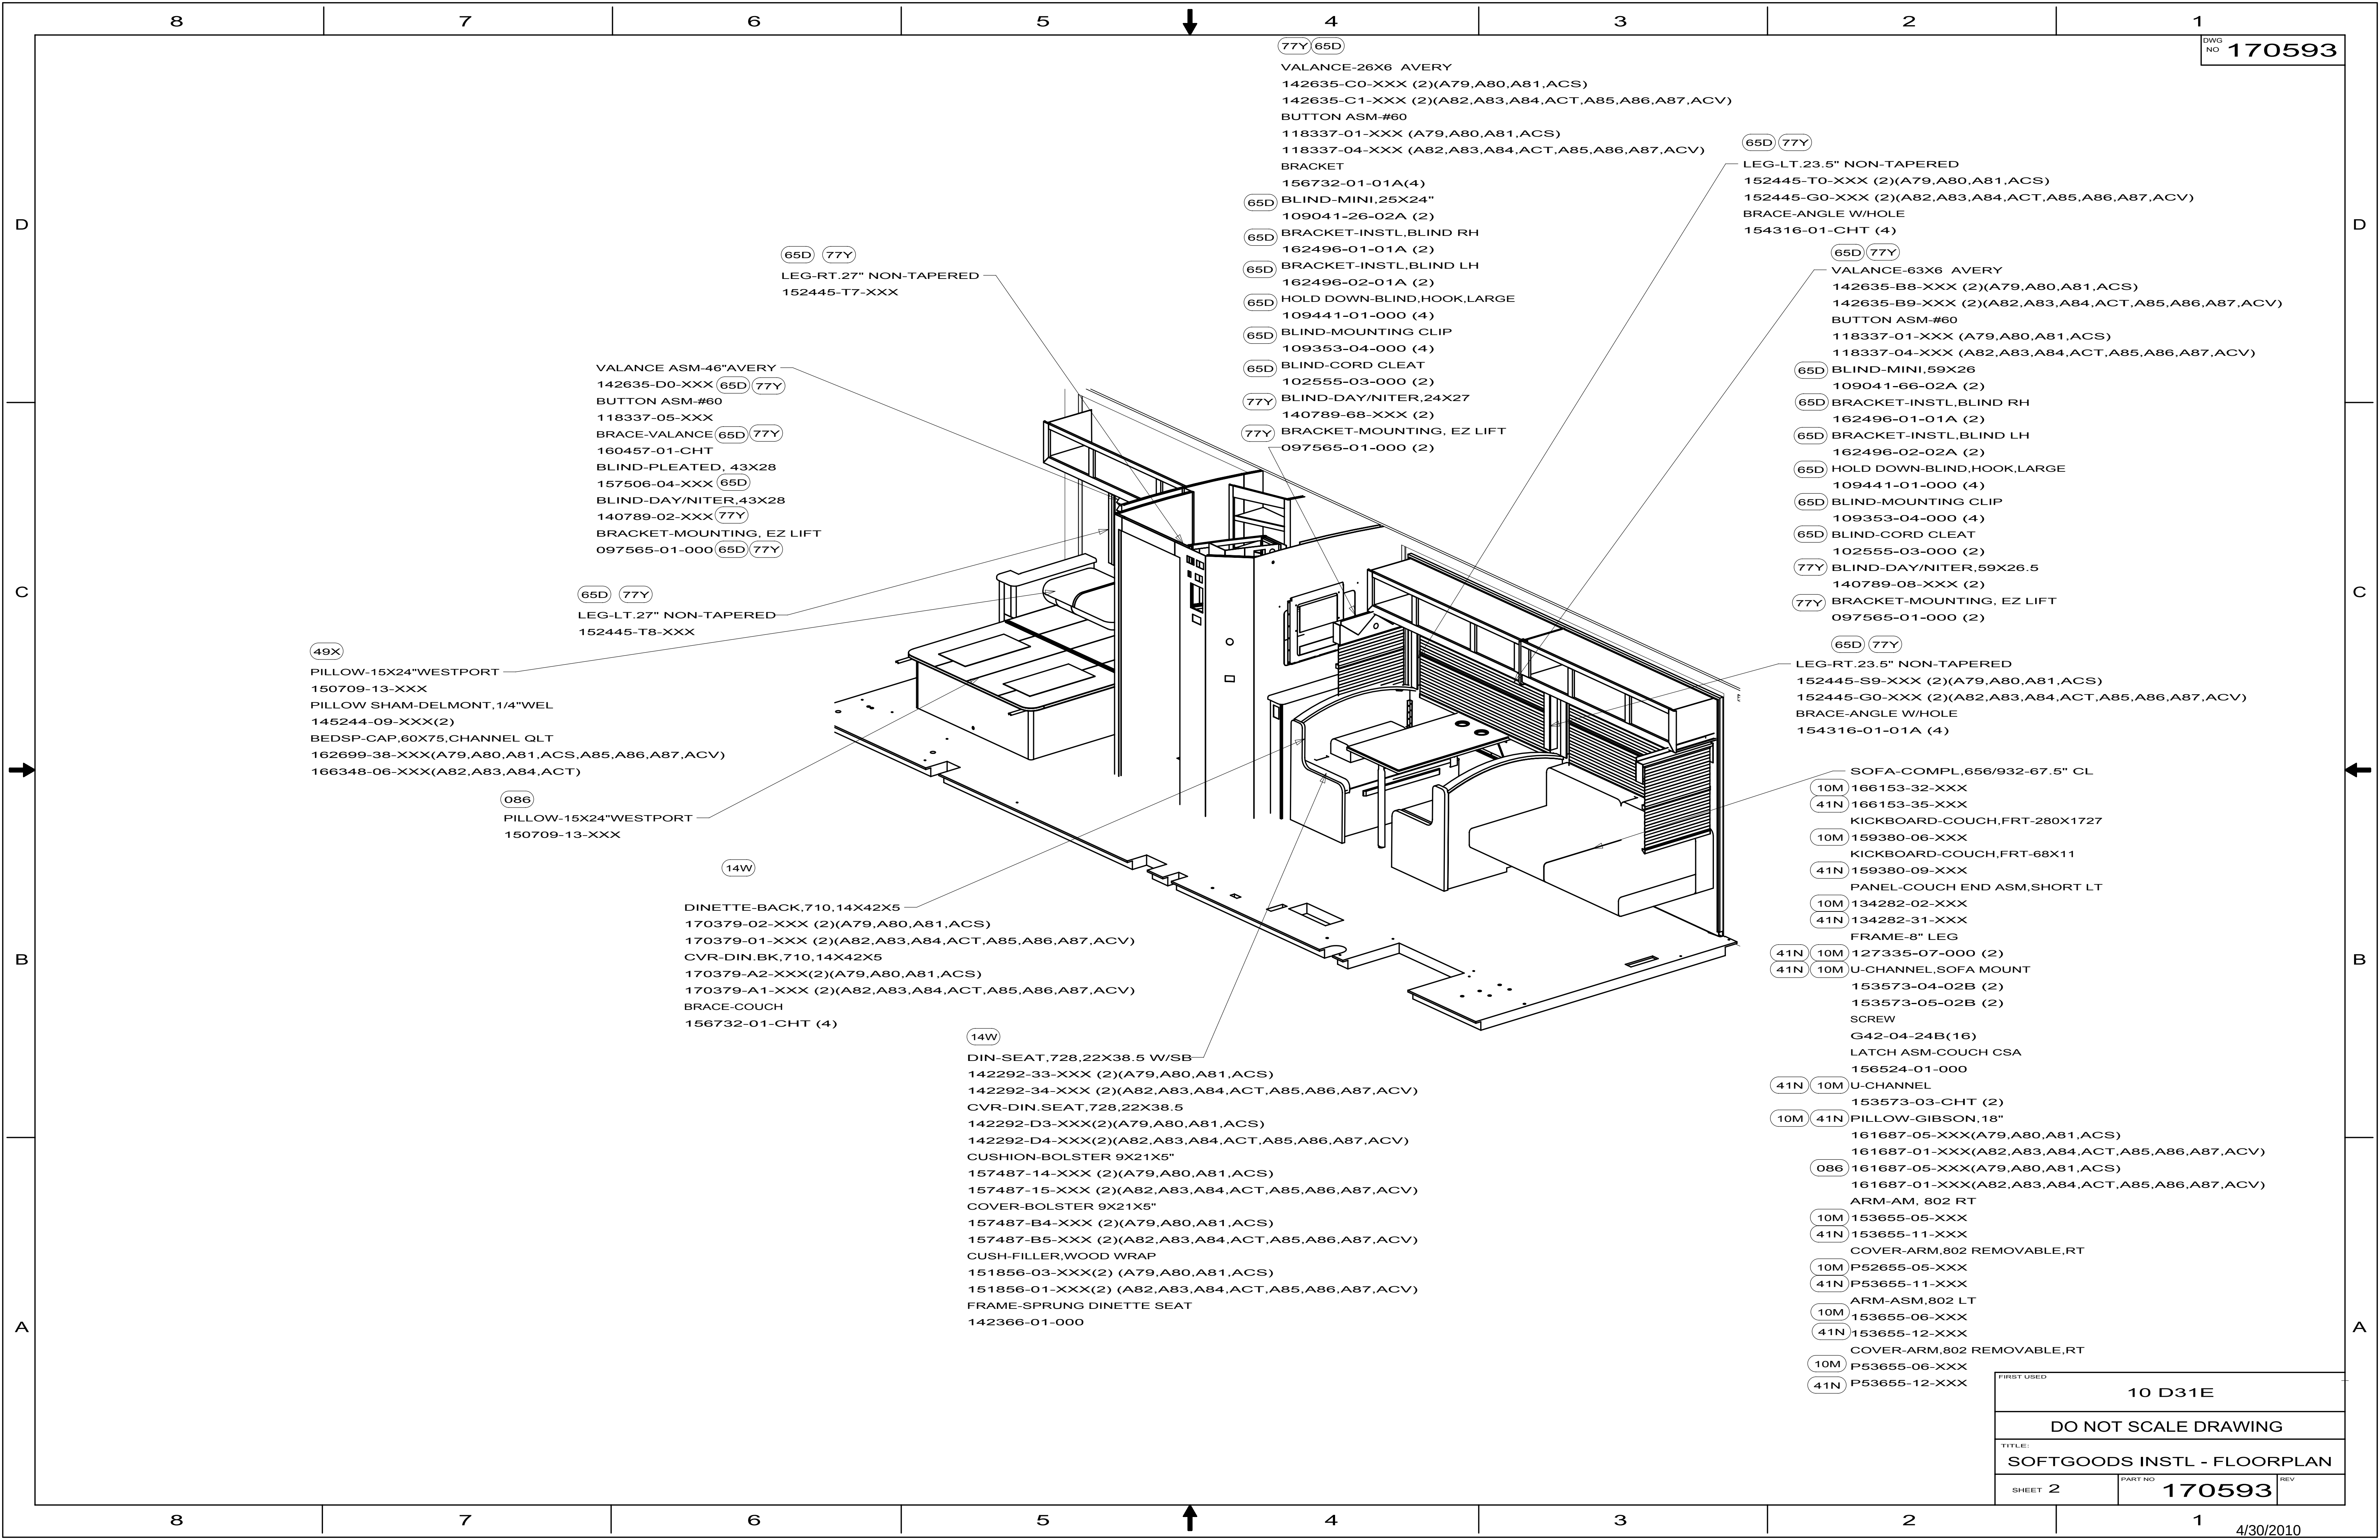

VALANCE ASM-46" AVERY
142635-D0-XXX (65D) (77Y)
BUTTON ASM-#60
118337-05-XXX
BRACE-VALANCE (65D) (77Y)
160457-01-CHT
BLIND-PLEATED, 43X28
157506-04-XXX (65D)
BLIND-DAY/NITER, 43X28
140789-02-XXX (77Y)
BRACKET-MOUNTING, EZ LIFT
097565-01-000 (65D) (77Y)

(65D) (77Y)
LEG-LT. 27" NON-TAPERED
152445-T8-XXX

(49X)
PILLOW-15X24" WESTPORT
150709-13-XXX
PILLOW SHAM-DELMONT, 1/4" WEL
145244-09-XXX (2)
BEDSP-CAP, 60X75, CHANNEL QLT
162699-38-XXX (A79, A80, A81, ACS, A85, A86, A87, ACV)
166348-06-XXX (A82, A83, A84, ACT)

(086)
PILLOW-15X24" WESTPORT
150709-13-XXX

(14W)
DINETTE-BACK, 710, 14X42X5
170379-02-XXX (2) (A79, A80, A81, ACS)
170379-01-XXX (2) (A82, A83, A84, ACT, A85, A86, A87, ACV)
CVR-DIN. BK, 710, 14X42X5
170379-A2-XXX (2) (A79, A80, A81, ACS)
170379-A1-XXX (2) (A82, A83, A84, ACT, A85, A86, A87, ACV)
BRACE-COUCH
156732-01-CHT (4)

(14W)
DIN-SEAT, 728, 22X38.5 W/SB
142292-33-XXX (2) (A79, A80, A81, ACS)
142292-34-XXX (2) (A82, A83, A84, ACT, A85, A86, A87, ACV)
CVR-DIN. SEAT, 728, 22X38.5
142292-D3-XXX (2) (A79, A80, A81, ACS)
142292-D4-XXX (2) (A82, A83, A84, ACT, A85, A86, A87, ACV)
CUSHION-BOLSTER 9X21X5"
157487-14-XXX (2) (A79, A80, A81, ACS)
157487-15-XXX (2) (A82, A83, A84, ACT, A85, A86, A87, ACV)
COVER-BOLSTER 9X21X5"
157487-B4-XXX (2) (A79, A80, A81, ACS)
157487-B5-XXX (2) (A82, A83, A84, ACT, A85, A86, A87, ACV)
CUSH-FILLER, WOOD WRAP
151856-03-XXX (2) (A79, A80, A81, ACS)
151856-01-XXX (2) (A82, A83, A84, ACT, A85, A86, A87, ACV)
FRAME-SPRUNG DINETTE SEAT
142366-01-000

(77Y) (65D)
VALANCE-26X6 AVERY
142635-C0-XXX (2) (A79, A80, A81, ACS)
142635-C1-XXX (2) (A82, A83, A84, ACT, A85, A86, A87, ACV)
BUTTON ASM-#60
118337-01-XXX (A79, A80, A81, ACS)
118337-04-XXX (A82, A83, A84, ACT, A85, A86, A87, ACV)
BRACKET
156732-01-01A (4)
(65D) BLIND-MINI, 25X24"
109041-26-02A (2)
(65D) BRACKET-INSTL, BLIND RH
162496-01-01A (2)
(65D) BRACKET-INSTL, BLIND LH
162496-02-01A (2)
(65D) HOLD DOWN-BLIND, HOOK, LARGE
109441-01-000 (4)
(65D) BLIND-MOUNTING CLIP
109353-04-000 (4)
(65D) BLIND-CORD CLEAT
102555-03-000 (2)
(77Y) BLIND-DAY/NITER, 24X27
140789-68-XXX (2)
(77Y) BRACKET-MOUNTING, EZ LIFT
097565-01-000 (2)


(65D) (77Y)
LEG-LT. 23.5" NON-TAPERED
152445-T0-XXX (2) (A79, A80, A81, ACS)
152445-G0-XXX (2) (A82, A83, A84, ACT, A85, A86, A87, ACV)
BRACE-ANGLE W/HOLE
154316-01-CHT (4)

(65D) (77Y)
VALANCE-63X6 AVERY
142635-B8-XXX (2) (A79, A80, A81, ACS)
142635-B9-XXX (2) (A82, A83, A84, ACT, A85, A86, A87, ACV)
BUTTON ASM-#60
118337-01-XXX (A79, A80, A81, ACS)
118337-04-XXX (A82, A83, A84, ACT, A85, A86, A87, ACV)
(65D) BLIND-MINI, 59X26
109041-66-02A (2)
(65D) BRACKET-INSTL, BLIND RH
162496-01-01A (2)
(65D) BRACKET-INSTL, BLIND LH
162496-02-02A (2)
(65D) HOLD DOWN-BLIND, HOOK, LARGE
109441-01-000 (4)
(65D) BLIND-MOUNTING CLIP
109353-04-000 (4)
(65D) BLIND-CORD CLEAT
102555-03-000 (2)
(77Y) BLIND-DAY/NITER, 59X26.5
140789-08-XXX (2)
(77Y) BRACKET-MOUNTING, EZ LIFT
097565-01-000 (2)

(65D) (77Y)
LEG-RT. 23.5" NON-TAPERED
152445-S9-XXX (2) (A79, A80, A81, ACS)
152445-G0-XXX (2) (A82, A83, A84, ACT, A85, A86, A87, ACV)
BRACE-ANGLE W/HOLE
154316-01-01A (4)

SOFA-COMPL, 656/932-67.5" CL
(10M) 166153-32-XXX
(41N) 166153-35-XXX
KICKBOARD-COUCH, FRT-280X1727
(10M) 159380-06-XXX
KICKBOARD-COUCH, FRT-68X11
(41N) 159380-09-XXX
PANEL-COUCH END ASM, SHORT LT
(10M) 134282-02-XXX
(41N) 134282-31-XXX
FRAME-8" LEG
(41N) (10M) 127335-07-000 (2)
(41N) (10M) U-CHANNEL, SOFA MOUNT
153573-04-02B (2)
153573-05-02B (2)
SCREW
G42-04-24B (16)
LATCH ASM-COUCH CSA
156524-01-000
(41N) (10M) U-CHANNEL
153573-03-CHT (2)
(10M) (41N) PILLOW-GIBSON, 18"
161687-05-XXX (A79, A80, A81, ACS)
161687-01-XXX (A82, A83, A84, ACT, A85, A86, A87, ACV)
(086) 161687-05-XXX (A79, A80, A81, ACS)
161687-01-XXX (A82, A83, A84, ACT, A85, A86, A87, ACV)
ARM-AM, 802 RT
(10M) 153655-05-XXX
(41N) 153655-11-XXX
COVER-ARM, 802 REMOVABLE, RT
(10M) P52655-05-XXX
(41N) P53655-11-XXX
ARM-ASM, 802 LT
(10M) 153655-06-XXX
(41N) 153655-12-XXX
COVER-ARM, 802 REMOVABLE, RT
(10M) P53655-06-XXX
(41N) P53655-12-XXX


FIRST USED		10 D31E	
DO NOT SCALE DRAWING			
TITLE: SOFTGOODS INSTL - FLOORPLAN			
SHEET 2	PART NO	170593	REV

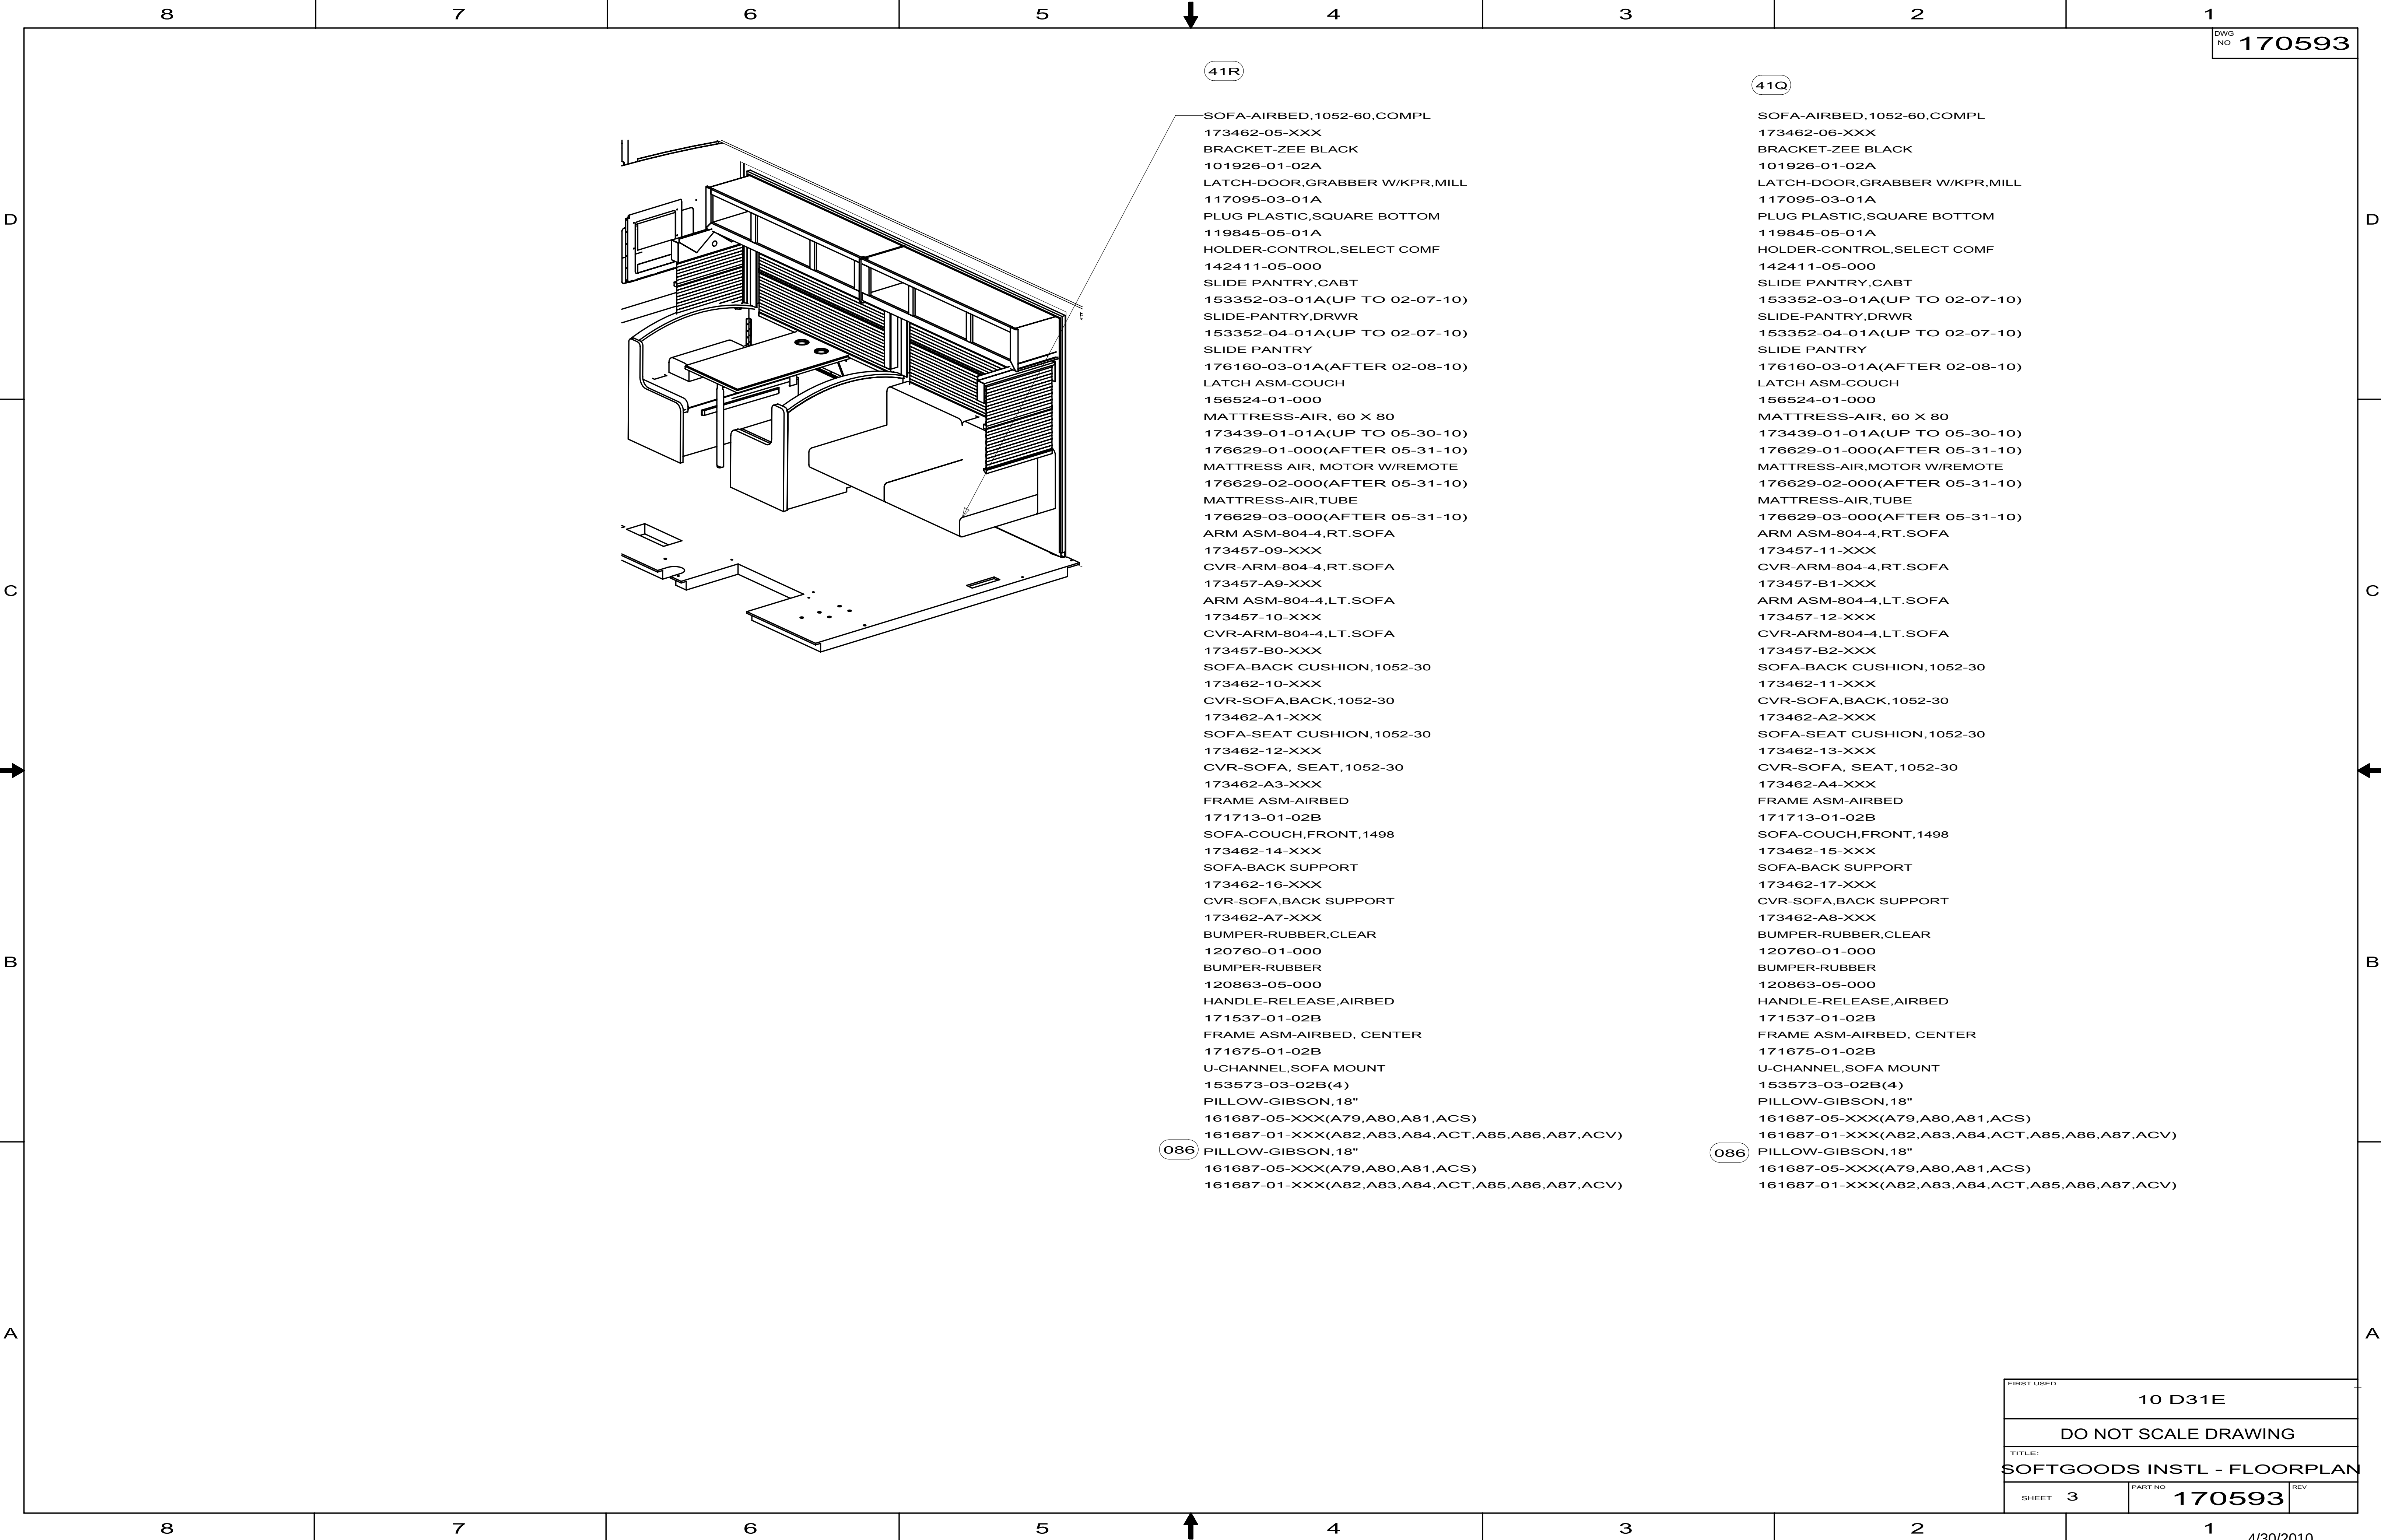

- SOFA-AIRBED,1052-60,COMPL
173462-05-XXX
BRACKET-ZEE BLACK
101926-01-02A
LATCH-DOOR,GRABBER W/KPR,MILL
117095-03-01A
PLUG PLASTIC,SQUARE BOTTOM
119845-05-01A
HOLDER-CONTROL,SELECT COMF
142411-05-000
SLIDE PANTRY,CABT
153352-03-01A(UP TO 02-07-10)
SLIDE-PANTRY,DRWR
153352-04-01A(UP TO 02-07-10)
SLIDE PANTRY
176160-03-01A(AFTER 02-08-10)
LATCH ASM-COUCH
156524-01-000
MATTRESS-AIR, 60 X 80
173439-01-01A(UP TO 05-30-10)
176629-01-000(AFTER 05-31-10)
MATTRESS AIR, MOTOR W/REMOTE
176629-02-000(AFTER 05-31-10)
MATTRESS-AIR,TUBE
176629-03-000(AFTER 05-31-10)
ARM ASM-804-4,RT.SOFA
173457-09-XXX
CVR-ARM-804-4,RT.SOFA
173457-A9-XXX
ARM ASM-804-4,LT.SOFA
173457-10-XXX
CVR-ARM-804-4,LT.SOFA
173457-B0-XXX
SOFA-BACK CUSHION,1052-30
173462-10-XXX
CVR-SOFA,BACK,1052-30
173462-A1-XXX
SOFA-SEAT CUSHION,1052-30
173462-12-XXX
CVR-SOFA, SEAT,1052-30
173462-A3-XXX
FRAME ASM-AIRBED
171713-01-02B
SOFA-COUCH,FRONT,1498
173462-14-XXX
SOFA-BACK SUPPORT
173462-16-XXX
CVR-SOFA,BACK SUPPORT
173462-A7-XXX
BUMPER-RUBBER,CLEAR
120760-01-000
BUMPER-RUBBER
120863-05-000
HANDLE-RELEASE,AIRBED
171537-01-02B
FRAME ASM-AIRBED, CENTER
171675-01-02B
U-CHANNEL,SOFA MOUNT
153573-03-02B(4)
PILLOW-GIBSON,18"
161687-05-XXX(A79,A80,A81,ACS)
161687-01-XXX(A82,A83,A84,ACT,A85,A86,A87,ACV)
PILLOW-GIBSON,18"
161687-05-XXX(A79,A80,A81,ACS)
161687-01-XXX(A82,A83,A84,ACT,A85,A86,A87,ACV)

- SOFA-AIRBED,1052-60,COMPL
173462-06-XXX
BRACKET-ZEE BLACK
101926-01-02A
LATCH-DOOR,GRABBER W/KPR,MILL
117095-03-01A
PLUG PLASTIC,SQUARE BOTTOM
119845-05-01A
HOLDER-CONTROL,SELECT COMF
142411-05-000
SLIDE PANTRY,CABT
153352-03-01A(UP TO 02-07-10)
SLIDE-PANTRY,DRWR
153352-04-01A(UP TO 02-07-10)
SLIDE PANTRY
176160-03-01A(AFTER 02-08-10)
LATCH ASM-COUCH
156524-01-000
MATTRESS-AIR, 60 X 80
173439-01-01A(UP TO 05-30-10)
176629-01-000(AFTER 05-31-10)
MATTRESS-AIR,MOTOR W/REMOTE
176629-02-000(AFTER 05-31-10)
MATTRESS-AIR,TUBE
176629-03-000(AFTER 05-31-10)
ARM ASM-804-4,RT.SOFA
173457-11-XXX
CVR-ARM-804-4,RT.SOFA
173457-B1-XXX
ARM ASM-804-4,LT.SOFA
173457-12-XXX
CVR-ARM-804-4,LT.SOFA
173457-B2-XXX
SOFA-BACK CUSHION,1052-30
173462-11-XXX
CVR-SOFA,BACK,1052-30
173462-A2-XXX
SOFA-SEAT CUSHION,1052-30
173462-13-XXX
CVR-SOFA, SEAT,1052-30
173462-A4-XXX
FRAME ASM-AIRBED
171713-01-02B
SOFA-COUCH,FRONT,1498
173462-15-XXX
SOFA-BACK SUPPORT
173462-17-XXX
CVR-SOFA,BACK SUPPORT
173462-A8-XXX
BUMPER-RUBBER,CLEAR
120760-01-000
BUMPER-RUBBER
120863-05-000
HANDLE-RELEASE,AIRBED
171537-01-02B
FRAME ASM-AIRBED, CENTER
171675-01-02B
U-CHANNEL,SOFA MOUNT
153573-03-02B(4)
PILLOW-GIBSON,18"
161687-05-XXX(A79,A80,A81,ACS)
161687-01-XXX(A82,A83,A84,ACT,A85,A86,A87,ACV)
PILLOW-GIBSON,18"
161687-05-XXX(A79,A80,A81,ACS)
161687-01-XXX(A82,A83,A84,ACT,A85,A86,A87,ACV)

FIRST USED			10 D31E
DO NOT SCALE DRAWING			
TITLE:			SOFTGOODS INSTL - FLOORPLAN
SHEET	3	PART NO	170593
		REV	

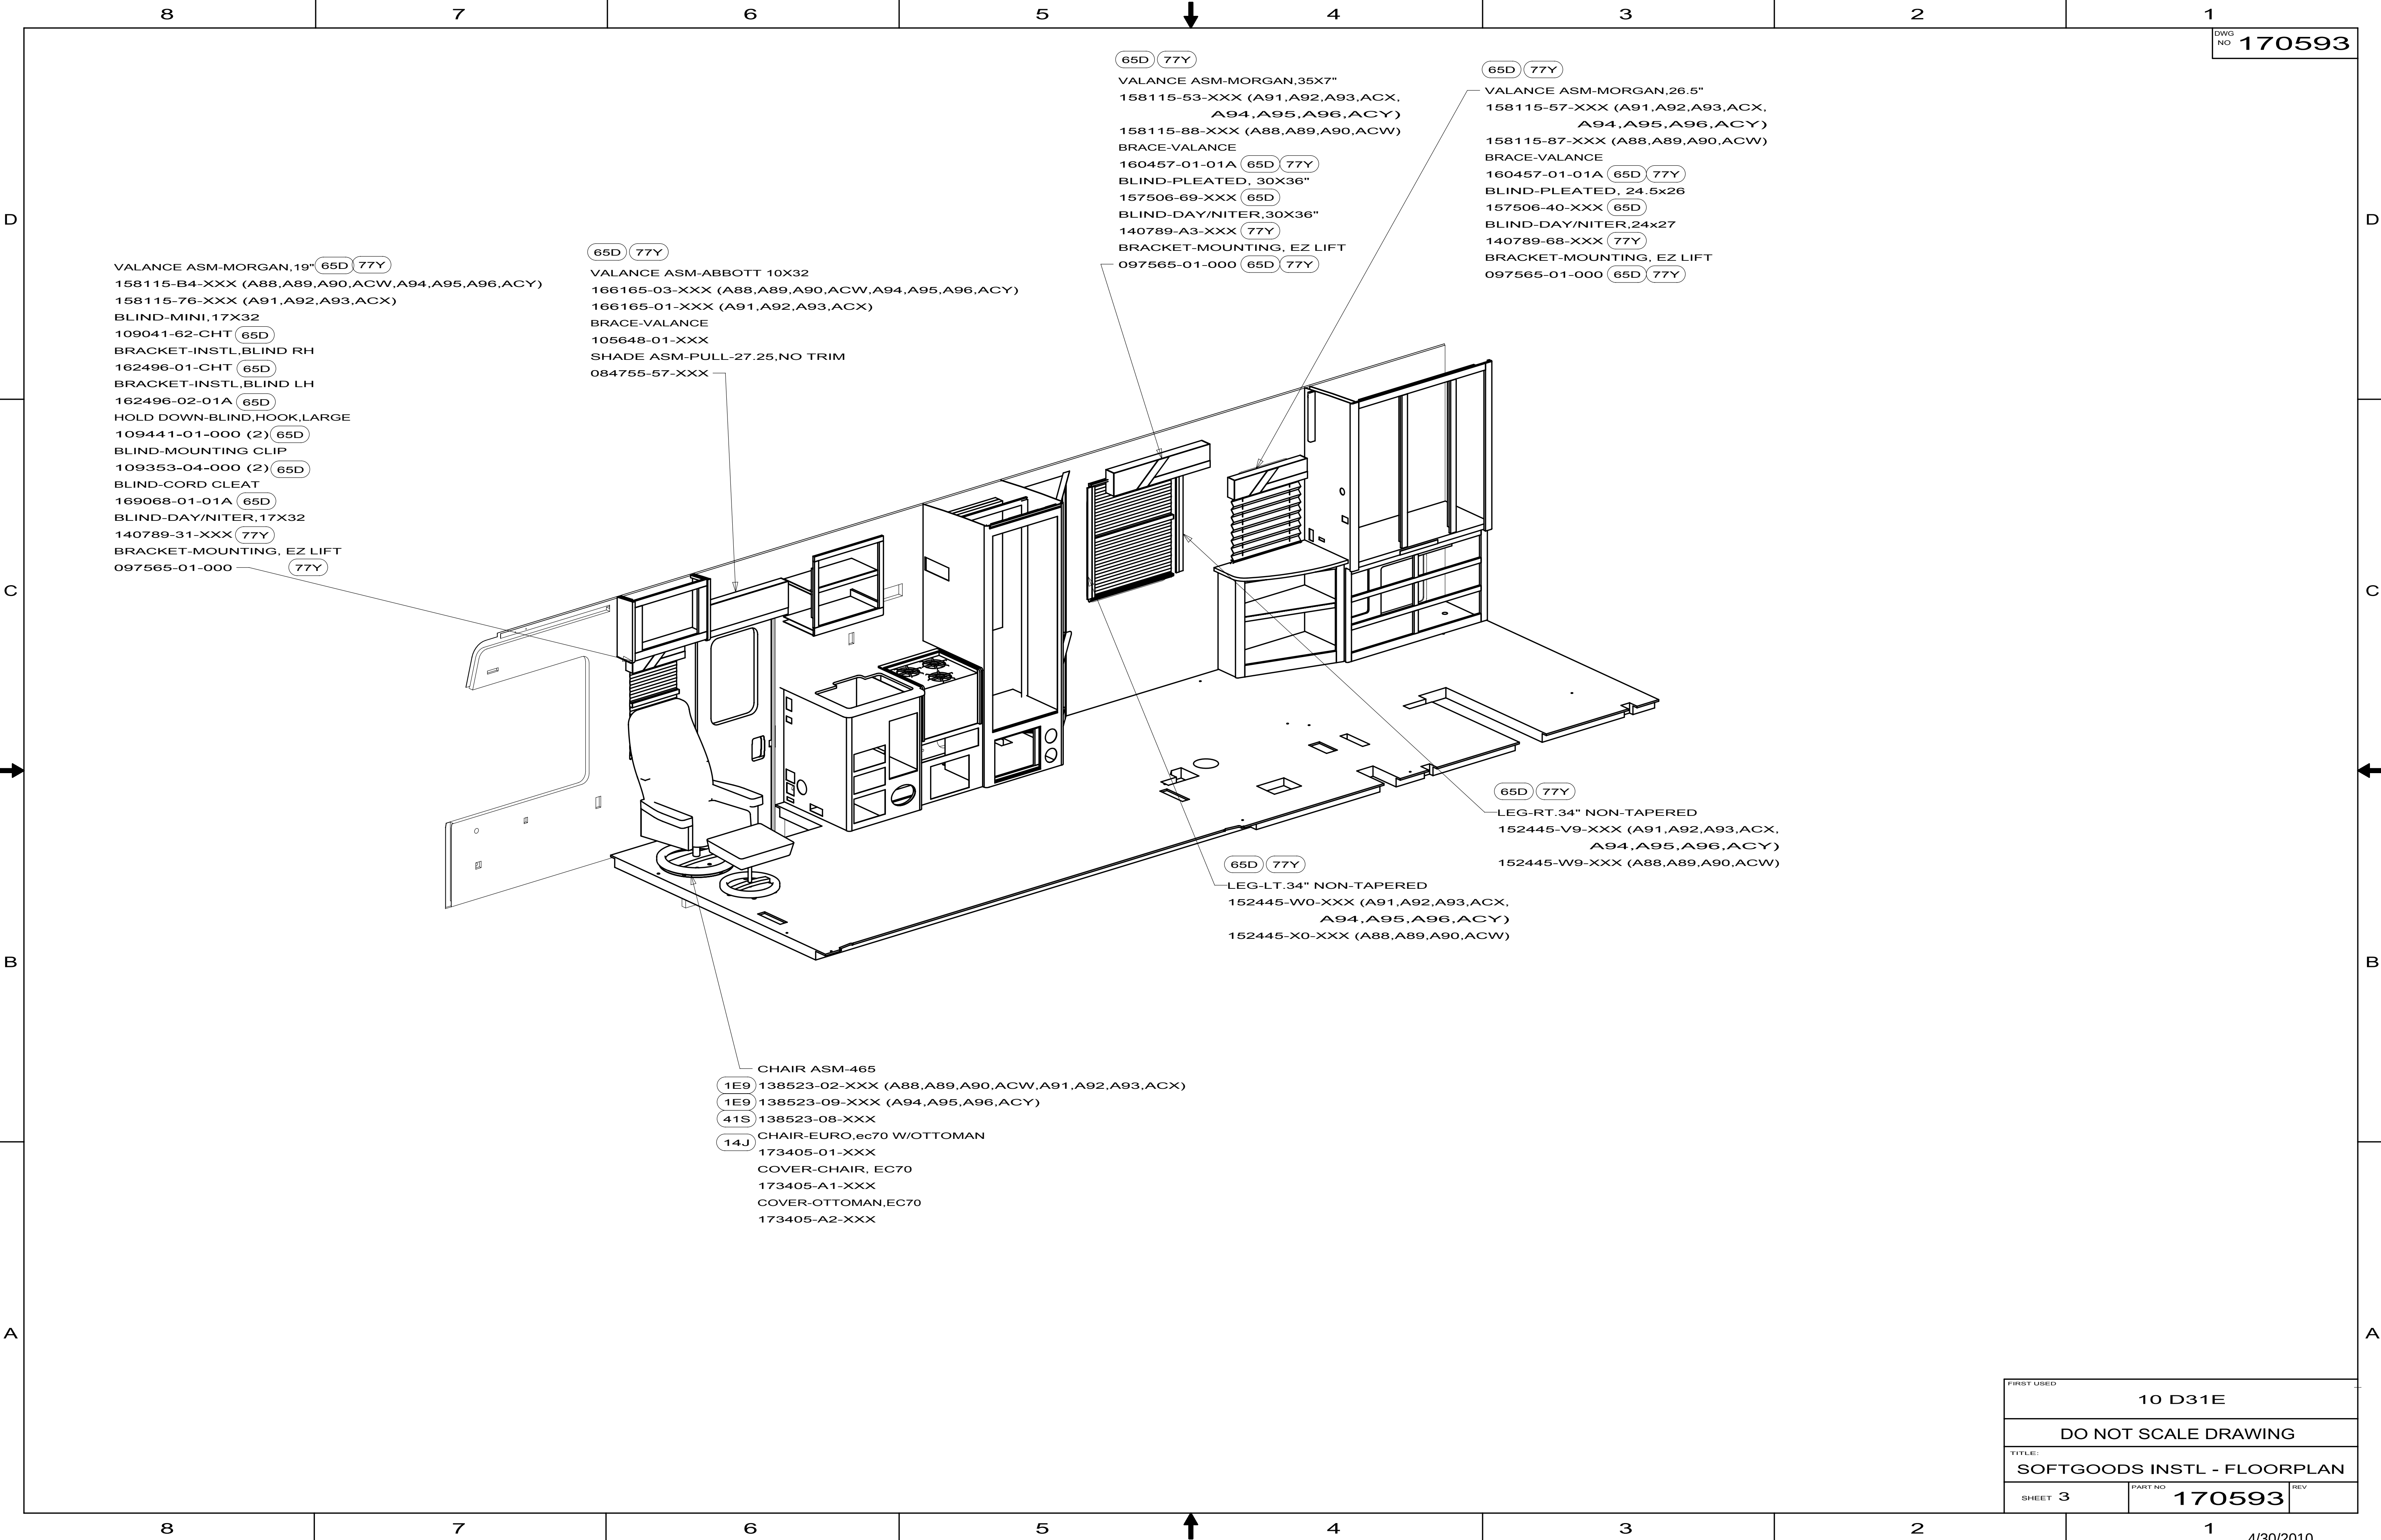

VALANCE ASM-MORGAN,19" (65D 77Y)
158115-B4-XXX (A88,A89,A90,ACW,A94,A95,A96,ACY)
158115-76-XXX (A91,A92,A93,ACX)
BLIND-MINI,17X32
109041-62-CHT (65D)
BRACKET-INSTL,BLIND RH
162496-01-CHT (65D)
BRACKET-INSTL,BLIND LH
162496-02-01A (65D)
HOLD DOWN-BLIND,HOOK,LARGE
109441-01-000 (2) (65D)
BLIND-MOUNTING CLIP
109353-04-000 (2) (65D)
BLIND-CORD CLEAT
169068-01-01A (65D)
BLIND-DAY/NITER,17X32
140789-31-XXX (77Y)
BRACKET-MOUNTING, EZ LIFT
097565-01-000 (77Y)

(65D 77Y)
VALANCE ASM-ABBOTT 10X32
166165-03-XXX (A88,A89,A90,ACW,A94,A95,A96,ACY)
166165-01-XXX (A91,A92,A93,ACX)
BRACE-VALANCE
105648-01-XXX
SHADE ASM-PULL-27.25,NO TRIM
084755-57-XXX

(65D 77Y)
VALANCE ASM-MORGAN,35X7"
158115-53-XXX (A91,A92,A93,ACX,
A94,A95,A96,ACY)
158115-88-XXX (A88,A89,A90,ACW)
BRACE-VALANCE
160457-01-01A (65D 77Y)
BLIND-PLEATED, 30X36"
157506-69-XXX (65D)
BLIND-DAY/NITER,30X36"
140789-A3-XXX (77Y)
BRACKET-MOUNTING, EZ LIFT
097565-01-000 (65D 77Y)


(65D 77Y)
VALANCE ASM-MORGAN,26.5"
158115-57-XXX (A91,A92,A93,ACX,
A94,A95,A96,ACY)
158115-87-XXX (A88,A89,A90,ACW)
BRACE-VALANCE
160457-01-01A (65D 77Y)
BLIND-PLEATED, 24.5x26
157506-40-XXX (65D)
BLIND-DAY/NITER,24x27
140789-68-XXX (77Y)
BRACKET-MOUNTING, EZ LIFT
097565-01-000 (65D 77Y)

(65D 77Y)
LEG-RT.34" NON-TAPERED
152445-V9-XXX (A91,A92,A93,ACX,
A94,A95,A96,ACY)
152445-W9-XXX (A88,A89,A90,ACW)

(65D 77Y)
LEG-LT.34" NON-TAPERED
152445-W0-XXX (A91,A92,A93,ACX,
A94,A95,A96,ACY)
152445-X0-XXX (A88,A89,A90,ACW)

CHAIR ASM-465
(1E9) 138523-02-XXX (A88,A89,A90,ACW,A91,A92,A93,ACX)
(1E9) 138523-09-XXX (A94,A95,A96,ACY)
(41S) 138523-08-XXX
(14J) CHAIR-EURO,ec70 W/OTTOMAN
173405-01-XXX
COVER-CHAIR, EC70
173405-A1-XXX
COVER-OTTOMAN,EC70
173405-A2-XXX

FIRST USED		10 D31E	
DO NOT SCALE DRAWING			
TITLE: SOFTGOODS INSTL - FLOORPLAN			
SHEET 3		PART NO 170593	REV

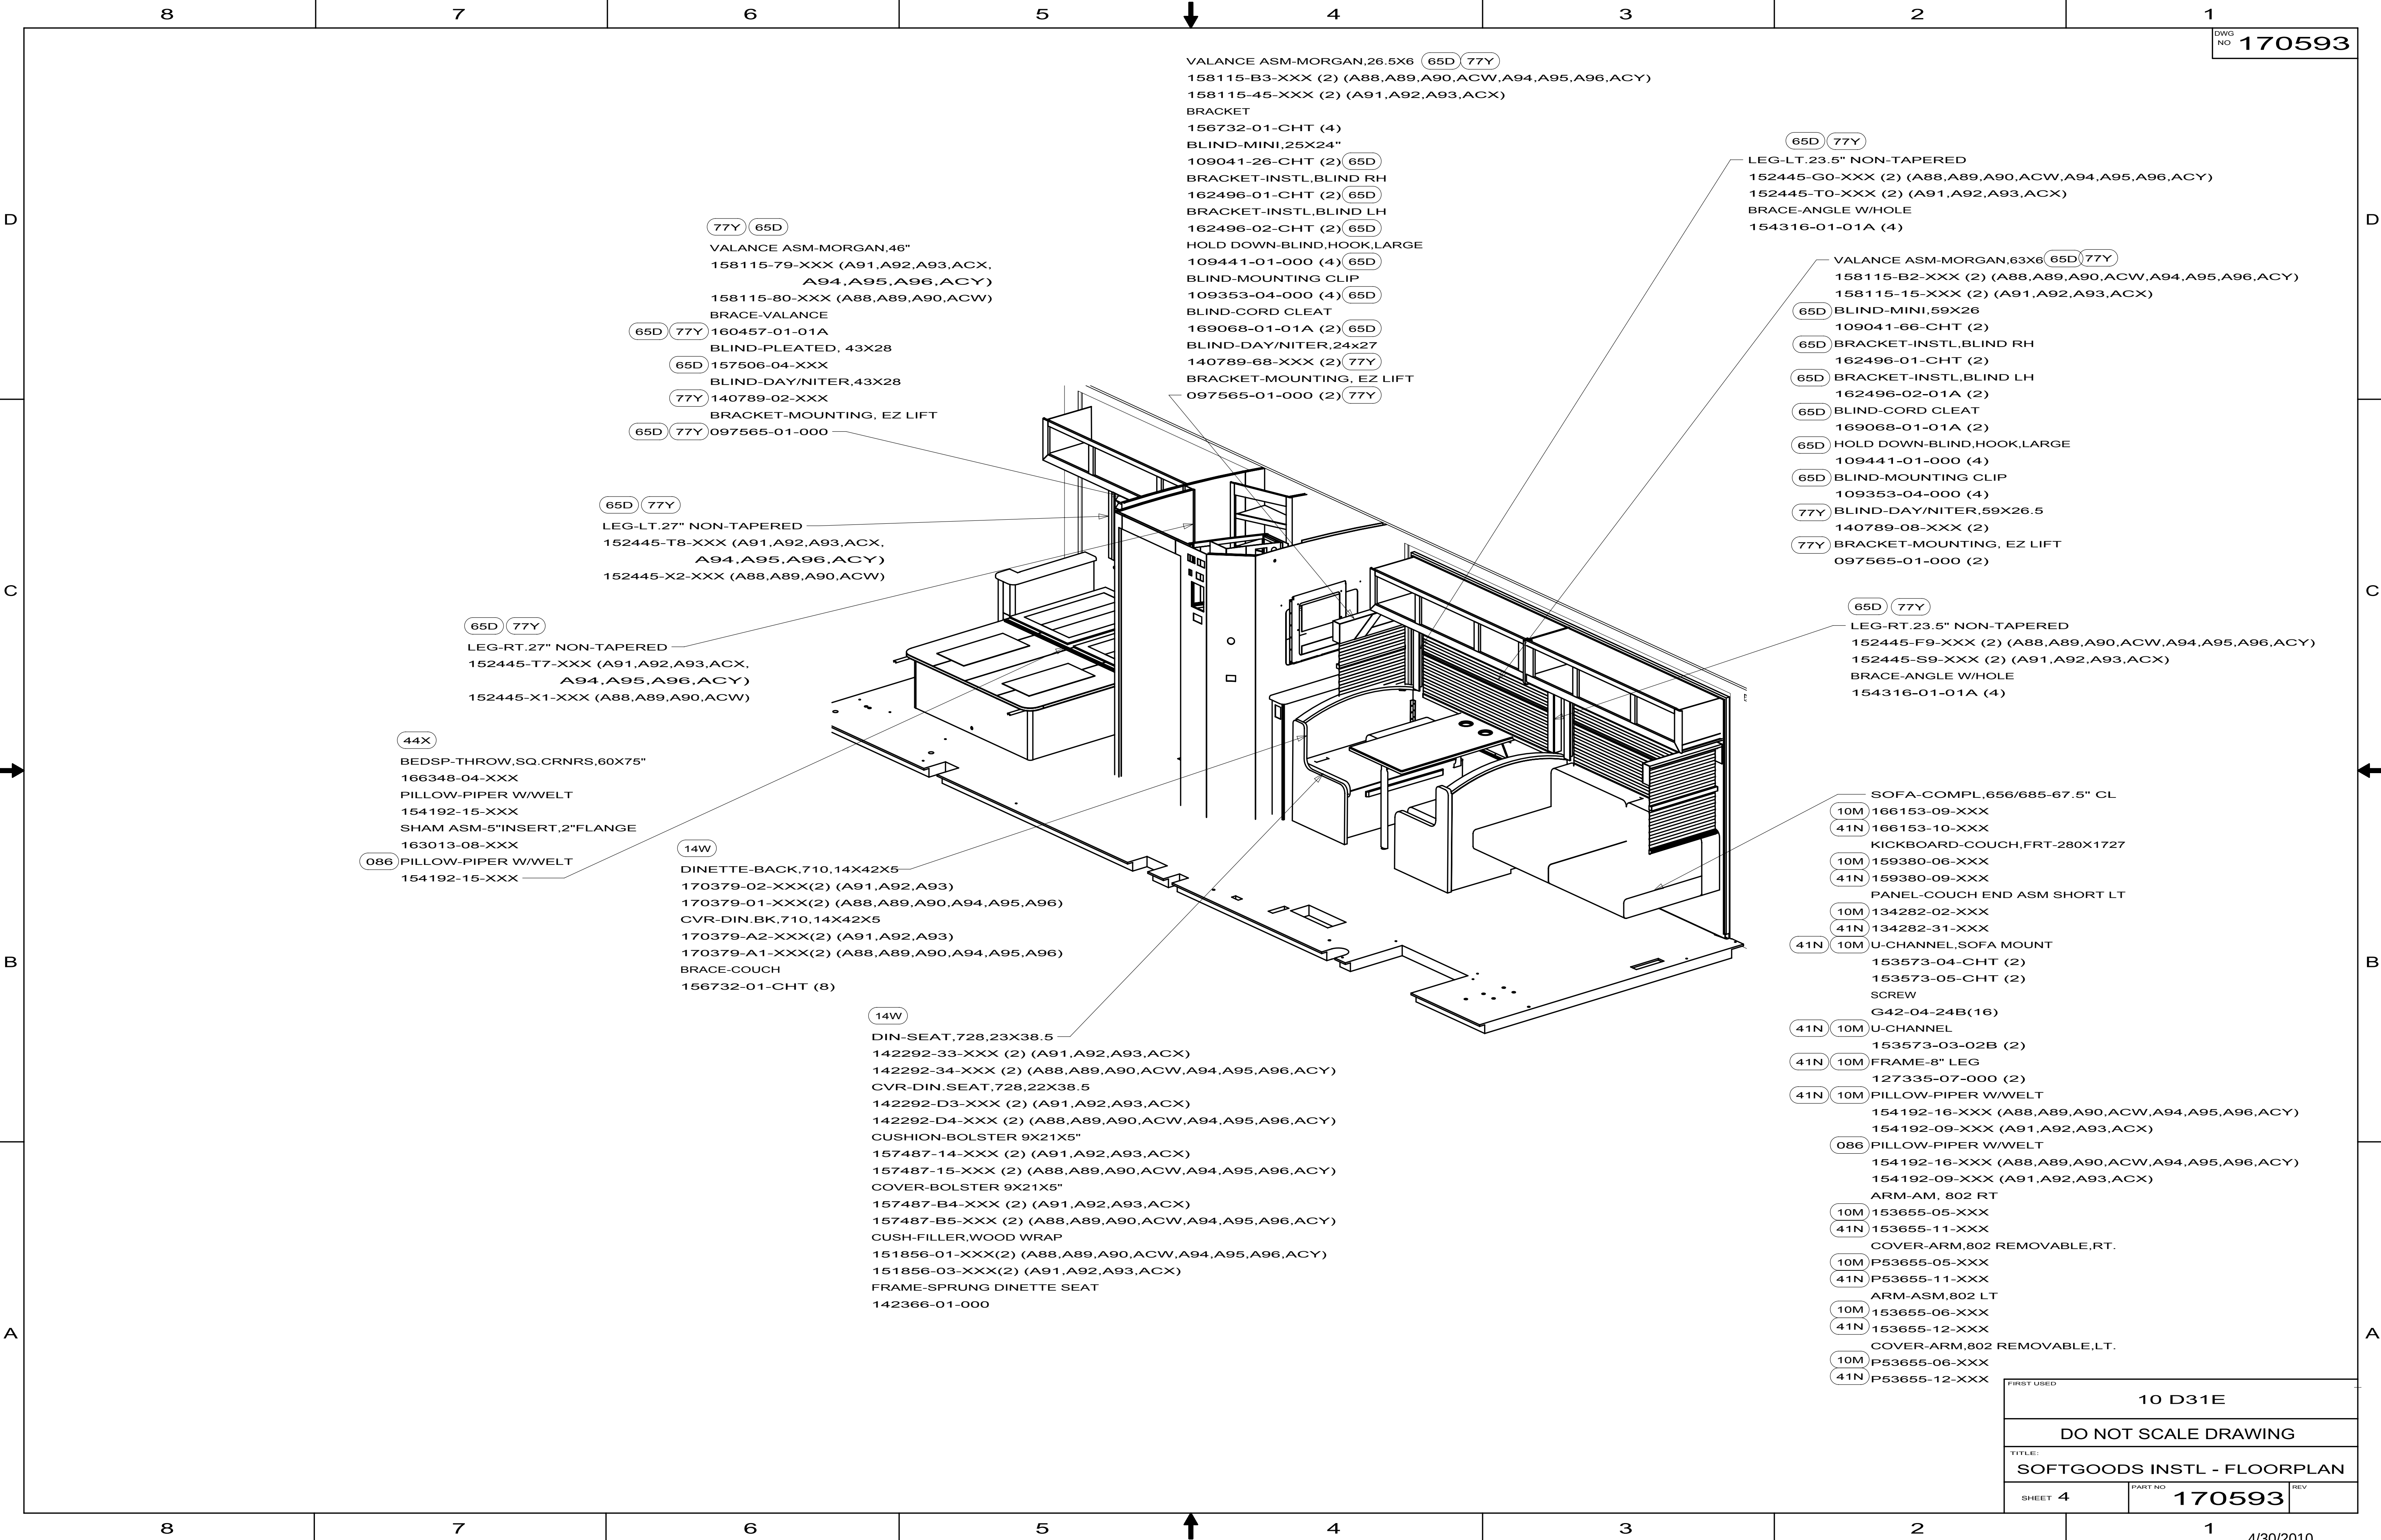

77Y 65D
VALANCE ASM-MORGAN,46"
158115-79-XXX (A91,A92,A93,ACX,
A94,A95,A96,ACY)
158115-80-XXX (A88,A89,A90,ACW)
BRACE-VALANCE
65D 77Y 160457-01-01A
BLIND-PLEATED, 43X28
65D 157506-04-XXX
BLIND-DAY/NITER,43X28
77Y 140789-02-XXX
BRACKET-MOUNTING, EZ LIFT
65D 77Y 097565-01-000

65D 77Y
LEG-LT.27" NON-TAPERED
152445-T8-XXX (A91,A92,A93,ACX,
A94,A95,A96,ACY)
152445-X2-XXX (A88,A89,A90,ACW)

65D 77Y
LEG-RT.27" NON-TAPERED
152445-T7-XXX (A91,A92,A93,ACX,
A94,A95,A96,ACY)
152445-X1-XXX (A88,A89,A90,ACW)

44X
BEDSP-THROW,SQ.CRNRS,60X75"
166348-04-XXX
PILLOW-PIPER W/WELT
154192-15-XXX
SHAM ASM-5"INSERT,2"FLANGE
163013-08-XXX
086 PILLOW-PIPER W/WELT
154192-15-XXX

14W
DINETTE-BACK,710,14X42X5
170379-02-XXX(2) (A91,A92,A93)
170379-01-XXX(2) (A88,A89,A90,A94,A95,A96)
CVR-DIN.BK,710,14X42X5
170379-A2-XXX(2) (A91,A92,A93)
170379-A1-XXX(2) (A88,A89,A90,A94,A95,A96)
BRACE-COUCH
156732-01-CHT (8)

14W
DIN-SEAT,728,23X38.5
142292-33-XXX (2) (A91,A92,A93,ACX)
142292-34-XXX (2) (A88,A89,A90,ACW,A94,A95,A96,ACY)
CVR-DIN.SEAT,728,22X38.5
142292-D3-XXX (2) (A91,A92,A93,ACX)
142292-D4-XXX (2) (A88,A89,A90,ACW,A94,A95,A96,ACY)
CUSHION-BOLSTER 9X21X5"
157487-14-XXX (2) (A91,A92,A93,ACX)
157487-15-XXX (2) (A88,A89,A90,ACW,A94,A95,A96,ACY)
COVER-BOLSTER 9X21X5"
157487-B4-XXX (2) (A91,A92,A93,ACX)
157487-B5-XXX (2) (A88,A89,A90,ACW,A94,A95,A96,ACY)
CUSH-FILLER,WOOD WRAP
151856-01-XXX(2) (A88,A89,A90,ACW,A94,A95,A96,ACY)
151856-03-XXX(2) (A91,A92,A93,ACX)
FRAME-SPRUNG DINETTE SEAT
142366-01-000

VALANCE ASM-MORGAN,26.5X6 65D 77Y
158115-B3-XXX (2) (A88,A89,A90,ACW,A94,A95,A96,ACY)
158115-45-XXX (2) (A91,A92,A93,ACX)
BRACKET
156732-01-CHT (4)
BLIND-MINI,25X24"
109041-26-CHT (2) 65D
BRACKET-INSTL,BLIND RH
162496-01-CHT (2) 65D
BRACKET-INSTL,BLIND LH
162496-02-CHT (2) 65D
HOLD DOWN-BLIND,HOOK,LARGE
109441-01-000 (4) 65D
BLIND-MOUNTING CLIP
109353-04-000 (4) 65D
BLIND-CORD CLEAT
169068-01-01A (2) 65D
BLIND-DAY/NITER,24x27
140789-68-XXX (2) 77Y
BRACKET-MOUNTING, EZ LIFT
097565-01-000 (2) 77Y


65D 77Y
LEG-LT.23.5" NON-TAPERED
152445-G0-XXX (2) (A88,A89,A90,ACW,A94,A95,A96,ACY)
152445-T0-XXX (2) (A91,A92,A93,ACX)
BRACE-ANGLE W/HOLE
154316-01-01A (4)

VALANCE ASM-MORGAN,63X6 65D 77Y
158115-B2-XXX (2) (A88,A89,A90,ACW,A94,A95,A96,ACY)
158115-15-XXX (2) (A91,A92,A93,ACX)
65D BLIND-MINI,59X26
109041-66-CHT (2)
65D BRACKET-INSTL,BLIND RH
162496-01-CHT (2)
65D BRACKET-INSTL,BLIND LH
162496-02-01A (2)
65D BLIND-CORD CLEAT
169068-01-01A (2)
65D HOLD DOWN-BLIND,HOOK,LARGE
109441-01-000 (4)
65D BLIND-MOUNTING CLIP
109353-04-000 (4)
77Y BLIND-DAY/NITER,59X26.5
140789-08-XXX (2)
77Y BRACKET-MOUNTING, EZ LIFT
097565-01-000 (2)

65D 77Y
LEG-RT.23.5" NON-TAPERED
152445-F9-XXX (2) (A88,A89,A90,ACW,A94,A95,A96,ACY)
152445-S9-XXX (2) (A91,A92,A93,ACX)
BRACE-ANGLE W/HOLE
154316-01-01A (4)

SOFA-COMPL,656/685-67.5" CL
10M 166153-09-XXX
41N 166153-10-XXX
KICKBOARD-COUCH,FRT-280X1727
10M 159380-06-XXX
41N 159380-09-XXX
PANEL-COUCH END ASM SHORT LT
10M 134282-02-XXX
41N 134282-31-XXX
41N 10M U-CHANNEL,SOFA MOUNT
153573-04-CHT (2)
153573-05-CHT (2)
SCREW
G42-04-24B(16)
41N 10M U-CHANNEL
153573-03-02B (2)
41N 10M FRAME-8" LEG
127335-07-000 (2)
41N 10M PILLOW-PIPER W/WELT
154192-16-XXX (A88,A89,A90,ACW,A94,A95,A96,ACY)
154192-09-XXX (A91,A92,A93,ACX)
086 PILLOW-PIPER W/WELT
154192-16-XXX (A88,A89,A90,ACW,A94,A95,A96,ACY)
154192-09-XXX (A91,A92,A93,ACX)
ARM-AM, 802 RT
10M 153655-05-XXX
41N 153655-11-XXX
COVER-ARM,802 REMOVABLE,RT.
10M P53655-05-XXX
41N P53655-11-XXX
ARM-ASM,802 LT
10M 153655-06-XXX
41N 153655-12-XXX
COVER-ARM,802 REMOVABLE,LT.
10M P53655-06-XXX
41N P53655-12-XXX

FIRST USED			10 D31E
DO NOT SCALE DRAWING			
TITLE: SOFTGOODS INSTL - FLOORPLAN			
SHEET 4	PART NO	170593	REV

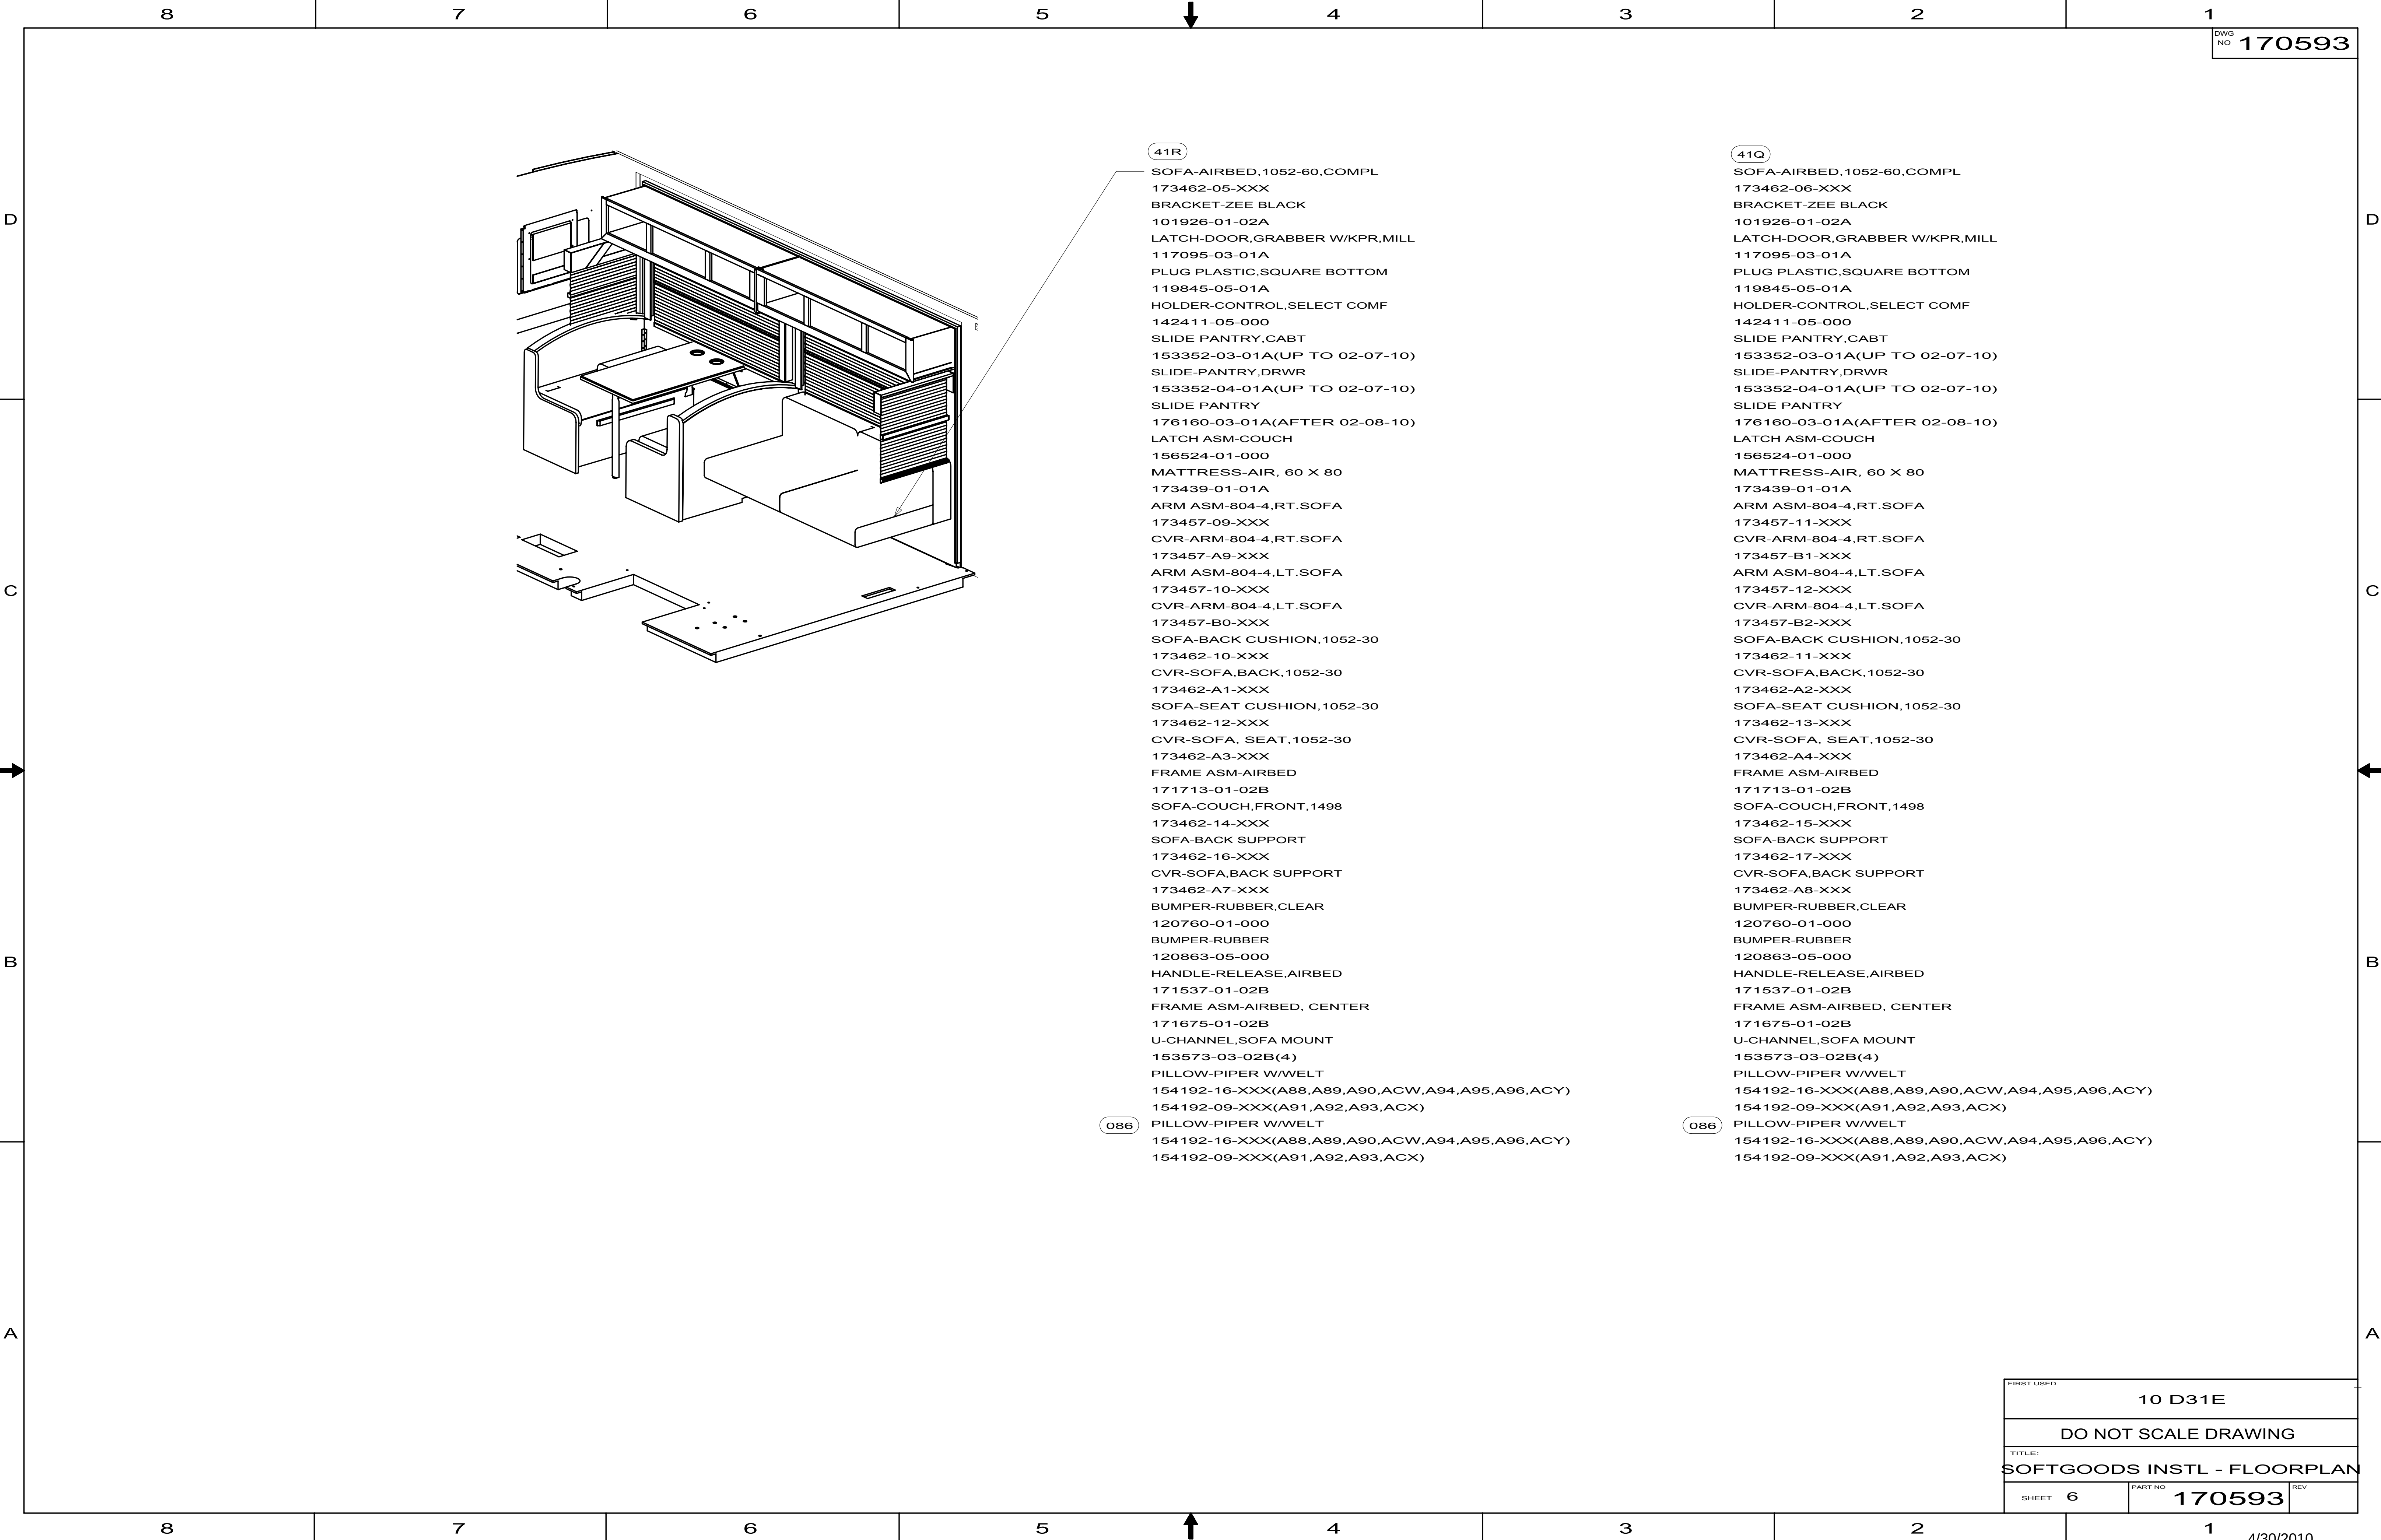

41R

- SOFA-AIRBED,1052-60,COMPL
- 173462-05-XXX
- BRACKET-ZEE BLACK
- 101926-01-02A
- LATCH-DOOR,GRABBER W/KPR,MILL
- 117095-03-01A
- PLUG PLASTIC,SQUARE BOTTOM
- 119845-05-01A
- HOLDER-CONTROL,SELECT COMF
- 142411-05-000
- SLIDE PANTRY,CABT
- 153352-03-01A(UP TO 02-07-10)
- SLIDE-PANTRY,DRWR
- 153352-04-01A(UP TO 02-07-10)
- SLIDE PANTRY
- 176160-03-01A(AFTER 02-08-10)
- LATCH ASM-COUCH
- 156524-01-000
- MATTRESS-AIR, 60 X 80
- 173439-01-01A
- ARM ASM-804-4,RT.SOFA
- 173457-09-XXX
- CVR-ARM-804-4,RT.SOFA
- 173457-A9-XXX
- ARM ASM-804-4,LT.SOFA
- 173457-10-XXX
- CVR-ARM-804-4,LT.SOFA
- 173457-B0-XXX
- SOFA-BACK CUSHION,1052-30
- 173462-10-XXX
- CVR-SOFA,BACK,1052-30
- 173462-A1-XXX
- SOFA-SEAT CUSHION,1052-30
- 173462-12-XXX
- CVR-SOFA, SEAT,1052-30
- 173462-A3-XXX
- FRAME ASM-AIRBED
- 171713-01-02B
- SOFA-COUCH,FRONT,1498
- 173462-14-XXX
- SOFA-BACK SUPPORT
- 173462-16-XXX
- CVR-SOFA,BACK SUPPORT
- 173462-A7-XXX
- BUMPER-RUBBER,CLEAR
- 120760-01-000
- BUMPER-RUBBER
- 120863-05-000
- HANDLE-RELEASE,AIRBED
- 171537-01-02B
- FRAME ASM-AIRBED, CENTER
- 171675-01-02B
- U-CHANNEL,SOFA MOUNT
- 153573-03-02B(4)
- PILLOW-PIPER W/WELT
- 154192-16-XXX(A88,A89,A90,ACW,A94,A95,A96,ACY)
- 154192-09-XXX(A91,A92,A93,ACX)
- PILLOW-PIPER W/WELT
- 154192-16-XXX(A88,A89,A90,ACW,A94,A95,A96,ACY)
- 154192-09-XXX(A91,A92,A93,ACX)

086


41Q

- SOFA-AIRBED,1052-60,COMPL
- 173462-06-XXX
- BRACKET-ZEE BLACK
- 101926-01-02A
- LATCH-DOOR,GRABBER W/KPR,MILL
- 117095-03-01A
- PLUG PLASTIC,SQUARE BOTTOM
- 119845-05-01A
- HOLDER-CONTROL,SELECT COMF
- 142411-05-000
- SLIDE PANTRY,CABT
- 153352-03-01A(UP TO 02-07-10)
- SLIDE-PANTRY,DRWR
- 153352-04-01A(UP TO 02-07-10)
- SLIDE PANTRY
- 176160-03-01A(AFTER 02-08-10)
- LATCH ASM-COUCH
- 156524-01-000
- MATTRESS-AIR, 60 X 80
- 173439-01-01A
- ARM ASM-804-4,RT.SOFA
- 173457-11-XXX
- CVR-ARM-804-4,RT.SOFA
- 173457-B1-XXX
- ARM ASM-804-4,LT.SOFA
- 173457-12-XXX
- CVR-ARM-804-4,LT.SOFA
- 173457-B2-XXX
- SOFA-BACK CUSHION,1052-30
- 173462-11-XXX
- CVR-SOFA,BACK,1052-30
- 173462-A2-XXX
- SOFA-SEAT CUSHION,1052-30
- 173462-13-XXX
- CVR-SOFA, SEAT,1052-30
- 173462-A4-XXX
- FRAME ASM-AIRBED
- 171713-01-02B
- SOFA-COUCH,FRONT,1498
- 173462-15-XXX
- SOFA-BACK SUPPORT
- 173462-17-XXX
- CVR-SOFA,BACK SUPPORT
- 173462-A8-XXX
- BUMPER-RUBBER,CLEAR
- 120760-01-000
- BUMPER-RUBBER
- 120863-05-000
- HANDLE-RELEASE,AIRBED
- 171537-01-02B
- FRAME ASM-AIRBED, CENTER
- 171675-01-02B
- U-CHANNEL,SOFA MOUNT
- 153573-03-02B(4)
- PILLOW-PIPER W/WELT
- 154192-16-XXX(A88,A89,A90,ACW,A94,A95,A96,ACY)
- 154192-09-XXX(A91,A92,A93,ACX)
- PILLOW-PIPER W/WELT
- 154192-16-XXX(A88,A89,A90,ACW,A94,A95,A96,ACY)
- 154192-09-XXX(A91,A92,A93,ACX)

086

FIRST USED			10 D31E
TITLE:			DO NOT SCALE DRAWING
SHEET			6
PART NO			170593
REV			

DWG NO.	BACK	BACK COVER	BACK FRAME	SEAT	SEAT COVER	SEAT FRAME	BASE
166153-01	NOT USED	NOT USED	NOT USED	NOT USED	NOT USED	NOT USED	NOT USED
166153-02	NOT USED	NOT USED	NOT USED	NOT USED	NOT USED	NOT USED	NOT USED
166153-03	NOT USED	NOT USED	NOT USED	NOT USED	NOT USED	NOT USED	NOT USED
166153-04	NOT USED	NOT USED	NOT USED	NOT USED	NOT USED	NOT USED	NOT USED
166153-05	149430-05-XXX	149430-A5-XXX	132870-01-000	166145-05-XXX	166145-A5-XXX	151290-06-000	151290-21-000
166153-06	149430-06-XXX	149430-A6-XXX	132870-01-000	166145-06-XXX	166145-A6-XXX	151290-06-000	151290-21-000
166153-07	166155-01-XXX	166155-A1-XXX	127335-02-000	166145-01-XXX	166145-A1-XXX	151290-07-000	151290-22-000
166153-08	166155-02-XXX	166155-A2-XXX	101085-09-000	166145-02-XXX	166145-A2-XXX	151290-07-000	151290-22-000
166153-09	166155-03-XXX	166155-A3-XXX	127335-05-000	166145-03-XXX	166145-A3-XXX	151290-05-000	151290-20-000
166153-10	166155-04-XXX	166155-A4-XXX	127335-05-000	166145-03-XXX	166145-A3-XXX	151290-05-000	151290-20-000
166153-11	166155-05-XXX	166155-A5-XXX	132870-01-000	166145-05-XXX	166145-A5-XXX	151290-06-000	151290-21-000
166153-12	166155-06-XXX	166155-A6-XXX	132870-01-000	166145-06-XXX	166145-A6-XXX	151290-06-000	151290-21-000
166153-13	NOT USED	NOT USED	NOT USED	NOT USED	NOT USED	NOT USED	NOT USED
166153-14	NOT UED	NOT USED	NOT USED	NOT USED	NOT USED	NOT USED	NOT USED
166153-15	NOT USED	NOT USED	NOT USED	NOT USED	NOT USED	NOT USED	NOT USED
166153-16	149430-07-XXX	149430-A7-XXX	101085-09-000	149812-02-XXX	P49812-02-XXX	101085-01-000	101085-03-000
166153-17	NOT USED	NOT USED	NOT USED	NOT USED	NOT USED	NOT USED	NOT USED
166153-18	NOT USED	NOT USED	NOT USED	NOT USED	NOT USED	NOT USED	NOT USED
166153-19	NOT USED	NOT USED	NOT USED	NOT USED	NOT USED	NOT USED	NOT USED
166153-20	149430-09-XXX	149430-A9-XXX	101085-14-000	149812-03-XXX	P49812-03-XXX	101085-13-000	101085-12-000
166153-21	149430-10-XXX	149430-B0-XXX	101085-14-000	149812-07-XXX	P49812-07-XXX	101085-13-000	101085-12-000
166153-22	149430-03-XXX	149430-A3-XXX	101085-14-000	149812-03-XXX	P49812-03-XXX	101085-13-000	101085-12-000
166153-23	NOT USED	NOT USED	NOT USED	NOT USED	NOT USED	NOT USED	NOT USED
166153-24	NOT USED	NOT USED	NOT USED	NOT USED	NOT USED	NOT USED	NOT USED
166153-25	NOT USED	NOT USED	NOT USED	NOT USED	NOT USED	NOT USED	NOT USED
166153-26	NOT USED	NOT USED	NOT USED	NOT USED	NOT USED	NOT USED	NOT USED
166153-27	NOT USED	NOT USED	NOT USED	NOT USED	NOT USED	NOT USED	NOT USED
166153-28	NOT USED	NOT USED	NOT USED	NOT USED	NOT USED	NOT USED	NOT USED
166153-29	NOT USED	NOT USED	NOT USED	NOT USED	NOT USED	NOT USED	NOT USED
166153-30	NOT USED	NOT USED	NOT USED	NOT USED	NOT USED	NOT USED	NOT USED
166153-31	166155-07-XXX	166155-A7-XXX	101085-09-000	171914-01-XXX	171914-A1-XXX	101085-01-000	101085-03-000
166153-32	166155-03-XXX	166155-A3-XXX	127335-05-000	171914-02-XXX	171914-A2-XXX	151290-05-000	151290-20-000
166153-33	149430-11-XXX	149430-B1-XXX	101085-10-000	149812-01-XXX	P49812-01-XXX	101085-04-000	101085-06-000
166153-34	149430-12-XXX	149430-B2-XXX	101085-10-000	149812-30-XXX	P49812-30-XXX	101085-04-000	101085-06-000
166153-35	166155-04-XXX	166155-A4-XXX	127335-05-000	171914-03-XXX	171914-A3-XXX	151290-05-000	151290-20-000
166153-36	166155-01-XXX	166155-A1-XXX	127335-02-000	171914-04-XXX	171914-A4-XXX	151290-22-000	151290-22-000
166153-37	166155-02-XXX	166155-A2-XXX	127335-02-000	171914-05-XXX	171914-A5-XXX	151290-22-000	151290-22-000
166153-38	166155-05-XXX	166155-A5-XXX	132870-01-000	171914-06-XXX	171914-A6-XXX	151290-21-000	151290-21-000
166153-39	166155-06-XXX	166155-A6-XXX	132870-01-000	171914-07-XXX	171914-A7-XXX	151290-21-000	151290-21-000
166153-40	149430-13-XXX	149430-B3-XXX	151290-29-000	149812-24-XXX	P49812-24-XXX	151290-30-000	151290-52-000
166153-41	149430-14-XXX	149430-B4-XXX	151290-29-000	149812-25-XXX	P49812-25-XXX	151290-30-000	151290-52-000

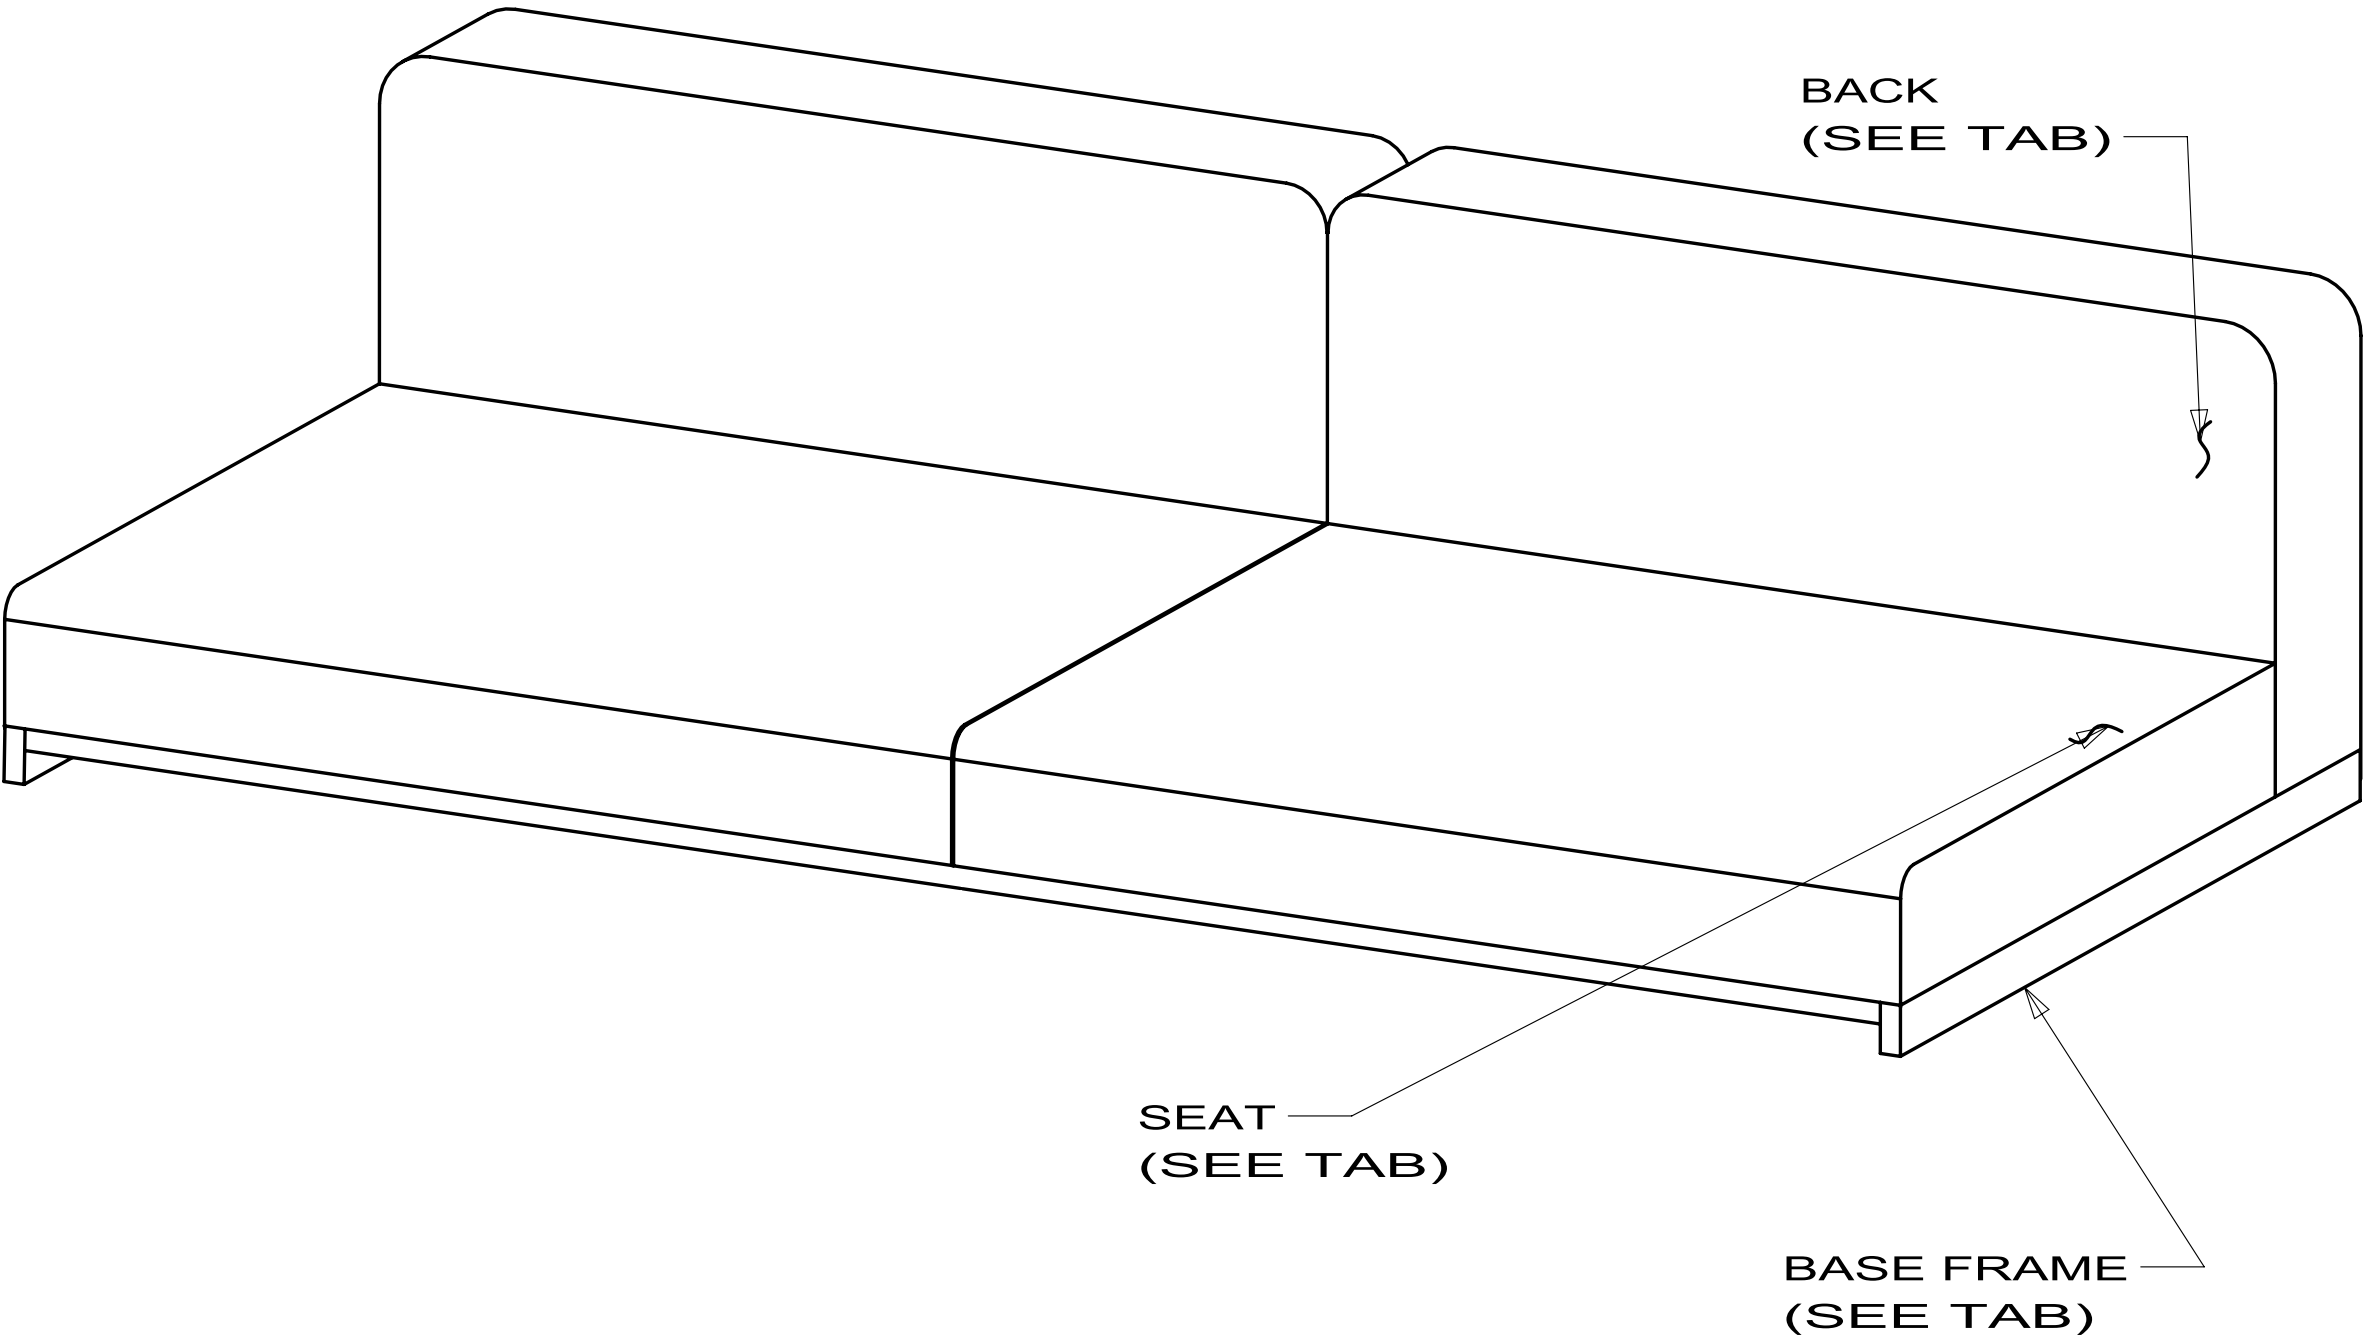

STITCHCRAFT

3 LATCH KIT FOR JACK-KNIFE FRAMES 159760-01-000 & 156317-02-04B.


2 LATCH KIT FOR COMFORT LOUNGE FRAMES 156524-01-000.

1. 000D39-05-00B USED TO ATTACK BACK/SEAT TO
BASE 4 PER EACH.

NOTES:

SOFA-COMPL,686

1 1


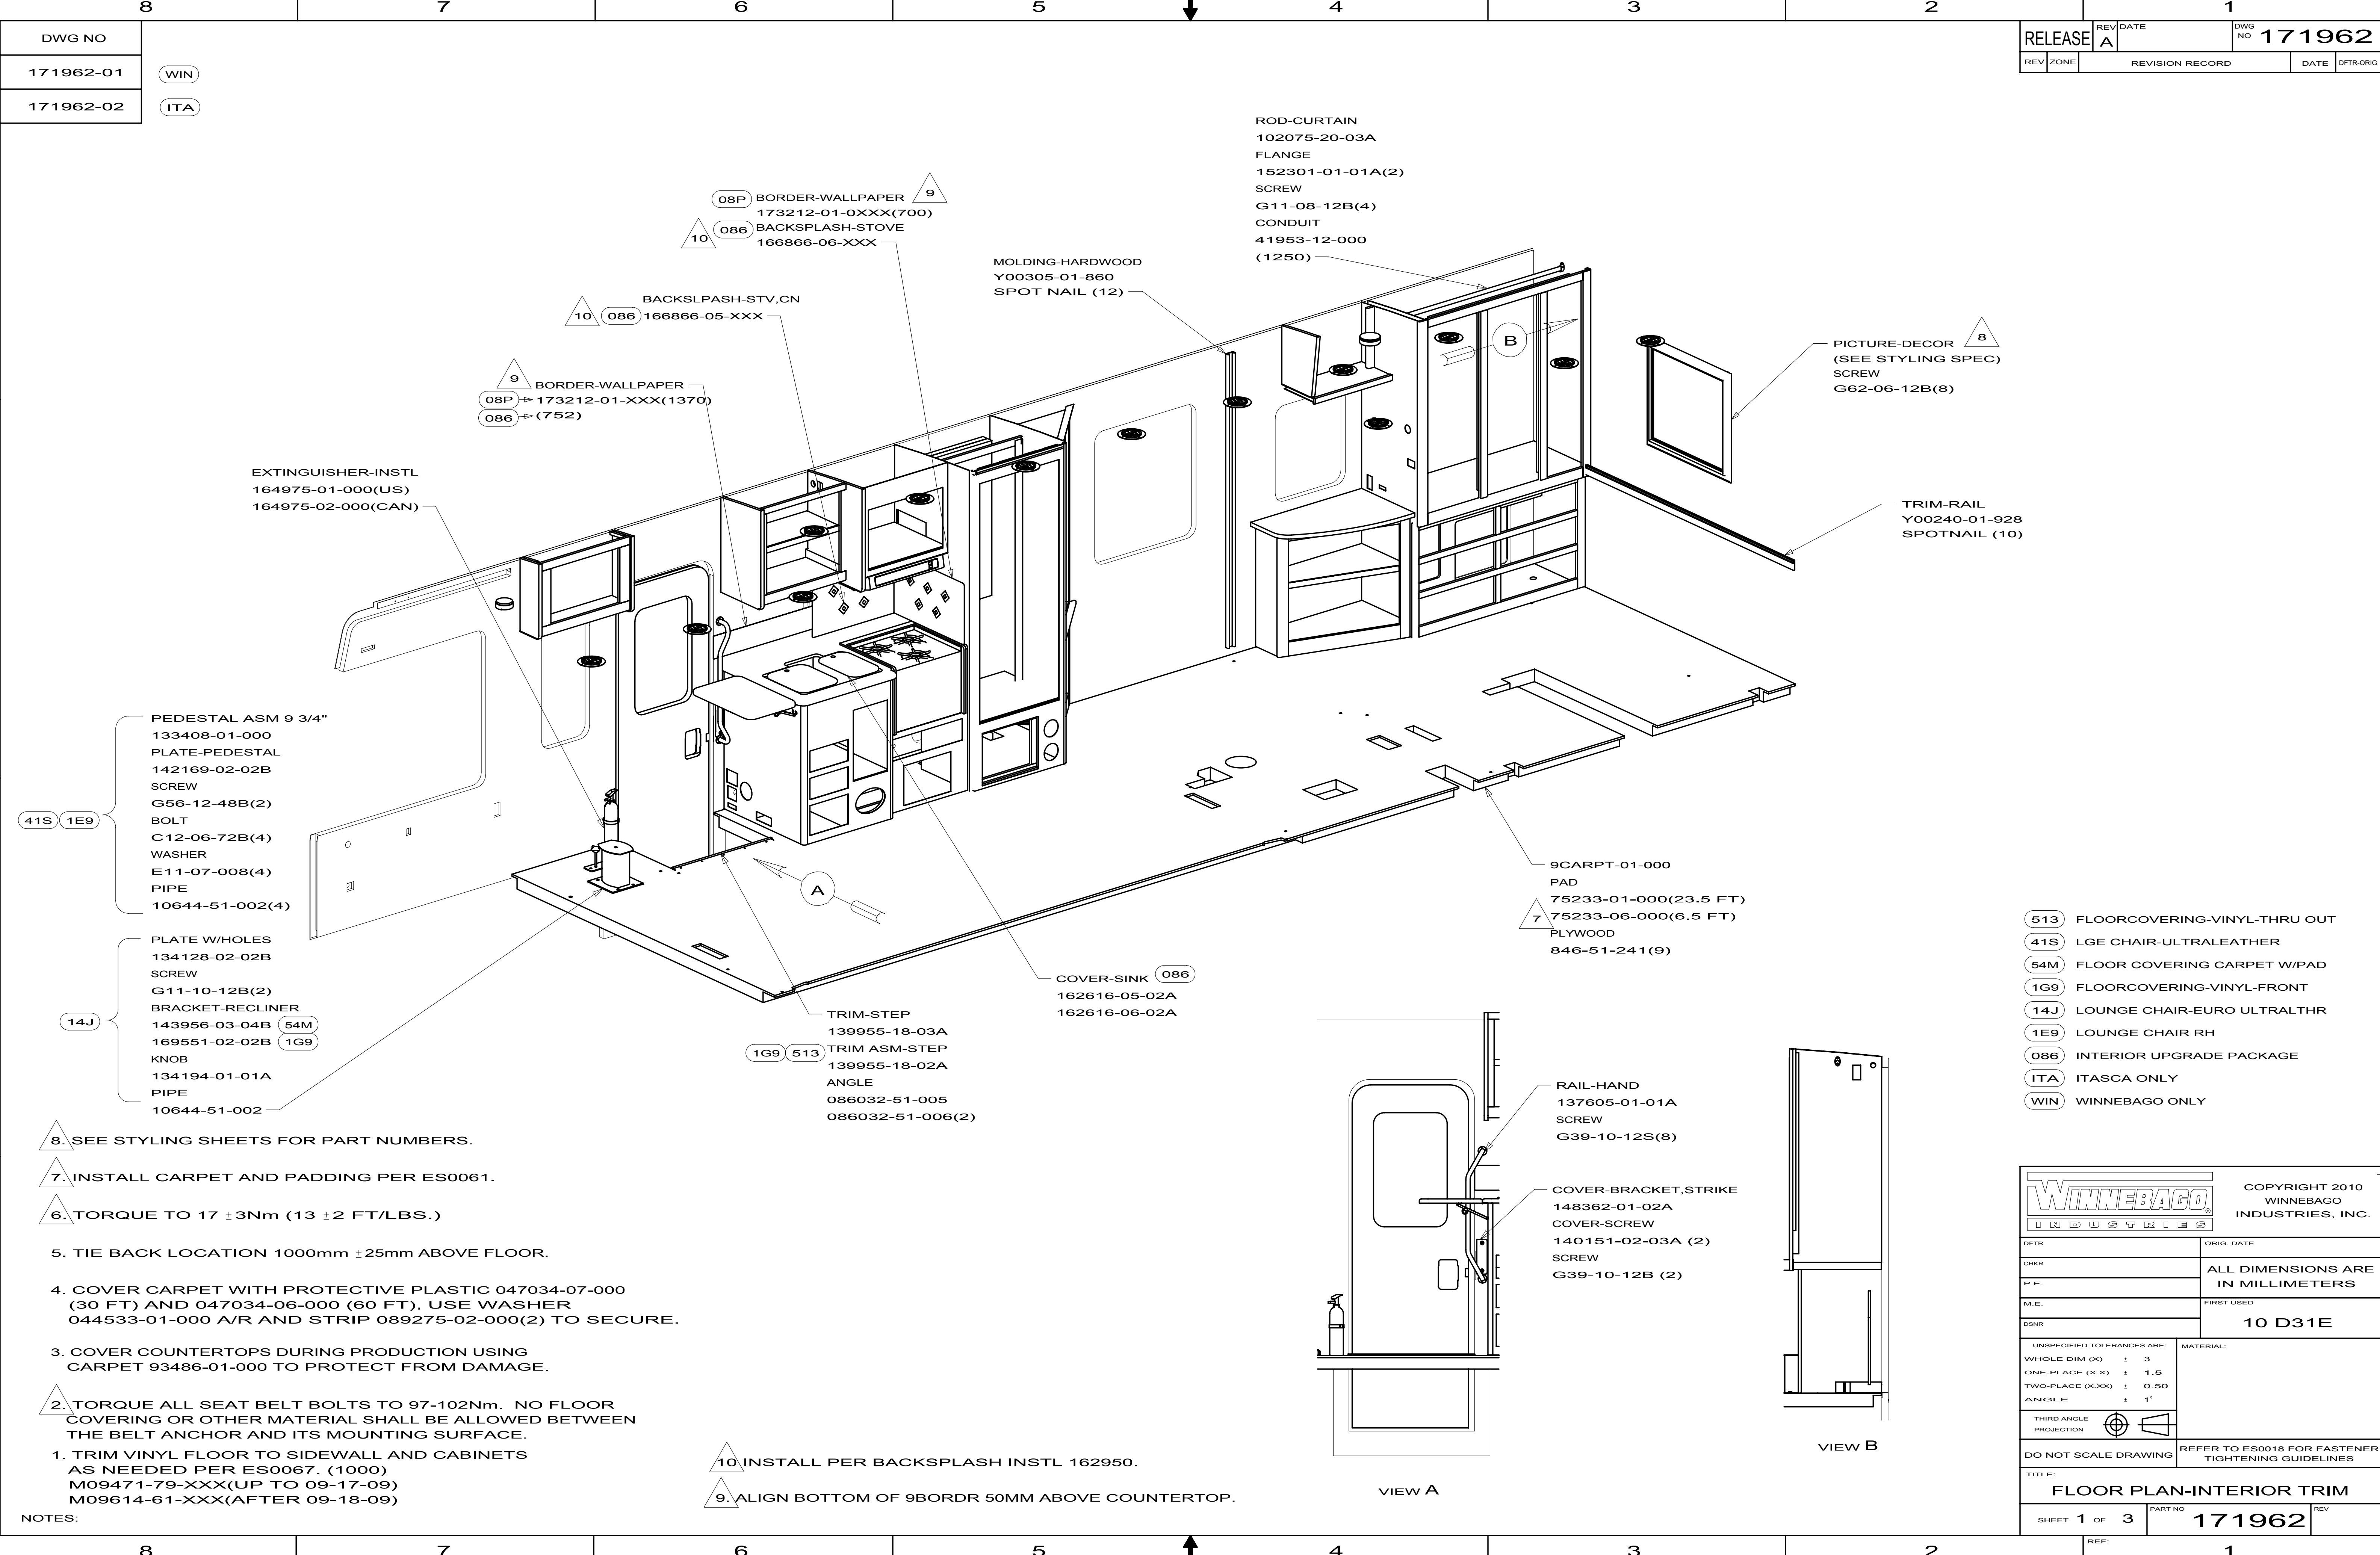


8		7		6		5		4		3		2		1	
DWG NO														RELEASE	
171962-01		WIN												REV DATE	
171962-02		ITA												DWG NO 171962	
														REV ZONE	
														REVISION RECORD	
														DATE	
														DTR-ORIG	

PEDESTAL ASM 9 3/4"		133408-01-000		PLATE-PEDESTAL		142169-02-02B		SCREW		G56-12-48B(2)		BOLT		C12-06-72B(4)		WASHER		E11-07-008(4)		PIPE		10644-51-002(4)			
PLATE W/HOLES		134128-02-02B		SCREW		G11-10-12B(2)		BRACKET-RECLINER		143956-03-04B		54M		169551-02-02B		1G9		KNOB		134194-01-01A		PIPE		10644-51-002	
8. SEE STYLING SHEETS FOR PART NUMBERS.		7. INSTALL CARPET AND PADDING PER ES0061.		6. TORQUE TO 17 ±3Nm (13 ±2 FT/LBS.)		5. TIE BACK LOCATION 1000mm ±25mm ABOVE FLOOR.		4. COVER CARPET WITH PROTECTIVE PLASTIC 047034-07-000 (30 FT) AND 047034-06-000 (60 FT), USE WASHER 044533-01-000 A/R AND STRIP 089275-02-000(2) TO SECURE.		3. COVER COUNTERTOPS DURING PRODUCTION USING CARPET 93486-01-000 TO PROTECT FROM DAMAGE.		2. TORQUE ALL SEAT BELT BOLTS TO 97-102Nm. NO FLOOR COVERING OR OTHER MATERIAL SHALL BE ALLOWED BETWEEN THE BELT ANCHOR AND ITS MOUNTING SURFACE.		1. TRIM VINYL FLOOR TO SIDEWALL AND CABINETS AS NEEDED PER ES0067. (1000) M09471-79-XXX(UP TO 09-17-09) M09614-61-XXX(AFTER 09-18-09)		10. INSTALL PER BACKSPLASH INSTL 162950.		9. ALIGN BOTTOM OF 9BORDR 50MM ABOVE COUNTERTOP.							

513		FLOORCOVERING-VINYL-THRU OUT		41S		LGE CHAIR-ULTRALEATHER		54M		FLOOR COVERING CARPET W/PAD		1G9		FLOORCOVERING-VINYL-FRONT		14J		LOUNGE CHAIR-EURO ULTRALTHR		1E9		LOUNGE CHAIR RH		086		INTERIOR UPGRADE PACKAGE		ITA		ITASCA ONLY		WIN		WINNEBAGO ONLY	
-----	--	------------------------------	--	-----	--	------------------------	--	-----	--	-----------------------------	--	-----	--	---------------------------	--	-----	--	-----------------------------	--	-----	--	-----------------	--	-----	--	--------------------------	--	-----	--	-------------	--	-----	--	----------------	--


WINNEBAGO INDUSTRIES		COPYRIGHT 2010 WINNEBAGO INDUSTRIES, INC.		ALL DIMENSIONS ARE IN MILLIMETERS		10 D31E		UNSPECIFIED TOLERANCES ARE:		MATERIAL:		DO NOT SCALE DRAWING		REFER TO ES0018 FOR FASTENER TIGHTENING GUIDELINES		TITLE:		FLOOR PLAN-INTERIOR TRIM		SHEET 1 OF 3		PART NO		171962		REV		REF:		1		4/14/2010	
----------------------	--	---	--	-----------------------------------	--	---------	--	-----------------------------	--	-----------	--	----------------------	--	--	--	--------	--	--------------------------	--	--------------	--	---------	--	--------	--	-----	--	------	--	---	--	-----------	--

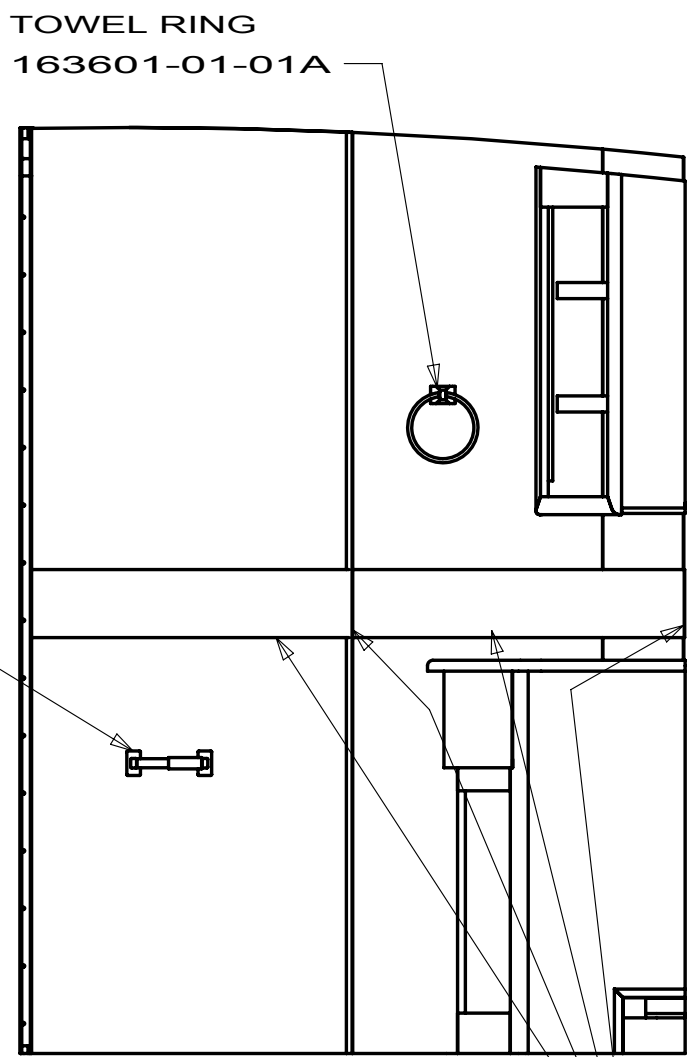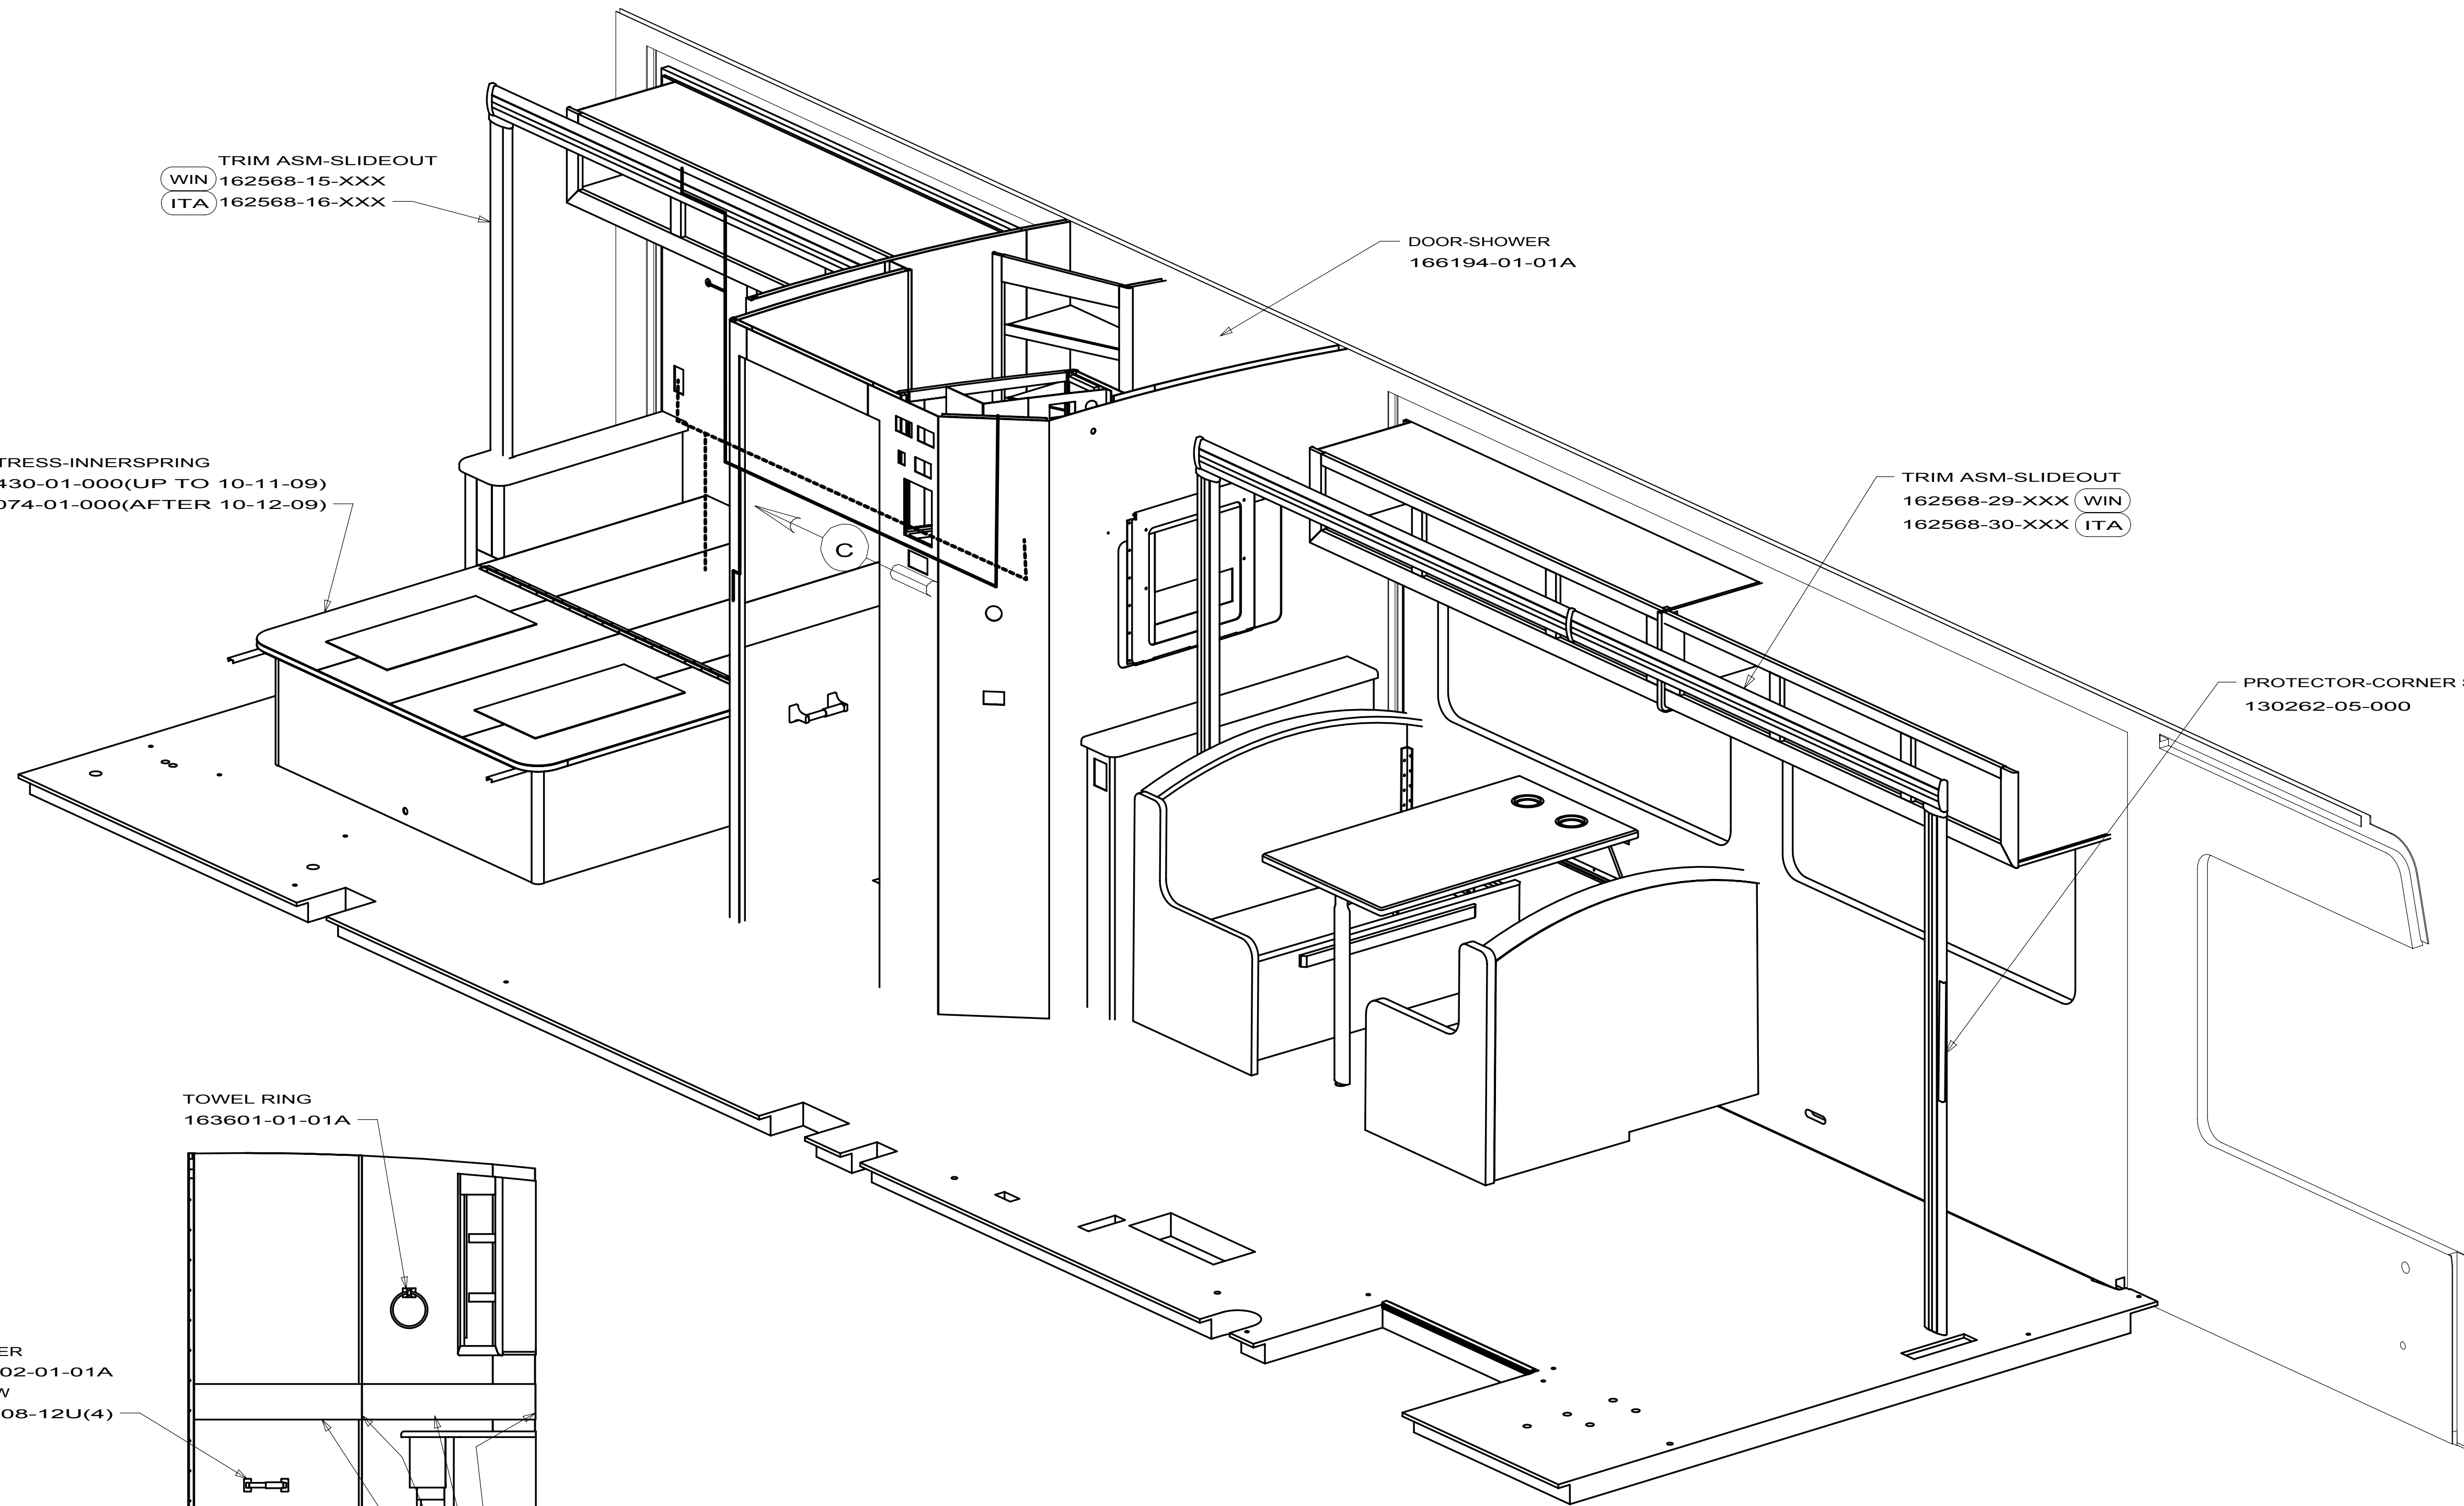

VIEW C

9BORDR-01-000
(2071)

FIRST USED		
10 D31E		
DO NOT SCALE DRAWING		
TITLE: FLOOR PLAN-INTERIOR TRIM		
SHEET 2	PART NO 171962	REV

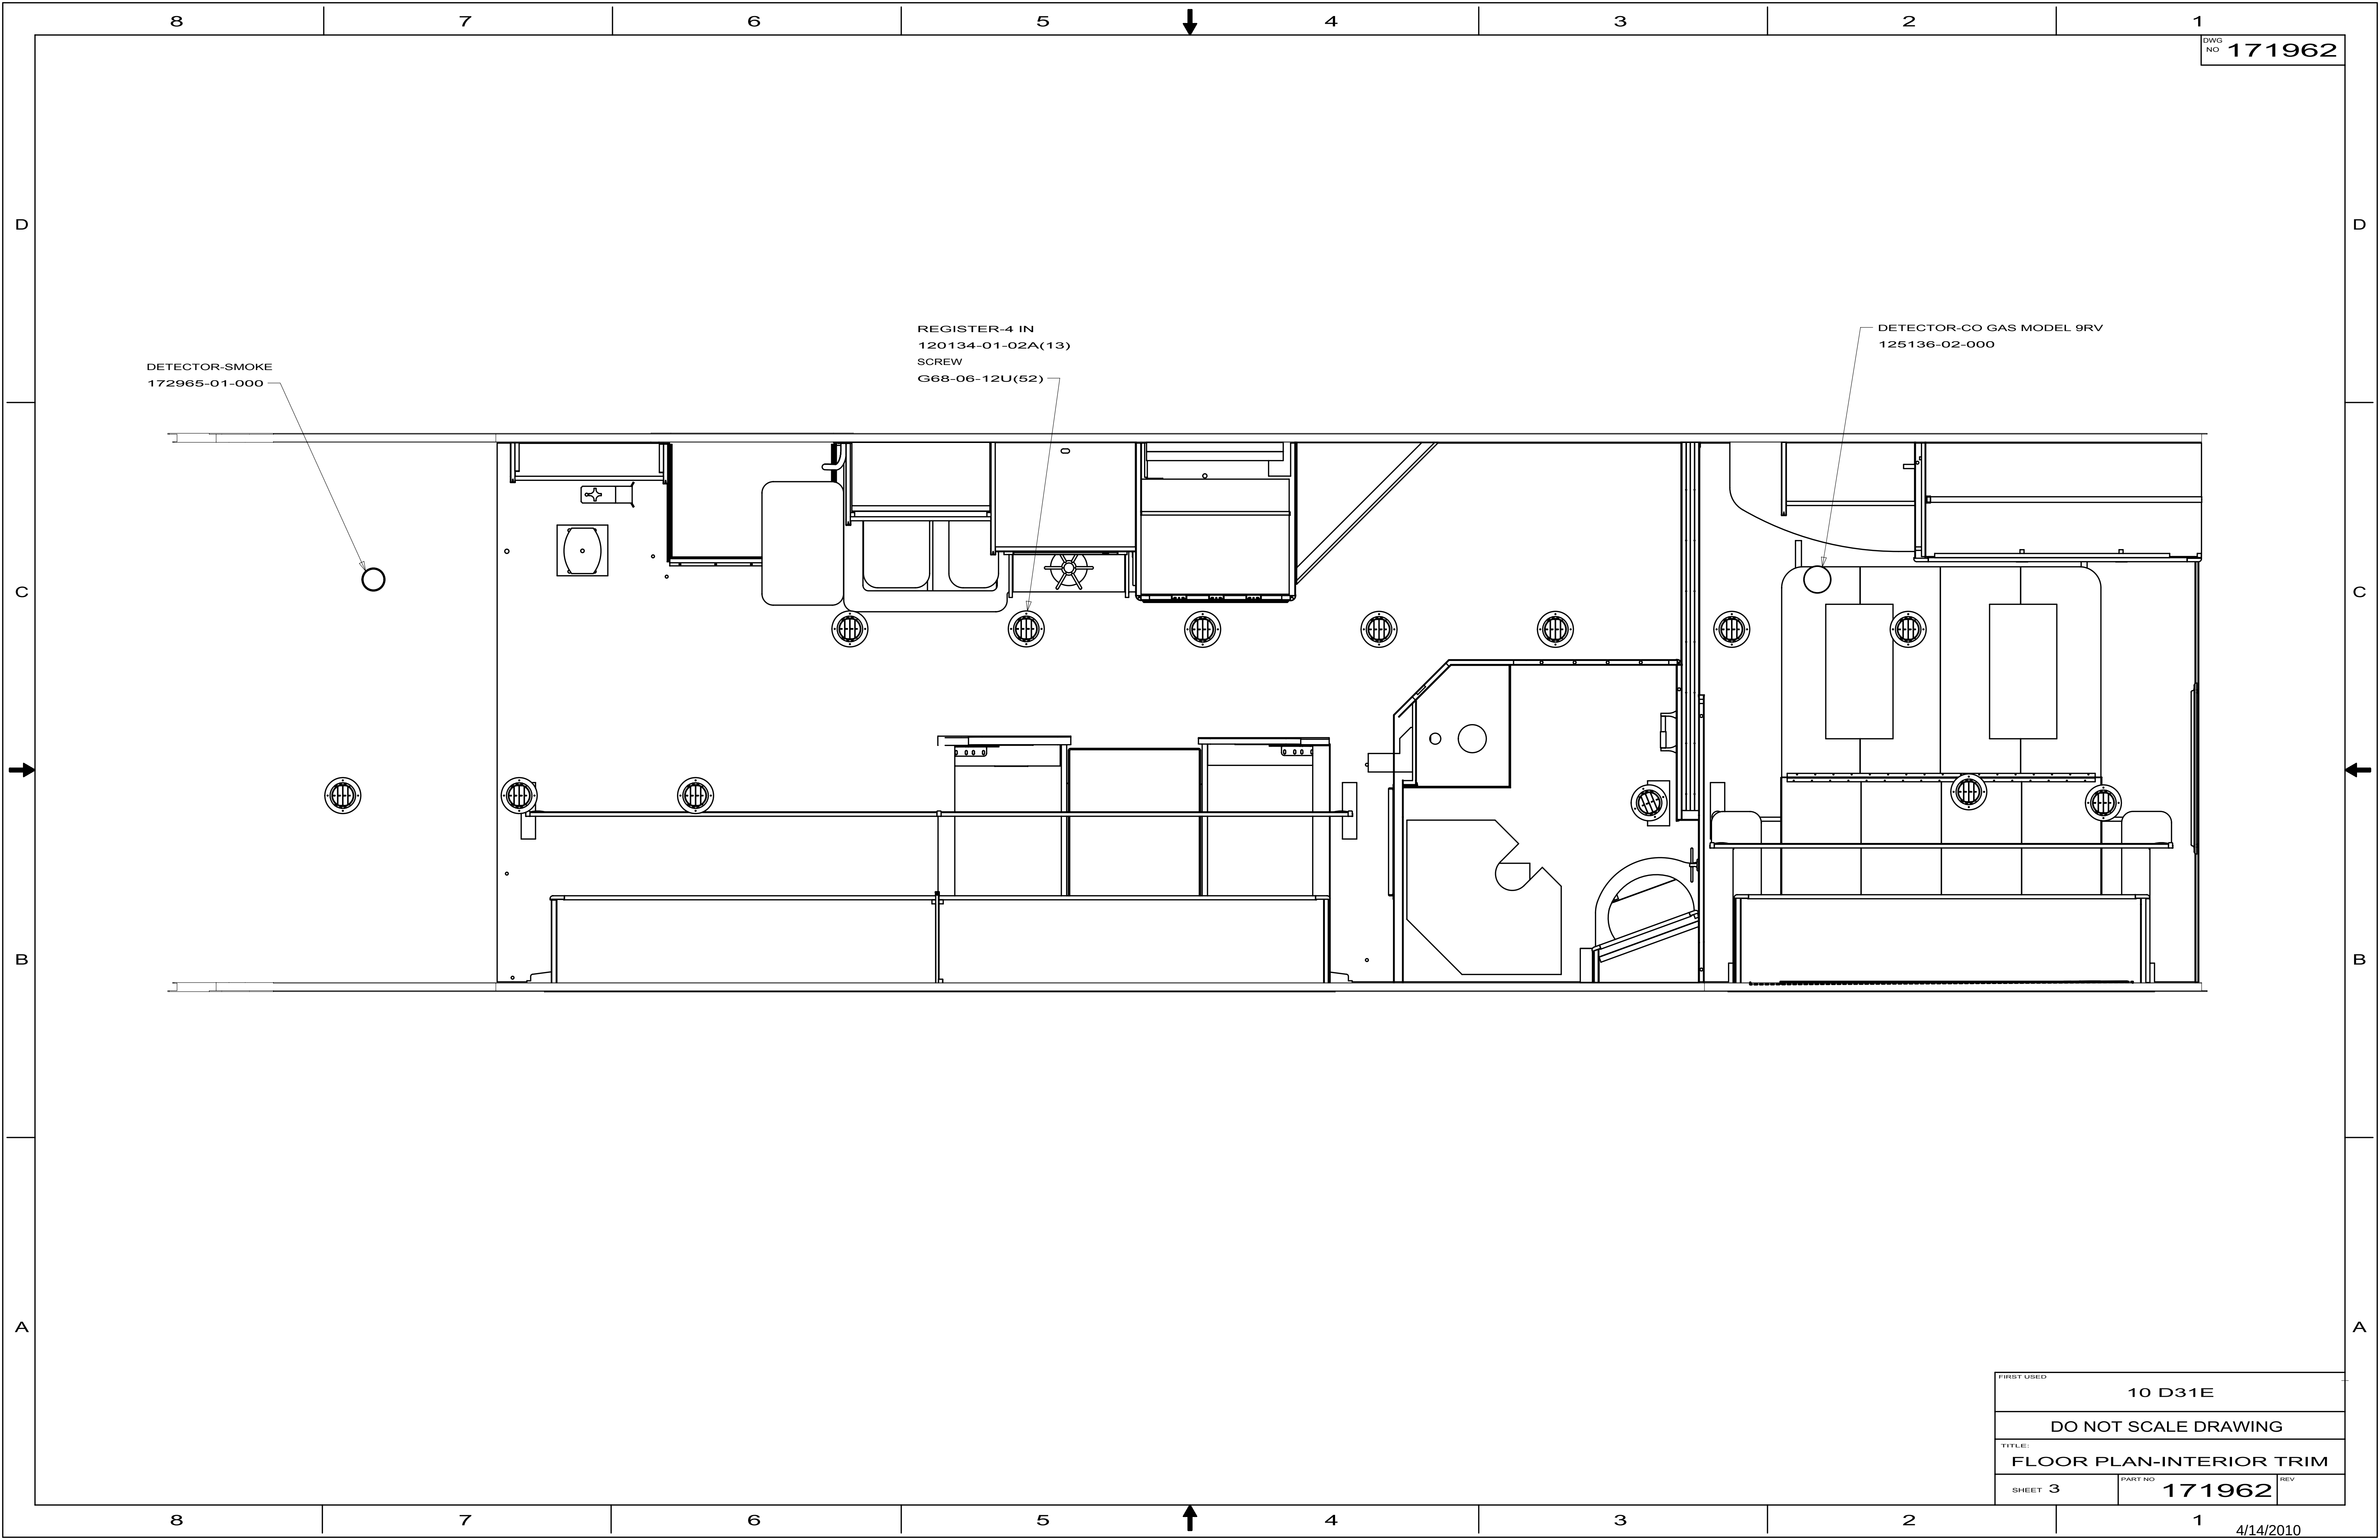

D

C

B

A

WD31E
LEFT BEDROOM
WD33C
LEFT
QUEEN BEDROOM
162568-15-XXX

44X

MOLDING-VINYL,CURVED
Y00410-02-060
SPOTNAIL(A/R)

MOLDING-TRIM
Y00411-02-060
SPOTNAIL(A/R)

MOLDING-CAP,HDWD,TOP
156636-05-XXX(4)
SPOTNAIL(A/R)

MOLDING-HDWD,INSERT
Y00411-01-128(2)
SPOTNAIL(A/R)

MOLDING-VINYL,CURVED
Y00410-01-128(2)
SPOTNAIL(A/R)

1

1

1

FIRST USED		
08 D-SERIES		
DO NOT SCALE DRAWING		
TITLE:		
TRIM ASM-SLIDEOUT		
SHEET 5	PART NO 162568	REV

D

C


B

A

ID31E
LEFT BEDROOM
ID33C
LEFT
QUEEN BEDROOM
162568-16-XXX

44X

FIRST USED		
08 D-SERIES		
DO NOT SCALE DRAWING		
TITLE:		
TRIM ASM-SLIDEOUT		
SHEET 6	PART NO 162568	REV

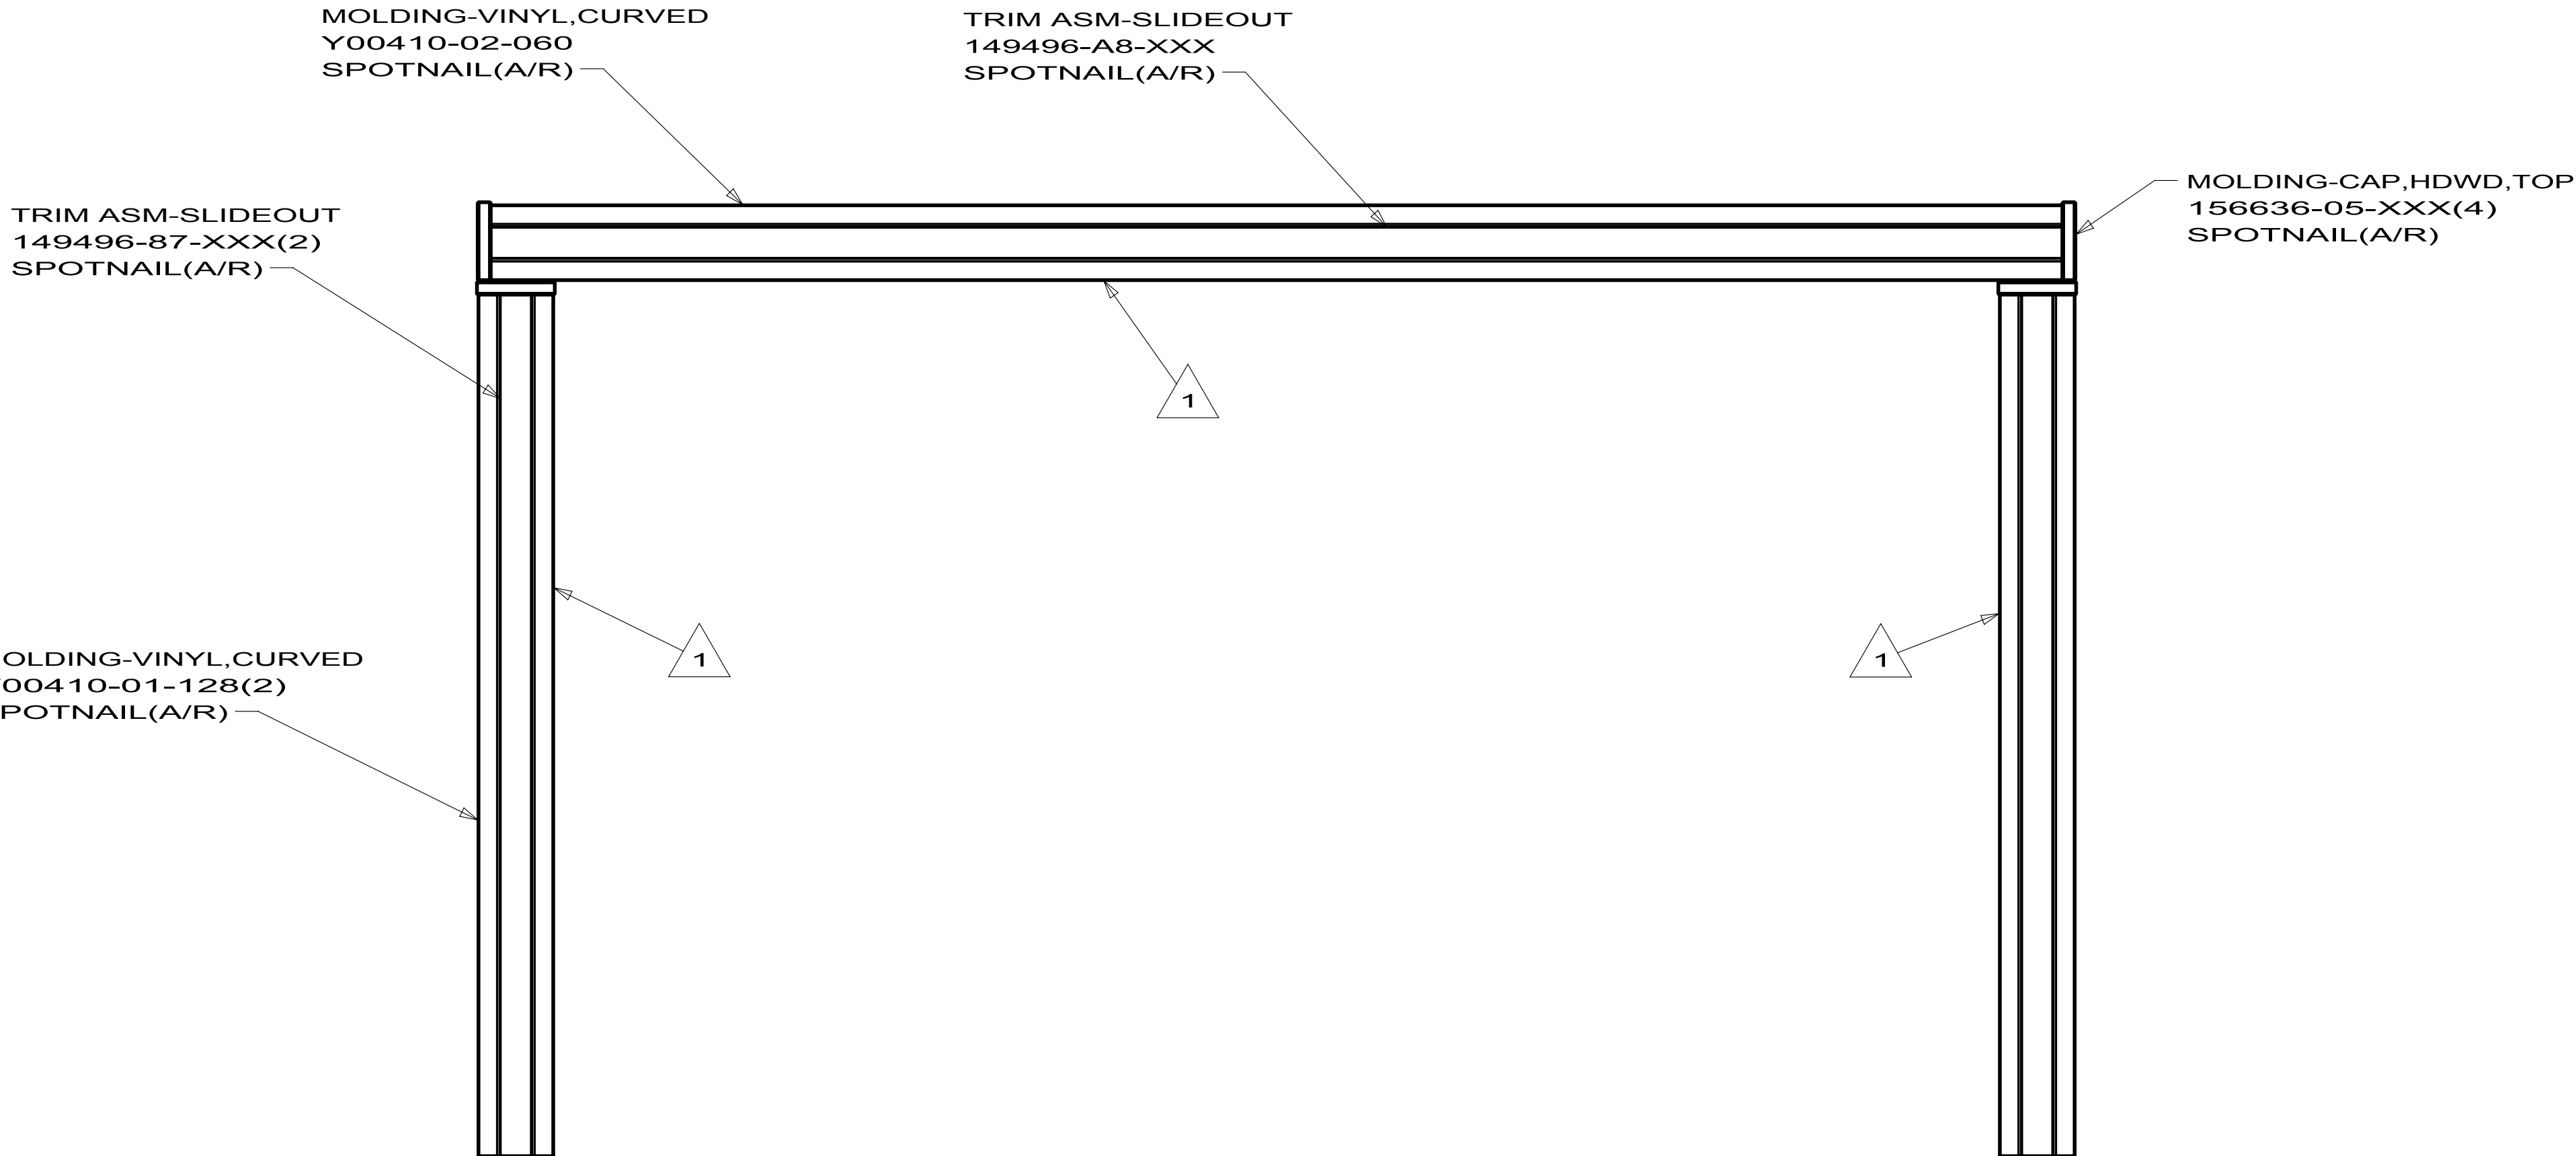

8

7

6

5

4

3

2

1

↑

8

7

6

5

4

3

2

1

D


C


B


A

→

←

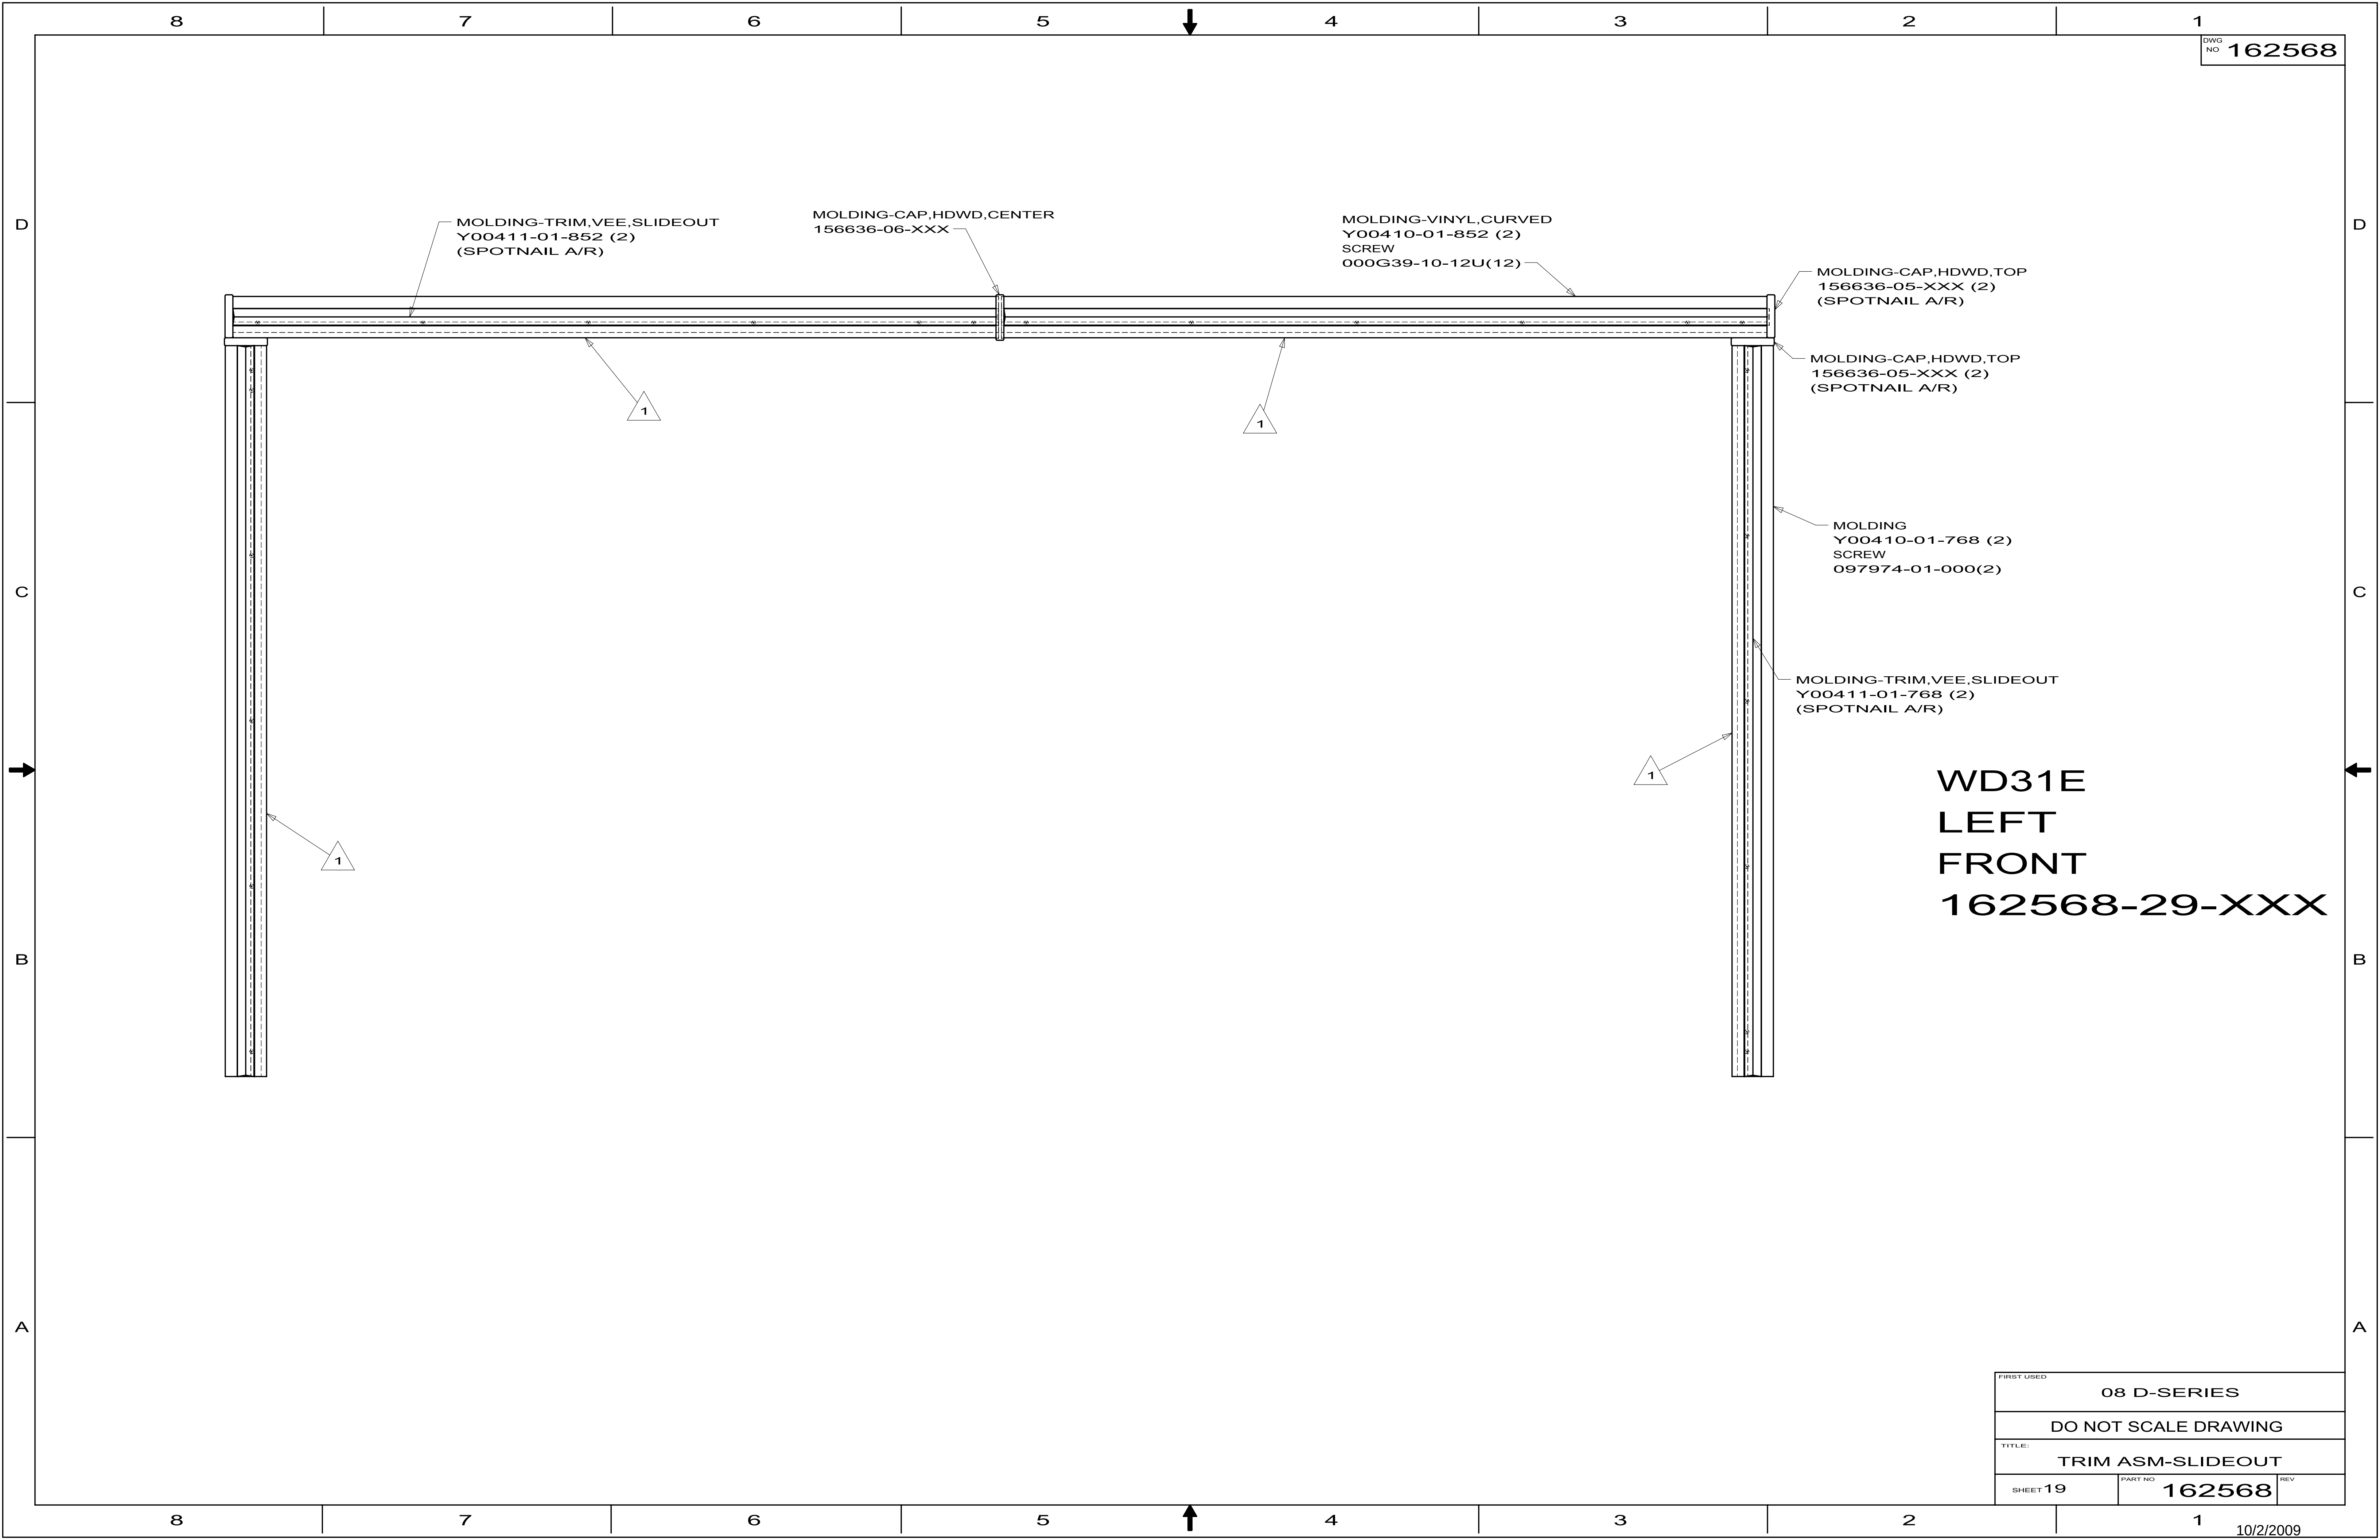

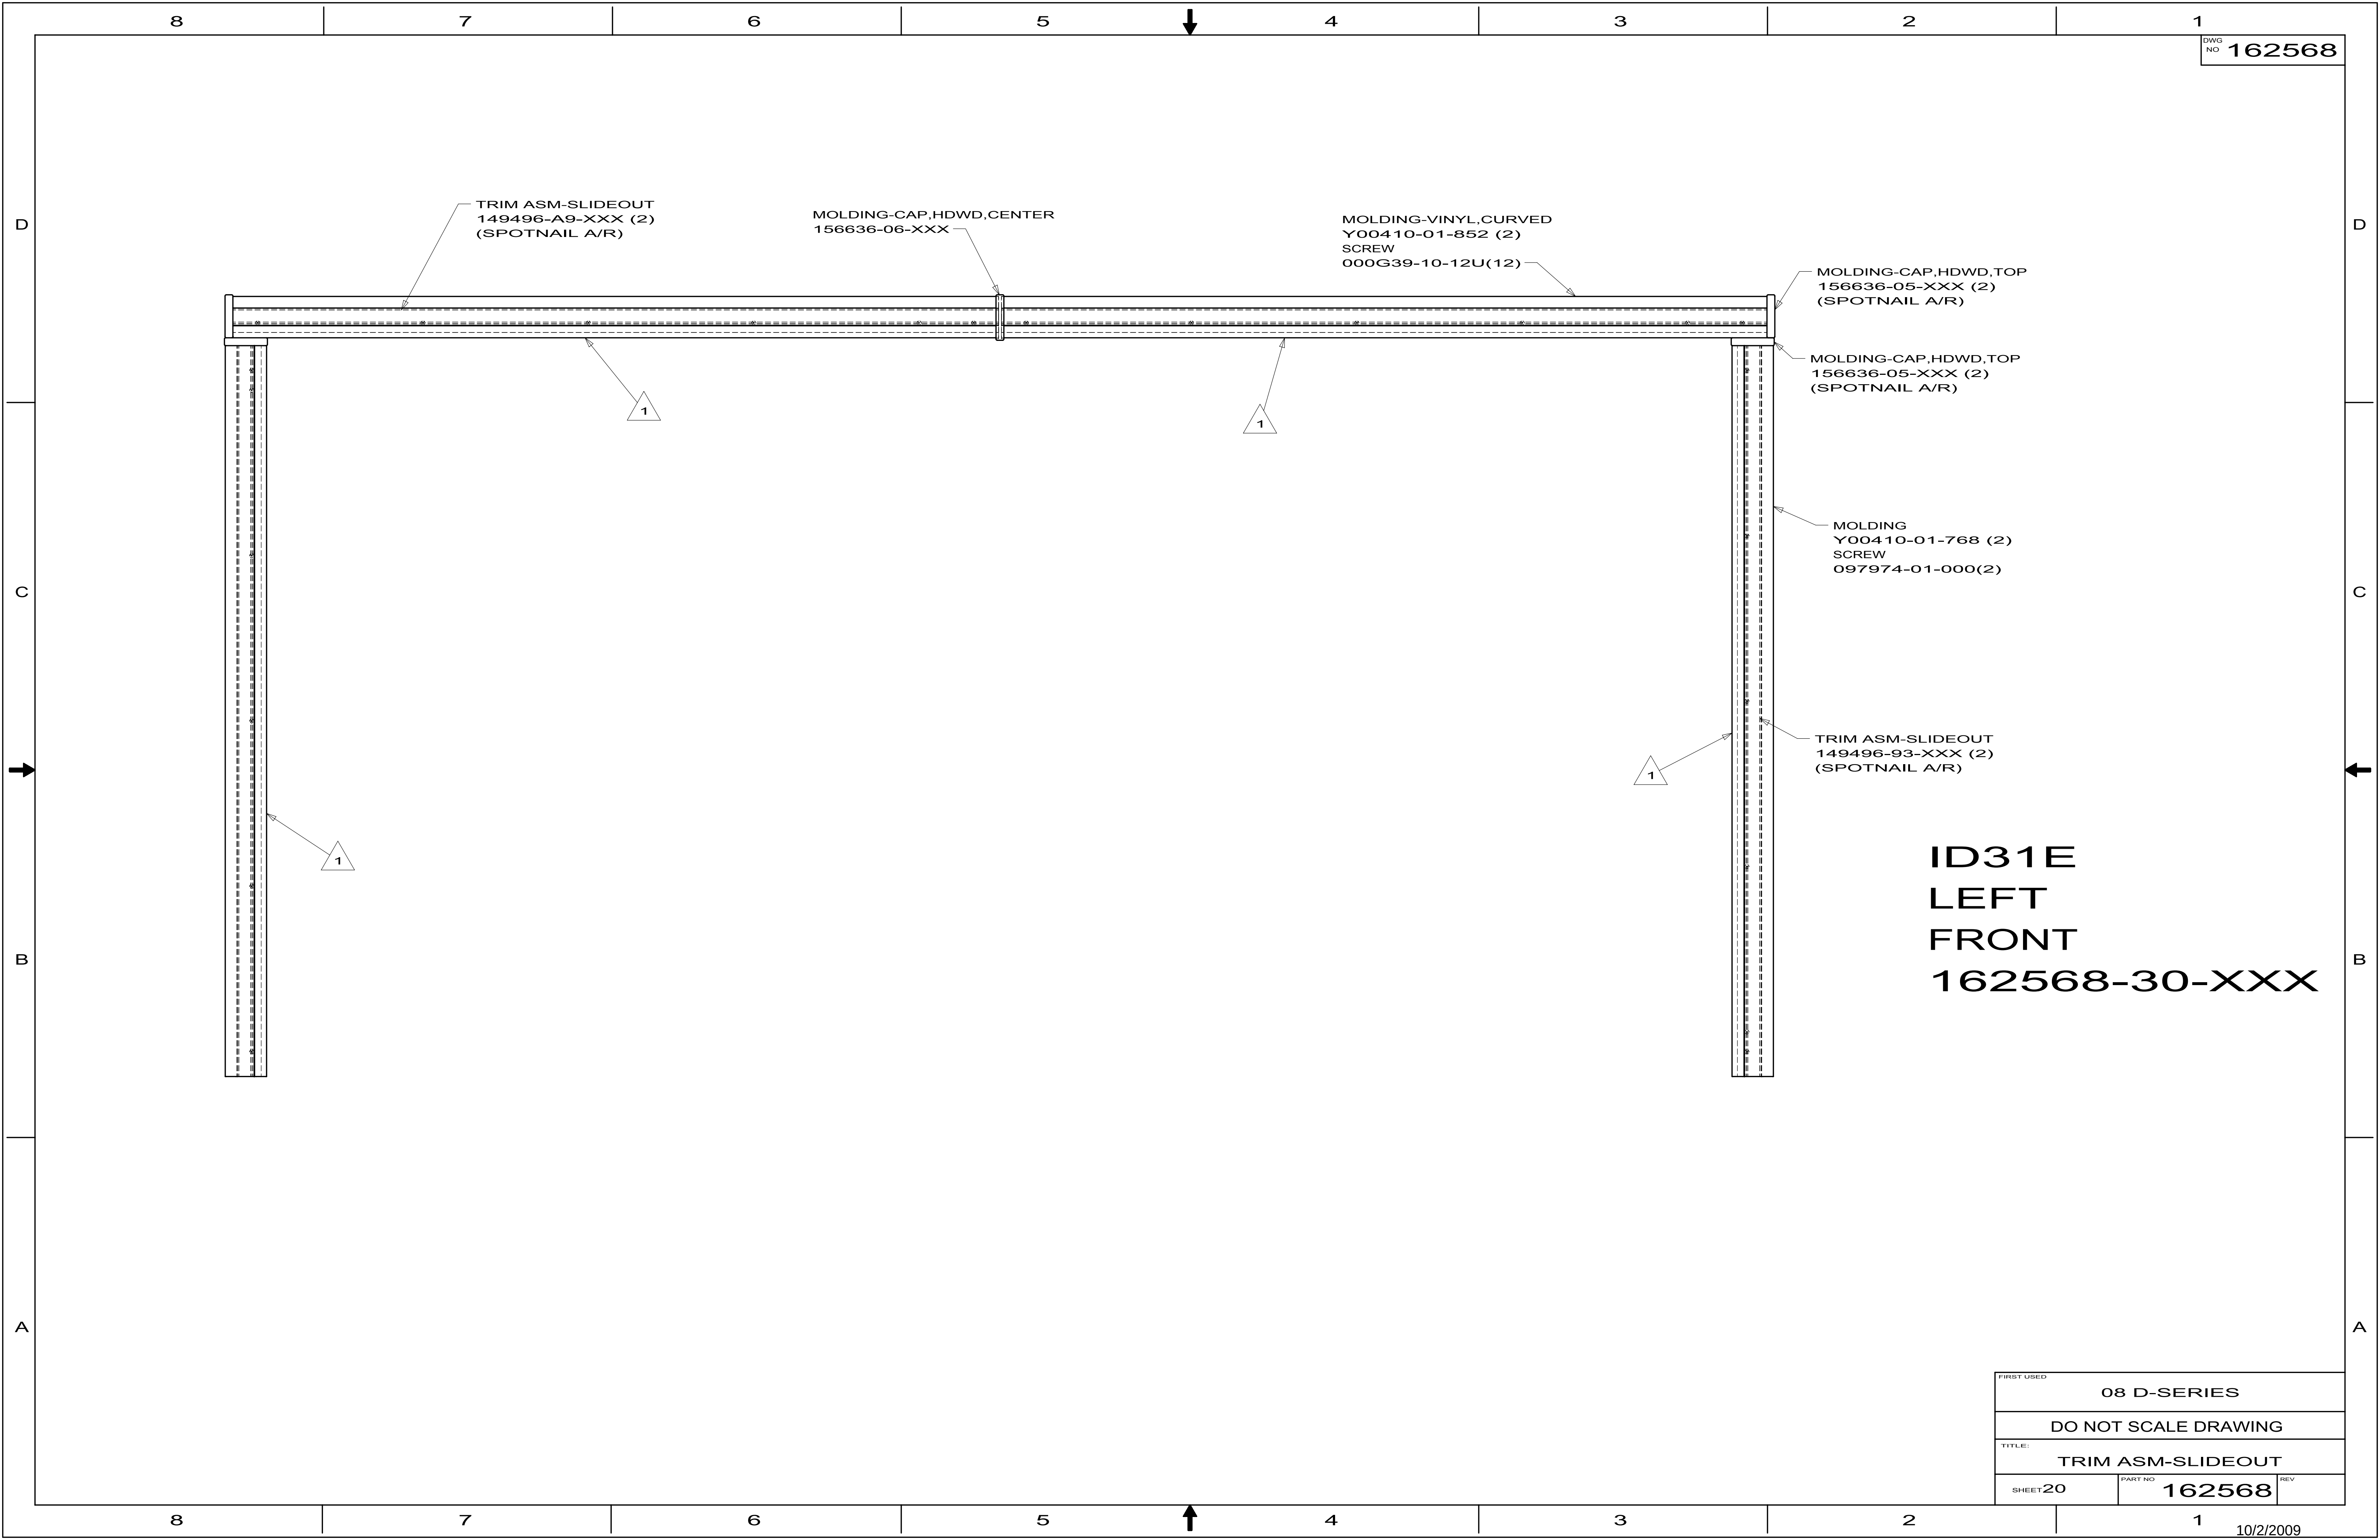

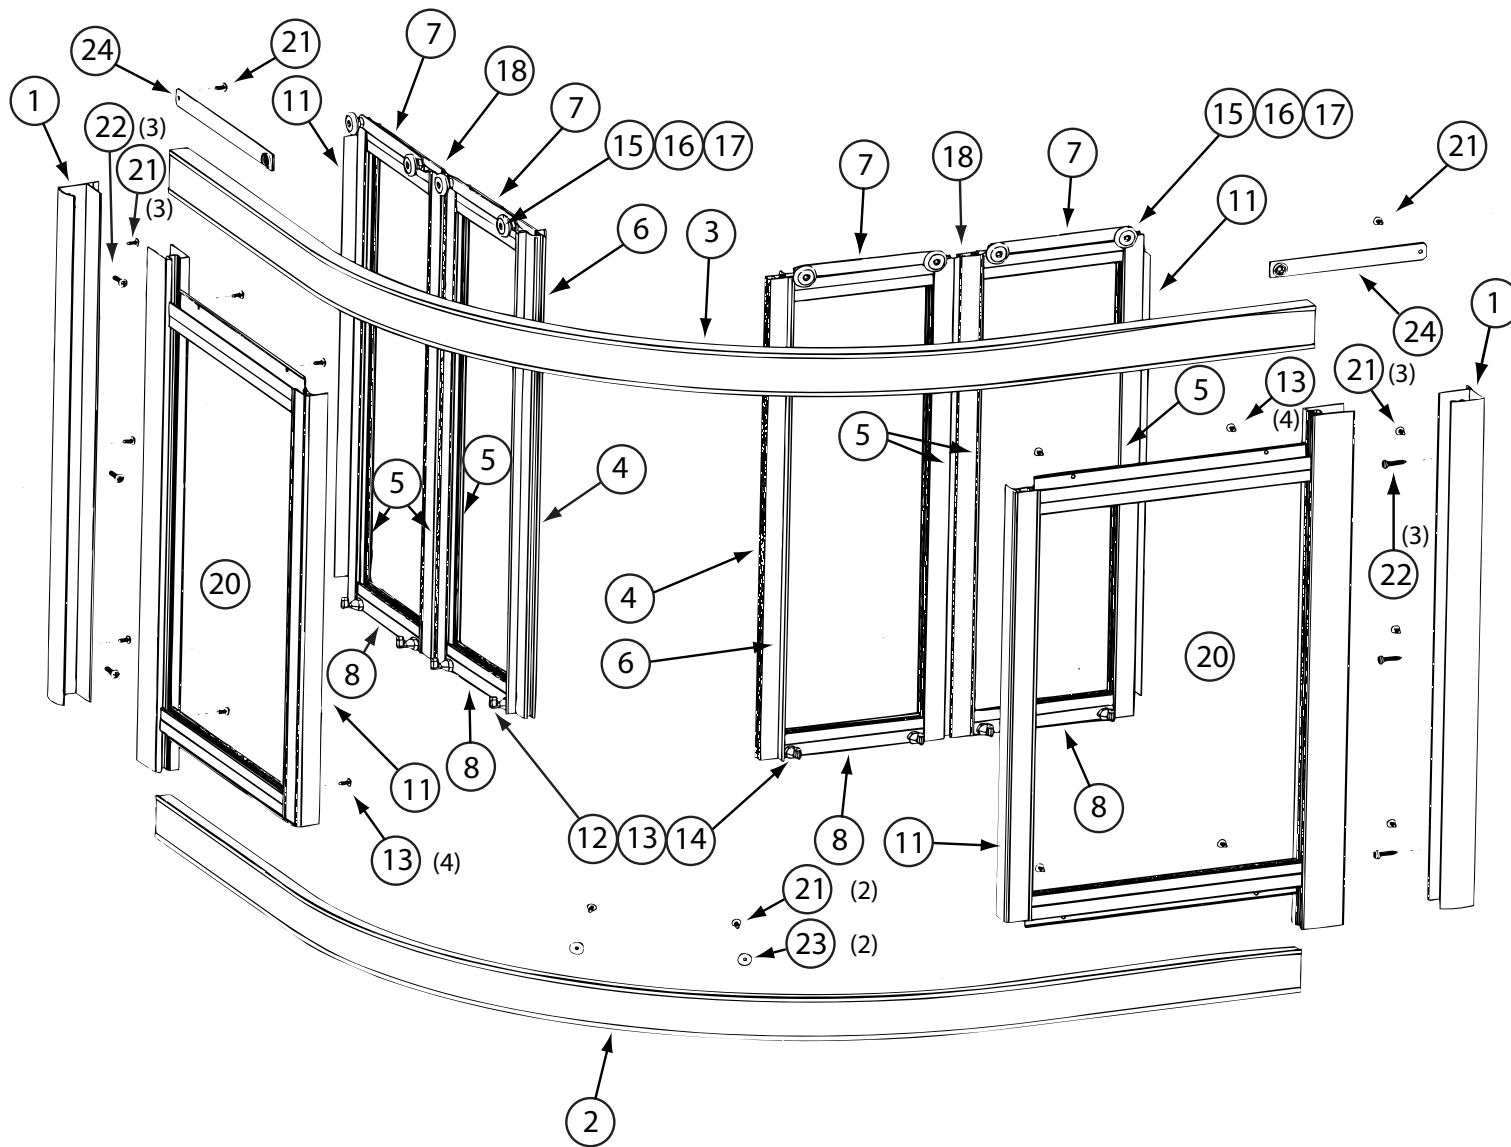

166194-01-01A

166194-01-01A (CONTINUED)			
KEY	PART NUMBER	U/M DESCRIPTION	VENDOR NO.
1	164096-02-700	EA JAMB/WALL - SATIN PLATINUM	970SP
2	164096-02-701	EA SILL - SATIN PLATINUM	701SP
3	164096-02-702	EA HEADER - SATIN PLATINUM	702SP
11	164096-02-703	EA VINYL - EDGE	C712C
12	164096-02-704	EA DOOR GUIDE - BOTTOM	CP506
13	164096-02-705	EA SCREW - F/BOTTOM DOOR GUIDE	638THS-SP
14	164096-02-706	EA WASHER - F/BOTTOM DOOR GUIDE	062WASHER
15	164096-02-707	EA ROLLER	PN707
16	164096-02-708	EA SCREW - F/ROLLER	83212HEX-SP
17	164096-02-712	EA ROLLER BUSHING	FW8-125
18	164096-02-709	EA VINYL - PANEL CONNECTING	C710C
19	164096-02-713	EA FLOATING MAGNET - 6'	98-48
21	164096-02-710	EA SCREW/ATTACHMENT - PLATINUM	638PHPT-SP
23	164096-02-711	EA BUMPER	5171C
24	166194-01-700	EA STRAP/TRAVEL - W/SNAP-CLEAR	C234C
	166194-01-701	EA DOOR PANEL/FLAT - COMPLETE	WBS32.65P-ADP
	166194-01-702	EA STILE DOOR PULL - 63 3/8"	717S
	166194-01-703	EA RAIL/DOOR TOP - 5 1/2"	707S
	166194-01-704	EA RAIL/DOOR BOTTOM - 5 1/2"	708S
		CONTACT WINNEBAGO PART SALES FOR UNLISTED COMPONENT(S)	