




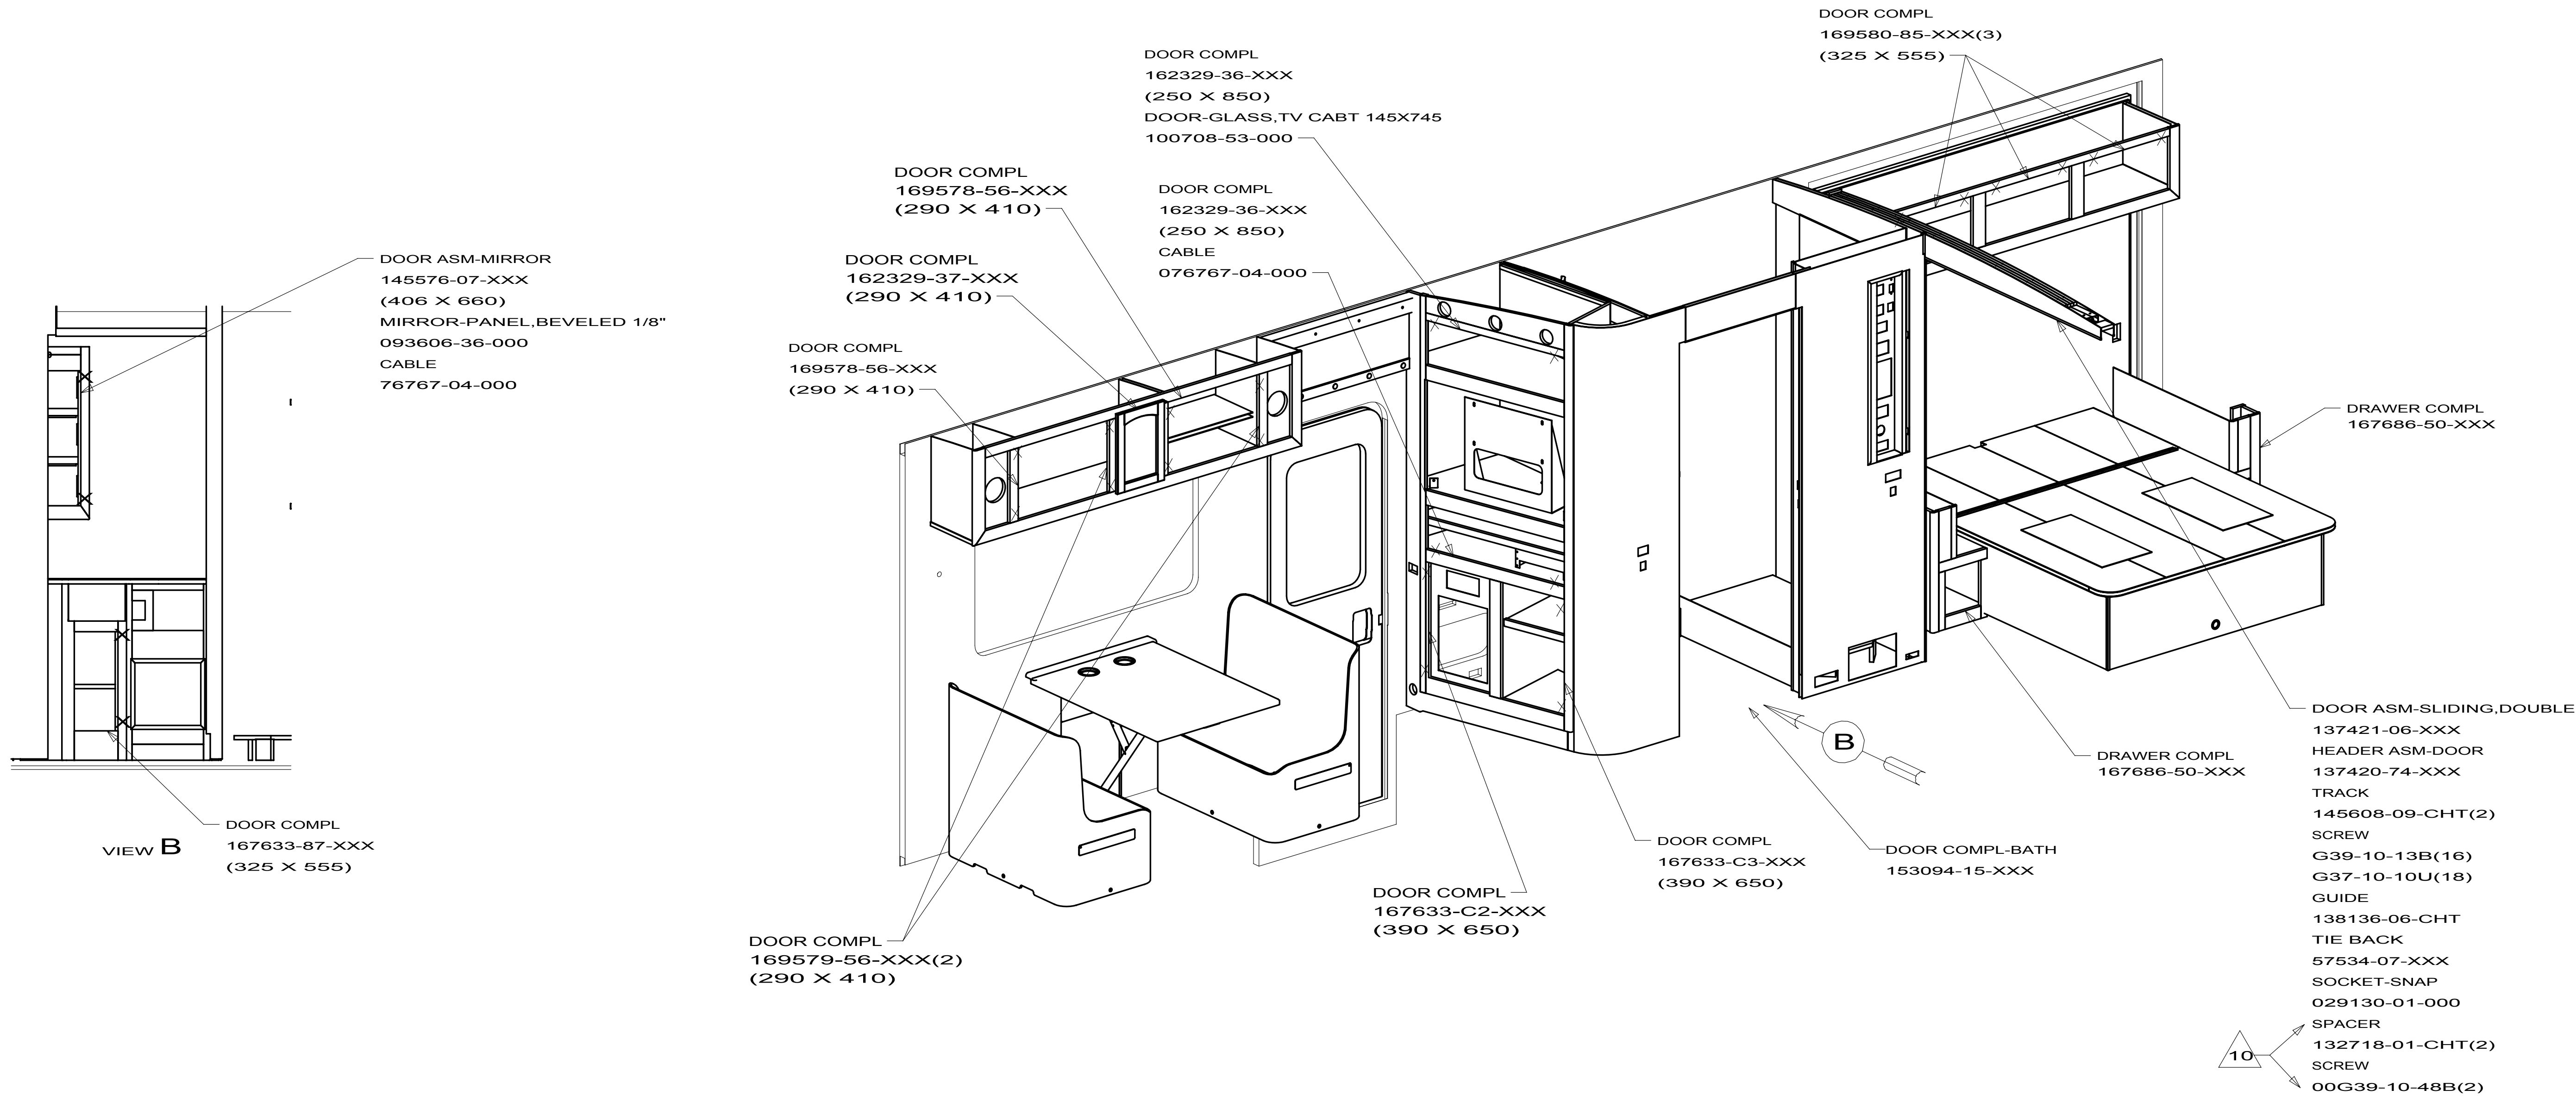

VIEW B

FIRST USED		
10 J32H		
DO NOT SCALE DRAWING		
TITLE:		
FLOOR PLAN-CABT & APPLIANCE		
SHEET 2	PART NO 170799	REV

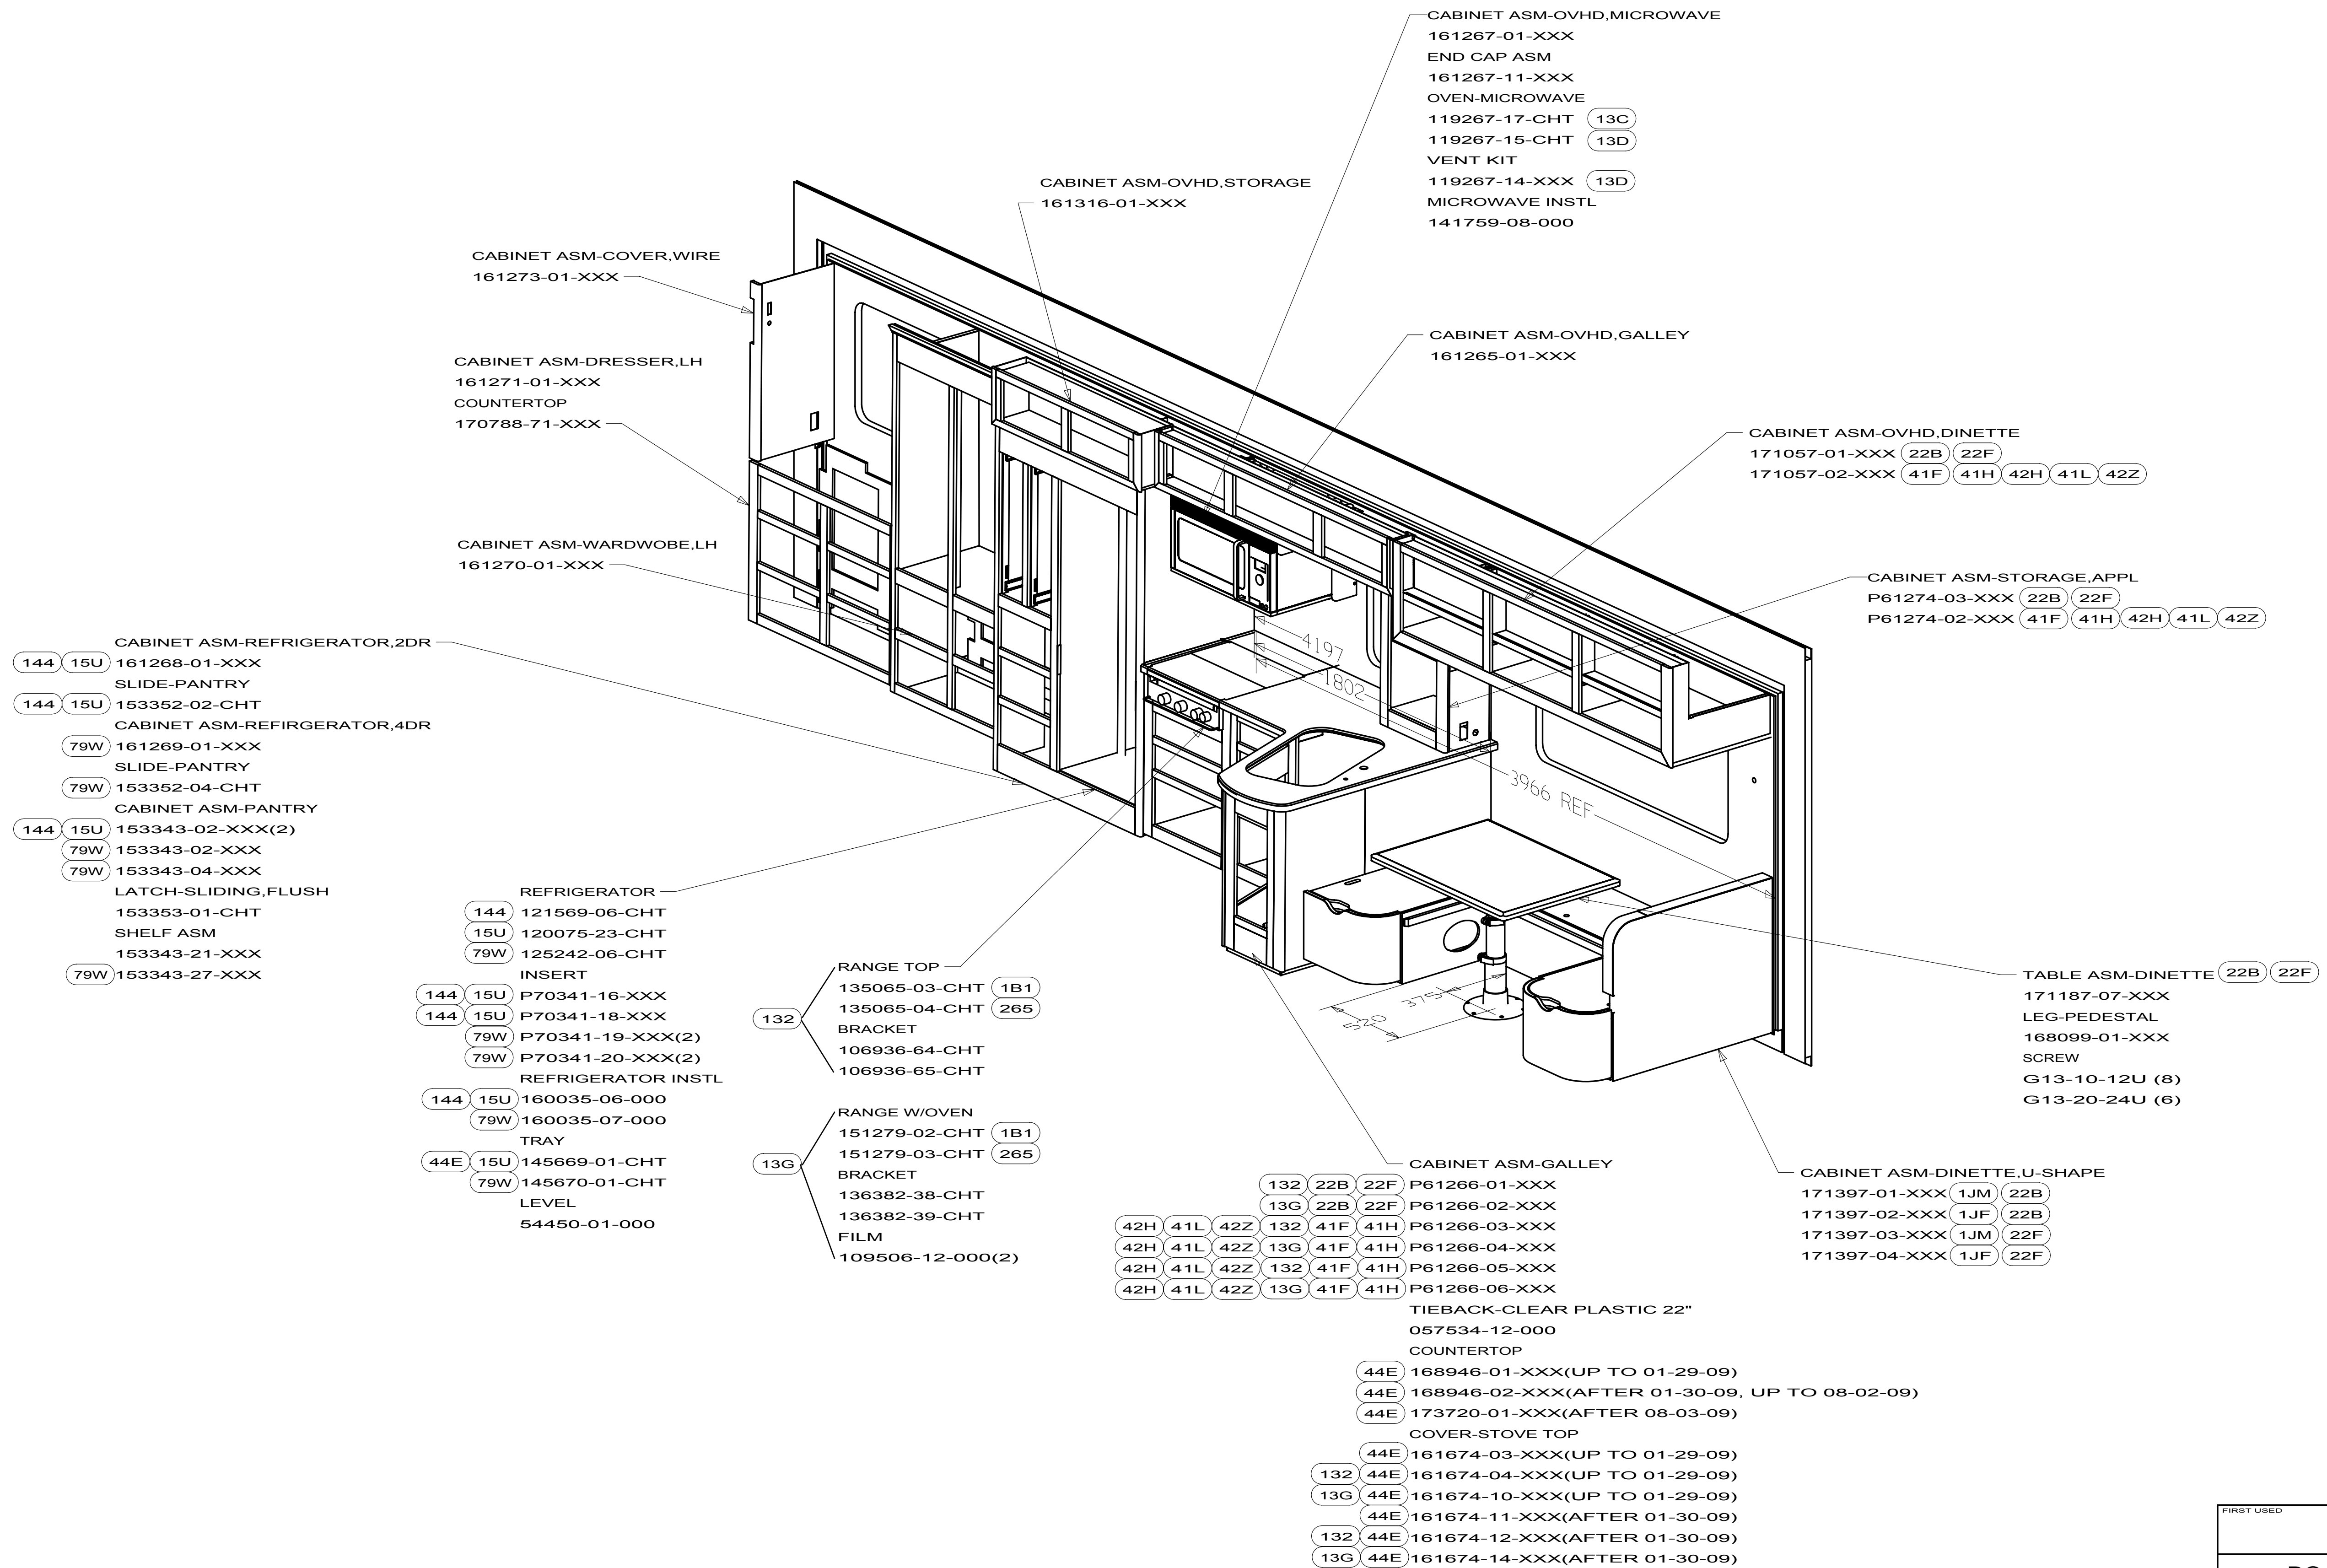

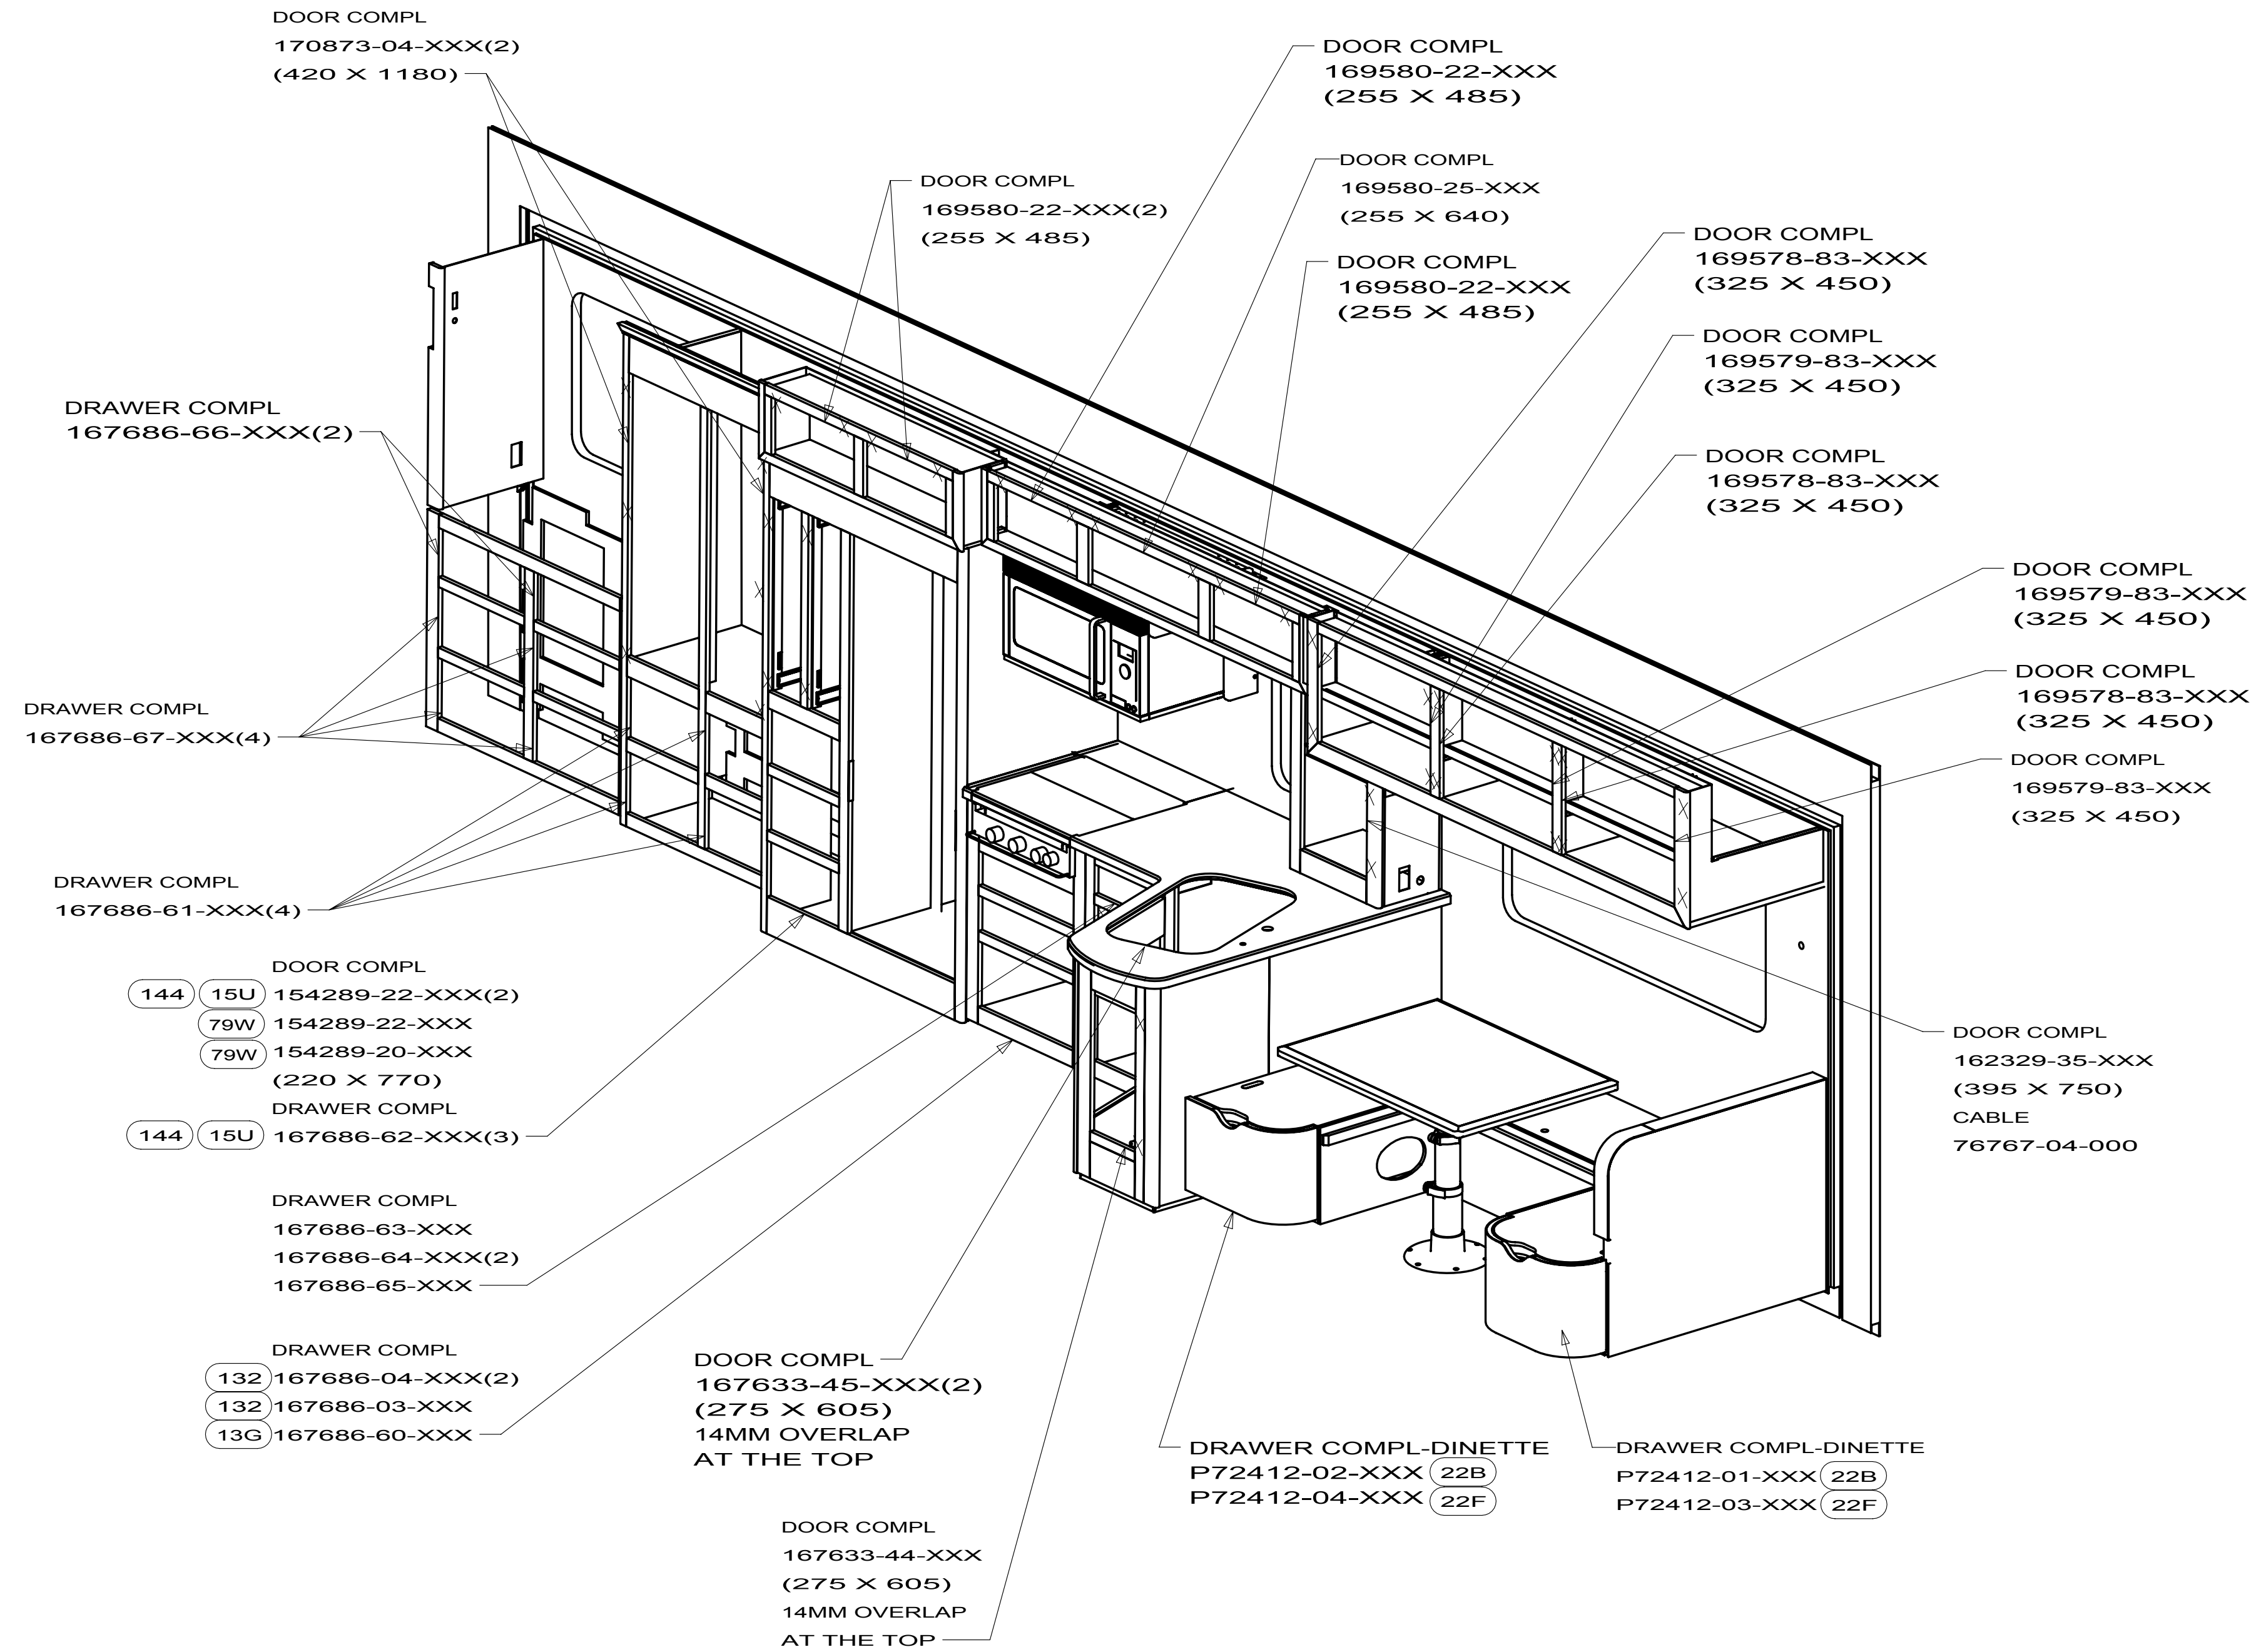


FIRST USED		
10 J32H		
DO NOT SCALE DRAWING		
TITLE:		
FLOOR PLAN-CABT & APPLIANCE		
SHEET 4	PART NO 170799	REV


D37L
J32H
J35P
J38N
P34Y
P39N
P40L
R40BD
R40WD

107821-02

FIRST USED		
STANDARDS		
DO NOT SCALE DRAWING		
TITLE:		
GAS SPRING INSTL		
SHEET 2	PART NO 107821	REV

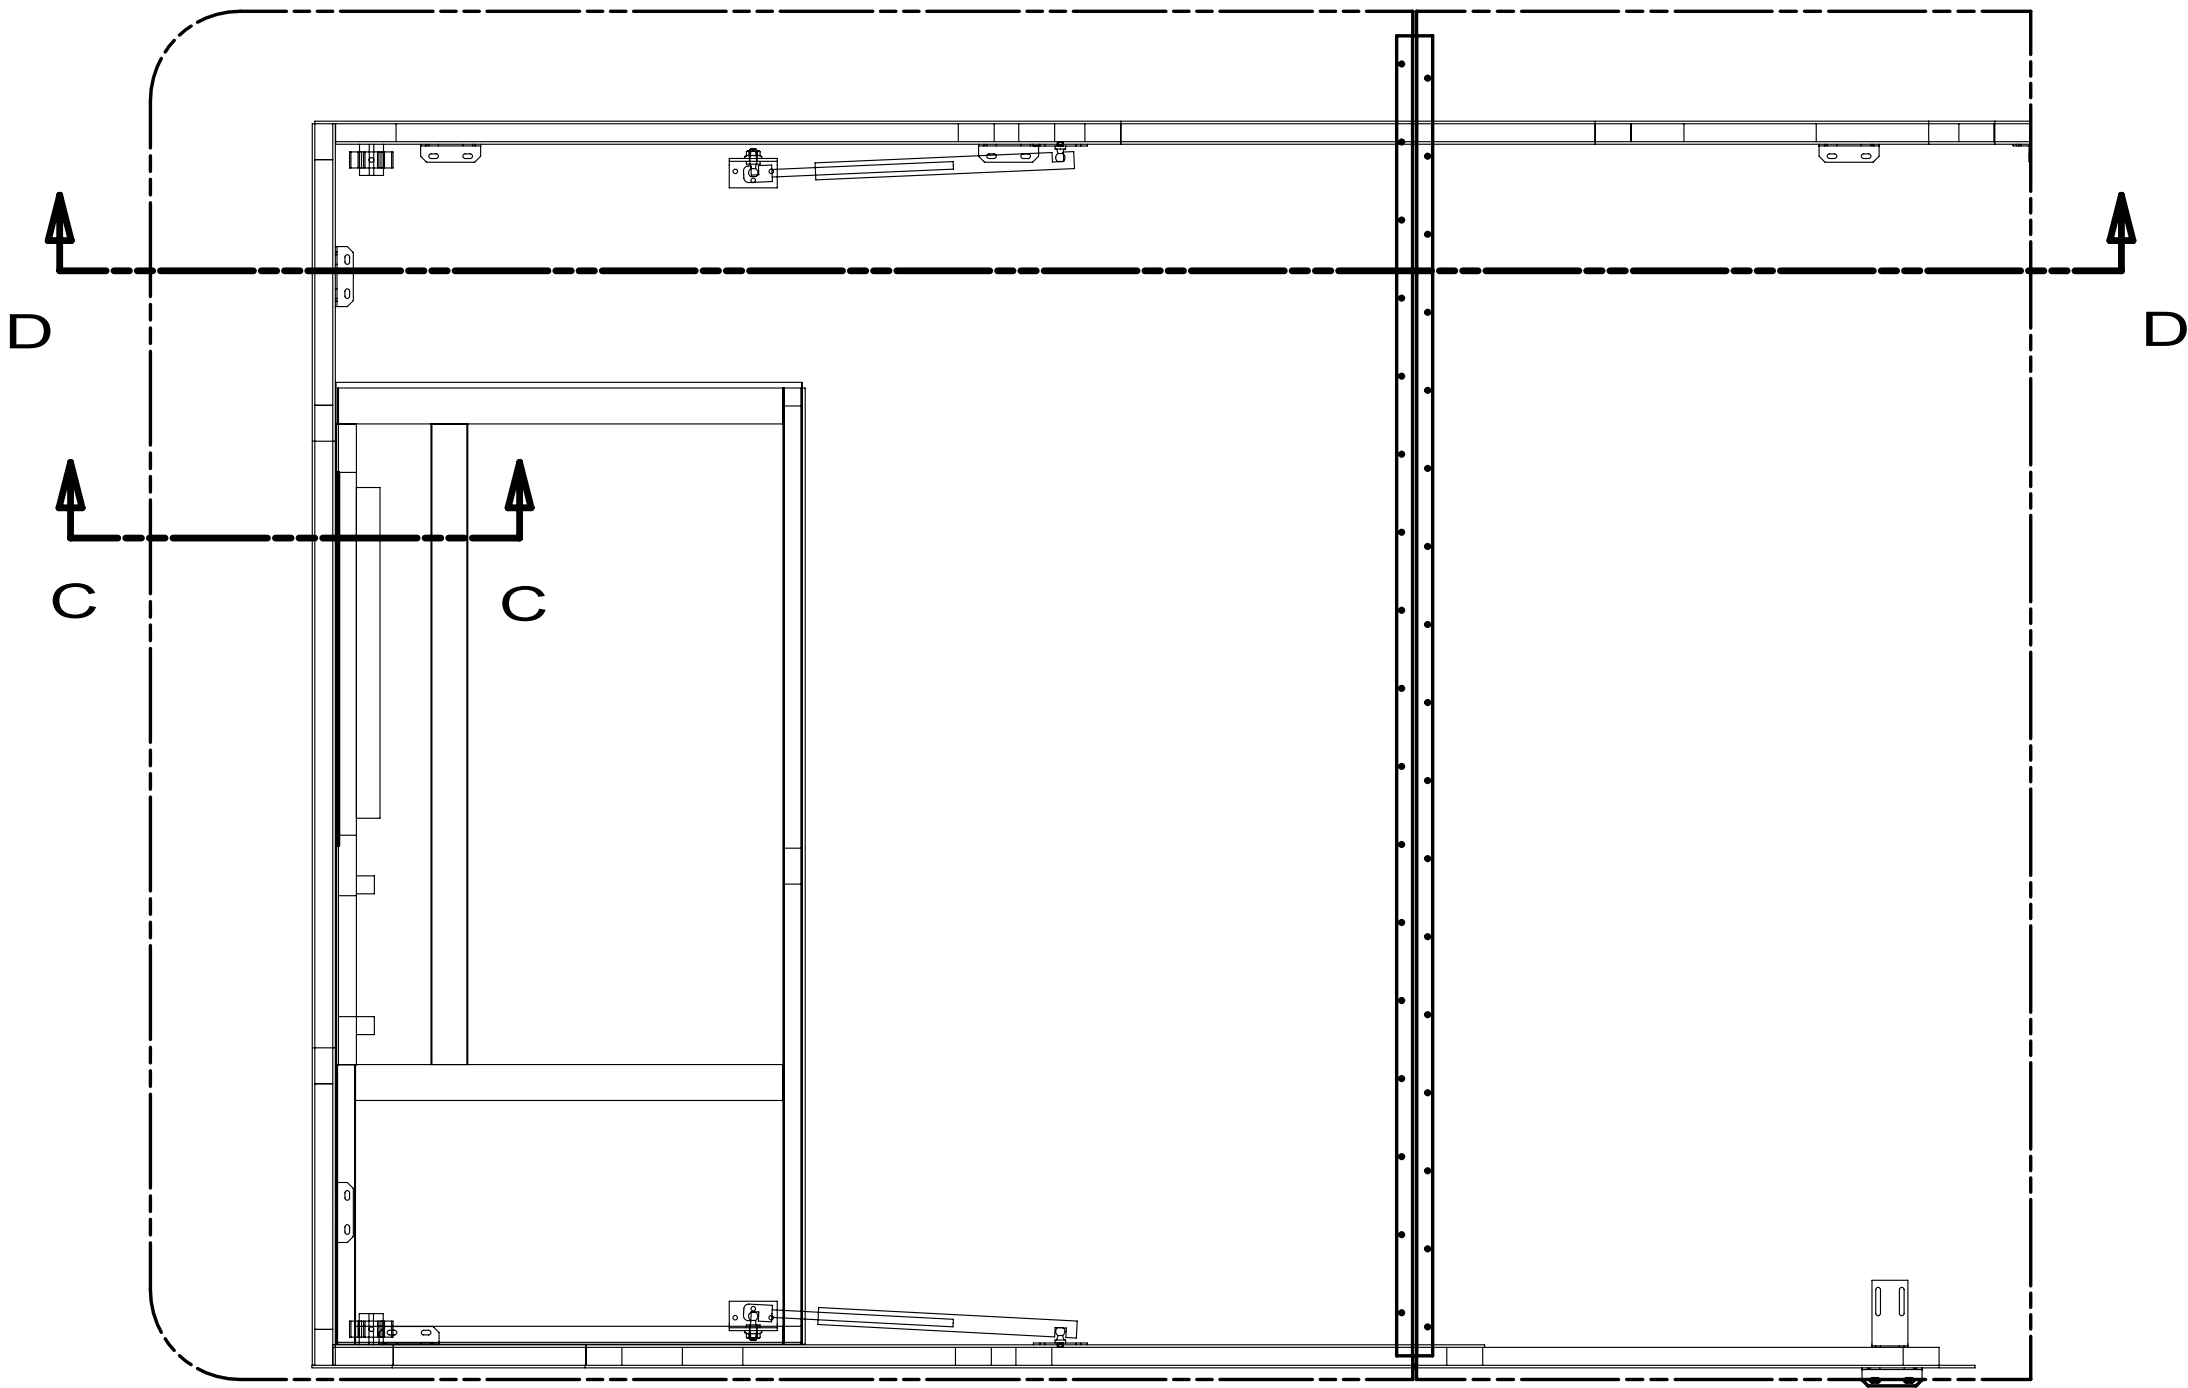


DOWEL-WOOD, DRILLED
101577-03-CHT
SCREW
G11-10-32P (2)
CLIP-GRIPPER
091952-01-000 (2)
SCREW
G67-10-129 (2)

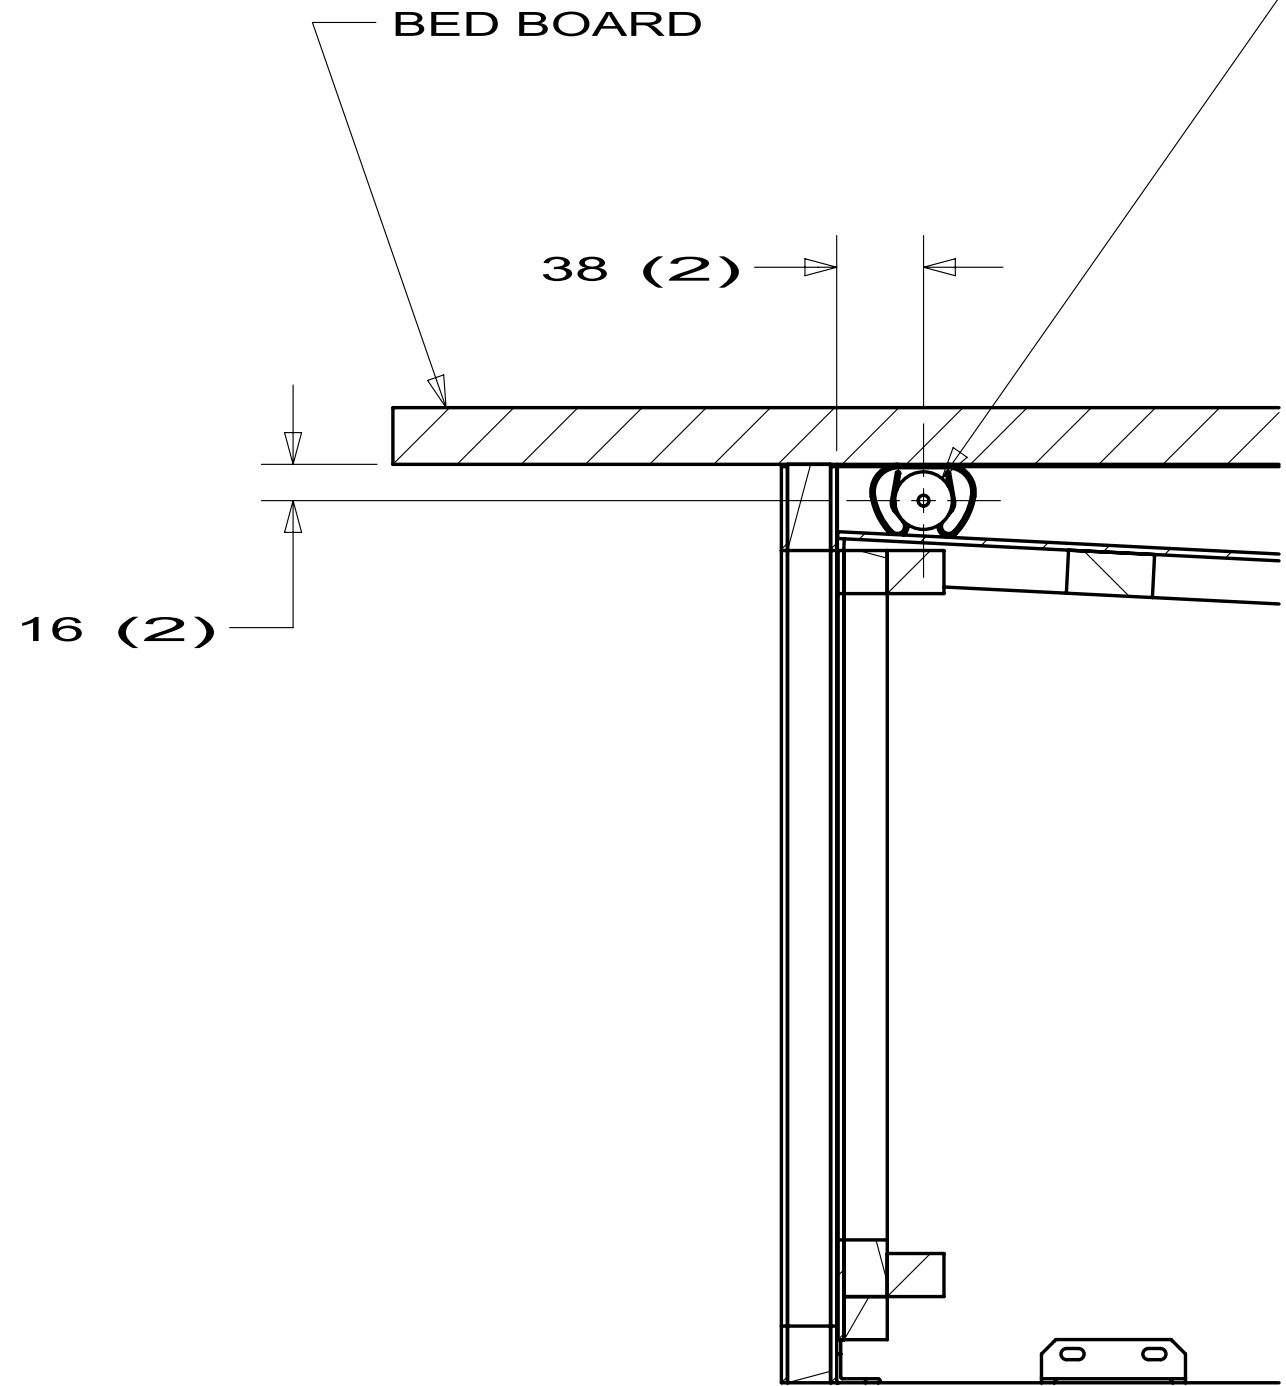

SECTION C-C

GAS SPRING 1
142569-15-000 (2)
BRACKET ANGLE 2
126263-06-CHT (2)
BRACKET FLAT 2
126263-08-CHT (2)
SCREW
142261-03-CHT (12)


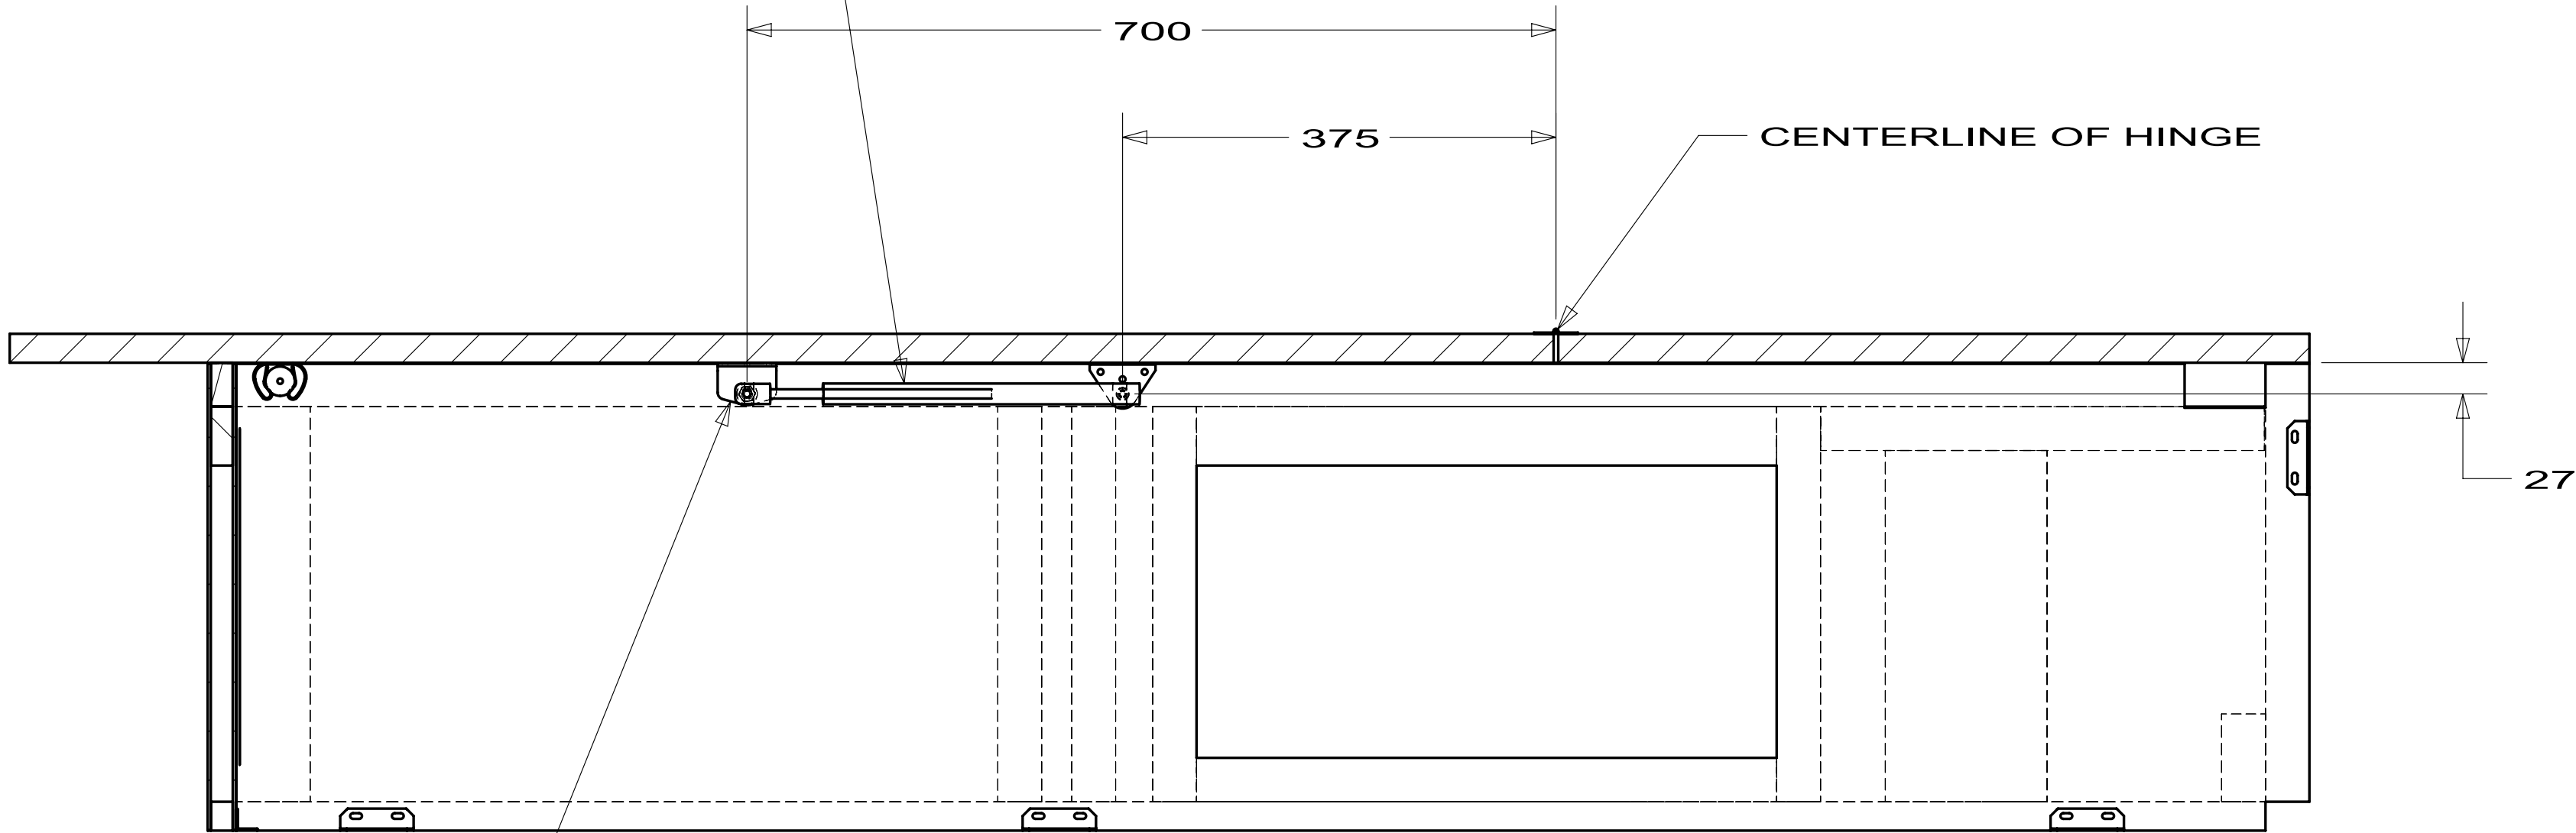


SECTION D-D


FASTEN TO
UNDERSIDE OF
BED BOARD

49M J32H
48A 49B P34Y
48D 49C P40L
49M R40BD
107821-03

FIRST USED		
STANDARDS		
DO NOT SCALE DRAWING		
TITLE:		
GAS SPRING INSTL		
SHEET 3	PART NO 107821	REV

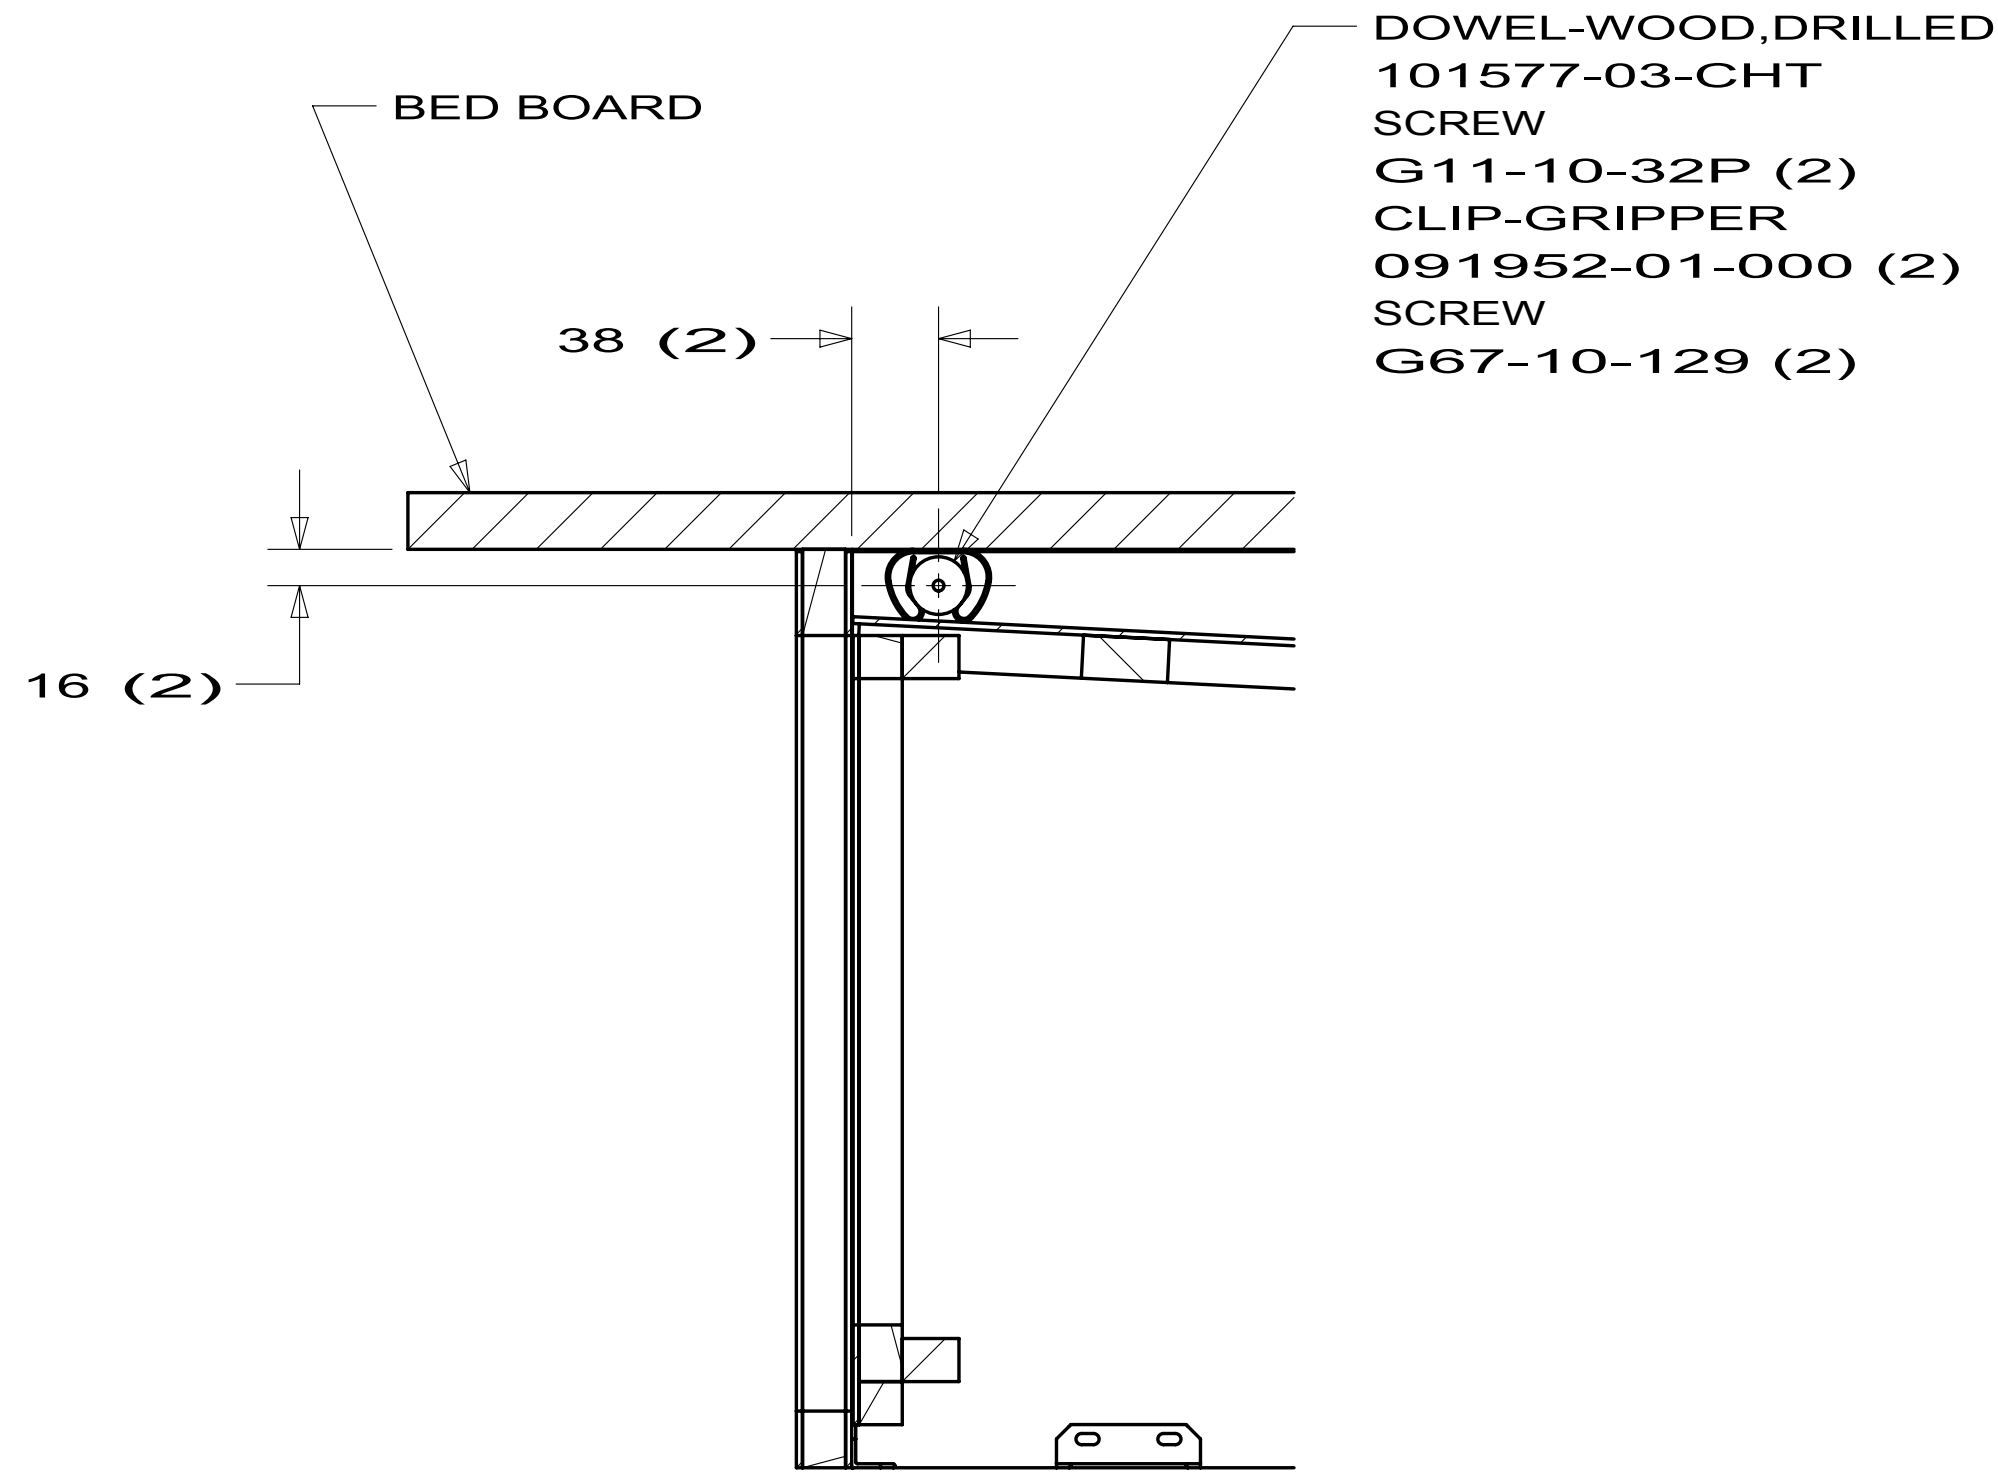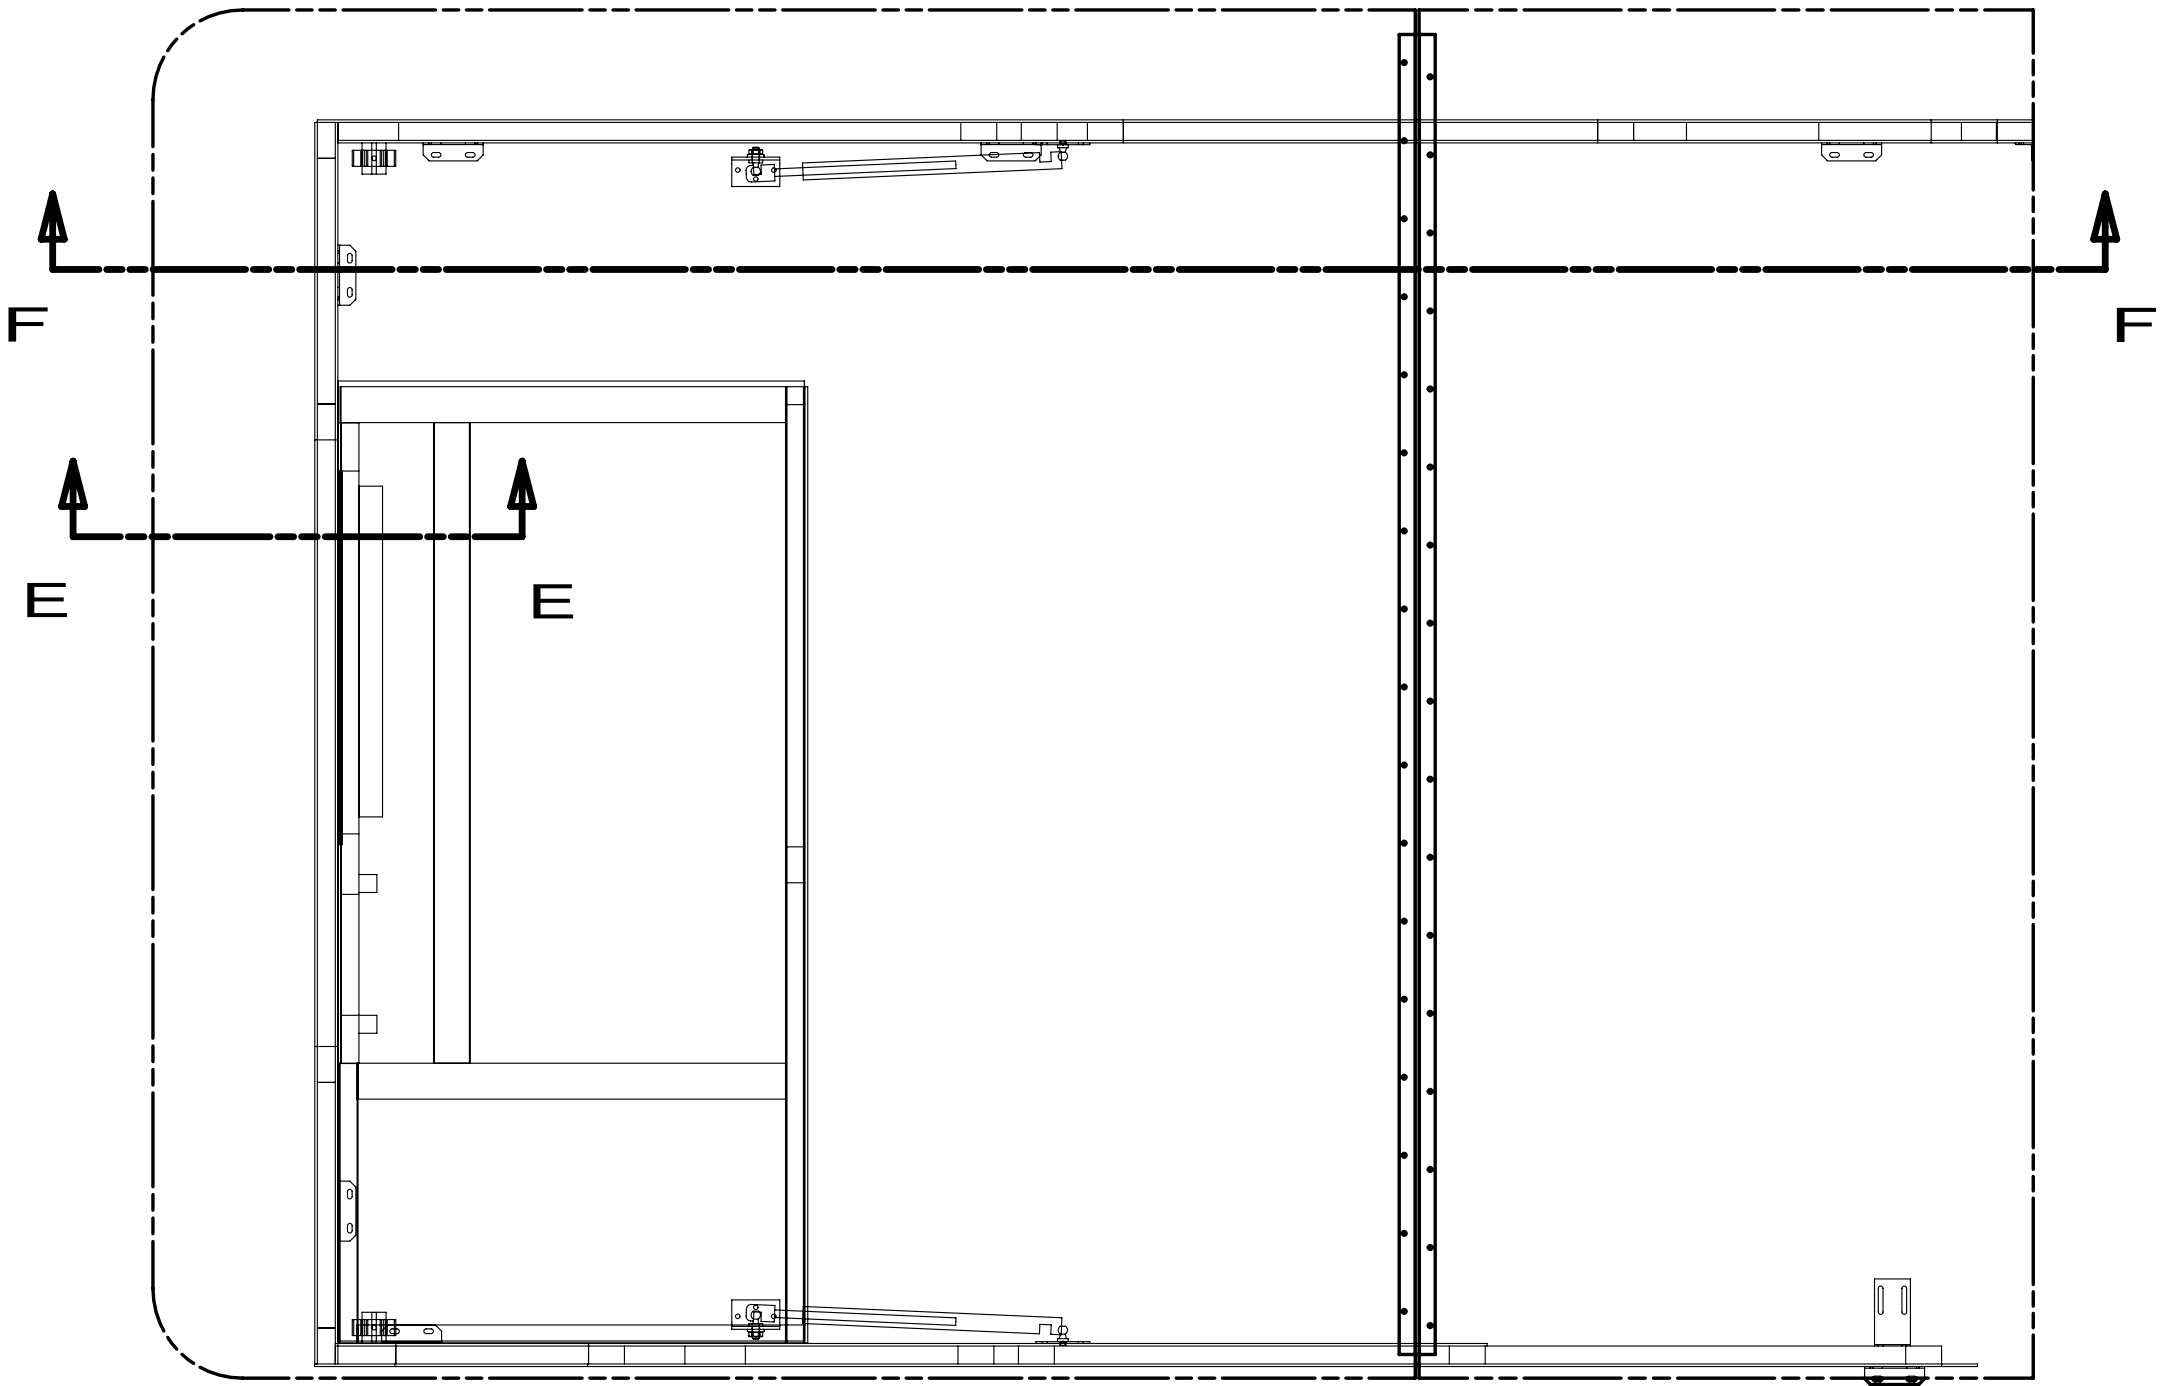

SECTION E-E

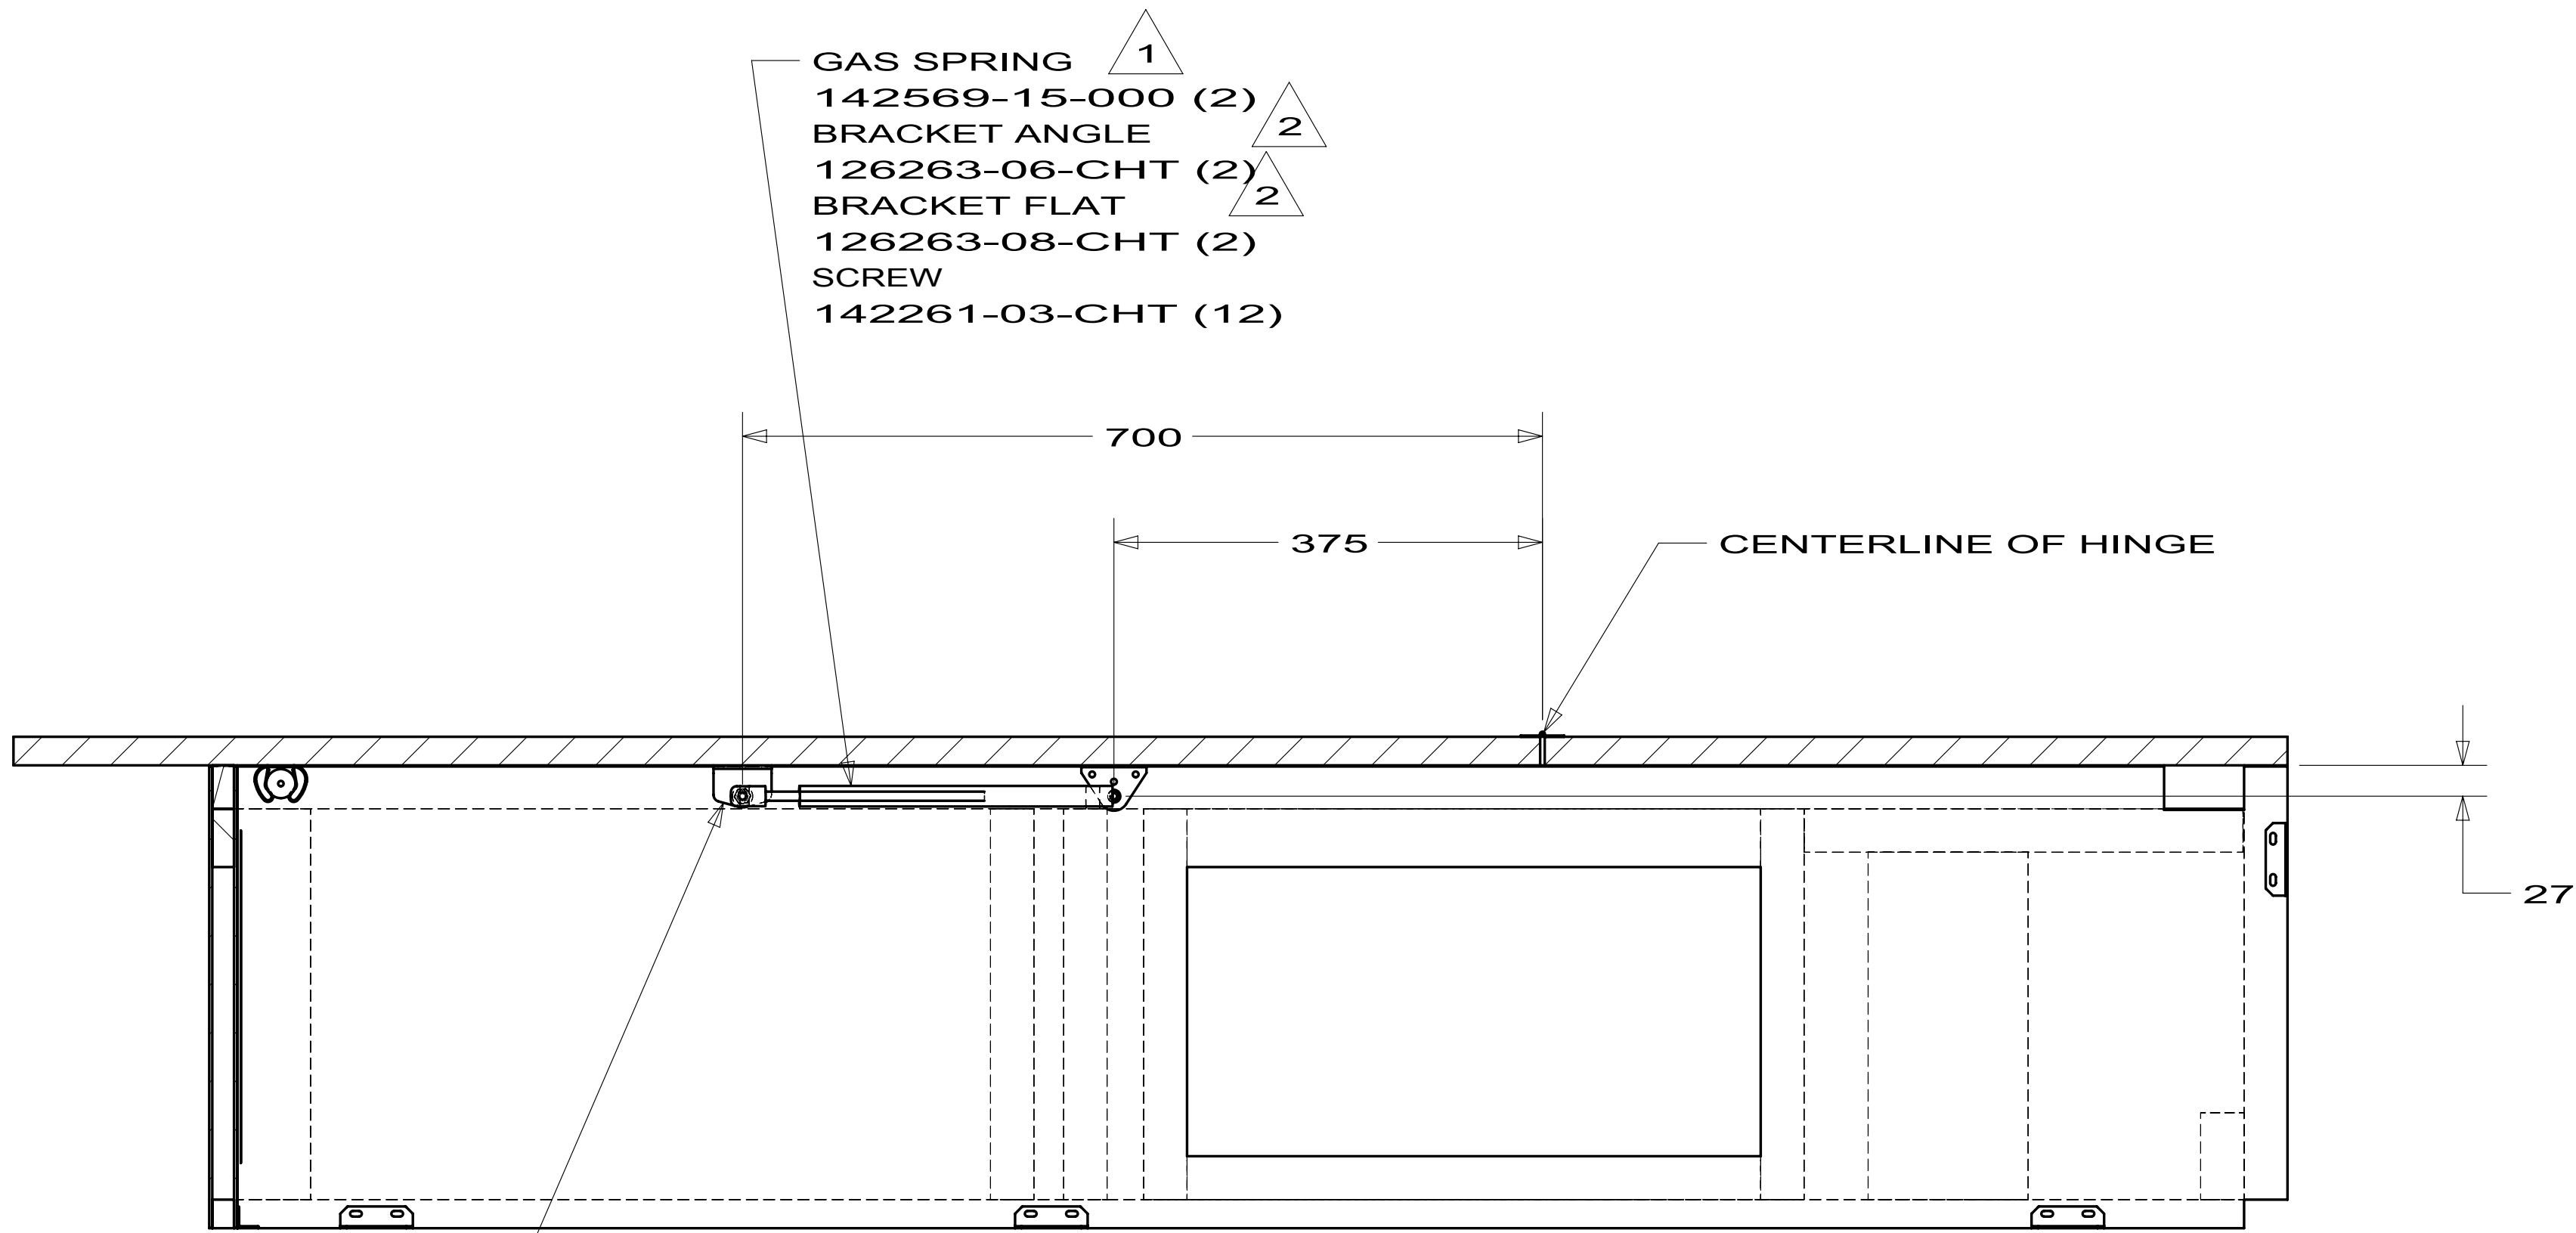

SECTION F-F

119267-10-02A			
KEY	PART NUMBER	U/M DESCRIPTION	VENDOR NO.
	119267-04-700	EA FILTER-GREASE	BOO2
	119267-04-704	EA LIGHT COVER-F/MOD R1480/1850	FANGKB009MRYO
	119267-10-700	EA BRACKET/MOUNTING	FANGTB005MRY0
	119267-15-700	EA SUPPORT - F/GLASS TRAY	FROLPB025MRKO


119267-12-02A			
KEY	PART NUMBER	U/M DESCRIPTION	VENDOR NO.
	119267-04-700	EA FILTER-GREASE	BOO2
	119267-04-703	EA PLATE - MOUNTING	FANGTB003MRY0
	119267-04-704	EA LIGHT COVER-F/MOD R1480/1850	FANGKB009MRYO
	119267-04-705	EA SCREW	LX-BZB011MREO
	119267-12-701	EA SUPPORT - F/GLASS TRAY	FROLPB020MRKO
	119267-12-702	EA RACK - HIGH	FAMI-B006MR0
	119267-12-703	EA RACK - LOW	FAMI-B005MR0
	119267-12-704	EA LOUVER - EXHAUST	PDIF-BO13MRKO

119267-15-01A			
KEY	PART NUMBER	U/M DESCRIPTION	VENDOR NO.
	119267-04-700	EA FILTER-GREASE	BOO2
	119267-15-700	EA SUPPORT - F/GLASS TRAY	FROLPB025MRKO
	119267-15-701	EA TRAY - GLASS	NTNT-A10WREZ

119267-17-01A			
KEY	PART NUMBER	U/M DESCRIPTION	VENDOR NO.
	119267-04-700	EA FILTER-GREASE	BOO2
	119267-04-703	EA PLATE - MOUNTING	FANGTB003MRY0
	119267-17-700	EA TURNTABLE-GLASS	NTNT-A114WREZ


KEY	PART NUMBER	U/M	DESCRIPTION
1	121568-03-700	EA	RETAINER - DOOR PANEL/BLACK
2	120075-01-701	EA	HINGE-TOP RH/BOTTOM LH(DOOR)
3	121568-03-701	EA	BUSHING - HINGE PIN/GRAY
4	121568-03-702	EA	DOOR LINER - W/TRIM/BLACK
5	120075-01-702	EA	CAP, (HINGE PLUG)
6	120075-12-700	EA	HANDLE(CONTOUR)TOP LH/BTM RH
6	120075-12-701	EA	HANDLE(CONTOUR)TOP RH/BTM LH
7	121568-03-705	EA	STORAGE LATCH - GRAY
8	120075-01-705	EA	HINGE-TOP LH/BOTTOM RH(DOOR)
9	120075-07-700	EA	DOOR BIN - SMALL/CLEAR
10	120075-07-701	EA	DIVIDER/DOOR BIN CLEAR

120075-23-01A
VENDOR NO.
619558
618511
619671
619627 - SMALL DOOR
618160
621105
621104
619648
618510
619006
619008

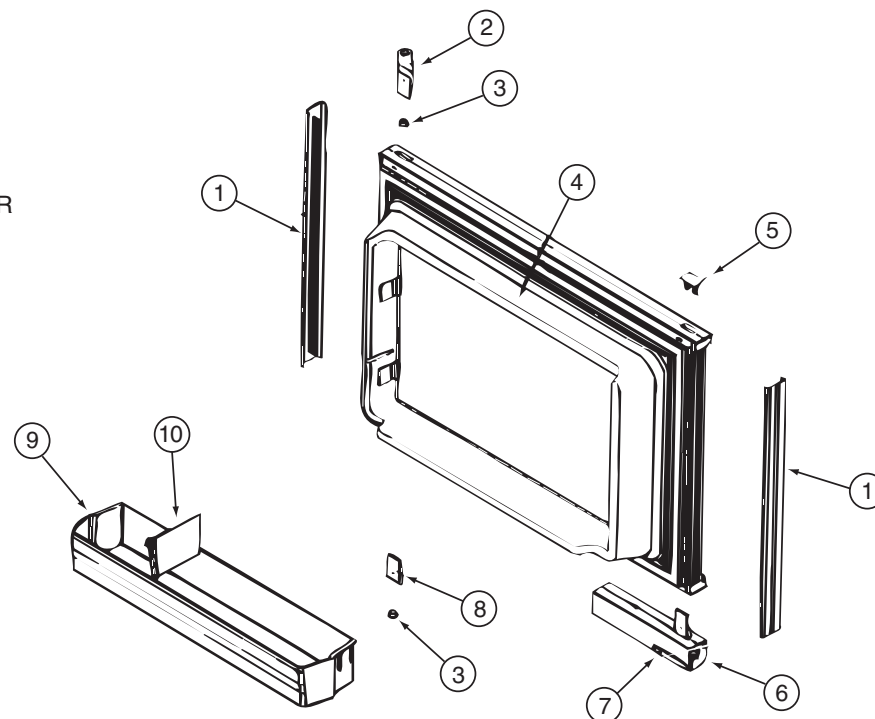


KEY	PART NUMBER	U/M	DESCRIPTION
1	120075-07-702	EA	RETAINER - DOOR PANEL/BLACK
2	120075-01-701	EA	HINGE-TOP RH/BOTTOM LH(DOOR)
3	121568-03-701	EA	BUSHING - HINGE PIN/GRAY
4	120075-07-703	EA	DOOR LINER - BLACK
5	120075-12-700	EA	HANDLE(CONTOUR)TOP LH/BTM RH
5	120075-12-701	EA	HANDLE(CONTOUR)TOP RH/BTM LH
6	121568-03-705	EA	STORAGE LATCH - GRAY
7	120075-01-705	EA	HINGE-TOP LH/BOTTOM RH(DOOR)
8	120075-07-700	EA	DOOR BIN - SMALL/CLEAR
8	120075-07-704	EA	DOOR BIN - LARGE/CLEAR
9	120075-07-701	EA	DIVIDER/DOOR BIN CLEAR

120075-23-01A (CONTINUED)
VENDOR NO.
619560
618511
619671
619631 - LARGE DOOR
621105
621104
619648
618510
619006
619005
619008

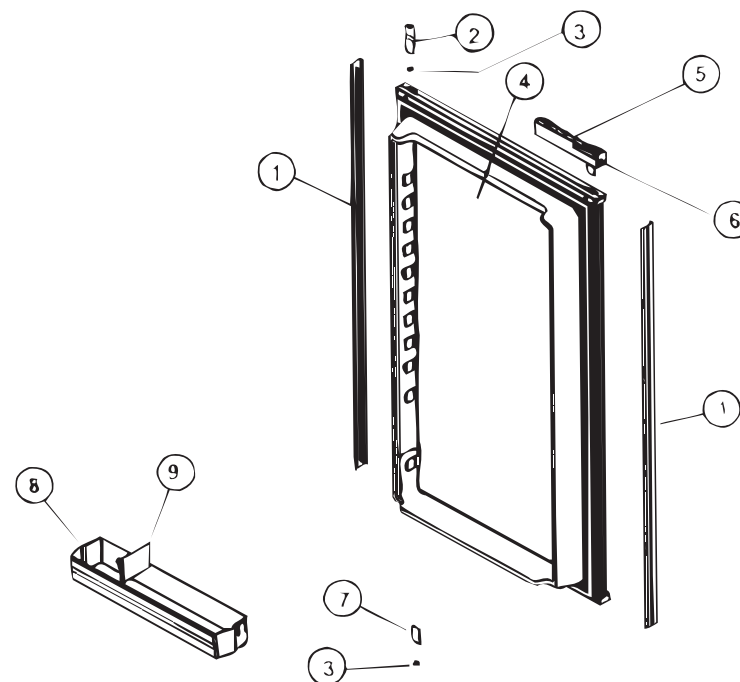


120075-16, 120075-17, 120075-18, 120075-19, 120075-20, 120075-21, 120075-22, 120075-23-01A (CONTINUED)

KEY	PART NUMBER	U/M	DESCRIPTION	VENDOR NO.
1	120075-20-700	EA	TRIM/TOP ASM W/INSERTS-BLACK	622319
2	120075-01-714	EA	PLUG-HOLE (BLACK)	618170
3	121568-03-710	EA	HINGE/CABINET-TOP/RH-LWR/LH	619335
4	121568-03-715	EA	HINGE/CABINET-TOP/LH-LWR/RH	619336
5	120075-07-705	EA	TRIM - SIDE - BLACK	622296
6	104137-06-724	EA	ICE TRAY	61630422
7	121568-03-712	EA	SHELF-WIRE FREEZER	620250
7	120075-07-706	EA	SHELF-WIRE F/ICEMAKER MODELS	620250
8	120075-07-707	EA	CONTROL BOX - BLACK	619665
9	121568-03-713	EA	FRONT BOX/DECORATIVE-BLACK	619282
10	120075-20-701	EA	TRAY/DRIP(INSIDE 1 PC)LOUVER	623250
11	120075-01-722	EA	SHELF-WIRE, SHORT	620269
12	120075-01-723	EA	SHELF-WIRE	620270
13	104137-06-718	EA	SHELF-TRAY, WHITE, W/CUTOUT	617756
14	120075-20-703	EA	SHELF - WIRE W/CUTOUT	620268
15	120075-01-725	EA	COVER-CRISPER	618158
16	120075-07-708	EA	CRISPER/ICE BIN	619007
17	120075-01-727	EA	PIN-HINGE	618145
18	121568-03-701	EA	BUSHING - HINGE PIN/GRAY	619671
19	121568-03-716	EA	COVER - HINGE HOLES	619301
20	120075-20-702	EA	TRIM PC(FOAM/TAPE)BTM BLACK	622323
21	120075-01-730	EA	RETAINER-SHELF(SER#926684 DN	618181
21	125242-02-720	EA	RETAINER/SHELF(SER#926685 UP	622033
23	121568-06-703	EA	HOLE PLUG - WHITE	620282
24	120075-01-732	EA	PLATE-STRIKE	618167
CONTACT WINNEBAGO PART SALES FOR UNLISTED COMPONENT(S)				

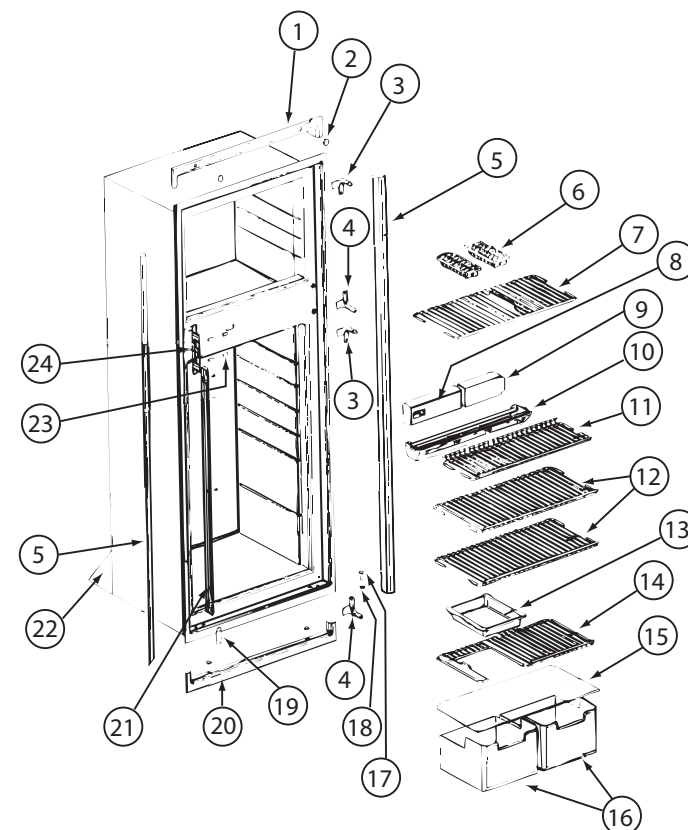


120075-16, 17, 18, 19, 20, 21, 22, 23, 25, 26,-01A, 121569-08-01A (CONTINUED)

KEY	PART NUMBER	U/M	DESCRIPTION	VENDOR NO.
1	084880-03-705	EA	BRACKET-LIGHT-INTERIOR	61629722
2	084880-03-706	EA	BULB-LAMP	61628922
3	125242-02-708	EA	COVER/LAMP BRACKET	621827
4	084880-01-760	EA	CLIP (THERMISTER)	61689122
5	120075-01-735	EA	THERMISTER W/LAMP & WIRE/ASM	618548

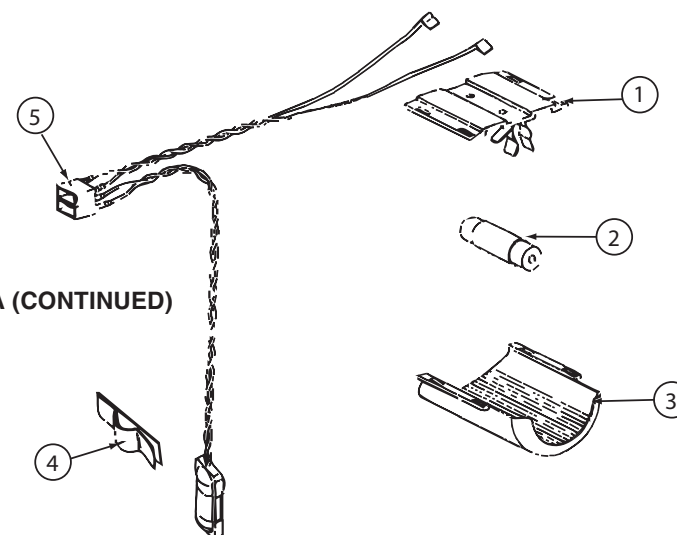


120075-16, 120075-17, 120075-18, 120075-19, 120075-20, 120075-21, 120075-22, 120075-23-01A (CONTINUED)

KEY	PART NUMBER	U/M	DESCRIPTION	VENDOR NO.
1	120075-01-736	EA	COOLING UNIT, SERVICE PACK	618542
6	121568-06-704	EA	HEATER-AC/300W/120VAC	621702
CONTACT WINNEBAGO PART SALES FOR UNLISTED COMPONENT(S)				

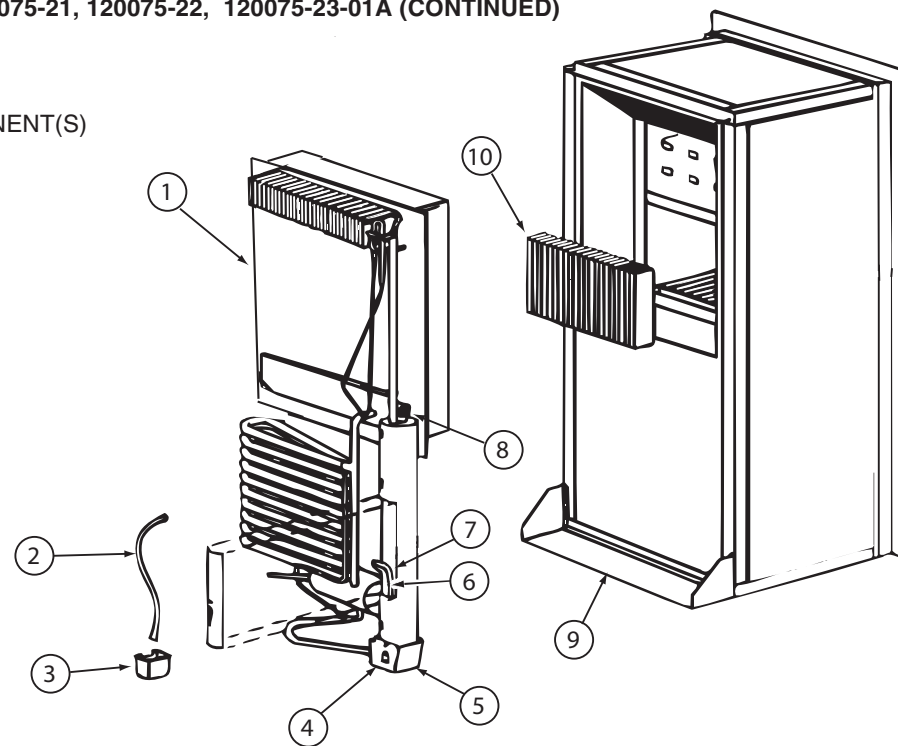


120075-16, 120075-17, 120075-18, 120075-19, 120075-20, 120075-21, 120075-22, 120075-23-01A (CONTINUED)


KEY	PART NUMBER	U/M	DESCRIPTION	VENDOR NO.
1	120075-01-740	EA	COVER-BASE, POWER BOARD	618186
2	120075-20-704	EA	KIT-POWER BOARD/EG2-2 WAY	621269001
3	120075-01-738	EA	COVER-POWER BOARD	618185
4	125242-02-709	EA	WIRE/WHITE/9"/GAS VALVE	621448
5	125242-02-710	EA	GAS VALVE/BRKT/WIRES COMB.	621334
6	121568-06-706	EA	GAS VALVE-COMBO/WRENCH FLAT	621329
7	120075-20-705	EA	TUBE/BURNER - N8/N6	620033
8	121568-06-708	EA	BURNER/ORFICE-ADAPTER KIT	621957
12	104137-06-715	EA	ELECTRODE-SPARK/SENSOR, SGL	61692222
CONTACT WINNEBAGO PART SALES FOR UNLISTED COMPONENT(S)				

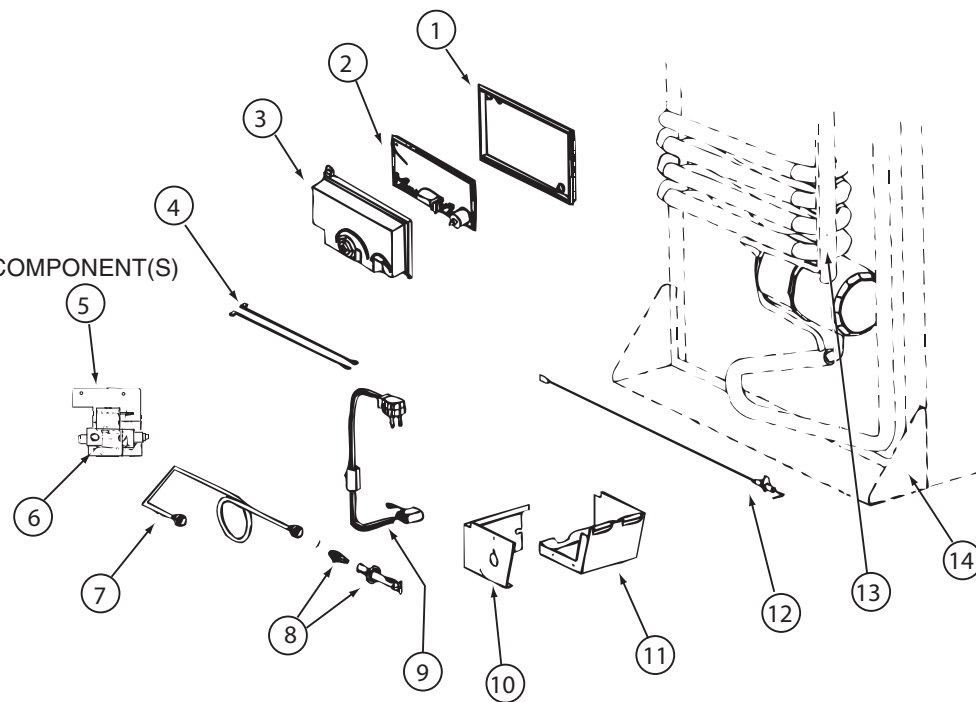

120075-16-01A, 120075-17-01A, 120075-18-01A, 120075-19-01A, 120075-20-01A, 120075-23-01A (CONTINUED)


KEY	PART NUMBER	U/M	DESCRIPTION	VENDOR NO.
2	094039-07-706	EA	ICE MAKER W/O PLATES	61656522
9	120075-03-701	EA	VALVE ASM., WATER, W/BACKET	618253
13	120075-03-703	EA	ARM-SHUT OFF	61656922
14	120075-07-708	EA	CRISPER/ICE BIN	619007
15	120075-07-706	EA	SHELF-WIRE F/ICEMAKER MODELS	620249
CONTACT WINNEBAGO PART SALES FOR UNLISTED COMPONENT(S)				

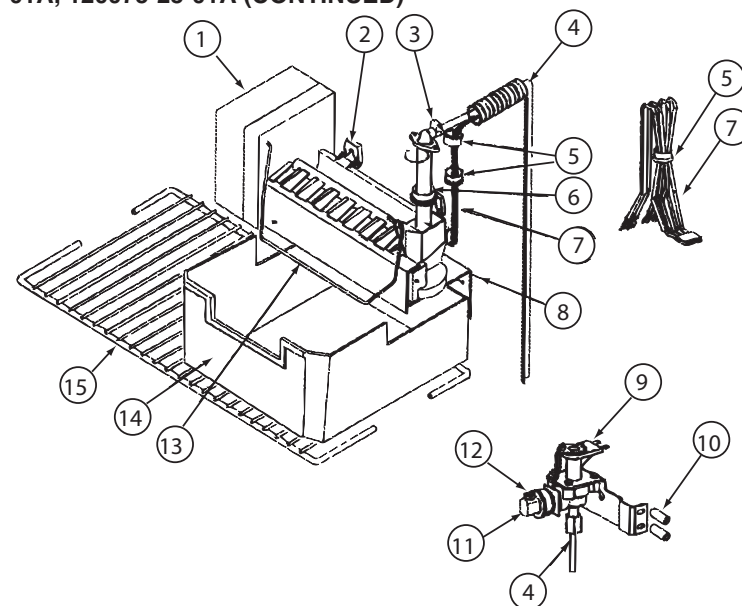

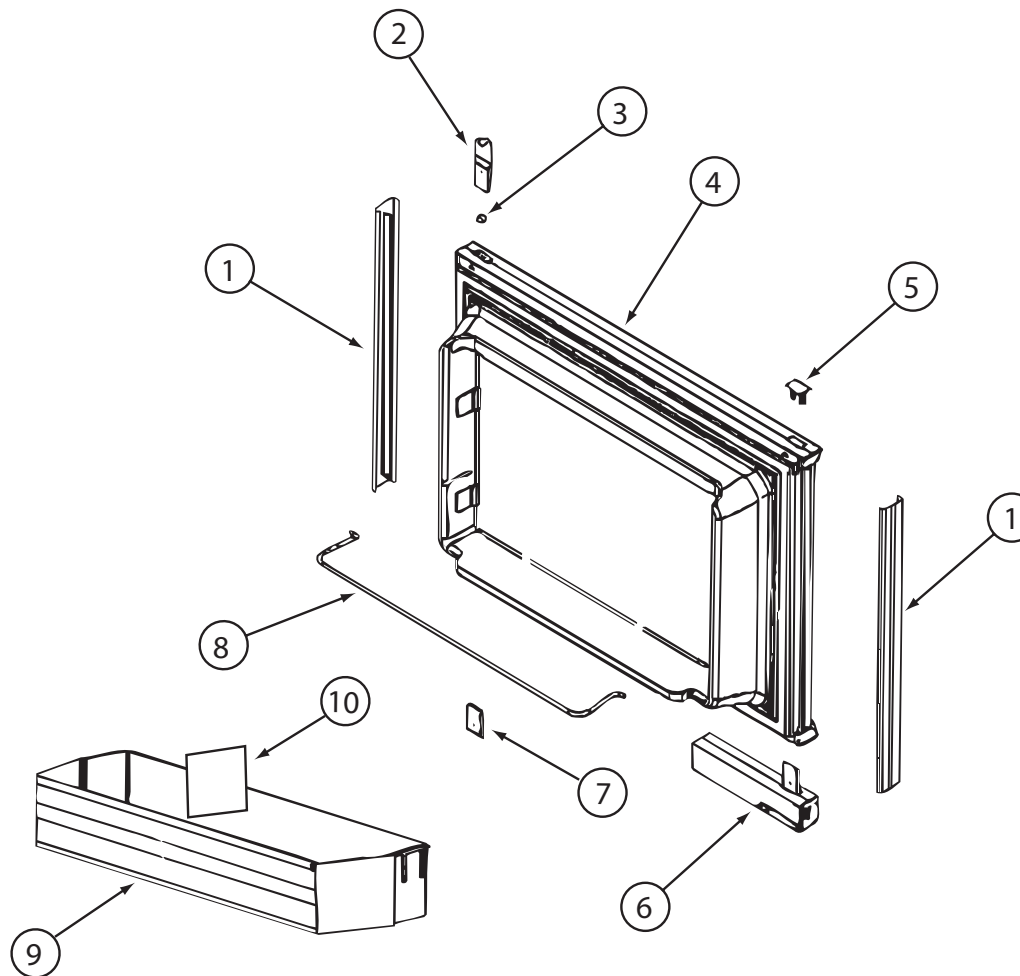

121569-05-01A, 121569-06-01A, 121569-07-01A

KEY	PART NUMBER	U/M	DESCRIPTION	VENDOR NO.
1	121568-03-700	EA	RETAINER - DOOR PNL/WAFFLE/BLK	619558-WDL-UPPER
2	120075-01-701	EA	HINGE-TOP RH/BOTTOM LH(DOOR)	618511
3	121568-03-701	EA	BUSHING - HINGE PIN/GRAY	619671
4	121568-03-702	EA	DOOR LINER-UPR/WAFFLED/BLACK	619627 - SMALL WDL
5	120075-01-702	EA	CAP, (HINGE PLUG)	618160
6	120075-12-700	EA	HANDLE(CONTOUR)TOP LH/BTM RH	621105
7	120075-01-705	EA	HINGE-TOP LH/BOTTOM RH(DOOR)	618510
8	121568-01-700	EA	RAIL - DOOR UPPER	618618
9	120075-07-700	EA	DOOR BIN - SMALL/CLEAR F/WDL	619006 WDL
10	120075-07-701	EA	DIVIDER/DOOR BIN CLEAR	619008 WDL & SDL
	121568-03-705	EA	STORAGE LATCH - GRAY	619648

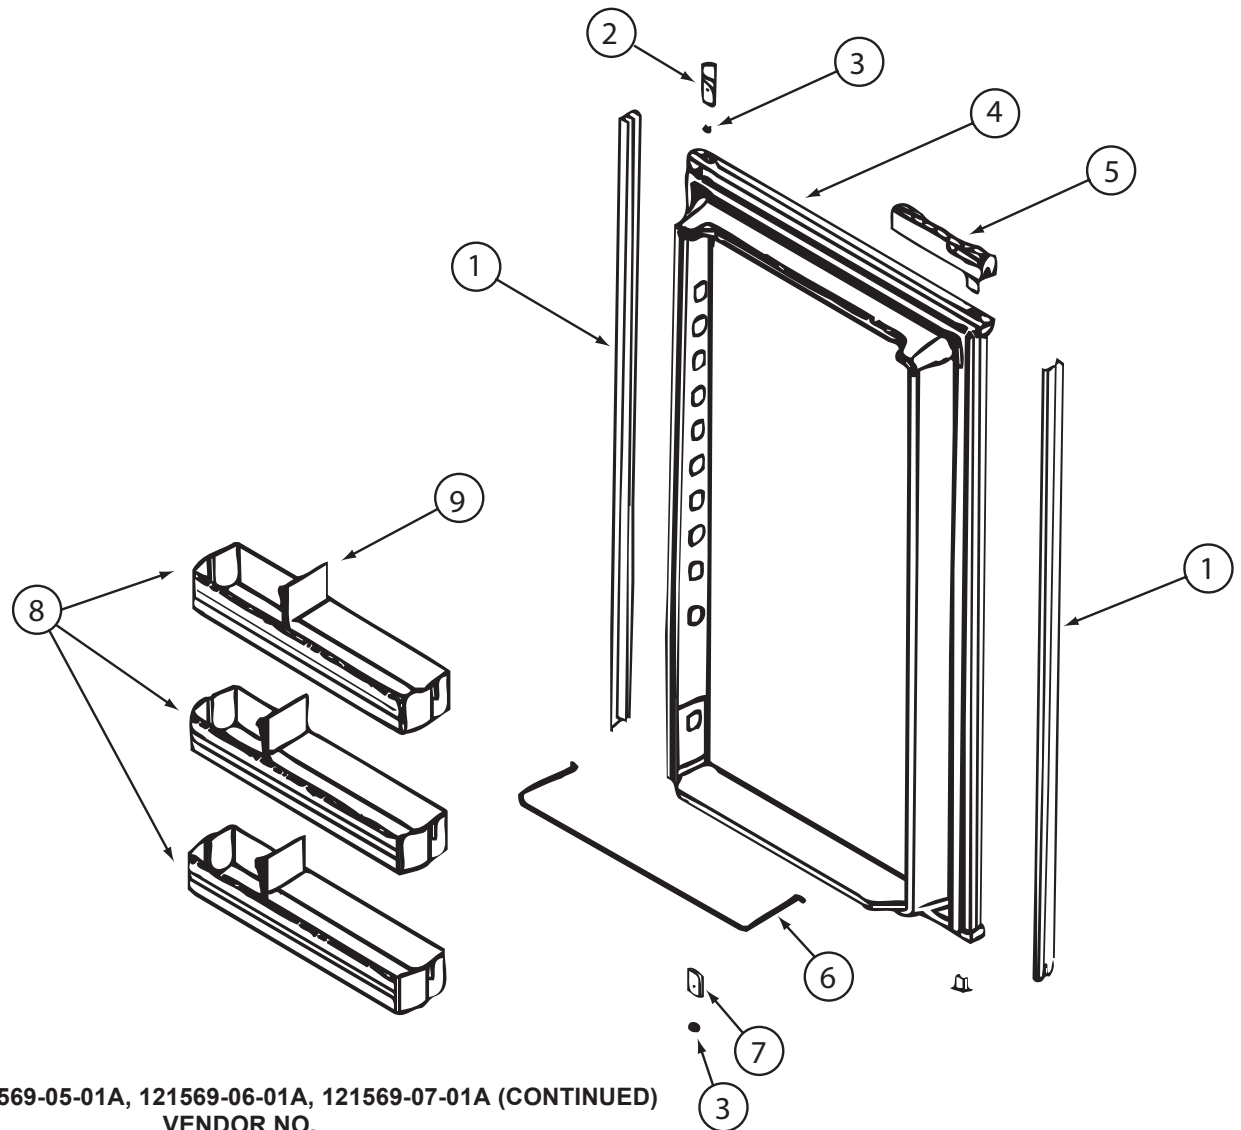



121569-05-01A, 121569-06-01A, 121569-07-01A (CONTINUED)

KEY	PART NUMBER	U/M	DESCRIPTION	VENDOR NO.
1	120075-07-702	EA	RETAINER - DOOR PNL/WAFFLE/BLK	619560 -WDL-LOWER
2	120075-01-701	EA	HINGE-TOP RH/BOTTOM LH(DOOR)	618511
3	121568-03-701	EA	BUSHING - HINGE PIN/GRAY	619671
4	120075-07-703	EA	DOOR LINER-LWR/WAFFLED/BLACK	619631 LARGE WDL
5	120075-12-701	EA	HANDLE(CONTOUR)TOP RH/BTM LH	621104
6	121568-01-704	EA	RAIL - DOOR LOWER	618578
7	120075-01-705	EA	HINGE-TOP LH/BOTTOM RH(DOOR)	618510
8	121568-01-701	EA	BIN - DOOR WHITE-WAFFLED LNR	618619 WDL
9	120075-07-701	EA	DIVIDER/DOOR BIN CLEAR	619008 WDL & SDL
	121568-03-705	EA	STORAGE LATCH - GRAY	619648

121569-03-01A, 121569-04-01A, 121569-05-01A, 121569-06-01A, 121569-07-01A (CONTINUED)


KEY	PART NUMBER	U/M	DESCRIPTION	VENDOR NO.
1	121568-03-709	EA	TRIM - TOP/BLACK	619687
2	120075-01-714	EA	PLUG-HOLE (BLACK)	618170
3	121568-03-710	EA	HINGE/CABINET-TOP/RH-LWR/LH	619335 WAFFLED
4	120075-07-705	EA	TRIM - SIDE - BLACK	622296
6	121568-03-712	EA	SHELF - WIRE/FREEZER	620250
7	121568-03-714	EA	CONTROL ASM-SER#9126824 &DWN	619350
8	121568-03-713	EA	FRONT BOX/DECORATIVE-BLACK	619282
9	120075-01-720	EA	TRAY-DRIP	623250
10	121568-01-707	EA	SHELF - WIRE - SHORT	620272
11	121568-01-708	EA	SHELF - WIRE	620273
14	120075-01-725	EA	COVER-CRISPER - 18.5" WIDE	618158
15	121568-01-709	EA	CRISPER	618571
16	120075-01-727	EA	PIN-HINGE	618145
18	121568-03-715	EA	HINGE/CABINET-TOP/LH-LWR/RH	619336 WAFFLED
19	121568-03-716	EA	COVER - HINGE HOLES	619301
20	120075-01-729	EA	TRIM-BOTTOM PIECE	620958
21	120075-01-730	EA	RETAINER-SHELF(SER#926684 DN)	618181
22	121568-03-717	EA	HOLE PLUG - WHITE	619561
23	120075-01-732	EA	PLATE-STRIKE	618167
24	120075-07-709	EA	CABINET - FOAMED	619347
	120075-01-721	EA	LOUVER-DRIP TRAY	618176
CONTACT WINNEBAGO PART SALES FOR UNLISTED COMPONENT(S)				

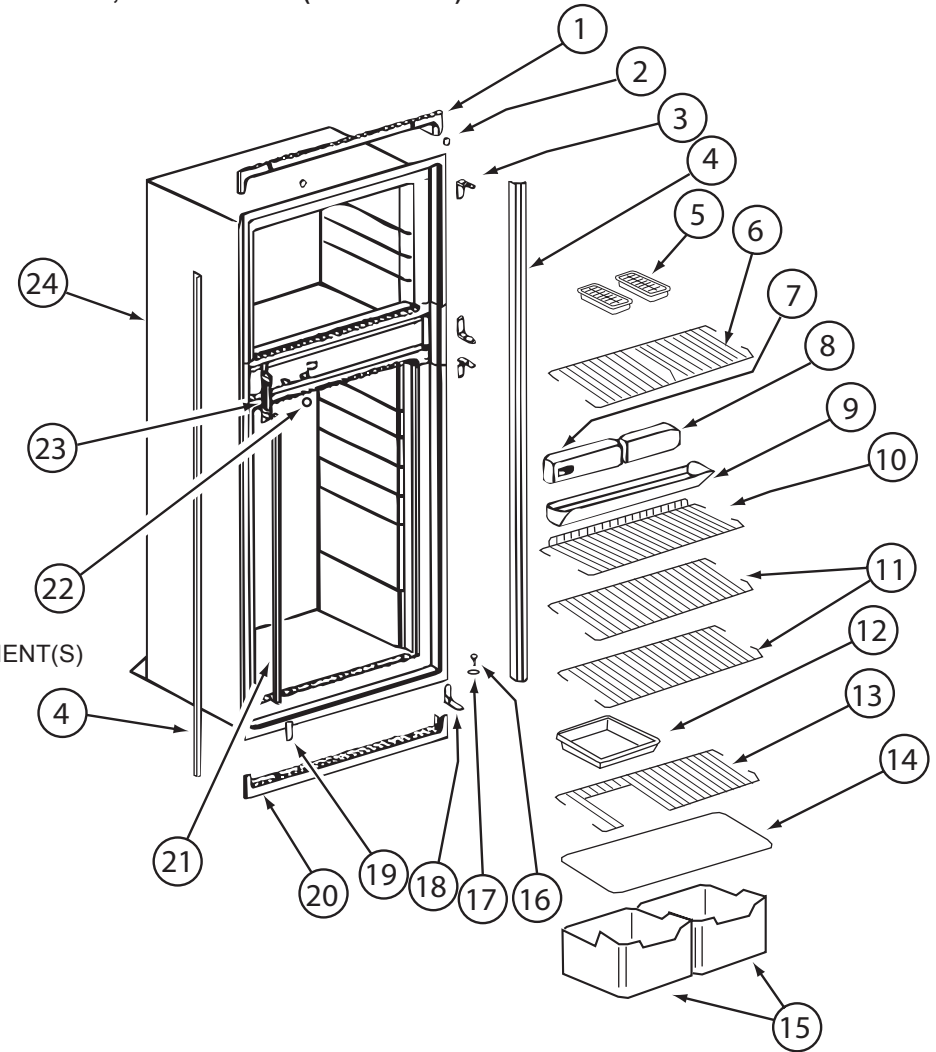

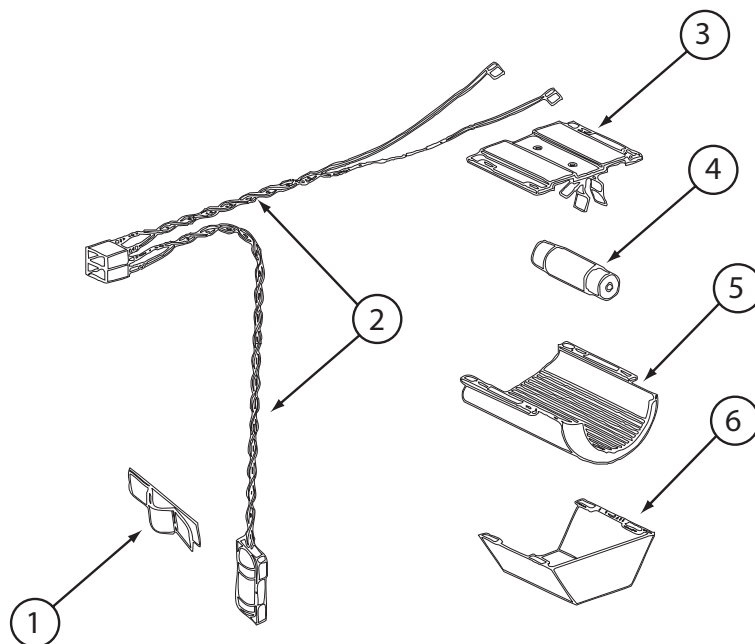


121569-03-01A, 121569-04-01A, 121569-05-01A, 121569-06-01A, 121569-07-01A (CONTINUED)

KEY	PART NUMBER	U/M	DESCRIPTION	VENDOR NO.
1	084880-01-760	EA	CLIP (THERMISTER)	61689122
2	120075-01-735	EA	THERMISTER W/LAMP & WIRE/ASM	618548
3	084880-03-705	EA	BRACKET-LIGHT-INTERIOR	61629722
4	084880-03-706	EA	BULB-LAMP	61628922
6	084880-03-707	EA	COVER-LAMP, LENS	61627922
CONTACT WINNEBAGO PART SALES FOR UNLISTED COMPONENT(S)				

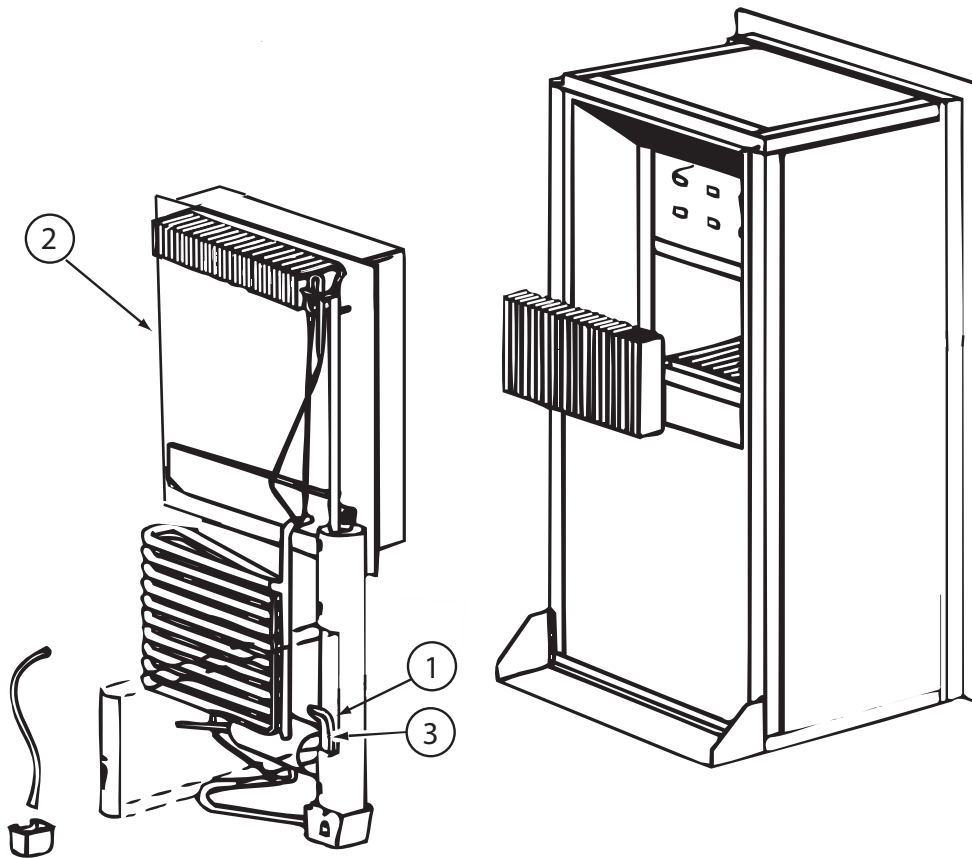

121569-03-01A, 121569-04-01A, 121569-05-01A, 121569-06-01A, 121569-07-01A (CONTINUED)

KEY	PART NUMBER	U/M	DESCRIPTION	VENDOR NO.
2	120075-01-736	EA	COOLING UNIT, SERVICE PACK	618542
3	088248-01-709	EA	HEATER-AC (HORIZONTAL)	61562722
	120075-01-744	EA	KIT - GAS VALVE/BURNER TUBE	620609
CONTACT WINNEBAGO PART SALES FOR UNLISTED COMPONENT(S)				

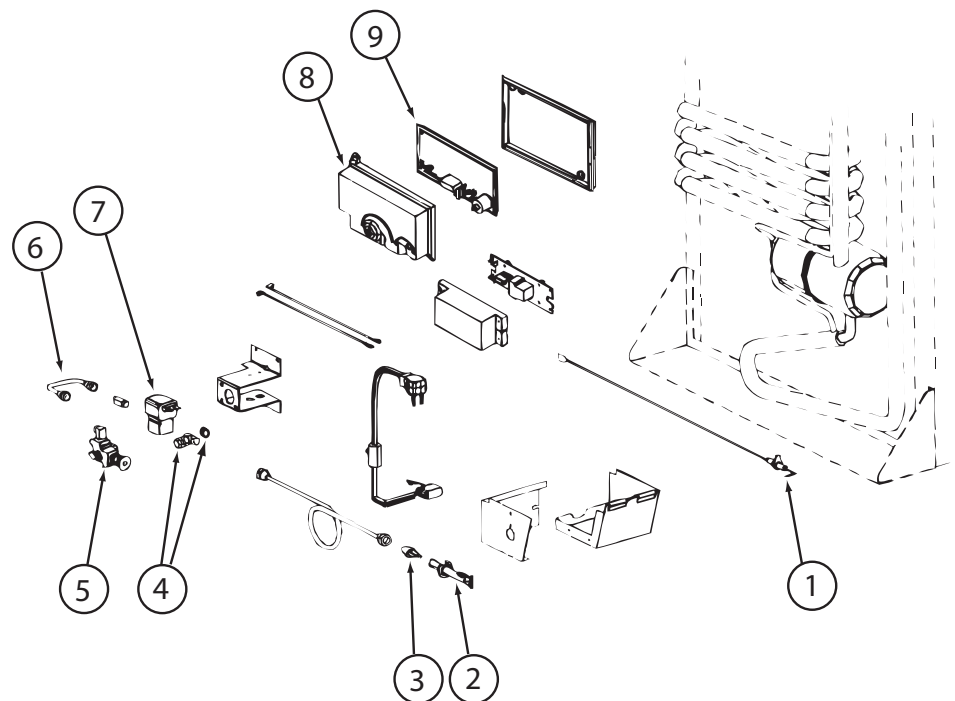


121569-03-01A, 121569-04-01A, 121569-05-01A, 121569-06-01A, 121569-07-01A (CONTINUED)

KEY	PART NUMBER	U/M	DESCRIPTION	VENDOR NO.
1	104137-06-715	EA	ELECTRODE-SPARK/SENSOR, SGL	61692222
2	104137-06-714	EA	BURNER ASSEMBLY, 5-SLOT	61705222
3	120075-01-737	EA	ORIFICE - JEWEL - .0155	618284
4	113737-01-702	EA	PLUG 1/8" F/PRESSURE TAP	61445322
4	113737-01-716	EA	TAP-PRESSURE	61594422
6	113737-01-750	EA	TUBE-UNION	61694622
7	084880-01-718	EA	KIT-GAS VALVE/SOLENOID/TUBE	621447
8	120075-01-738	EA	COVER-POWER BOARD	618185
9	121568-03-719	EA	POWER - BOARD - 2-WAY	621267-632168001
	121568-03-720	EA	VALVE/SOLENOID-MAN SHUT OFF	618696
	121569-07-700	EA	CORD - AC POWER	61554422
			CONTACT WINNEBAGO PART SALES FOR UNLISTED COMPONENT(S)	

KEY	PART NUMBER	U/M	DESCRIPTION	VENDOR NO.
1	125242-06-703	EA	LINER-DOOR/UPR RH/PANEL TYPE	627942
2	125242-05-701	EA	BIN - DOOR SHELF	628686
3	125242-02-701	EA	HANDLE(CONTOUR)TOP RH LWR LH,	621106
4	125242-06-701	EA	RETAINER/PANEL-UPR DR RH/LH	627947
	125242-02-722	EA	LATCH-STORAGE DR/BLK POINTED	619374
CONTACT WINNEBAGO PART SALES FOR UNLISTED COMPONENT(S)				

125242-06-01A


VENDOR NO.

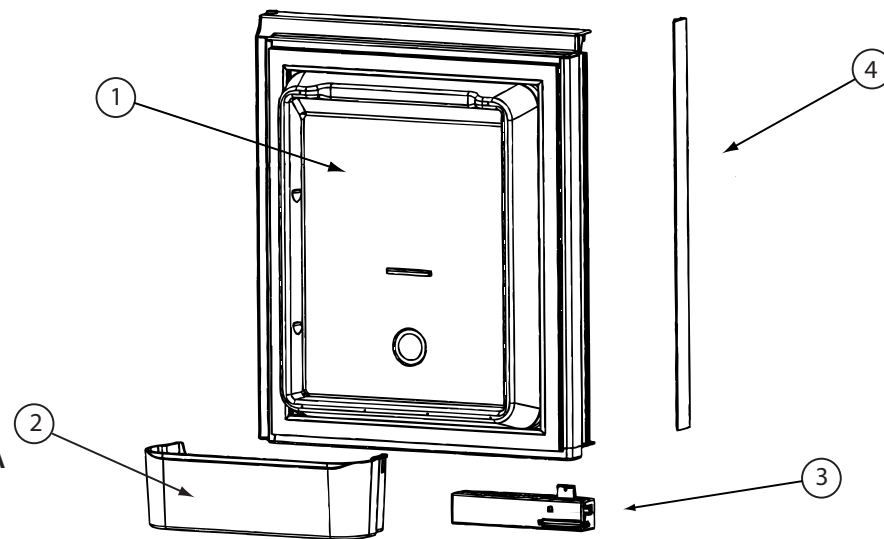

KEY	PART NUMBER	U/M	DESCRIPTION	VENDOR NO.
1	125242-06-704	EA	LINER-DOOR/UPR LH/PANEL TYPE	627941
2	125242-05-701	EA	BIN - DOOR SHELF	628686
3	125242-02-700	EA	HANDLE(CONTOUR)TOP LH BTM RH	621107
4	125242-06-701	EA	RETAINER/PANEL-UPR DR RH/LH	627947
	125242-02-722	EA	LATCH-STORAGE DR/BLK POINTED	619374
CONTACT WINNEBAGO PART SALES FOR UNLISTED COMPONENT(S)				

125242-06-01A (CONTINUED)

VENDOR NO.

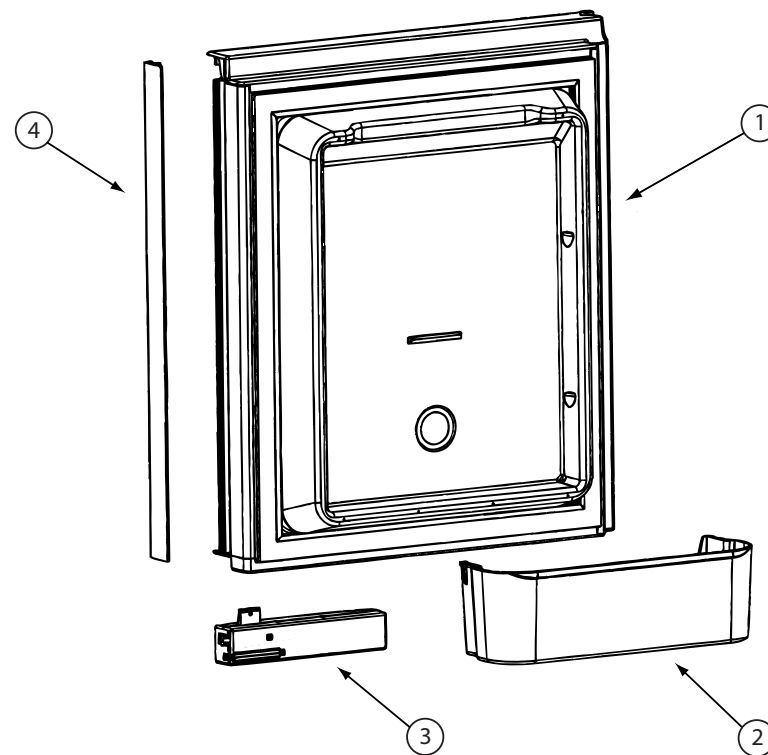

KEY PART NUMBER

1	125242-06-705
2	125242-05-701
3	125242-06-700
4	125242-02-700
	125242-02-722

U/M DESCRIPTION


EA	LINER-DOOR/LWR RH/PANEL TYPE
EA	BIN - DOOR SHELF
EA	RETAINER/PANEL-LWR DR RH/LH
EA	HANDLE(CONTOUR)TOP LH BTM RH
EA	LATCH-STORAGE DR/BLK POINTED

125242-06-01A (CONTINUED)

VENDOR NO.

627944
628686
627948
621107
619374

CONTACT WINNEBAGO PART SALES FOR UNLISTED COMPONENT(S)

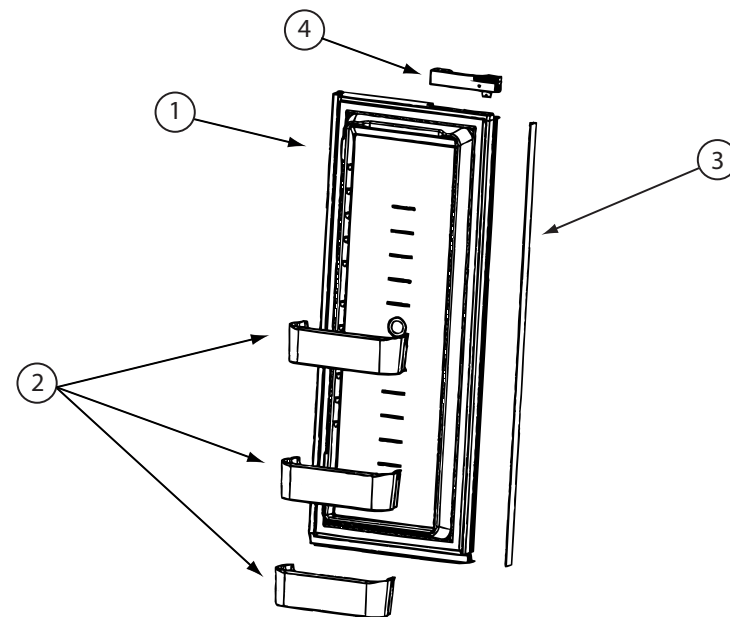

KEY PART NUMBER

1	125242-06-706
2	125242-05-701
3	125242-05-730
4	125242-06-700
5	125242-02-701
	125242-02-722

U/M DESCRIPTION


EA	LINER-DOOR/LWR LH/PANEL TYPE
EA	BIN - DOOR SHELF
EA	FLAPPER REPLACE SERV. KIT
EA	RETAINER/PANEL-LWR DR RH/LH
EA	HANDLE(CONTOUR)TOP RH LWR LH
EA	LATCH-STORAGE DR/BLK POINTED


125242-06-01A (CONTINUED)

VENDOR NO.

627943
628686
631366
627948
621106
619374


CONTACT WINNEBAGO PART SALES FOR UNLISTED COMPONENT(S)

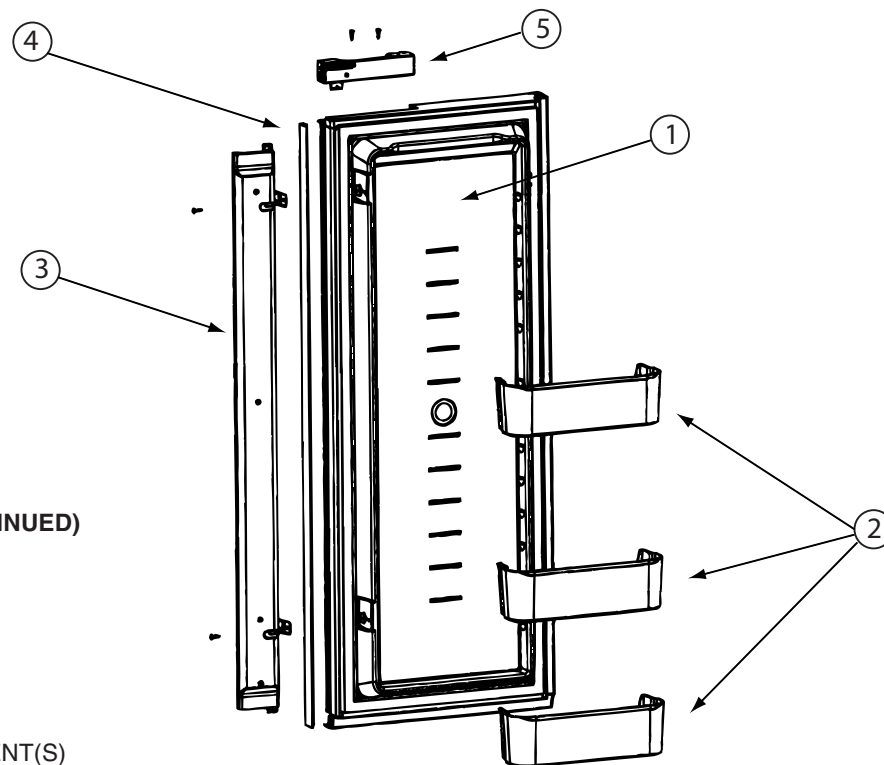

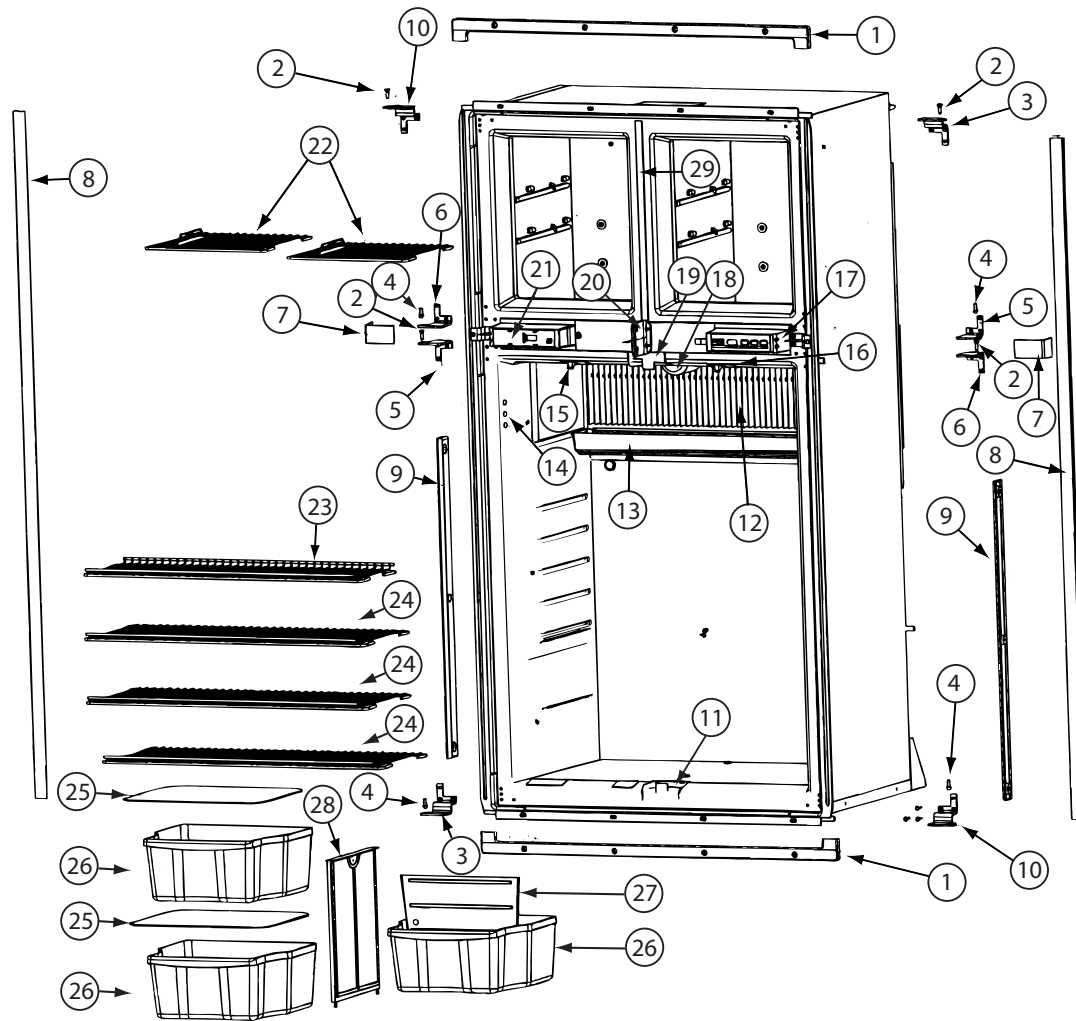


125242-06-01A

125242-06-01A (CONTINUED)			
KEY	PART NUMBER	U/M DESCRIPTION	VENDOR NO.
1	125242-01-767	EA KIT INSTALL(U TRIM PCS)HDW	623528
2	125242-03-715	EA HINGE PIN/UPR-WRAPPED DOORS	623899
3	125242-05-707	EA HINGE-OUTER/UPPER RH/LWR LH	628946
4	113737-01-710	EA PIN-HINGE, BOTTOM	61550722
5	125242-05-708	EA HINGE-INNER/UPPER RH/LWR LH	624363
6	125242-05-709	EA HINGE-INNER/UPPER LH/LWR RH	624364
7	125242-05-710	EA COVER - HINGE	627955
8	125242-01-766	EA TRIM-LT/RT HAND-SCREW ON	623254
9	125242-02-720	EA RETAINER/SHELF(SER#926685 UP	622033
10	125242-05-711	EA HINGE-OUTER/UPPER LH/LWR RH	628945
11	125242-06-702	EA GUIDE BLOCK-FLAPPER/BTM/BLK	631360
12	125242-05-713	EA FINS	618785
13	125242-01-712	EA DRIP TRAY	618774
14	125242-02-741	EA PROBE - CONTACT/LARGE	620689
15	125242-01-768	EA SWITCH - DOOR LIGHT	623918
16	125242-02-706	EA LAMP/WIRE ASM/SER#849677 UP	620871
17	125242-05-706	EA CONTROL ASM - OPTICAL	629113
18	125242-02-708	EA COVER/LAMP BRACKET	621827
19	125242-05-714	EA GUIDE BLOCK-FLAPPER/TOP/BLK	629111
21	125242-05-716	EA BOX/FRONT - DUMMY	624366
22	125242-01-725	EA SHELF-FREEZER (WIRE)	618847
23	125242-01-727	EA SHELF-WIRE (SHORT)	618849
24	125242-01-726	EA SHELF-WIRE (LONG)	618848
25	125242-01-706	EA COVER-CRISPER	618757
26	125242-05-717	EA BIN - BOTTLE/CRISPER	628688
27	125242-05-718	EA DIVIDER - BOTTLE/CRISPER	628694
28	125242-01-749	EA SUPPORT - WALL	618840
29	125242-02-741	EA STRIP-FREEZER-BLACK	625210 #1291391 &UP
	084880-03-705	EA BRACKET-LIGHT-INTERIOR	61629722
	084880-03-706	EA BULB-LAMP	61628922
	120075-01-714	EA PLUG-HOLE (BLACK)	618170
	125242-05-725	EA PLATE - F/DUMMY BOX	628460
	125242-05-730	EA FLAPPER REPLACE SERV. KIT	631366
		CONTACT WINNEBAGO PART SALES FOR UNLISTED COMPONENT(S)	

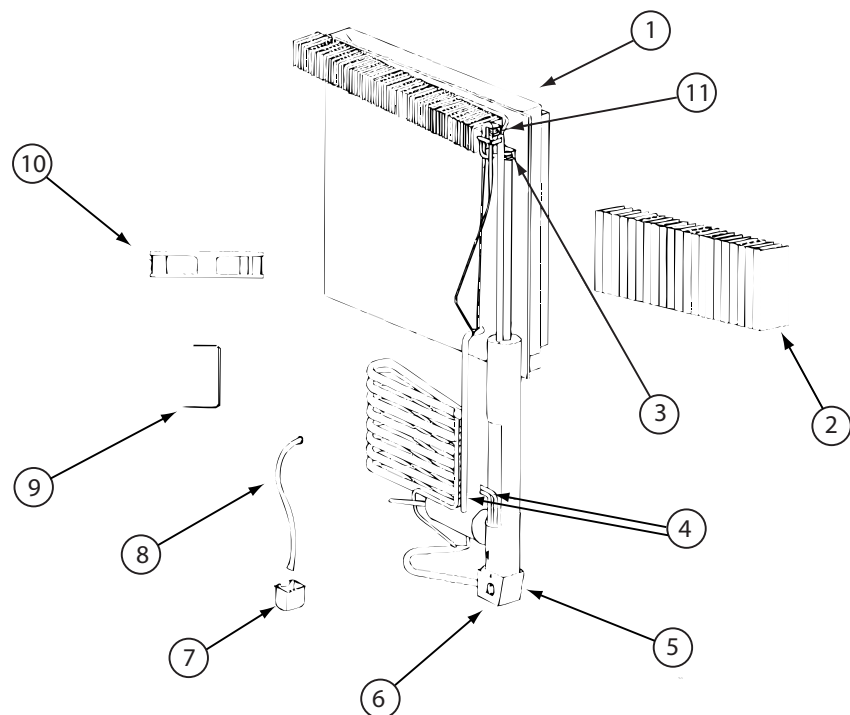


125242-06-01A (CONTINUED)
VENDOR NO.

KEY	PART NUMBER	U/M	DESCRIPTION	VENDOR NO.
1	125242-01-772	EA	COOLING UNIT-1200-8835499 UP	630391
2	125242-05-713	EA	FINS	618785
4	125242-01-732	EA	HEATER AC - 225W/110VAC	618872
5	125242-01-739	EA	BASE-BURNER BOX	618902
6	125242-01-740	EA	COVER-BURNER BOX	618910
9	125242-05-721	EA	BRACKET-DC FAN-SN 914576 UP	628747
10	125242-05-722	EA	FAN-EXTRNL DC-SN 914576 UP	628685
11	113737-01-754	EA	THERMOSTAT (FAN 12V DC)	618093
	125242-01-742	EA	WIRE ASM.-BAFFLE 55.15"	618915
	125242-05-728	EA	SWITCH-THERMAL (RPL KIT)	630037
	125242-05-729	EA	SWITCH-THERMAL (RPL KIT)	630103
CONTACT WINNEBAGO PART SALES FOR UNLISTED COMPONENT(S)				

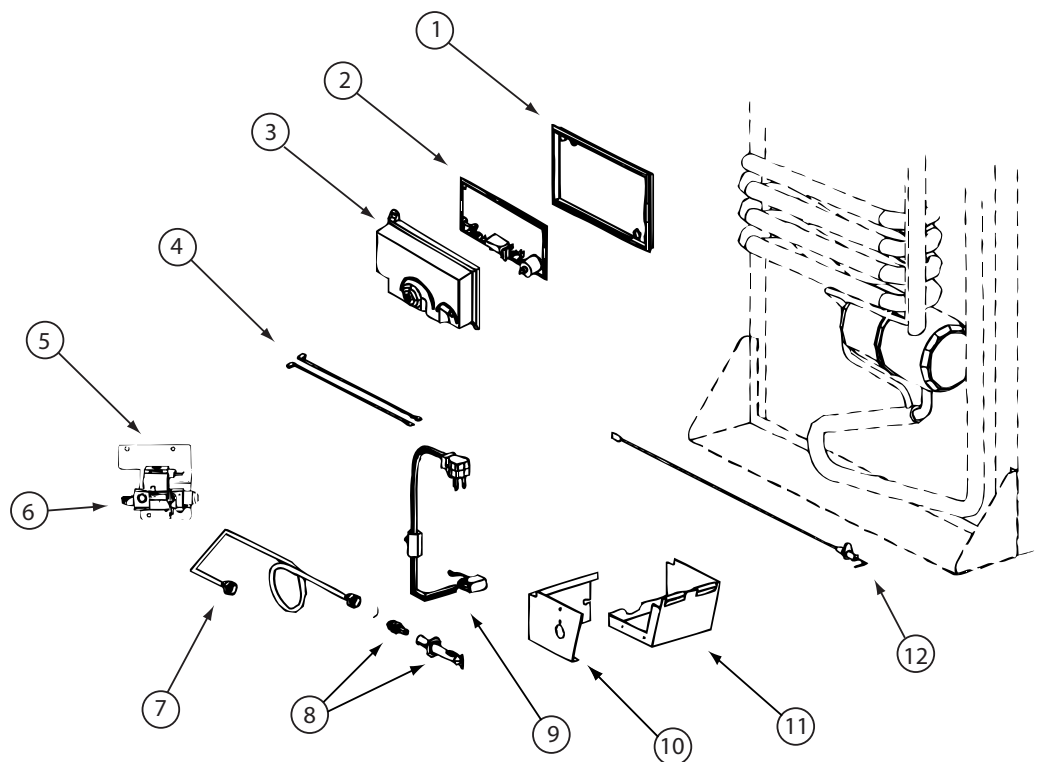


125242-03-02A, 125242-05-02A, 125242-06-01A (CONTINUED)

KEY	PART NUMBER	U/M	DESCRIPTION	VENDOR NO.
1	121569-08-701	EA	BASE - POWER BOARD	628674
2	121568-06-709	EA	BOARD/POWER-N611/N822F/1201	628661
3	121569-08-702	EA	COVER-POWER BOARD	628677
4	125242-02-709	EA	WIRE/WHITE/9"/GAS VALVE	621448
6	121569-08-703	EA	GAS VALVE - SOLENOID	628741
7	125242-05-723	EA	BURNER TUBE	624683
8	125242-02-743	EA	BURNER ORF ADAP-7 SLOT BRNR	629013
9	125242-03-732	EA	CORD - AC POWER- W/ICE MAKER	618406
10	125242-01-740	EA	COVER-BURNER BOX	618910
11	125242-01-739	EA	BASE-BURNER BOX	618902
12	104137-06-715	EA	ELECTRODE-SPARK/SENSOR, SGL	61692222
CONTACT WINNEBAGO PART SALES FOR UNLISTED COMPONENT(S)				

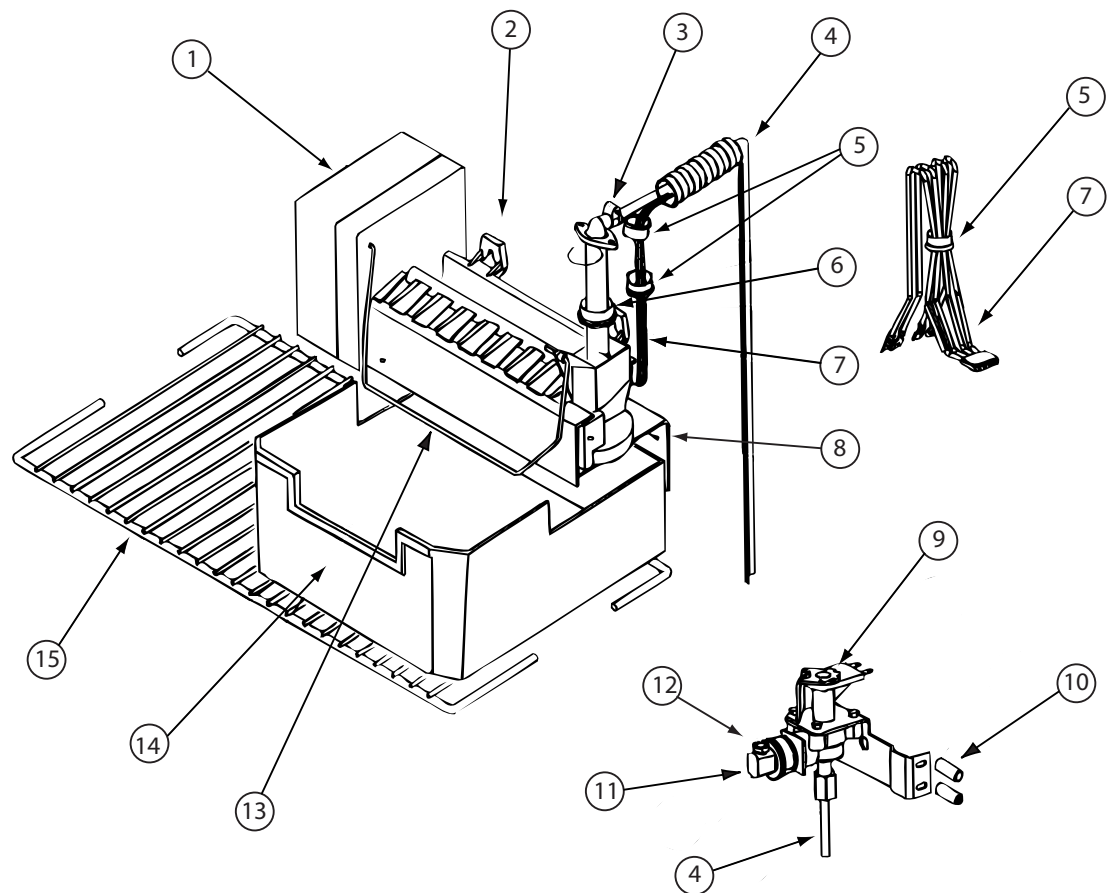


125242-03-02A, 125242-05-02A, 125242-06-01A (CONTINUED)

KEY	PART NUMBER	U/M	DESCRIPTION	VENDOR NO.
2	094039-07-706	EA	ICE MAKER W/O PLATES	61656522
4	125242-05-724	EA	WATER TUBE/HEATER ASM	621429
6	120075-03-706	EA	FITTING WATER LINE	620039
8	125242-01-737	EA	BRACKET-MOUNTING (ICE MAKER)	618894/620890
9	120075-03-701	EA	WATER VALVE - W/BRACKET	618253
11	094039-07-707	EA	GARDEN HOSE ADAP W/BRASS NUT	61679622
12	094039-07-708	EA	NUT - COMPRESSION	622991
13	120075-03-703	EA	ARM-SHUT OFF	61656922
14	125242-01-716	EA	ICE BIN	618803
15	125242-01-725	EA	SHELF-FREEZER (WIRE)	618847
	120075-09-703	EA	THERMOSTAT	620240
CONTACT WINNEBAGO PART SALES FOR UNLISTED COMPONENT(S)				

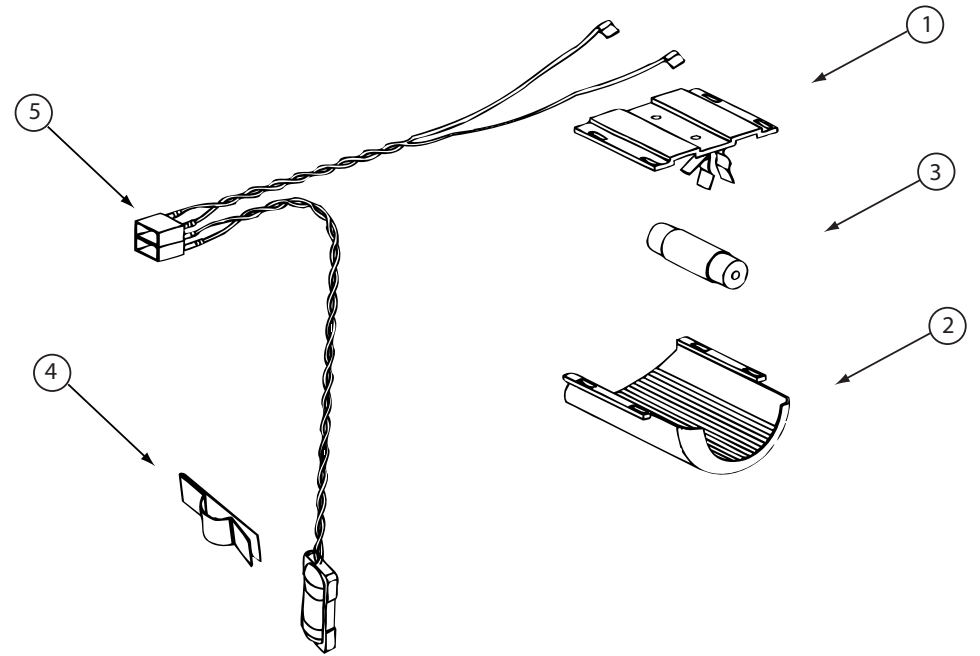

125242-03-02A, 125242-05-02A, 125242-06-01A (CONTINUED)


KEY	PART NUMBER	U/M	DESCRIPTION	VENDOR NO.
1	084880-03-705	EA	BRACKET-LIGHT-INTERIOR	61629722
2	125242-02-708	EA	COVER/LAMP BRACKET	621827
3	084880-03-706	EA	BULB-LAMP	61628922
4	084880-01-760	EA	CLIP (THERMISTER)	61689122
5	125242-02-706	EA	LAMP/WIRE ASM/SER#849677 UP	620871

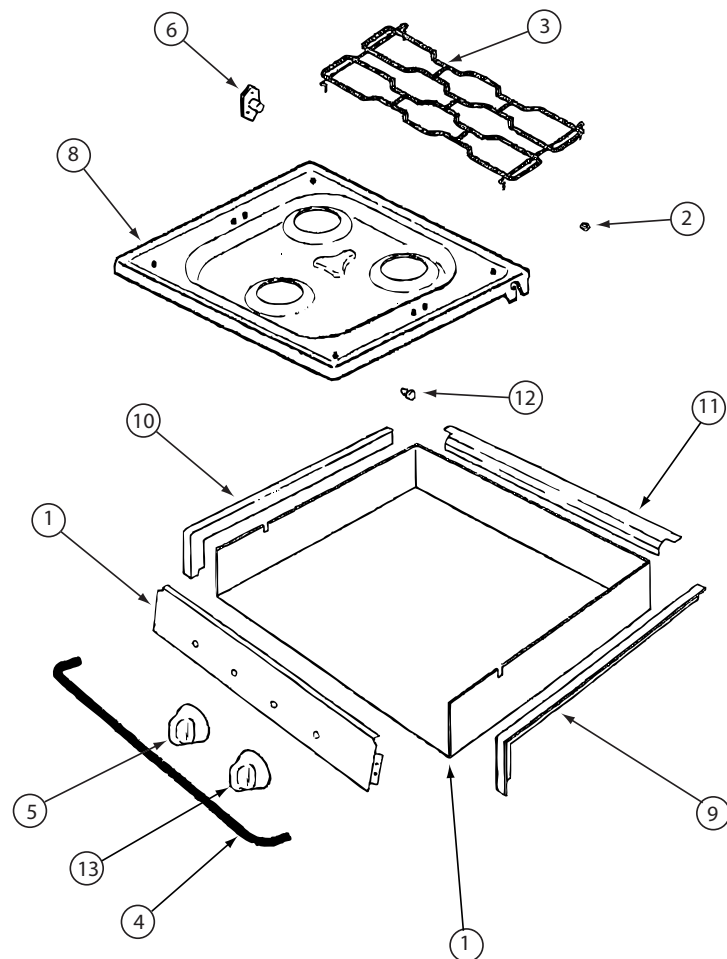

135065-03-01A, 135065-03-03A, 135065-04-01A


KEY	PART NUMBER	U/M	DESCRIPTION	VENDOR NO.
2	102020-01-709	EA	BUMPER-GRATE	8007-P020-60
3	135065-03-703	EA	GRATE - BLACK(SEALED BURNER)	74007304
4	114030-02-700	EA	GUARD/FABRIC - TOWEL BAR	3609F006-70
5	128728-01-701	EA	KNOB - BURNER - REAR	74003941
5	128728-01-702	EA	KNOB - BURNER - FRONT	74003942
6	128728-01-703	EA	PIN/T-NUT F/HINGE	7103P109-60
7	135065-03-704	EA	PANEL - MANIFOLD (BLACK)	74007330
8	128728-01-705	EA	TOP - MAIN - BLACK	74003928
8	135065-03-715	EA	TOP - MAIN - STAINLESS STEEL	74007299
9	114030-01-704	EA	TRIM - RIGHT/BLACK TEXTURED	74002839
10	114030-01-705	EA	TRIM - LEFT/BLACK TEXTURED	74002840
11	114030-01-706	EA	TRIM - REAR/BLACK TEXTURED	74002841
12	102020-01-724	EA	BUMPER-MAIN TOP	8003P008-60
13	128728-01-707	EA	KNOB - IGNITOR	74003944

CONTACT WINNEBAGO PART SALES FOR UNLISTED COMPONENT(S)

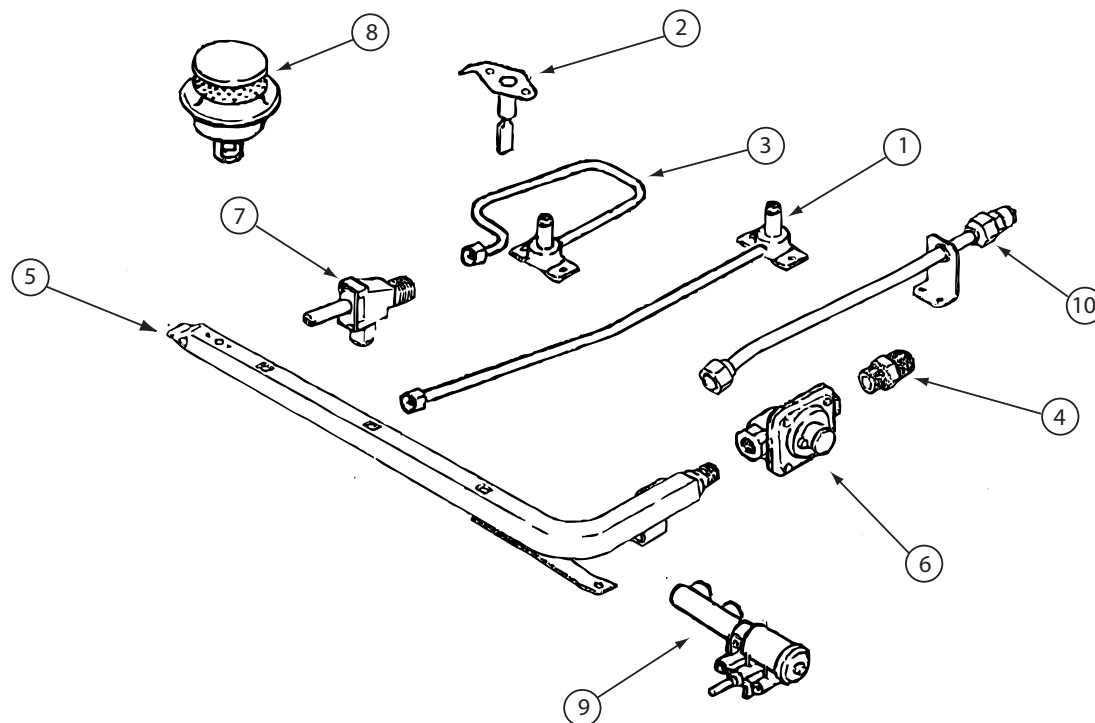

135065-03-01A, 135065-03-03A, 135065-04-01A (CONTINUED)

KEY	PART NUMBER	U/M	DESCRIPTION	VENDOR NO.
1	128728-01-708	EA	FITTING W/ORFICE/TUBE - REAR	74003931
2	135065-01-701	EA	IGNITOR/PORCELAIN-TOP BURNER	74004053
3	128728-01-710	EA	FITTING W/ORFICE/TUBE - FRT	74003930
4	135065-03-700	EA	FITTING - HALF UNION	74004234
5	135065-01-702	EA	PIPE/MANIFOLD	74004642
6	126023-02-703	EA	REGULATOR - PRESSURE	74004235
7	135065-01-703	EA	VALVE/BURNER - REAR	74004643
7	135065-01-704	EA	VALVE/BURNER-FRT-HI	74004644
7	135065-03-701	EA	SCREW - VALVE	71003231
8	135065-03-702	EA	SEALED BURNER ASM.(BLACK) RV	74003967
9	128728-01-716	EA	IGNITOR - F/BURNERS	74003946
9	128728-01-717	EA	WIRES - IGNITOR	74003947

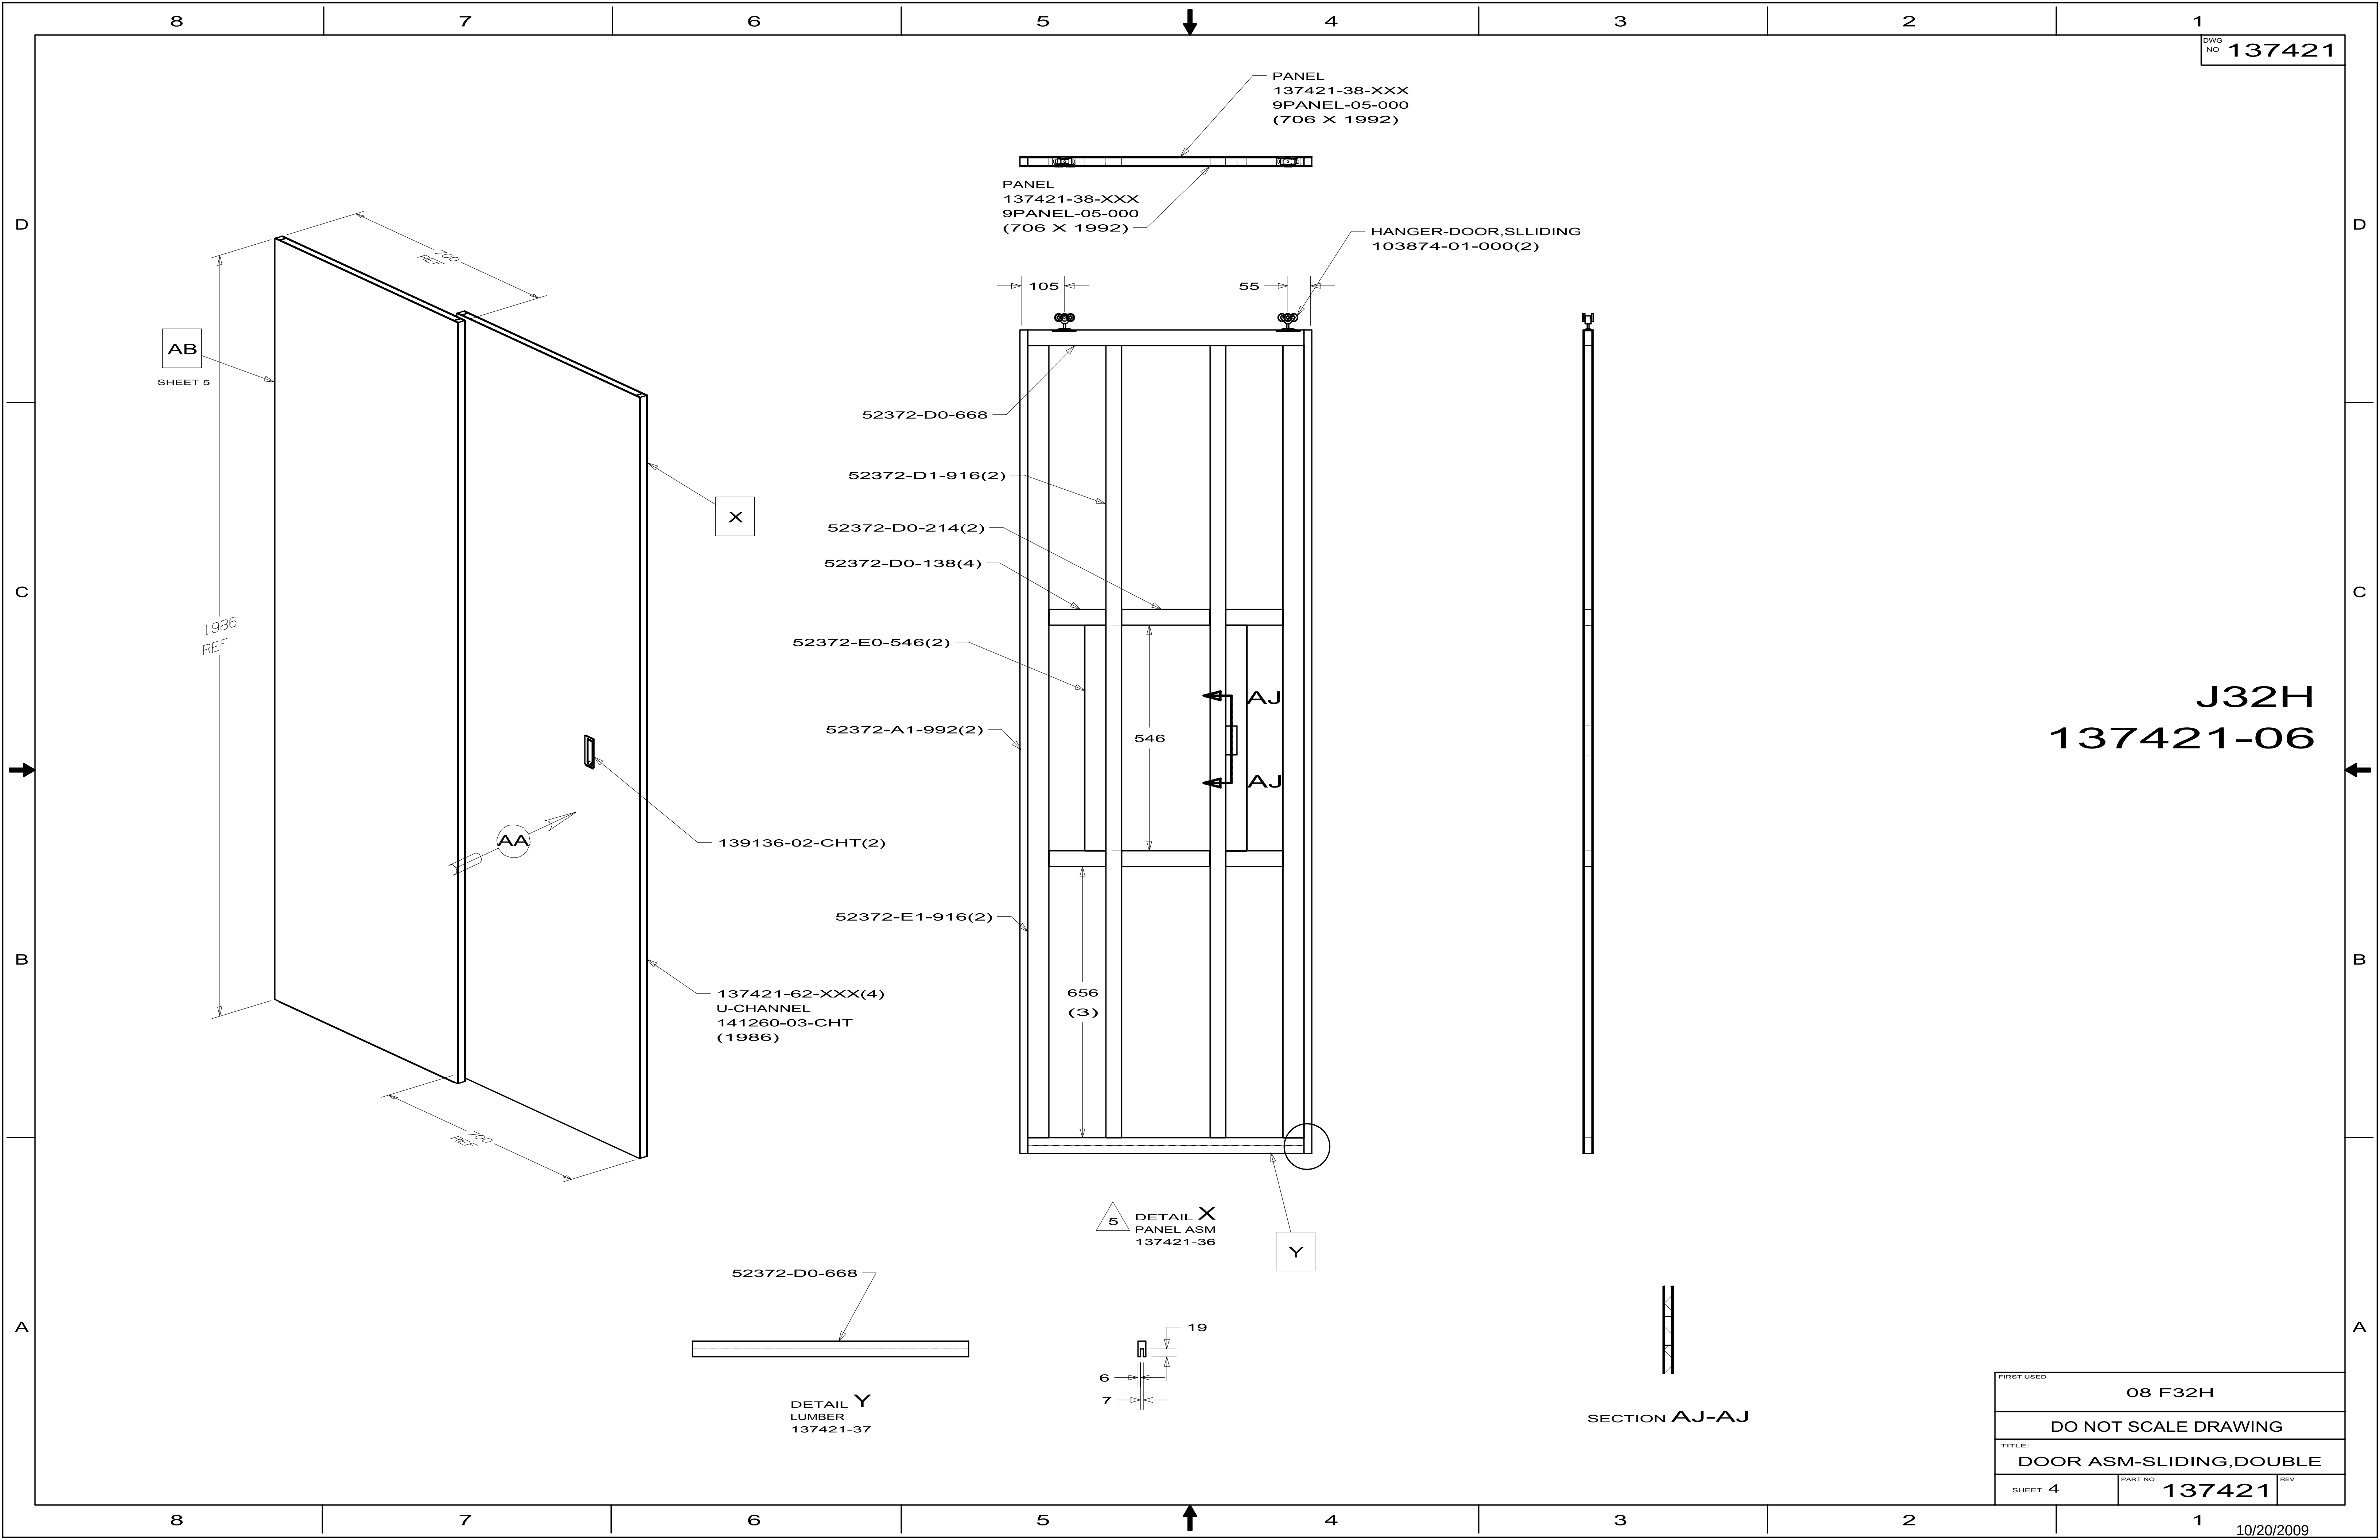

DWG NO 137421

PANEL
137421-38-XXX
9PANEL-05-000
(706 X 1992)

PANEL
137421-38-XXX
9PANEL-05-000
(706 X 1992)

HANGER-DOOR,SLIDING
103874-01-000(2)

52372-D0-668

52372-D1-916(2)

52372-D0-214(2)

52372-D0-138(4)

52372-E0-546(2)

52372-A1-992(2)

139136-02-CHT(2)

52372-E1-916(2)

137421-62-XXX(4)
U-CHANNEL
141260-03-CHT
(1986)

5
DETAIL X
PANEL ASM
137421-36

52372-D0-668


DETAIL Y
LUMBER
137421-37

19
6
7

SECTION AJ-AJ

FIRST USED		
08 F32H		
DO NOT SCALE DRAWING		
TITLE: DOOR ASM-SLIDING,DOUBLE		
SHEET 4	PART NO 137421	REV

10/20/2009

 

Y

DETAIL **AB**
 PANEL ASM
 137421-40



J32H

GUIDE ASM-DOOR, POCKET
130798-01-CHT (UP TO 06-21-09)
173057-01-CHT (AFTER 06-22-09)


FIRST USED		
08 F32H		
DO NOT SCALE DRAWING		
TITLE:		
DOOR ASM-SLIDING,DOUBLE		
SHEET 5	PART NO 137421	REV

141759-20 730C
141759-08 J32H/35P/37F
141759-10 R40CD
141759-19 P40L
141759-21 P34Y
141759-22 R40BD

RELEASE		REV	DATE	DWG	NO	141759
REV	ZONE	REVISION RECORD			DATE	DFT-ORIG

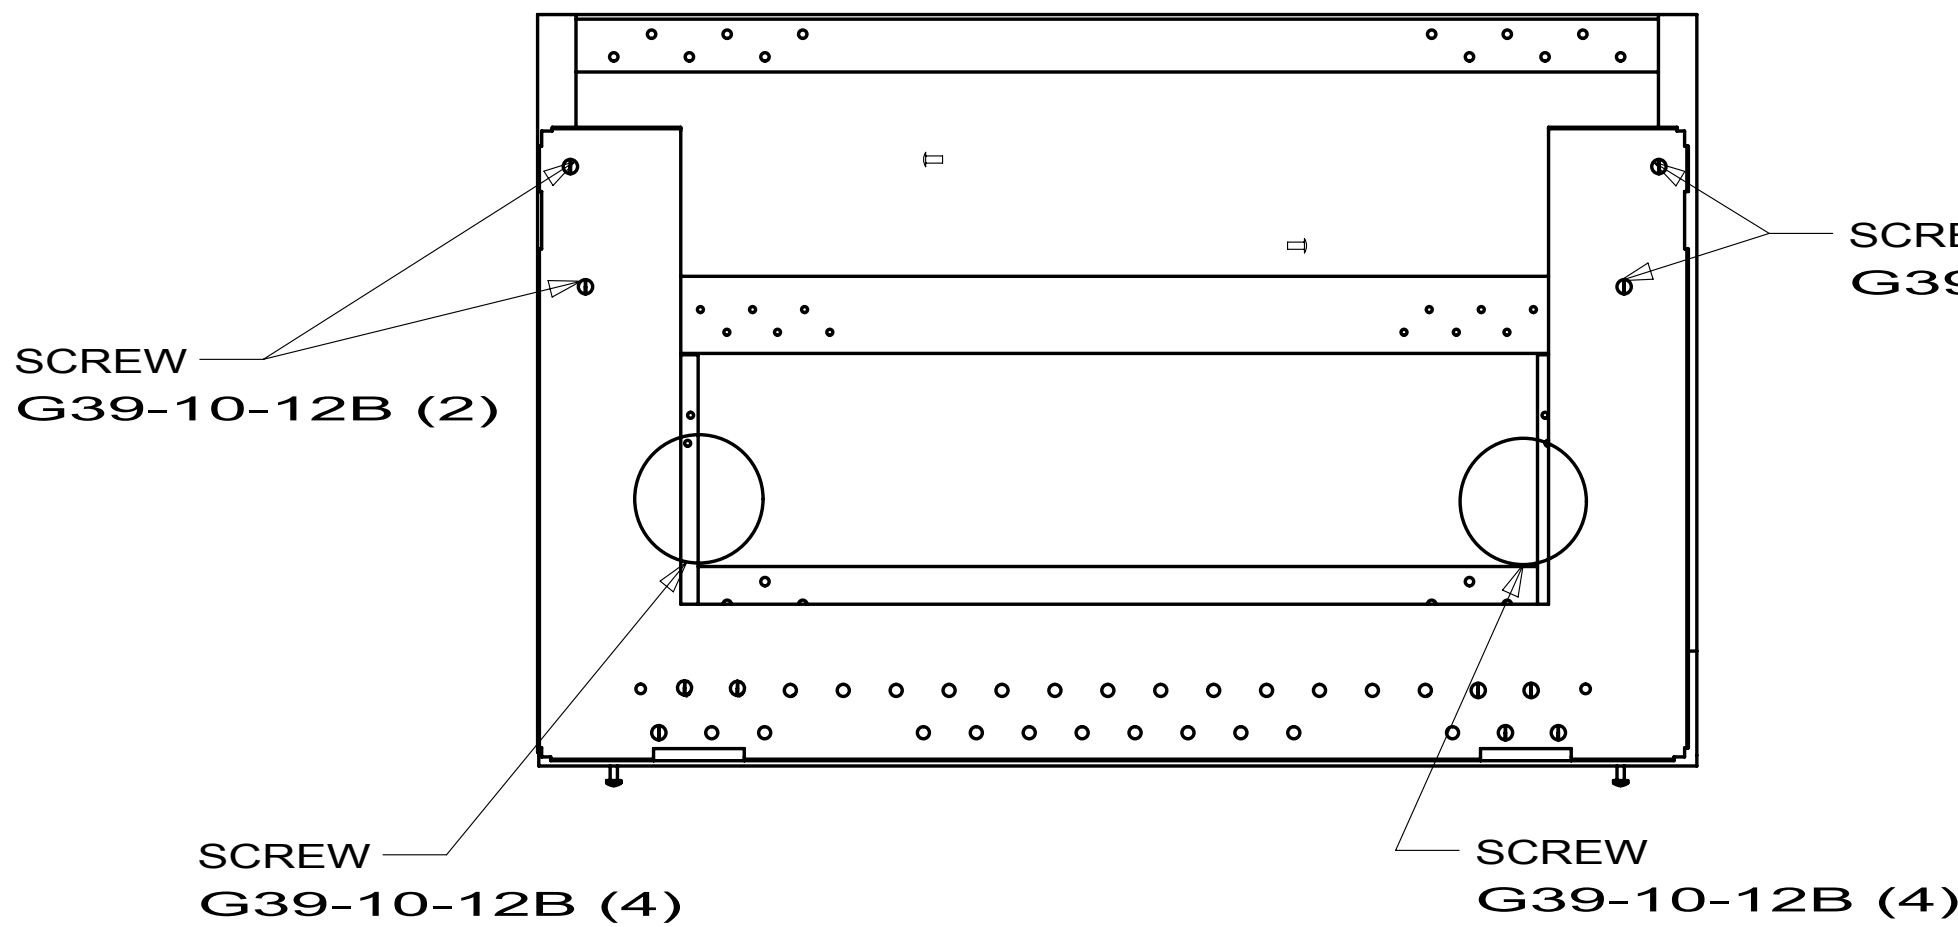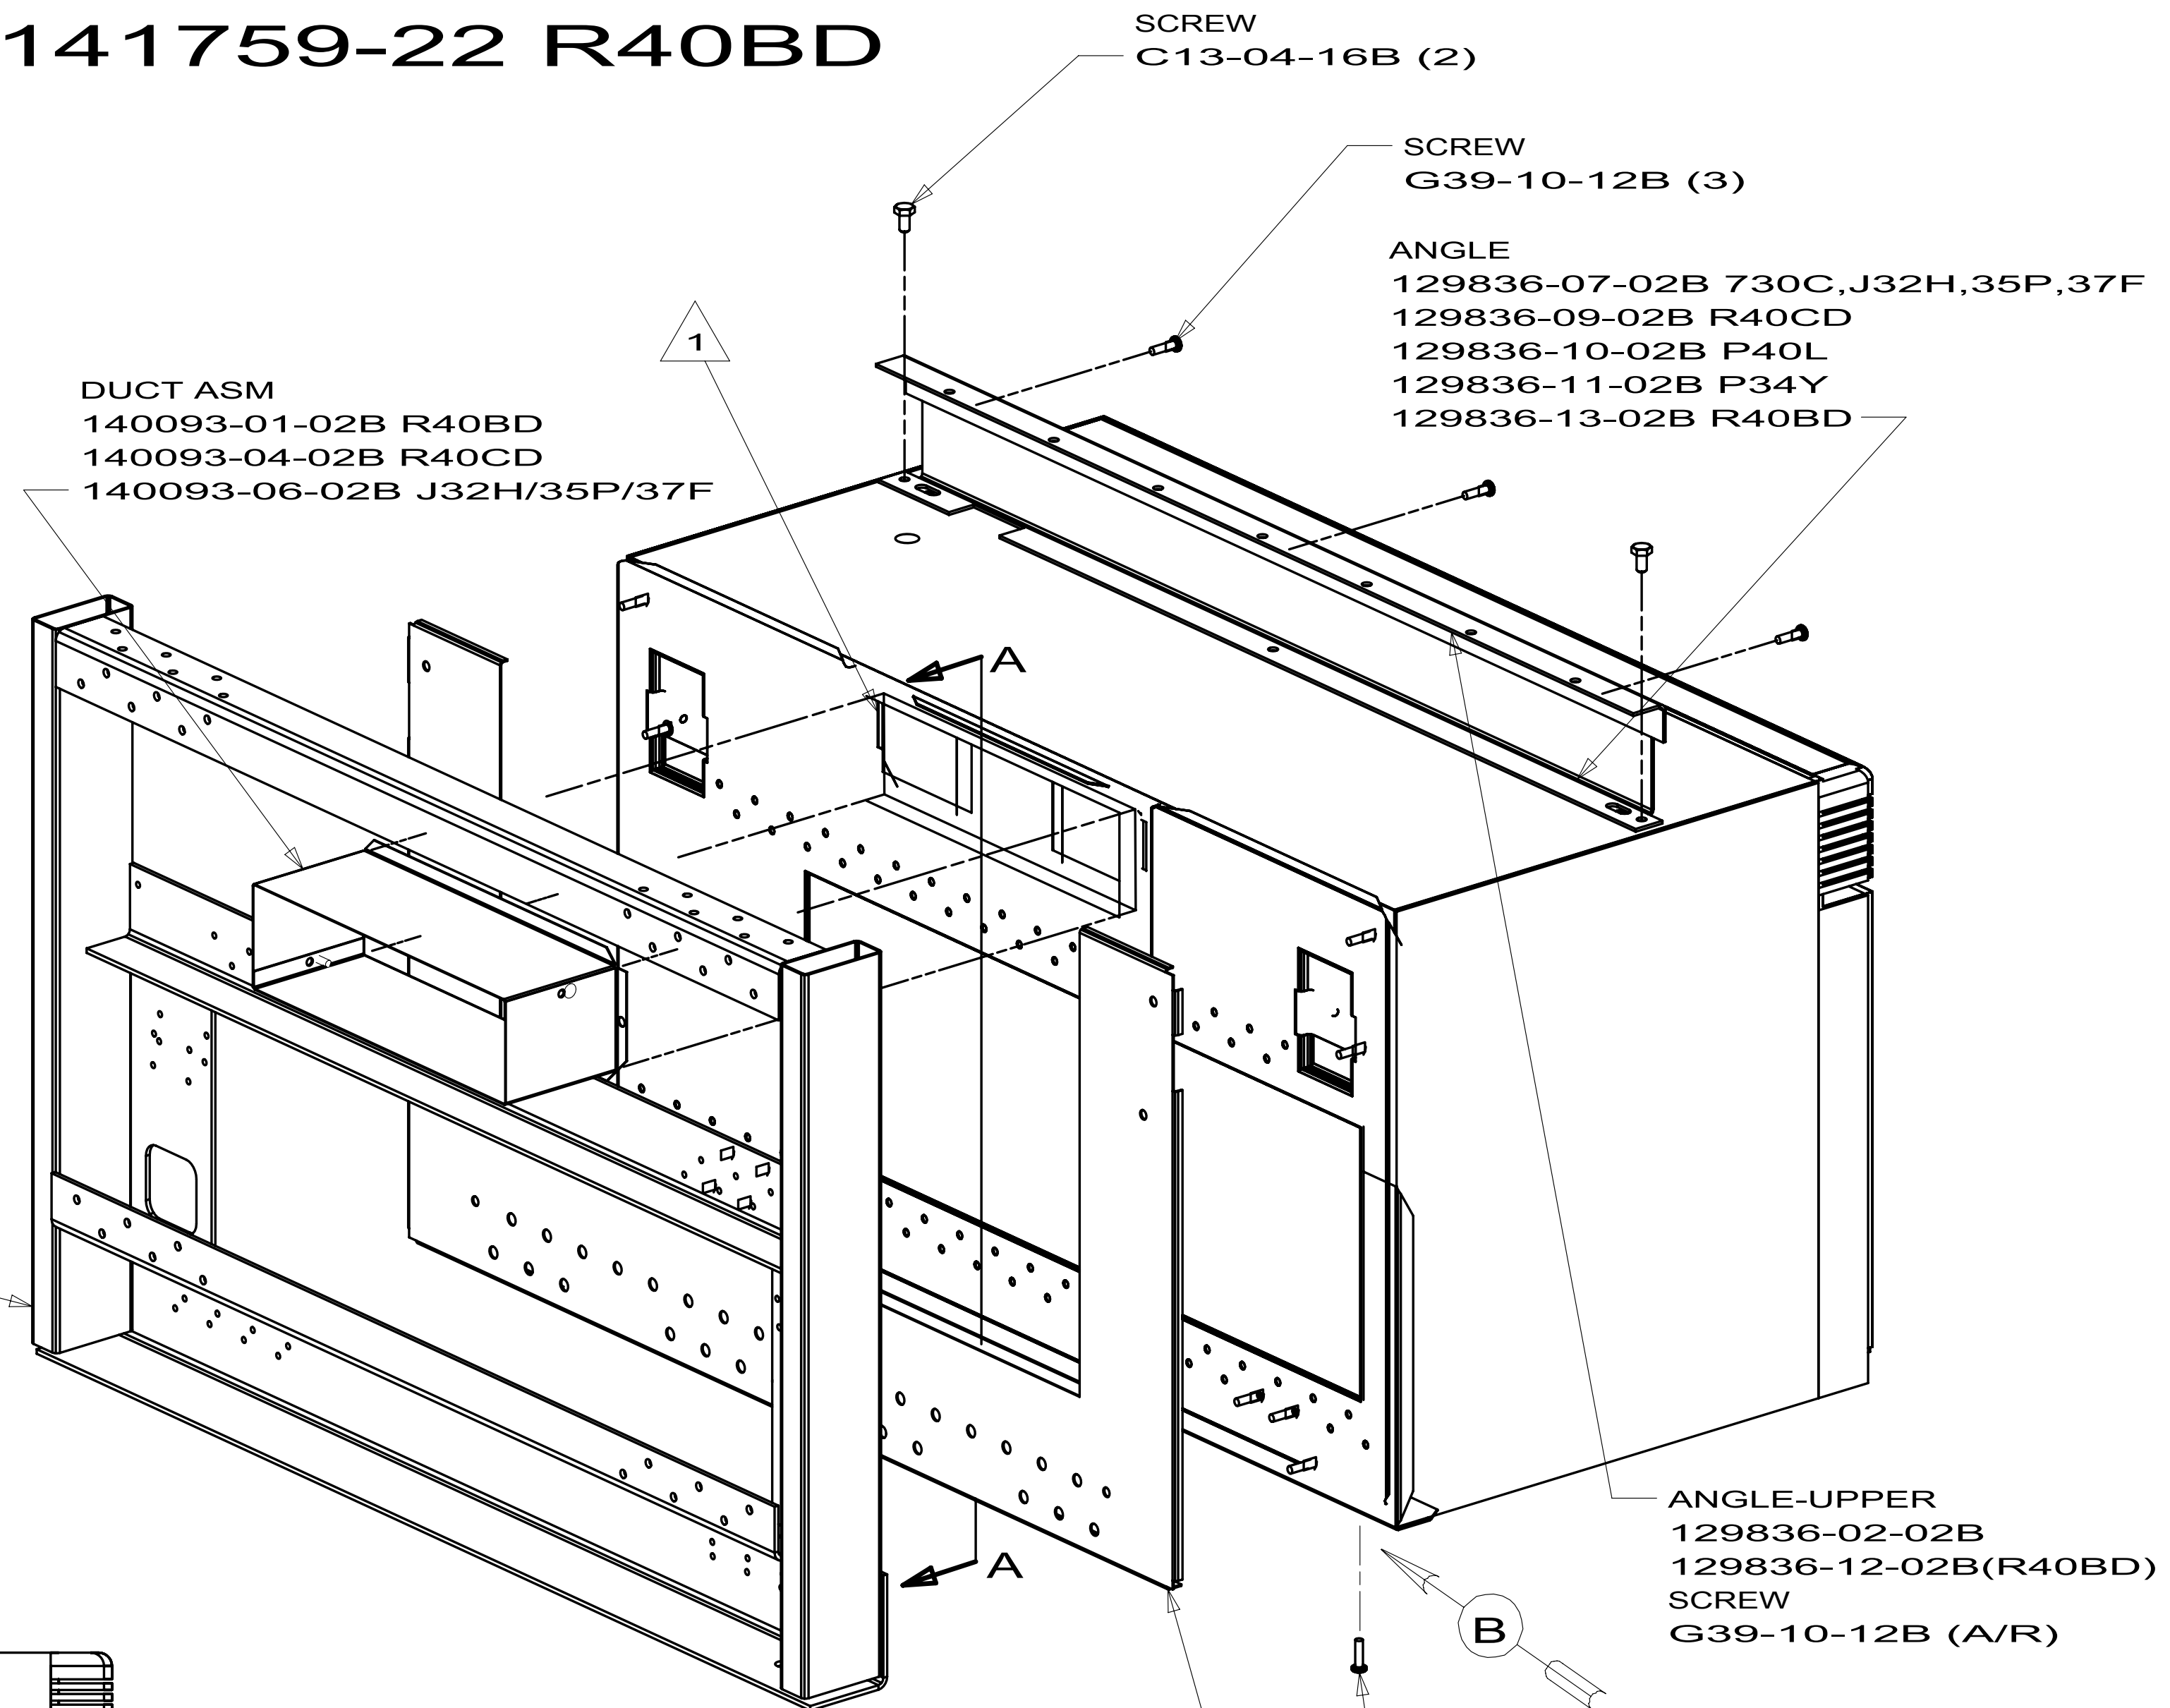

SECTION A-A

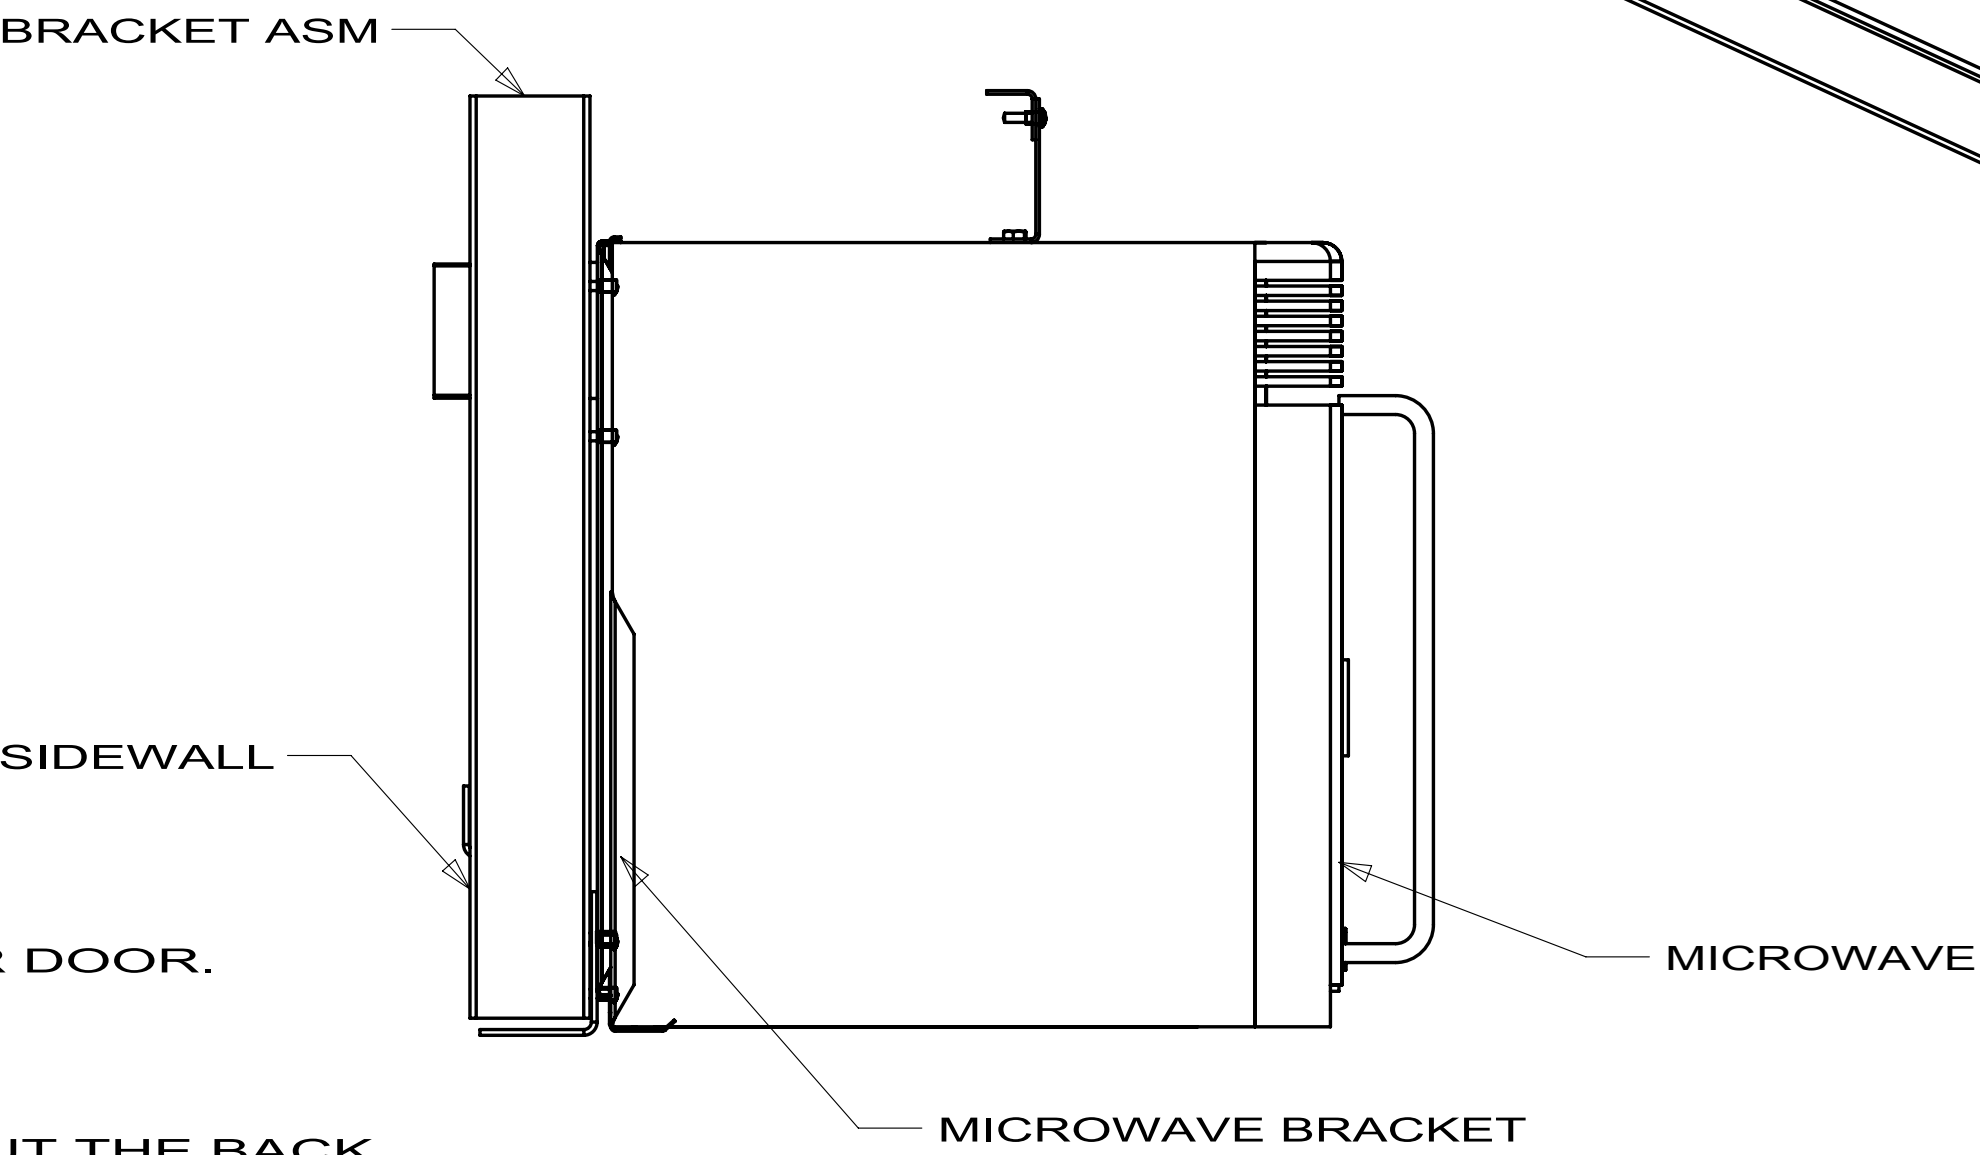

VIEW B

- NOTES:
3. IF COULER SUPPLIED W/MICROWAVE IS USED, REMOVE FLAPPER DOOR.
- 2 TRIM-EDGE IS TO BE ADDED TO 80 X 120 ACCESS HOLE.
- 1 WITH OUTSIDE VENT, REMOVE FAN AND TURN SO AIR BLOWS OUT THE BACK.

- 13E MICROWAVE/SPEEDCOOK OVEN
- 13C MICROWAVE/CONVECTION OVEN


SEE CHART
FOR COLOR VARIATIONS
OF THIS PART


WINNEBAGO INDUSTRIES		COPYRIGHT 2009 WINNEBAGO INDUSTRIES, INC.	
DFT-ORIG	ORIG. DATE	ALL DIMENSIONS ARE IN MILLIMETERS	
CHK-OR		FIRST USED	
P.E.		03 P-SERIES	
M.E.		MATERIAL:	
DSNR		UNSPECIFIED TOLERANCES ARE:	
		WHOLE DIM (X) ±	
		ONE-PLACE (X.X) ± 1.5	
		TWO-PLACE (X.XX) ±	
		ANGLE ±	
THIRD ANGLE PROJECTION			
DO NOT SCALE DRAWING			
TITLE: MICROWAVE INSTL			
SHEET 1 OF 7	PART NO	141759	REV
REF:		1	

151277-03-01A, 151279-01-01A, 151279-02-01A/02A, 151279-03-01A

KEY	PART NUMBER	U/M	DESCRIPTION	VENDOR NO.
1	151279-02-700	EA	BURNER - OVEN - W/SHUTTER	74009853
2	128728-01-708	EA	FITTING W/ORFICE/TUBE - REAR	74003931
3	128728-01-710	EA	FITTING W/ORFICE/TUBE - FRT	74003930
4	102020-01-709	EA	BUMPER-GRATE	8007P020-60
5	135065-03-703	EA	GRATE - BLACK(SEALED BURNER)	74007304
6	135065-03-702	EA	SEALED BURNER ASM.(BLACK) RV	74003967
7	128728-01-701	EA	KNOB - BURNER - REAR	74003941 (1 PER)
7	128728-01-702	EA	KNOB - BURNER - FRONT	74003942
8	151279-02-701	EA	KNOB - THERMOSTAT - BLACK	74009858
9	112881-04-706	EA	PILOT-OVEN (151279-01-01A ONLY)	74006334
9	151279-01-700	EA	PILOT-BURNER-16" (151279-01-01A ONLY)	74009852
9	151279-02-705	EA	PILOT - OVEN - 22" SERIES	74010544
10	151279-02-702	EA	PIPE - MANIFOLD	74009856
11	112881-03-701	EA	REGULATOR KIT W/FITTINGS	12001285
11	126023-02-703	EA	REGULATOR - PRESSURE	74004235
13	102020-01-724	EA	BUMPER-MAIN TOP	8003P008-60
14	151279-02-703	EA	THERMOSTAT	74009855
15	128728-01-705	EA	TOP - MAIN - BLACK	74003928
15	135065-03-715	EA	TOP - MAIN - STAINLESS STEEL	74007299
15	151277-03-705	EA	TOP-MAIN SNGL GRT/SEALED-BLK	2001F300-09
16	151279-02-704	EA	ELBOW BLOCK ASM (VALVE-OVEN)	74009864
17	135065-01-703	EA	VALVE/BURNER - REAR	74004643
17	135065-01-704	EA	VALVE/BURNER-FRT-HI	74004644
18	135656-01-701	EA	MIXER/AIR	3411F003-34
19	135065-01-701	EA	IGNITOR/PORCELAIN-TOP BURNER	74004053
20	128728-01-716	EA	IGNITOR - F/BURNERS	74003946
20	128728-01-717	EA	WIRES - IGNITOR	74003947
21	128728-01-707	EA	KNOB - IGNITOR	74003944
22	135065-03-700	EA	FITTING - HALF UNION	74004234


CONTACT WINNEBAGO PART SALES FOR UNLISTED COMPONENT(S)

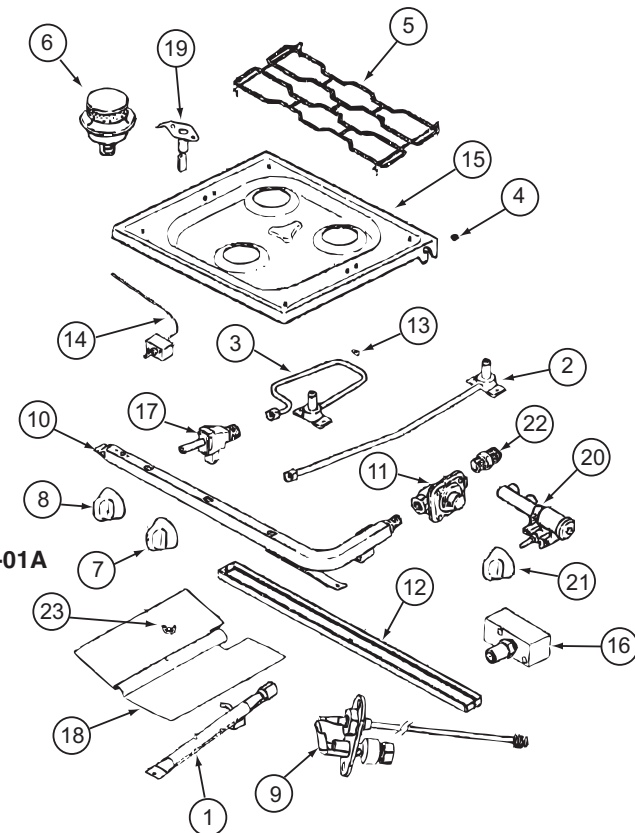

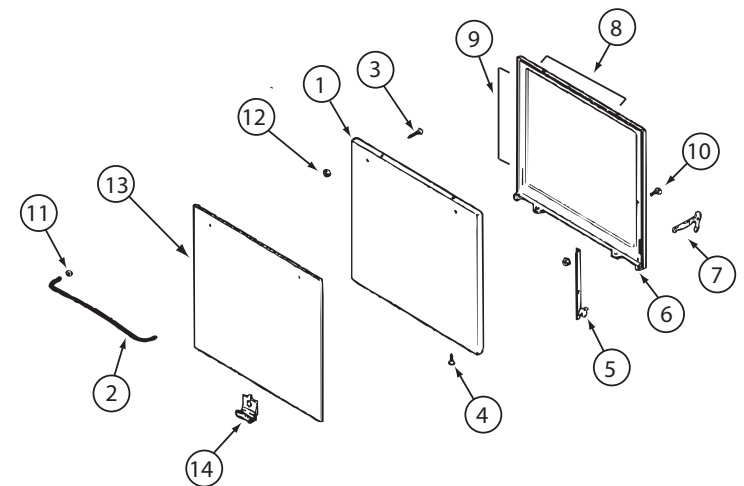

150778-01-01A, 151277-03-01A, 151279-02-01A, 151279-03-01A (CONTINUED)

KEY	PART NUMBER	U/M	DESCRIPTION	VENDOR NO.
1	126023-01-712	EA	PANEL - DOOR (BLACK)	74001190
2	128727-01-701	EA	HANDLE - OVEN DOOR	74003929
5	151277-01-704	EA	HINGE KIT-OVEN DR/LT	12400028
5	151277-01-705	EA	HINGE KIT-OVEN DR/RT	12400029
8	126023-01-732	EA	SEAL/OVEN DR TOP	7212P014-60
9	135066-03-714	EA	SEAL - OVEN DOOR SIDES	7212P039-60
10	151277-03-707	EA	DOOR LINING	74004228
13	102020-01-725	EA	GLASS OUTER	7902P266-60
14	126023-01-738	EA	CLIP - GLASS OVEN/BLACK	7112P093-60
CONTACT WINNEBAGO PART SALES FOR UNLISTED COMPONENT(S)				

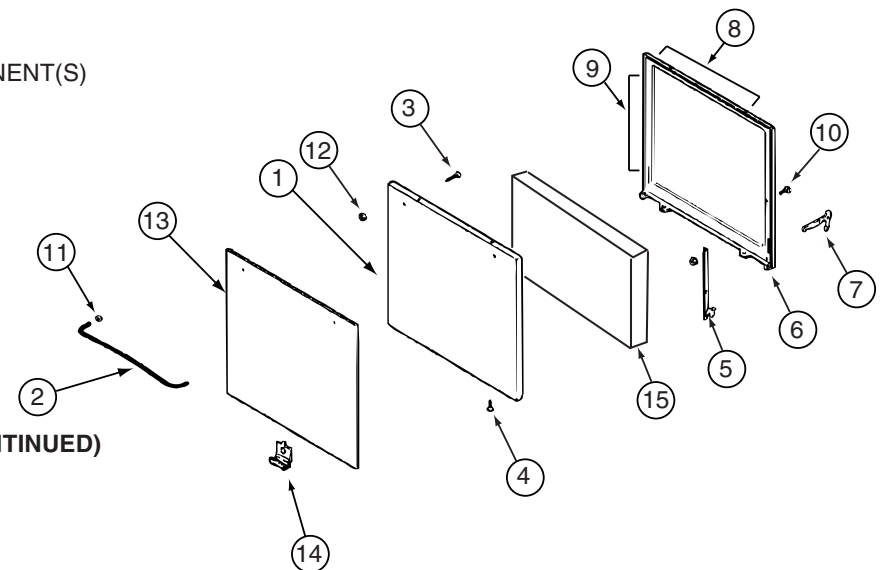

151279-02-02A (CONTINUED)

KEY	PART NUMBER	U/M	DESCRIPTION	VENDOR NO.
1	126023-01-712	EA	PANEL - DOOR (BLACK)	74001190
2	128727-01-701	EA	HANDLE - OVEN DOOR	74003929
8	126023-01-732	EA	SEAL/OVEN DR TOP	7212P014-60
9	135066-03-714	EA	SEAL - OVEN DOOR SIDES	7212P039-60
13	135066-03-702	EA	PANEL-DOOR - STAINLESS STEEL	74007313
CONTACT WINNEBAGO PART SALES FOR UNLISTED COMPONENT(S)				

CONTACT WINNEBAGO PART SALES FOR UNLISTED COMPONENT(S)

MOLDING-VINYL
100819-01-XXX

MOLDING-VINYL
100819-01-XXX

MOLDING-VINYL
100819-01-XXX

MOLDING-VINYL
100819-01-XXX

MOLDING-VINYL
100819-01-XXX

MOLDING-VINYL
100819-01-XXX

MOLDING-VINYL
100819-01-XXX

MOLDING-VINYL
100819-01-XXX

MOLDING-VINYL
100819-01-XXX

LOCKSET
146064-07-01A

1 8

LOCKSET
146064-07-01A

1 8

LOCKSET
146064-08-01A

1 8

DOOR ASM TRIM SHEET 2
P34Y,(P40L(AFTER 10-05-09))

C

OR

L

J32H,J35P,J37F

DOOR ASM TRIM SHEET 3

DOOR ASM TRIM SHEET 3
P40L(UP TO 10-04-09)

J

OR

M

J35Z,J38N

DOOR ASM TRIM SHEET 3

DOOR ASM TRIM SHEET 2

DETAIL A
(VINYL TO VINYL)

DOOR COMPL BATH
153094-15 J32H,J35P,J37F
153094-19 P34Y
153094-04 P40L(AFTER 10-05-09)


DETAIL H
(VINYL TO VINYL)

DOOR COMPL BATH
153094-23 J35Z
153094-20 J38N
153094-05 P40L(UP TO 10-04-09)

DETAIL AA
(VINYL TO VINYL)


DOOR COMPL BATH
153094-21 P39N TO LOUNGE

FIRST USED		
06 MOTORHOMES		
DO NOT SCALE DRAWING		
TITLE:		
DOOR COMPL-BATH		
SHEET 1	PART NO	REV
	153094	

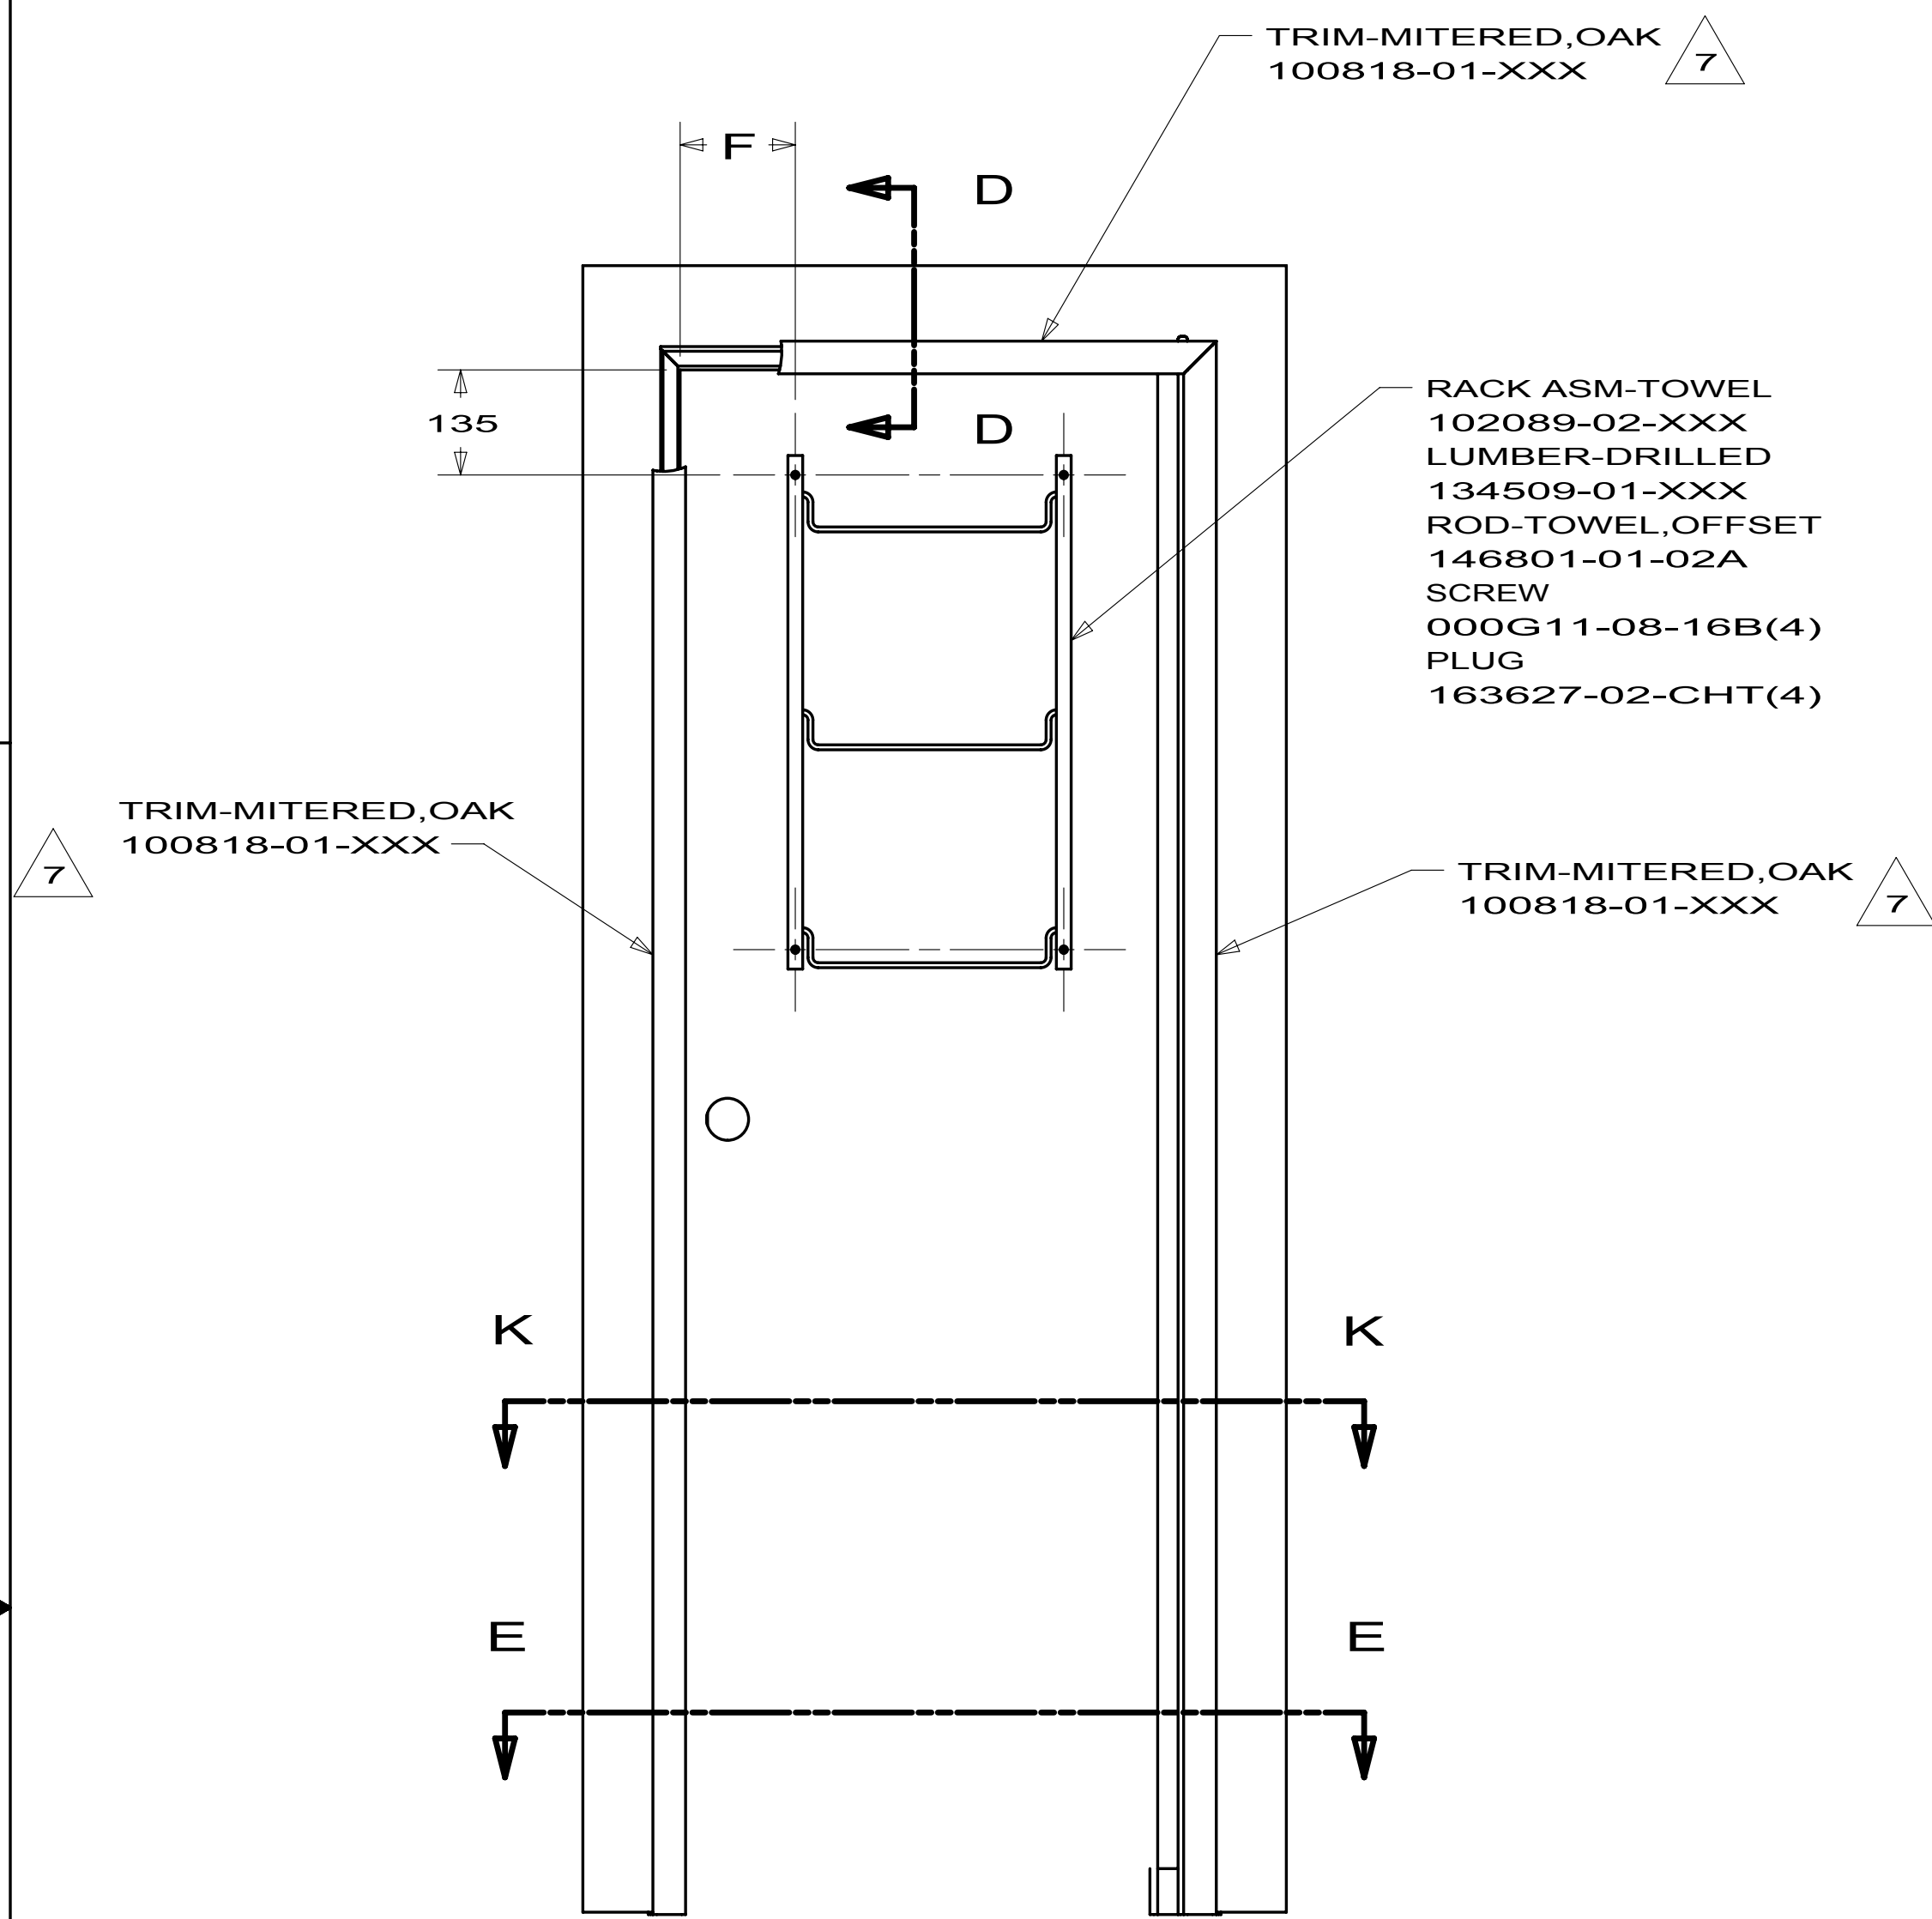


VIEW B

DOOR ONLY
153095-02-XXX J38N,P40L
153095-03-XXX J32H,J35P,J35Z,J37F,P34Y

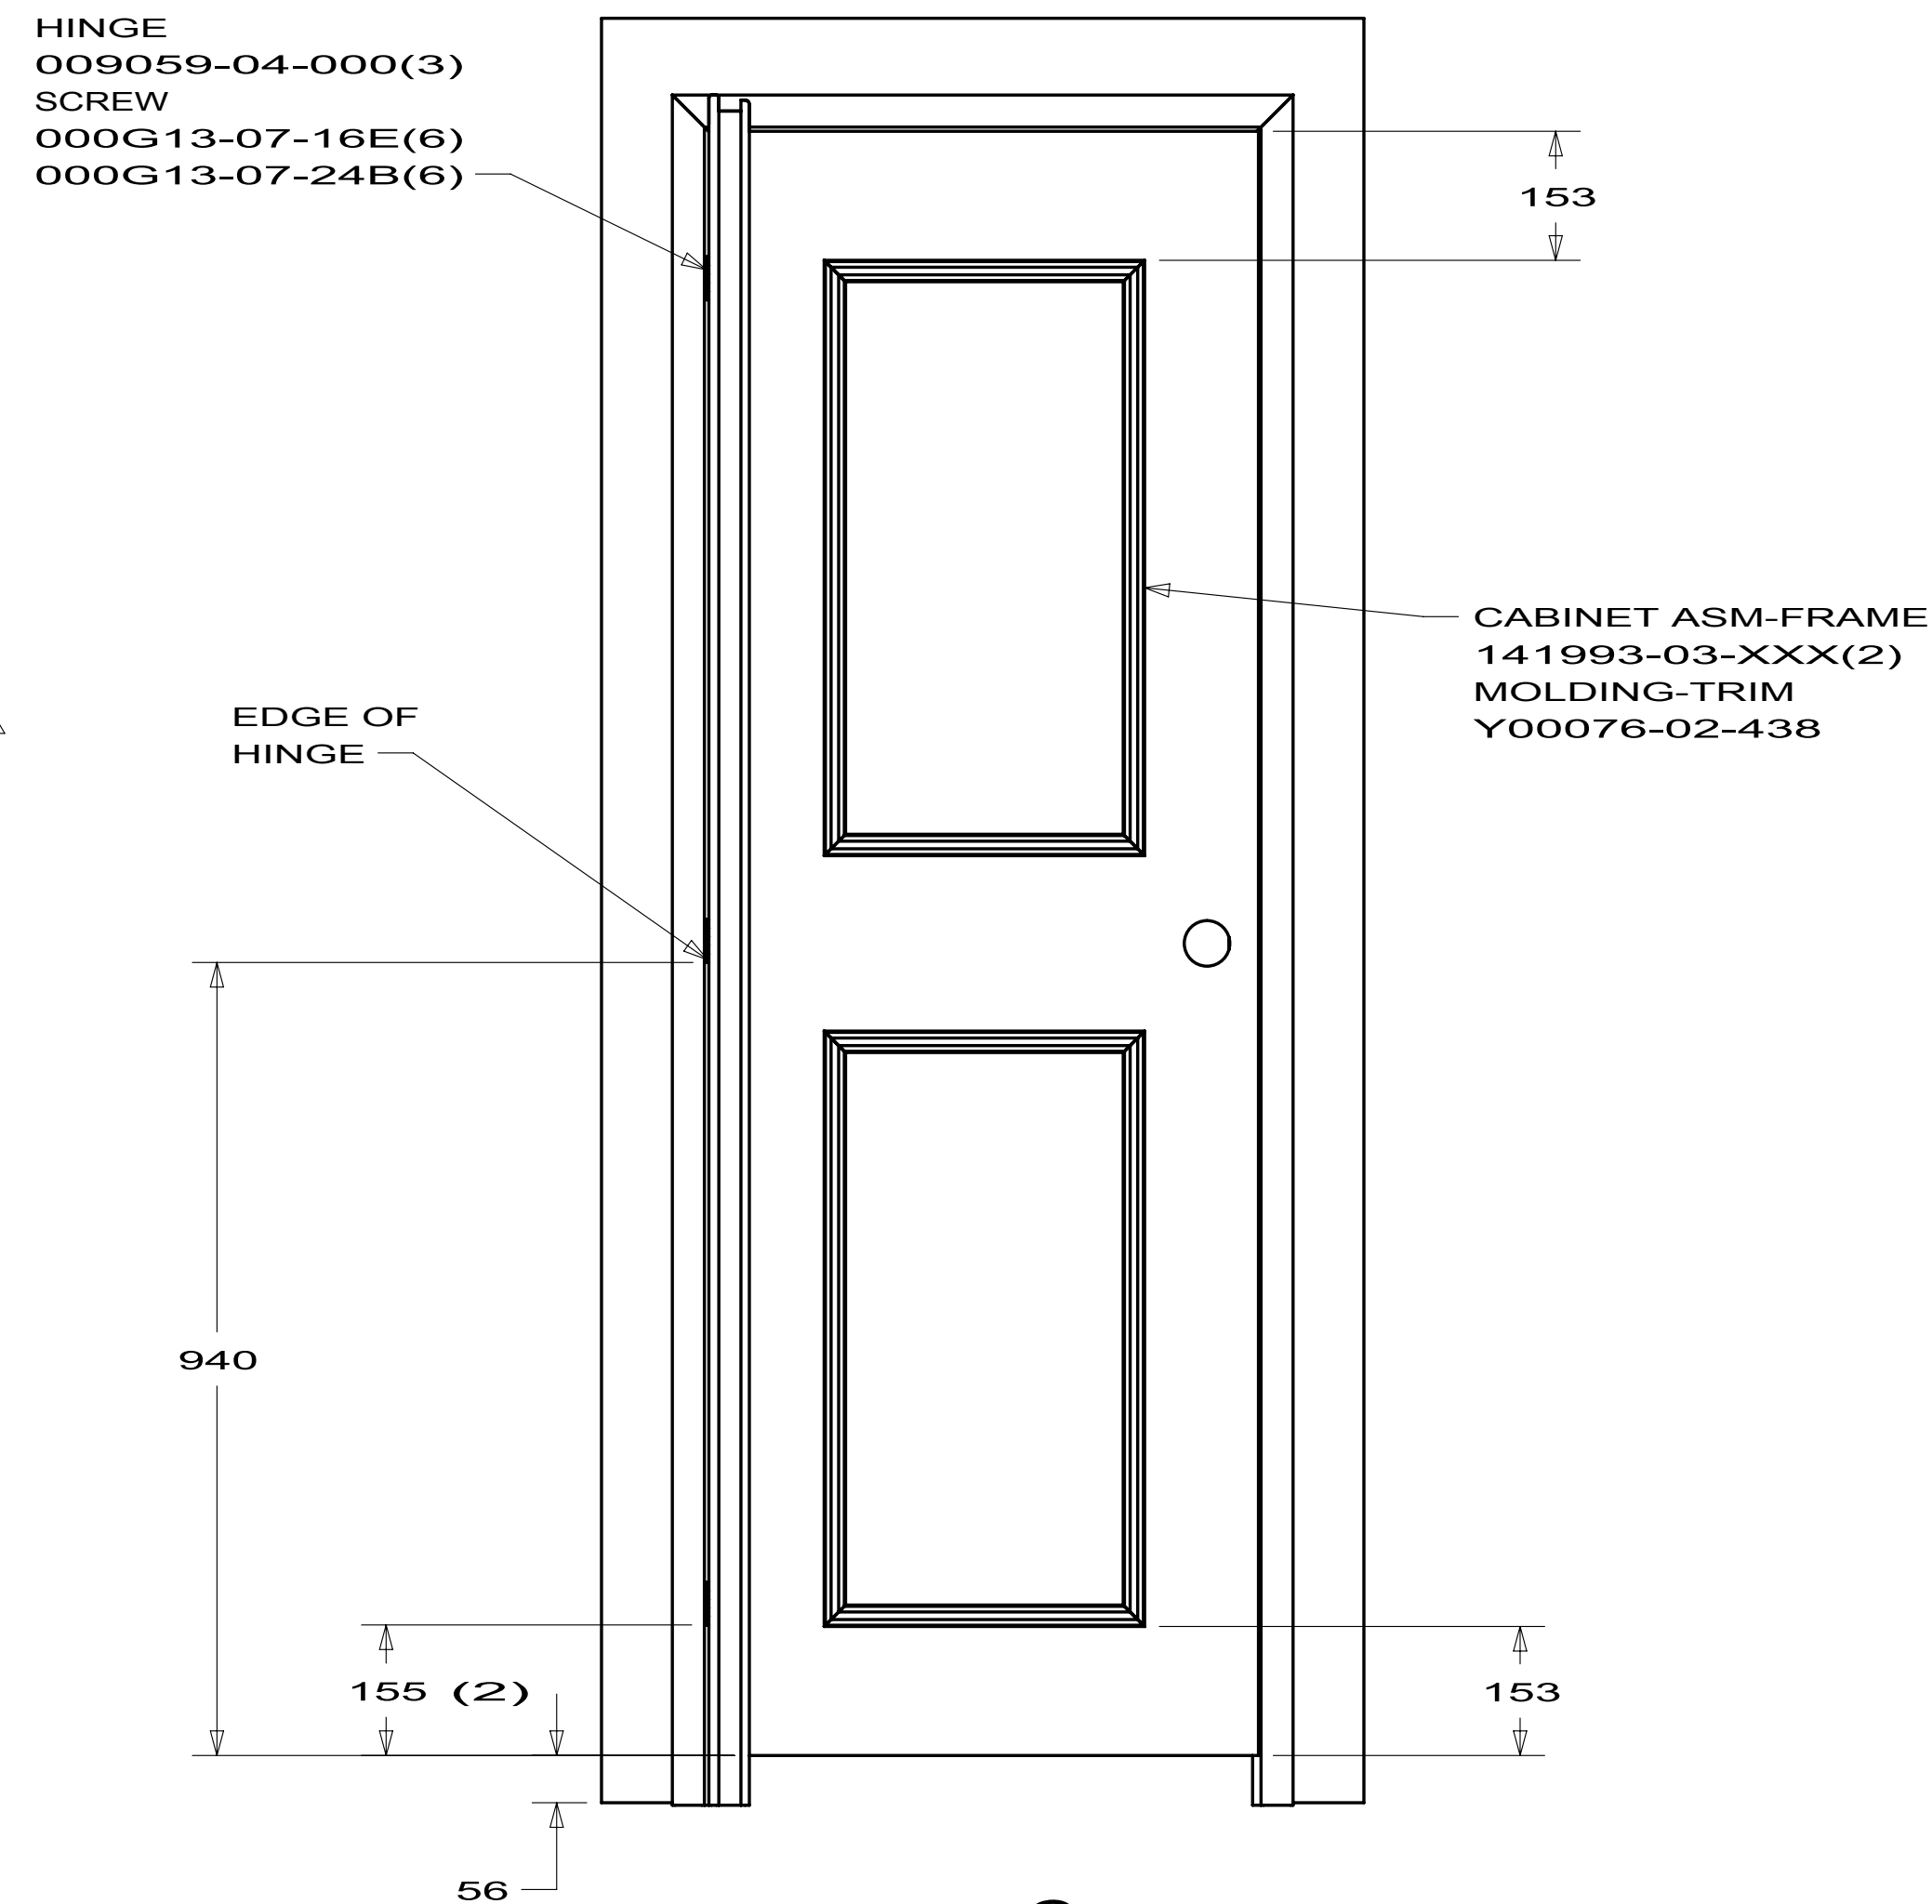


VIEW C

DOOR ASM TRIM
P34Y,P39N TO LOUNGE,(P40L(AFTER 10-05-09))

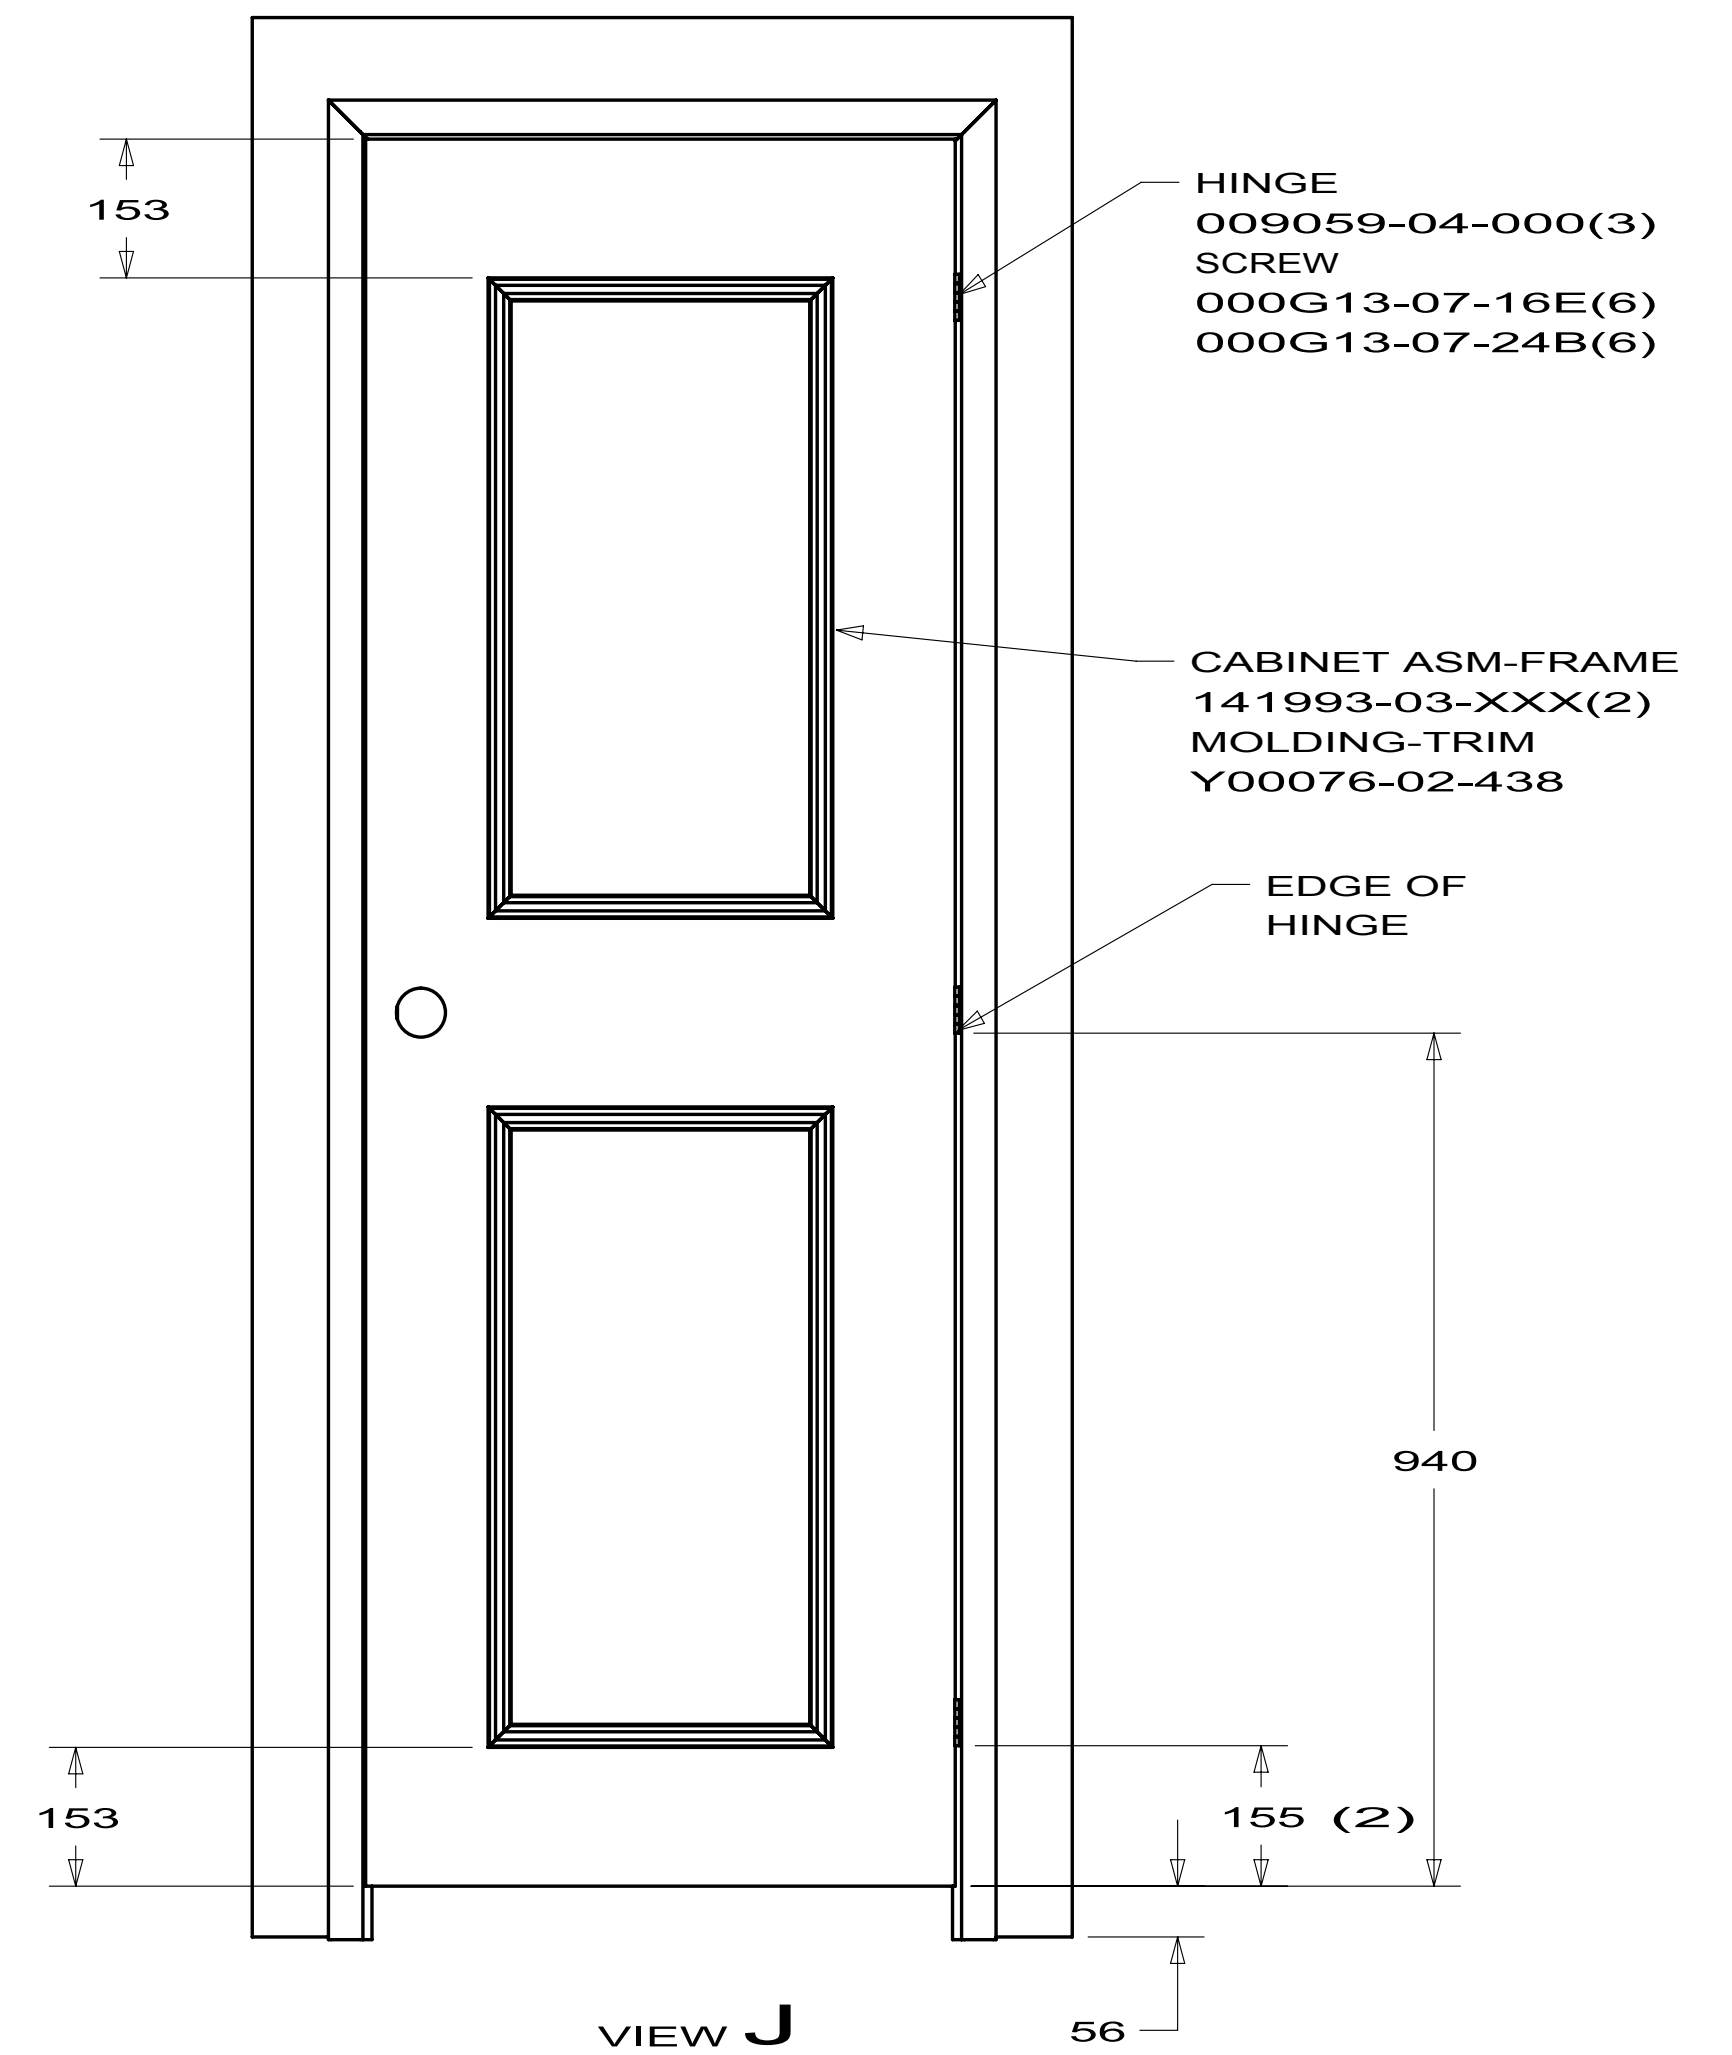


VIEW J

DOOR ASM TRIM
P40L(UP TO 10-04-09)

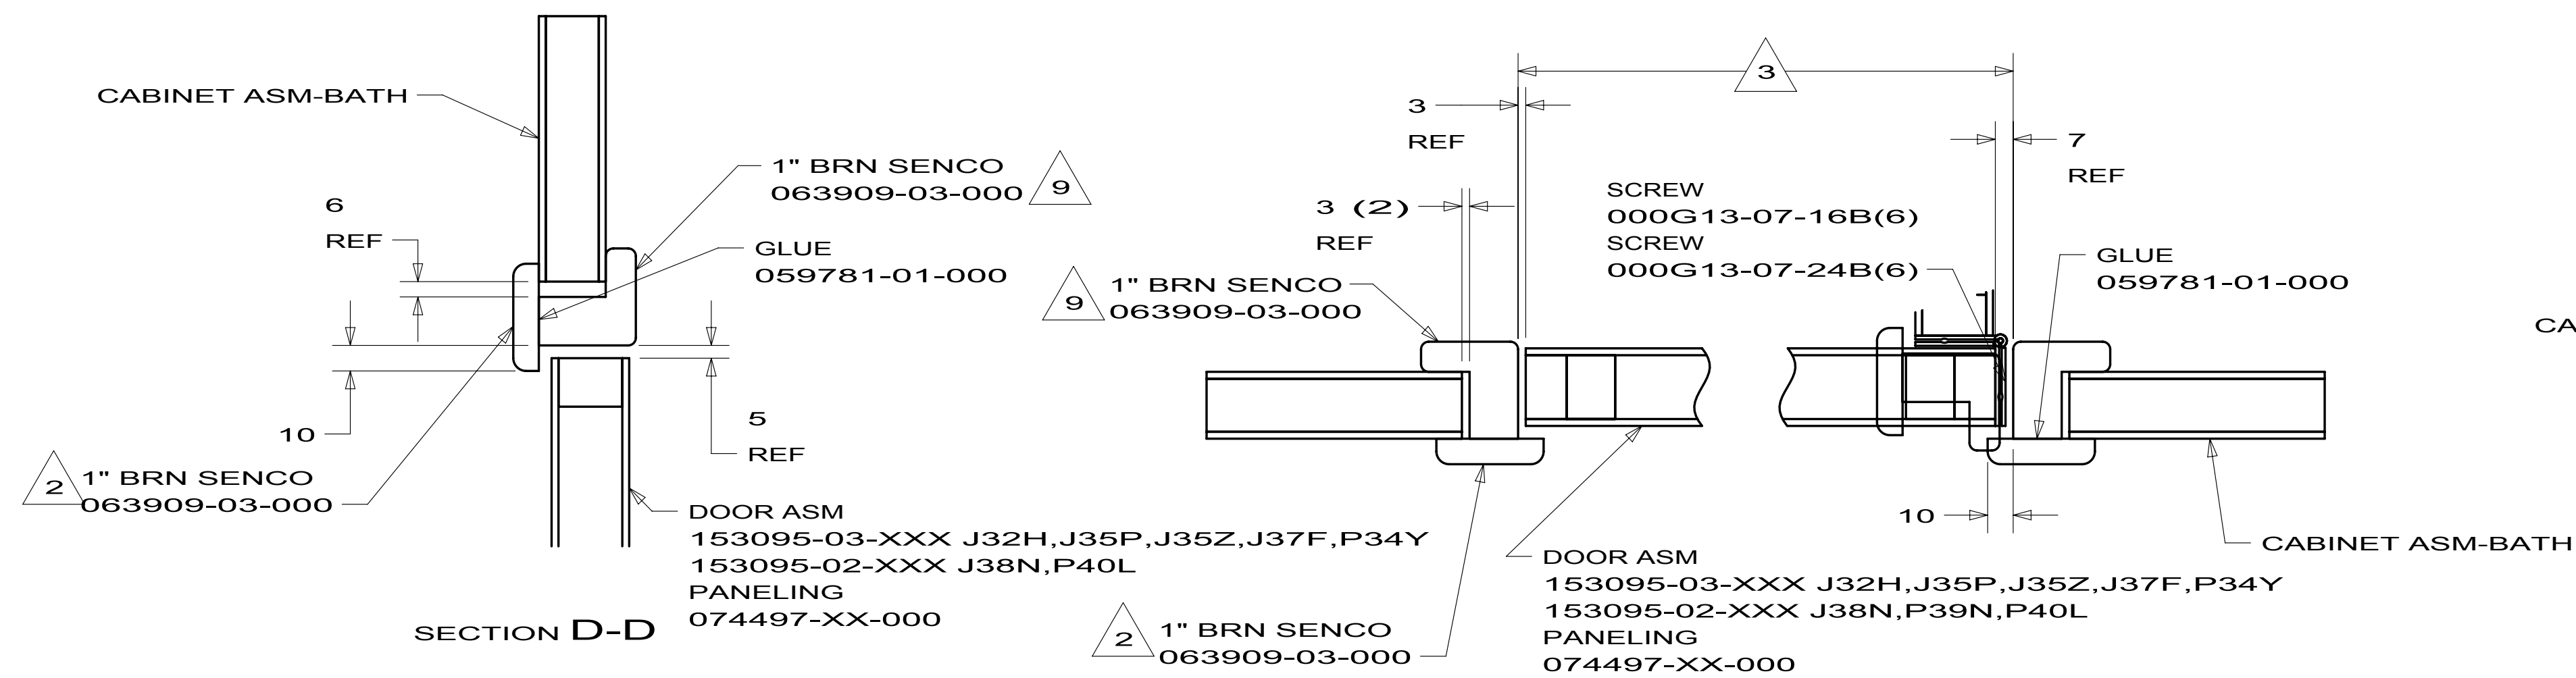

SECTION D-D

SECTION E-E

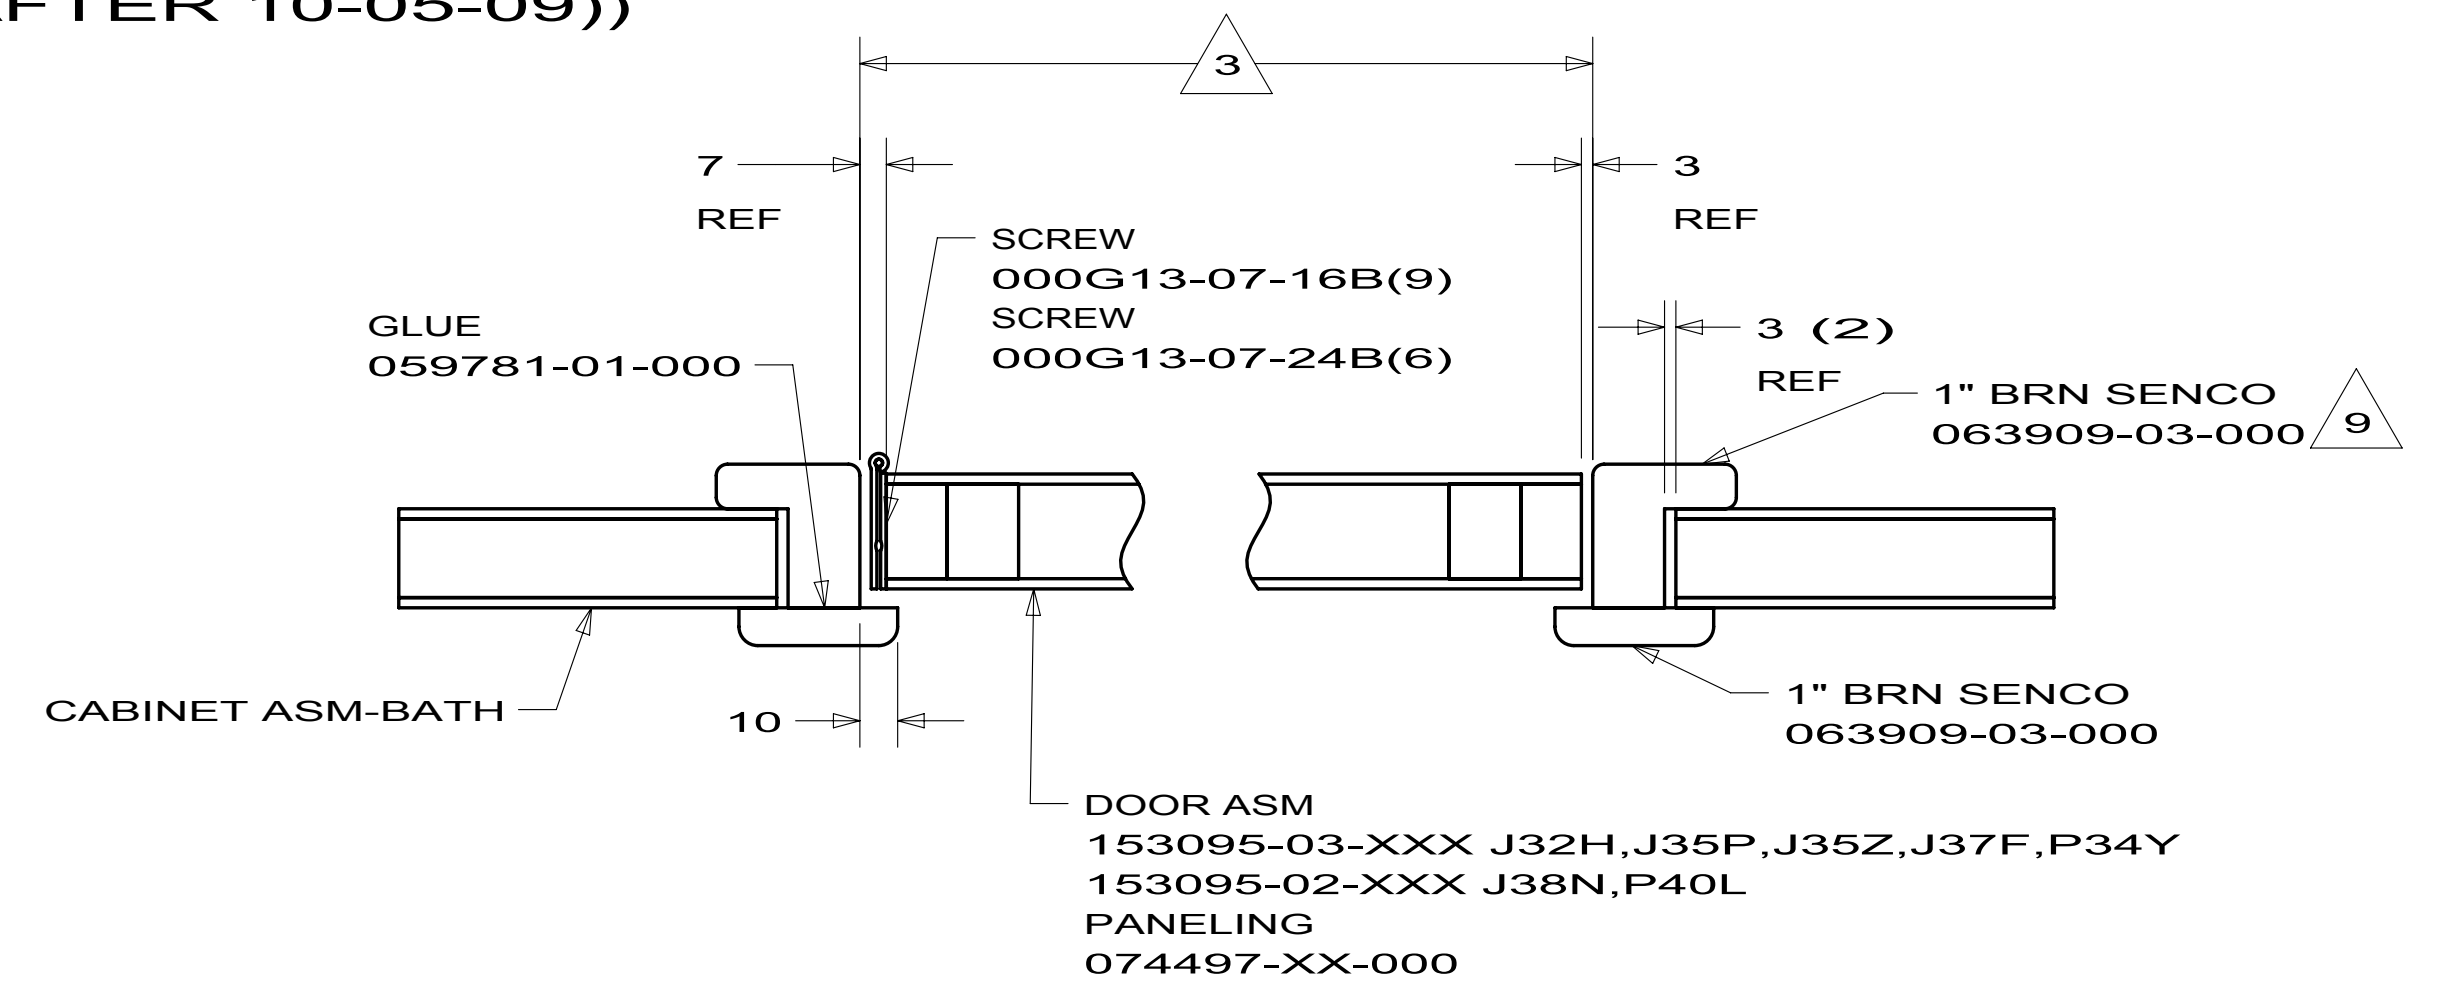

SECTION K-K

DOOR ASM
153095-03-XXX J32H,J35P,J35Z,J37F,P34Y
153095-02-XXX J38N,P40L
PANELING
074497-XX-000

FIRST USED		
06 MOTORHOMES		
DO NOT SCALE DRAWING		
TITLE: DOOR COMPL-BATH		
SHEET 2	PART NO 153094	REV

MOLDING-HDWD,TRIM
M09538-69-XXX(2)
UNSTAINED MOLDING
Y00377-02-438

MOLDING-HDWD,TRIM
M09538-70-XXX(2)
UNSTAINED MOLDING
Y00377-02-438

HINGE
009059-04-000(3)
SCREW
000G13-07-16B(6)
000G13-07-24B(6)

MOLDING-HDWD,TRIM
M09538-69-XXX(2)
UNSTAINED MOLDING
Y00377-02-438

HINGE
009059-04-000(3)
SCREW
000G13-07-16B(6)
000G13-07-24B(6)

MOLDING-HDWD,TRIM
M09538-70-XXX(2)
UNSTAINED MOLDING
Y00377-02-438

TRIM-MITERED,OAK
(SEE TAB)

TRIM-MITERED,OAK
100818-01-XXX

TRIM-MITERED,OAK
100818-01-XXX

VIEW M
DOOR ASM TRIM
J35Z,J38N

VIEW L
DOOR ASM TRIM
J32H,J35P,J37F


VIEW AB
DOOR ONLY
153095-02-XXX P39N DOOR TO LOUNGE

FIRST USED		
06 MOTORHOMES		
DO NOT SCALE DRAWING		
TITLE:		
DOOR COMPL-BATH		
SHEET 3	PART NO 153094	REV

J32H DOUBLE DOOR

160035-06-000

FIRST USED		
06 G-SERIES		
DO NOT SCALE DRAWING		
TITLE:		
REFRIGERATOR INSTL-SLIDEOUT		
SHEET 4	PART NO 160035	REV

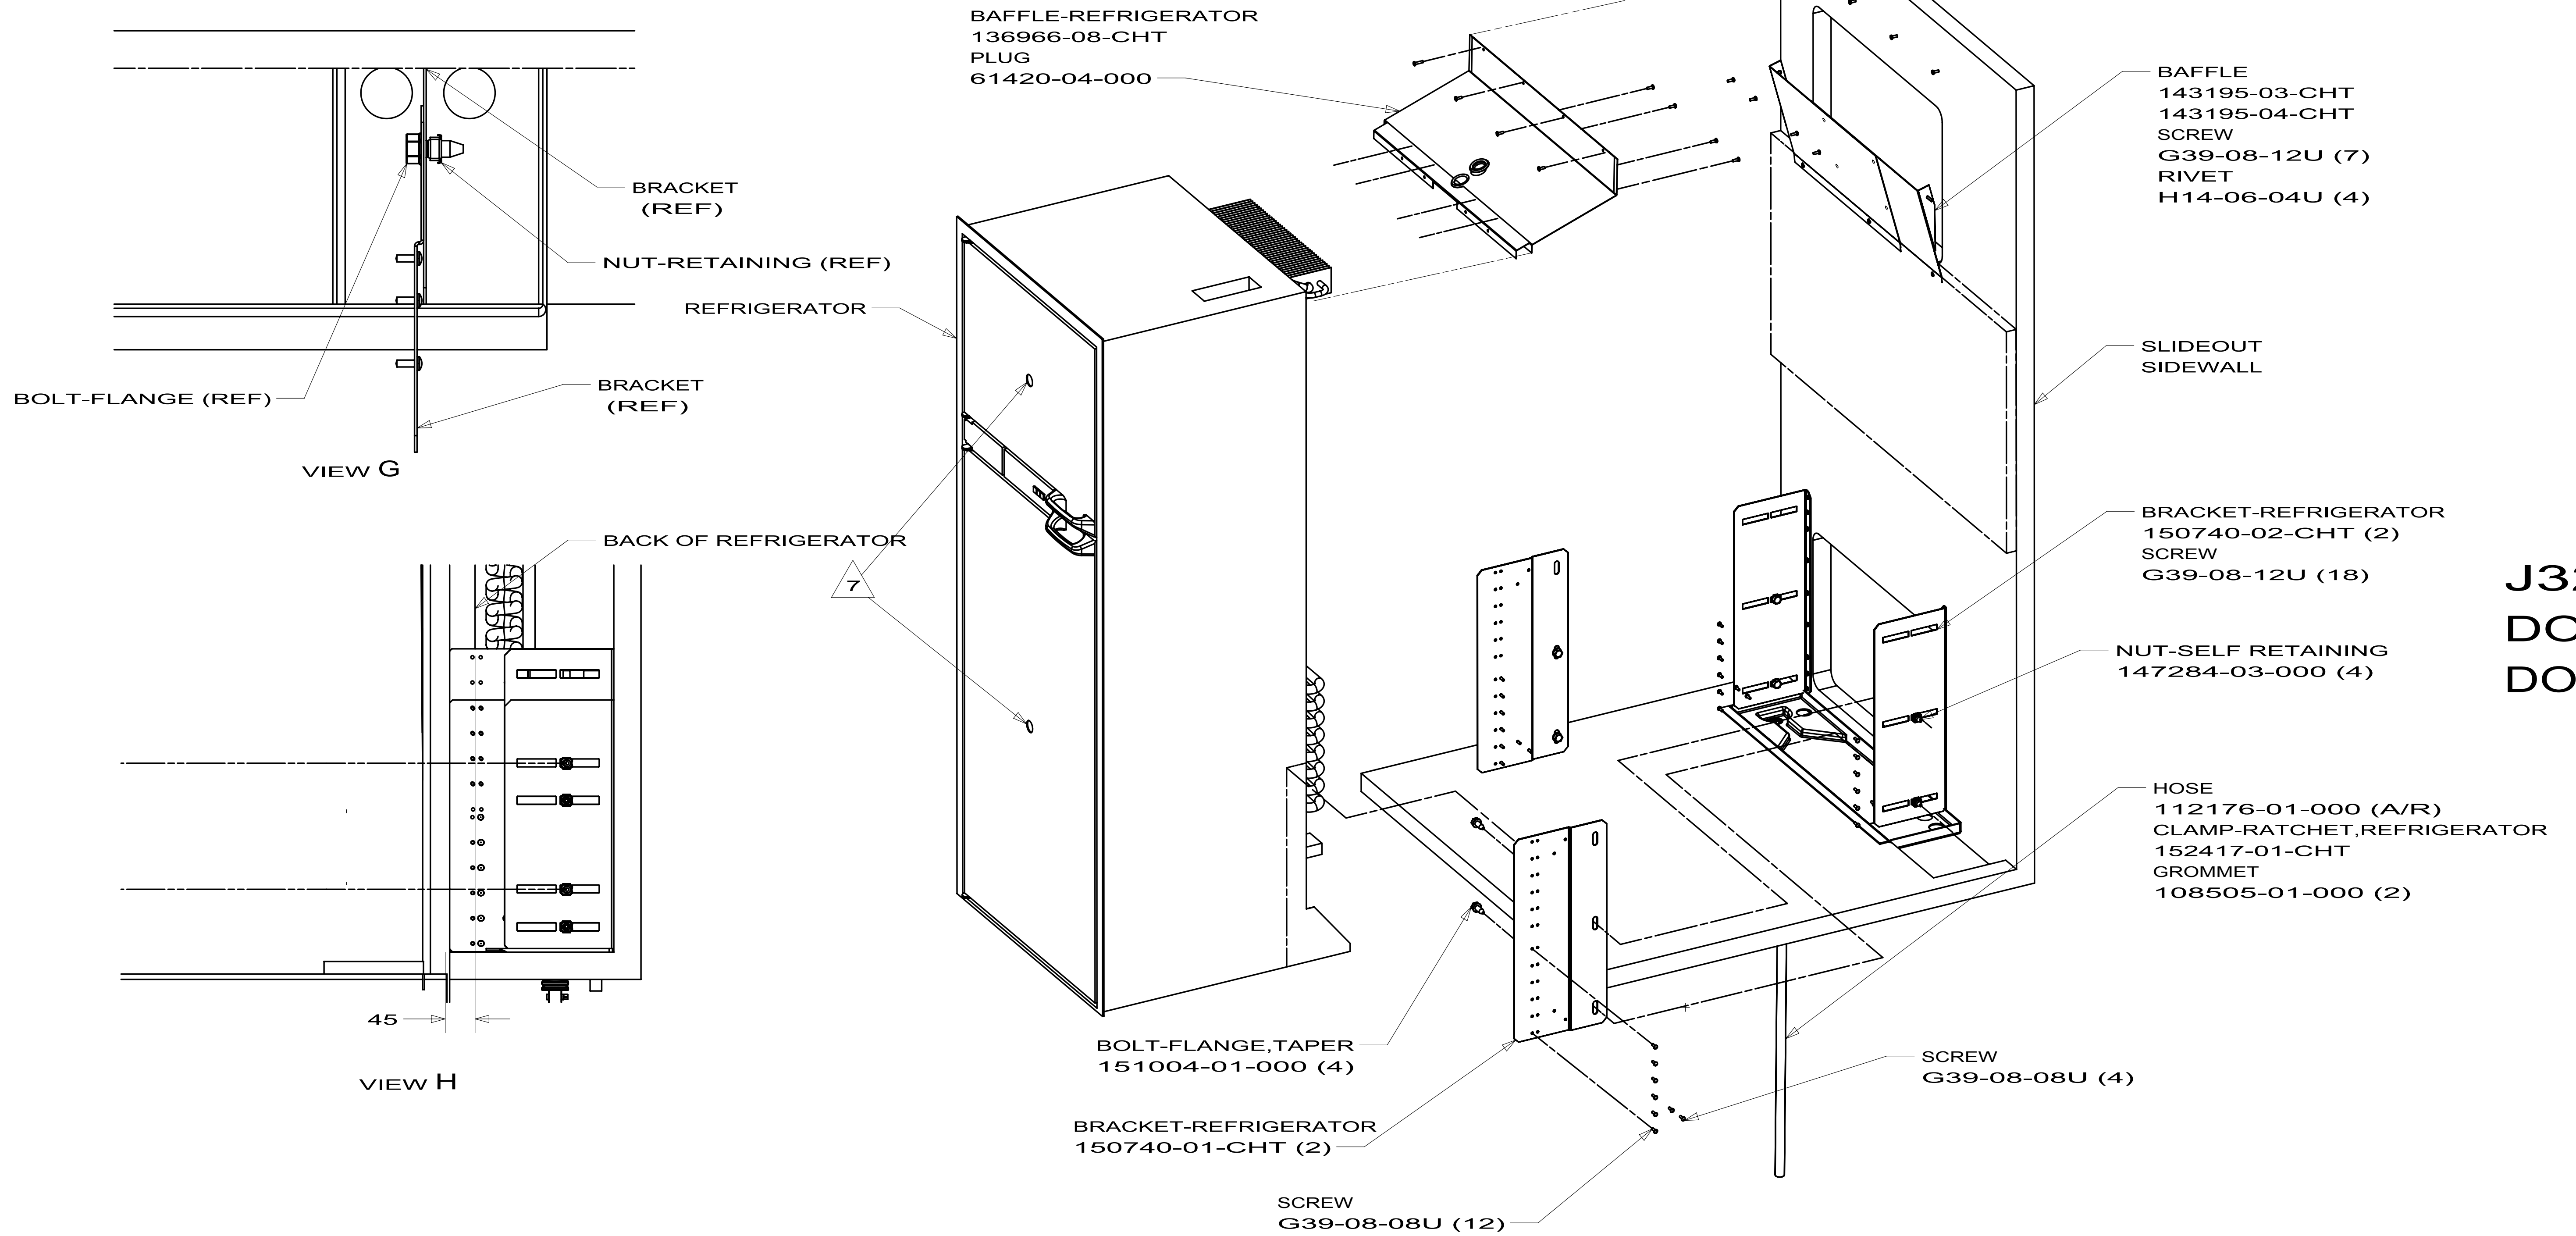



J32H
P34Y
R40CD
R40WD
4 DOOR

79W

160035-07-000

FIRST USED		
06 G-SERIES		
DO NOT SCALE DRAWING		
TITLE:		
REFRIGERATOR INSTL-SLIDEOUT		
SHEET 5	PART NO 160035	REV

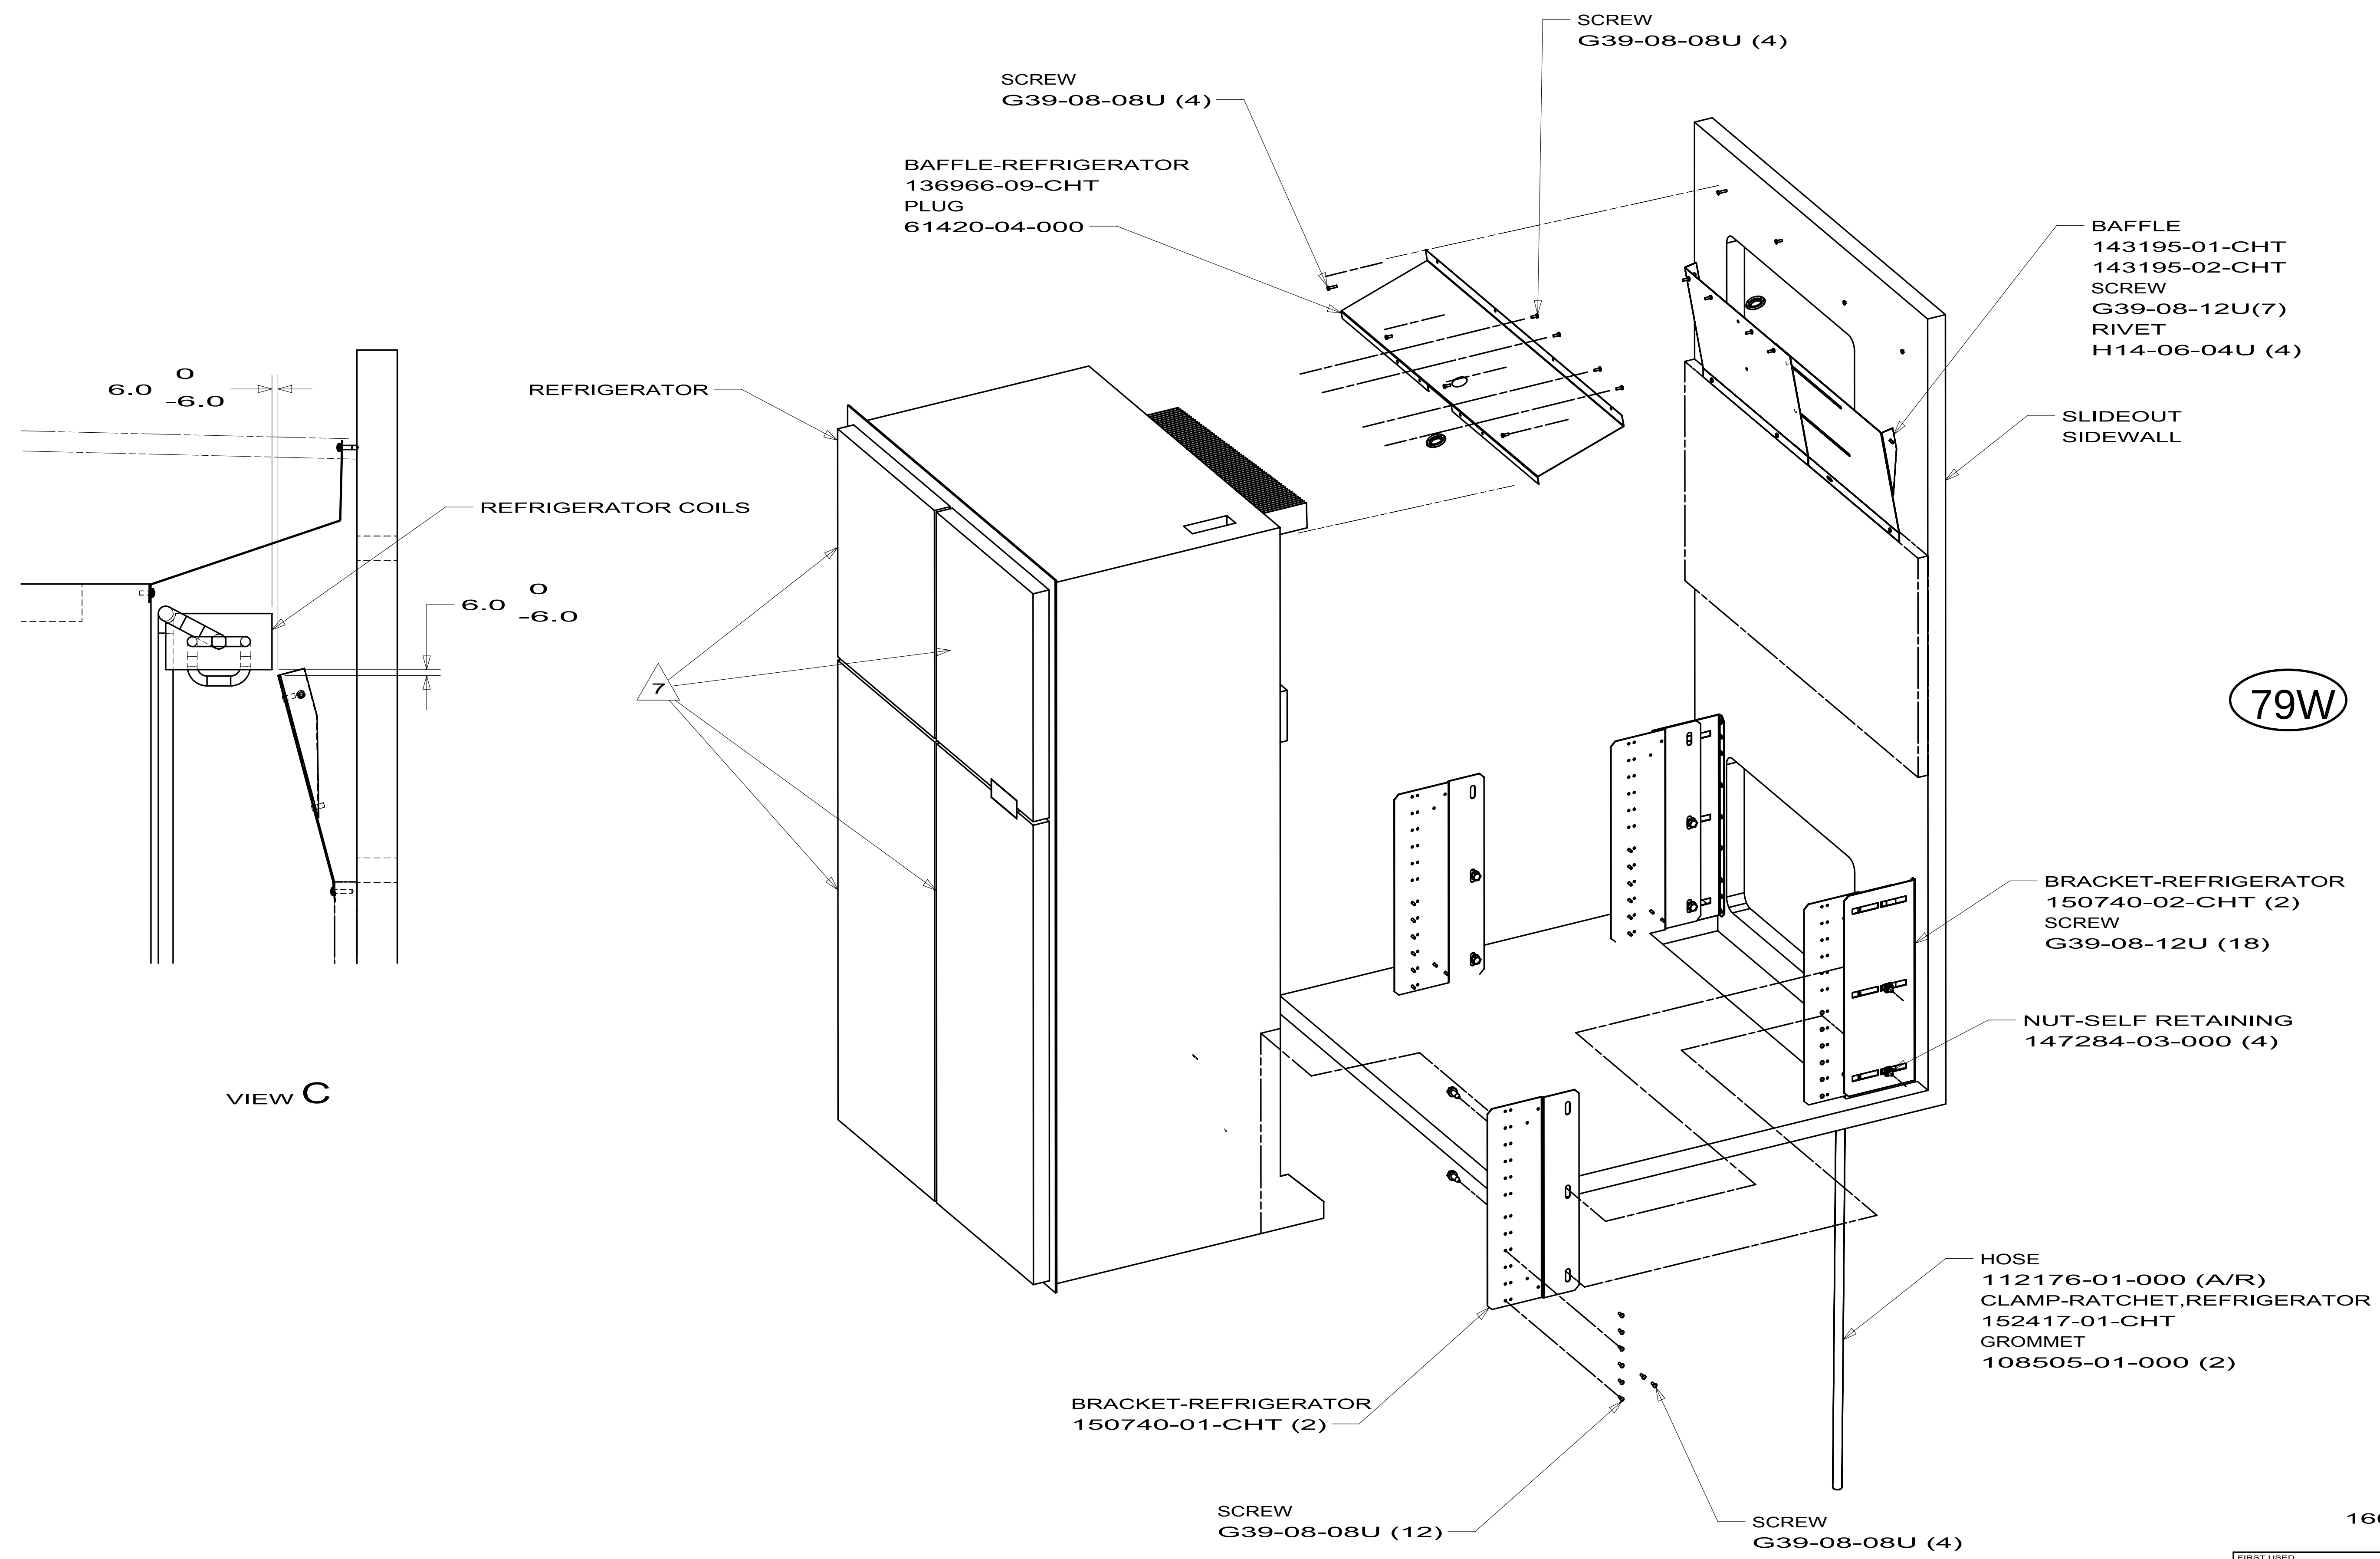

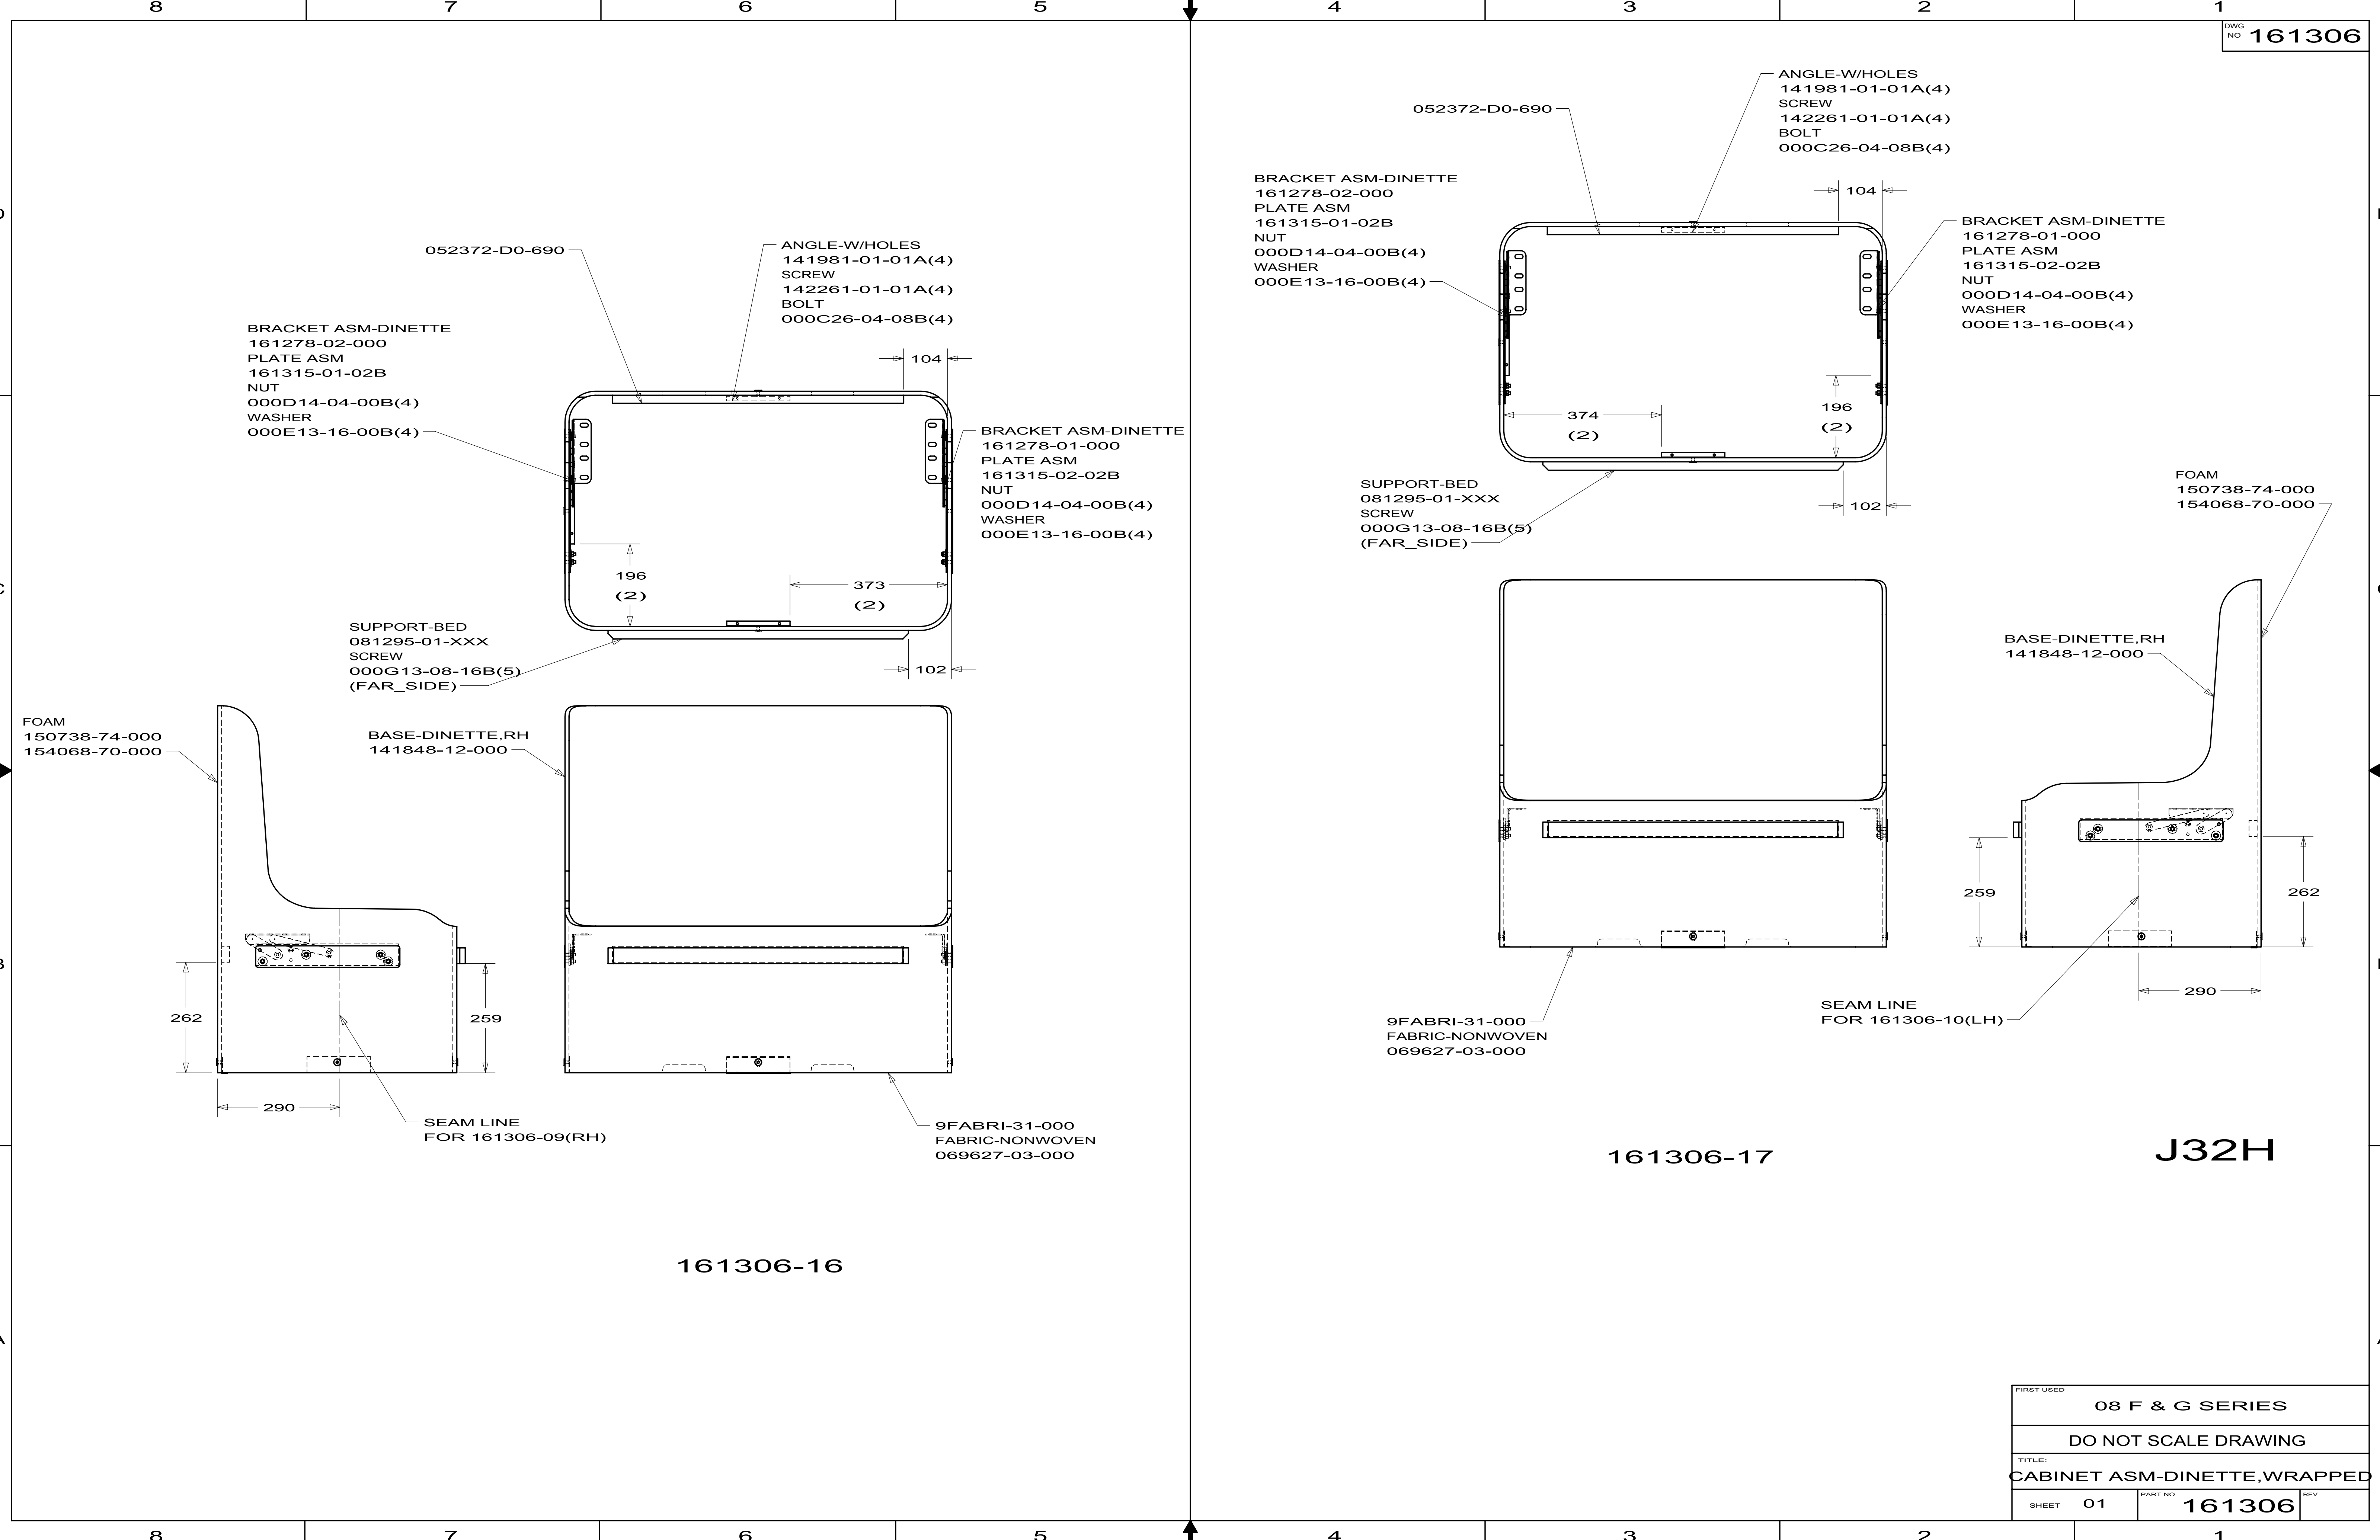

161306-16

161306-17

J32H

FIRST USED		
08 F & G SERIES		
DO NOT SCALE DRAWING		
TITLE:		
CABINET ASM-DINETTE,WRAPPED		
SHEET	01	PART NO
		161306
		REV

8	7	
DWG NO	DETAIL	PANEL-ENTERTAINMENT
164591-01	A,H,R	146807-12-CHT
164591-02	A,AU,R	146807-13-CHT
164591-03	BH,BP,BK	146807-12-CHT
164591-04	BH,BR,BM	146807-13-CHT
164591-05	BH,BP,BM	146807-12-CHT
164591-06	BH,BP,R	146807-12-CHT
164591-07	BH,BR,R	146807-13-CHT


1JM	NOT USED
1JF	NOT USED
1JM	K32H
1JF	41M J32H
1JM	41M J32H
1JM	311 J32H
1JF	311 J32H

7 BRACKET ASM-TV
164224-02-CHT
BOLT
C26-06-20B(3)
WASHER
E13-18-00B(3)
SCREW
OMG02B-06-016(4)
WASHER
E13-14-00B(4)

7 BRACKET ASM
147994-03-CHT(2)
BOLT
C26-04-24B(2)
WASHER
142195-01-CHT(2)

PANEL-ENTERTAINMENT
(SEE TAB)
SCREW
G11-08-12T(6)

BP OR BR OR H OR AU
(SEE TAB)

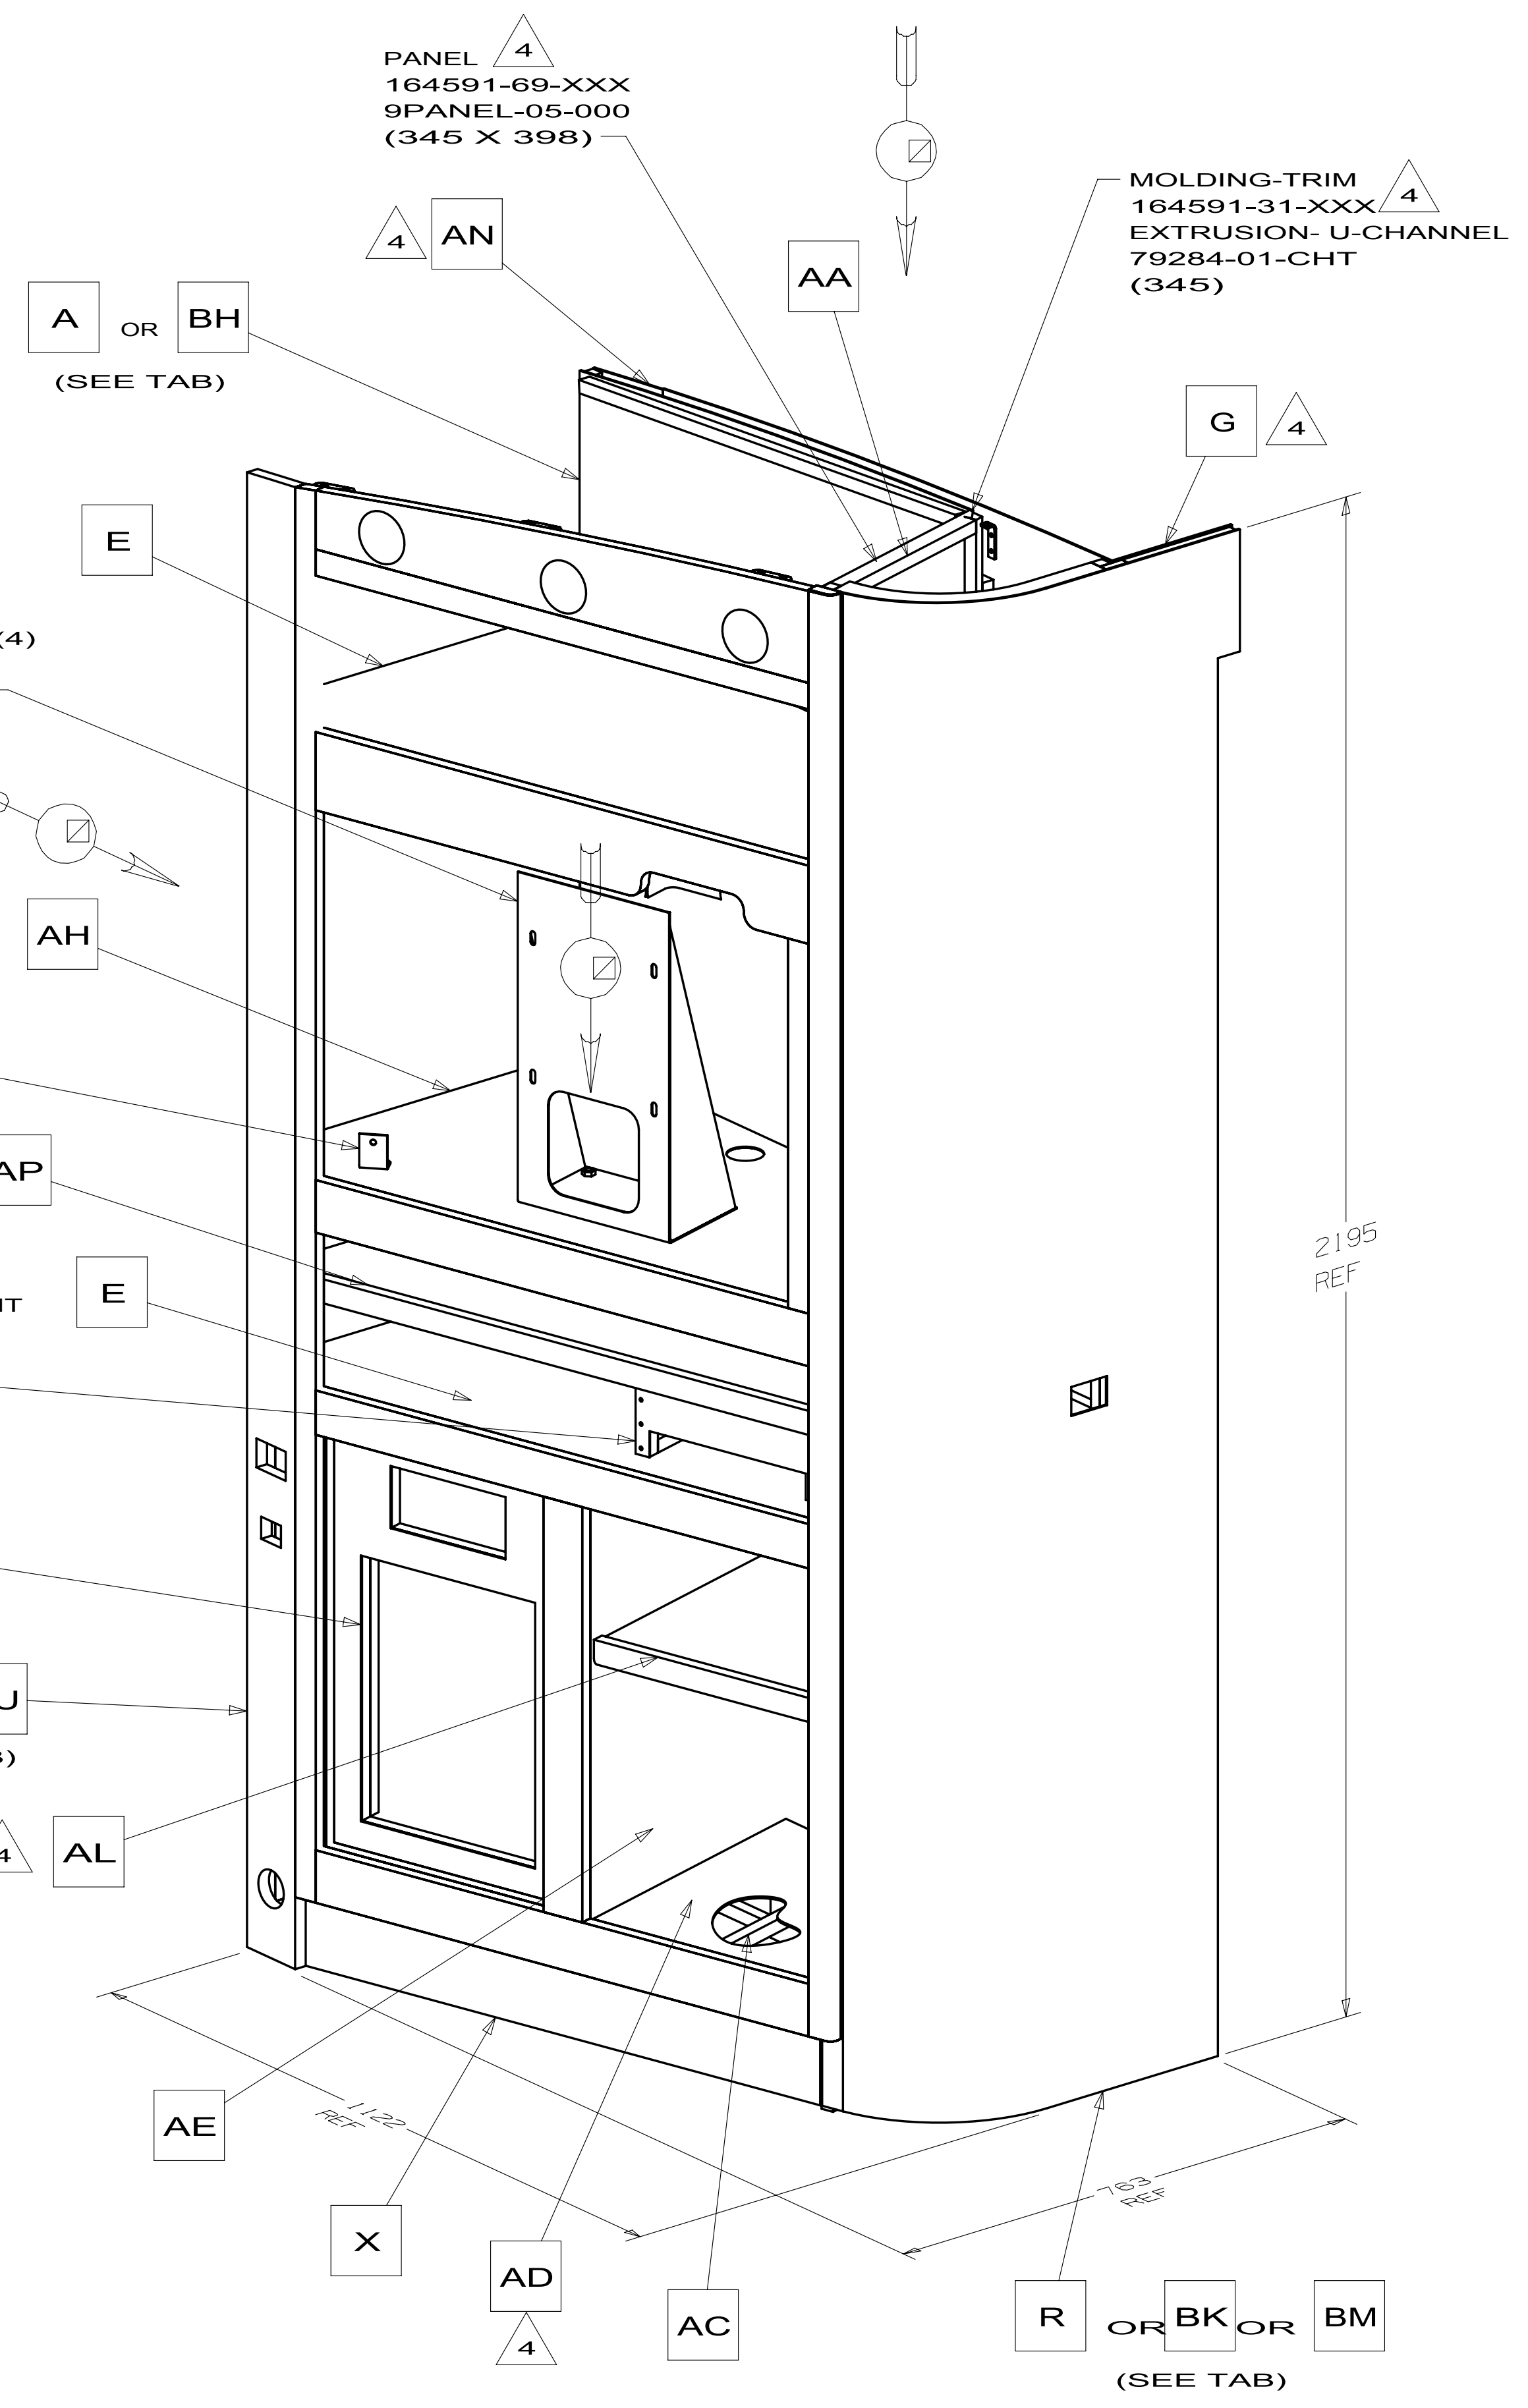


9. PAINT BLACK.
8. FINISH PER ES0022.
7. FASTEN DURING INSTALLATION OF TV.
6. FASTEN DURING ASSEMBLY OF CABINET.
5. SEE ES0006 ITEM 11.0 FOR RITTER DRILL SYSTEM.
4. FASTEN DURING INSTALLATION OF CABINET.
3. FOR LAMINATION AND FASTENING SEE ES0006.
2. LUMBER 52371 MAY BE USED IN PLACE OF 52372.
1. OVERALL CABINET DIMENSIONS INCLUDE PANELING (DO NOT INCLUDE MOLDING).



NOTES:

RELEASE	REV DATE	DWG NO	164591
REV ZONE	REVISION RECORD	DATE	DFT-ORIG

- 1JF HOME THEATER SYS-WITHOUT
- 1JM HOME THEATER SOUND SYSTEM
- ▽ SYMBOL INDICATES TO ROUT TO STICKWORK
- ⬡ NUMBER INSIDE SYMBOL GIVES PANEL OVERHANG

COPYRIGHT 2009 WINNEBAGO INDUSTRIES, INC.	
DFT-ORIG	ORIG. DATE
CHGR	ALL DIMENSIONS ARE IN MILLIMETERS
P.E.	
M.E.	FIRST USED
DSNR	08 F32H
UNSPECIFIED TOLERANCES ARE:	
WHOLE DIM (X)	± 1.5
ONE-PLACE (X.X)	± 0.8
TWO-PLACE (X.XX)	±
ANGLE	±
THIRD ANGLE PROJECTION	
DO NOT SCALE DRAWING	
TITLE: CABINET ASM-TV	
SHEET 1 OF 1	PART NO 164591
REF:	1

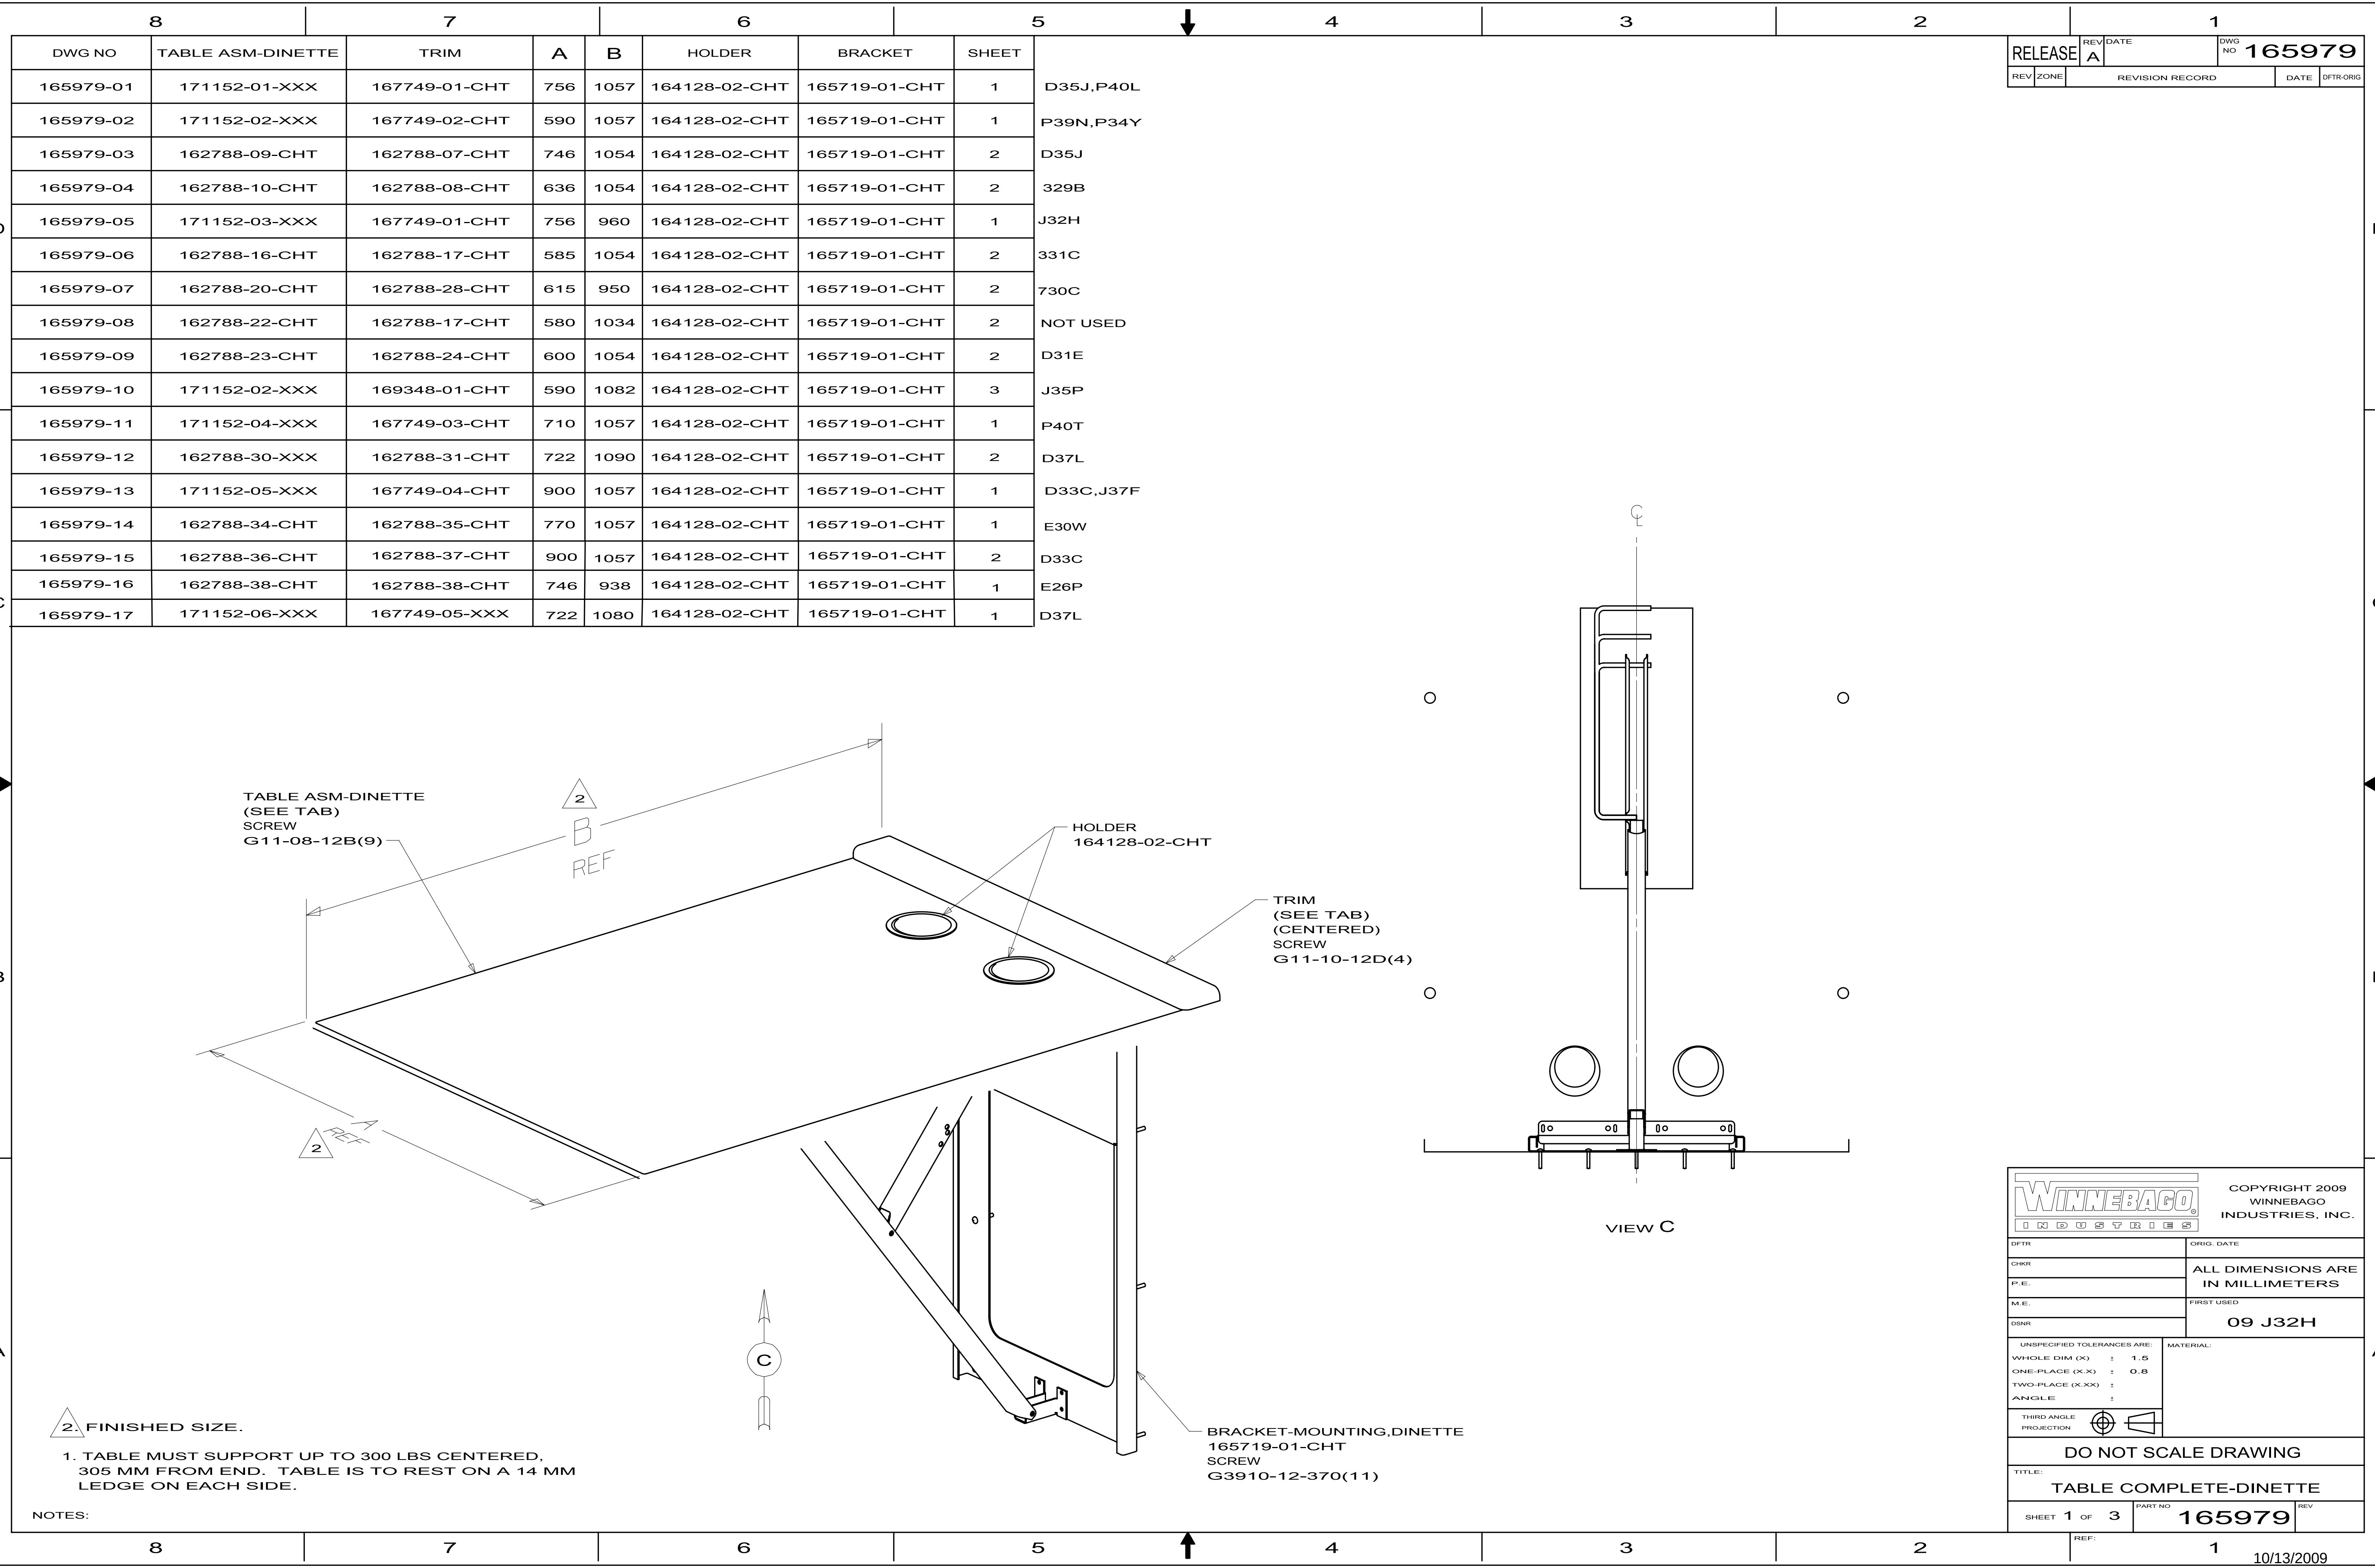


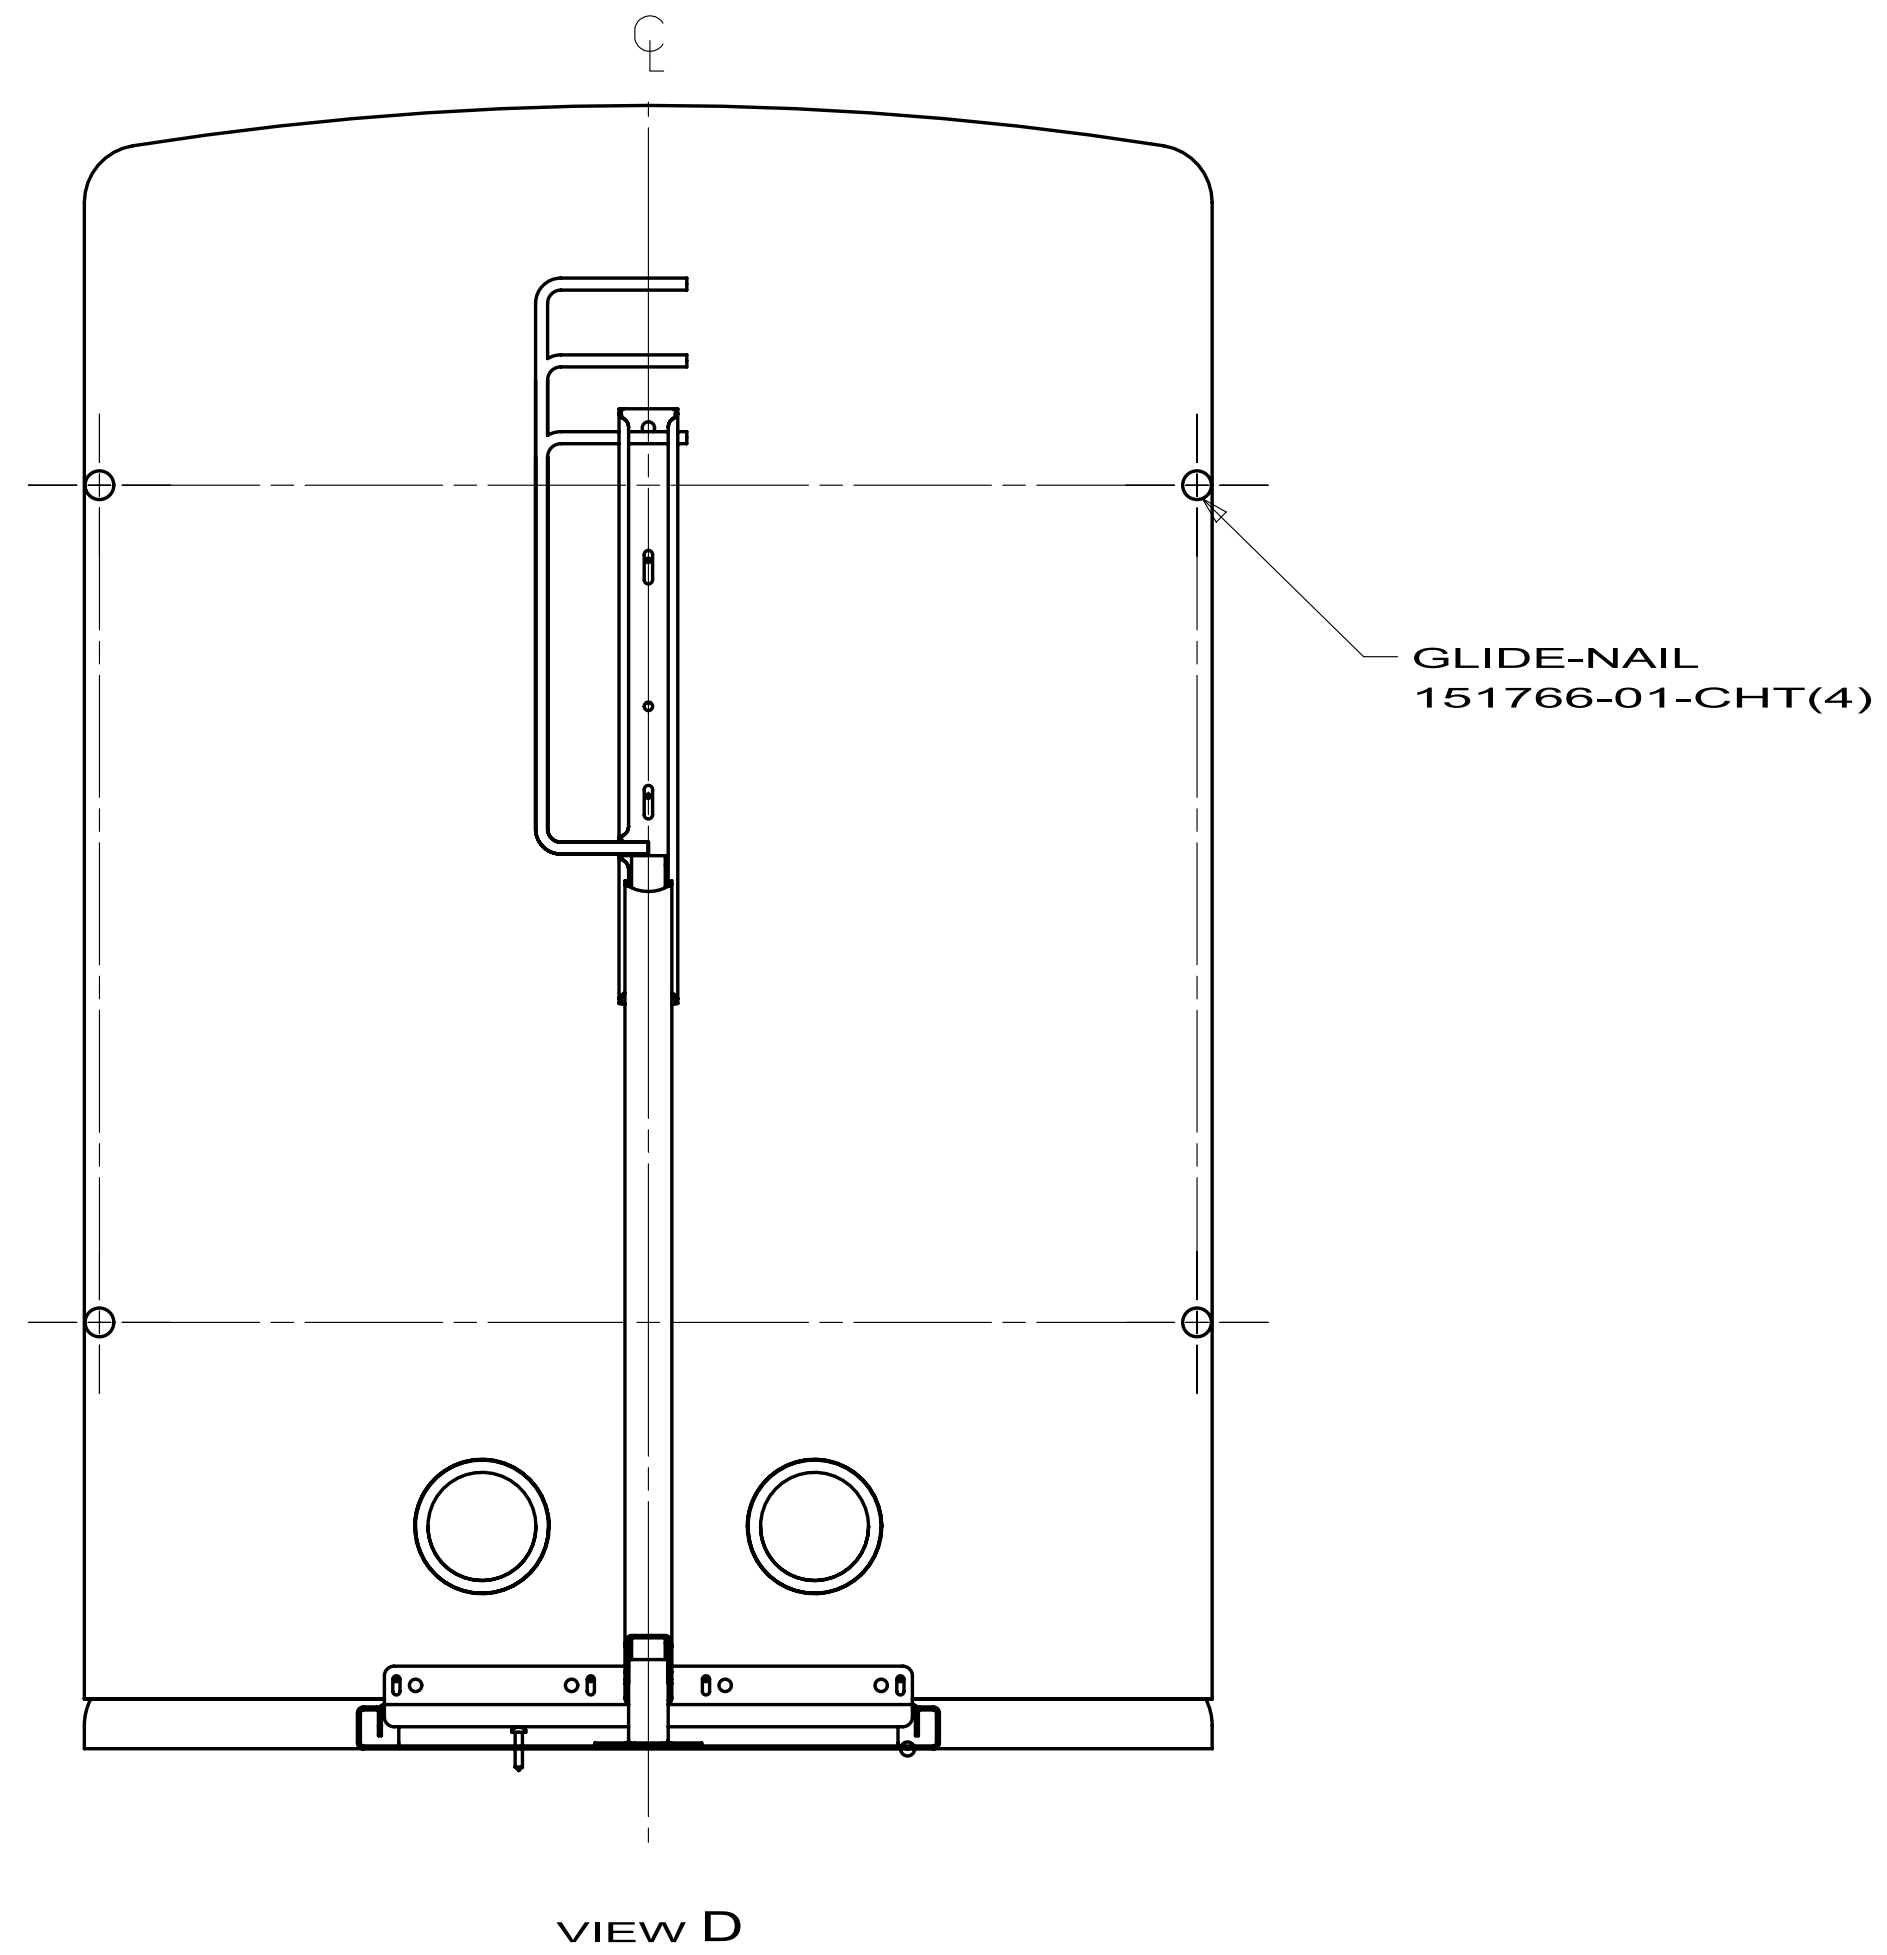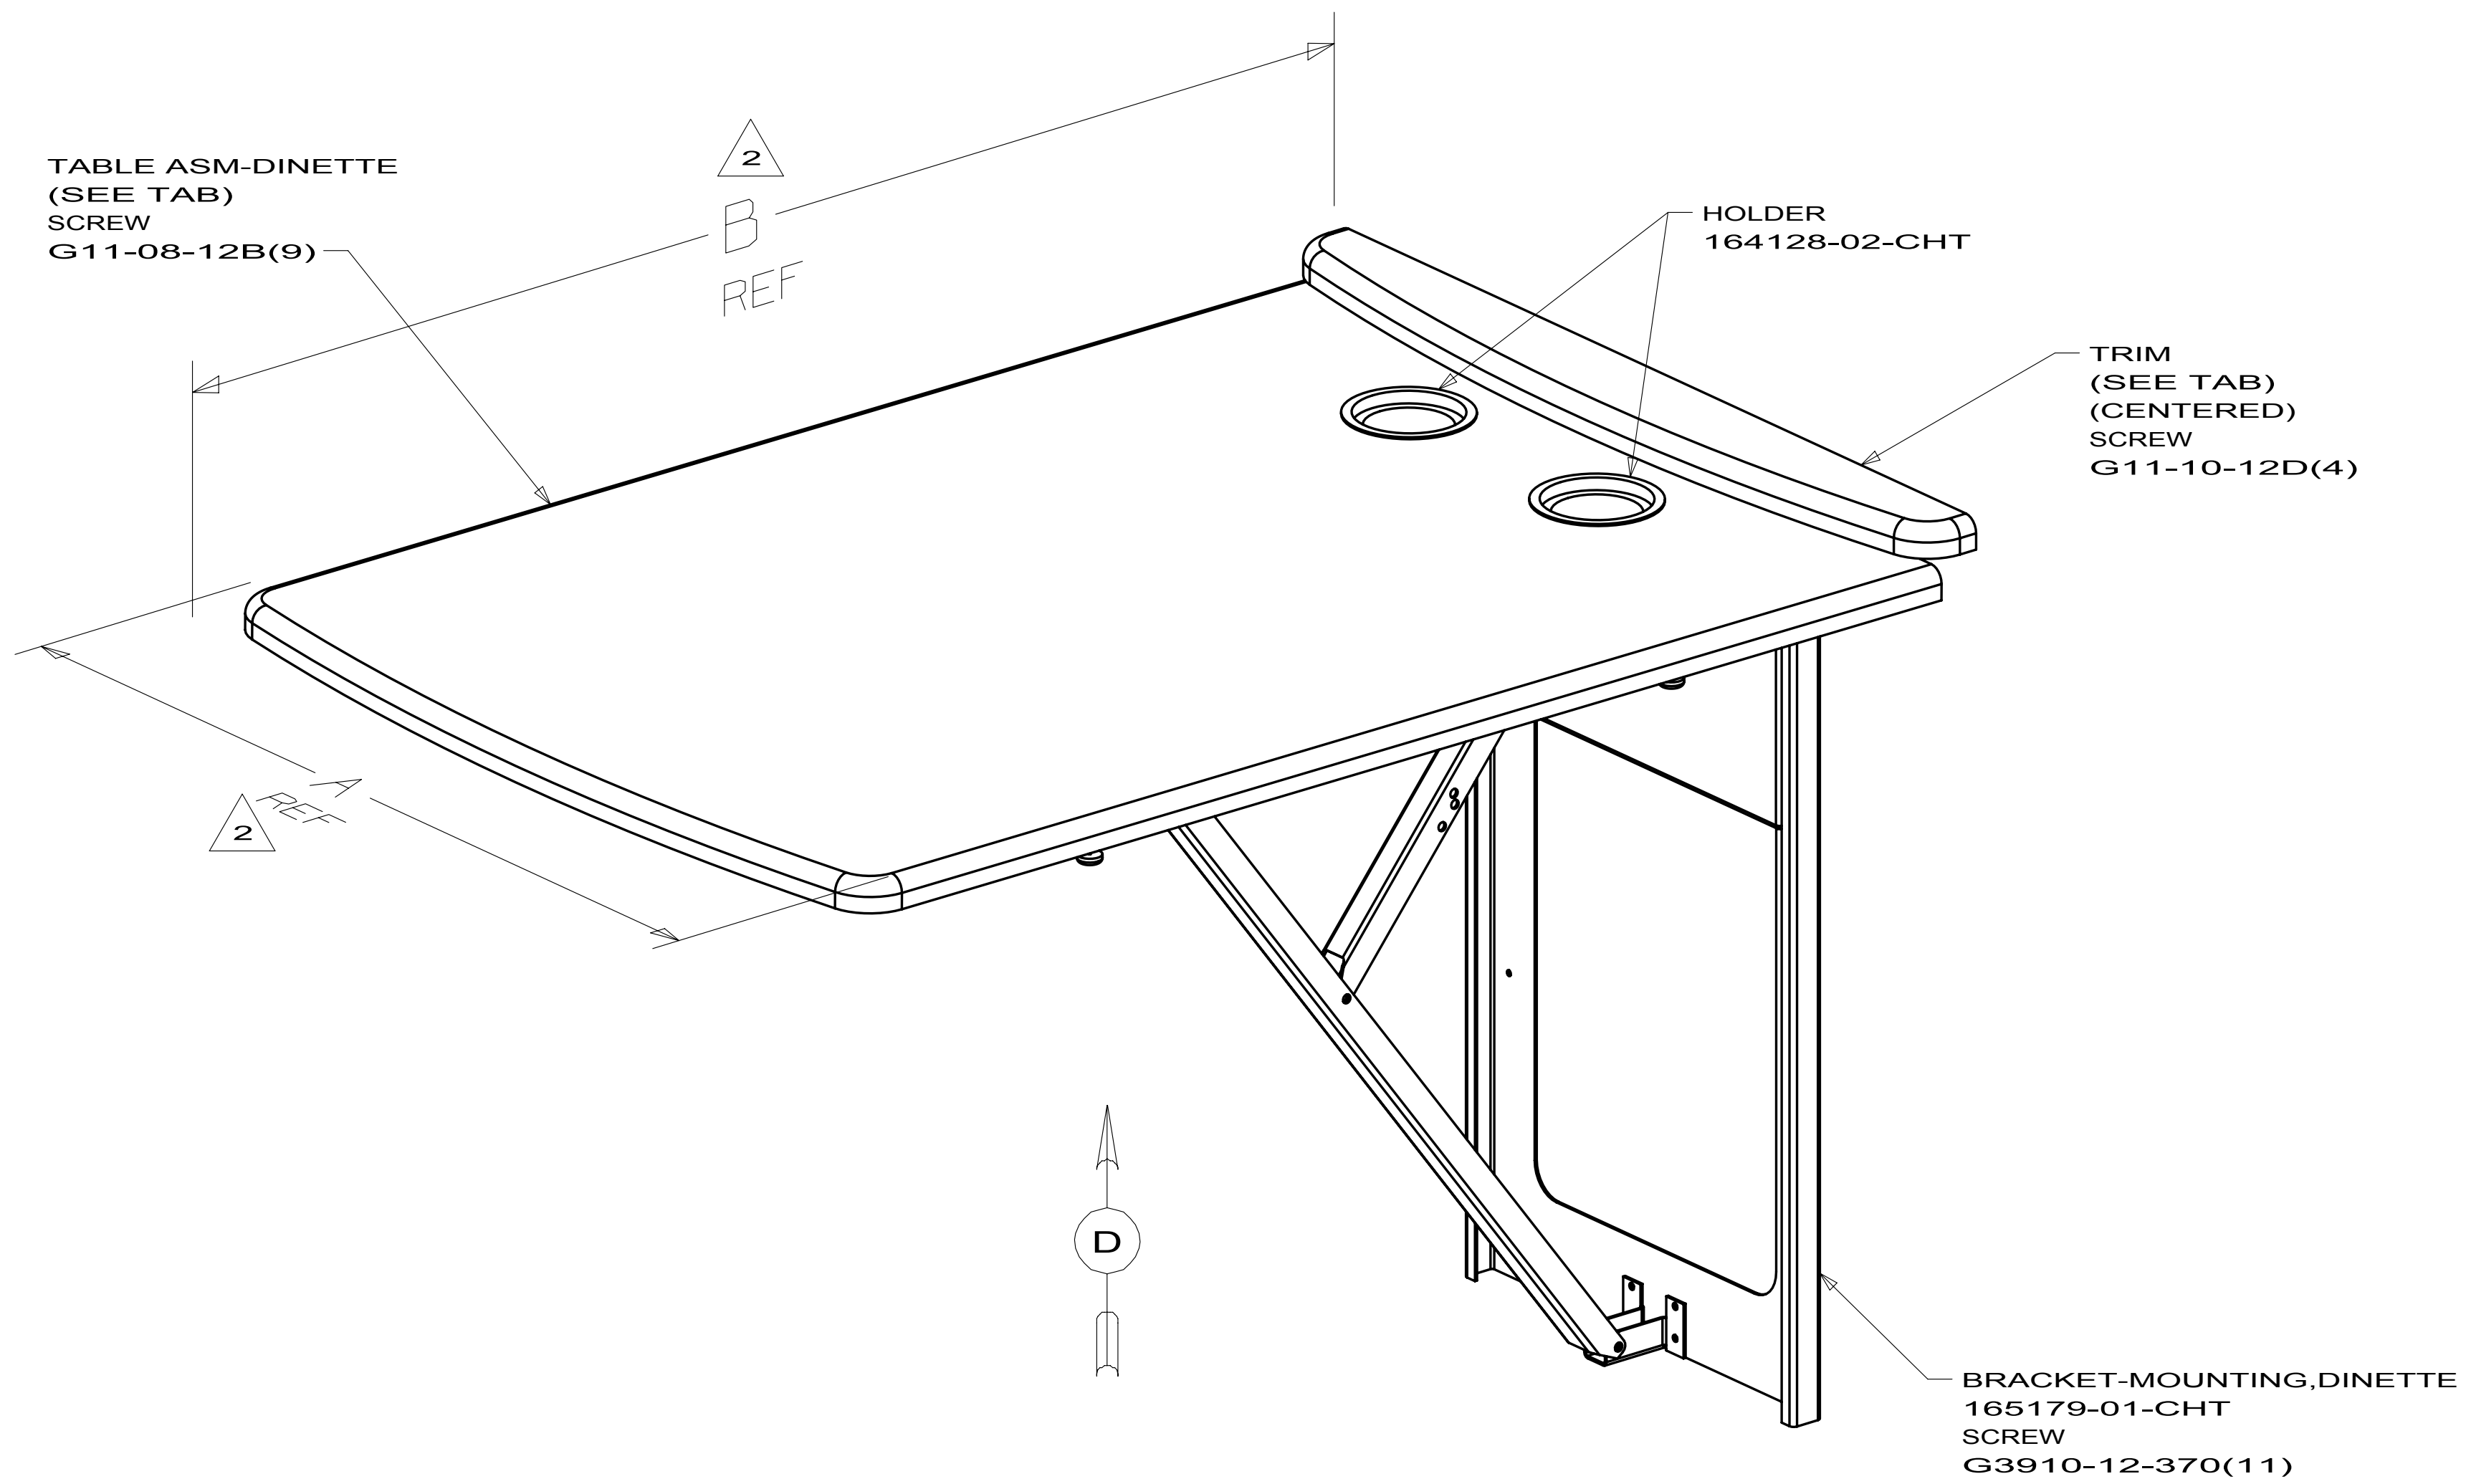

FIRST USED		
09 J32H		
DO NOT SCALE DRAWING		
TITLE:		
TABLE COMPLETE-DINETTE		
SHEET 2	PART NO 165979	REV

8	
DWG NO	DETAILS
171397-01	B,G,H,K
171397-02	V,G,H,K
171397-03	W,Y,Z,AA
171397-04	W,Y,AA,AB

1		1	
RELEASE	REV DATE	DWG NO	171397
REV	ZONE	REVISION RECORD	DATE DFTR-ORIG

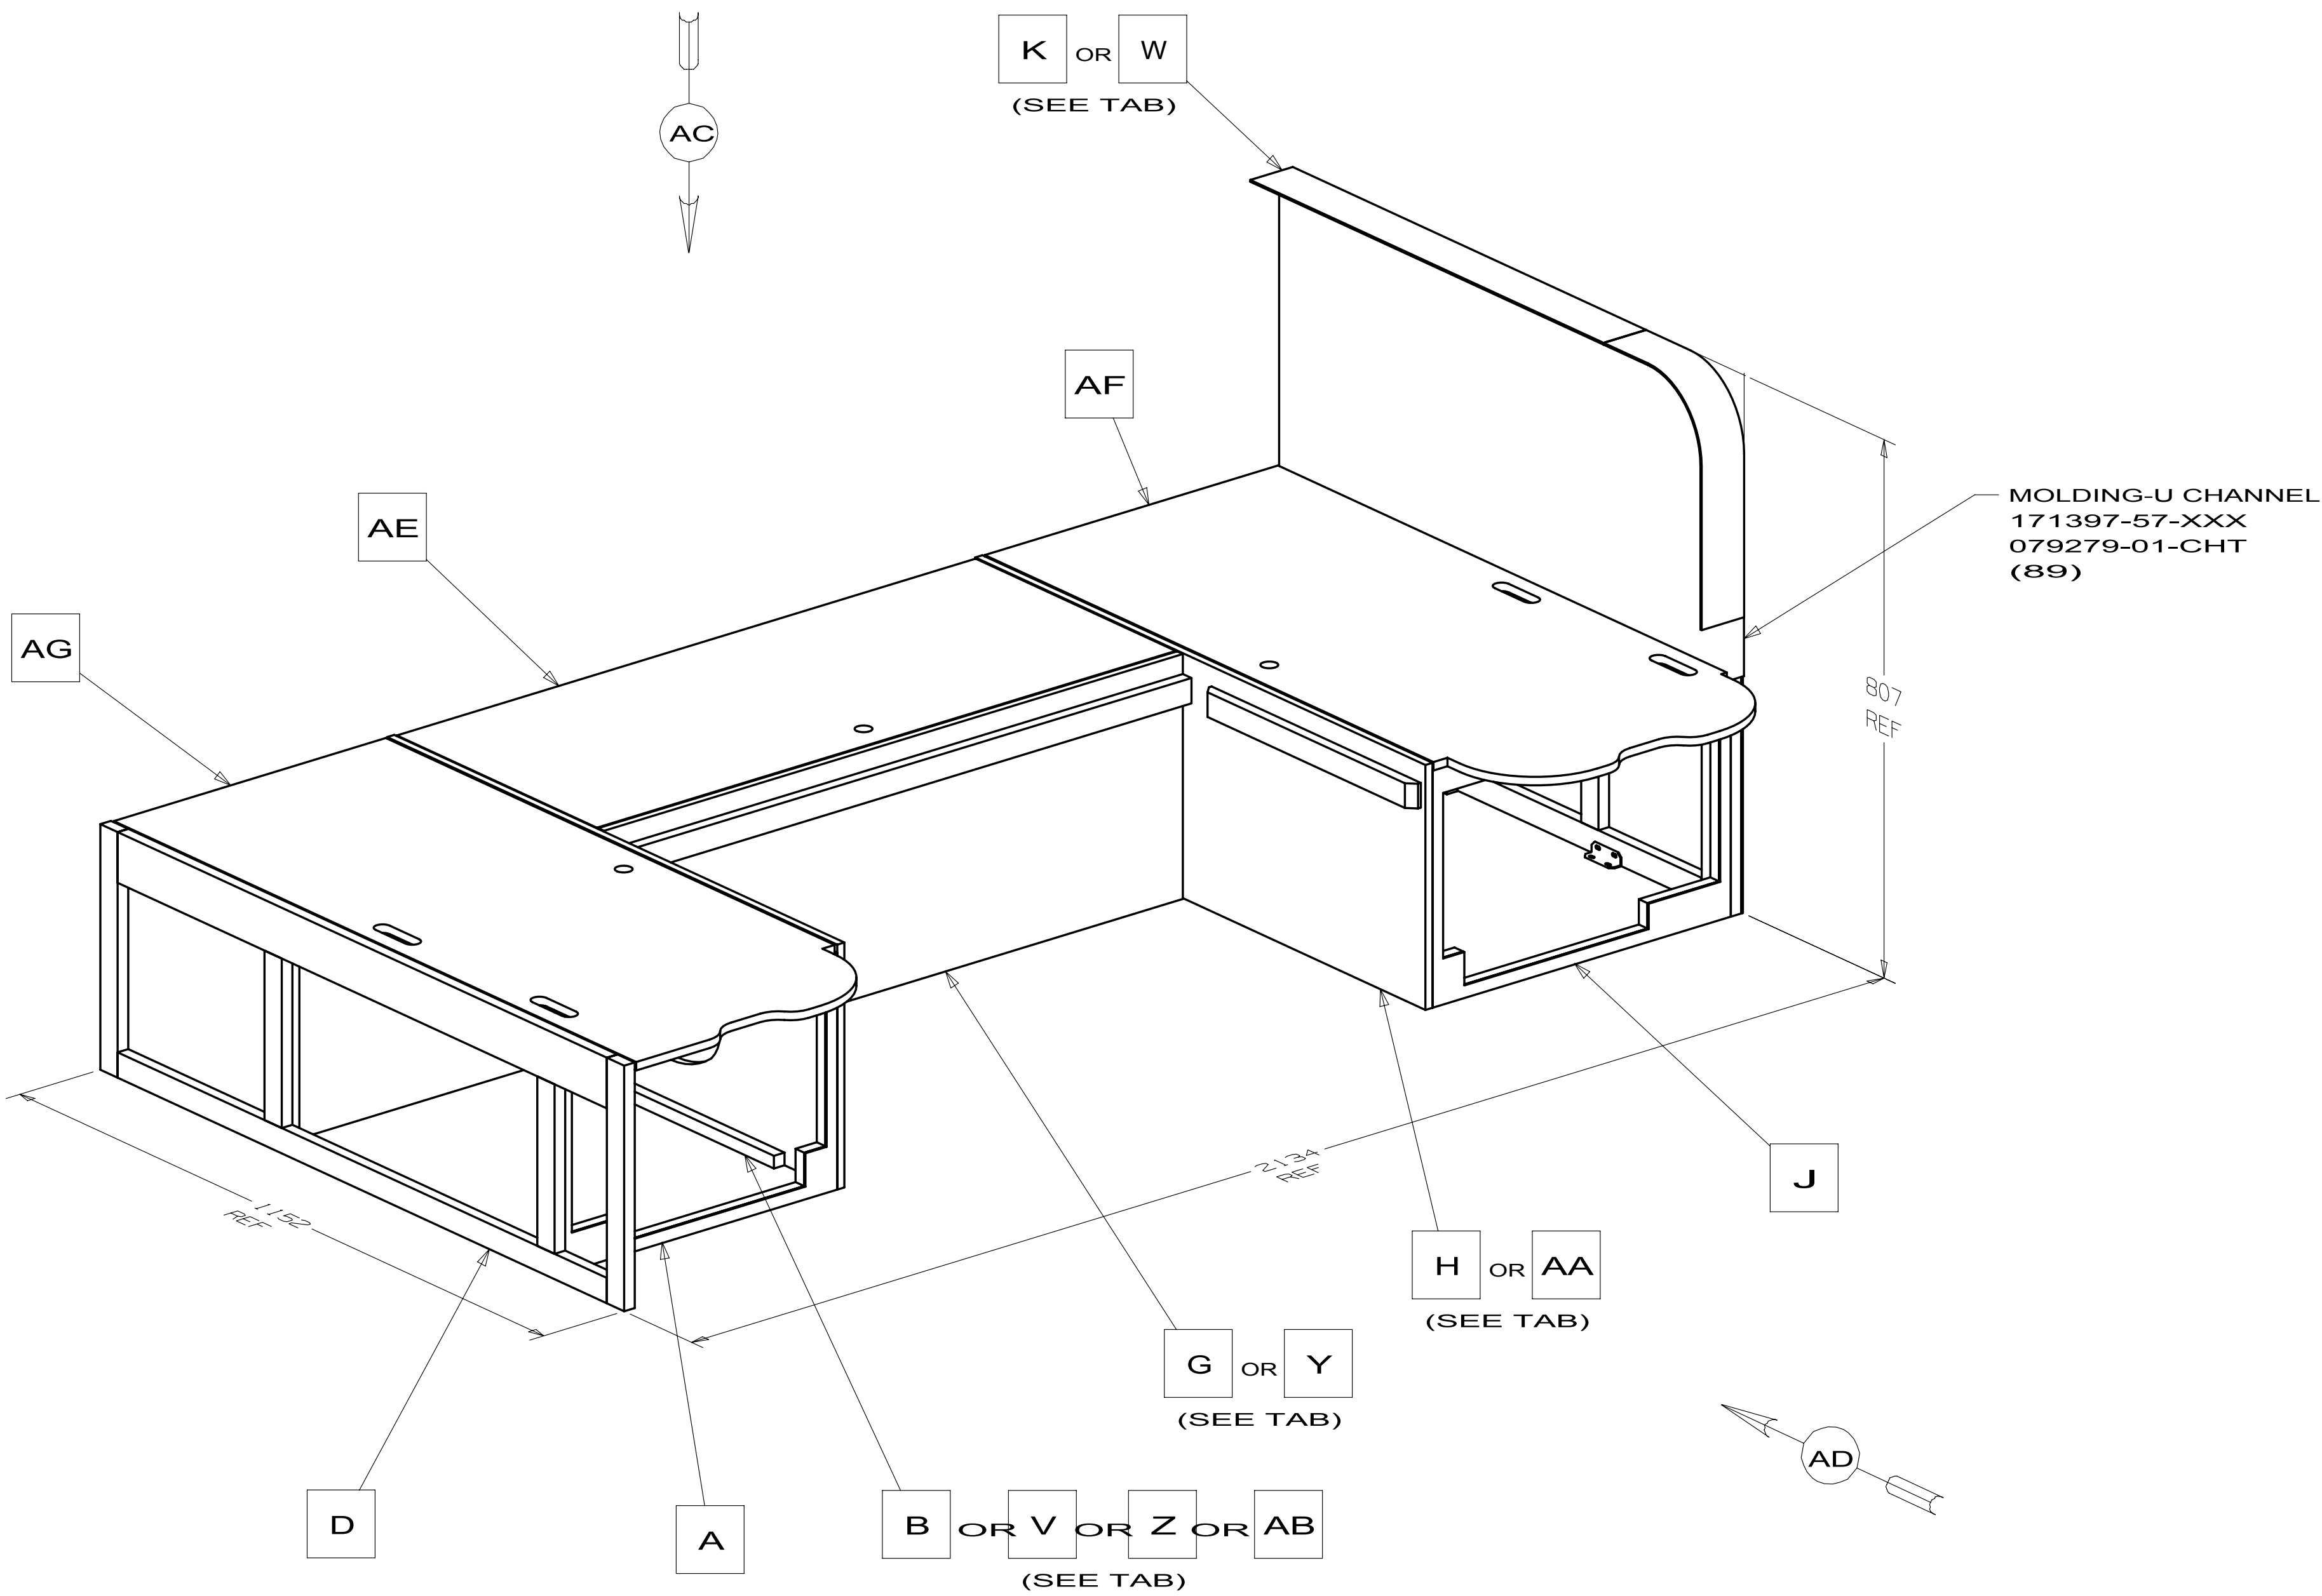

4. SAND AND STAIN EXPOSED EDGES WITH 9STAIN-02-000.
3. FOR LAMINATION AND FASTENING SEE ES0006.
2. LUMBER 52371 MAY BE USED IN PLACE OF 52372.
1. OVERALL CABINET DIMENSIONS INCLUDE PANELING (DO NOT INCLUDE MOLDING).

NUMBER INSIDE SYMBOL GIVES PANEL OVERHANG

DFTR

CHRR

P.E.

M.E.

DSNR

ORIG. DATE

ALL DIMENSIONS ARE IN MILLIMETERS

FIRST USED

10 J32H

UNSPECIFIED TOLERANCES ARE:

WHOLE DIM (X) ± 1.5

ONE-PLACE (X.X) ± 0.8

TWO-PLACE (X.XX) ±

ANGLE ±

MATERIAL:

THIRD ANGLE PROJECTION

DO NOT SCALE DRAWING


TITLE:
CABINET ASM-DINETTE,U-SHAPE

SHEET1 OF 5





PART NO 171397

REV


NOTES:

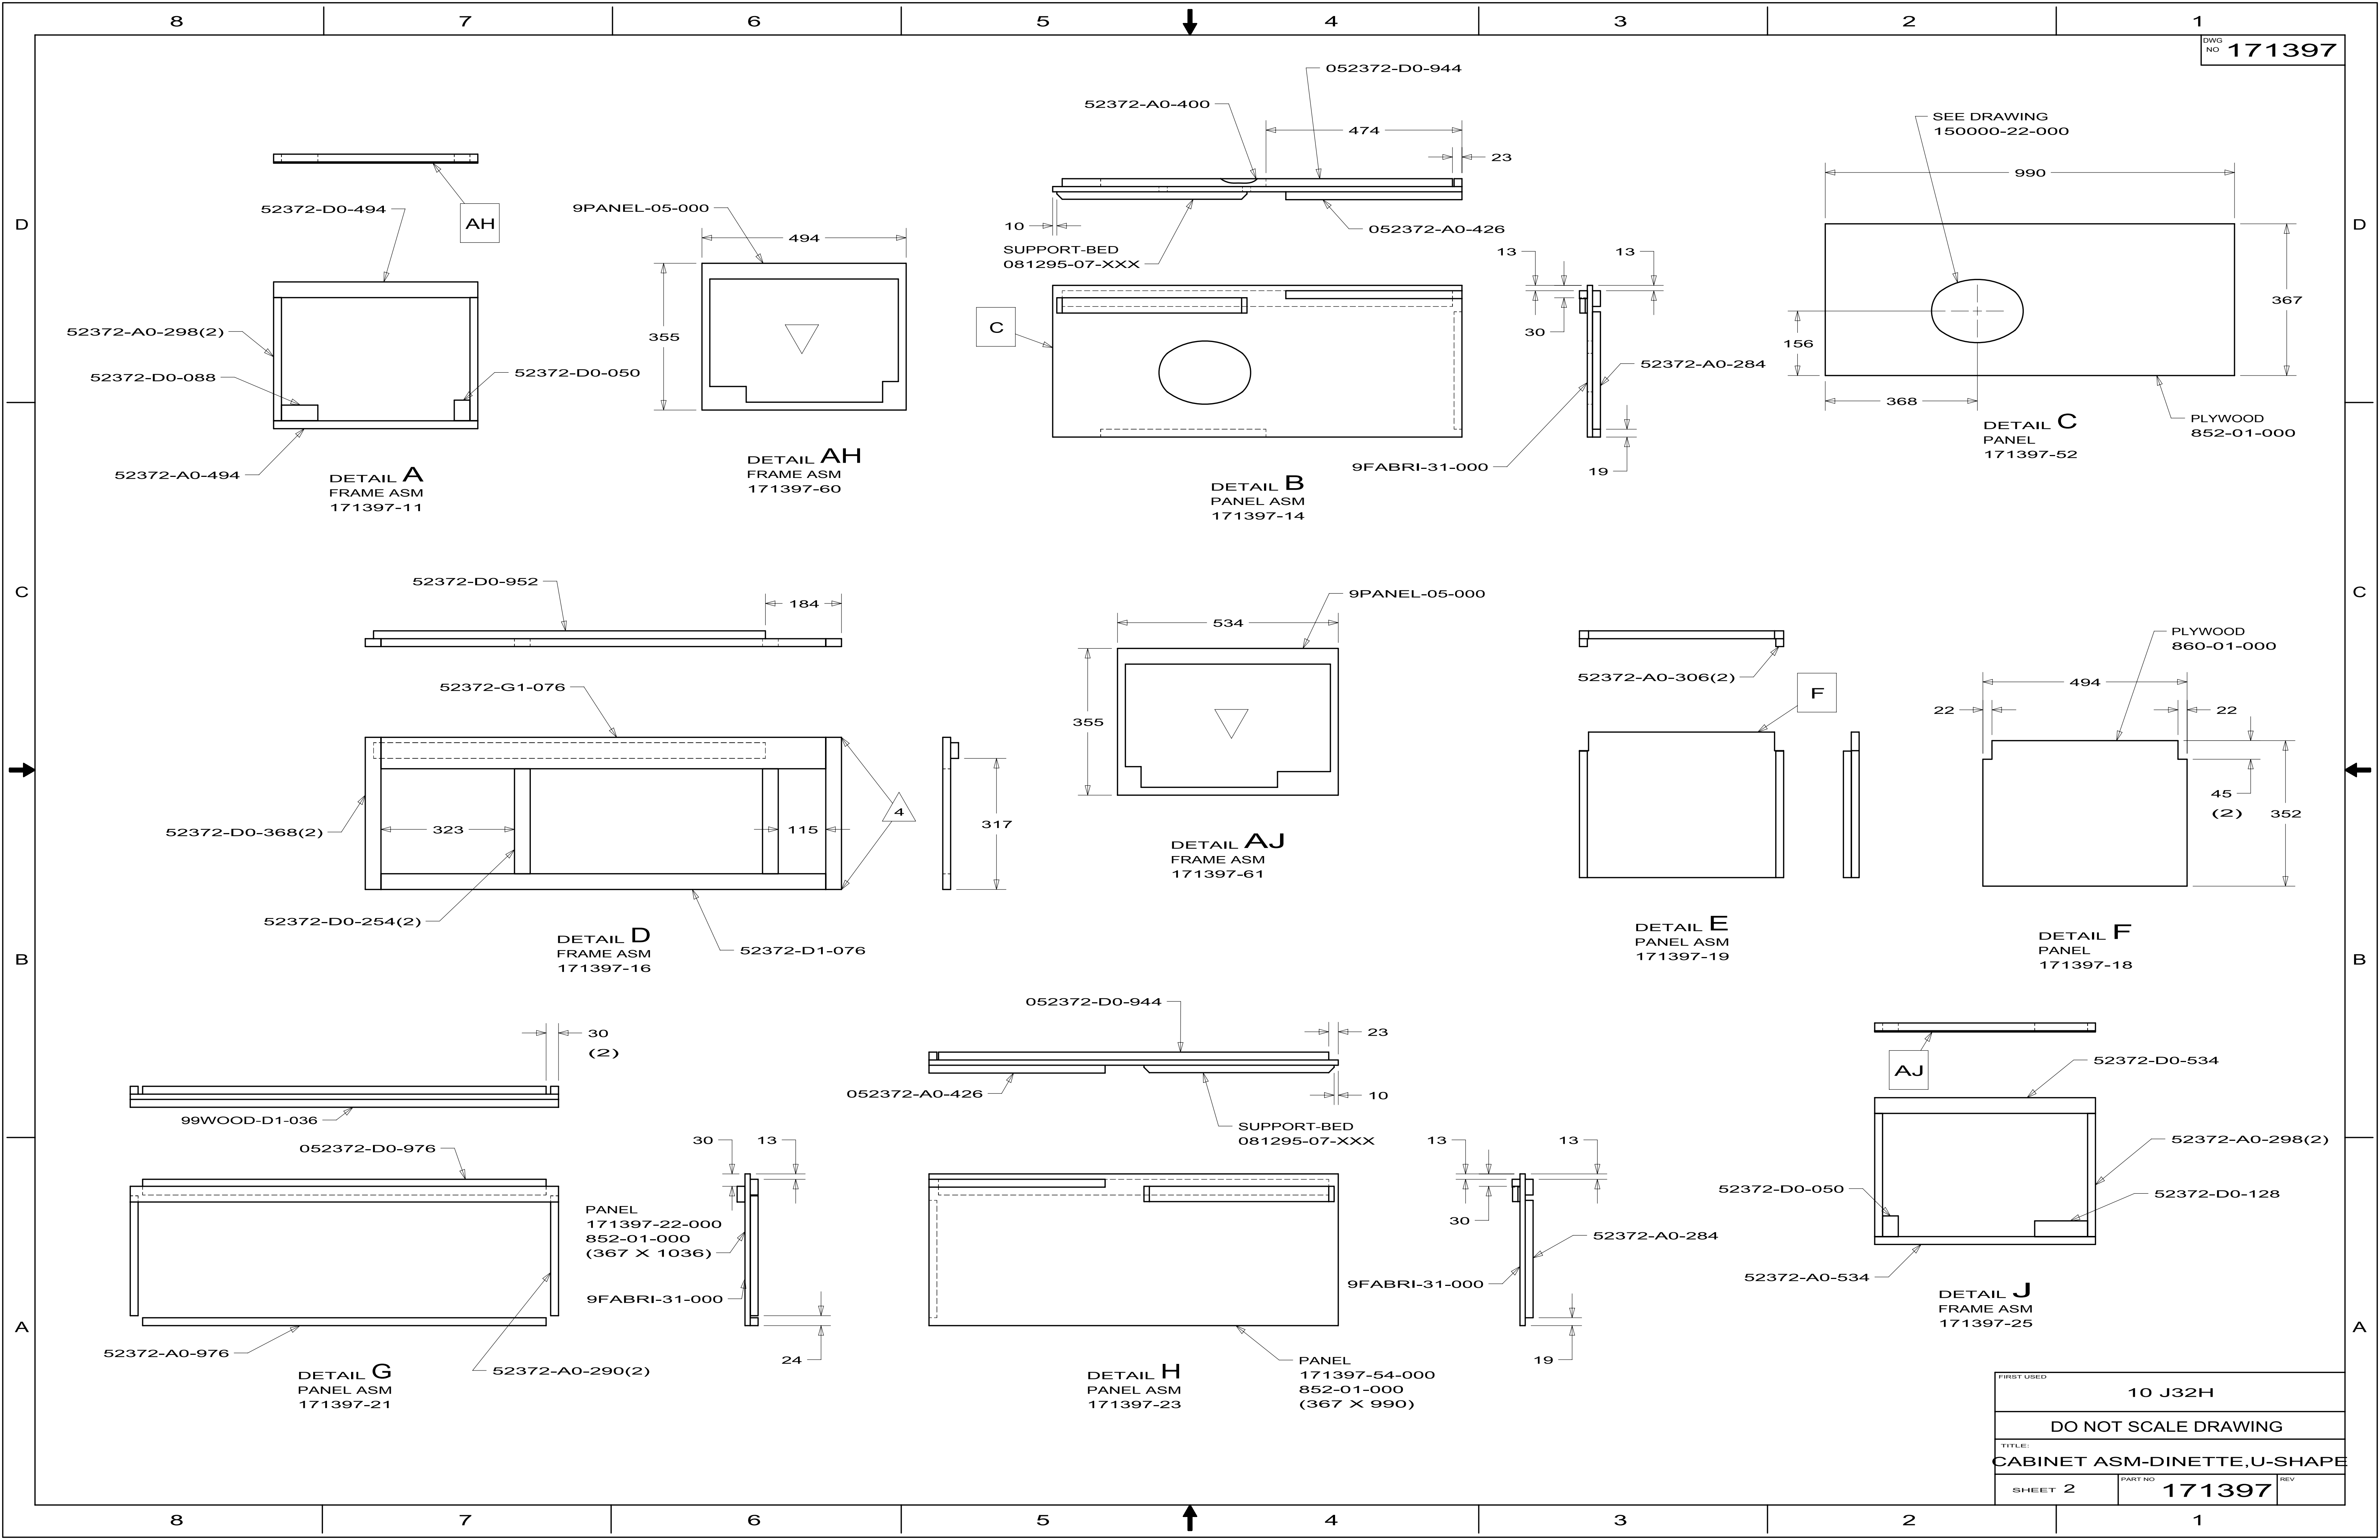

FIRST USED			10 J32H		
DO NOT SCALE DRAWING					
TITLE:					
CABINET ASM-DINETTE,U-SHAPE					
SHEET 2		PART NO		REV	
		171397			

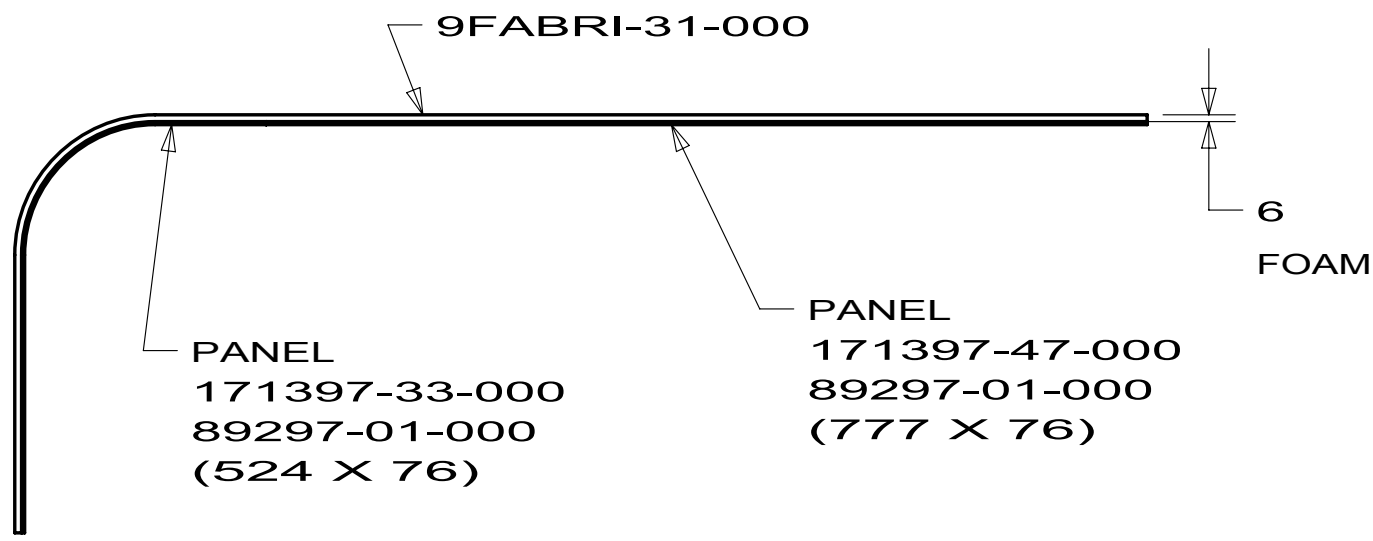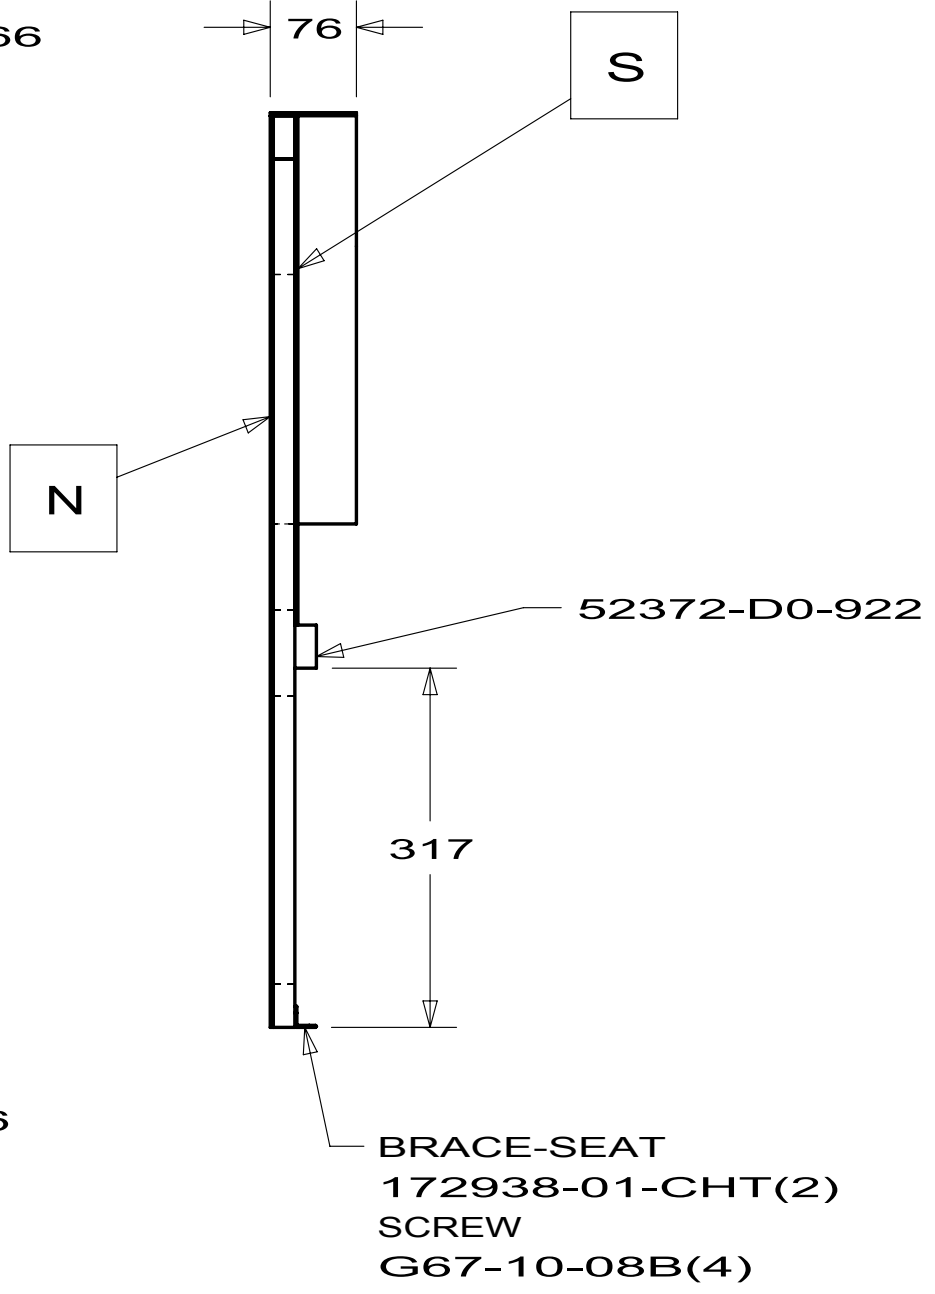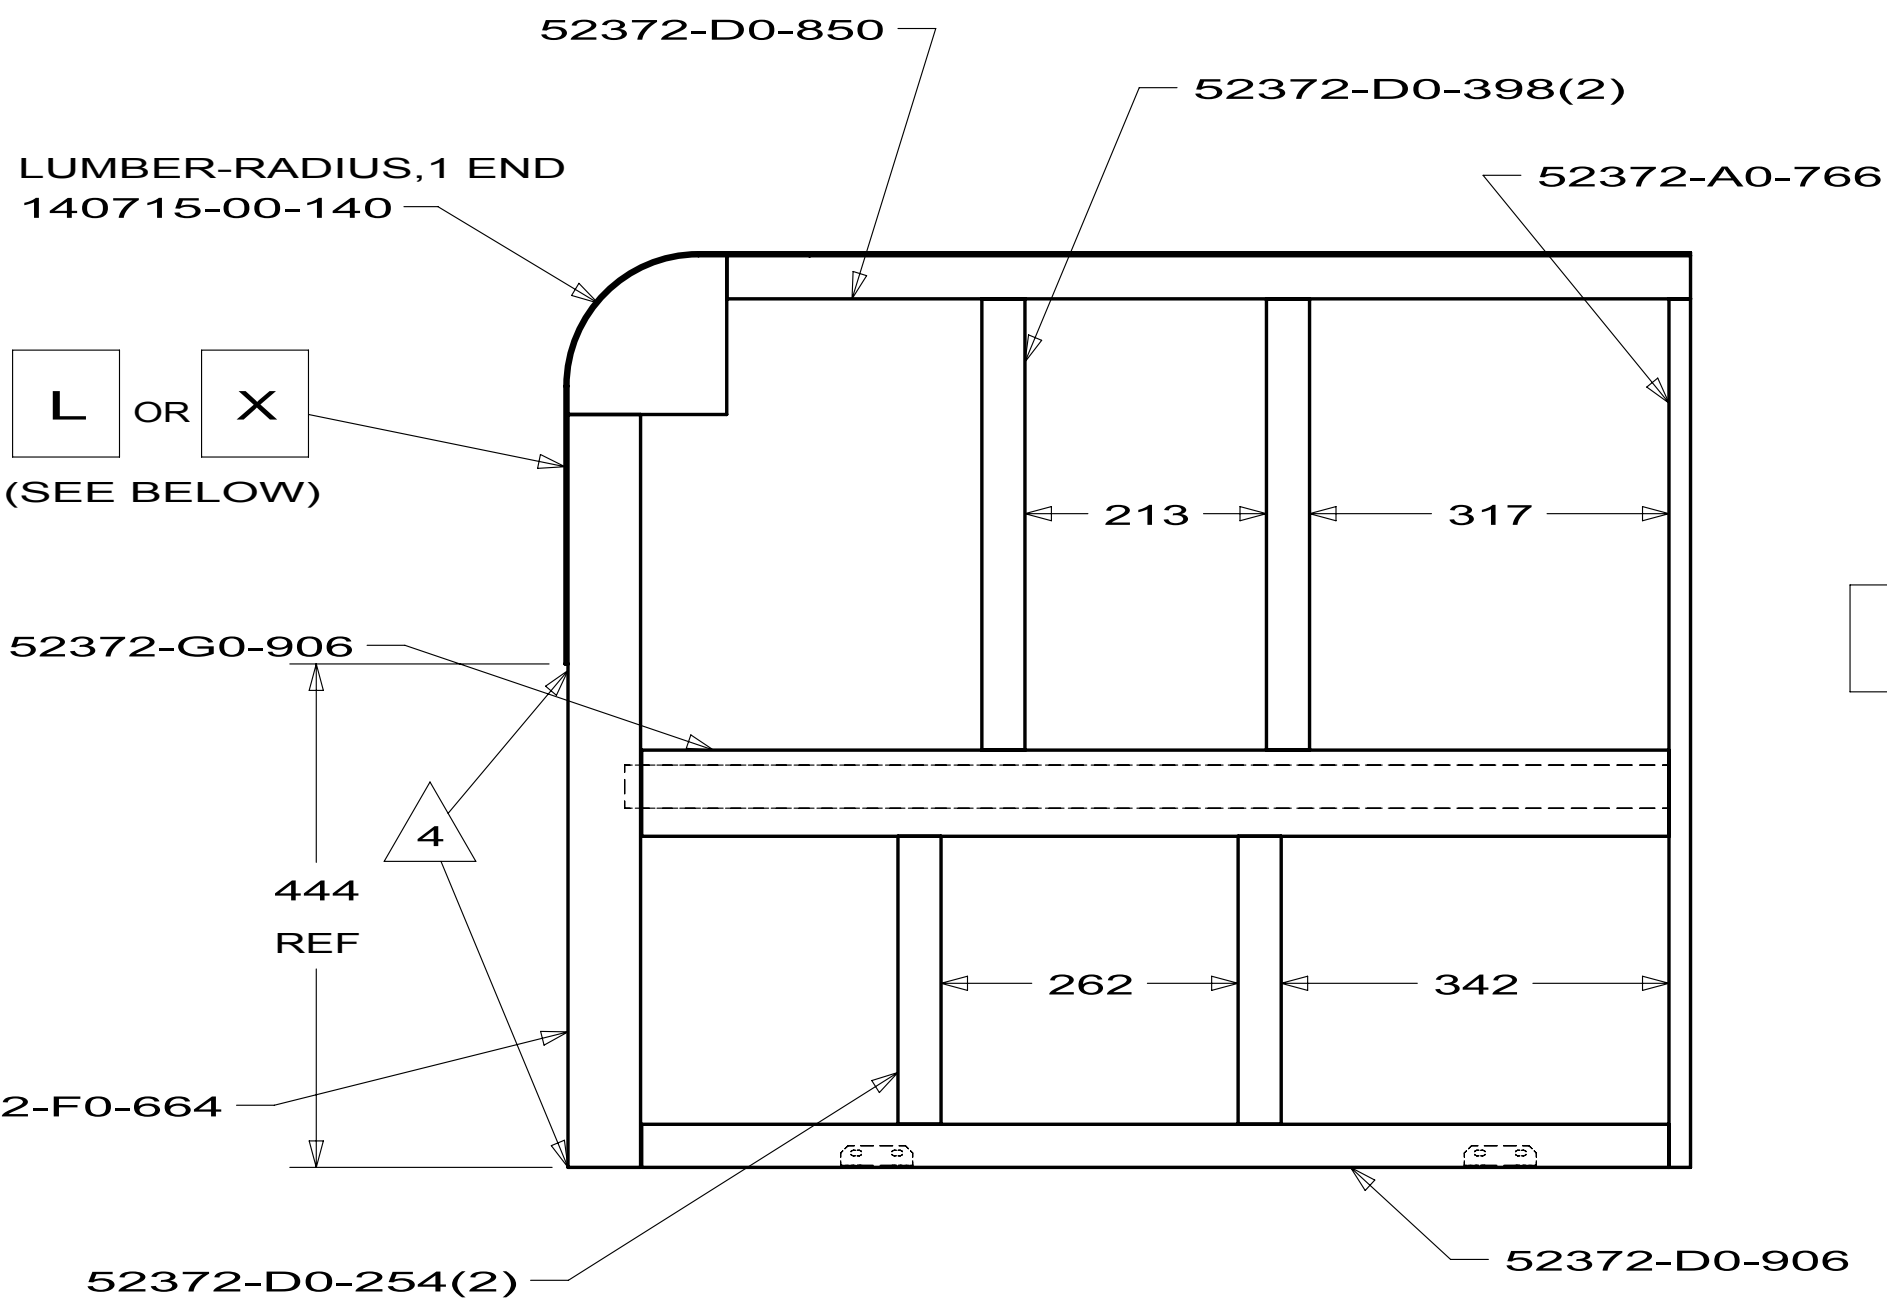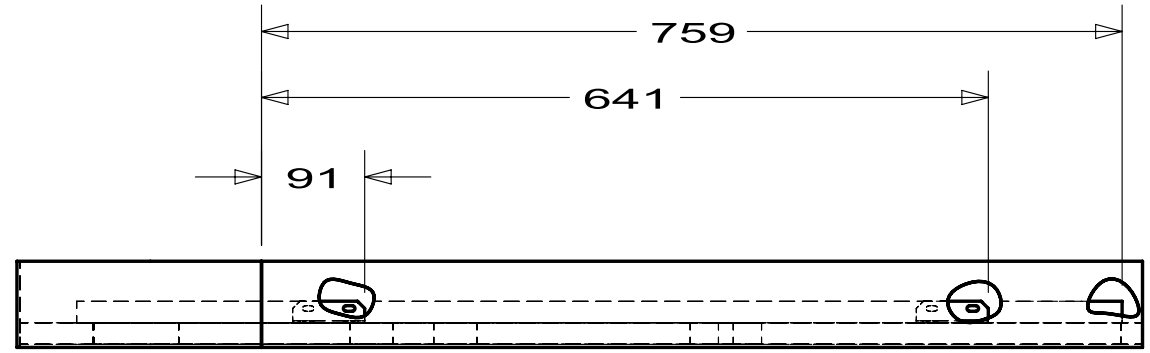

DETAIL L
PANEL ASM
171397-32

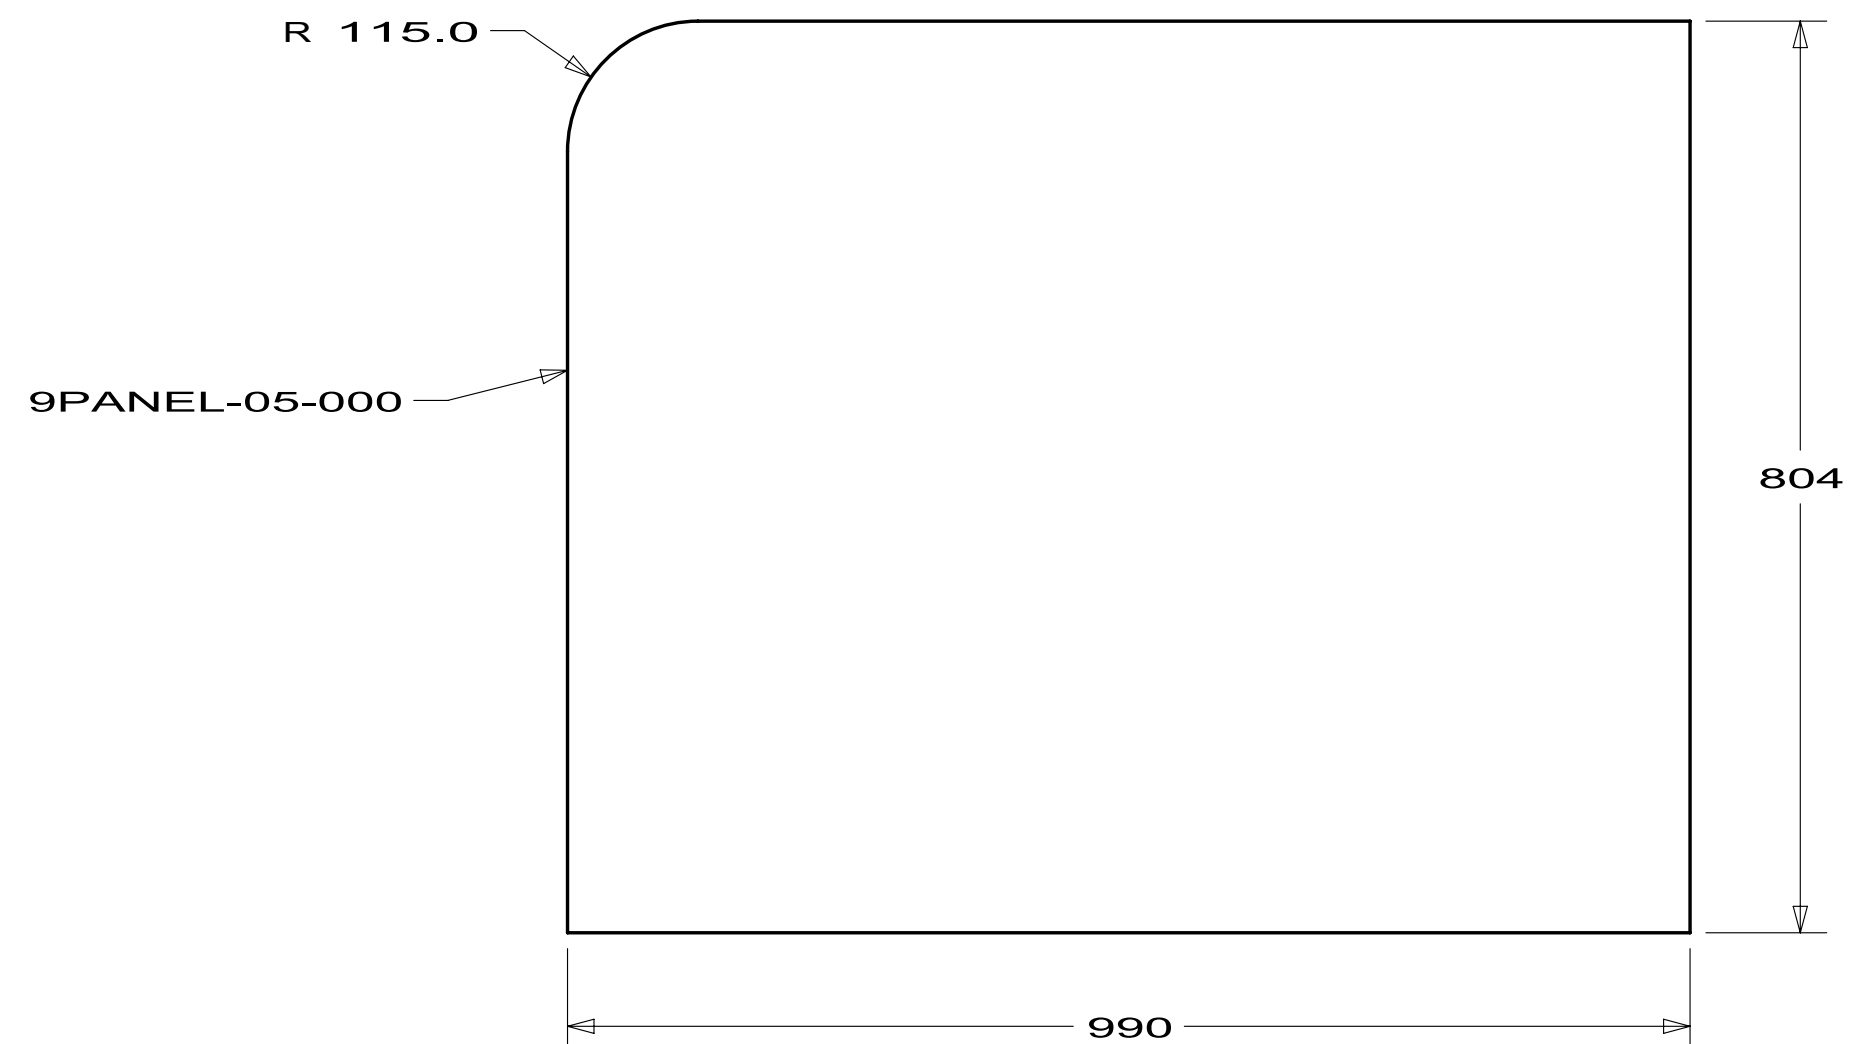

DETAIL N
PANEL
171397-36

DETAIL K
PANEL ASM
171397-29


DETAIL W
PANEL ASM
171397-45

DETAIL M
FRAME ASM
171397-44


DETAIL M
FRAME ASM

DETAIL L
PANEL ASM


DETAIL X
PANEL ASM

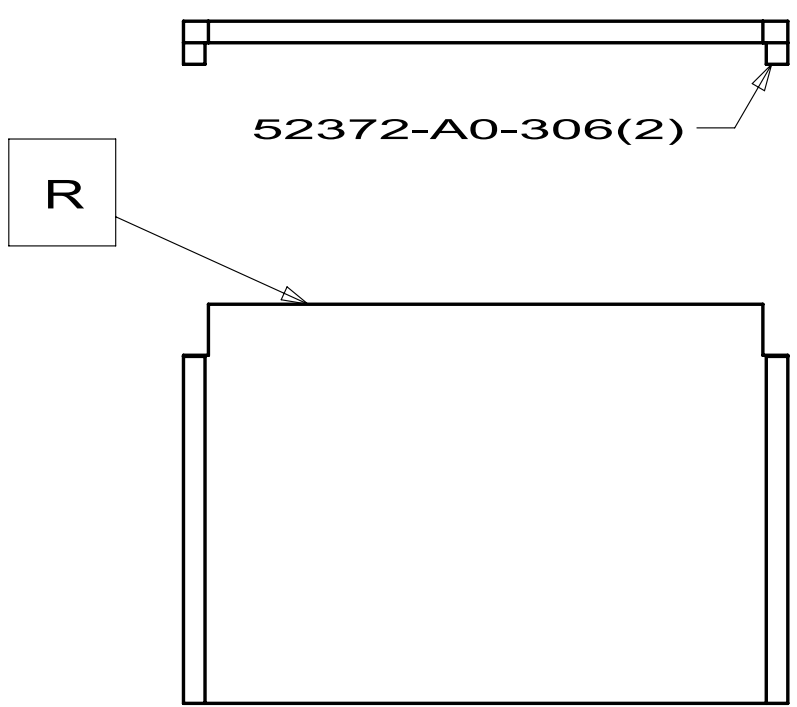

DETAIL P
PANEL ASM
171397-31

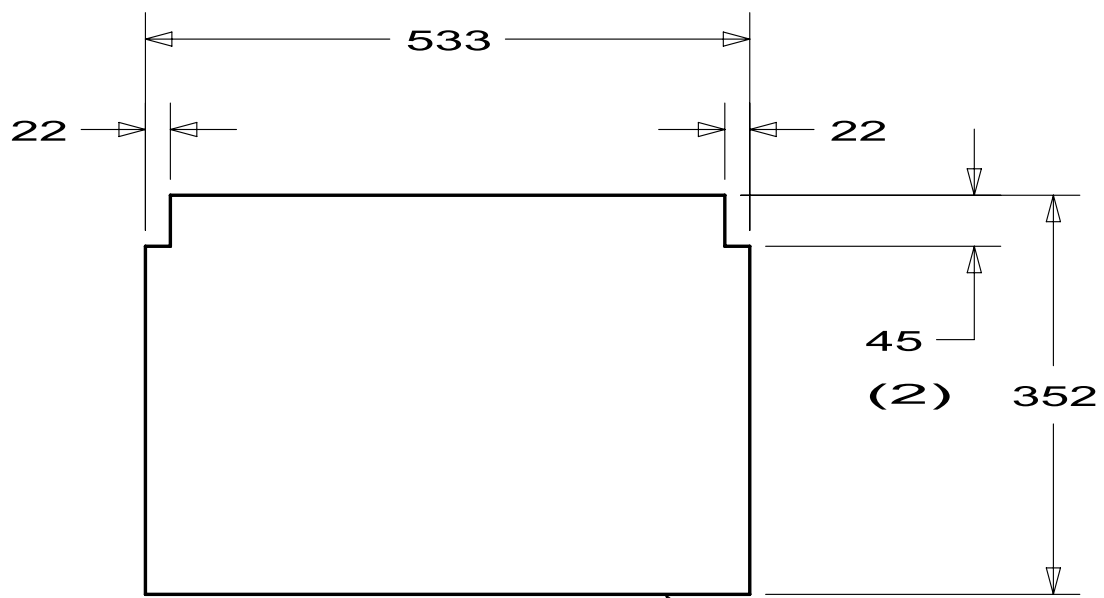


DETAIL R
PANEL
171397-30

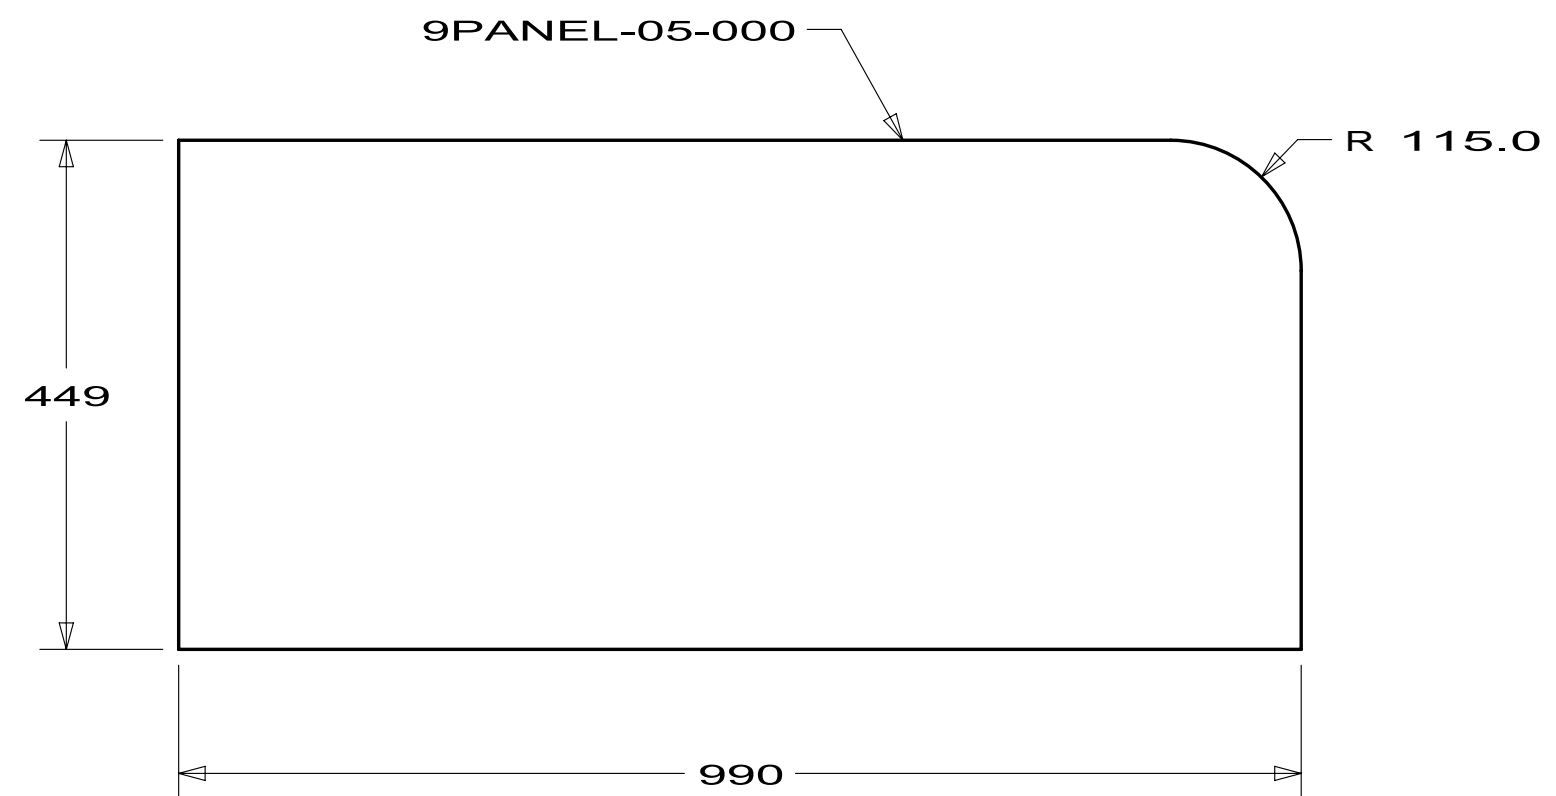

DETAIL S
PANEL
171397-34

FIRST USED			10 J32H		
DO NOT SCALE DRAWING					
TITLE: CABINET ASM-DINETTE,U-SHAPE					
SHEET 3		PART NO 171397		REV	

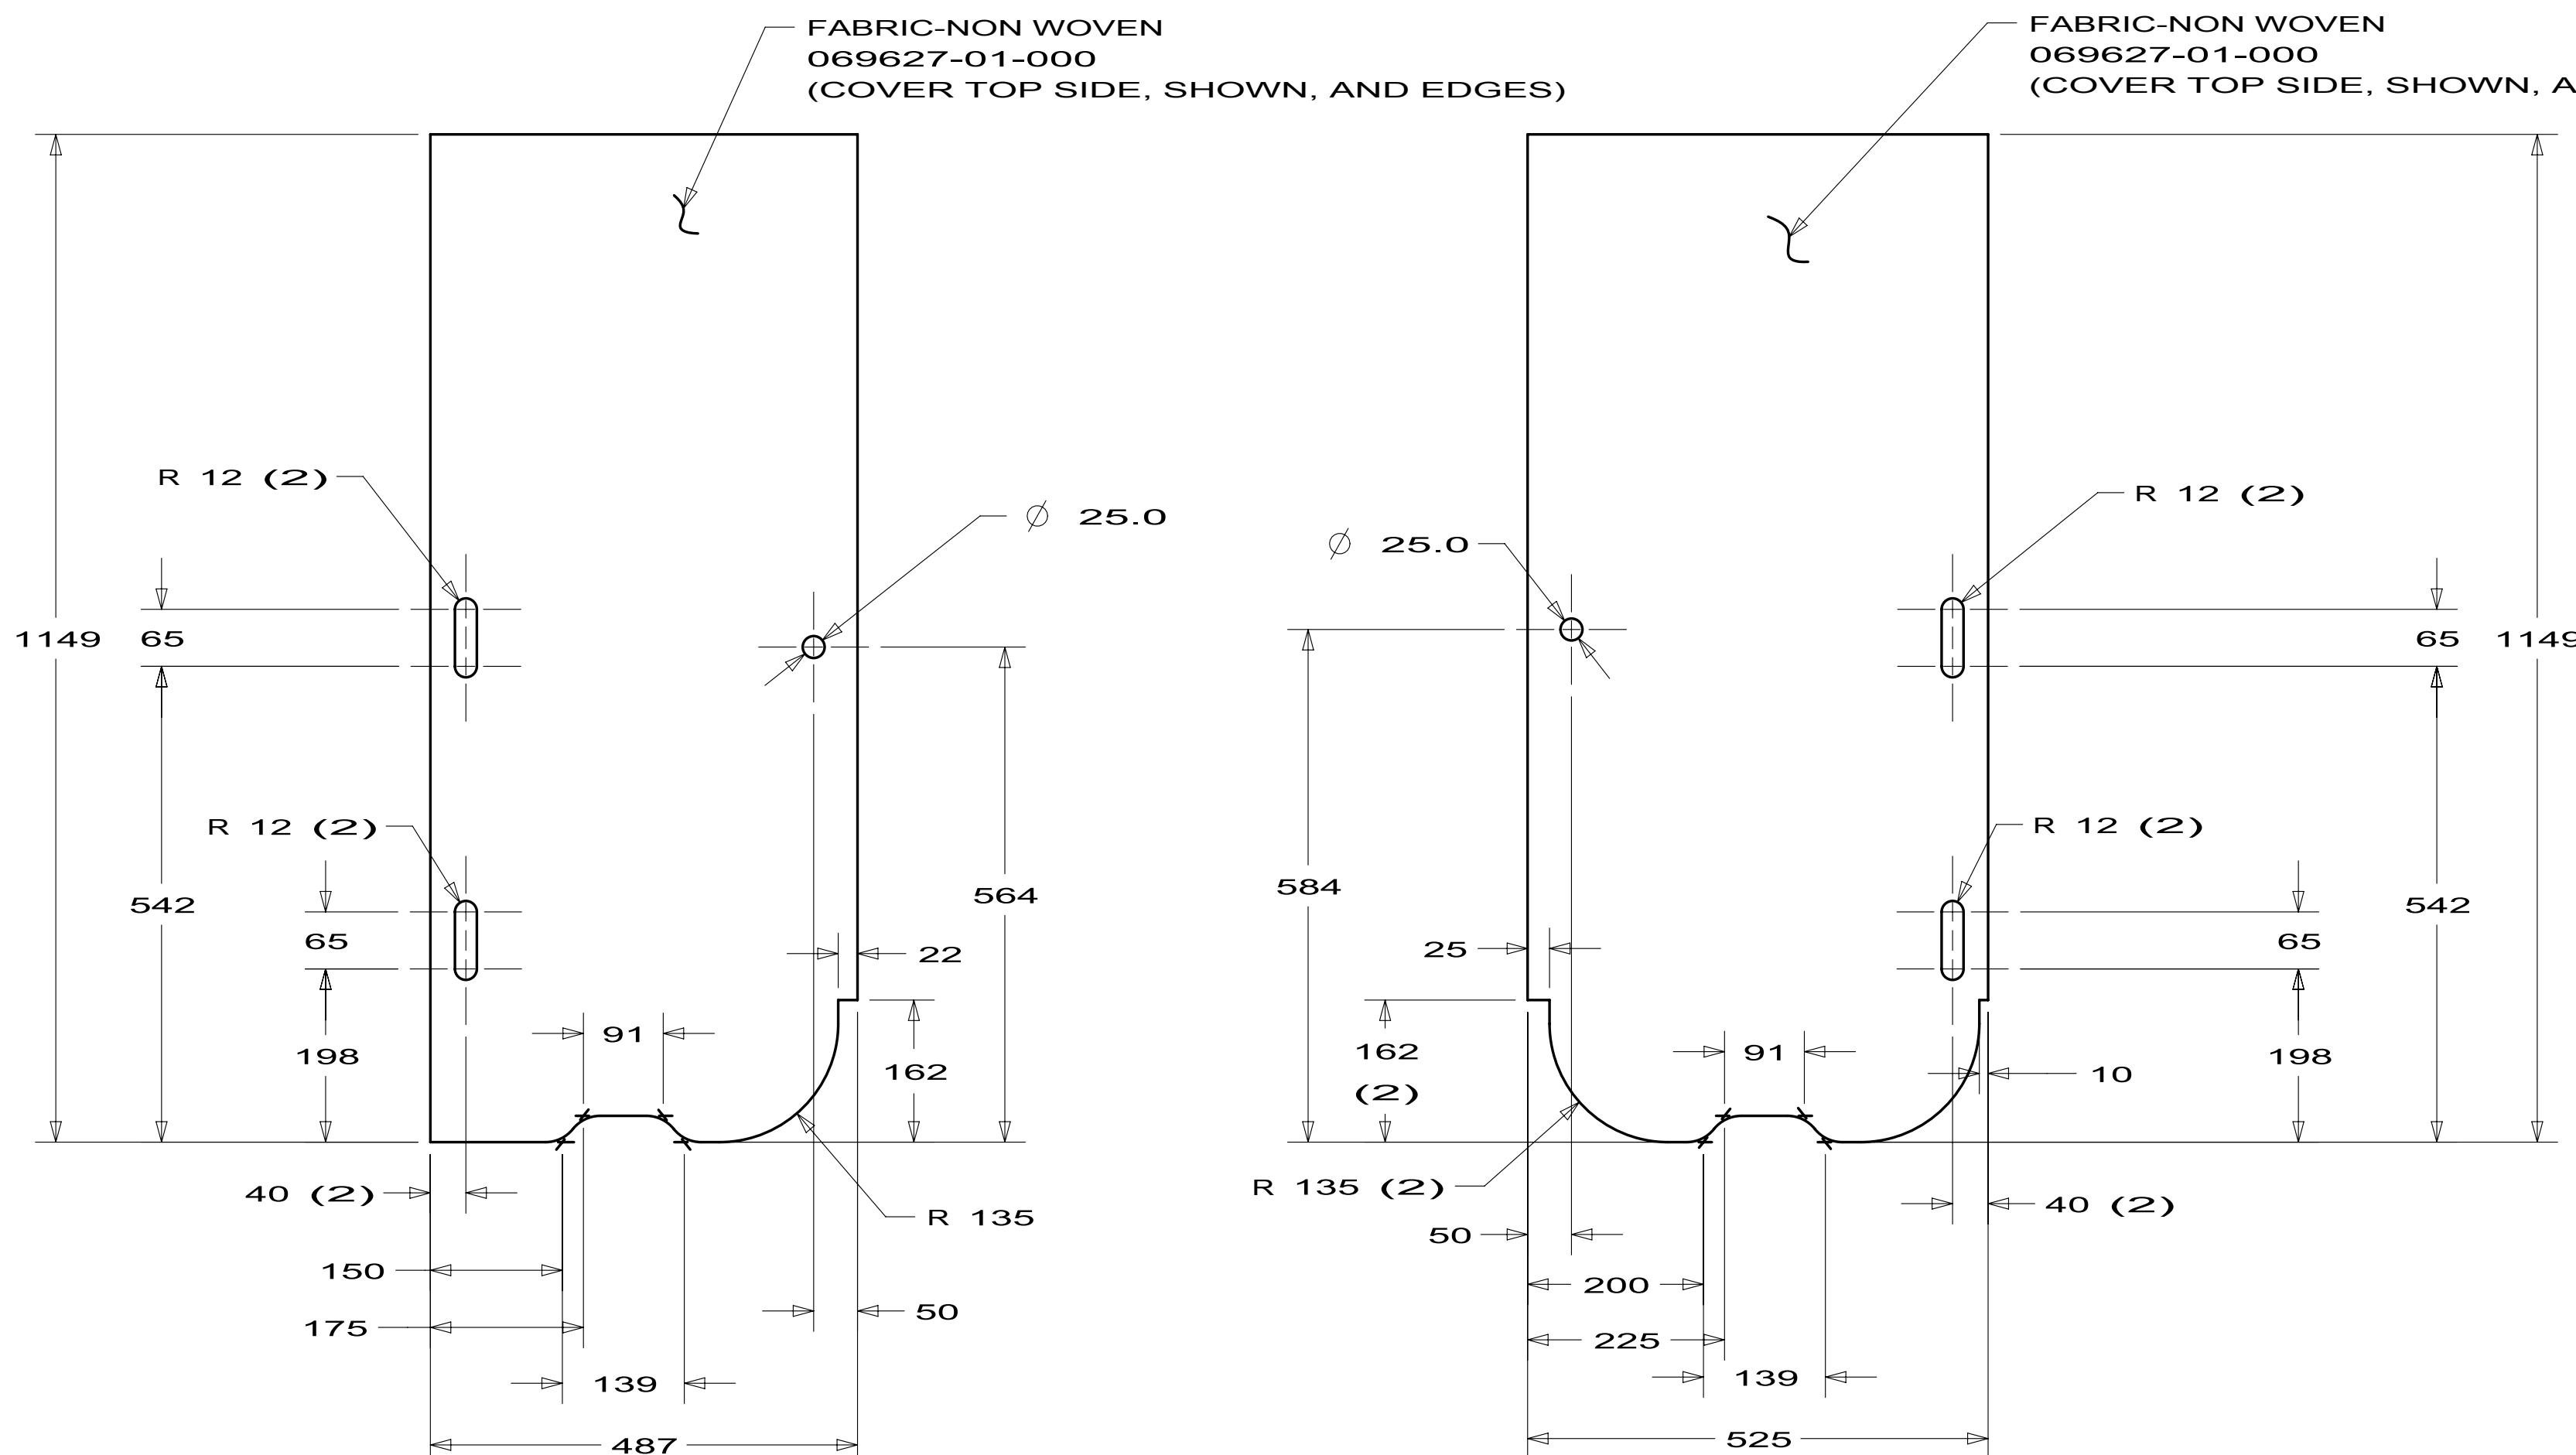

DETAIL AG

PANEL
171397-59

DETAIL T


PANEL
171397-37
PLYWOOD
000852-01-000

DETAIL AF

PANEL
171397-58


DETAIL U

PANEL
171397-39
PLYWOOD
000852-01-000

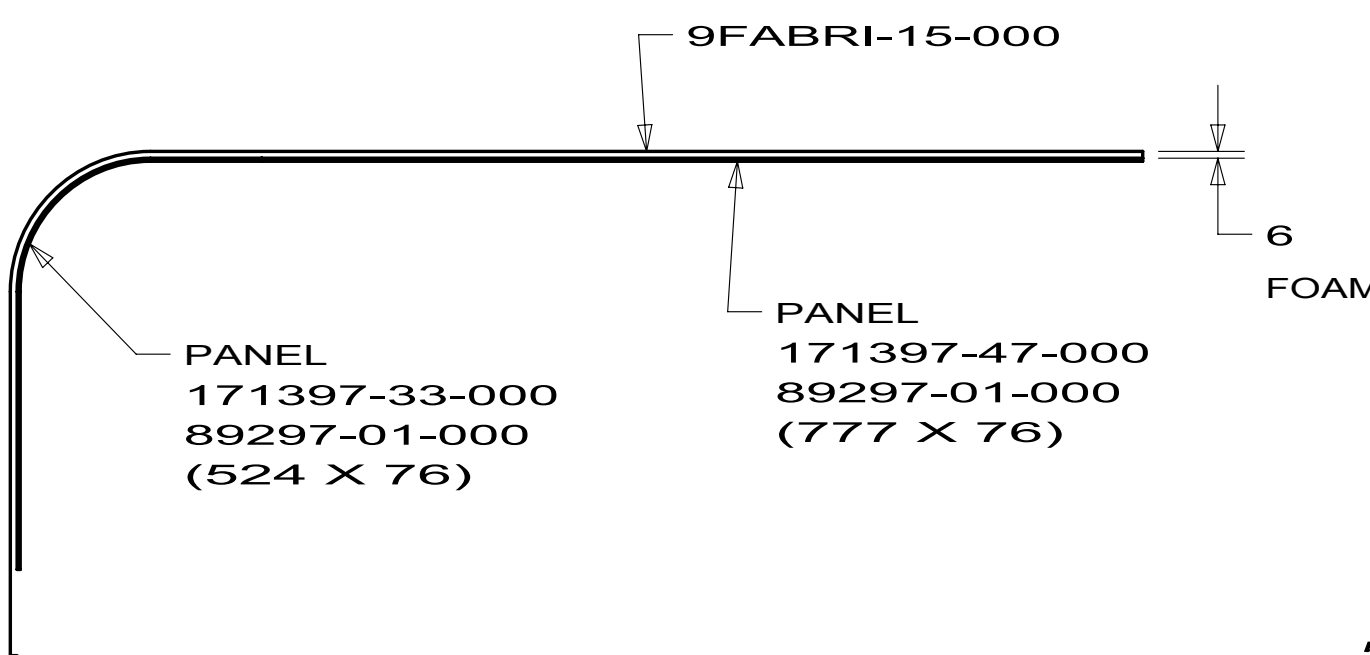


DETAIL X

PANEL ASM
171397-46

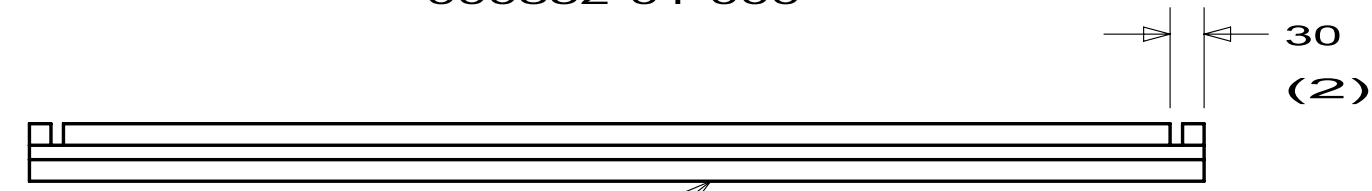


DETAIL Y

PANEL ASM
171397-49

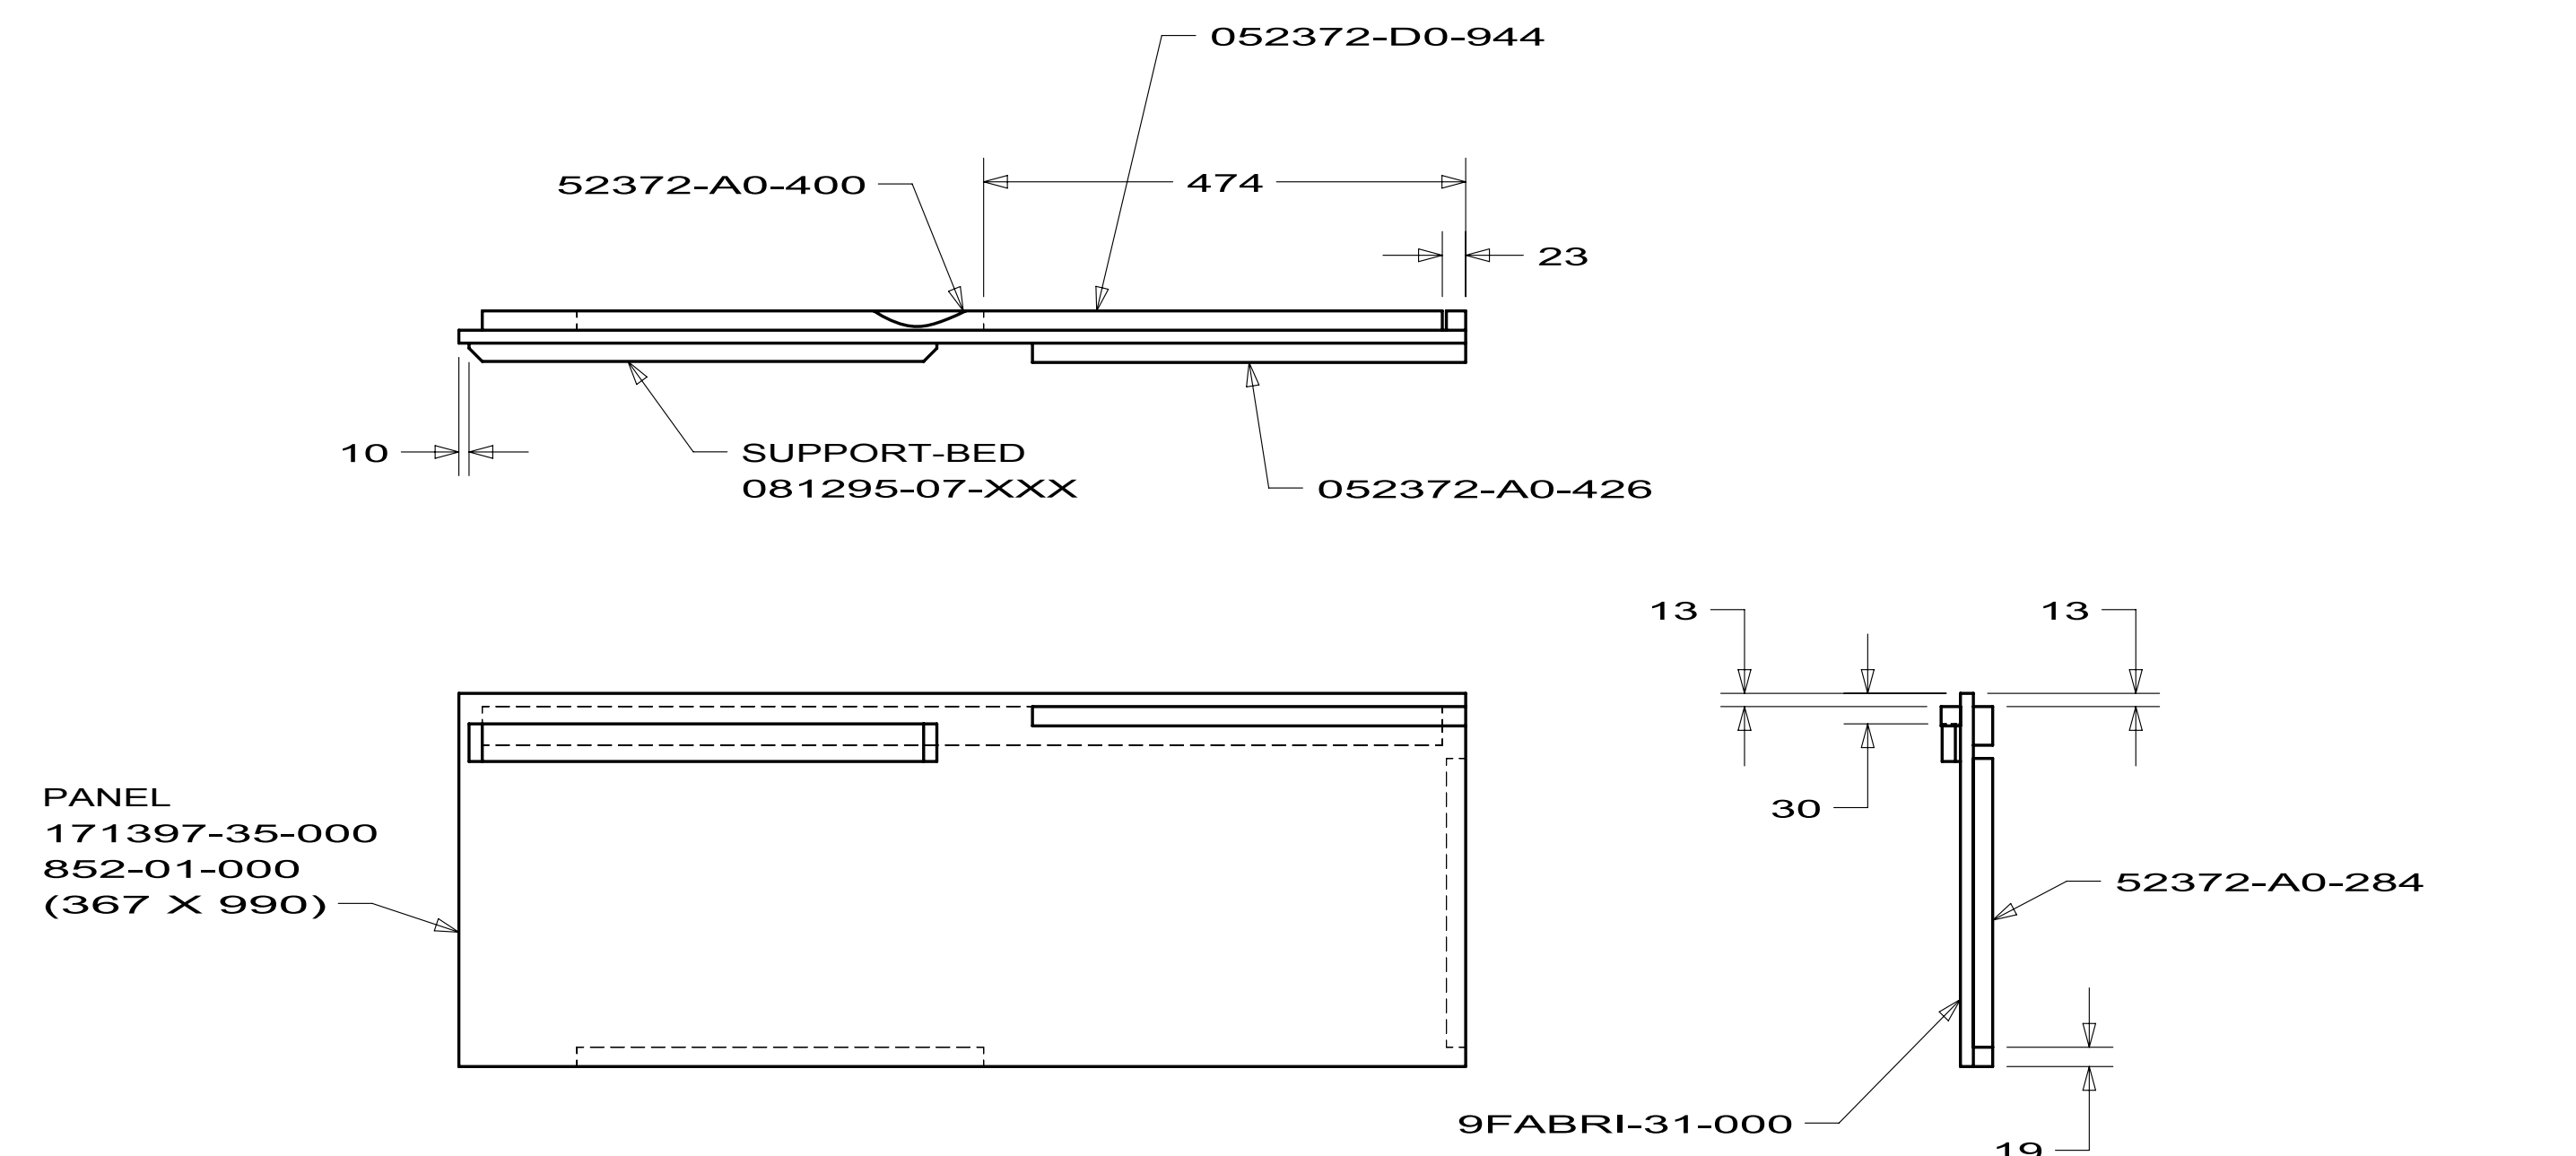

DETAIL Z



PANEL ASM
171397-51

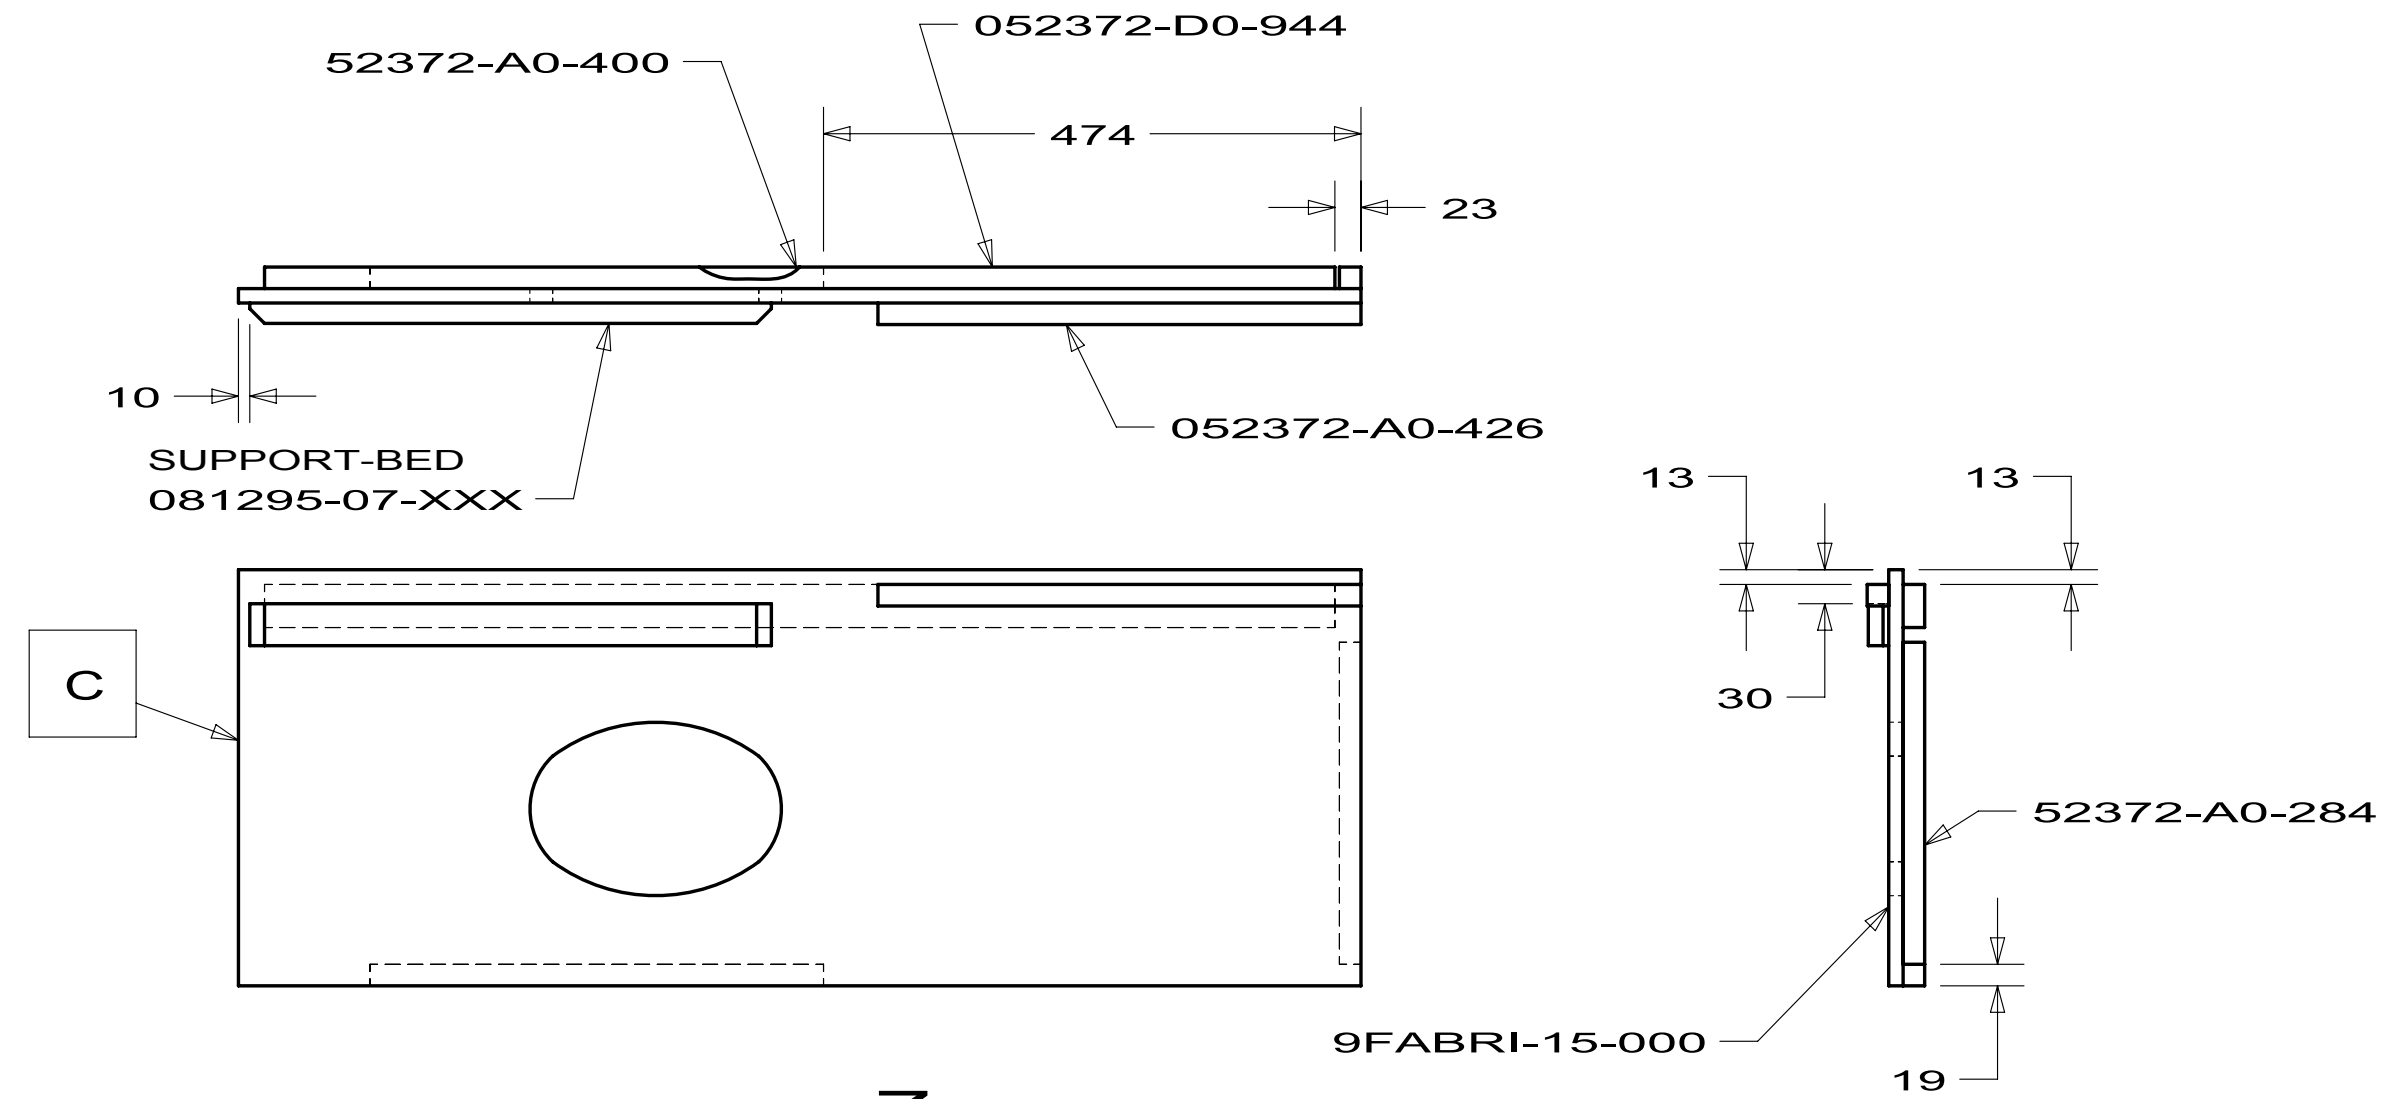

DETAIL V




PANEL ASM
171397-17

FIRST USED			10 J32H
DO NOT SCALE DRAWING			
TITLE:			CABINET ASM-DINETTE,U-SHAPE
SHEET	4	PART NO	171397
		REV	

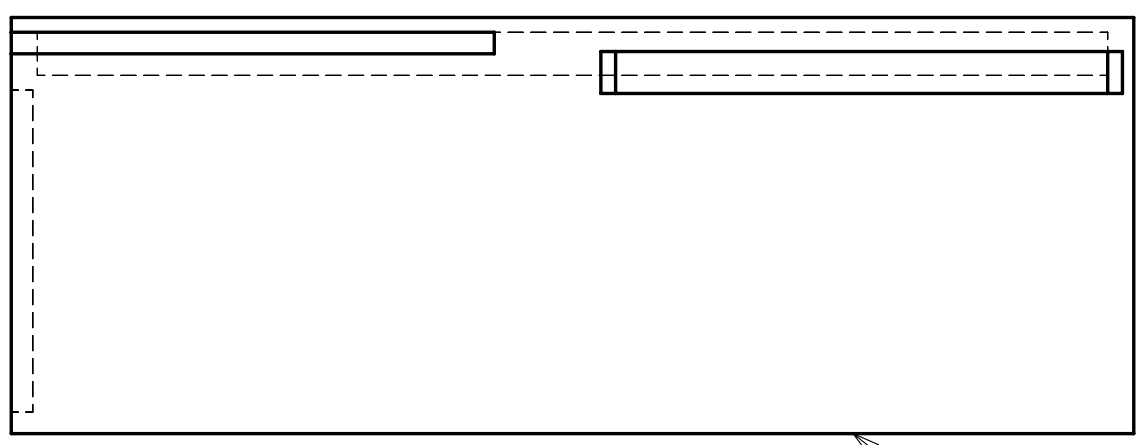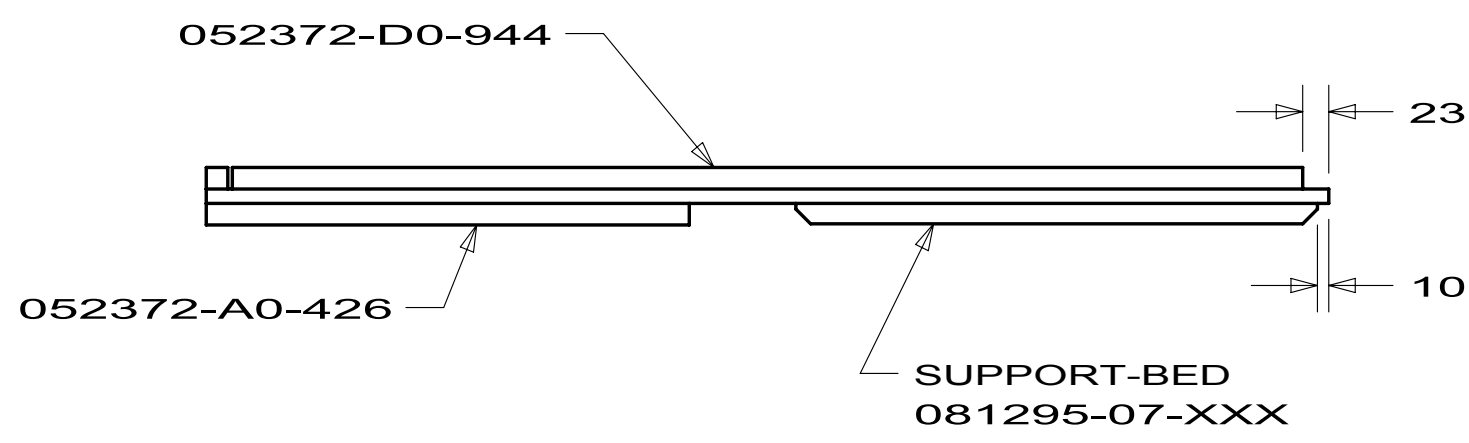



DETAIL AA
PANEL ASM
171397-53

PANEL
171397-54-000
852-01-000
(367 X 990)

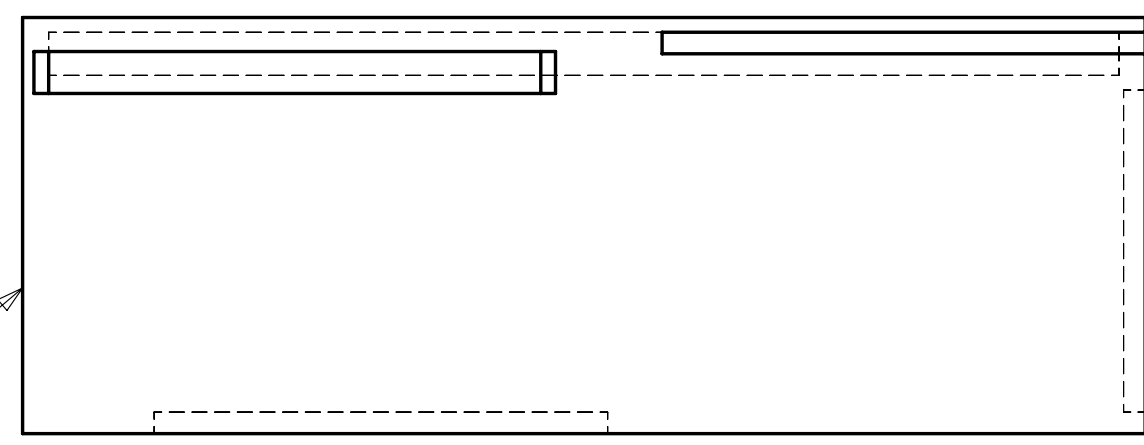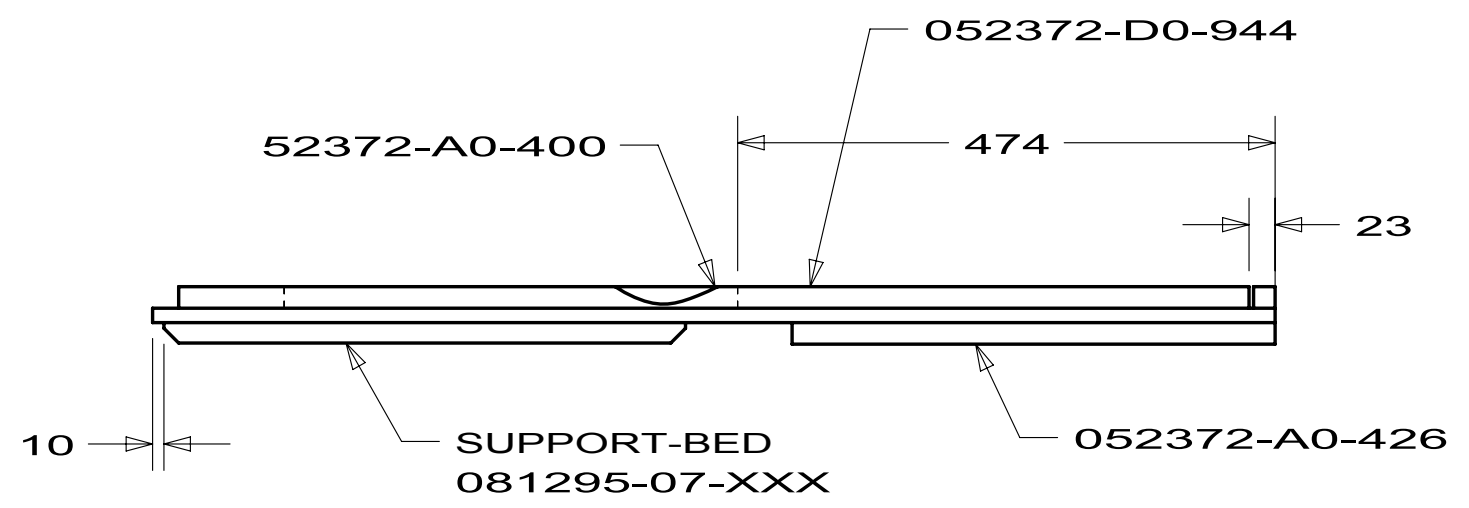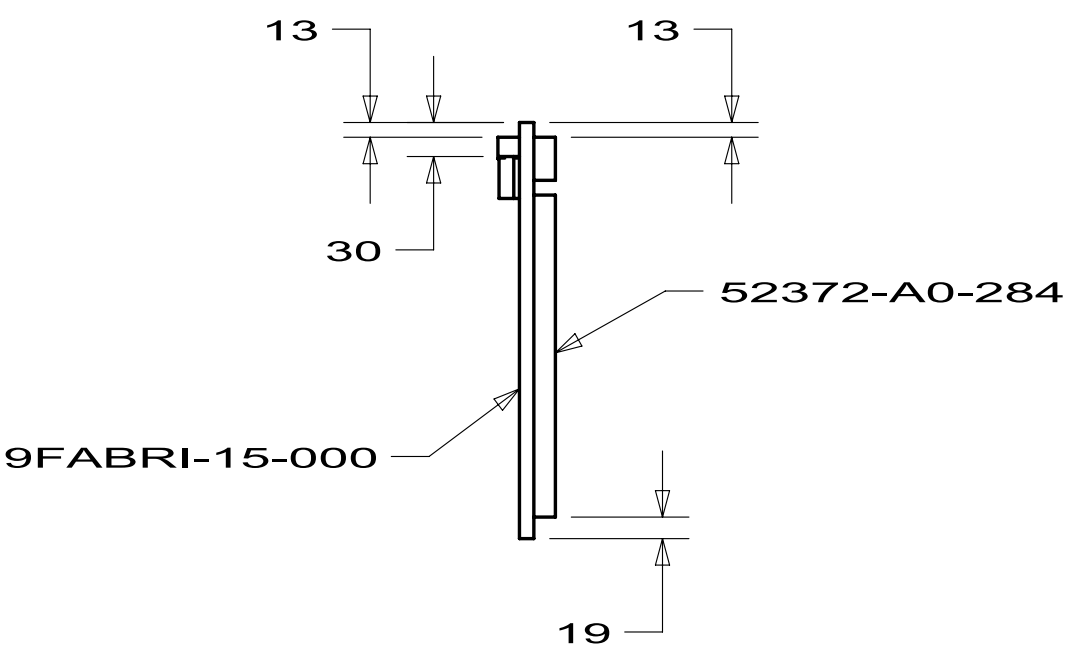


DETAIL AB
PANEL ASM
171397-55



PANEL
171397-35-000
852-01-000
(367 X 990)

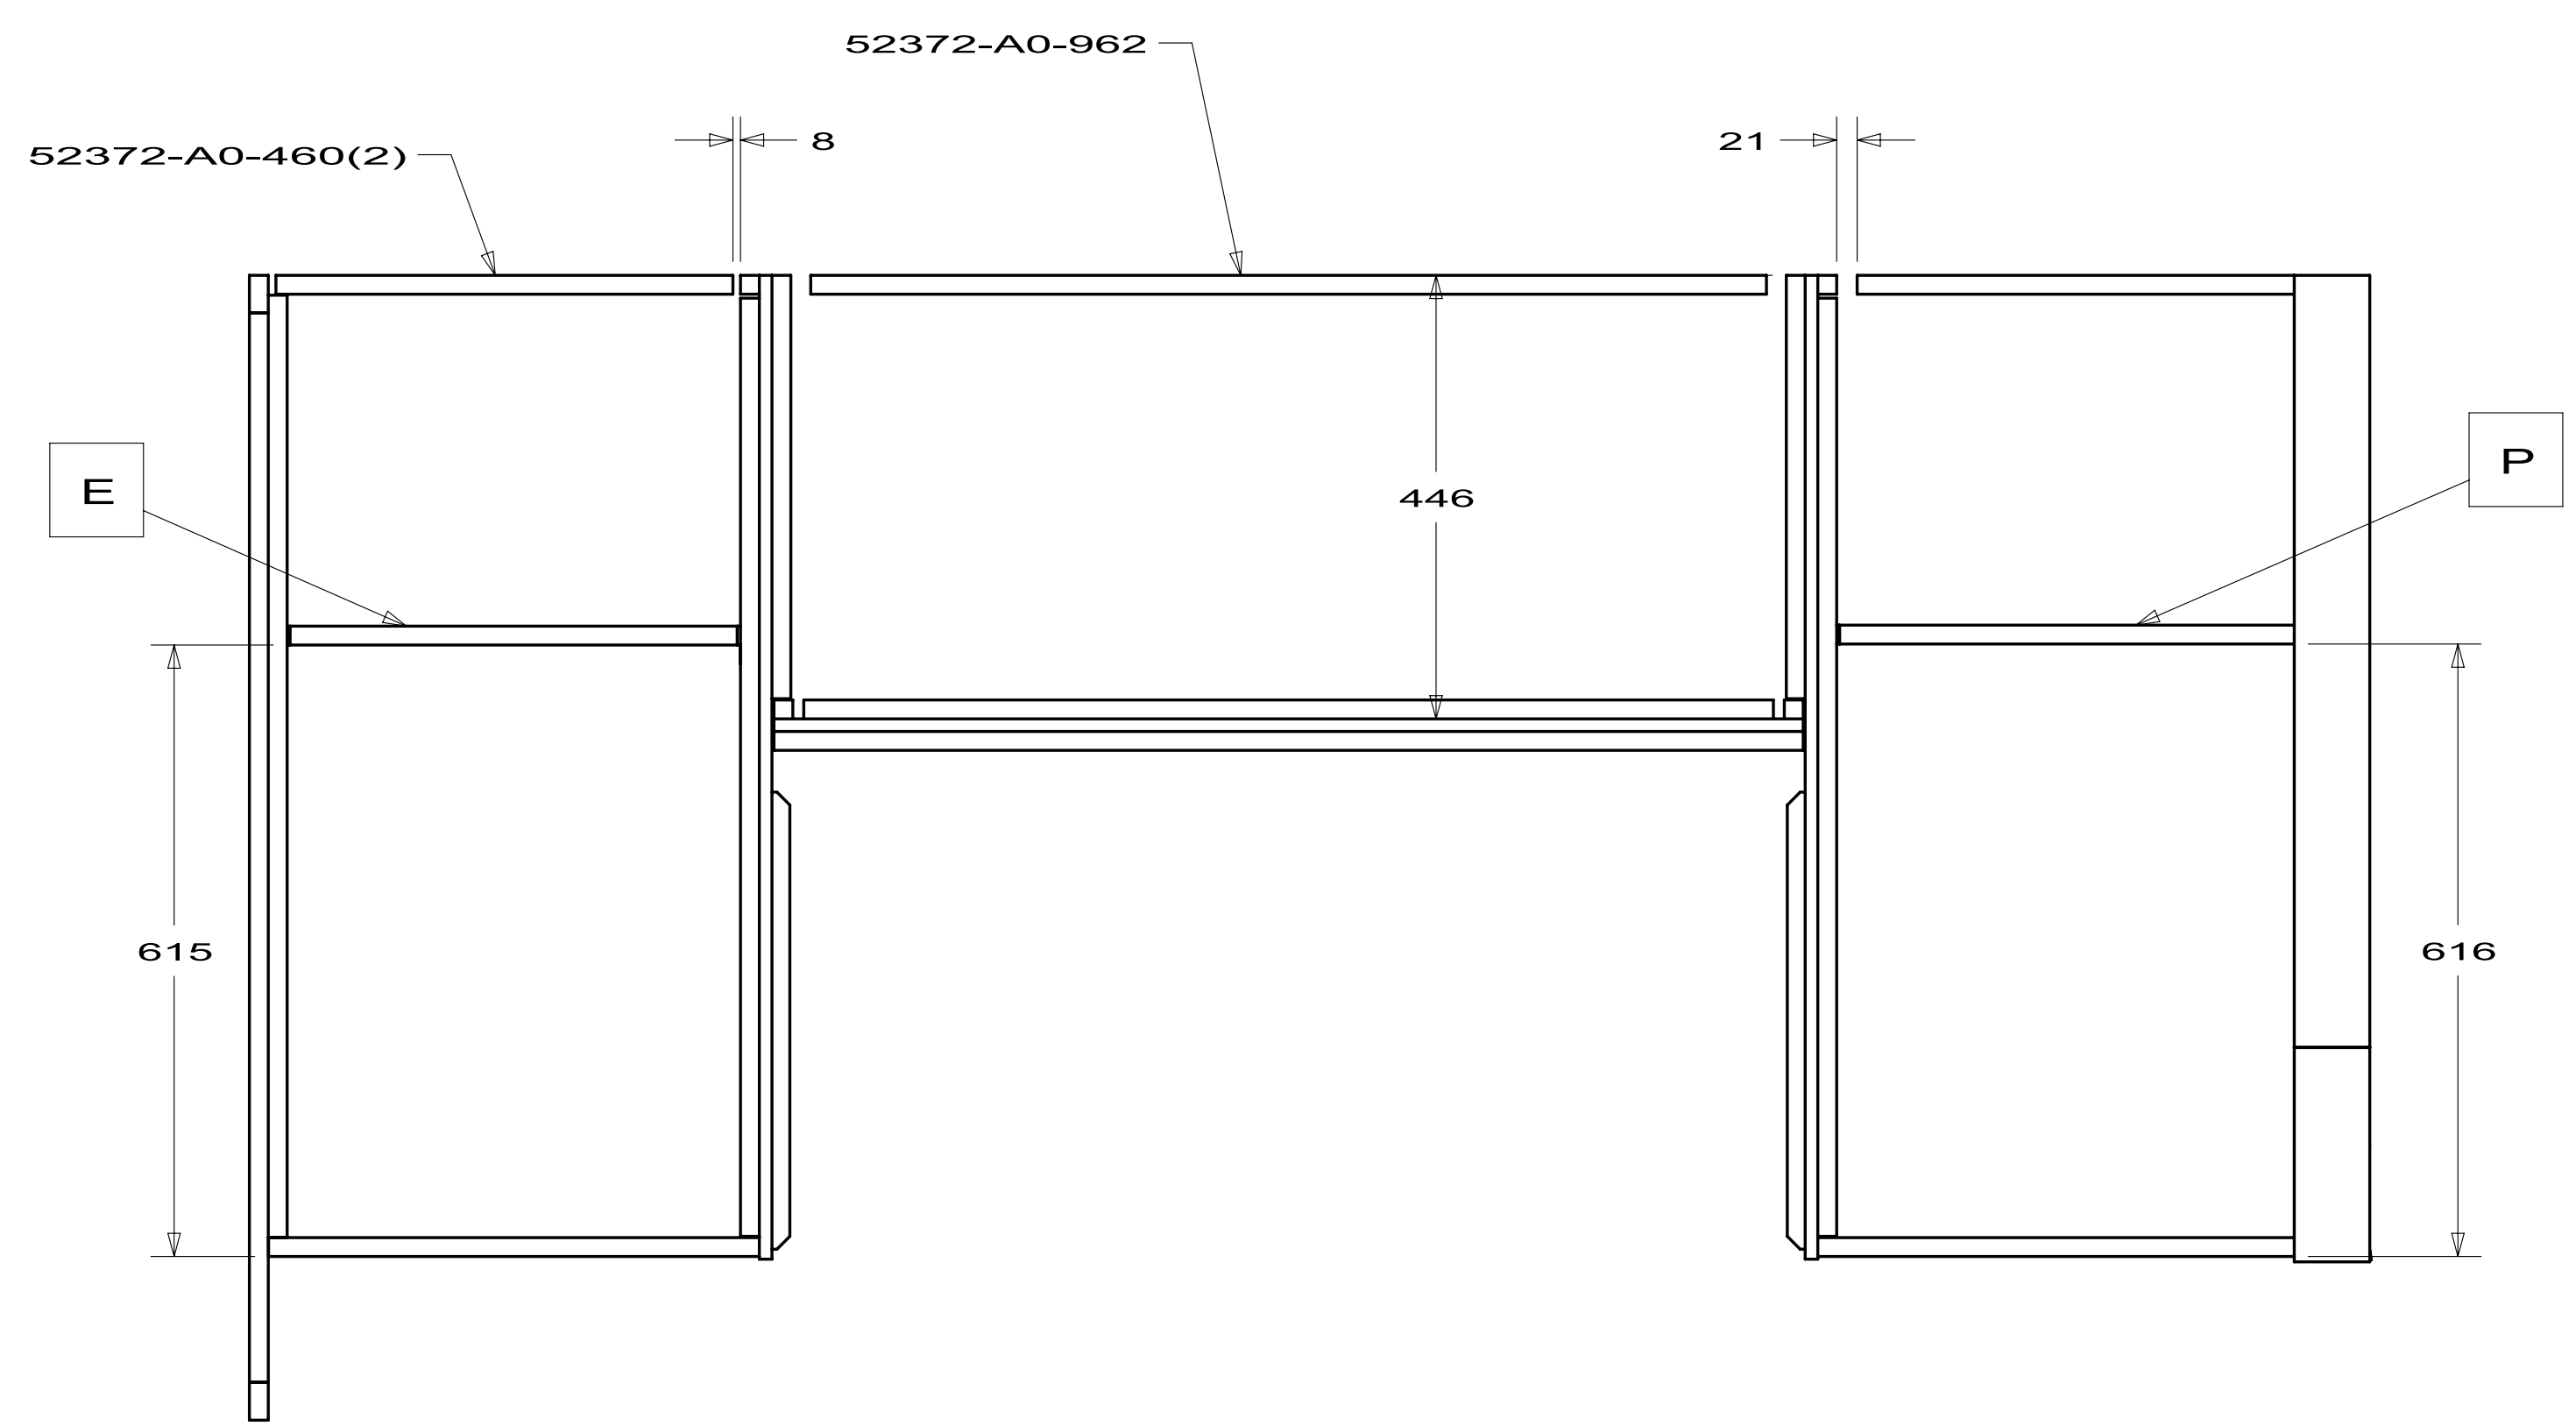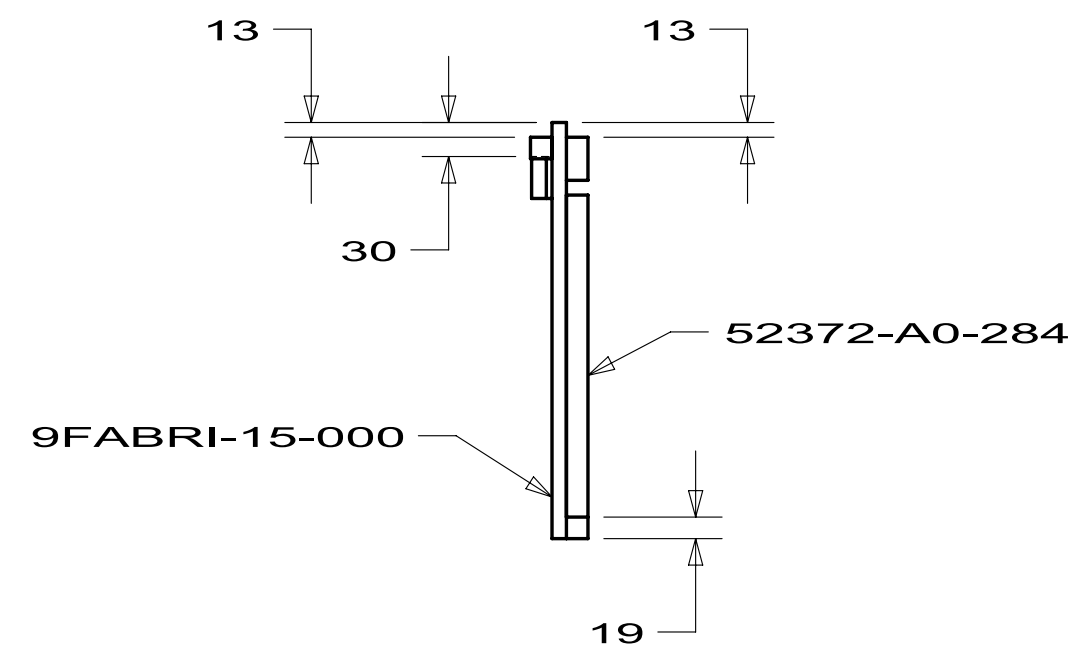

VIEW AC

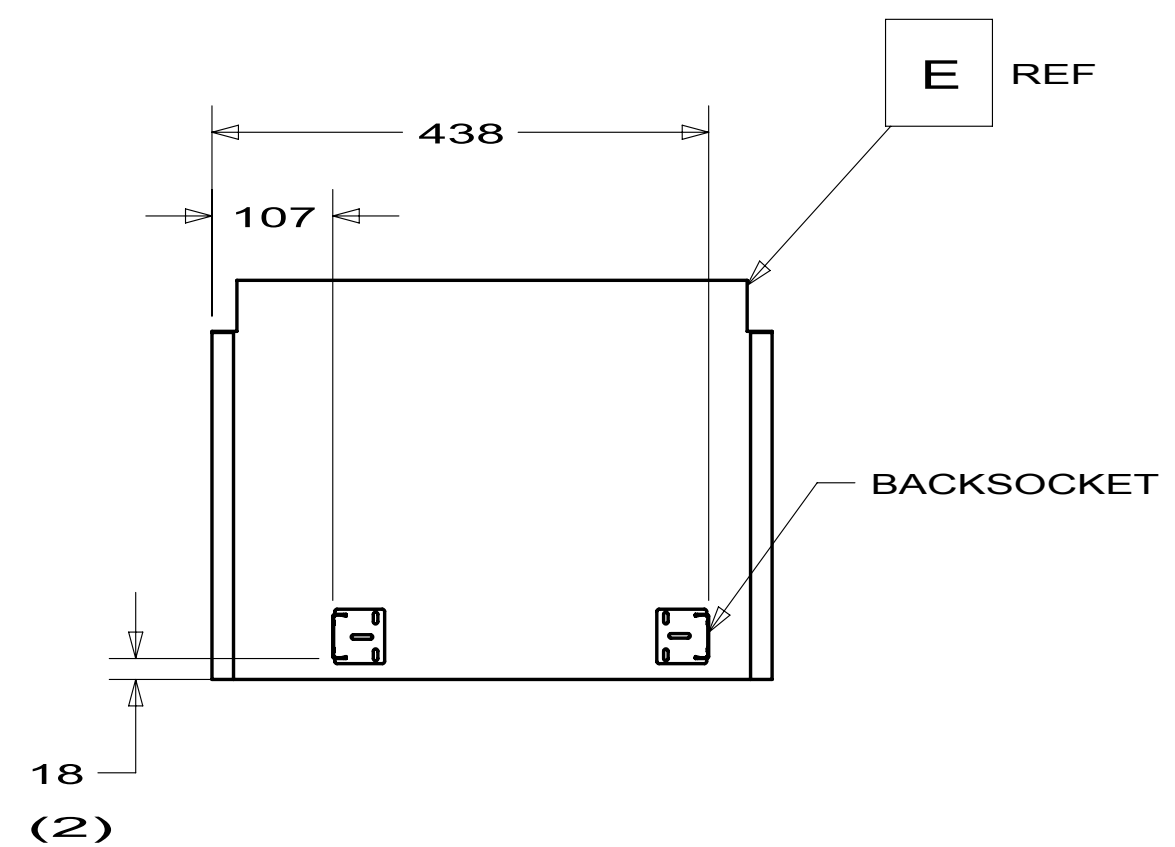


VIEW AD

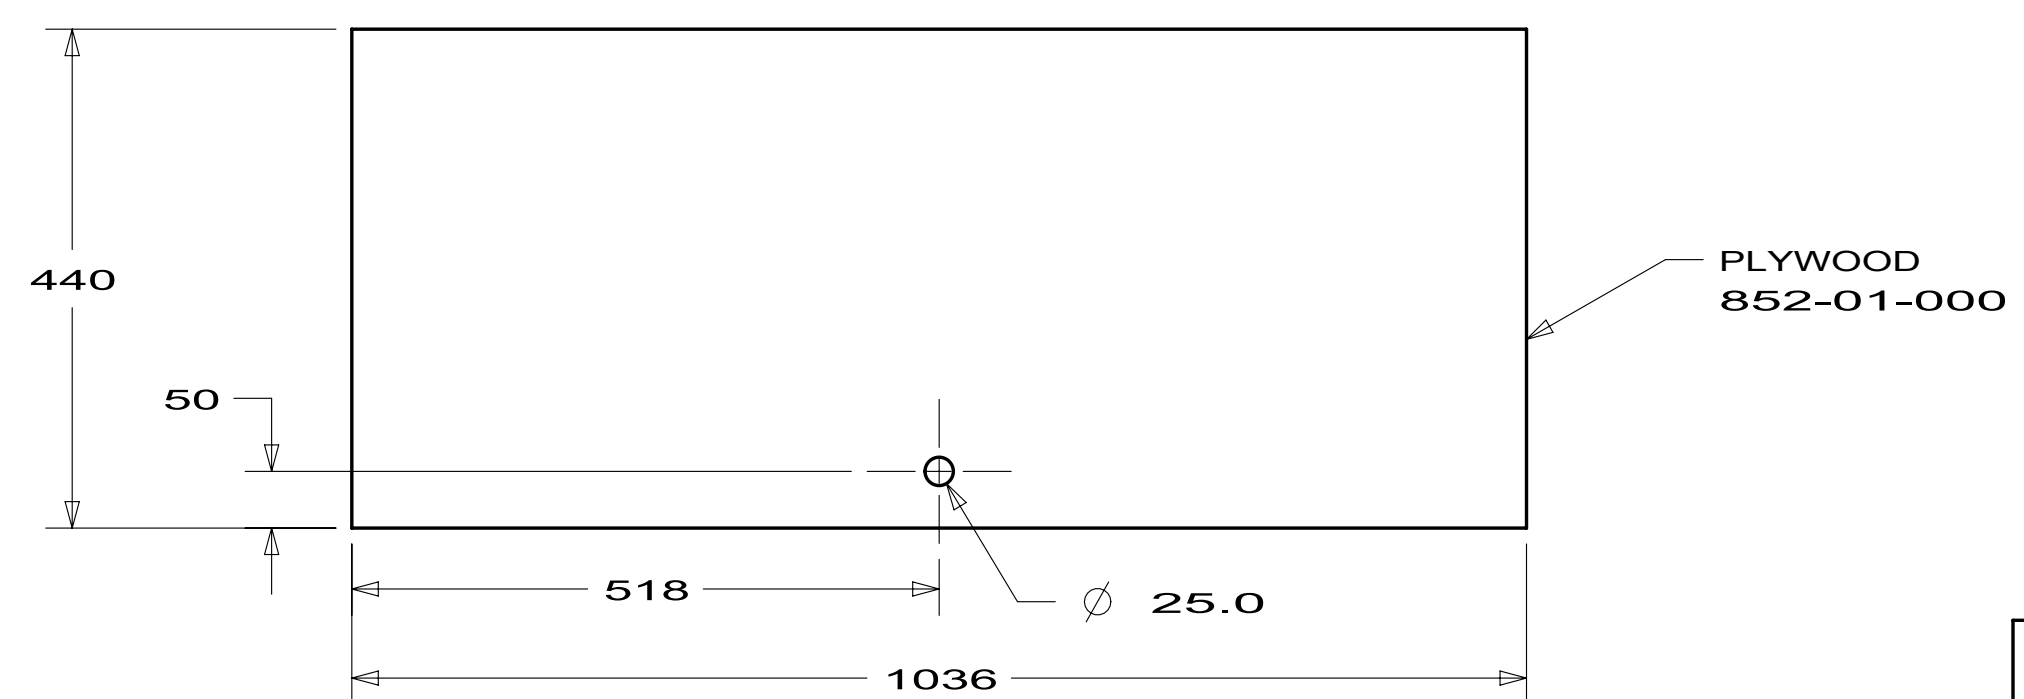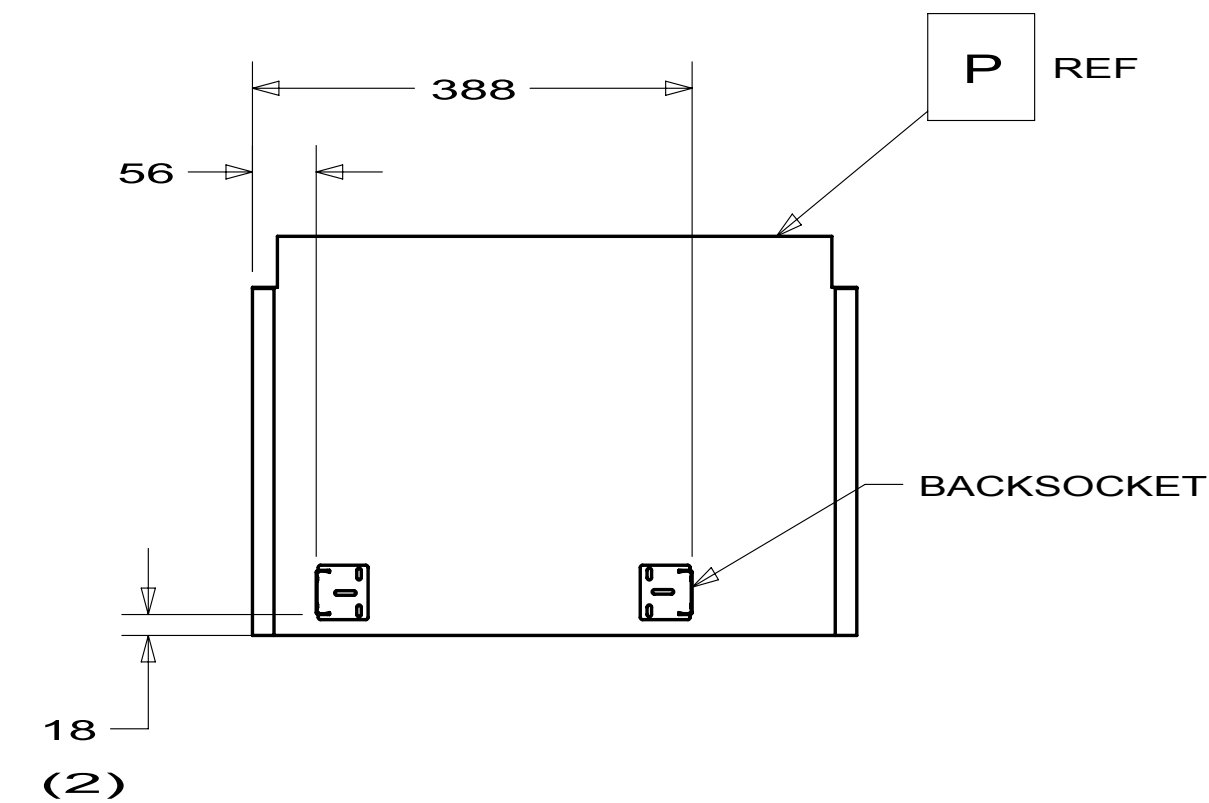

DETAIL AE
PANEL
171397-56

FIRST USED			10 J32H
DO NOT SCALE DRAWING			
TITLE:			CABINET ASM-DINETTE,U-SHAPE
SHEET 5	PART NO	171397	REV

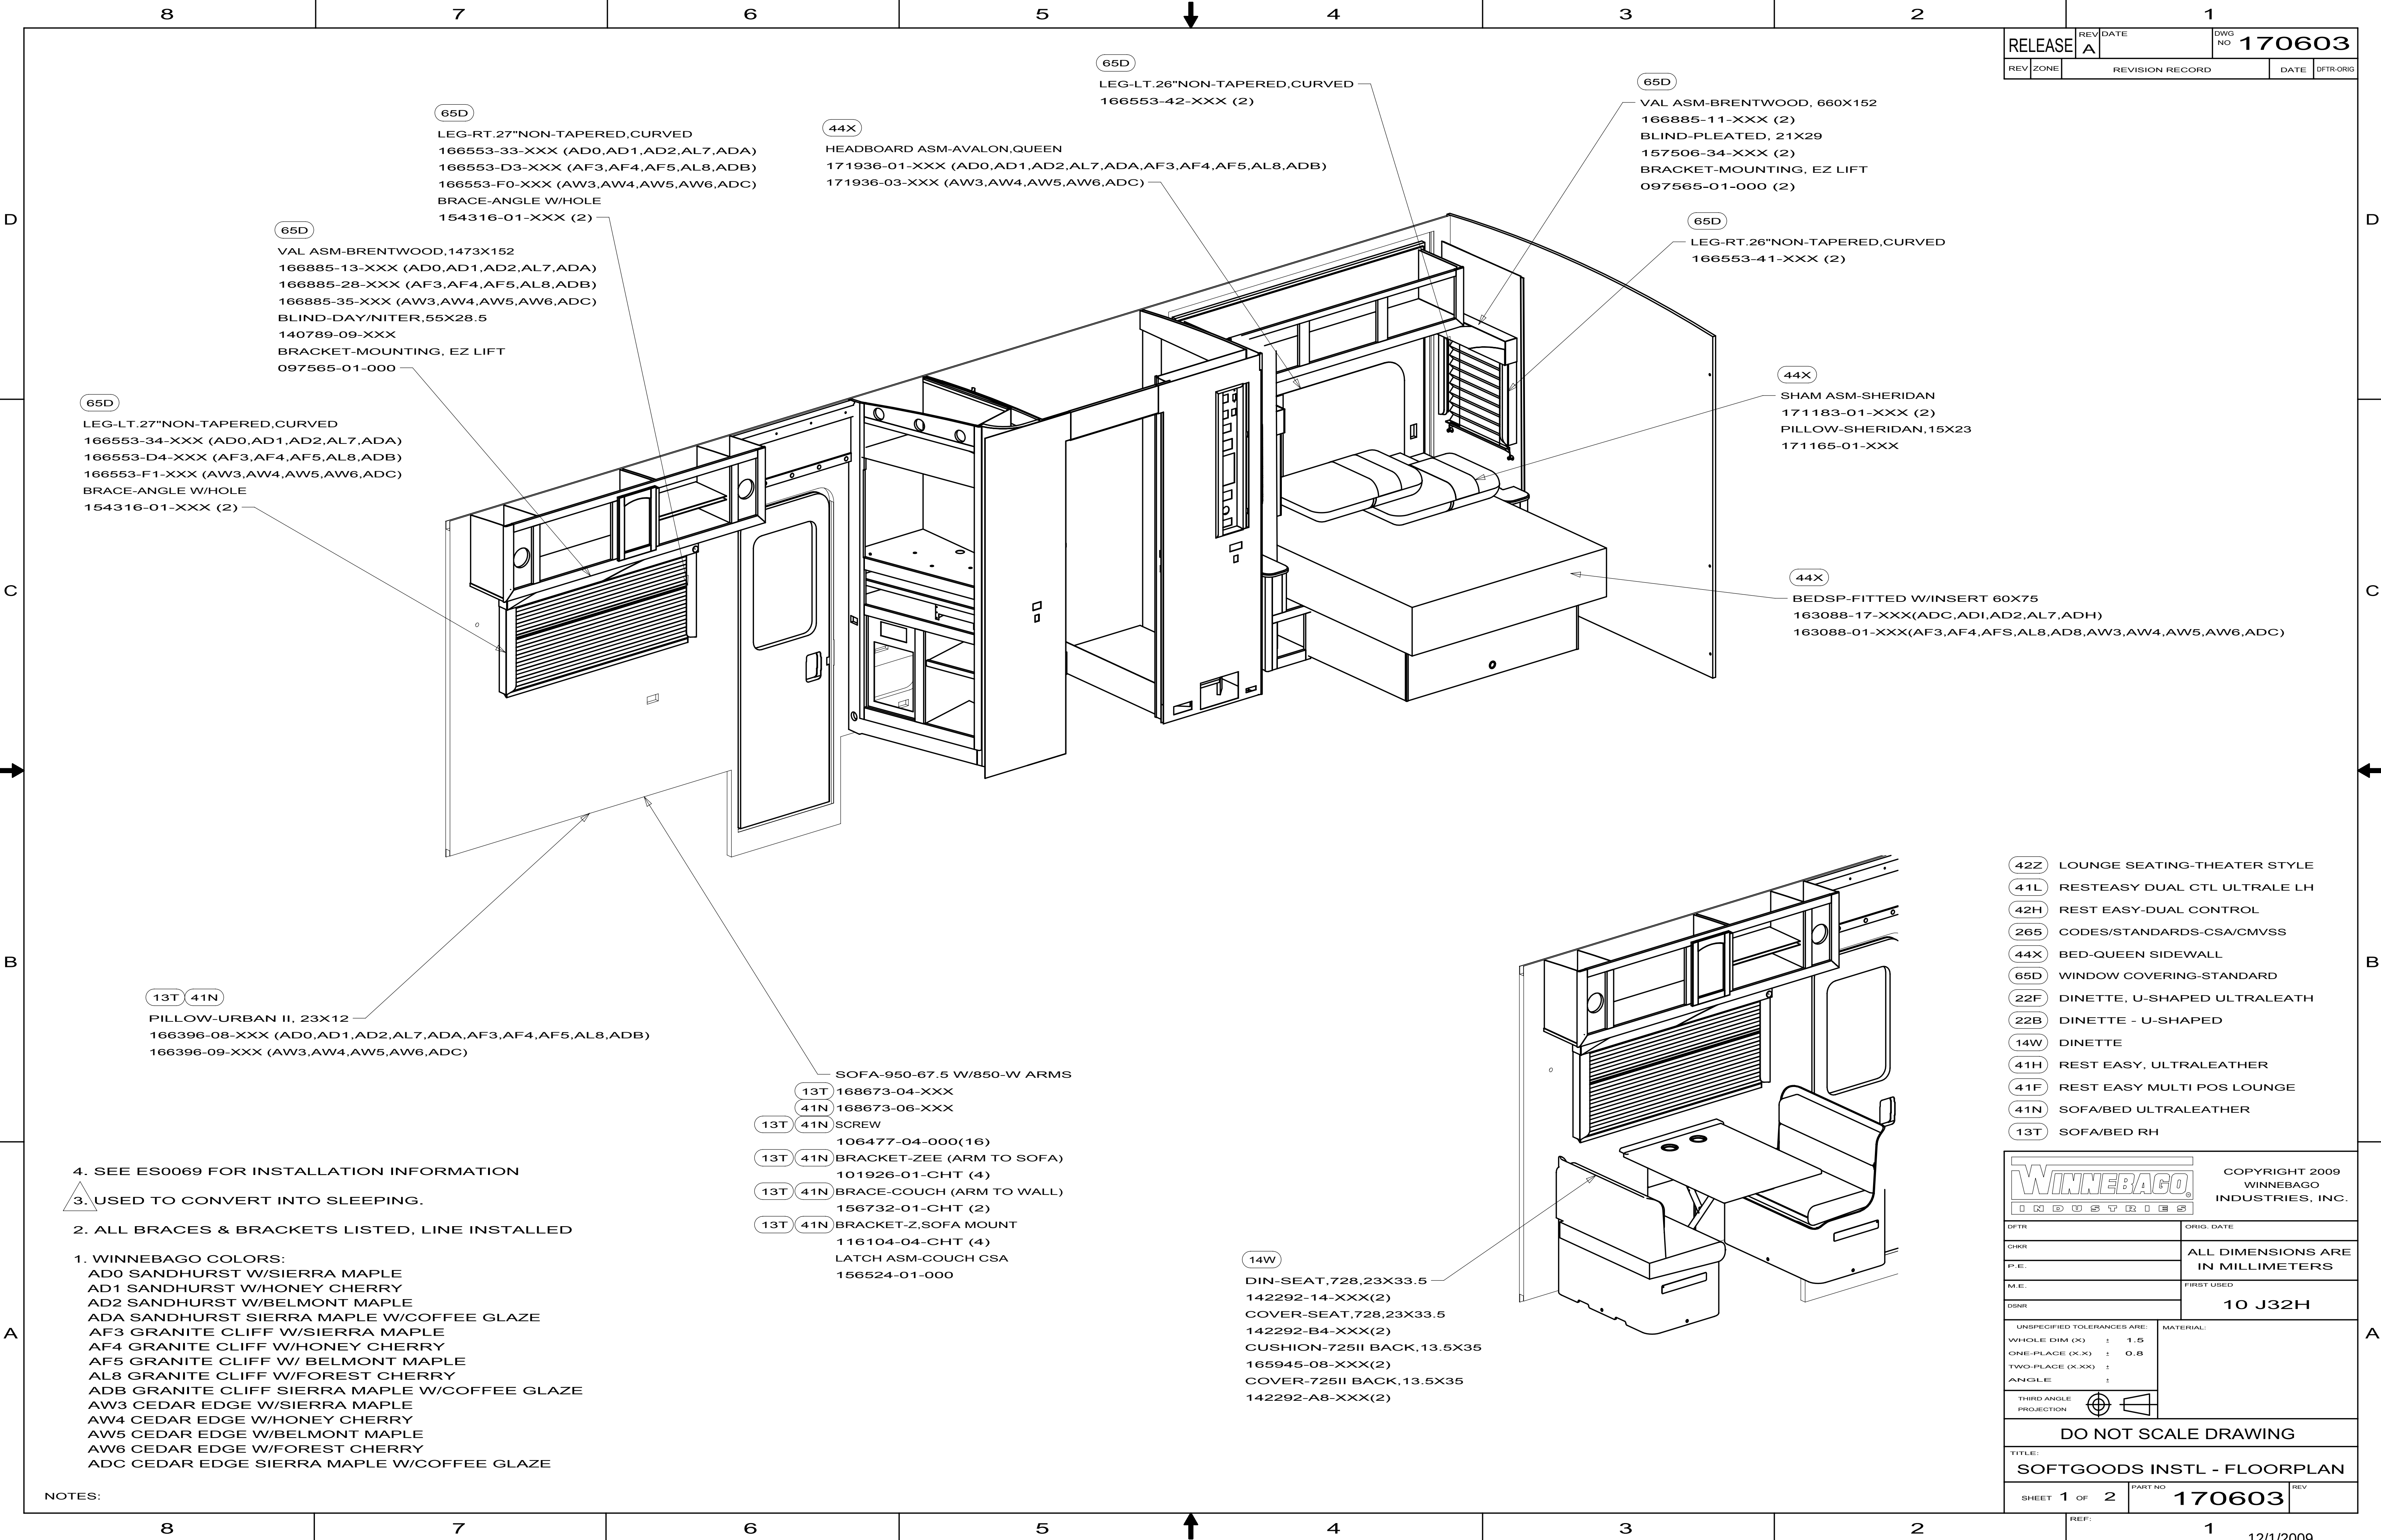

RELEASE		REV DATE	DWG NO 170603	
REV	ZONE	REVISION RECORD		DATE
				DFTR.Orig

- 42Z LOUNGE SEATING-THEATER STYLE
- 41L RESTEASY DUAL CTL ULTRALE LH
- 42H REST EASY-DUAL CONTROL
- 265 CODES/STANDARDS-CSA/CMVSS
- 44X BED-QUEEN SIDEWALL
- 65D WINDOW COVERING-STANDARD
- 22F DINETTE, U-SHAPED ULTRALEATH
- 22B DINETTE - U-SHAPED
- 14W DINETTE
- 41H REST EASY, ULTRALEATHER
- 41F REST EASY MULTI POS LOUNGE
- 41N SOFA/BED ULTRALEATHER
- 13T SOFA/BED RH

COPYRIGHT 2009 WINNEBAGO INDUSTRIES, INC.	
DFTR	ORIG. DATE
CHRR	ALL DIMENSIONS ARE IN MILLIMETERS
P.E.	FIRST USED
M.E.	10 J32H
DSNR	
UNSPECIFIED TOLERANCES ARE:	
WHOLE DIM (X)	1.5
ONE-PLACE (X.X)	0.8
TWO-PLACE (X.XX)	
ANGLE	
THIRD ANGLE PROJECTION	
DO NOT SCALE DRAWING	
TITLE: SOFTGOODS INSTL - FLOORPLAN	
SHEET 1 OF 2	PART NO 170603
REF:	1

4. SEE ES0069 FOR INSTALLATION INFORMATION

3. USED TO CONVERT INTO SLEEPING.

2. ALL BRACES & BRACKETS LISTED, LINE INSTALLED

1. WINNEBAGO COLORS:

AD0 SANDHURST W/SIERRA MAPLE

AD1 SANDHURST W/HONEY CHERRY

AD2 SANDHURST W/BELMONT MAPLE

ADA SANDHURST SIERRA MAPLE W/COFFEE GLAZE

AF3 GRANITE CLIFF W/SIERRA MAPLE

AF4 GRANITE CLIFF W/HONEY CHERRY

AF5 GRANITE CLIFF W/ BELMONT MAPLE

AL8 GRANITE CLIFF W/FOREST CHERRY

ADB GRANITE CLIFF SIERRA MAPLE W/COFFEE GLAZE

AW3 CEDAR EDGE W/SIERRA MAPLE


AW4 CEDAR EDGE W/HONEY CHERRY

AW5 CEDAR EDGE W/BELMONT MAPLE

AW6 CEDAR EDGE W/FOREST CHERRY

ADC CEDAR EDGE SIERRA MAPLE W/COFFEE GLAZE

NOTES:

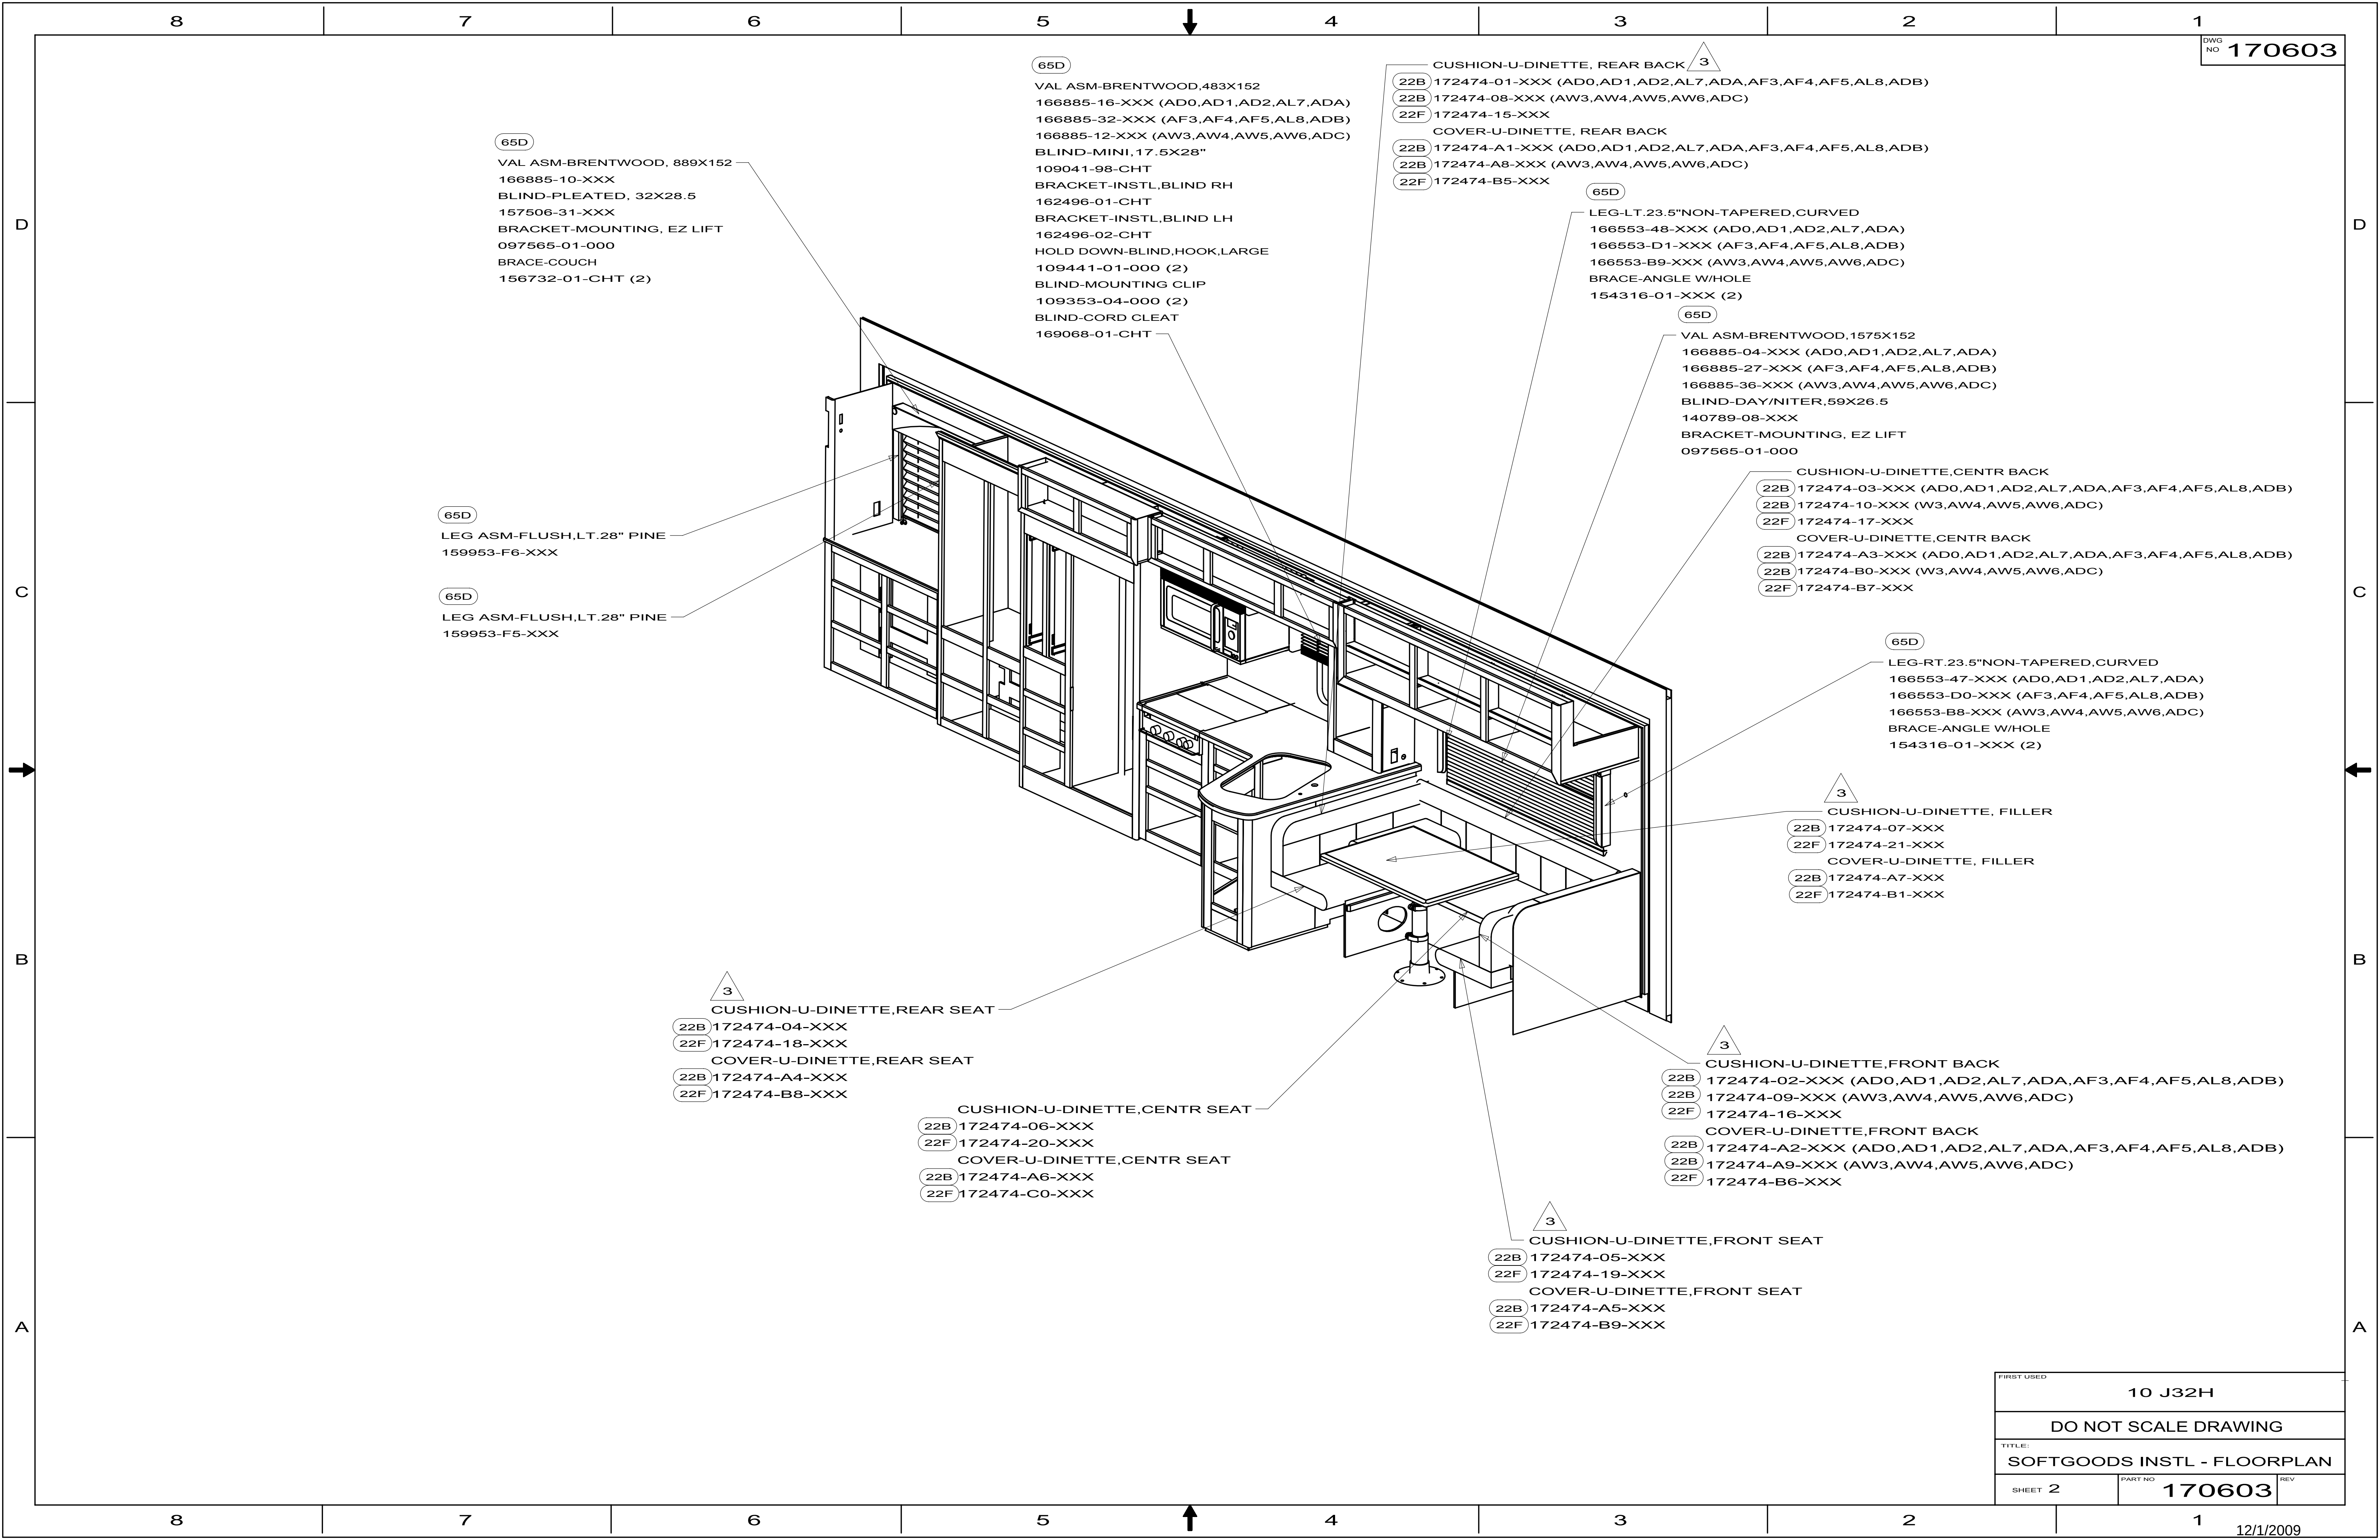

FIRST USED			10 J32H
DO NOT SCALE DRAWING			
TITLE:			SOFTGOODS INSTL - FLOORPLAN
SHEET 2	PART NO	170603	REV




C

B

A

12/1/2009

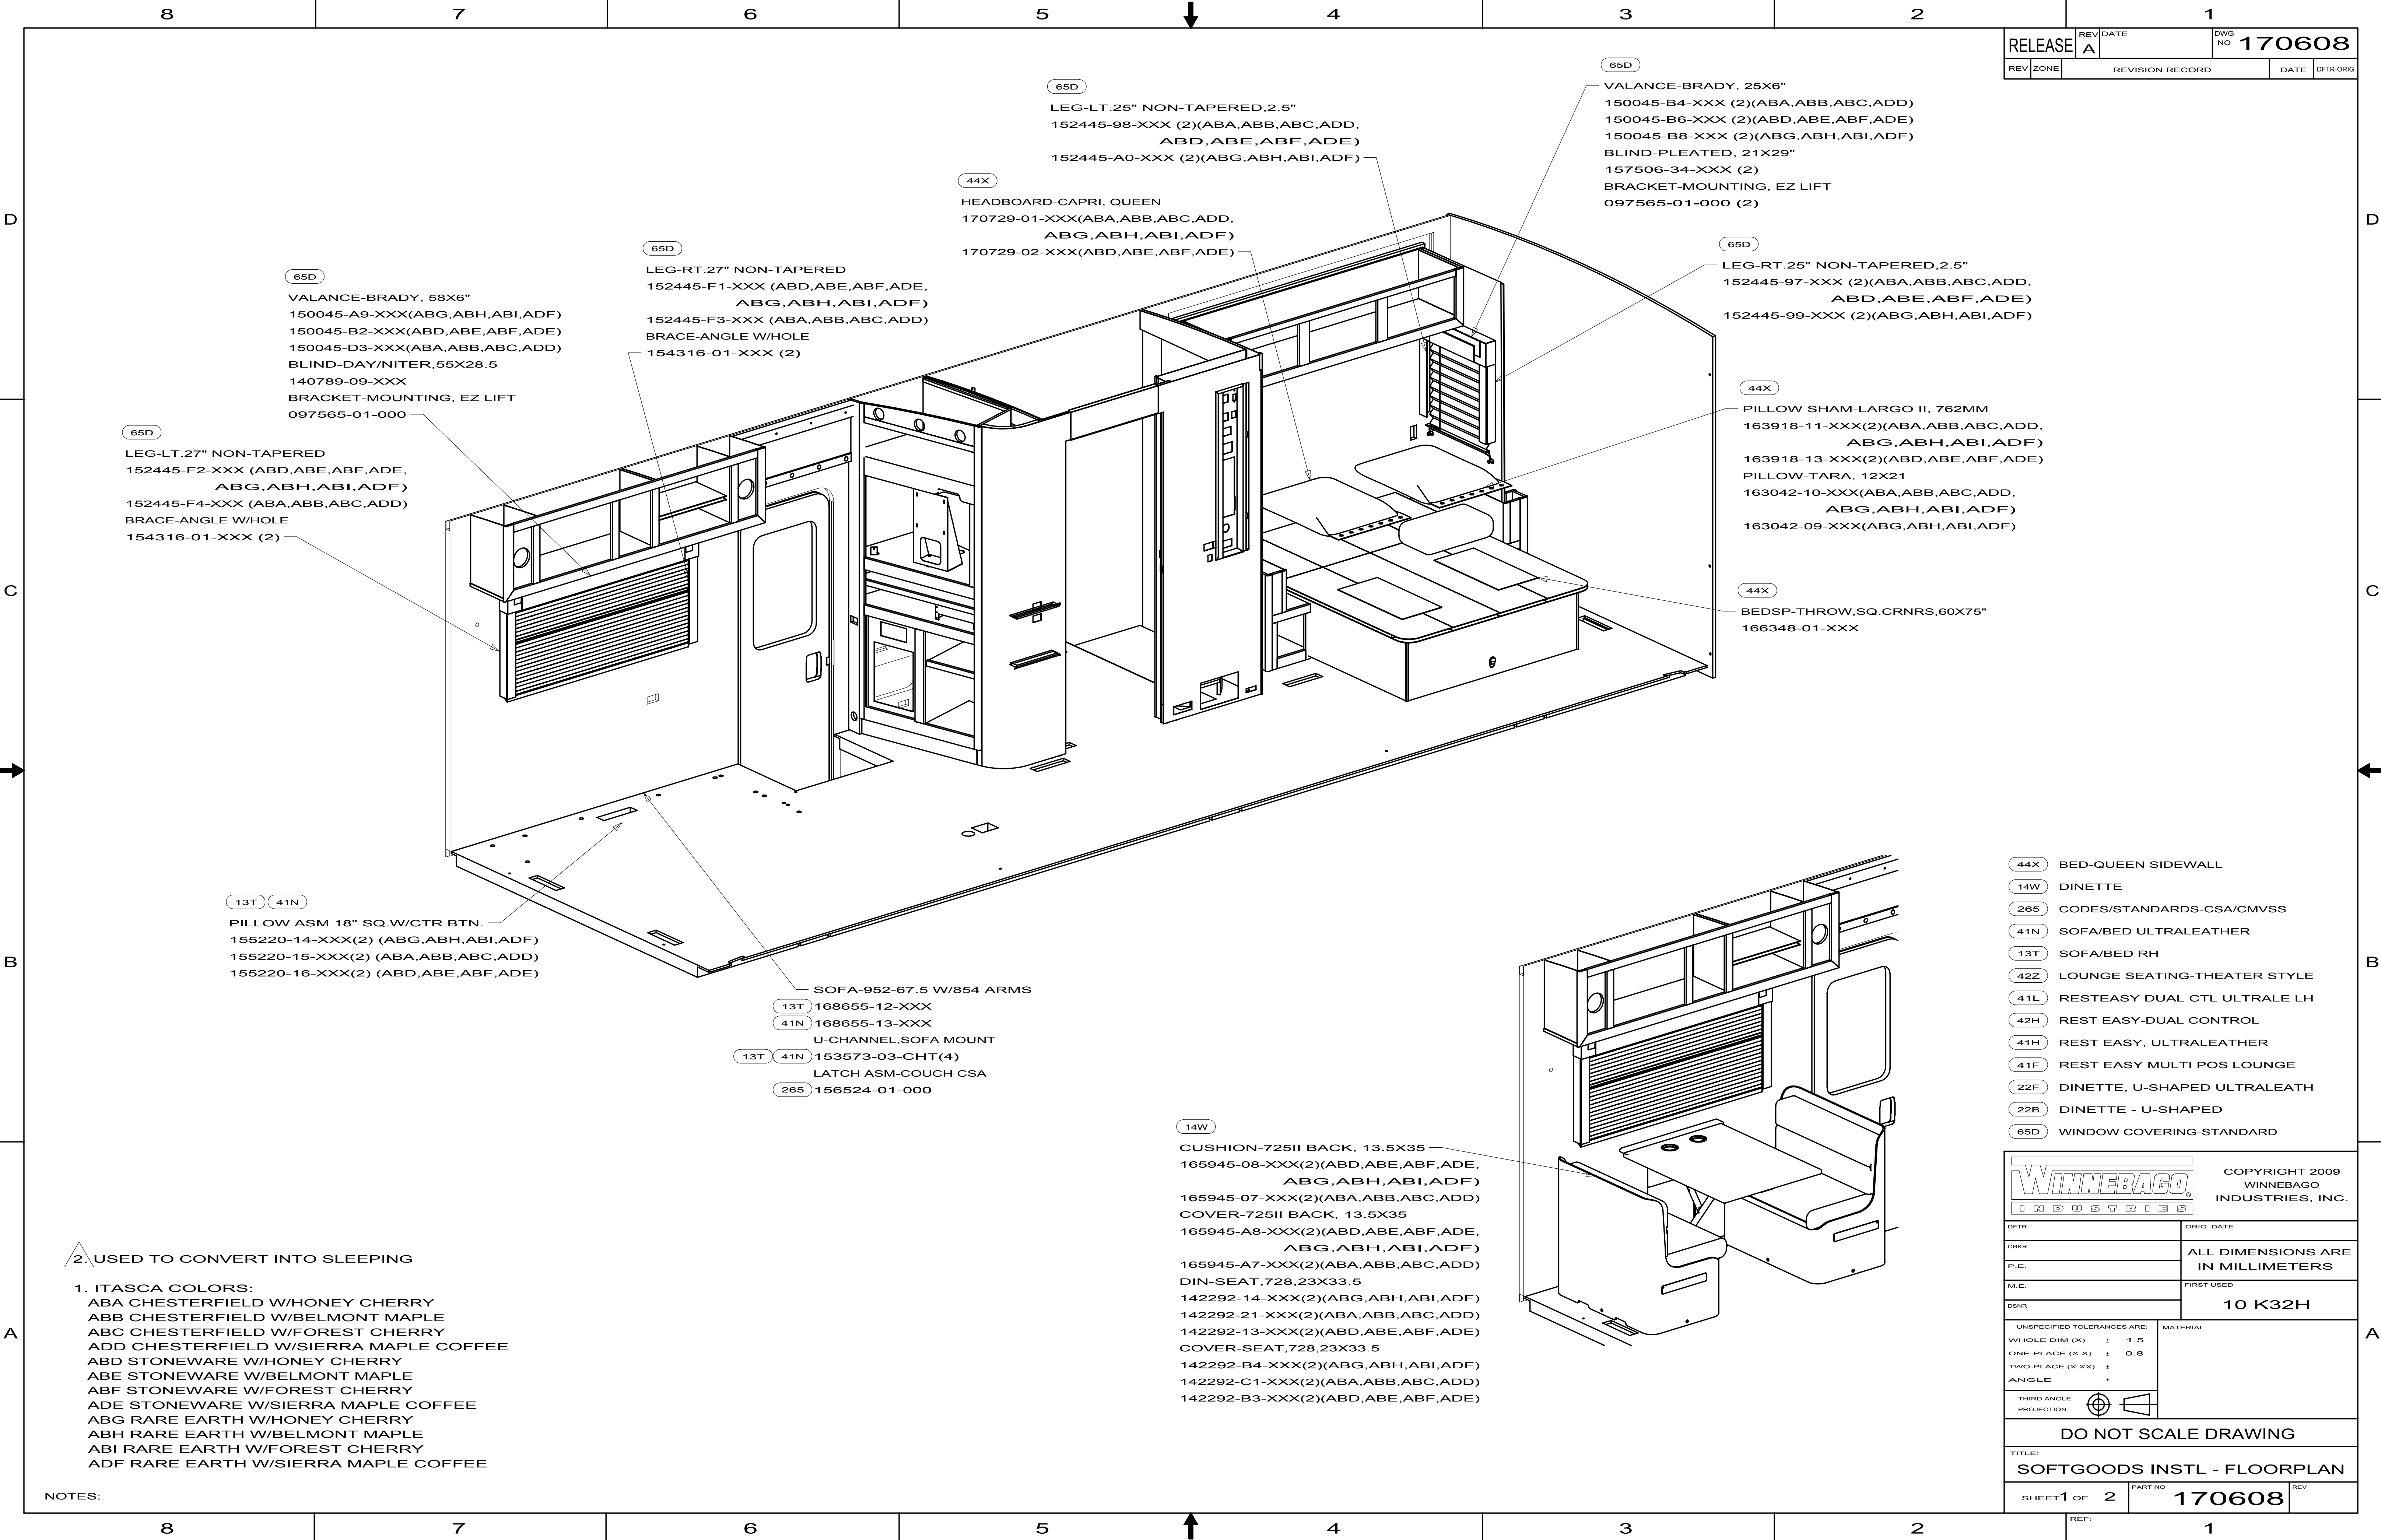


- 44X BED-QUEEN SIDEWALL
- 14W DINETTE
- 26S CODES/STANDARDS-CSA/CMVSS
- 41N SOFA/BED ULTRALEATHER
- 13T SOFA/BED RH
- 42Z LOUNGE SEATING-THEATER STYLE
- 41L RESTEASY DUAL CTL ULTRALE LH
- 42H REST EASY-DUAL CONTROL
- 41H REST EASY, ULTRALEATHER
- 41F REST EASY MULTI POS LOUNGE
- 22F DINETTE, U-SHAPED ULTRALEATH
- 22B DINETTE - U-SHAPED
- 65D WINDOW COVERING-STANDARD

COPYRIGHT 2009
WINNEBAGO
INDUSTRIES, INC.

DFTD	ORIG. DATE
CHRR	ALL DIMENSIONS ARE IN MILLIMETERS
P.E.	
M.E.	
DSNR	FIRST USED
10 K32H	
UNSPECIFIED TOLERANCES ARE:	
WHOLE DIM (X)	: 1.5
ONE-PLACE (X.X)	: 0.8
TWO-PLACE (X.XX)	:
ANGLE	:
THIRD ANGLE PROJECTION	
DO NOT SCALE DRAWING	
TITLE: SOFTGOODS INSTL - FLOORPLAN	
SHEET 1 OF 2	PART NO 170608 REV

2. USED TO CONVERT INTO SLEEPING

1. ITASCA COLORS:
ABA CHESTERFIELD W/HONEY CHERRY
ABB CHESTERFIELD W/BELMONT MAPLE
ABC CHESTERFIELD W/FOREST CHERRY
ADD CHESTERFIELD W/SIERRA MAPLE COFFEE
ABD STONEWARE W/HONEY CHERRY
ABE STONEWARE W/BELMONT MAPLE
ABF STONEWARE W/FOREST CHERRY
ADE STONEWARE W/SIERRA MAPLE COFFEE
ABG RARE EARTH W/HONEY CHERRY
ABH RARE EARTH W/BELMONT MAPLE
ABI RARE EARTH W/FOREST CHERRY
ADF RARE EARTH W/SIERRA MAPLE COFFEE

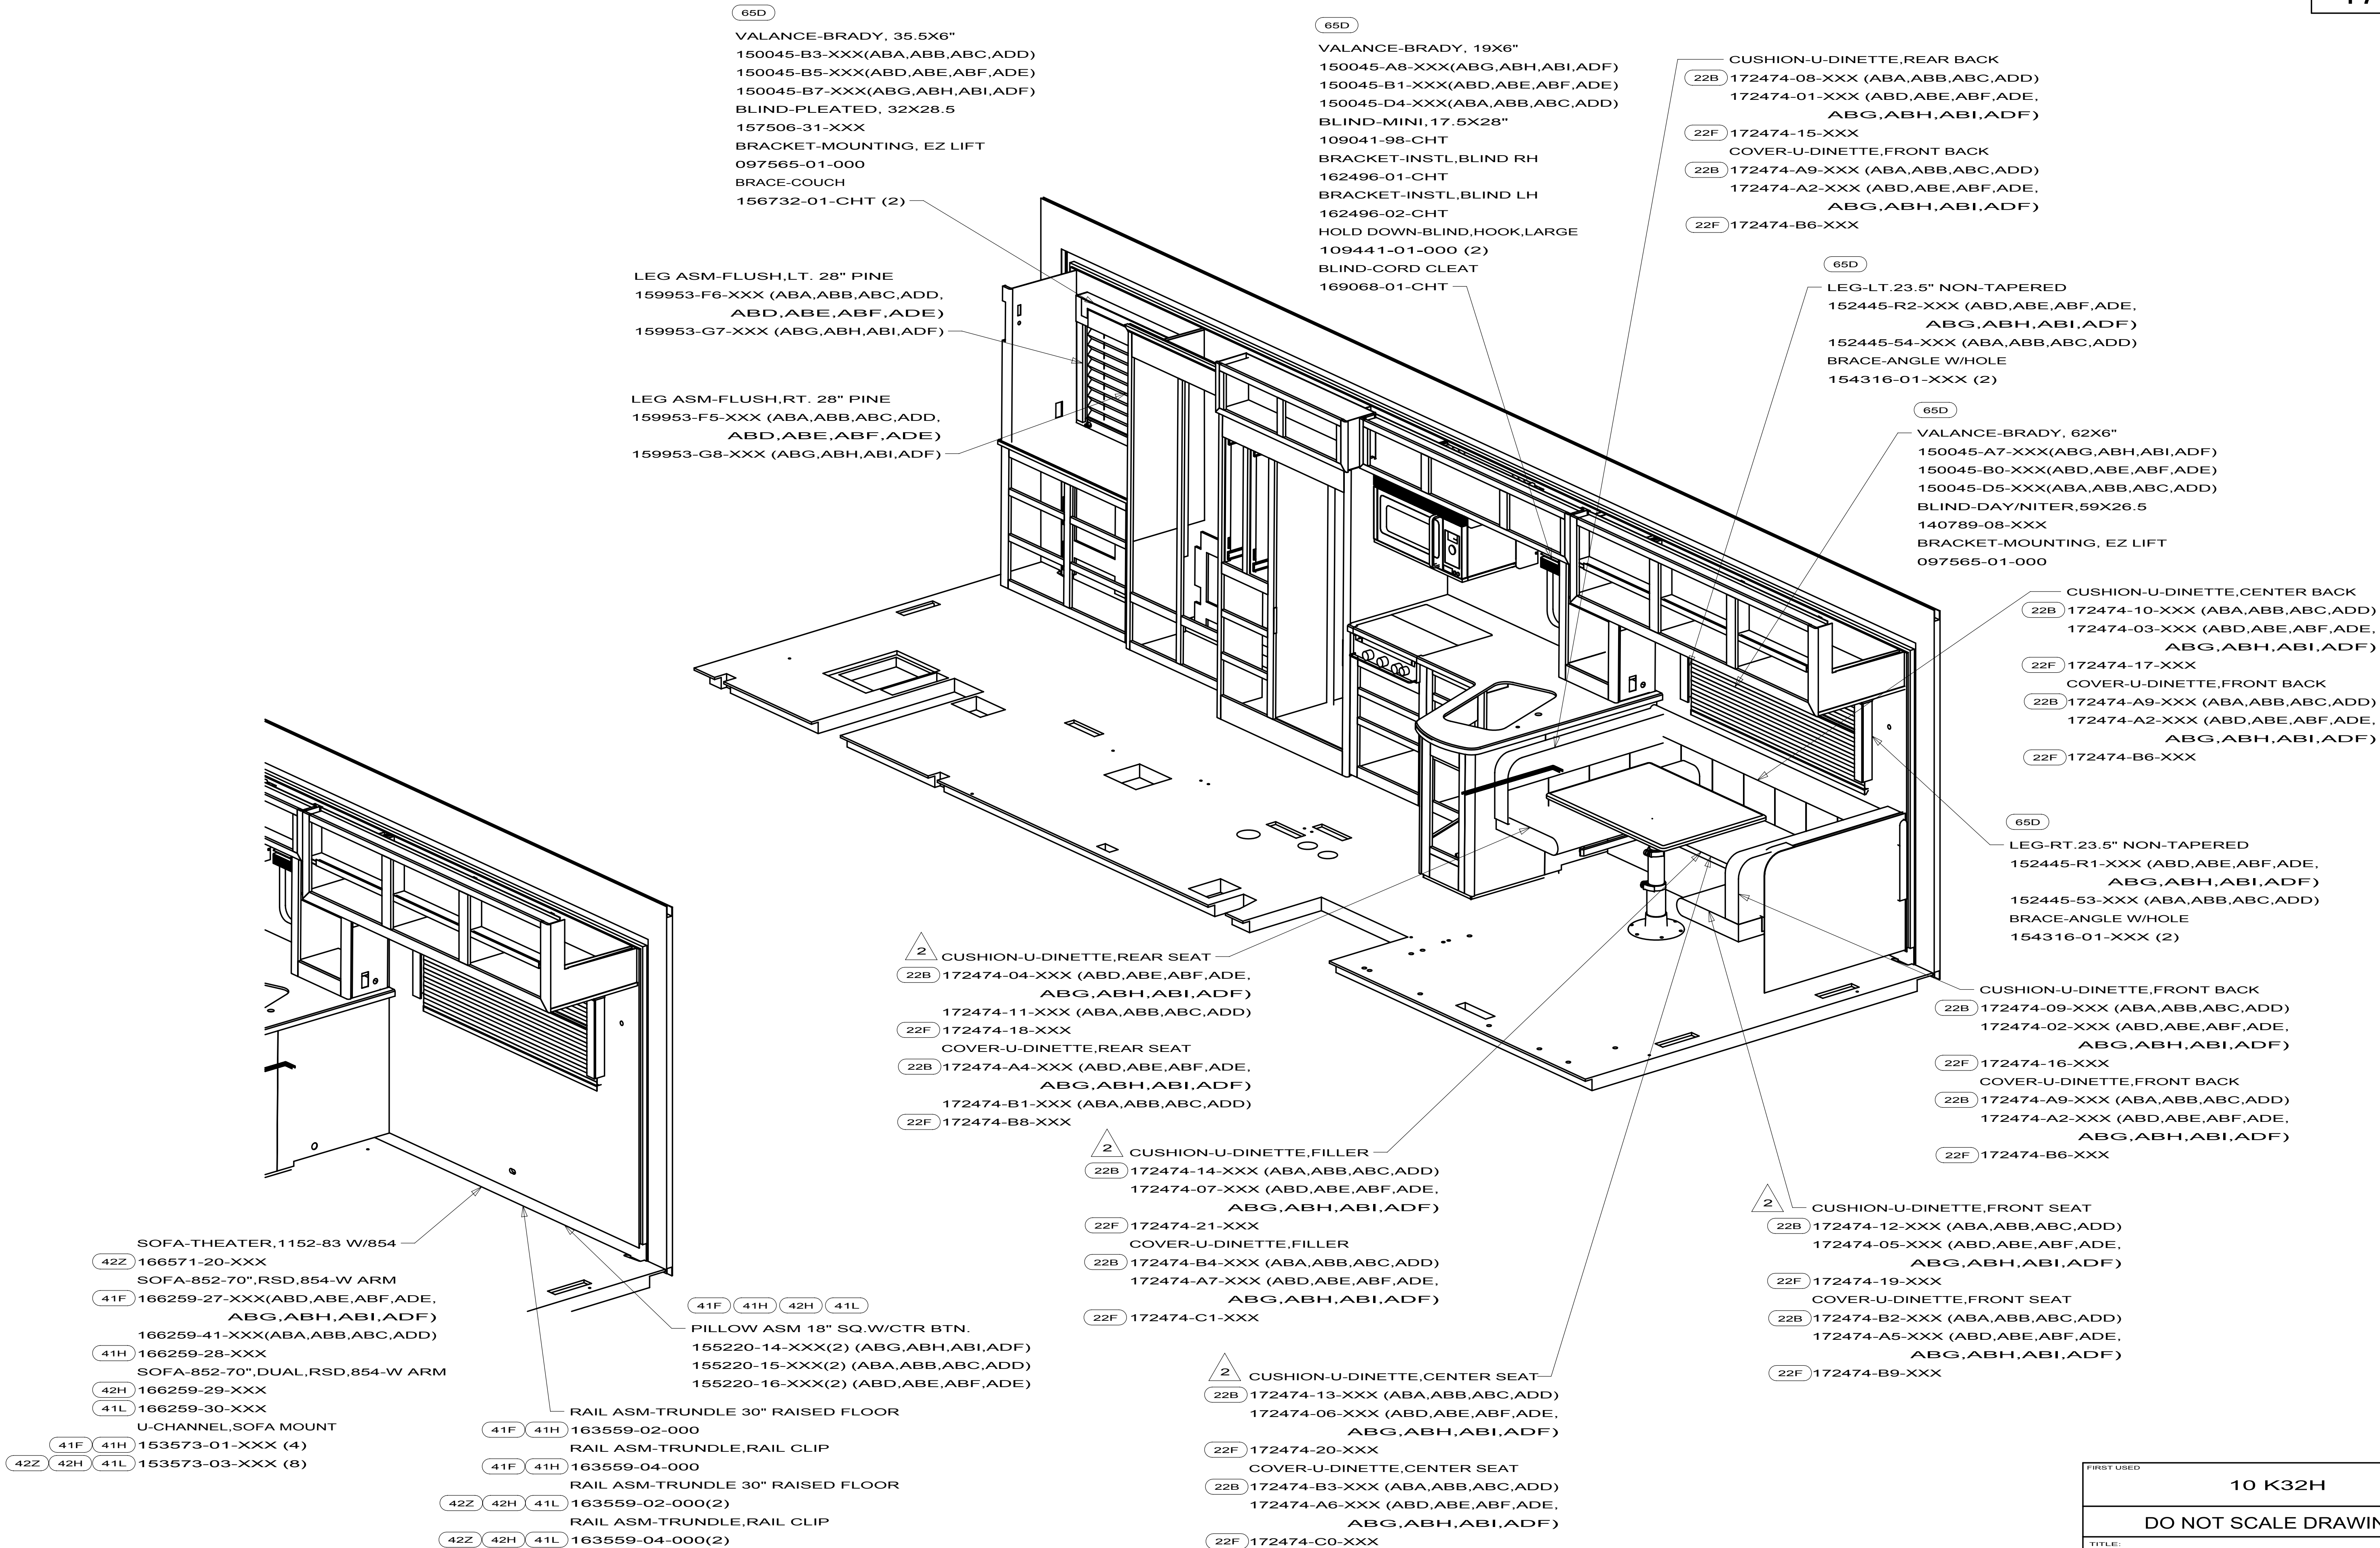

FIRST USED		10 K32H	
DO NOT SCALE DRAWING			
TITLE: SOFTGOODS INSTL - FLOORPLAN			
SHEET 2	PART NO	170608	REV

8

7

6

5

4

3

2

1

DWG NO	WIDTH	BASE	BACK	BACK COVER	BACK FRAME	SEAT	SEAT COVER	SEAT FRAME	ARM RT	ARM RT COVER	ARM LT	ARM LT COVER	TRUNDLE	TRUNDLE COVER	TRUNDLE FRAME	KICKBOARD	SHELF	BACK SIGHT SHIELD
165277-01	NA	NOT USED	NOT USED	NOT USED	NOT USED	NOT USED	NOT USED	NOT USED	NOT USED	NOT USED	NOT USED	NOT USED	NOT USED	NOT USED	NOT USED	NOT USED	NOT USED	NOT USED
165277-02	NA	NOT USED	NOT USED	NOT USED	NOT USED	NOT USED	NOT USED	NOT USED	NOT USED	NOT USED	NOT USED	NOT USED	NOT USED	NOT USED	NOT USED	NOT USED	NOT USED	NOT USED
165277-03	1982	151290-28	165294-03	165294-A3	136534-01	165295-03	165295-A3	151290-06	165311-01	165311-A1	165311-02	165311-A2	155647-02 (2)	155647-A2 (2)	151290-26	157928-24 (2)	169293-03	NOT USED
165277-04	1982	151290-28	165294-04	165294-A4	136534-01	165295-04	165295-A4	151290-06	165311-03	165311-A3	165311-04	165311-A4	155647-06 (2)	155647-A6 (2)	151290-27	157928-25 (2)	169293-04	NOT USED
165277-05	NA	NOT USED	NOT USED	NOT USED	NOT USED	NOT USED	NOT USED	NOT USED	NOT USED	NOT USED	NOT USED	NOT USED	NOT USED	NOT USED	NOT USED	NOT USED	NOT USED	NOT USED
165277-06	NA	NOT USED	NOT USED	NOT USED	NOT USED	NOT USED	NOT USED	NOT USED	NOT USED	NOT USED	NOT USED	NOT USED	NOT USED	NOT USED	NOT USED	NOT USED	NOT USED	NOT USED
165277-07	1752	151290-14 151290-15	165294-08 (2)	165294-A8	136534-25	165295-14 (2)	165295-B4 (2)	151290-02	165311-17	165311-A1	165311-18	165311-A2	155647-07 (2)	155647-A7 (2)	151290-27	157928-26 (2)	169293-05 (2)	137916-15 139716-16
165277-08	1752	151290-14 151290-15	165294-09 (2)	165294-A9	136534-25	165295-15 (2)	165295-B5 (2)	151290-02	165311-19	165311-A3	165311-20	165311-A4	155647-09 (2)	155647-A7 (2)	151290-27	157928-27 (2)	169293-06 (2)	139716-13 139716-14
165277-09	1752	136534-15	165294-01	165294-A1	136534-18	165295-01	165295-A1	151290-04	165311-21	165311-A1	165311-22	165311-A2	155647-01	155647-A1	151290-26	157928-22	169293-01	NOT USED
165277-10	1752	136534-15	165294-02	165294-A2	136534-18	165295-02	165295-A2	151290-04	165311-23	165311-A3	165311-24	165311-A4	155647-03	155647-A3	151290-26	157928-23	169293-02	NOT USED

ARM RT

SWITCH
136118-01-000
WIRE ASM
136028-01-000
139538-01-000

SEAT

CABLE

2

148225-01-000

KICKBOARD

TRUNDLE

BASE

BACK SIGHT SHIELD

BACK

SHELF
(ATTACH TO BASE FRAME)

ARM LT

3. SPRING 136534-33-000 (2) PER BASE
BRACKET-DUAL BASES 136534-32-000 (2) PER COMPLETE.

2

 SAME QUANTITY AS TRUNDLE.

1. TRUNDLE RAIL BASE P/N: 163559 (DEPENDS ON FLOOR TYPE).
CLIP FOR RAILS: 163559-04-000. (1) PER TRUDLE, ADD TO FEATURE.

NOTES:

		ORIG. DATE	08/25/07
		FIRST USED	
		07 S SERIES	
		MATERIAL:	
		WEIGHT: 250 LBS.	
SPECIFICATION PRINT DO NOT SCALE			
TITLE: SOFA-850,W/850 ARMS			
SHEET	1	OF	2
PART NO		165277	
REV			

87106/24/09

8			7			6			5			4			3			2			1						
DWG NO	WIDTH	BASE	BACK	BACK COVER	BACK FRAME	SEAT	SEAT COVER	SEAT FRAME	ARM RT	ARM RT COVER	ARM LT	ARM LT COVER	TRUNDLE	TRUNDLE COVER	TRUNDLE FRAME	KICKBOARD	SHELF	BACK SIGHT SHIELD	DWG NO 165277								
165277-11	1702	136534-13	165294-01	165294-A1	136534-18	165295-01	165295-A1	151290-04	149886-17	P49886-17	149886-18	P49886-18	155647-01	155647-A1	151290-26	157928-22	169293-01	NOT USED	D								
165277-12	1702	136534-13	165294-02	165294-A2	136534-18	165295-02	165295-A2	151290-04	149886-19	P49886-19	149886-20	P49886-20	155647-03	155647-A3	151290-26	157928-23	169293-02	NOT USED									
165277-13	NA	NOT USED	NOT USED	NOT USED	NOT USED	NOT USED	NOT USED	NOT USED	NOT USED	NOT USED	NOT USED	NOT USED	NOT USED	NOT USED	NOT USED	NOT USED	NOT USED	NOT USED									
165277-14	NA	NOT USED	NOT USED	NOT USED	NOT USED	NOT USED	NOT USED	NOT USED	NOT USED	NOT USED	NOT USED	NOT USED	NOT USED	NOT USED	NOT USED	NOT USED	NOT USED	NOT USED									
165277-15	2032	151290-28	165294-04	165294-A3	136534-01	165295-04	165295-A4	151290-06	165311-11	165311-A7	165311-12	165311-A8	155647-06 (2)	155647-A6 (2)	151290-27	157928-25 (2)	169293-04	NOT USED									
165277-16	2032	151290-28	165294-03	165294-A4	136534-01	165295-03	165295-A3	151290-06	165311-09	165311-A5	165311-10	165311-A6	155647-04-(2)	155647-A4 (2)	151290-27	157928-24 (2)	169293-03	NOT USED									
165277-17	NA	NOT USED	NOT USED	NOT USED	NOT USED	NOT USED	NOT USED	NOT USED	NOT USED	NOT USED	NOT USED	NOT USED	NOT USED	NOT USED	NOT USED	NOT USED	NOT USED	NOT USED									
165277-18	NA	NOT USED	NOT USED	NOT USED	NOT USED	NOT USED	NOT USED	NOT USED	NOT USED	NOT USED	NOT USED	NOT USED	NOT USED	NOT USED	NOT USED	NOT USED	NOT USED	NOT USED									
165277-19	NA	NOT USED	NOT USED	NOT USED	NOT USED	NOT USED	NOT USED	NOT USED	NOT USED	NOT USED	NOT USED	NOT USED	NOT USED	NOT USED	NOT USED	NOT USED	NOT USED	NOT USED									
165277-20	NA	NOT USED	NOT USED	NOT USED	NOT USED	NOT USED	NOT USED	NOT USED	NOT USED	NOT USED	NOT USED	NOT USED	NOT USED	NOT USED	NOT USED	NOT USED	NOT USED	NOT USED									
165277-21	NA	NOT USED	NOT USED	NOT USED	NOT USED	NOT USED	NOT USED	NOT USED	NOT USED	NOT USED	NOT USED	NOT USED	NOT USED	NOT USED	NOT USED	NOT USED	NOT USED	NOT USED	C								
165277-22	NA	NOT USED	NOT USED	NOT USED	NOT USED	NOT USED	NOT USED	NOT USED	NOT USED	NOT USED	NOT USED	NOT USED	NOT USED	NOT USED	NOT USED	NOT USED	NOT USED	NOT USED									
165277-23	2006	151290-57 151290-58	165294-18 (2)	165294-A8	136534-25	165295-29 (2)	165295-C9	151290-54	165311-05	165311-A1	165311-06	165311-A2	155647-21 (2)	155647-C2 (2)	151290-27	157928-24 (2)	169293-11 (2)	137916-15 139716-16									
165277-24	NA	NOT USED	NOT USED	NOT USED	NOT USED	NOT USED	NOT USED	NOT USED	NOT USED	NOT USED	NOT USED	NOT USED	NOT USED	NOT USED	NOT USED	NOT USED	NOT USED	NOT USED									
165277-25	2006	151290-57 151290-58	165294-19 (2)	165294-B9	151290-53	165295-28 (2)	165295-C8	151290-54	165311-07	165311-A3	165311-08	165311-A4	155647-20 (2)	155647-C0 (2)	151290-27	157928-25 (2)	169293-10 (2)	139716-13 139716-14									
165277-26	NA	NOT USED	NOT USED	NOT USED	NOT USED	NOT USED	NOT USED	NOT USED	NOT USED	NOT USED	NOT USED	NOT USED	NOT USED	NOT USED	NOT USED	NOT USED	NOT USED	NOT USED									
165277-27	1727	151290-12 151290-13	165294-08 (2)	165294-A8	151290-25	165295-14 (2)	165295-B4	151290-02	149886-21	P49886-17	149886-22	P49886-18	155647-07 (2)	155647-A7 (2)	151290-27	157928-26 (2)	169293-05 (2)	137916-15 139716-16									
165277-28	1727	151290-12 151290-13	165294-09 (2)	165294-A9	151290-25	165295-14 (2)	165295-B5	151290-02	149886-23	P49886-19	149886-24	P49886-20	155647-08 (2)	155647-A8 (2)	151290-27	157928-27 (2)	169293-06 (2)	139716-13 139716-14									
																			FIRST USED			07 S SERIES					
																			TITLE			SPECIFICATION PRINT DO NOT SCALE					
																			SHEET 2			PART NO 165277			REV L		
8			7			6			5			4			3			2			1						

8

7

6

5

4

3

2

1

DWG NO	WIDTH	BASE	BACK	SEAT	ARM RT	ARM LT	TRUNDLE	KICKBOARD	SHELF	BACK SIGHT SHIELD
166259-01	1854	NOT USED	NOT USED	NOT USED	NOT USED	NOT USED	NOT USED	NOT USED	NOT USED	---
166259-02	1854	NOT USED	NOT USED	NOT USED	NOT USED	NOT USED	NOT USED	NOT USED	NOT USED	---
166259-03	2108	NOT USED	NOT USED	NOT USED	NOT USED	NOT USED	NOT USED	NOT USED	NOT USED	---
166259-04	2108	NOT USED	NOT USED	NOT USED	NOT USED	NOT USED	NOT USED	NOT USED	NOT USED	---
166259-05	1880	NOTUSED	NOT USED	NOT USED	NOT USED	NOT USED	NOT USED	NOT USED	NOT USED	NOT USED
166259-06	1880	NOTUSED	NOT USED	NOT USED	NOT USED	NOT USED	NOT USED	NOT USED	NOT USED	NOT USED
166259-07	1778	NOTUSED	NOT USED	NOT USED	NOT USED	NOT USED	NOT USED	NOT USED	NOT USED	NOT USED
166259-08	1778	NOTUSED	NOT USED	NOT USED	NOT USED	NOT USED	NOT USED	NOT USED	NOT USED	---
166259-09	1752	NOTUSED	NOT USED	NOT USED	NOT USED	NOT USED	NOT USED	NOT USED	NOT USED	---
166259-10	1752	NOTUSED	NOT USED	NOT USED	NOT USED	NOT USED	NOT USED	NOT USED	NOT USED	---

RELEASE

REV

DATE

A

09--21--07

DWG NO

166259

REV

ZONE

REVISION RECORD

DATE

DET-ORIG

ARM RT

BACK SIGHT SHIELD

BACK

SHELF
(ATTACH TO BASE FRAME)

ARM LT

SEAT

SPRINGS
136534-33-000
(2 PER BASE)

KICKBOARD

CABLE
148225-01-000

TRUNDLE

BASE

1. TRUNDLE RAIL BASE P/N: 163559 (DEPENDS ON FLOOR TYP...
CLIP FOR RAIL: 163559-04-000 (1 PER).

NOTES:

TITLE		SOFA-852-60",FLT,852-W ARM	
SHEET	1 OF 2	PART NO	166259
REV		REV	

8

7

6

5

4

3

2

1

07/29/09

8			7			6			5			4			3			2		1																	
D	DWG NO	WIDTH	BASE	BACK	SEAT	ARM RT	ARM LT	TRUNDLE	KICKBOARD	SHELF	BACK SIGHT SHIELD	SEAT COVER	SEAT FRAME	BACK COVER	BACK FRAME	RT ARM COVER	LT ARM COVER	TRUDLE COVER	TRUNDLE FRAME	D																	
	166259-11	1854	NOT USED	NOT USED	NOT USED	NOT USED	NOT USED	NOT USED	NOT USED	NOT USED	NOT USED	NOT USED	NOT USED	NOT USED	NOT USED	NOT USED	NOT USED	NOT USED	NOT USED																		
	166259-12	1854	NOT USED	NOT USED	NOT USED	NOT USED	NOT USED	NOT USED	NOT USED	NOT USED	NOT USED	NOT USED	NOT USED	NOT USED	NOT USED	NOT USED	NOT USED	NOT USED	NOT USED																		
	166259-13	2108	NOT USED	NOT USED	NOT USED	NOT USED	NOT USED	NOT USED	NOT USED	NOT USED	NOT USED	NOT USED	NOT USED	NOT USED	NOT USED	NOT USED	NOT USED	NOT USED	NOT USED																		
	166259-14	2108	NOT USED	NOT USED	NOT USED	NOT USED	NOT USED	NOT USED	NOT USED	NOT USED	NOT USED	NOT USED	NOT USED	NOT USED	NOT USED	NOT USED	NOT USED	NOT USED	NOT USED																		
	166259-15	1880	NOT USED	NOT USED	NOT USED	NOT USED	NOT USED	NOT USED	NOT USED	NOT USED	NOT USED	NOT USED	NOT USED	NOT USED	NOT USED	NOT USED	NOT USED	NOT USED	NOT USED																		
	166259-16	1880	NOT USED	NOT USED	NOT USED	NOT USED	NOT USED	NOT USED	NOT USED	NOT USED	NOT USED	NOT USED	NOT USED	NOT USED	NOT USED	NOT USED	NOT USED	NOT USED	NOT USED																		
	166259-17	1981	NOT USED	NOT USED	NOT USED	NOT USED	NOT USED	NOT USED	NOT USED	NOT USED	NOT USED	NOT USED	NOT USED	NOT USED	NOT USED	NOT USED	NOT USED	NOT USED	NOT USED																		
	166259-18	1981	NOT USED	NOT USED	NOT USED	NOT USED	NOT USED	NOT USED	NOT USED	NOT USED	NOT USED	NOT USED	NOT USED	NOT USED	NOT USED	NOT USED	NOT USED	NOT USED	NOT USED																		
	166259-19	2032	NOT USED	NOT USED	NOT USED	NOT USED	NOT USED	NOT USED	NOT USED	NOT USED	NOT USED	NOT USED	NOT USED	NOT USED	NOT USED	NOT USED	NOT USED	NOT USED	NOT USED																		
C	166259-20	2032	NOT USED	NOT USED	NOT USED	NOT USED	NOT USED	NOT USED	NOT USED	NOT USED	NOT USED	NOT USED	NOT USED	NOT USED	NOT USED	NOT USED	NOT USED	NOT USED	NOT USED																		
	166259-21	1905	NOT USED	NOT USED	NOT USED	NOT USED	NOT USED	NOT USED	NOT USED	NOT USED	NOT USED	NOT USED	NOT USED	NOT USED	NOT USED	NOT USED	NOT USED	NOT USED	NOT USED																		
	166259-22	1905	NOT USED	NOT USED	NOT USED	NOT USED	NOT USED	NOT USED	NOT USED	NOT USED	NOT USED	NOT USED	NOT USED	NOT USED	NOT USED	NOT USED	NOT USED	NOT USED	NOT USED																		
	166259-23	1981	NOT USED	NOT USED	NOT USED	NOT USED	NOT USED	NOT USED	NOT USED	NOT USED	NOT USED	NOT USED	NOT USED	NOT USED	NOT USED	NOT USED	NOT USED	NOT USED	NOT USED																		
	166259-24	1981	NOT USED	NOT USED	NOT USED	NOT USED	NOT USED	NOT USED	NOT USED	NOT USED	NOT USED	NOT USED	NOT USED	NOT USED	NOT USED	NOT USED	NOT USED	NOT USED	NOT USED																		
	166259-25	2134	NOT USED	NOT USED	NOT USED	NOT USED	NOT USED	NOT USED	NOT USED	NOT USED	NOT USED	NOT USED	NOT USED	NOT USED	NOT USED	NOT USED	NOT USED	NOT USED	NOT USED																		
	166259-26	2134	NOT USED	NOT USED	NOT USED	NOT USED	NOT USED	NOT USED	NOT USED	NOT USED	NOT USED	NOT USED	NOT USED	NOT USED	NOT USED	NOT USED	NOT USED	NOT USED	NOT USED																		
	166259-27	2108	151290-28	166260-03	165295-09	166481-03	166481-04	155647-04(2)	157928-24(2)	169293-03(2)	NOT USED	165295-A9	151290-06	166260-A3	132870-01	166481-A3	166481-A4	155647-A4	151290-27																		
	166259-28	2108	151290-28	166260-04	165295-10	166481-05	166481-06	155647-06(2)	157928-25(2)	169293-04(2)	NOT USED	165295-B0	151290-06	166260-A4	132870-01	166481-A1	166481-A2	155647-A6	151290-27																		
	166259-29	1981	151290-57 151290-58	166260-16(2)	165295-26(2)	166481-07	166481-08	155647-21(2)	157928-24(2)	169293-11(2)	139716-15 139716-16	165295-C4	151290-54	166260-B6	132870-53	166481-A3	166481-A4	155647-C1	151290-27																		
B	166259-30	1981	151290-57 151290-58	166260-15(2)	165295-27(2)	166481-09	166481-10	155647-20(2)	157928-25(2)	169293-10(2)	139716-13 139716-14	165295-C5	151290-54	166260-B5	132870-53	166481-A1	166481-A2	155647-C0	151290-27																		
	166259-31	2083	NOT USED	NOT USED	NOT USED	NOT USED	NOT USED	NOT USED	NOT USED	NOT USED	NOT USED	NOT USED	NOT USED	NOT USED	NOT USED	NOT USED	NOT USED	NOT USED	NOT USED																		
	166259-32	2083	NOT USED	NOT USED	NOT USED	NOT USED	NOT USED	NOT USED	NOT USED	NOT USED	NOT USED	NOT USED	NOT USED	NOT USED	NOT USED	NOT USED	NOT USED	NOT USED	NOT USED																		
	166259-33	1854	NOT USED	NOT USED	NOT USED	NOT USED	NOT USED	NOT USED	NOT USED	NOT USED	NOT USED	NOT USED	NOT USED	NOT USED	NOT USED	NOT USED	NOT USED	NOT USED	NOT USED																		
	166259-34	1854	NOT USED	NOT USED	NOT USED	NOT USED	NOT USED	NOT USED	NOT USED	NOT USED	NOT USED	NOT USED	NOT USED	NOT USED	NOT USED	NOT USED	NOT USED	NOT USED	NOT USED																		
	166259-35	1854	NOT USED	NOT USED	NOT USED	NOT USED	NOT USED	NOT USED	NOT USED	NOT USED	NOT USED	NOT USED	NOT USED	NOT USED	NOT USED	NOT USED	NOT USED	NOT USED	NOT USED																		
	166259-36	1854	NOT USED	NOT USED	NOT USED	NOT USED	NOT USED	NOT USED	NOT USED	NOT USED	NOT USED	NOT USED	NOT USED	NOT USED	NOT USED	NOT USED	NOT USED	NOT USED	NOT USED																		
	166259-37	1854	NOT USED	NOT USED	NOT USED	NOT USED	NOT USED	NOT USED	NOT USED	NOT USED	NOT USED	NOT USED	NOT USED	NOT USED	NOT USED	NOT USED	NOT USED	NOT USED	NOT USED																		
	166259-38	1854	NOT USED	NOT USED	NOT USED	NOT USED	NOT USED	NOT USED	NOT USED	NOT USED	NOT USED	NOT USED	NOT USED	NOT USED	NOT USED	NOT USED	NOT USED	NOT USED	NOT USED																		
	166259-39	1854	NOT USED	NOT USED	NOT USED	NOT USED	NOT USED	NOT USED	NOT USED	NOT USED	NOT USED	NOT USED	NOT USED	NOT USED	NOT USED	NOT USED	NOT USED	NOT USED	NOT USED																		
A	166259-40	1854	NOT USED	NOT USED	NOT USED	NOT USED	NOT USED	NOT USED	NOT USED	NOT USED	NOT USED	NOT USED	NOT USED	NOT USED	NOT USED	NOT USED	NOT USED	NOT USED	NOT USED																		
	166259-41	2108	151290-28	166260-18	165295-36	166481-15	166481-16	155647-19(2)	157928-45(2)	169293-13(2)	---	165295-D3	151290-06	166260-B8	132870-01	166481-A5	166481-A6	155647-B9	151290-27																		
	166259-42	1828	136534-15	166260-01	165295-07	166481-19	166481-20	155647-01	157928-22	169293-01	---	165295-A7	151290-04	166260-A1	136534-18	166481-A3	166481-A4	155647-A1	151290-26																		
	166259-43	1828	136534-15	166260-02	165295-08	166481-01	166481-02	155647-03	157928-23	169293-02	---	165295-A8	151290-04	166260-A2	136534-18	166481-A1	166481-A2	155647-A3	151290-26																		
	166259-44	1854	151290-14 151290-15	166260-05(2)	165295-05(2)	166481-21	166481-22	155647-07(2)	157928-26(2)	169293-05(2)	139716-15 139716-16	165295-A5	151290-02	166260-A5	136534-25	166481-A3	166481-A4	155647-A7	151290-27																		
	166259-45	1854	151290-14 151290-15	166260-06(2)	165295-06(2)	166481-23	166481-24	155647-08(2)	157928-27(2)	169293-06(2)	139716-13 139716-14	165295-A6	151290-02	166260-A6	136534-25	166481-A1	166481-A2	155647-A8	151290-27																		
																				FIRST USED			07 S SERIES			SPECIFICATION PRINT DO NOT SCALE			TITLE: SOFA-852-60",FLT,852-W ARM			SHEET 2		PART NO 166259		REV	
8			7			6			5			4			3			2		1																	

8

7

6

5

4

3

2

1

DWG NO	WIDTH	BASE	BACK	BACK COVER	BACK FRAME	SEAT	SEAT COVER	SEAT FRAME	ARM RT	ARM RT COVER	RT ARM WIRE	ARM LT	ARM LT COVER	LT ARM WIRE	ARM SWITCH	TRUNDLE	TRUNDLE COVER	TRUNDLE FRAME	KICKBOARD	SHELF	R-SERIES J32H, J35P J37F
166571-19	1930	151290-61 151290-63	166260-17(2)	166260-B7(2)	151290-63	165295-31(2)	165295-D1(2)	151290-02	170843-05	170843-A3	139583-01	170843-06	170843-A4	139583-02	136118-01	155647-23	155647-C3	151290-36	157928-47	169293-14(2)	
166571-20	2180	151290-12 151290-13	166260-06(2)	166260-A6(2)	151290-25	165295-06(2)	165295-06(2)	151290-02	166481-09	170843-A1	139583-01	166481-10	166481-A2	139583-02	136118-01	155647-09	155647-A9	151290-36	157928-27	169293-06(2)	
166571-22	1626	151290-37 151290-38	166260-10(2)	166260-B0(2)	151290-37	165295-16(2)	165295-B6(2)	151290-35	166481-23	166481-A1		166481-24	166481-A2			155647-16(2)	155647-B6(2)	151290-36(2)	157928-32(2)	169293-09(2)	

ARM RT

ARM LT

SEAT

TRUNDLE

BASE

KICKBOARD

SPRINGS
136534-33-000
(2 PER BASE)

CENTER CONSOLE
166591-01-XXX
(SEE DWG)

BACK

SHELF
(ATTACH TO BASE FRAME)

1. TRUNDLE RAIL BASE P/N: 163559 (DEPENDS ON FLOOR TYPE).
CLIP FOR RAIL: 163559-04-000 (1 PER).

2. BRACKET TO ATTACH CONSOLE TO RT. & LT. 154316-01-CHT (4 PER SIDE).

NOTES:

8

7

6

5

4

3

2

1

TITLE		SOFA-THEATER,1152	
SHEET 1 OF 1	PART NO 166571	REV	

107/29/09

8

7

6

5

4

3

2

1

DWG NO	OVERALL WIDTH	BACK	SEAT ASM	RH ARM	LH ARM	KICKBOARD	LEGS (2)	BASE	FABRIC
168673-01	1918	165294-05	165295-11	165311-25	165311-26	157928-28	127335-12	151290-20	9FABRI-02
168673-02	1918	165294-06	165295-12	165311-27	165311-28	157928-41	127335-12	151290-20	9FABRI-03
168673-03	1918	165294-07	165295-13	165311-29	165311-30	157928-29	127335-12	151290-20	9FABRI-15/9FABRI-14
168673-04	1918	165294-05	165295-11	165311-25	165311-26	169794-09	127335-12	151290-20	9FABRI-02
168673-05	1918	165294-06	165295-12	165311-27	165311-28	169794-11	127335-12	151290-20	9FABRI-03
168673-06	1918	165294-07	165295-13	165311-29	165311-30	169794-10	127335-12	151290-20	9FABRI-15/9FABRI-14

TOP STITCH DESIGN
BACK & KICKBOARD

BACK ASM
(SEE TAB)

RH ARM
(SEE TAB)

LH ARM
(SEE TAB)

SEAT
(SEE TAB)

LATCH ASM-COACH
156524-01-000

KICKBOARD
(SEE TAB)

BASE
(SEE TAB)

LEGS
(SEE TAB)

1. COUCH ARMS ATTACHED TO SOFA SO WHEN IN BED POSITION THE
TOP OF BACK IS TOUCHING, OR NO MORE THAN 12MM FROM WALL.

NOTES:

8

7

6

5

4

3

2

1

RELEASE

REV DATE

08--11--08

DWG NO

168673

REV

ZONE

REVISION RECORD

DATE

DTR ORG

B

B5

ADD 156524-01-000

11/30/09

8583-3926

WINNEBAGO

INDUSTRIES

DFTR

J.GILBERTSON

ORIG. DATE

08/06/08

CHKR

M.LIEN

FIRST USED

PE

T.THILL

09 F32H

M.E.

M.FLATRUD

MATERIAL:

DSNR

P.TENDALL

SPECIFICATION PRINT

DO NOT SCALE

TITLE:

SOFA-950-67.5 W/850 W ARMS

SHEET

1

OF

1

PART NO

168673



REV

B

REF

X

1

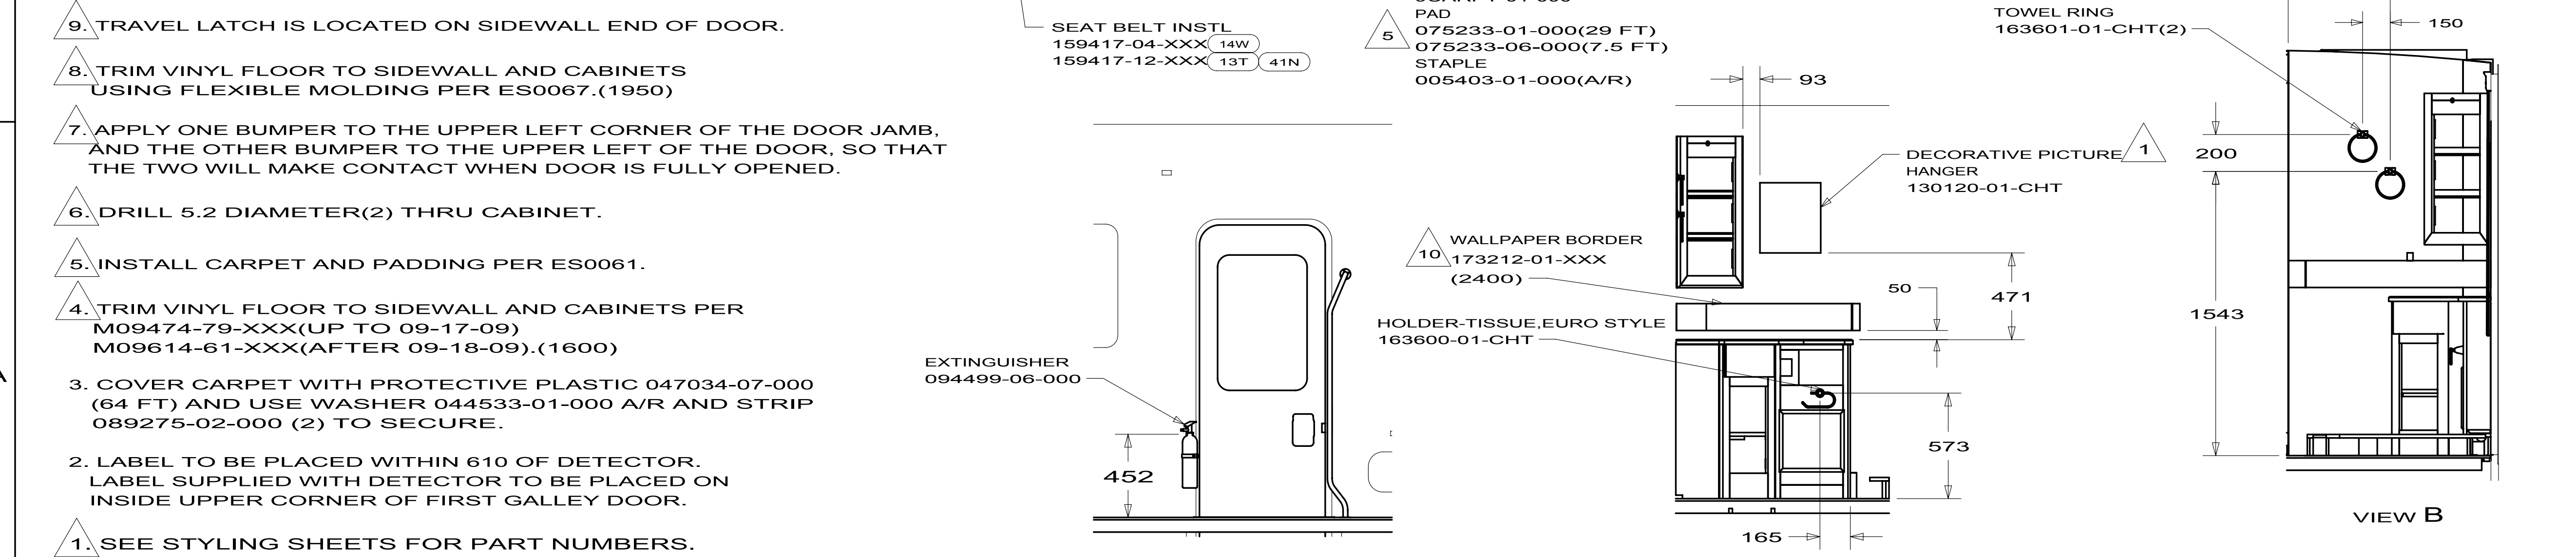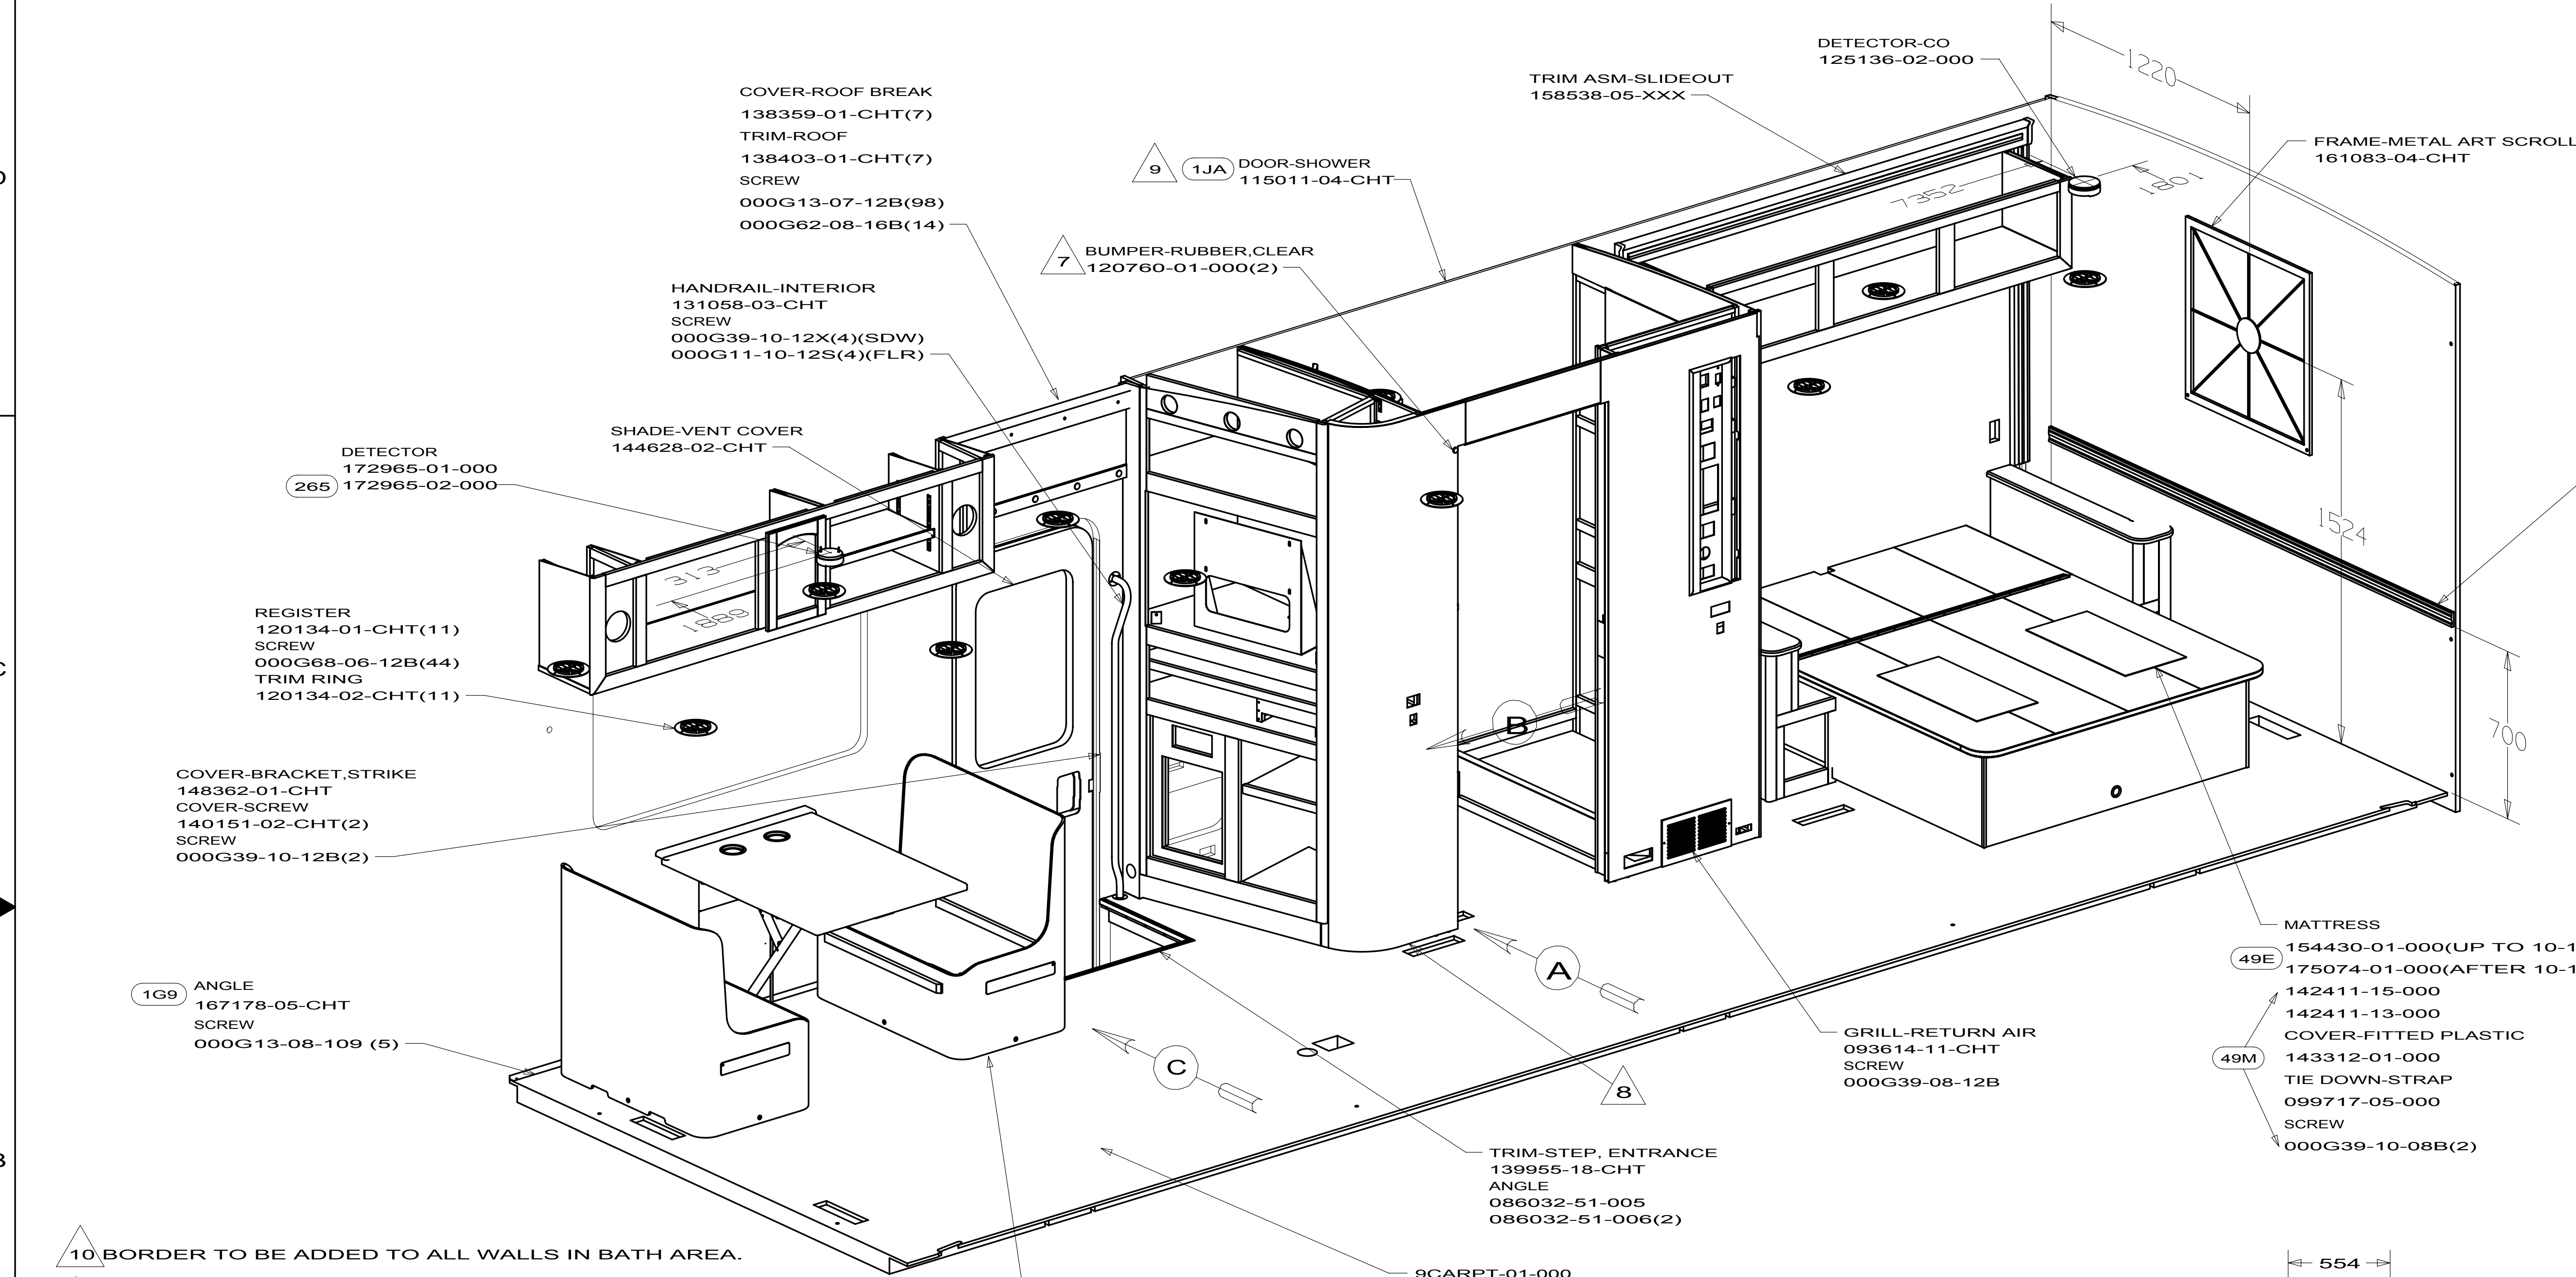

NOTES:

- SEE STYLING SHEETS FOR PART NUMBERS.
- LABEL TO BE PLACED WITHIN 610 OF DETECTOR. LABEL SUPPLIED WITH DETECTOR TO BE PLACED ON INSIDE UPPER CORNER OF FIRST GALLEY DOOR.
- COVER CARPET WITH PROTECTIVE PLASTIC 047034-07-000 (64 FT) AND USE WASHER 044533-01-000 A/R AND STRIP 089275-02-000 (2) TO SECURE.
- TRIM VINYL FLOOR TO SIDEWALL AND CABINETS PER M09474-79-XXX(UP TO 09-17-09) M09614-61-XXX(AFTER 09-18-09).(1600)
- INSTALL CARPET AND PADDING PER ES0061.
- DRILL 5.2 DIAMETER(2) THRU CABINET.
- APPLY ONE BUMPER TO THE UPPER LEFT CORNER OF THE DOOR JAMB, AND THE OTHER BUMPER TO THE UPPER LEFT OF THE DOOR, SO THAT THE TWO WILL MAKE CONTACT WHEN DOOR IS FULLY OPENED.
- TRIM VINYL FLOOR TO SIDEWALL AND CABINETS USING FLEXIBLE MOLDING PER ES0067.(1950)
- TRIM VINYL FLOOR TO SIDEWALL AND CABINETS
- TRAVEL LATCH IS LOCATED ON SIDEWALL END OF DOOR.
- BORDER TO BE ADDED TO ALL WALLS IN BATH AREA.

TRIM-RAIL
M09610-60-XXX (UP TO 10-18-09)
UNSTAINED
Y00240-02-350 (UP TO 10-18-09)
M09610-64-XXX (UP TO 10-18-09)
UNSTAINED
Y00240-00-114 (UP TO 10-18-09)
M09614-91-XXX (AFTER 10-19-09)
UNSTAINED
Y00240-02-474 (AFTER 10-19-09)
SPOTNAIL(12)

- (54I) FLOOR-GALLEY/VINYL TILE
- (1G9) FLOORCOVERING-VINYL-FRONT
- (49M) SLEEP NUMBER BED-QUEEN SIZE
- (49E) MATTRESS, INNERSPRING
- (14W) DINETTE
- (22F) DINETTE, U-SHAPED ULTRALEATH
- (22B) DINETTE - U-SHAPED
- (41N) SOFA/BED ULTRALEATHER
- (13T) SOFA/BED RH
- (26S) CODES/STDS-CSA/CMVSS
- (1B1) CODES/STANDARDS USA
- (1JA) SHOWER DOOR-SLIDING, GLASS

WINNEBAGO INDUSTRIES		COPYRIGHT 2009 WINNEBAGO INDUSTRIES, INC.	
DFTD	ORIG. DATE	ALL DIMENSIONS ARE IN MILLIMETERS	
CHRR			
P.E.			
M.E.	FIRST USED		
DSNR		10 J32H	
UNSPECIFIED TOLERANCES ARE:		MATERIAL:	
WHOLE DIM (X) : 1.5			
ONE-PLACE (X.X) : 0.8			
TWO-PLACE (X.XX) :			
ANGLE :			
THIRD ANGLE PROJECTION			
DO NOT SCALE DRAWING			
TITLE: FLOOR PLAN-INTERIOR TRIM			
SHEET 1 OF 2		PART NO	170800
REF:		1	

8

7

6


5

4


3

2

1

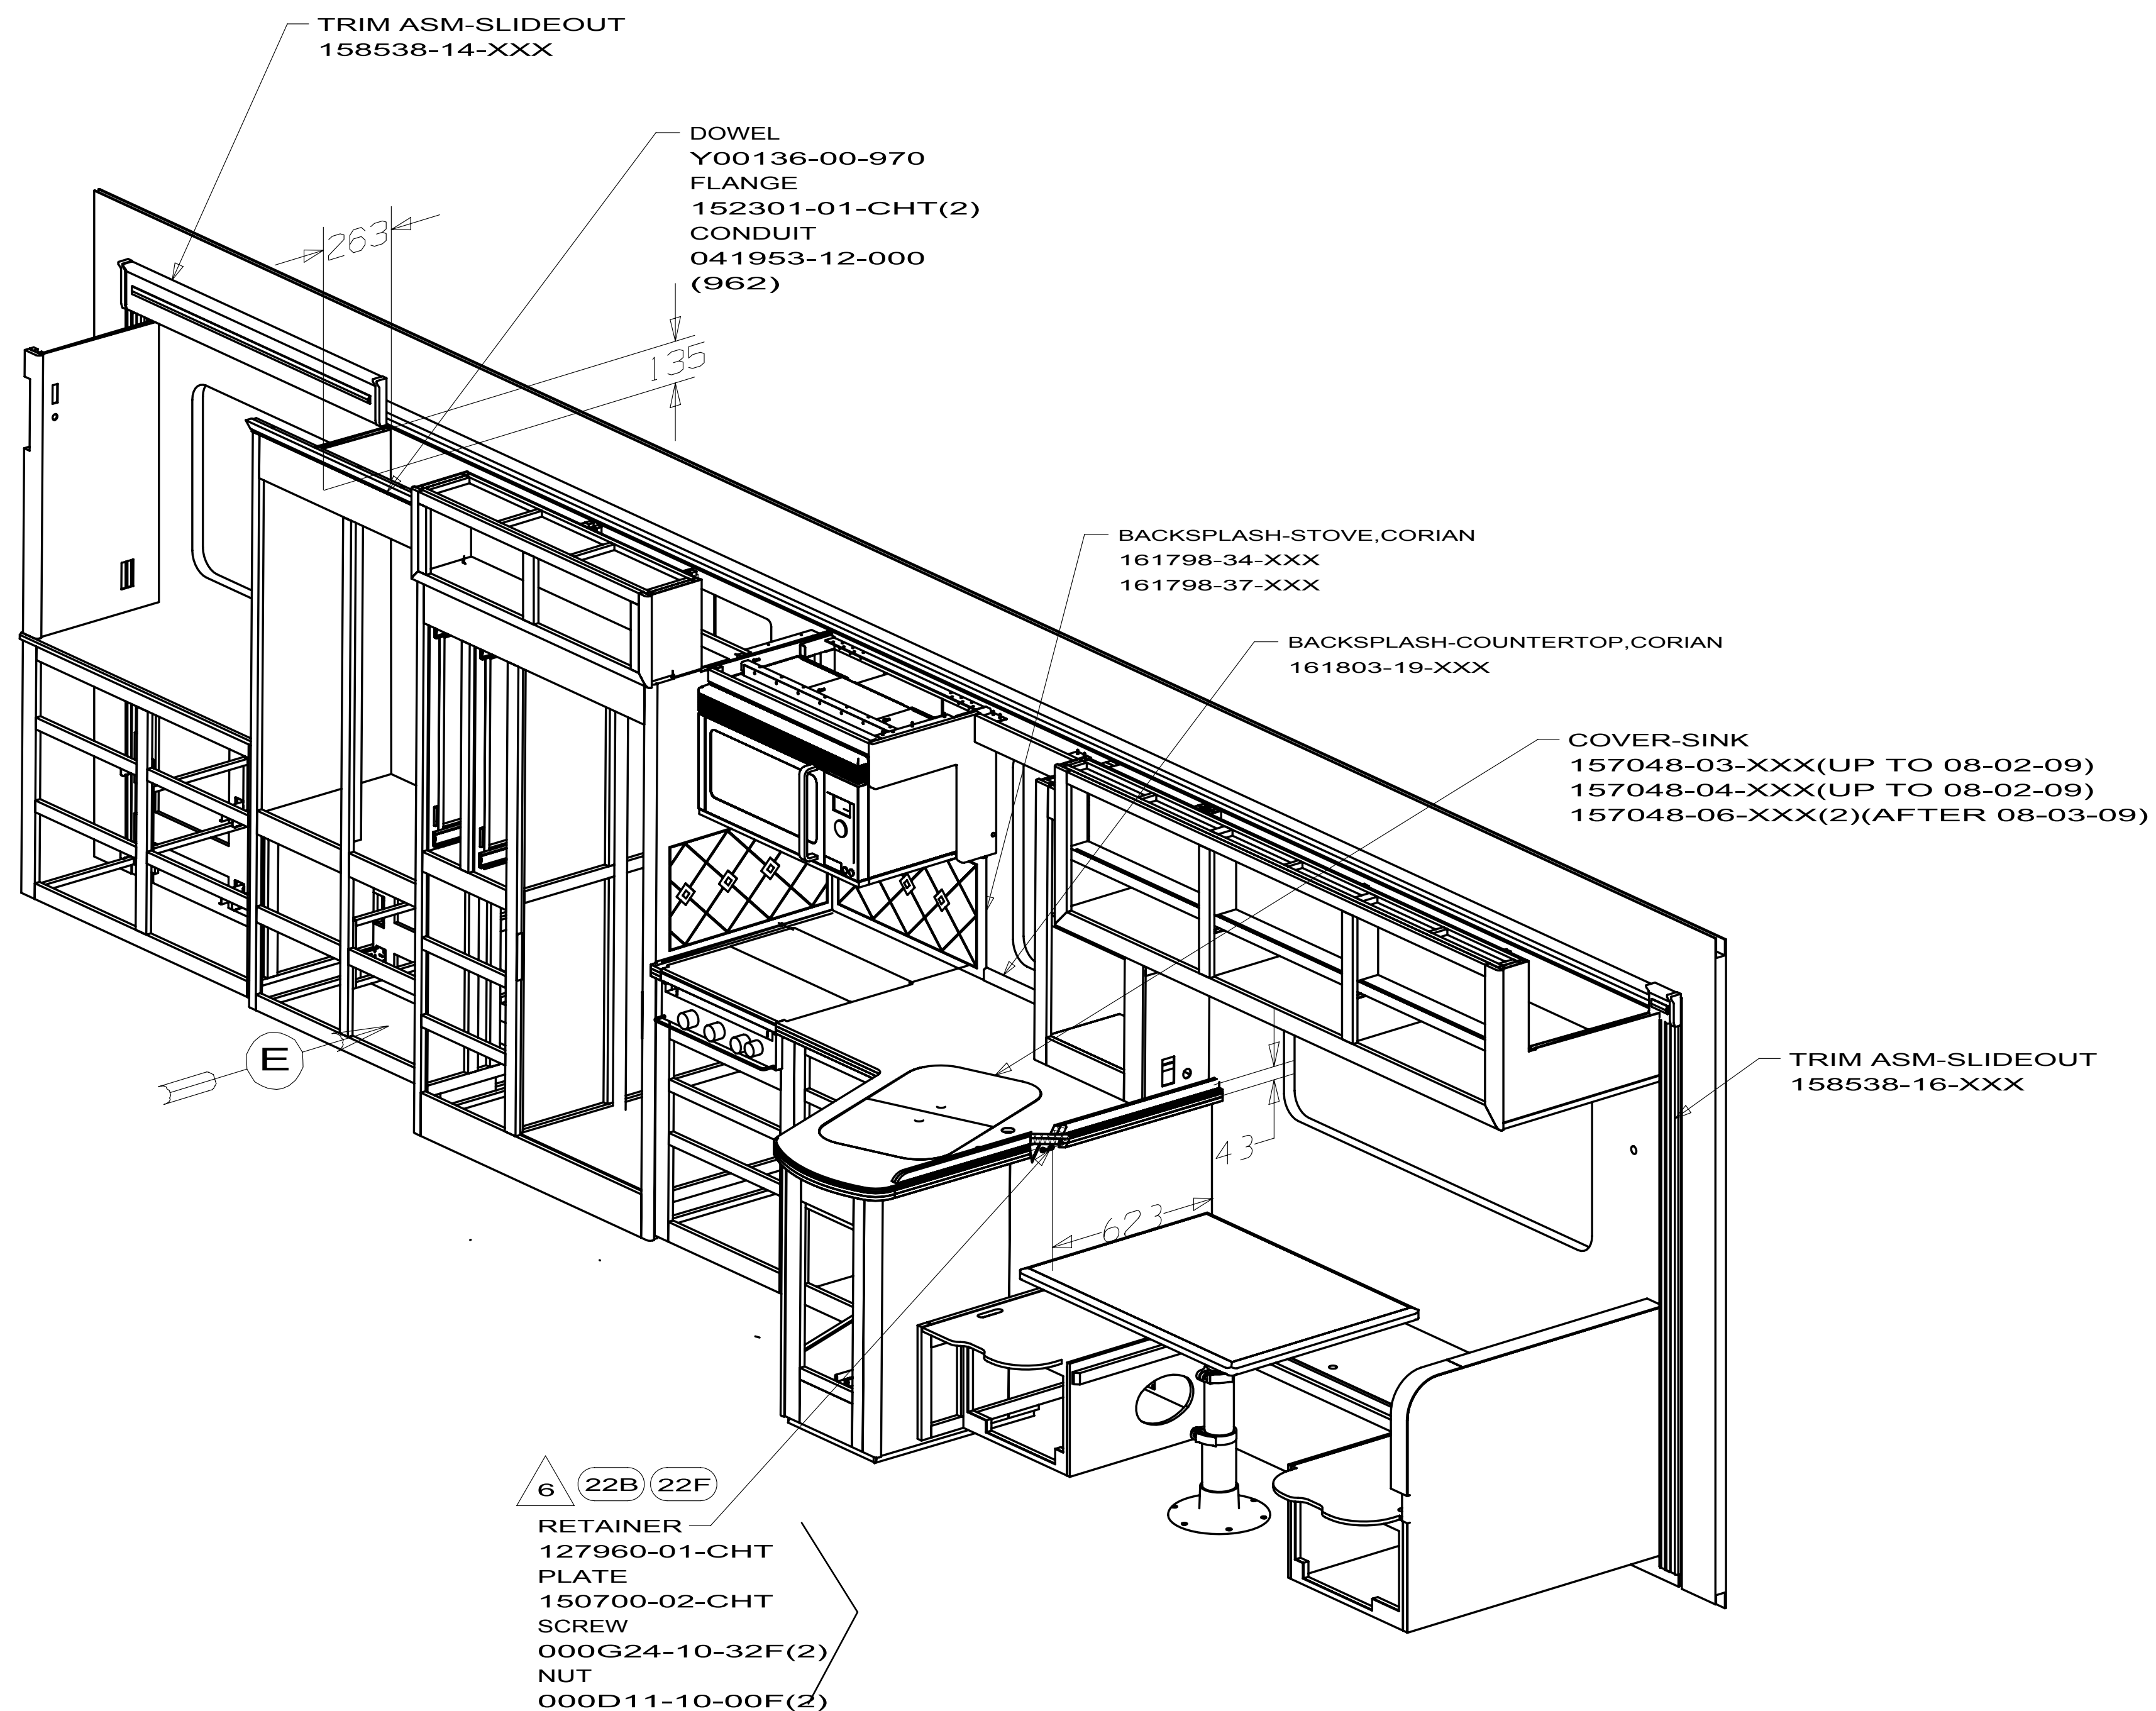DWG
NO 170800

MOLDING HARDWOOD
M09565-33-XXX
UNSTAINED
Y00403-01-862

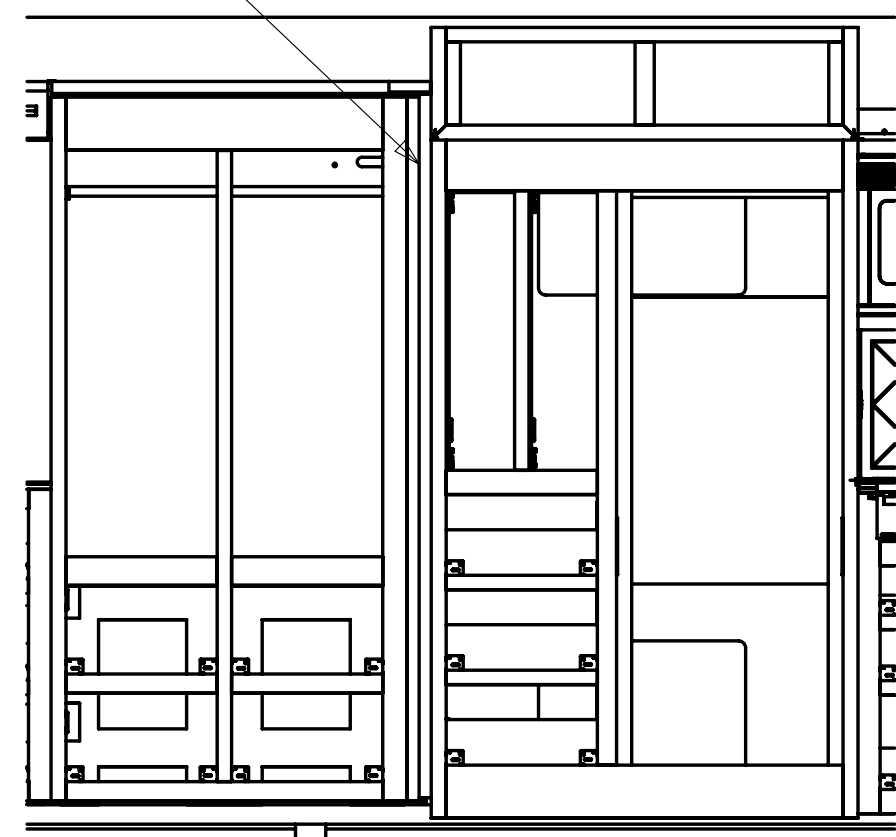

FIRST USED			10 J32H
DO NOT SCALE DRAWING			
TITLE:			FLOOR PLAN-INTERIOR TRIM
SHEET 2	PART NO	170800	REV

12/22/2009

158538-05
J32H
PASSENGER SIDE
BEDROOM


07 F35A
WINNEBAGO

FIRST USED		
07 F-SERIES		
DO NOT SCALE DRAWING		
TITLE:		
TRIM ASM-SLIDEOUT		
SHEET	1	PART NO 158538 REV

158538-14
J32H
DRIVER SIDE
BEDROOM

08 F32H
WINNEBAGO

FIRST USED		
08 F-SERIES		
DO NOT SCALE DRAWING		
TITLE:		
TRIM ASM-SLIDEOUT		
SHEET 3	PART NO 158538	REV

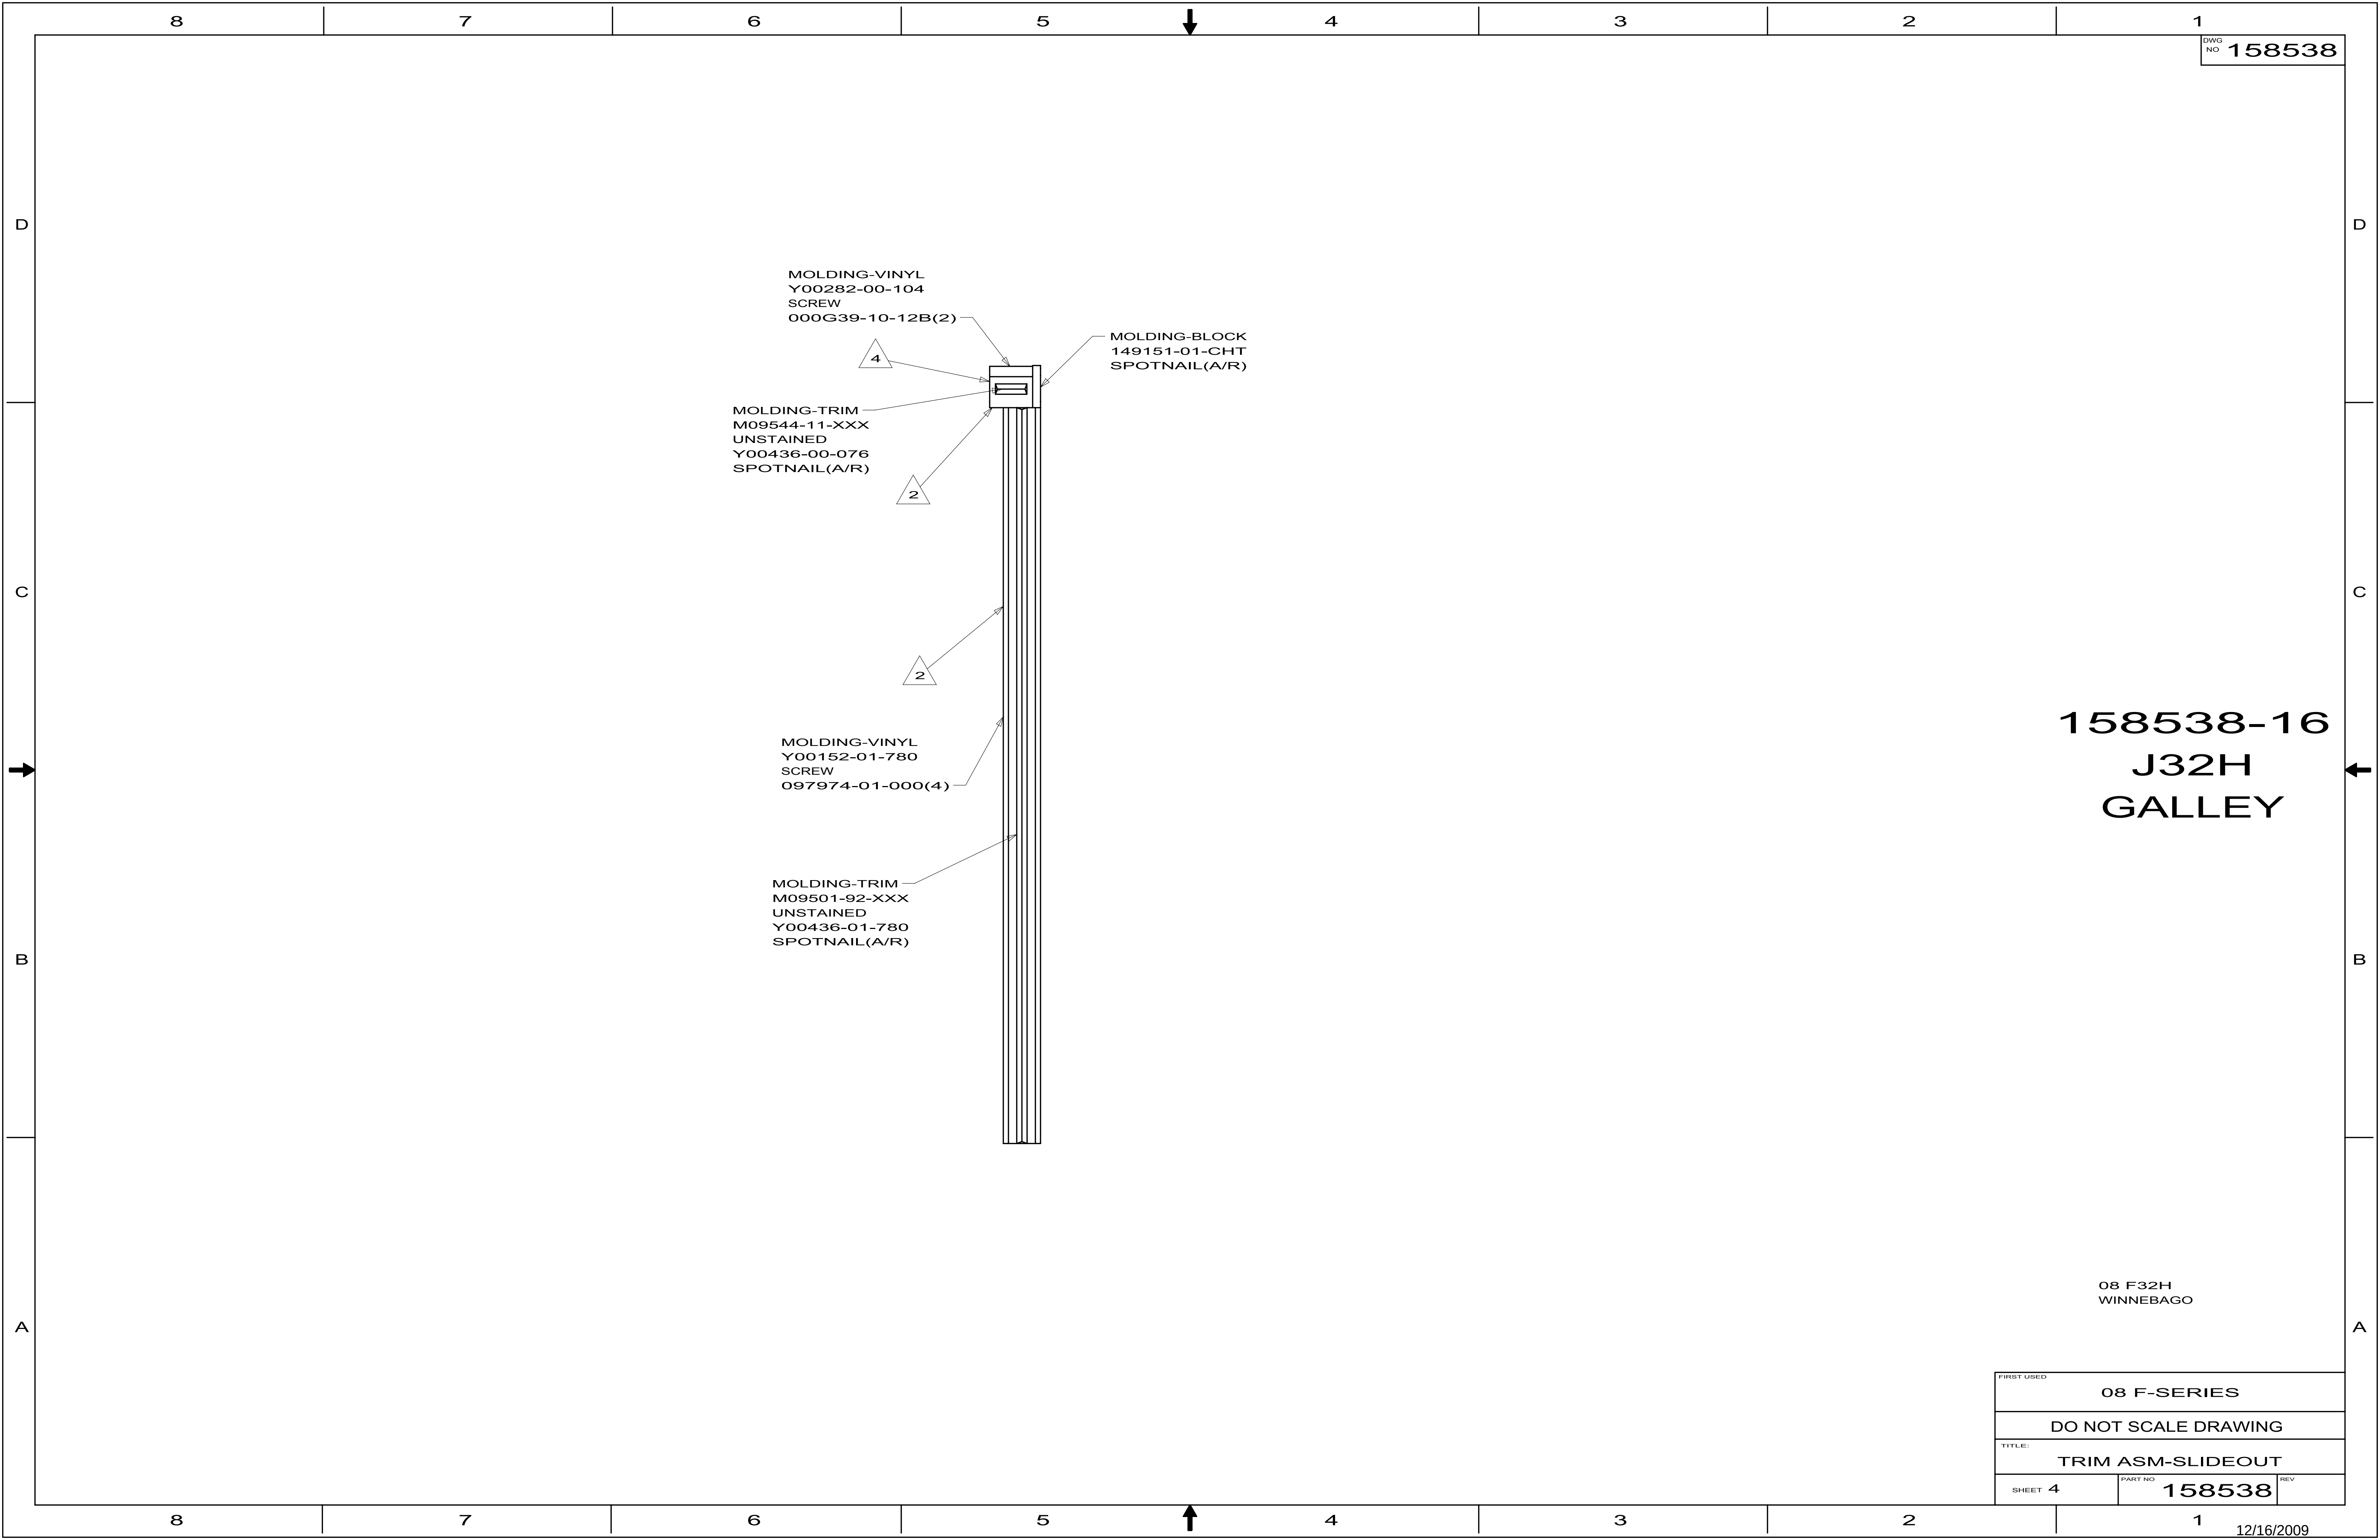

ART NOT YET AVAILABLE

115011-04-03A			
KEY	PART NUMBER	U/M DESCRIPTION	VENDOR NO.
1	115011-03-708	EA GUIDE/NYLON -F/DOOR BOTTOM	CP1105
2	115011-03-716	EA SCREW F/TOWEL BAR - NICKEL	612F-N
3	115011-03-715	EA SCREW F/TOWEL BAR BRKTS-NCKL	638F-N
4	115011-01-705	EA SCREW-ROLLER, (HEX HEAD)	832HEX
5	115011-03-710	EA HEADER - NICKEL	45N
7	115011-01-704	EA ROLLERS	PN193
8	115011-01-706	FT GLAZING VINYL-BLACK	C154B
9	115011-03-711	EA TRACK/BOTTOM - 40" NICKEL	90N
10	115011-03-714	EA TOWEL BAR - NICKEL	136N
11	115011-03-713	EA BRACKET-TOWEL BAR - NICKEL	CP545 WAS 135
12	115011-03-712	EA JAMB-WALL/SHOWER DOOR-NCKL	126N
13	115011-03-707	EA TRAVEL LATCH - BLACK	9733B
14	115011-01-714	EA BUMPER - RATTLE/SHOWER DOOR	5168S
CONTACT WINNEBAGO PART SALES FOR UNLISTED COMPONENT(S)			