




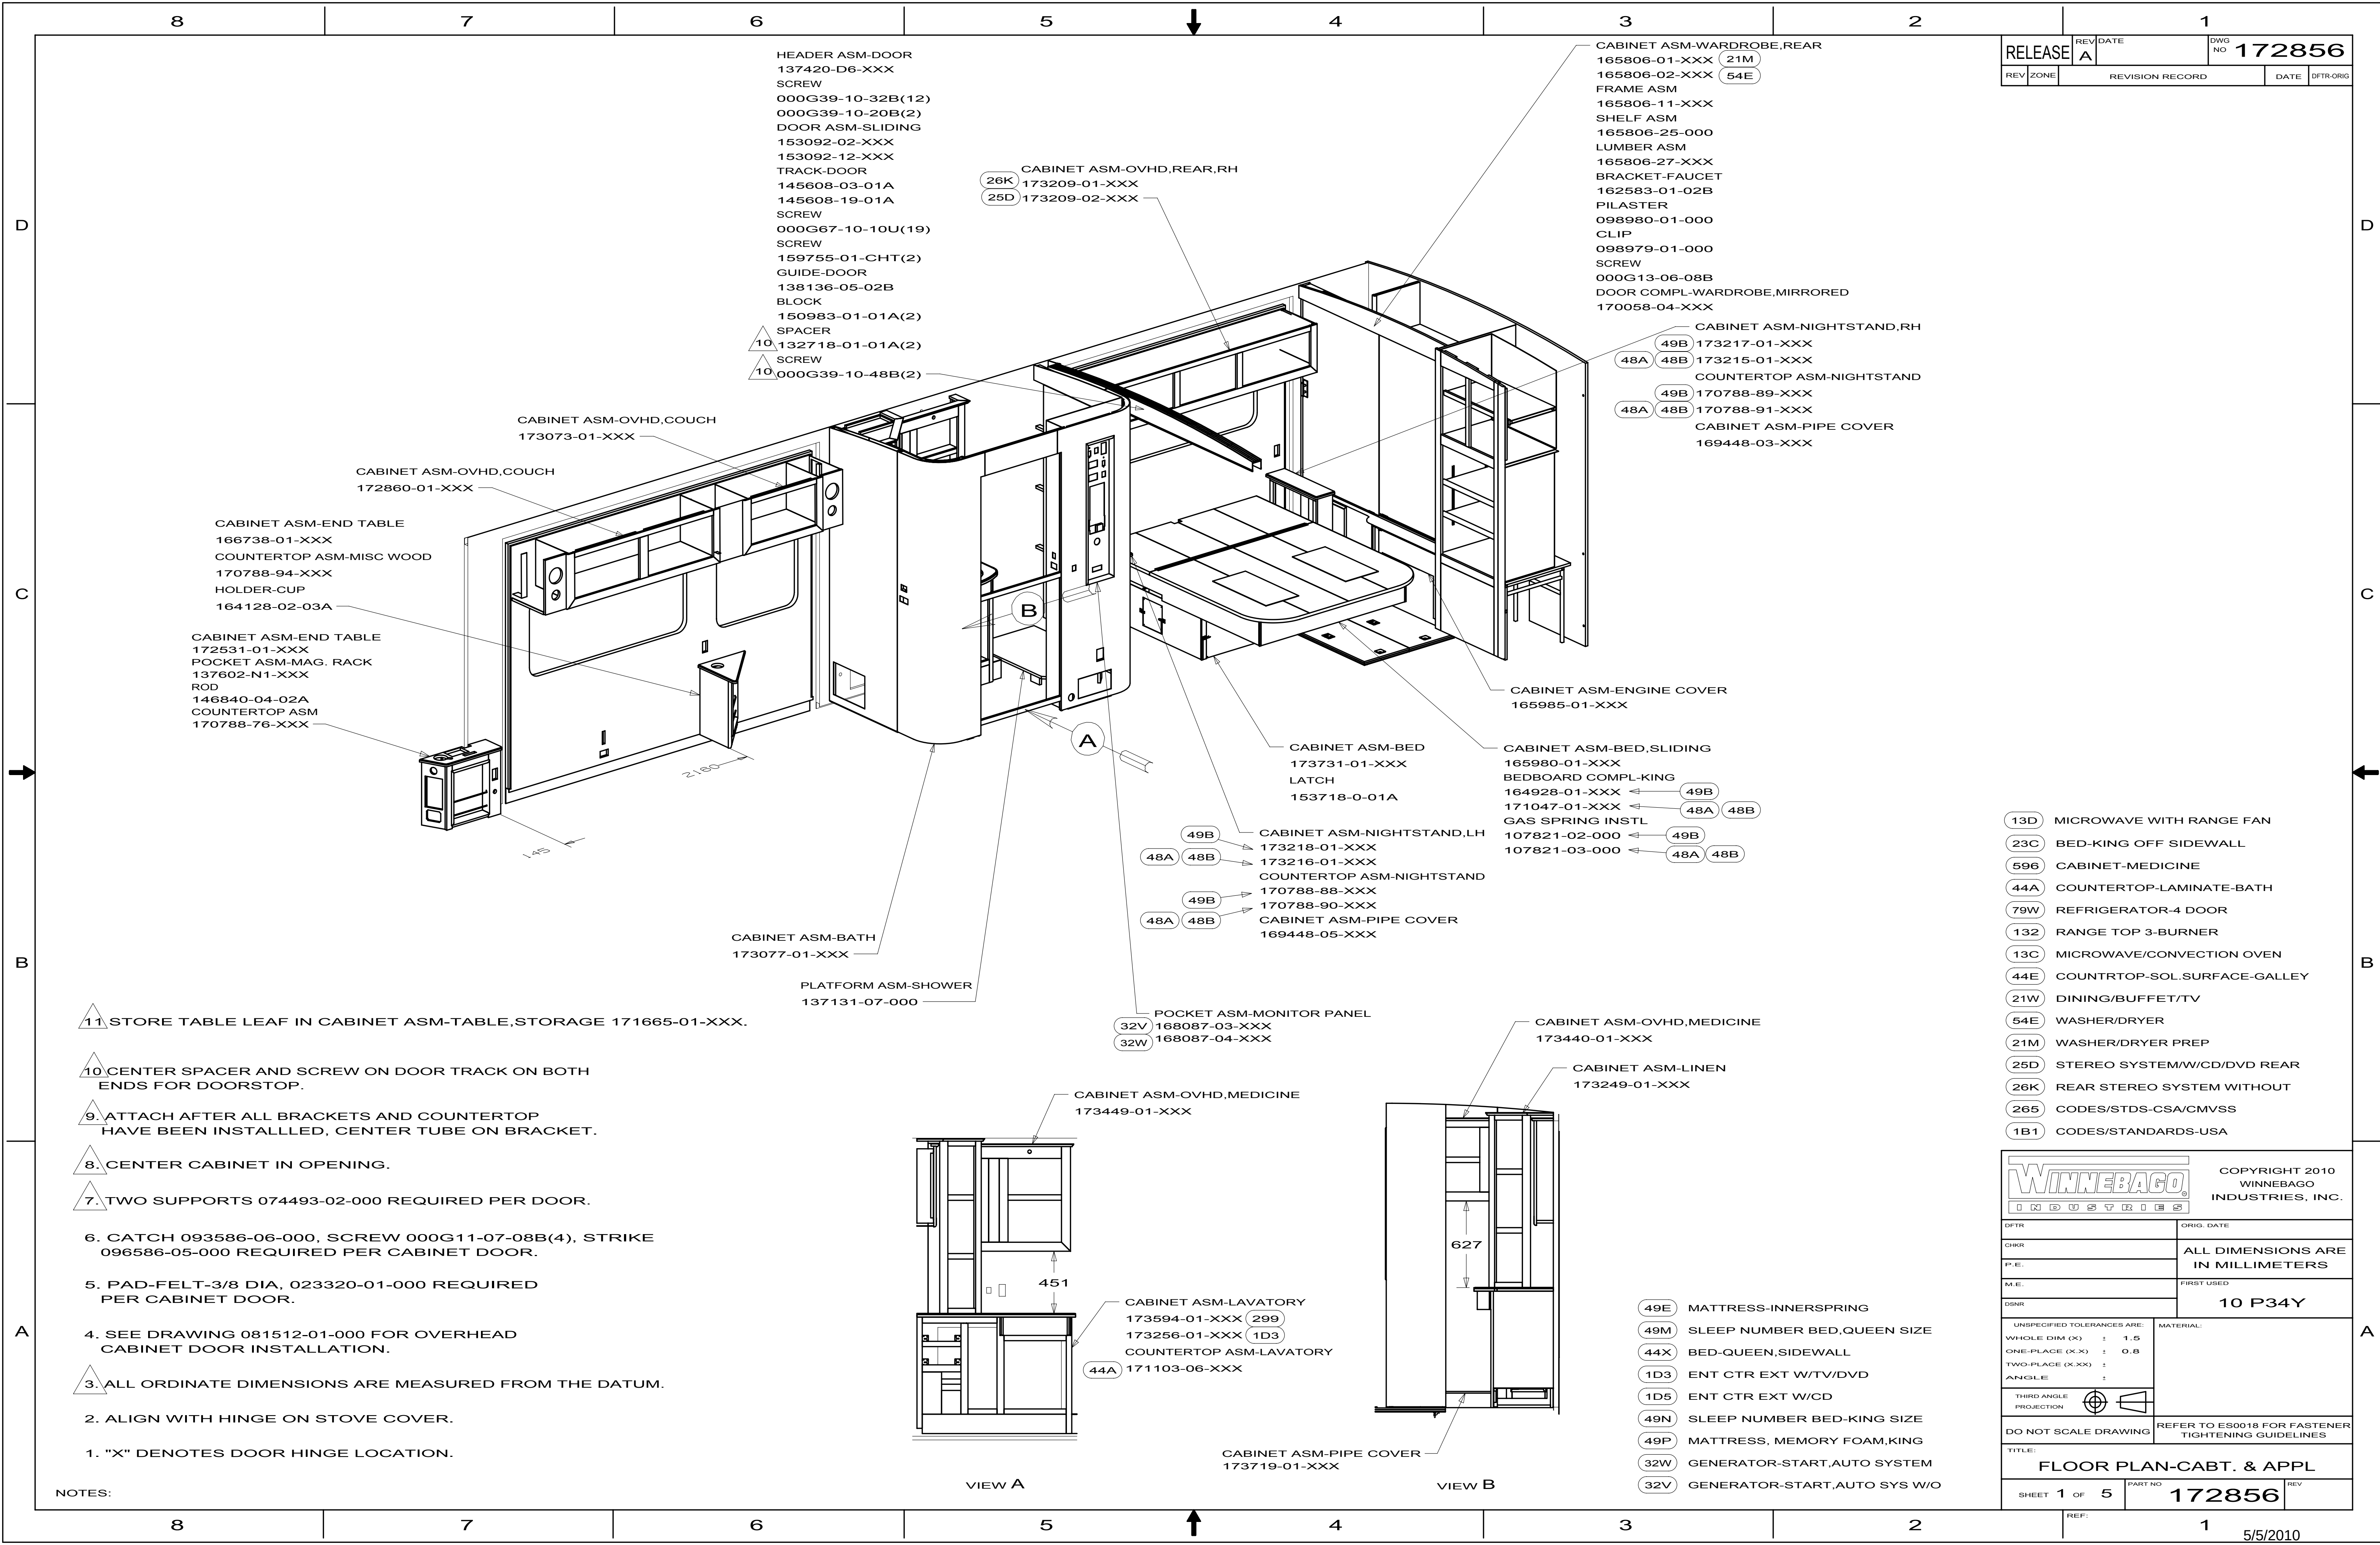

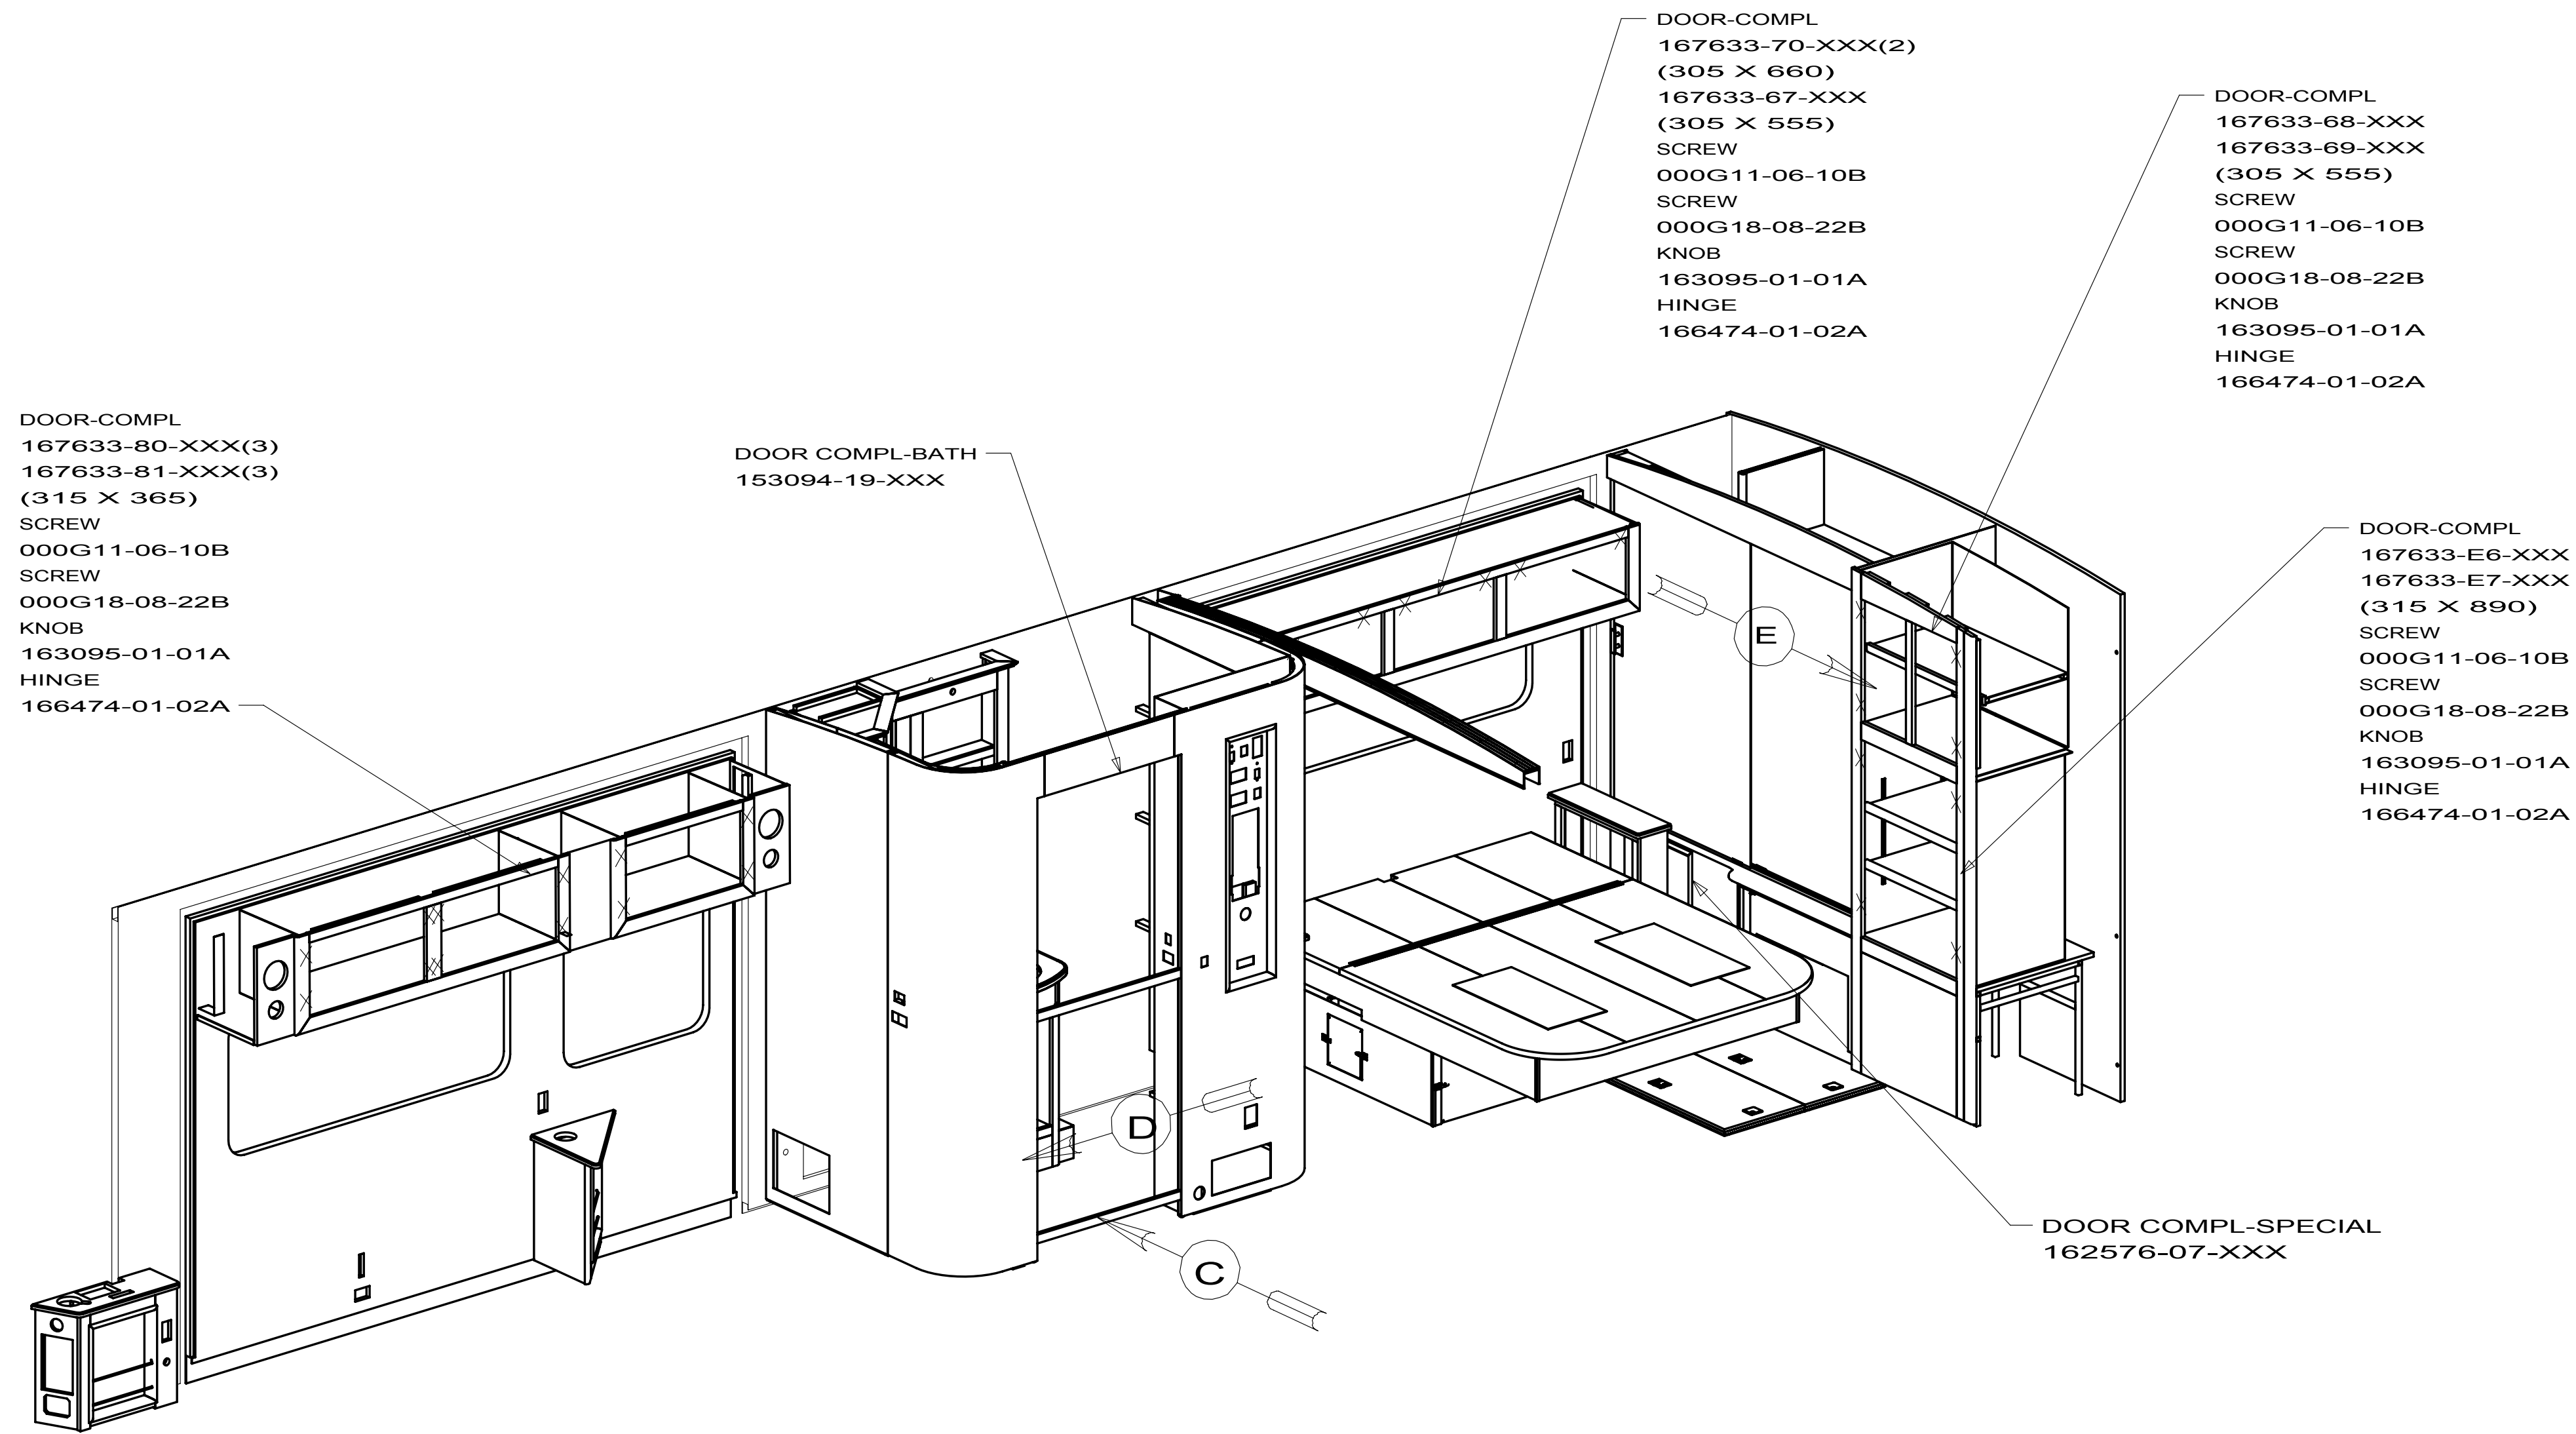

DRAWER-COMPL
167686-J7-XXX(2)
SCREW
000G11-08-12P
SLIDE-DRAWER,DRAWER
166123-19-01A
BACKSOCKET
166123-13-01A
SLIDE-DRAWER,CABINET
166123-18-01A
SCREW
000G18-08-22B
PULL-CABINET DOOR
148816-01-02A

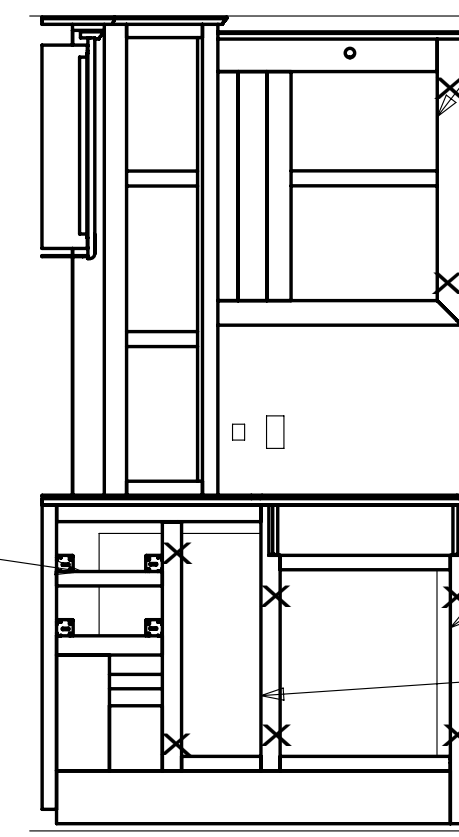


VIEW C

DOOR ASM MIRROR
145576-07-XXX
SCREW
000G13-06-08B
TAPE-FOAM
076322-05-000
MIRROR
093606-36-000
LIFT HOOK
137463-01-02A
HINGE-CABINET
166474-01-02A
CABLE ASM
076767-04-000

DOOR-COMPL
167633-08-XXX
167633-09-XXX
(400 X 555)
SCREW
000G11-06-10B
SCREW
000G18-08-22B
KNOB
163095-01-01A
HINGE
166474-01-02A


DOOR-COMPL
167633-05-XXX
(230 X 675)
SCREW
000G11-06-10B
SCREW
000G18-08-22B
KNOB
163095-01-01A
HINGE
166474-01-02A

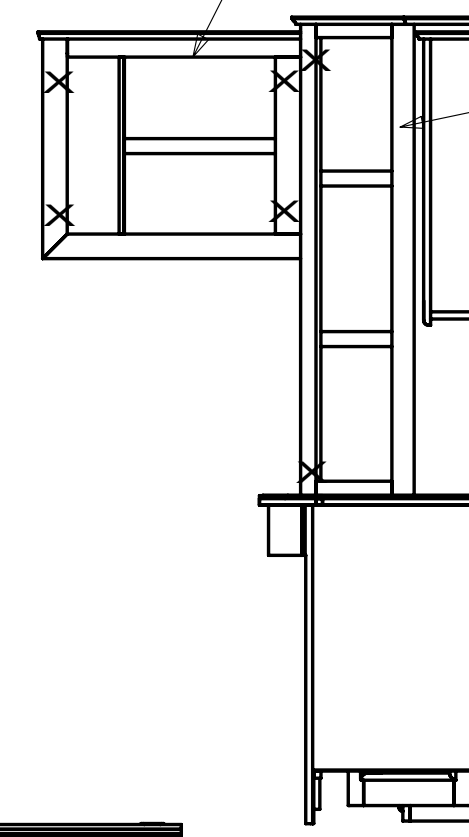

VIEW D

DOOR-COMPL
167633-53-XXX
167633-54-XXX
(285 X 500)
SCREW
000G11-06-10B
SCREW
000G18-08-22B
KNOB
163095-01-01A
HINGE
16474-01-02A


DOOR-COMPL
167633-76-XXX
(305 X 1220)
SCREW
000G11-06-10B
SCREW
000G18-08-22B
KNOB
163095-01-01A
HINGE
166474-01-02A

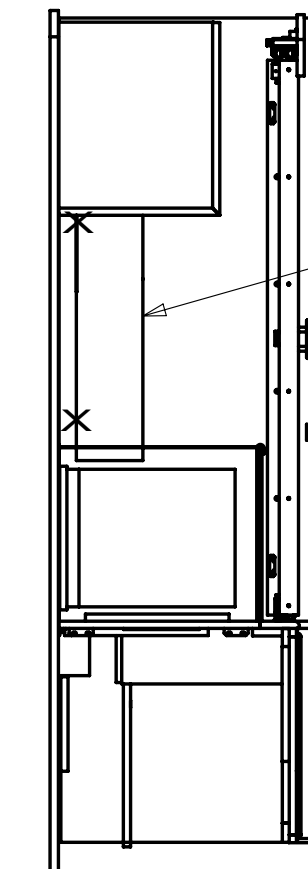


VIEW E

DOOR-COMPL
161081-04-XXX
(200 X 770)

FIRST USED		
10 P34Y		
DO NOT SCALE DRAWING		
TITLE: FLOOR PLAN-CABT. & APPL		
SHEET 2	PART NO 172856	REV

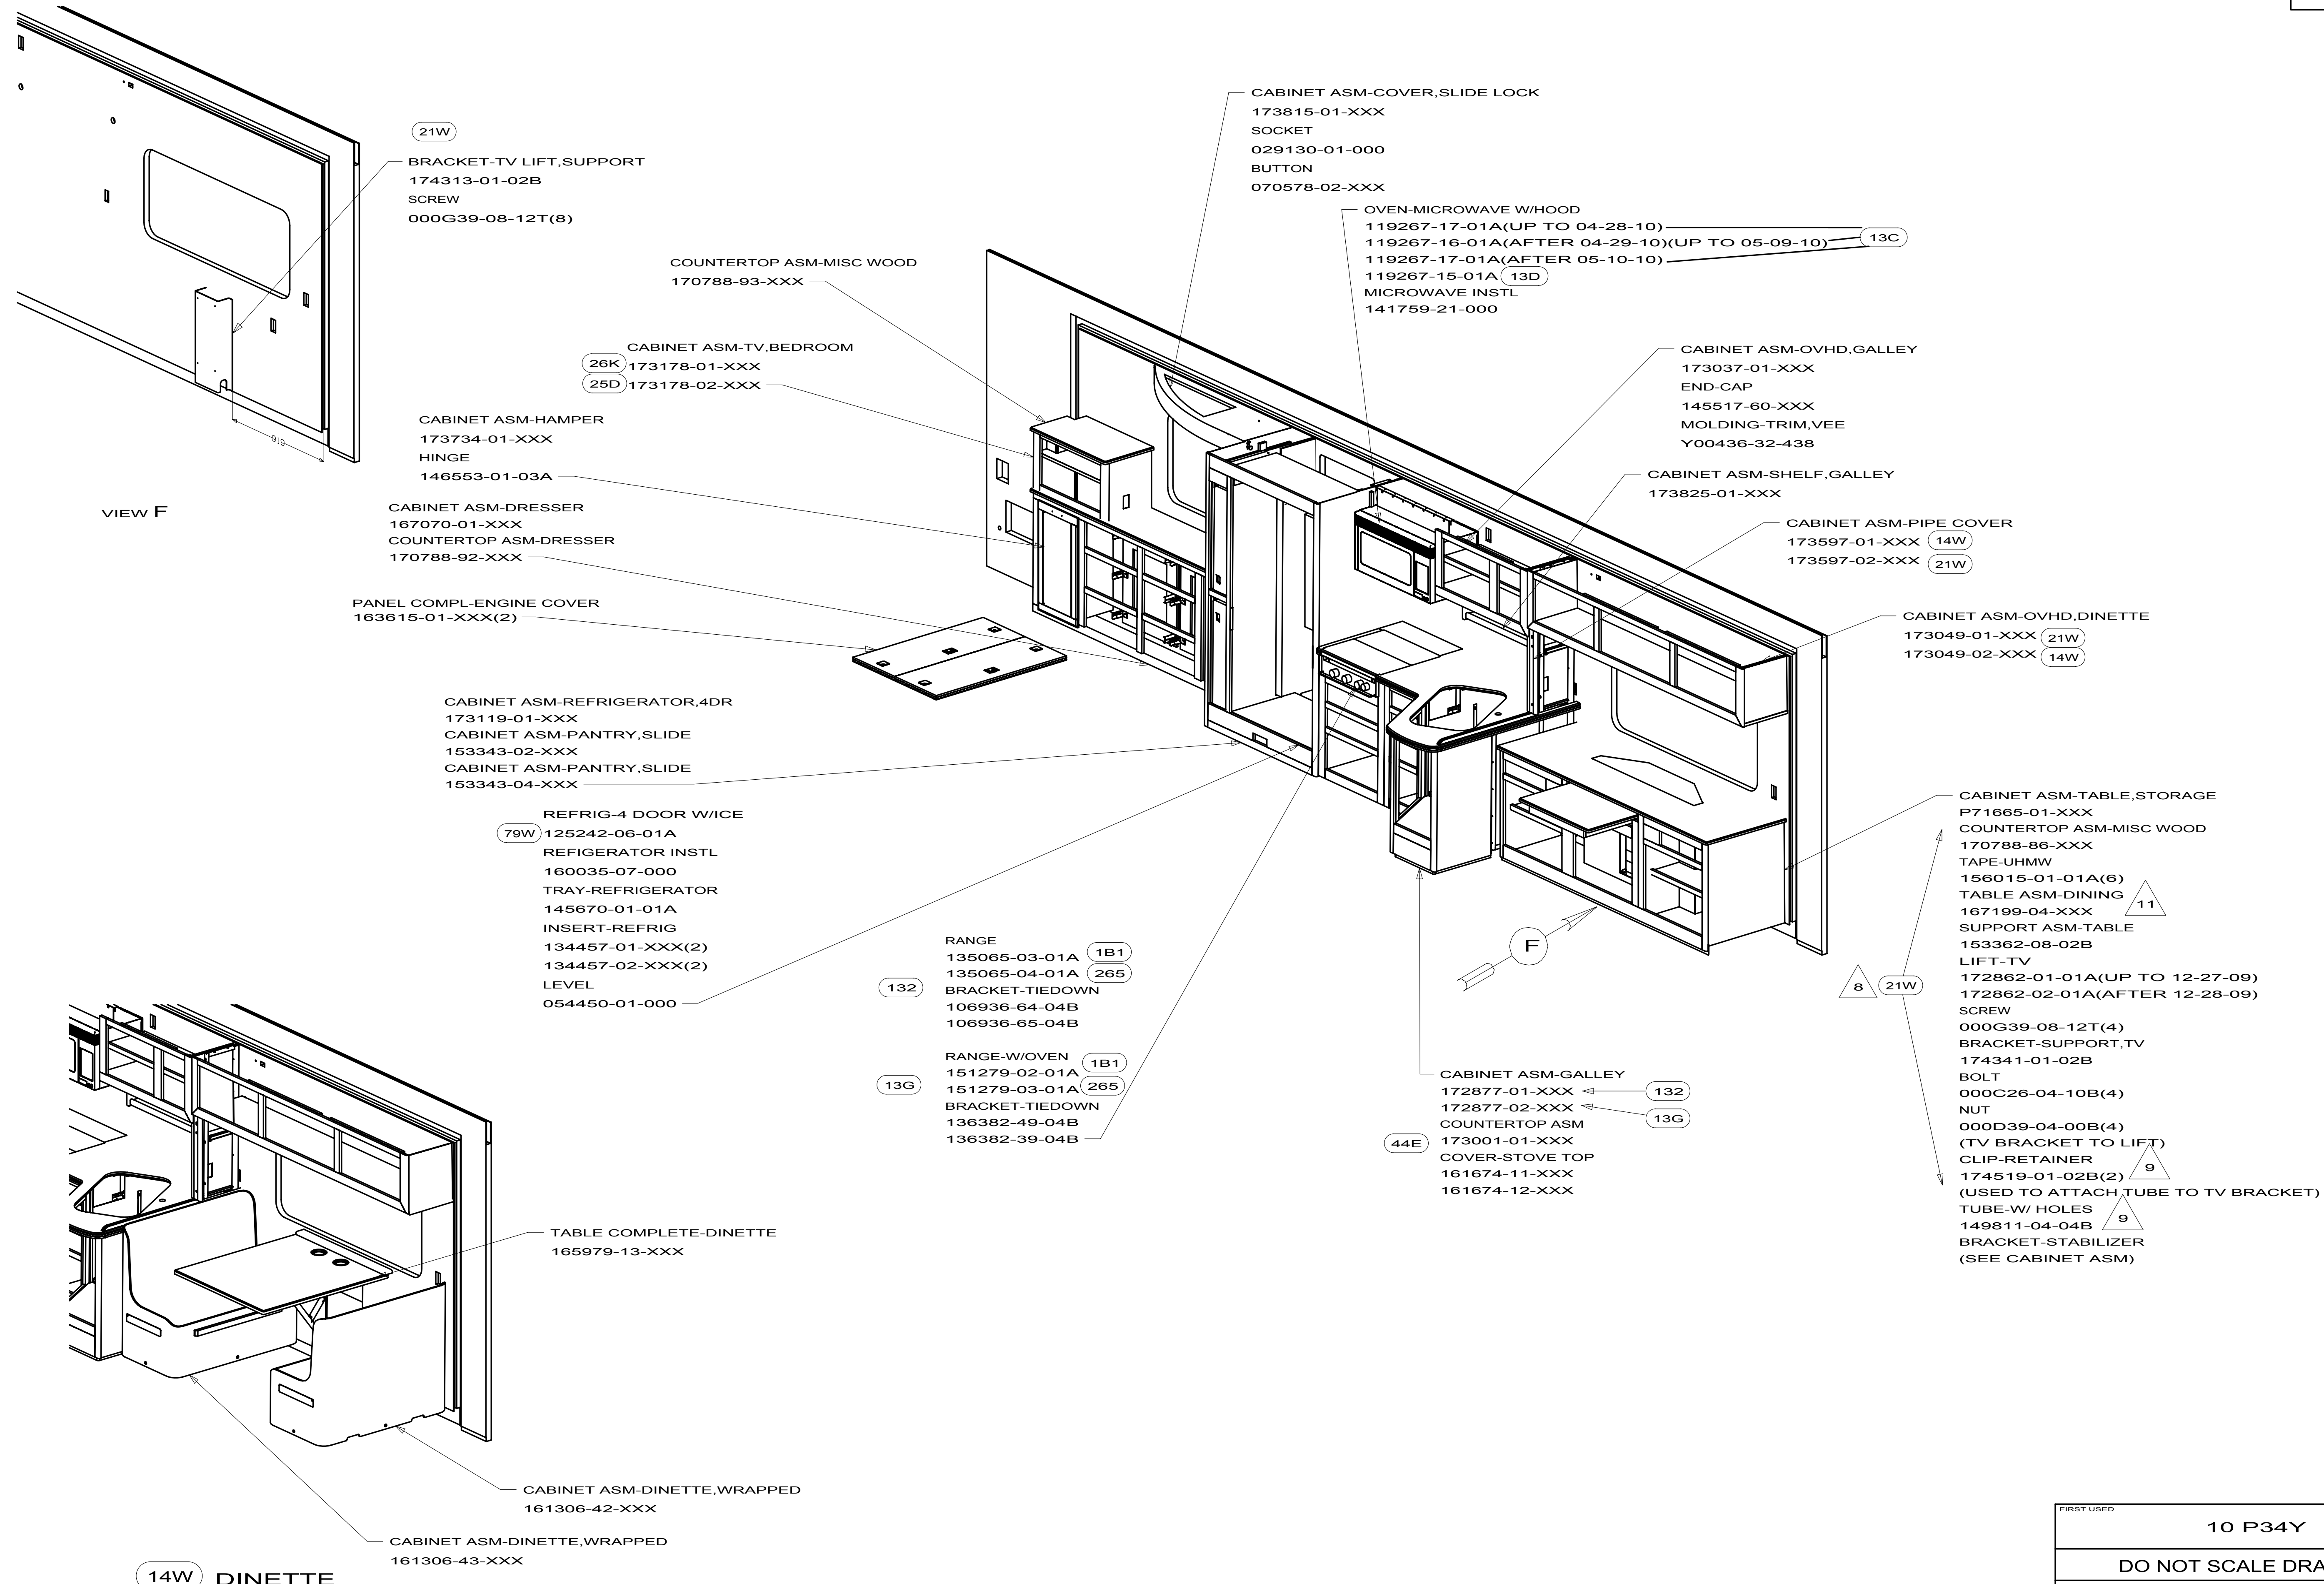

FIRST USED		
10 P34Y		
DO NOT SCALE DRAWING		
TITLE:		
FLOOR PLAN-CABT. & APPL		
SHEET 3	PART NO	REV
	172856	

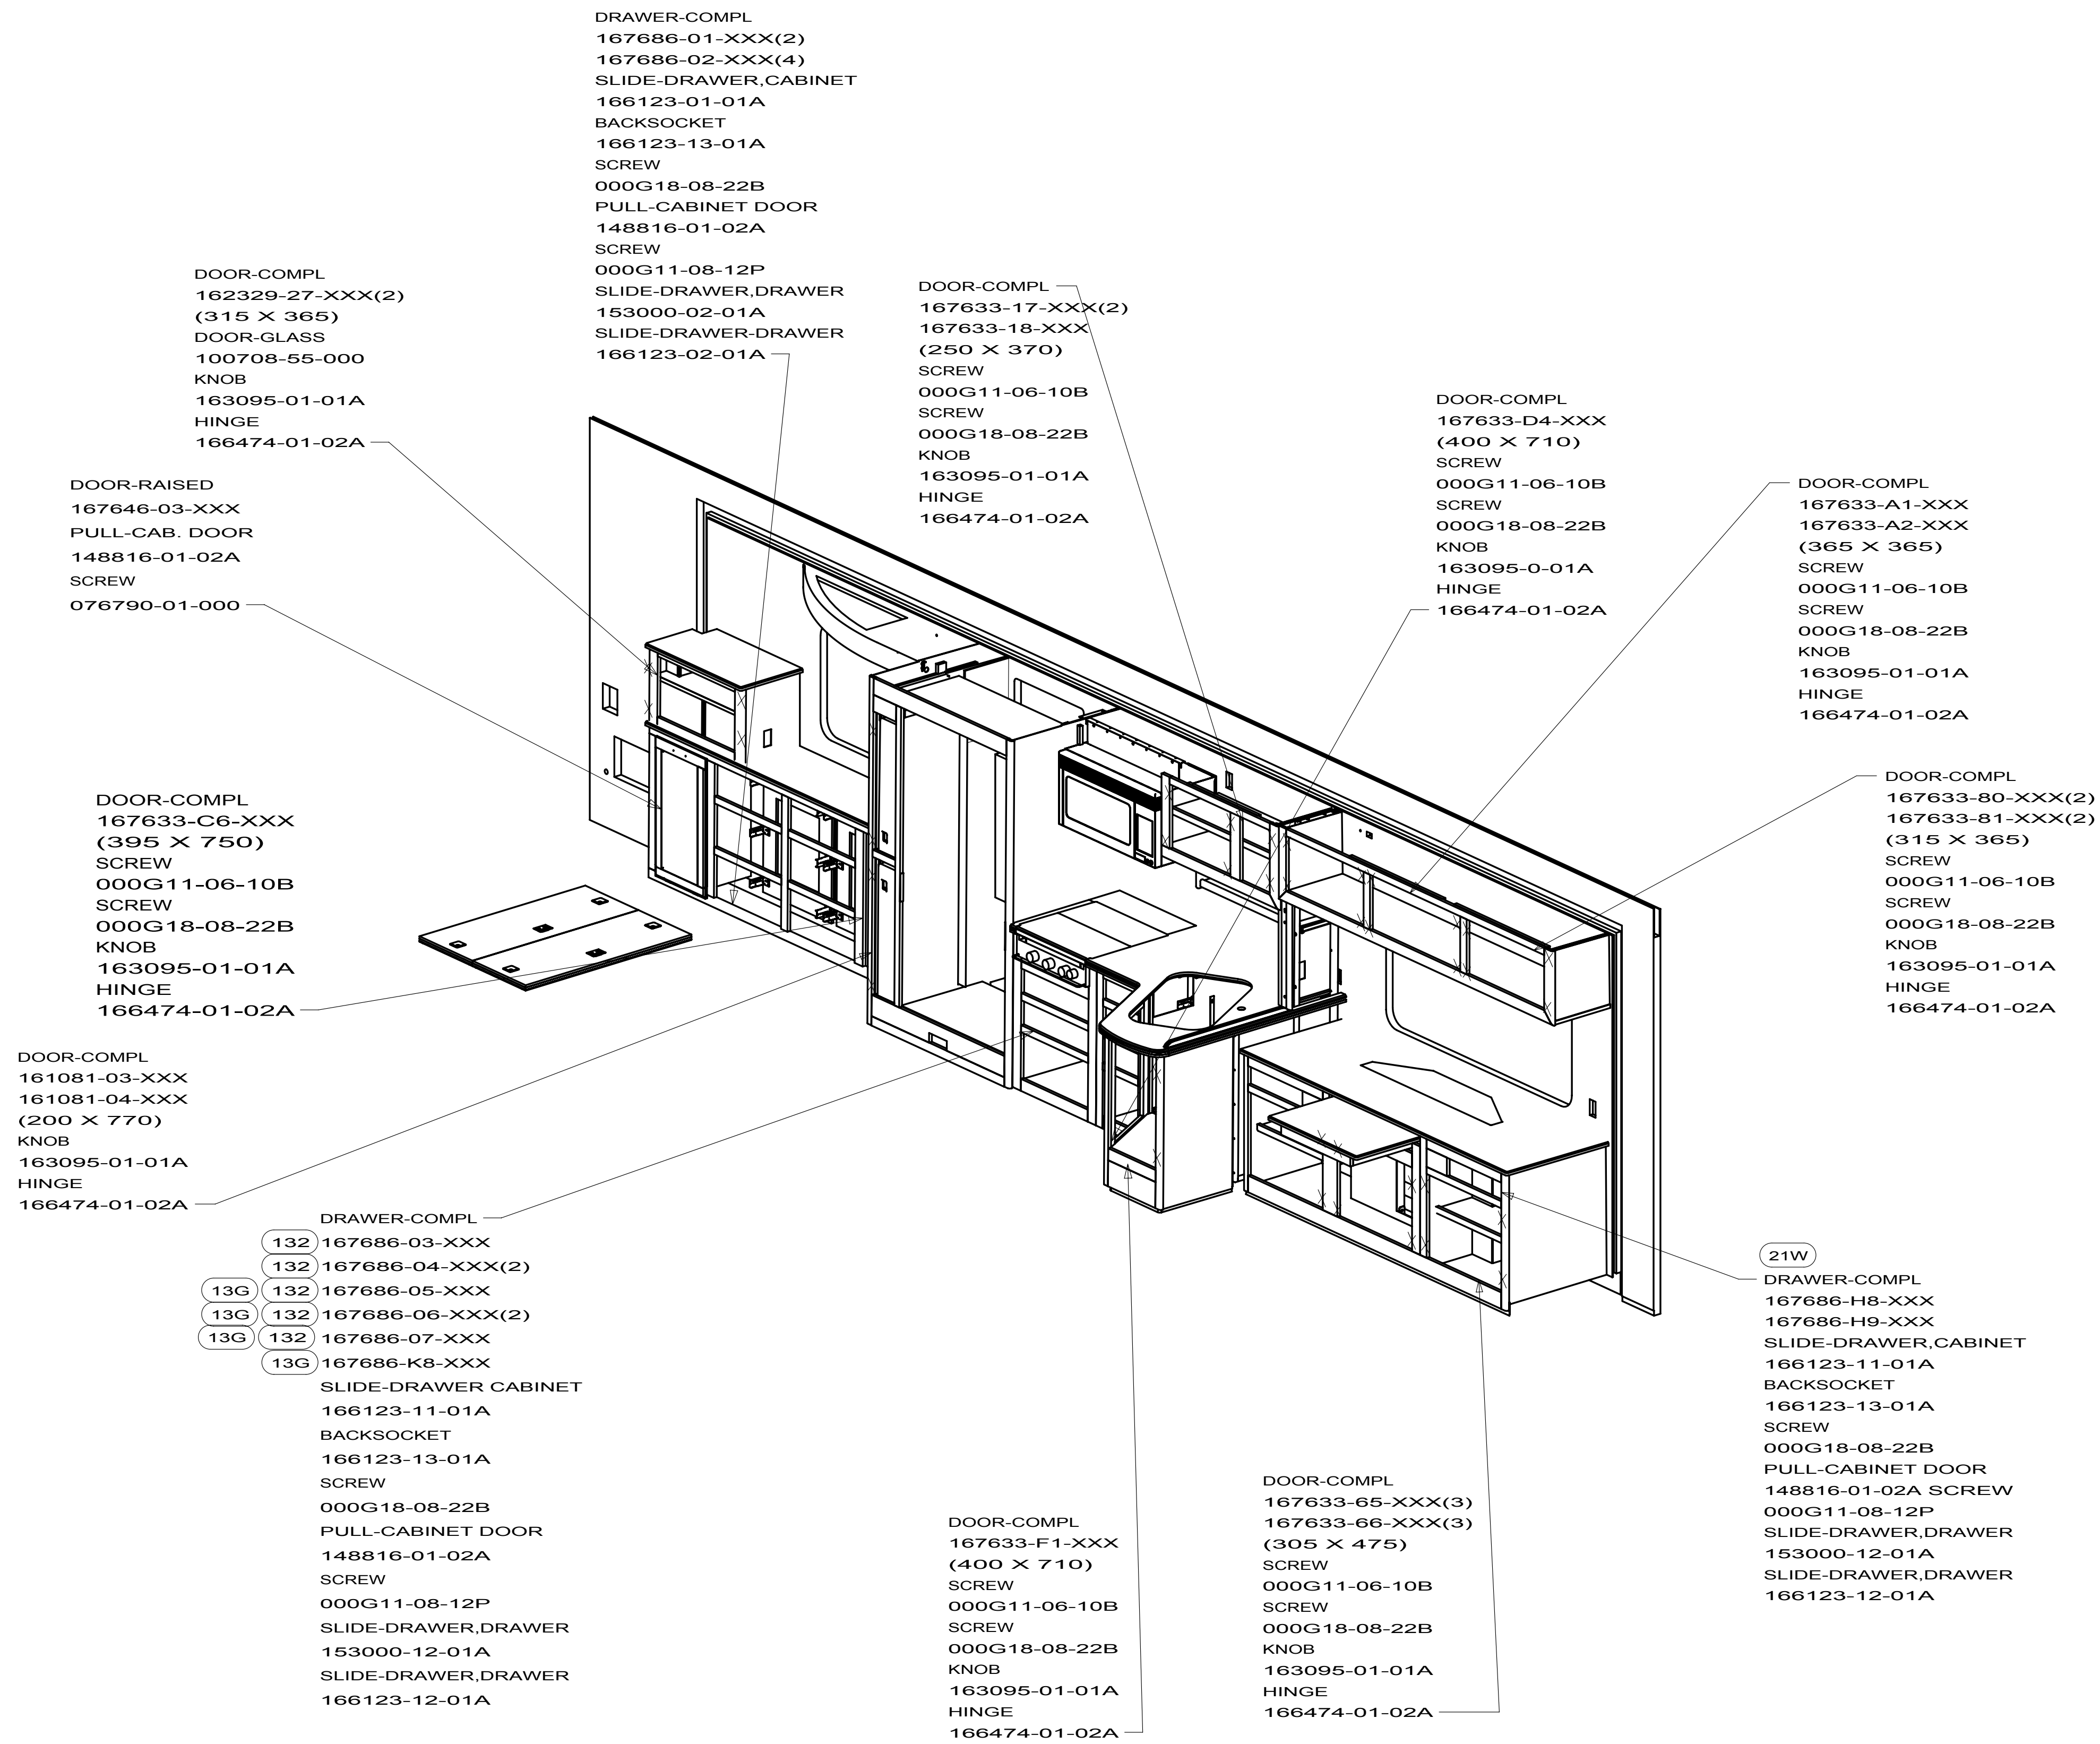


FIRST USED		
10 P34Y		
DO NOT SCALE DRAWING		
TITLE:		
FLOOR PLAN-CABT. & APPL		
SHEET 4	PART NO	REV
	172856	


D37L
J32H
J35P
J38N
P34Y
P39N
P40L
R40BD
R40WD

107821-02

FIRST USED		
STANDARDS		
DO NOT SCALE DRAWING		
TITLE:		
GAS SPRING INSTL		
SHEET 2	PART NO 107821	REV

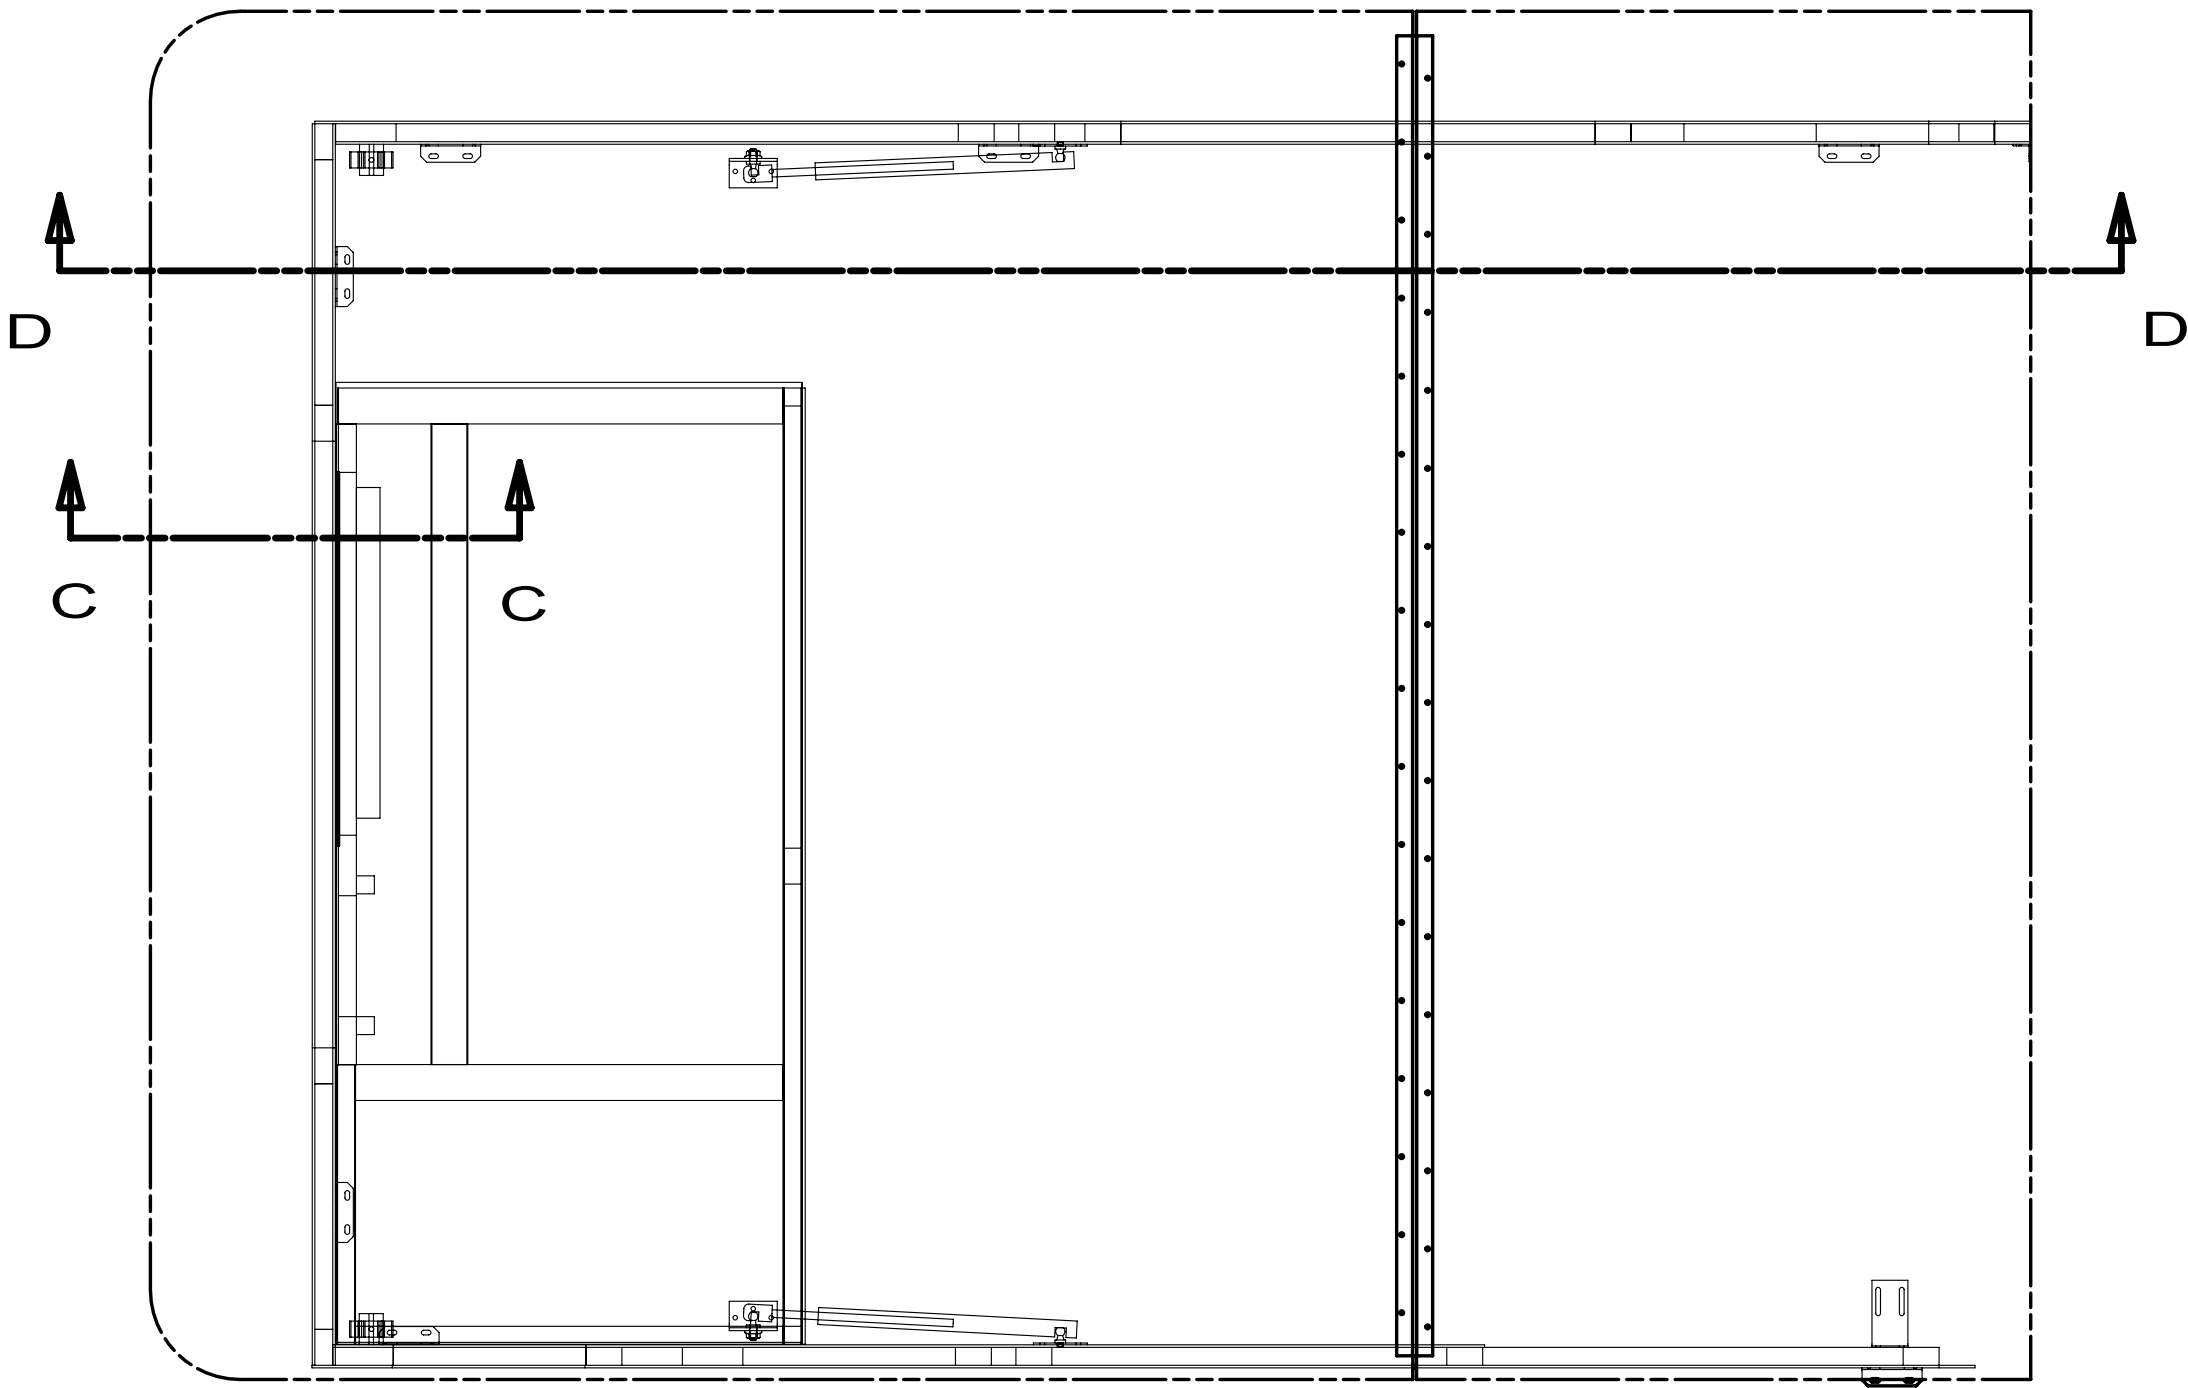


DOWEL-WOOD, DRILLED
101577-03-CHT
SCREW
G11-10-32P (2)
CLIP-GRIPPER
091952-01-000 (2)
SCREW
G67-10-129 (2)

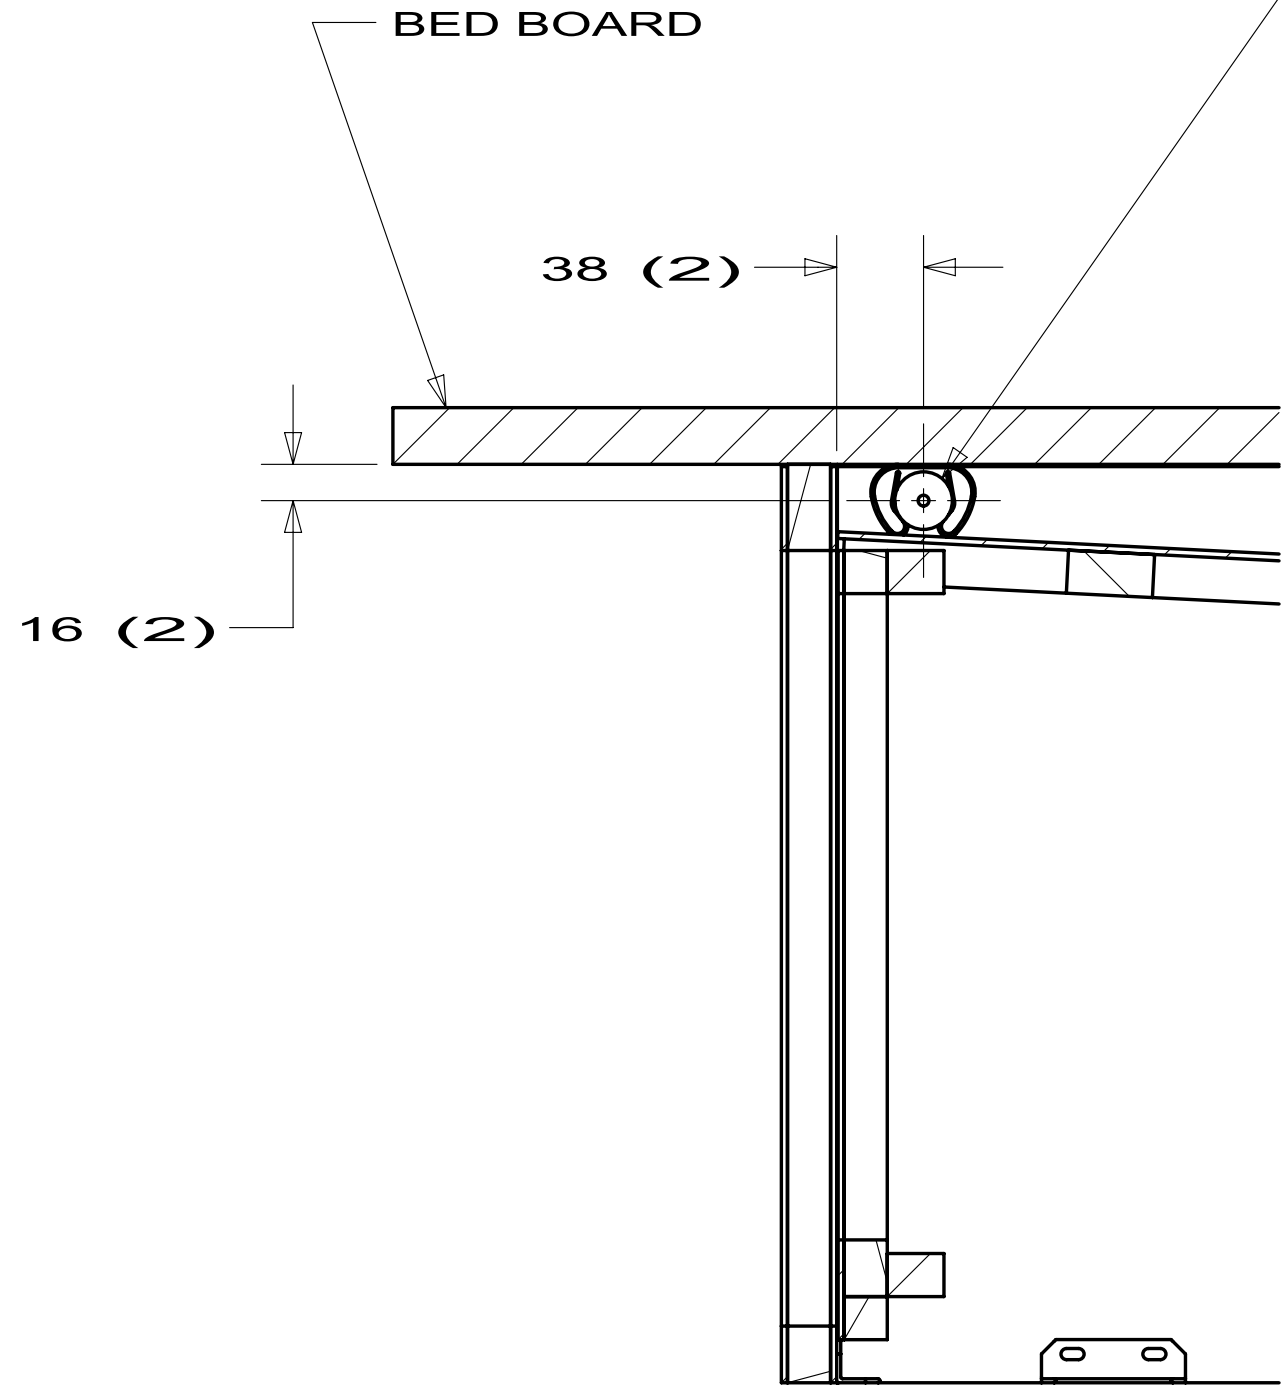

SECTION C-C

GAS SPRING 1
142569-15-000 (2)
BRACKET ANGLE 2
126263-06-CHT (2)
BRACKET FLAT 2
126263-08-CHT (2)
SCREW
142261-03-CHT (12)

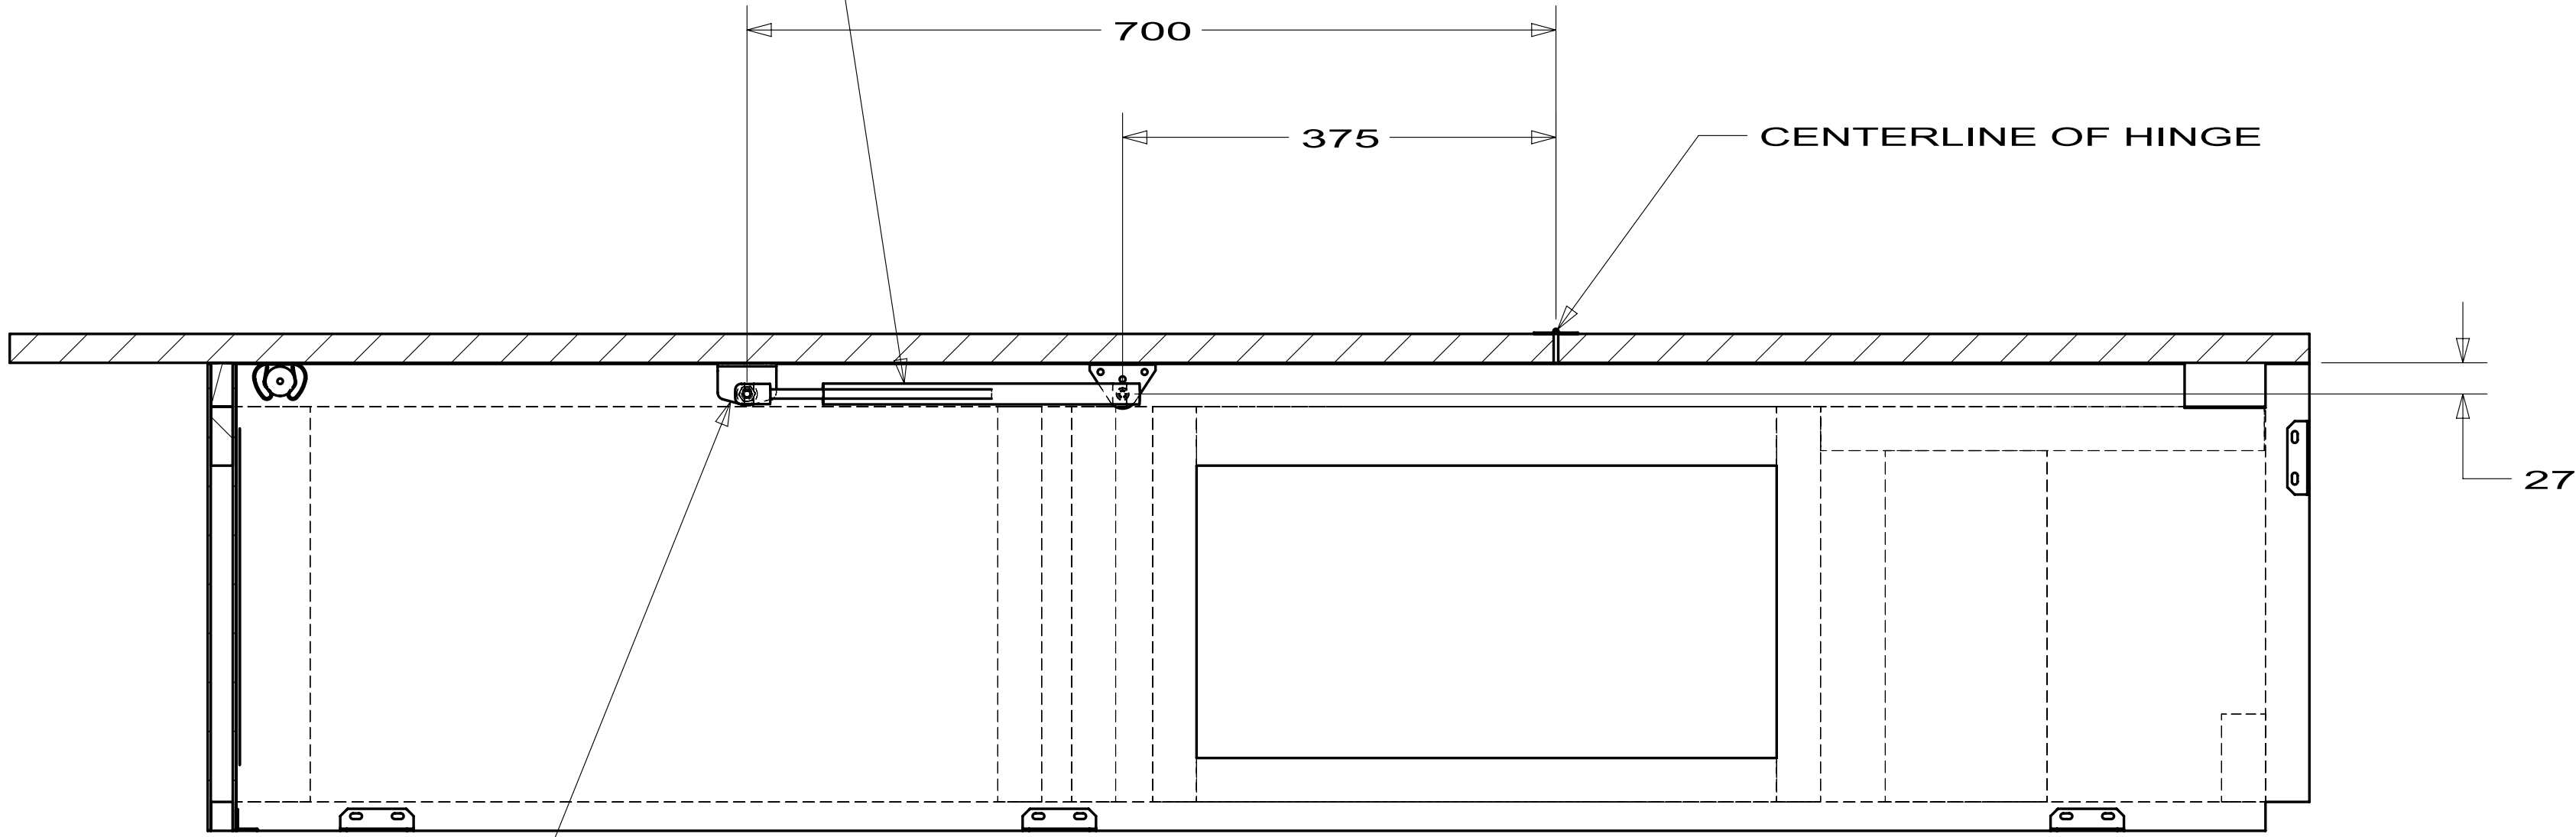

SECTION D-D

FASTEN TO
UNDERSIDE OF
BED BOARD

119267-10-02A			
KEY	PART NUMBER	U/M DESCRIPTION	VENDOR NO.
	119267-04-700	EA FILTER-GREASE	BOO2
	119267-04-704	EA LIGHT COVER-F/MOD R1480/1850	FANGKB009MRYO
	119267-10-700	EA BRACKET/MOUNTING	FANGTB005MRY0
	119267-15-700	EA SUPPORT - F/GLASS TRAY	FROLPB025MRKO

119267-12-02A			
KEY	PART NUMBER	U/M DESCRIPTION	VENDOR NO.
	119267-04-700	EA FILTER-GREASE	BOO2
	119267-04-703	EA PLATE - MOUNTING	FANGTB003MRY0
	119267-04-704	EA LIGHT COVER-F/MOD R1480/1850	FANGKB009MRYO
	119267-04-705	EA SCREW	LX-BZB011MREO
	119267-12-701	EA SUPPORT - F/GLASS TRAY	FROLPB020MRKO
	119267-12-702	EA RACK - HIGH	FAMI-B006MR0
	119267-12-703	EA RACK - LOW	FAMI-B005MR0
	119267-12-704	EA LOUVER - EXHAUST	PDIF-BO13MRKO


119267-15-01A			
KEY	PART NUMBER	U/M DESCRIPTION	VENDOR NO.
	119267-04-700	EA FILTER-GREASE	BOO2
	119267-15-700	EA SUPPORT - F/GLASS TRAY	FROLPB025MRKO
	119267-15-701	EA TRAY - GLASS	NTNT-A10WREZ

119267-17-01A			
KEY	PART NUMBER	U/M DESCRIPTION	VENDOR NO.
	119267-04-700	EA FILTER-GREASE	BOO2
	119267-04-703	EA PLATE - MOUNTING	FANGTB003MRY0
	119267-17-700	EA TURNTABLE-GLASS	NTNT-A114WREZ

KEY	PART NUMBER	U/M	DESCRIPTION	VENDOR NO.
1	125242-06-703	EA	LINER-DOOR/UPR RH/PANEL TYPE	627942
2	125242-05-701	EA	BIN - DOOR SHELF	628686
3	125242-02-701	EA	HANDLE(CONTOUR)TOP RH LWR LH,	621106
4	125242-06-701	EA	RETAINER/PANEL-UPR DR RH/LH	627947
	125242-02-722	EA	LATCH-STORAGE DR/BLK POINTED	619374
CONTACT WINNEBAGO PART SALES FOR UNLISTED COMPONENT(S)				

125242-06-01A


VENDOR NO.

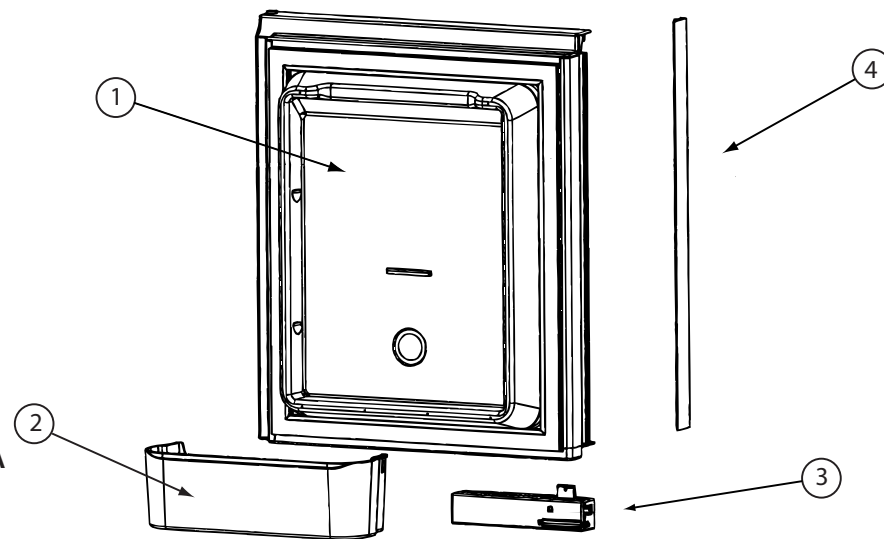

KEY	PART NUMBER	U/M	DESCRIPTION	VENDOR NO.
1	125242-06-704	EA	LINER-DOOR/UPR LH/PANEL TYPE	627941
2	125242-05-701	EA	BIN - DOOR SHELF	628686
3	125242-02-700	EA	HANDLE(CONTOUR)TOP LH BTM RH	621107
4	125242-06-701	EA	RETAINER/PANEL-UPR DR RH/LH	627947
	125242-02-722	EA	LATCH-STORAGE DR/BLK POINTED	619374
CONTACT WINNEBAGO PART SALES FOR UNLISTED COMPONENT(S)				

125242-06-01A (CONTINUED)

VENDOR NO.

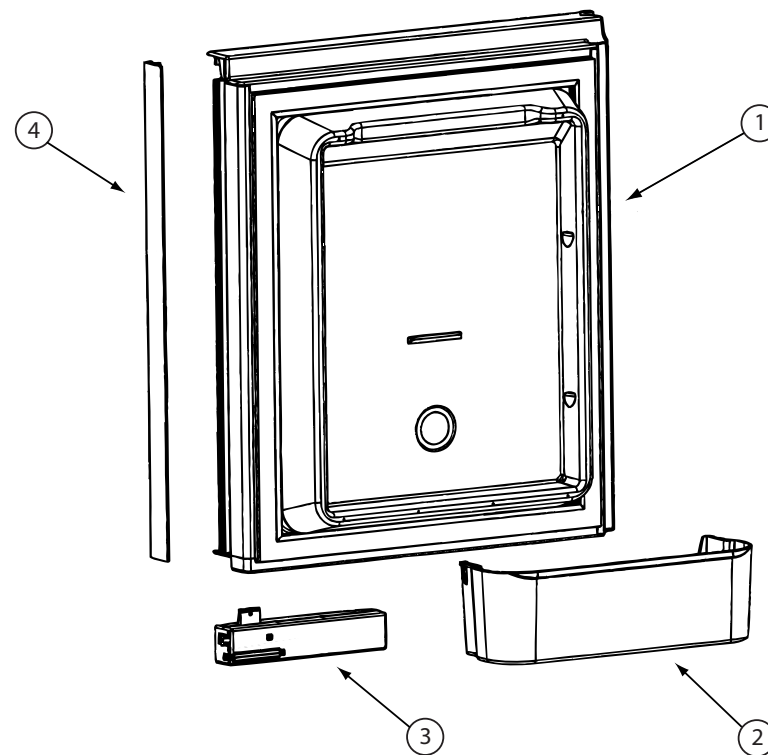

KEY PART NUMBER

1	125242-06-705
2	125242-05-701
3	125242-06-700
4	125242-02-700
	125242-02-722

U/M DESCRIPTION


EA	LINER-DOOR/LWR RH/PANEL TYPE
EA	BIN - DOOR SHELF
EA	RETAINER/PANEL-LWR DR RH/LH
EA	HANDLE(CONTOUR)TOP LH BTM RH
EA	LATCH-STORAGE DR/BLK POINTED

125242-06-01A (CONTINUED)

VENDOR NO.

627944
628686
627948
621107
619374

CONTACT WINNEBAGO PART SALES FOR UNLISTED COMPONENT(S)

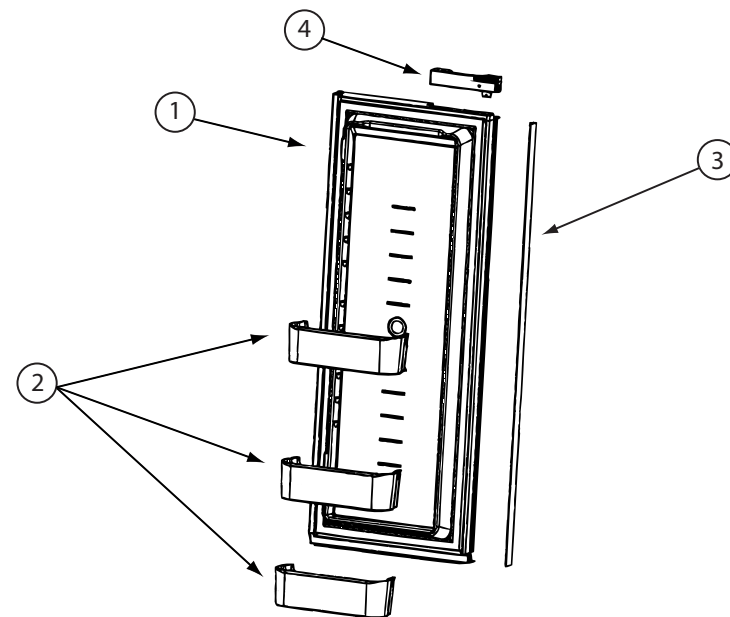

KEY PART NUMBER

1	125242-06-706
2	125242-05-701
3	125242-05-730
4	125242-06-700
5	125242-02-701
	125242-02-722

U/M DESCRIPTION


EA	LINER-DOOR/LWR LH/PANEL TYPE
EA	BIN - DOOR SHELF
EA	FLAPPER REPLACE SERV. KIT
EA	RETAINER/PANEL-LWR DR RH/LH
EA	HANDLE(CONTOUR)TOP RH LWR LH
EA	LATCH-STORAGE DR/BLK POINTED


125242-06-01A (CONTINUED)

VENDOR NO.

627943
628686
631366
627948
621106
619374


CONTACT WINNEBAGO PART SALES FOR UNLISTED COMPONENT(S)

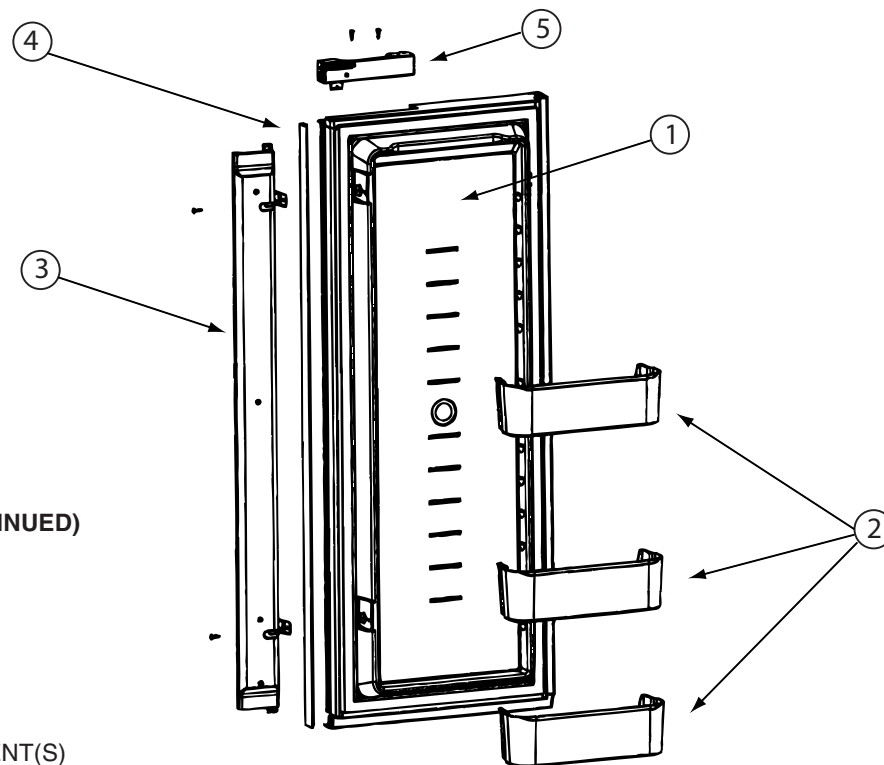

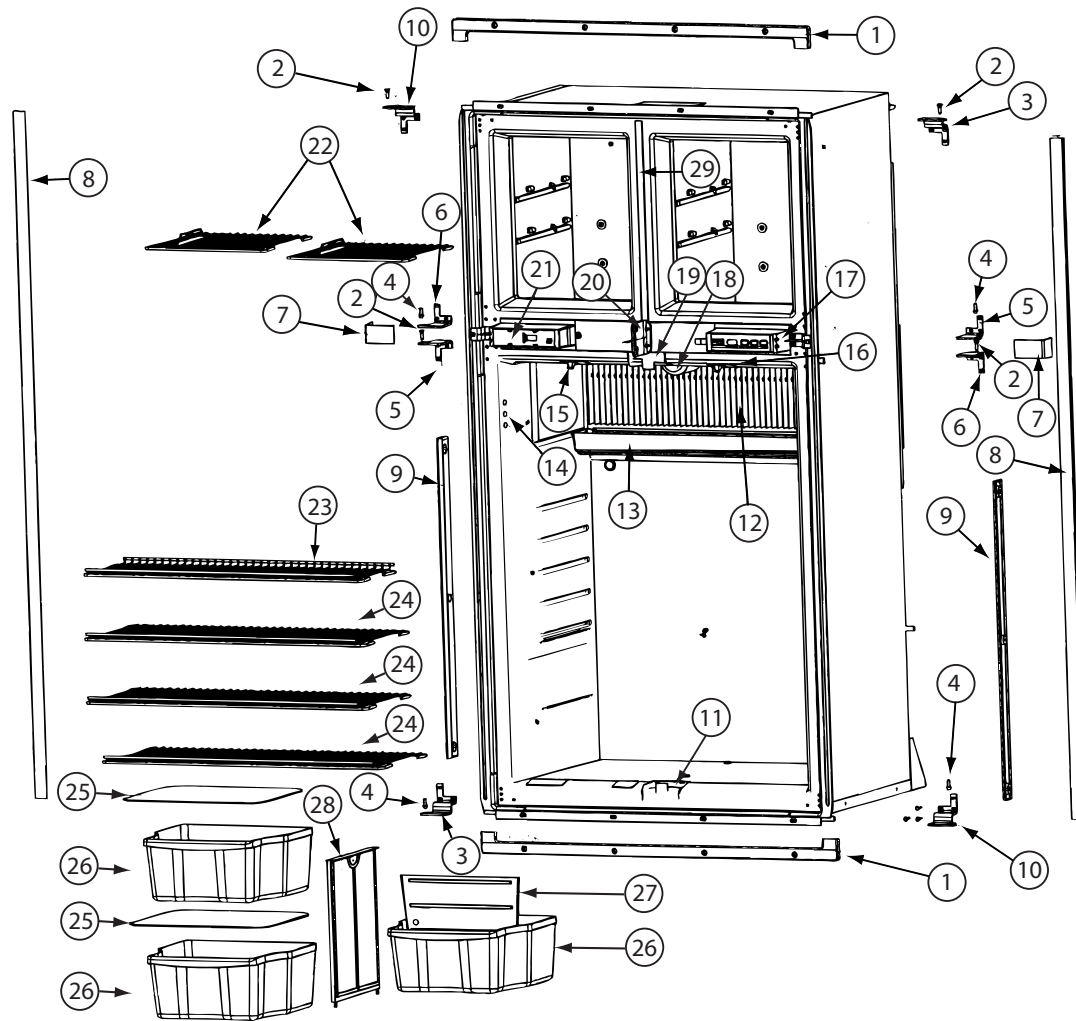


125242-06-01A

125242-06-01A (CONTINUED)			
KEY	PART NUMBER	U/M DESCRIPTION	VENDOR NO.
1	125242-01-767	EA KIT INSTALL(U TRIM PCS)HDW	623528
2	125242-03-715	EA HINGE PIN/UPR-WRAPPED DOORS	623899
3	125242-05-707	EA HINGE-OUTER/UPPER RH/LWR LH	628946
4	113737-01-710	EA PIN-HINGE, BOTTOM	61550722
5	125242-05-708	EA HINGE-INNER/UPPER RH/LWR LH	624363
6	125242-05-709	EA HINGE-INNER/UPPER LH/LWR RH	624364
7	125242-05-710	EA COVER - HINGE	627955
8	125242-01-766	EA TRIM-LT/RT HAND-SCREW ON	623254
9	125242-02-720	EA RETAINER/SHELF(SER#926685 UP	622033
10	125242-05-711	EA HINGE-OUTER/UPPER LH/LWR RH	628945
11	125242-06-702	EA GUIDE BLOCK-FLAPPER/BTM/BLK	631360
12	125242-05-713	EA FINS	618785
13	125242-01-712	EA DRIP TRAY	618774
14	125242-02-741	EA PROBE - CONTACT/LARGE	620689
15	125242-01-768	EA SWITCH - DOOR LIGHT	623918
16	125242-02-706	EA LAMP/WIRE ASM/SER#849677 UP	620871
17	125242-05-706	EA CONTROL ASM - OPTICAL	629113
18	125242-02-708	EA COVER/LAMP BRACKET	621827
19	125242-05-714	EA GUIDE BLOCK-FLAPPER/TOP/BLK	629111
21	125242-05-716	EA BOX/FRONT - DUMMY	624366
22	125242-01-725	EA SHELF-FREEZER (WIRE)	618847
23	125242-01-727	EA SHELF-WIRE (SHORT)	618849
24	125242-01-726	EA SHELF-WIRE (LONG)	618848
25	125242-01-706	EA COVER-CRISPER	618757
26	125242-05-717	EA BIN - BOTTLE/CRISPER	628688
27	125242-05-718	EA DIVIDER - BOTTLE/CRISPER	628694
28	125242-01-749	EA SUPPORT - WALL	618840
29	125242-02-741	EA STRIP-FREEZER-BLACK	625210 #1291391 &UP
	084880-03-705	EA BRACKET-LIGHT-INTERIOR	61629722
	084880-03-706	EA BULB-LAMP	61628922
	120075-01-714	EA PLUG-HOLE (BLACK)	618170
	125242-05-725	EA PLATE - F/DUMMY BOX	628460
	125242-05-730	EA FLAPPER REPLACE SERV. KIT	631366
		CONTACT WINNEBAGO PART SALES FOR UNLISTED COMPONENT(S)	

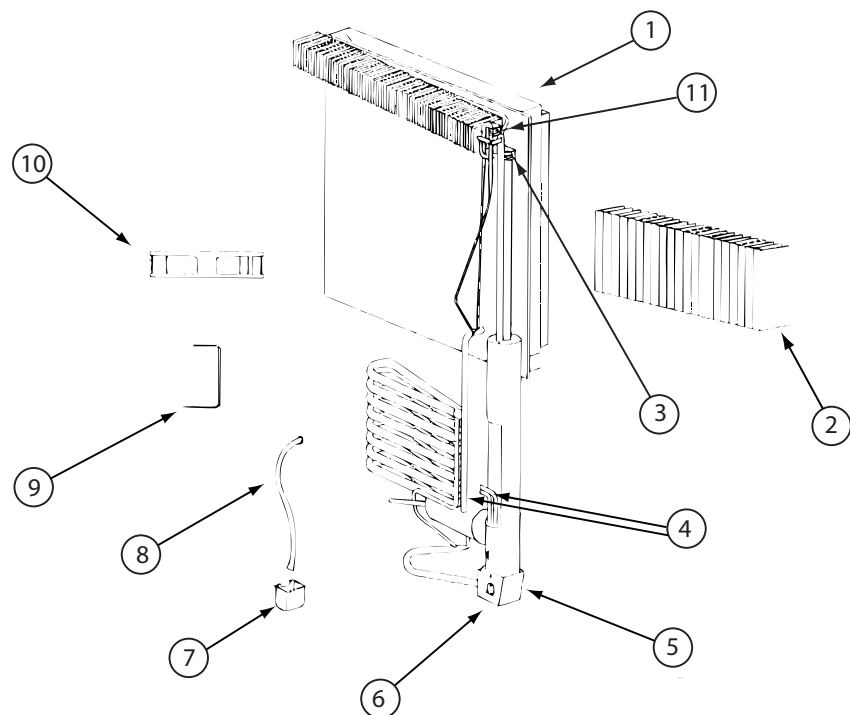


125242-06-01A (CONTINUED)
VENDOR NO.

KEY	PART NUMBER	U/M	DESCRIPTION	VENDOR NO.
1	125242-01-772	EA	COOLING UNIT-1200-8835499 UP	630391
2	125242-05-713	EA	FINS	618785
4	125242-01-732	EA	HEATER AC - 225W/110VAC	618872
5	125242-01-739	EA	BASE-BURNER BOX	618902
6	125242-01-740	EA	COVER-BURNER BOX	618910
9	125242-05-721	EA	BRACKET-DC FAN-SN 914576 UP	628747
10	125242-05-722	EA	FAN-EXTRNL DC-SN 914576 UP	628685
11	113737-01-754	EA	THERMOSTAT (FAN 12V DC)	618093
	125242-01-742	EA	WIRE ASM.-BAFFLE 55.15"	618915
	125242-05-728	EA	SWITCH-THERMAL (RPL KIT)	630037
	125242-05-729	EA	SWITCH-THERMAL (RPL KIT)	630103
CONTACT WINNEBAGO PART SALES FOR UNLISTED COMPONENT(S)				

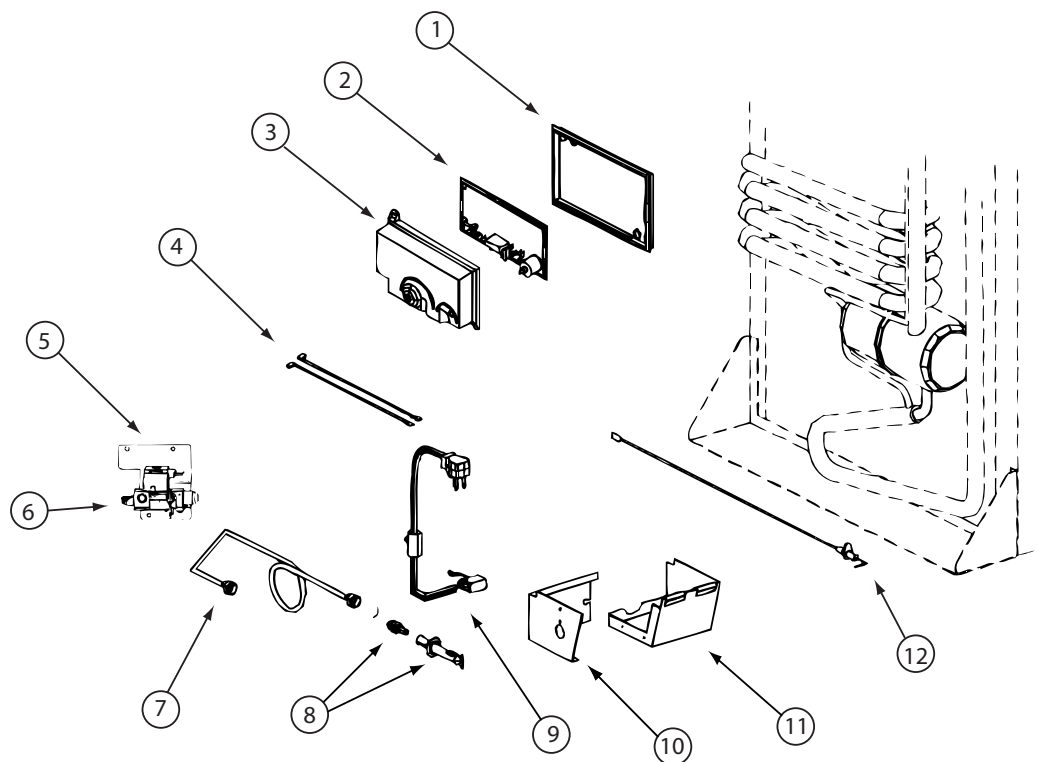


125242-03-02A, 125242-05-02A, 125242-06-01A (CONTINUED)

KEY	PART NUMBER	U/M	DESCRIPTION	VENDOR NO.
1	121569-08-701	EA	BASE - POWER BOARD	628674
2	121568-06-709	EA	BOARD/POWER-N611/N822F/1201	628661
3	121569-08-702	EA	COVER-POWER BOARD	628677
4	125242-02-709	EA	WIRE/WHITE/9"/GAS VALVE	621448
6	121569-08-703	EA	GAS VALVE - SOLENOID	628741
7	125242-05-723	EA	BURNER TUBE	624683
8	125242-02-743	EA	BURNER ORF ADAP-7 SLOT BRNR	629013
9	125242-03-732	EA	CORD - AC POWER- W/ICE MAKER	618406
10	125242-01-740	EA	COVER-BURNER BOX	618910
11	125242-01-739	EA	BASE-BURNER BOX	618902
12	104137-06-715	EA	ELECTRODE-SPARK/SENSOR, SGL	61692222
CONTACT WINNEBAGO PART SALES FOR UNLISTED COMPONENT(S)				

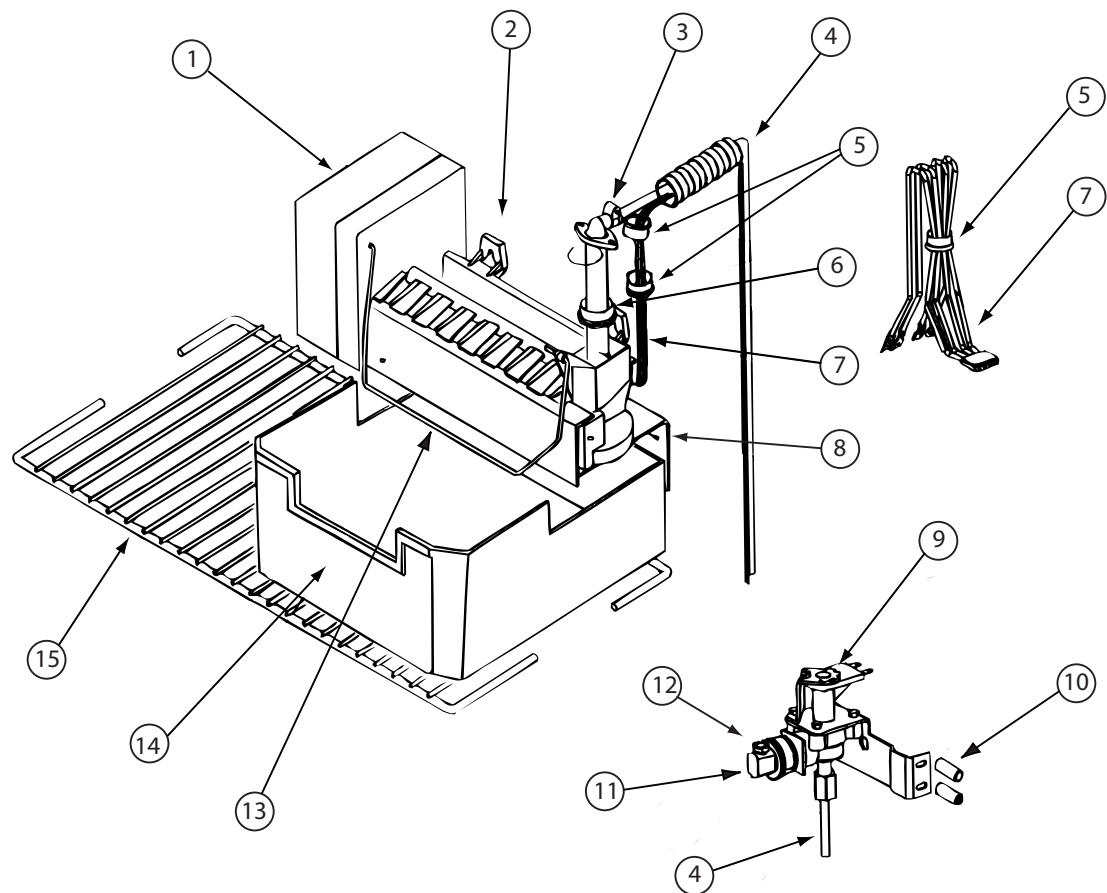


125242-03-02A, 125242-05-02A, 125242-06-01A (CONTINUED)

KEY	PART NUMBER	U/M	DESCRIPTION	VENDOR NO.
2	094039-07-706	EA	ICE MAKER W/O PLATES	61656522
4	125242-05-724	EA	WATER TUBE/HEATER ASM	621429
6	120075-03-706	EA	FITTING WATER LINE	620039
8	125242-01-737	EA	BRACKET-MOUNTING (ICE MAKER)	618894/620890
9	120075-03-701	EA	WATER VALVE - W/BRACKET	618253
11	094039-07-707	EA	GARDEN HOSE ADAP W/BRASS NUT	61679622
12	094039-07-708	EA	NUT - COMPRESSION	622991
13	120075-03-703	EA	ARM-SHUT OFF	61656922
14	125242-01-716	EA	ICE BIN	618803
15	125242-01-725	EA	SHELF-FREEZER (WIRE)	618847
	120075-09-703	EA	THERMOSTAT	620240
CONTACT WINNEBAGO PART SALES FOR UNLISTED COMPONENT(S)				

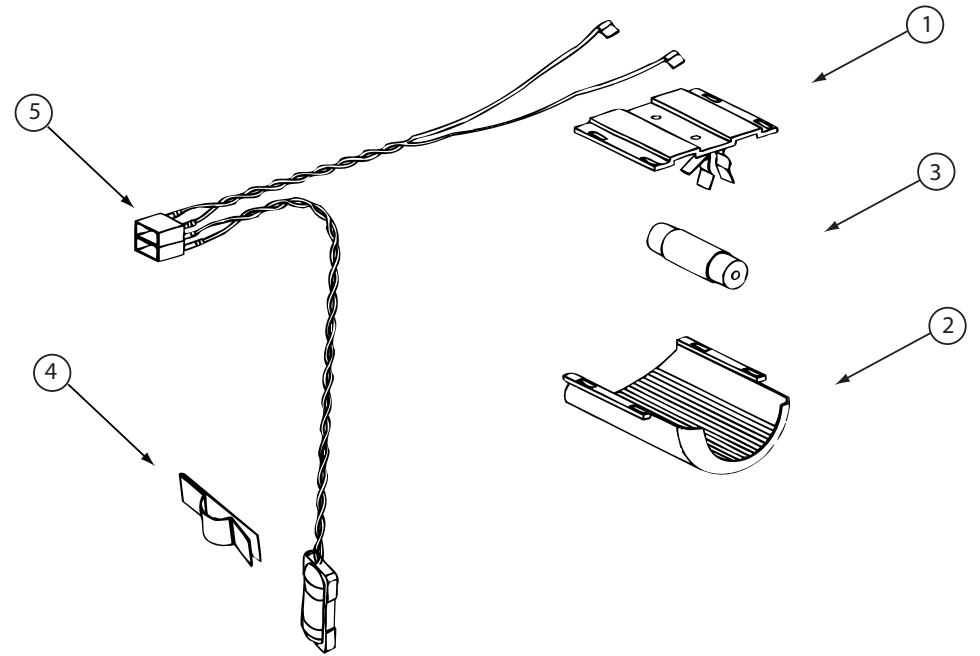

125242-03-02A, 125242-05-02A, 125242-06-01A (CONTINUED)


KEY	PART NUMBER	U/M	DESCRIPTION	VENDOR NO.
1	084880-03-705	EA	BRACKET-LIGHT-INTERIOR	61629722
2	125242-02-708	EA	COVER/LAMP BRACKET	621827
3	084880-03-706	EA	BULB-LAMP	61628922
4	084880-01-760	EA	CLIP (THERMISTER)	61689122
5	125242-02-706	EA	LAMP/WIRE ASM/SER#849677 UP	620871

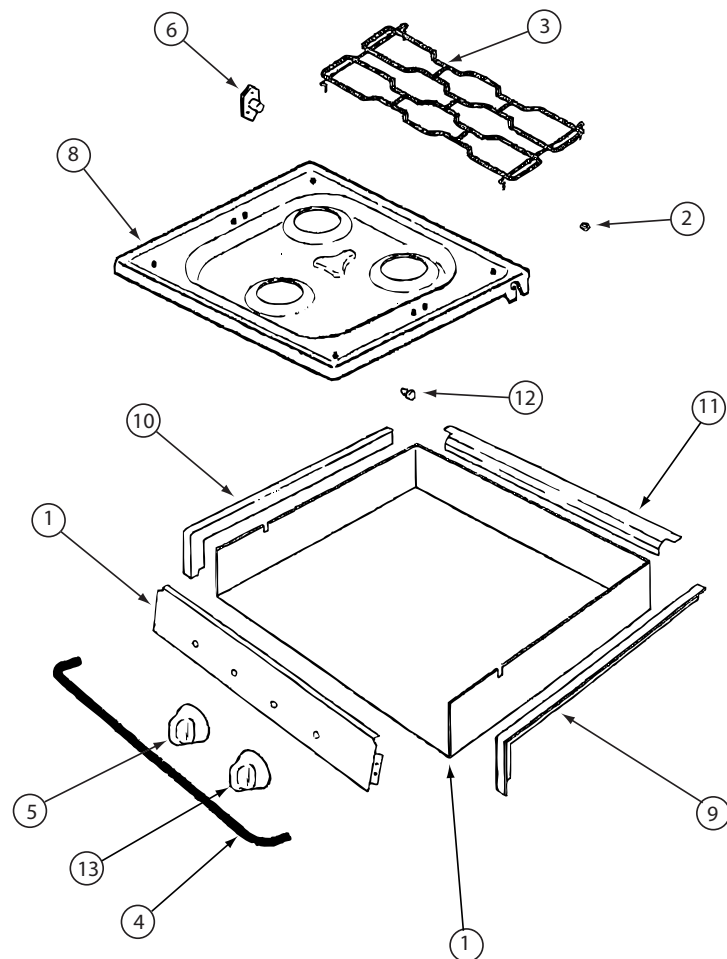

135065-03-01A, 135065-03-03A, 135065-04-01A

KEY	PART NUMBER	U/M	DESCRIPTION	VENDOR NO.
2	102020-01-709	EA	BUMPER-GRATE	8007-P020-60
3	135065-03-703	EA	GRATE - BLACK(SEALED BURNER)	74007304
4	114030-02-700	EA	GUARD/FABRIC - TOWEL BAR	3609F006-70
5	128728-01-701	EA	KNOB - BURNER - REAR	74003941
5	128728-01-702	EA	KNOB - BURNER - FRONT	74003942
6	128728-01-703	EA	PIN/T-NUT F/HINGE	7103P109-60
7	135065-03-704	EA	PANEL - MANIFOLD (BLACK)	74007330
8	128728-01-705	EA	TOP - MAIN - BLACK	74003928
8	135065-03-715	EA	TOP - MAIN - STAINLESS STEEL	74007299
9	114030-01-704	EA	TRIM - RIGHT/BLACK TEXTURED	74002839
10	114030-01-705	EA	TRIM - LEFT/BLACK TEXTURED	74002840
11	114030-01-706	EA	TRIM - REAR/BLACK TEXTURED	74002841
12	102020-01-724	EA	BUMPER-MAIN TOP	8003P008-60
13	128728-01-707	EA	KNOB - IGNITOR	74003944

CONTACT WINNEBAGO PART SALES FOR UNLISTED COMPONENT(S)

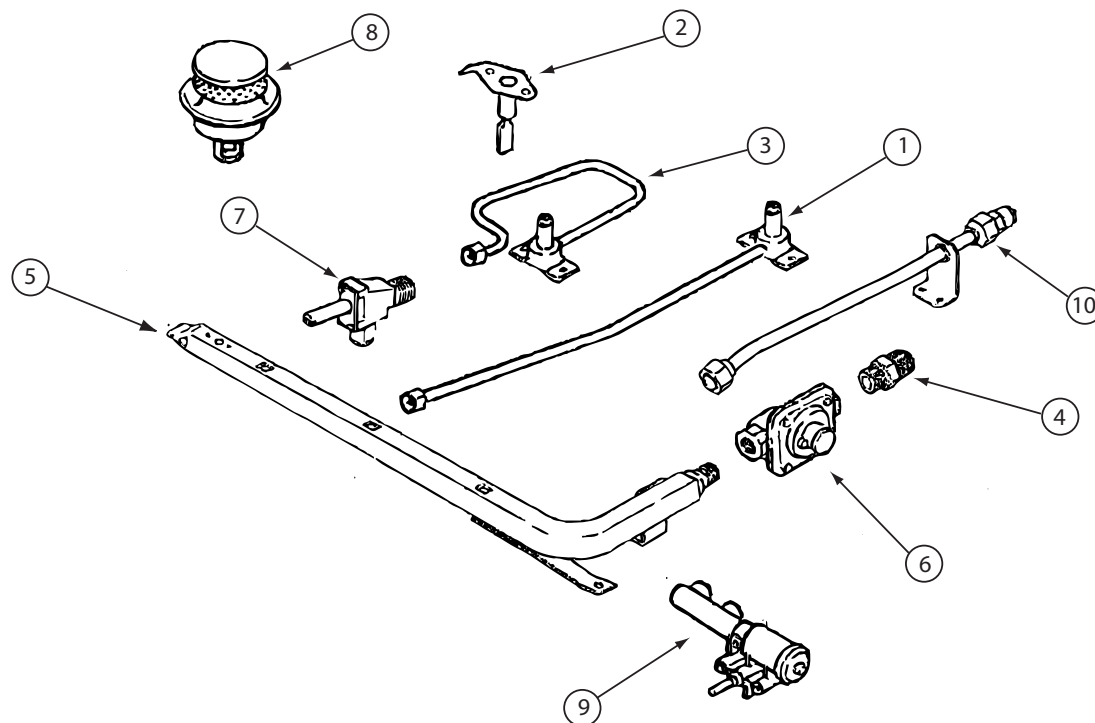


135065-03-01A, 135065-03-03A, 135065-04-01A (CONTINUED)


KEY	PART NUMBER	U/M	DESCRIPTION	VENDOR NO.
1	128728-01-708	EA	FITTING W/ORFICE/TUBE - REAR	74003931
2	135065-01-701	EA	IGNITOR/PORCELAIN-TOP BURNER	74004053
3	128728-01-710	EA	FITTING W/ORFICE/TUBE - FRT	74003930
4	135065-03-700	EA	FITTING - HALF UNION	74004234
5	135065-01-702	EA	PIPE/MANIFOLD	74004642
6	126023-02-703	EA	REGULATOR - PRESSURE	74004235
7	135065-01-703	EA	VALVE/BURNER - REAR	74004643
7	135065-01-704	EA	VALVE/BURNER-FRT-HI	74004644
7	135065-03-701	EA	SCREW - VALVE	71003231
8	135065-03-702	EA	SEALED BURNER ASM.(BLACK) RV	74003967
9	128728-01-716	EA	IGNITOR - F/BURNERS	74003946
9	128728-01-717	EA	WIRES - IGNITOR	74003947

151277-03-01A, 151279-01-01A, 151279-02-01A/02A, 151279-03-01A

KEY	PART NUMBER	U/M	DESCRIPTION	VENDOR NO.
1	151279-02-700	EA	BURNER - OVEN - W/SHUTTER	74009853
2	128728-01-708	EA	FITTING W/ORFICE/TUBE - REAR	74003931
3	128728-01-710	EA	FITTING W/ORFICE/TUBE - FRT	74003930
4	102020-01-709	EA	BUMPER-GRATE	8007P020-60
5	135065-03-703	EA	GRATE - BLACK(SEALED BURNER)	74007304
6	135065-03-702	EA	SEALED BURNER ASM.(BLACK) RV	74003967
7	128728-01-701	EA	KNOB - BURNER - REAR	74003941 (1 PER)
7	128728-01-702	EA	KNOB - BURNER - FRONT	74003942
8	151279-02-701	EA	KNOB - THERMOSTAT - BLACK	74009858
9	112881-04-706	EA	PILOT-OVEN (151279-01-01A ONLY)	74006334
9	151279-01-700	EA	PILOT-BURNER-16" (151279-01-01A ONLY)	74009852
9	151279-02-705	EA	PILOT - OVEN - 22" SERIES	74010544
10	151279-02-702	EA	PIPE - MANIFOLD	74009856
11	112881-03-701	EA	REGULATOR KIT W/FITTINGS	12001285
11	126023-02-703	EA	REGULATOR - PRESSURE	74004235
13	102020-01-724	EA	BUMPER-MAIN TOP	8003P008-60
14	151279-02-703	EA	THERMOSTAT	74009855
15	128728-01-705	EA	TOP - MAIN - BLACK	74003928
15	135065-03-715	EA	TOP - MAIN - STAINLESS STEEL	74007299
15	151277-03-705	EA	TOP-MAIN SNGL GRT/SEALED-BLK	2001F300-09
16	151279-02-704	EA	ELBOW BLOCK ASM (VALVE-OVEN)	74009864
17	135065-01-703	EA	VALVE/BURNER - REAR	74004643
17	135065-01-704	EA	VALVE/BURNER-FRT-HI	74004644
18	135656-01-701	EA	MIXER/AIR	3411F003-34
19	135065-01-701	EA	IGNITOR/PORCELAIN-TOP BURNER	74004053
20	128728-01-716	EA	IGNITOR - F/BURNERS	74003946
20	128728-01-717	EA	WIRES - IGNITOR	74003947
21	128728-01-707	EA	KNOB - IGNITOR	74003944
22	135065-03-700	EA	FITTING - HALF UNION	74004234


CONTACT WINNEBAGO PART SALES FOR UNLISTED COMPONENT(S)

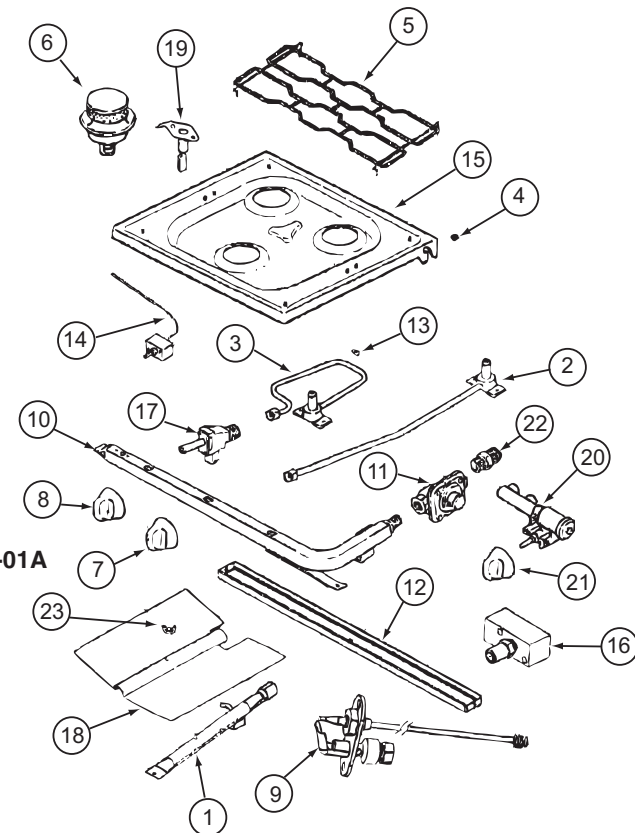

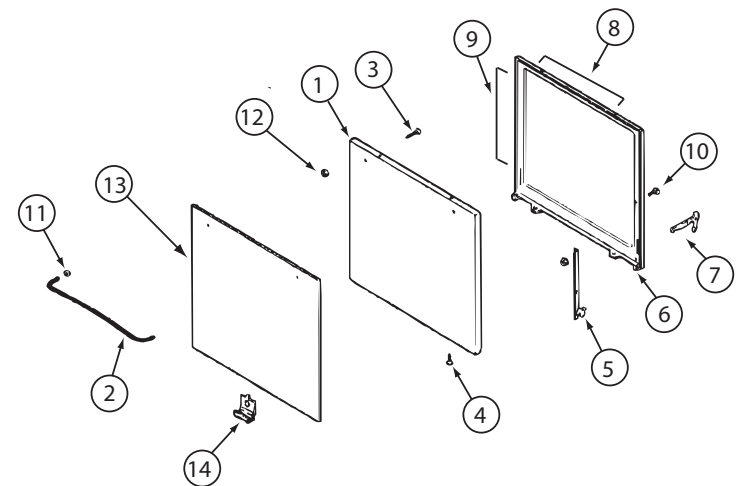


150778-01-01A, 151277-03-01A, 151279-02-01A, 151279-03-01A (CONTINUED)

KEY	PART NUMBER	U/M	DESCRIPTION	VENDOR NO.
1	126023-01-712	EA	PANEL - DOOR (BLACK)	74001190
2	128727-01-701	EA	HANDLE - OVEN DOOR	74003929
5	151277-01-704	EA	HINGE KIT-OVEN DR/LT	12400028
5	151277-01-705	EA	HINGE KIT-OVEN DR/RT	12400029
8	126023-01-732	EA	SEAL/OVEN DR TOP	7212P014-60
9	135066-03-714	EA	SEAL - OVEN DOOR SIDES	7212P039-60
10	151277-03-707	EA	DOOR LINING	74004228
13	102020-01-725	EA	GLASS OUTER	7902P266-60
14	126023-01-738	EA	CLIP - GLASS OVEN/BLACK	7112P093-60
CONTACT WINNEBAGO PART SALES FOR UNLISTED COMPONENT(S)				

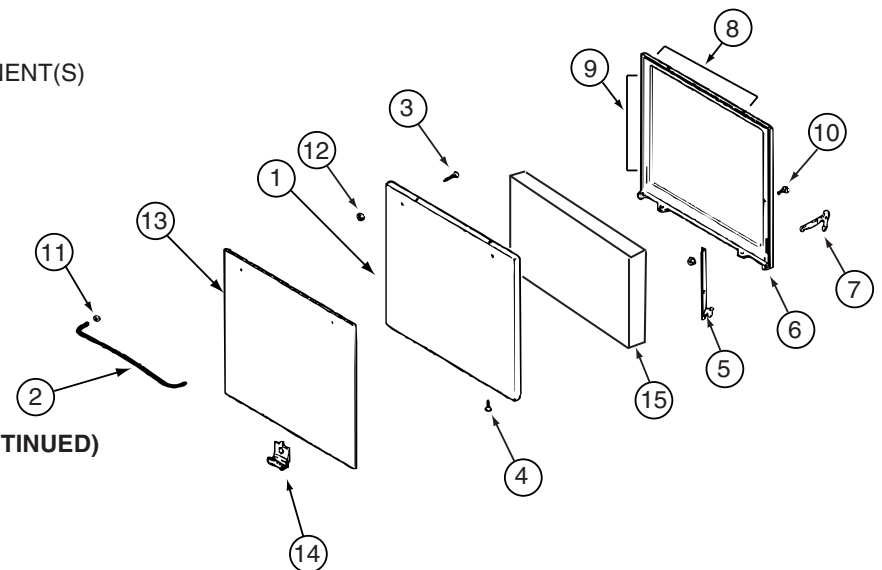

151279-02-02A (CONTINUED)





KEY	PART NUMBER	U/M	DESCRIPTION	VENDOR NO.
1	126023-01-712	EA	PANEL - DOOR (BLACK)	74001190
2	128727-01-701	EA	HANDLE - OVEN DOOR	74003929
8	126023-01-732	EA	SEAL/OVEN DR TOP	7212P014-60
9	135066-03-714	EA	SEAL - OVEN DOOR SIDES	7212P039-60
13	135066-03-702	EA	PANEL-DOOR - STAINLESS STEEL	74007313
CONTACT WINNEBAGO PART SALES FOR UNLISTED COMPONENT(S)				

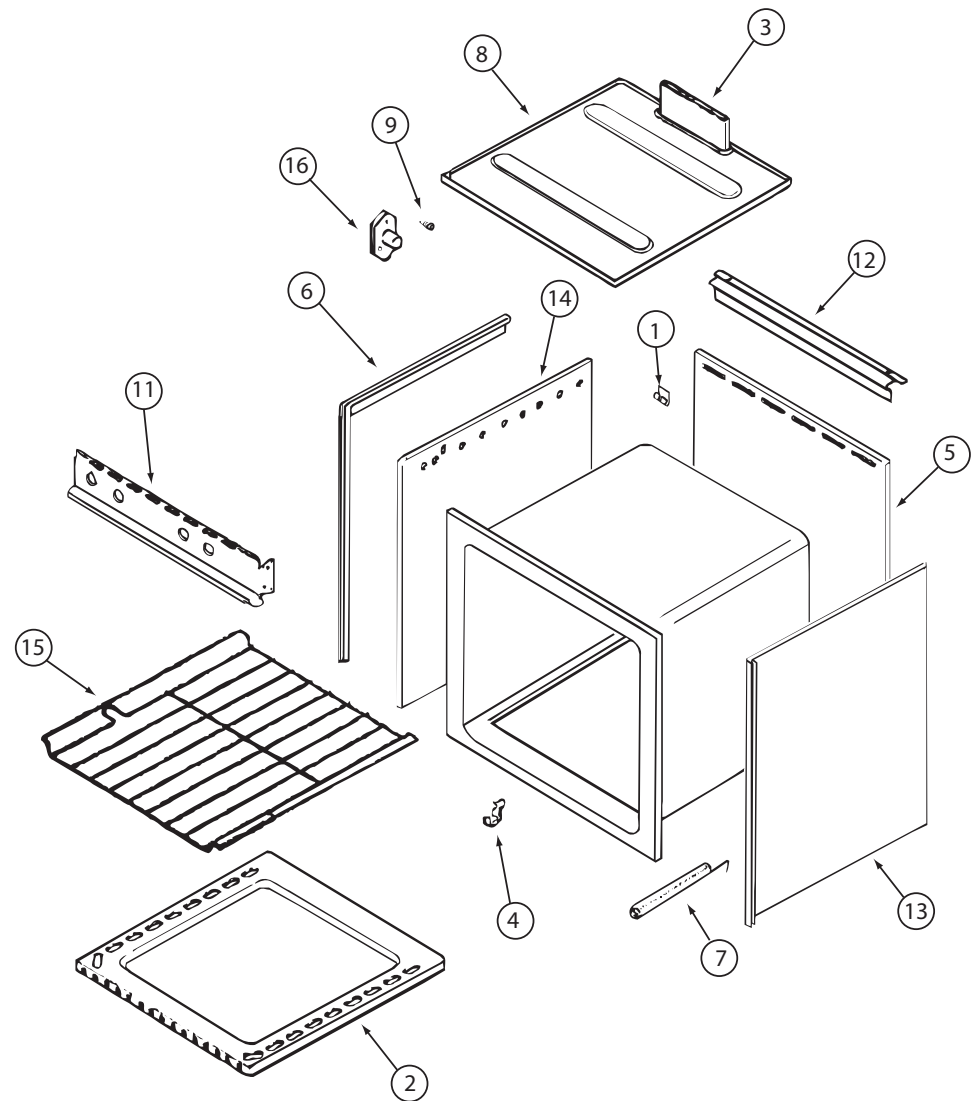


135066-03-01A/04A, 150778-01-01A, 151277-03-01A, 151279-02-01A/02A, 151279-03-01A (CONTINUED)

KEY	PART NUMBER	U/M	DESCRIPTION	VENDOR NO.
1	112881-03-702	EA	CLIP - MAIN TOP	74003998
2	126023-01-731	EA	BOTTOM - OVEN	2205F016-19
3	126023-01-718	EA	FLUE BOX ASSEMBLY	4006W075-80
6	126023-01-713	EA	TRIM - SIDE (RIGHT) BLACK	74002827
6	126023-01-714	EA	TRIM - SIDE (LEFT) BLACK	74002828
7	135066-03-708	EA	SPRING - OVEN DOOR	7803P053-60
9	128728-01-703	EA	PIN/T-NUT F/HINGE	7103P109-60
11	135066-03-701	EA	PANEL - MANIFOLD - BLACK	74007306
12	112881-01-721	EA	DEFLECTOR/FLUE-BLK-SEALED BR	74002829
15	126023-01-716	EA	RACK - OVEN	74003106

CONTACT WINNEBAGO PART SALES FOR UNLISTED COMPONENT(S)

 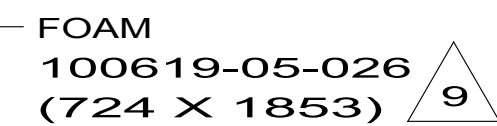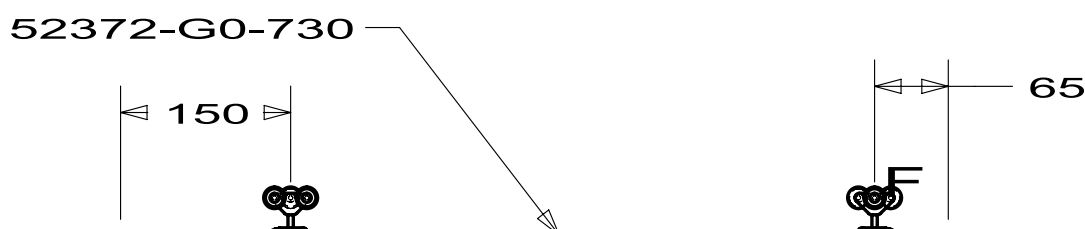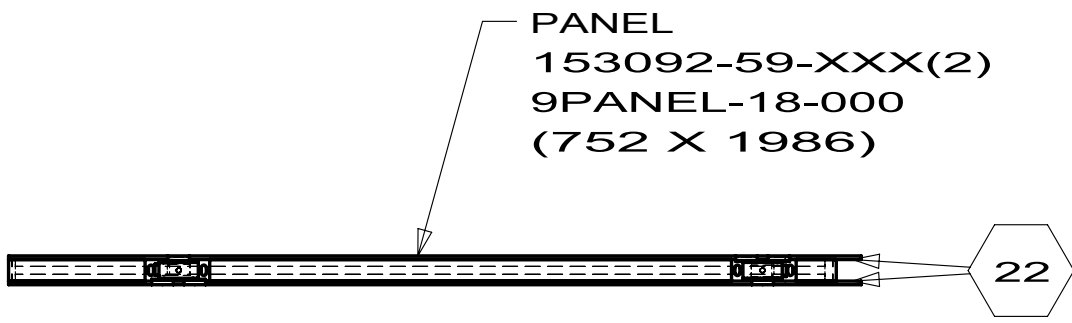




DETAIL K
PANEL ASM
153092-58

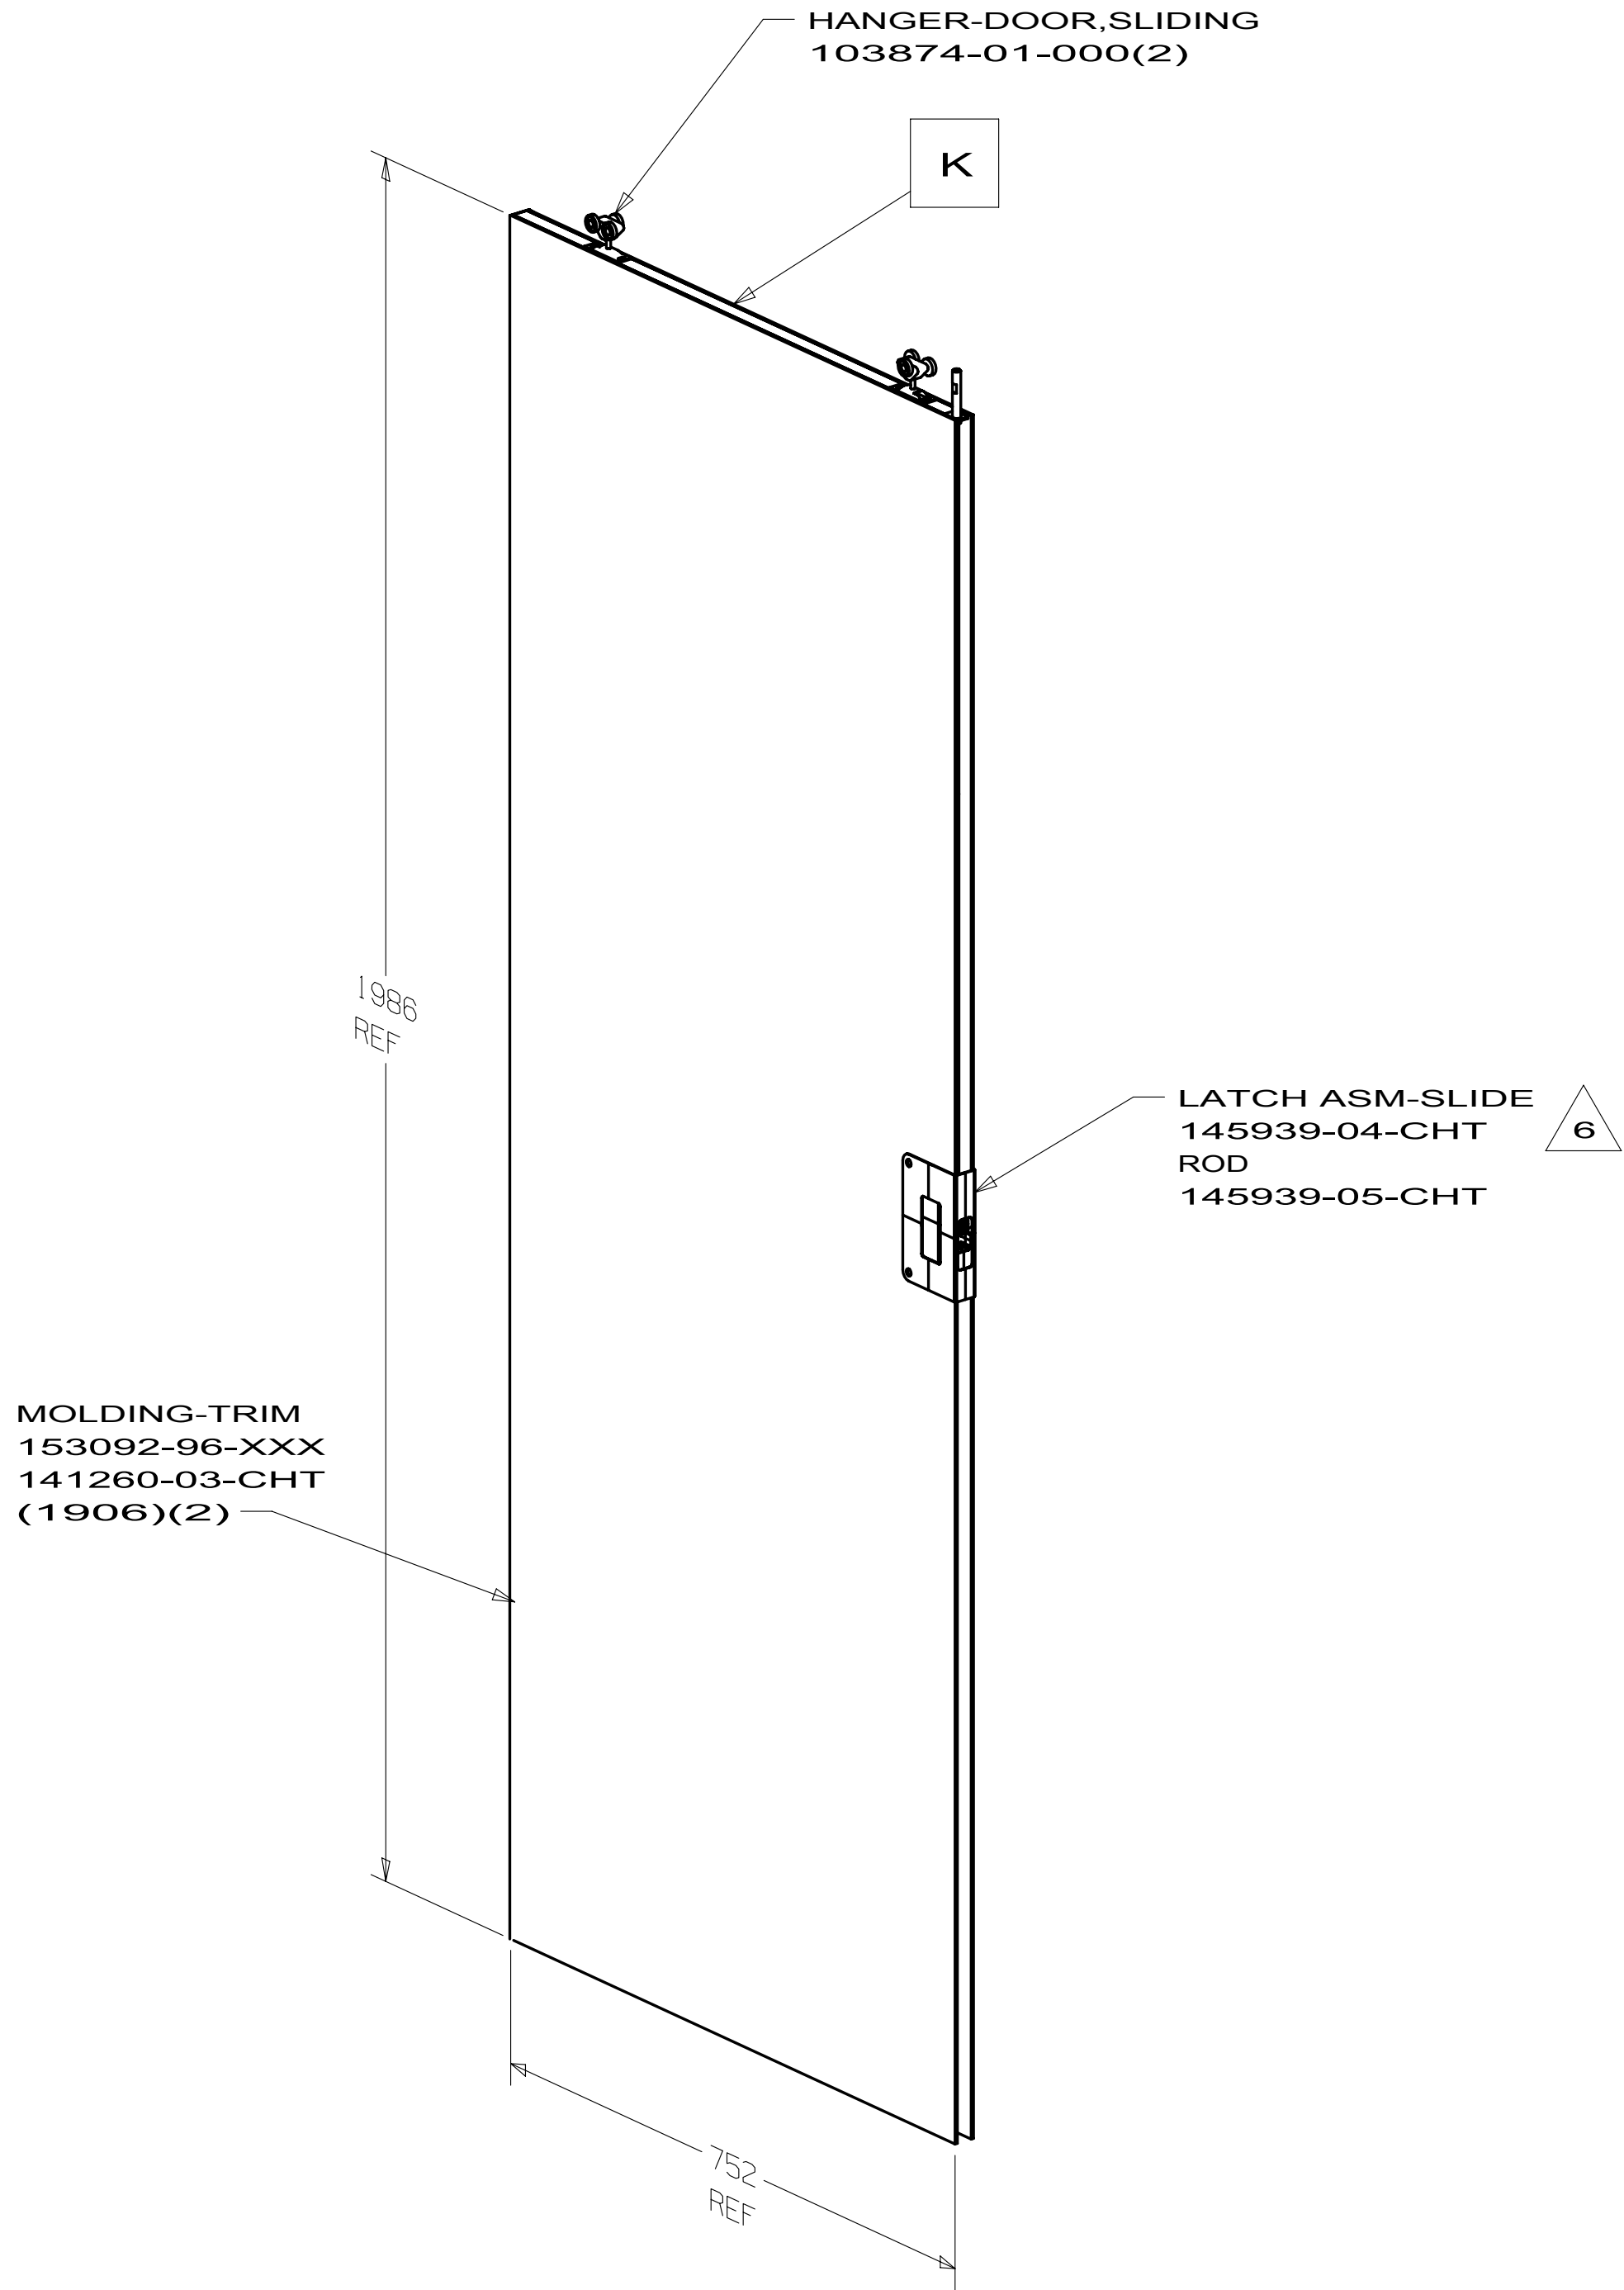

FIRST USED		
06 R-SERIES		
DO NOT SCALE DRAWING		
TITLE:		
DOOR ASM-SLIDING		
SHEET 2	PART NO 153092	REV

153092-12-XXX
P34Y
W/O LATCH

MOLDING
153092-91-XXX
141260-03-CHT
(1986)(2)

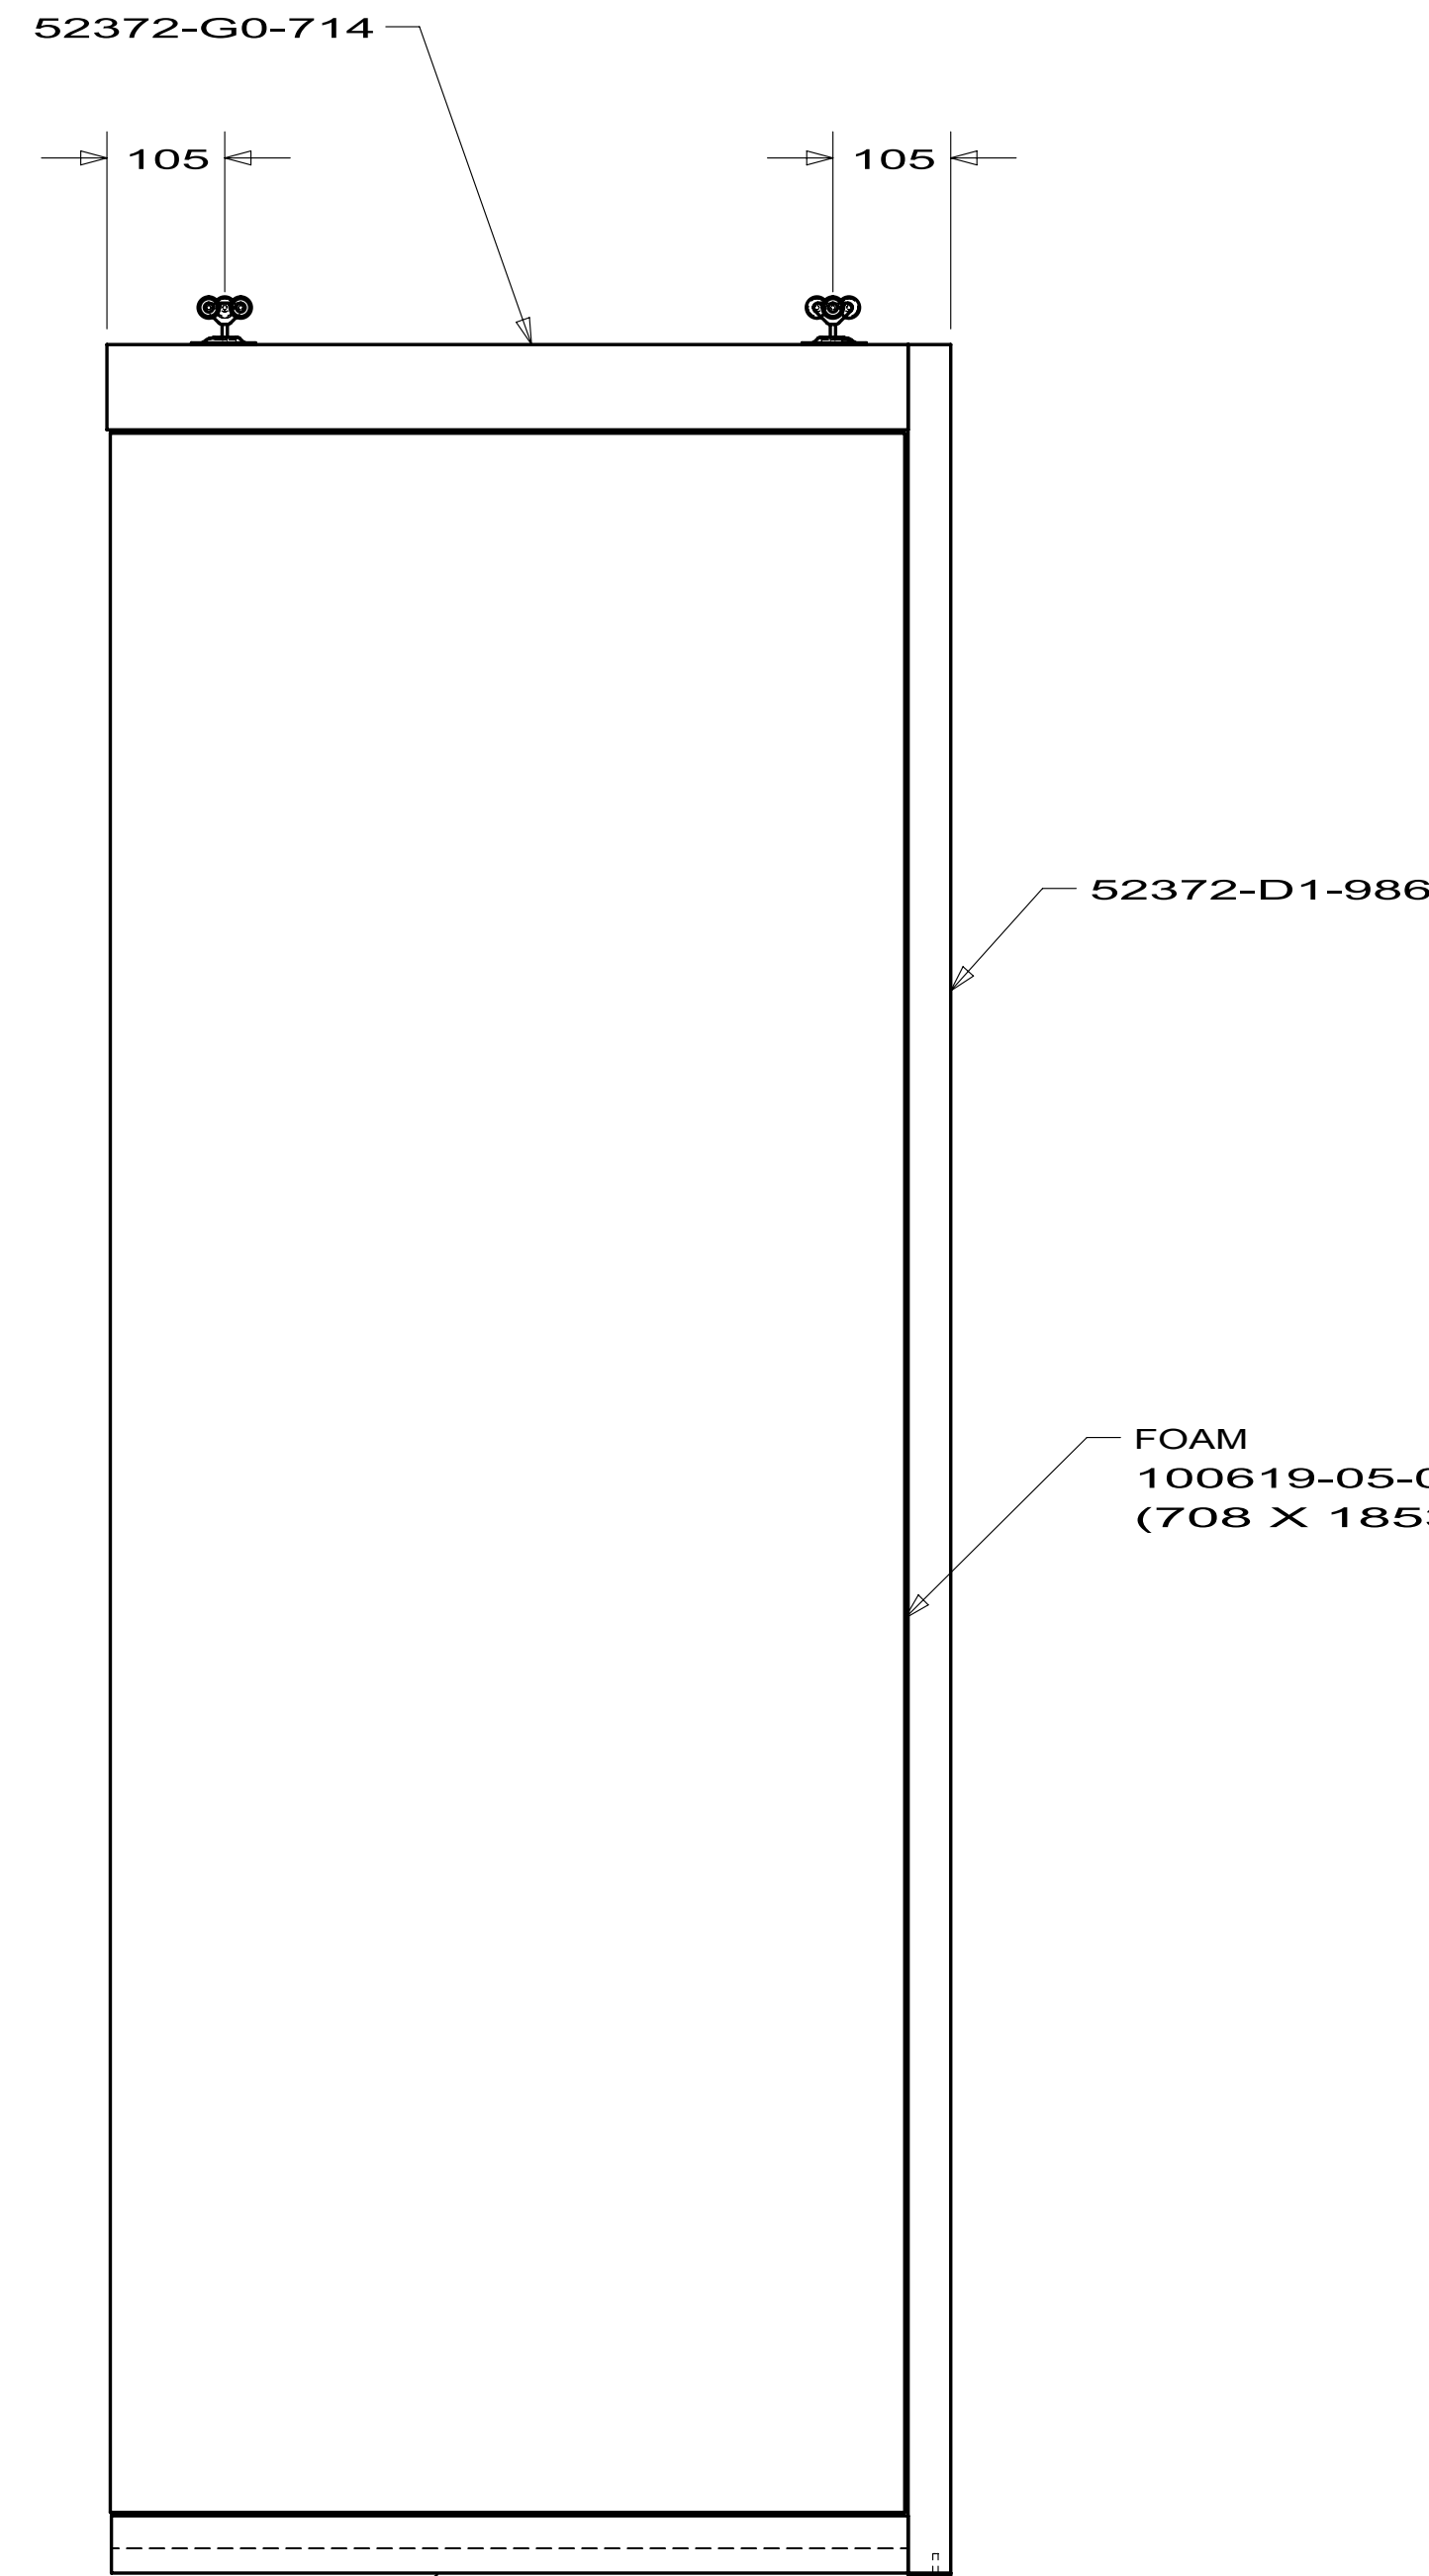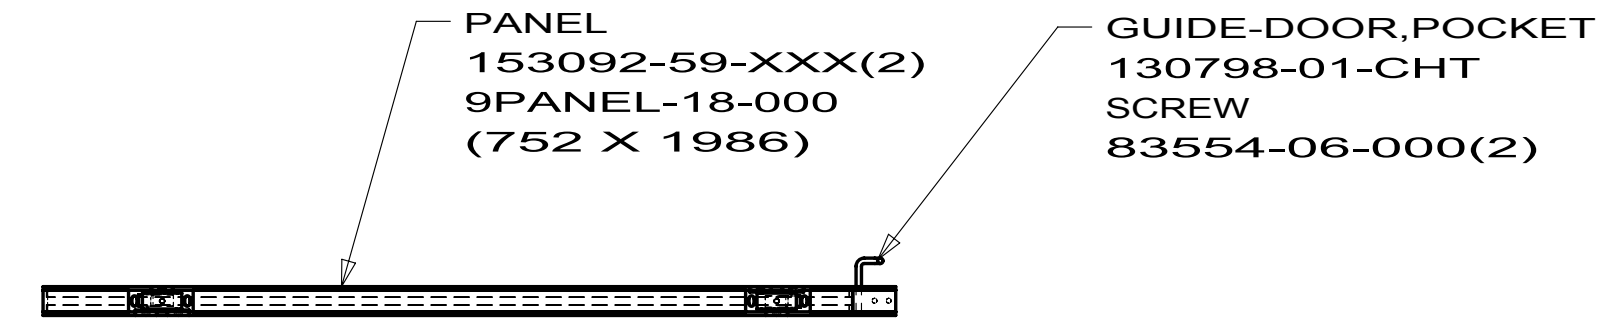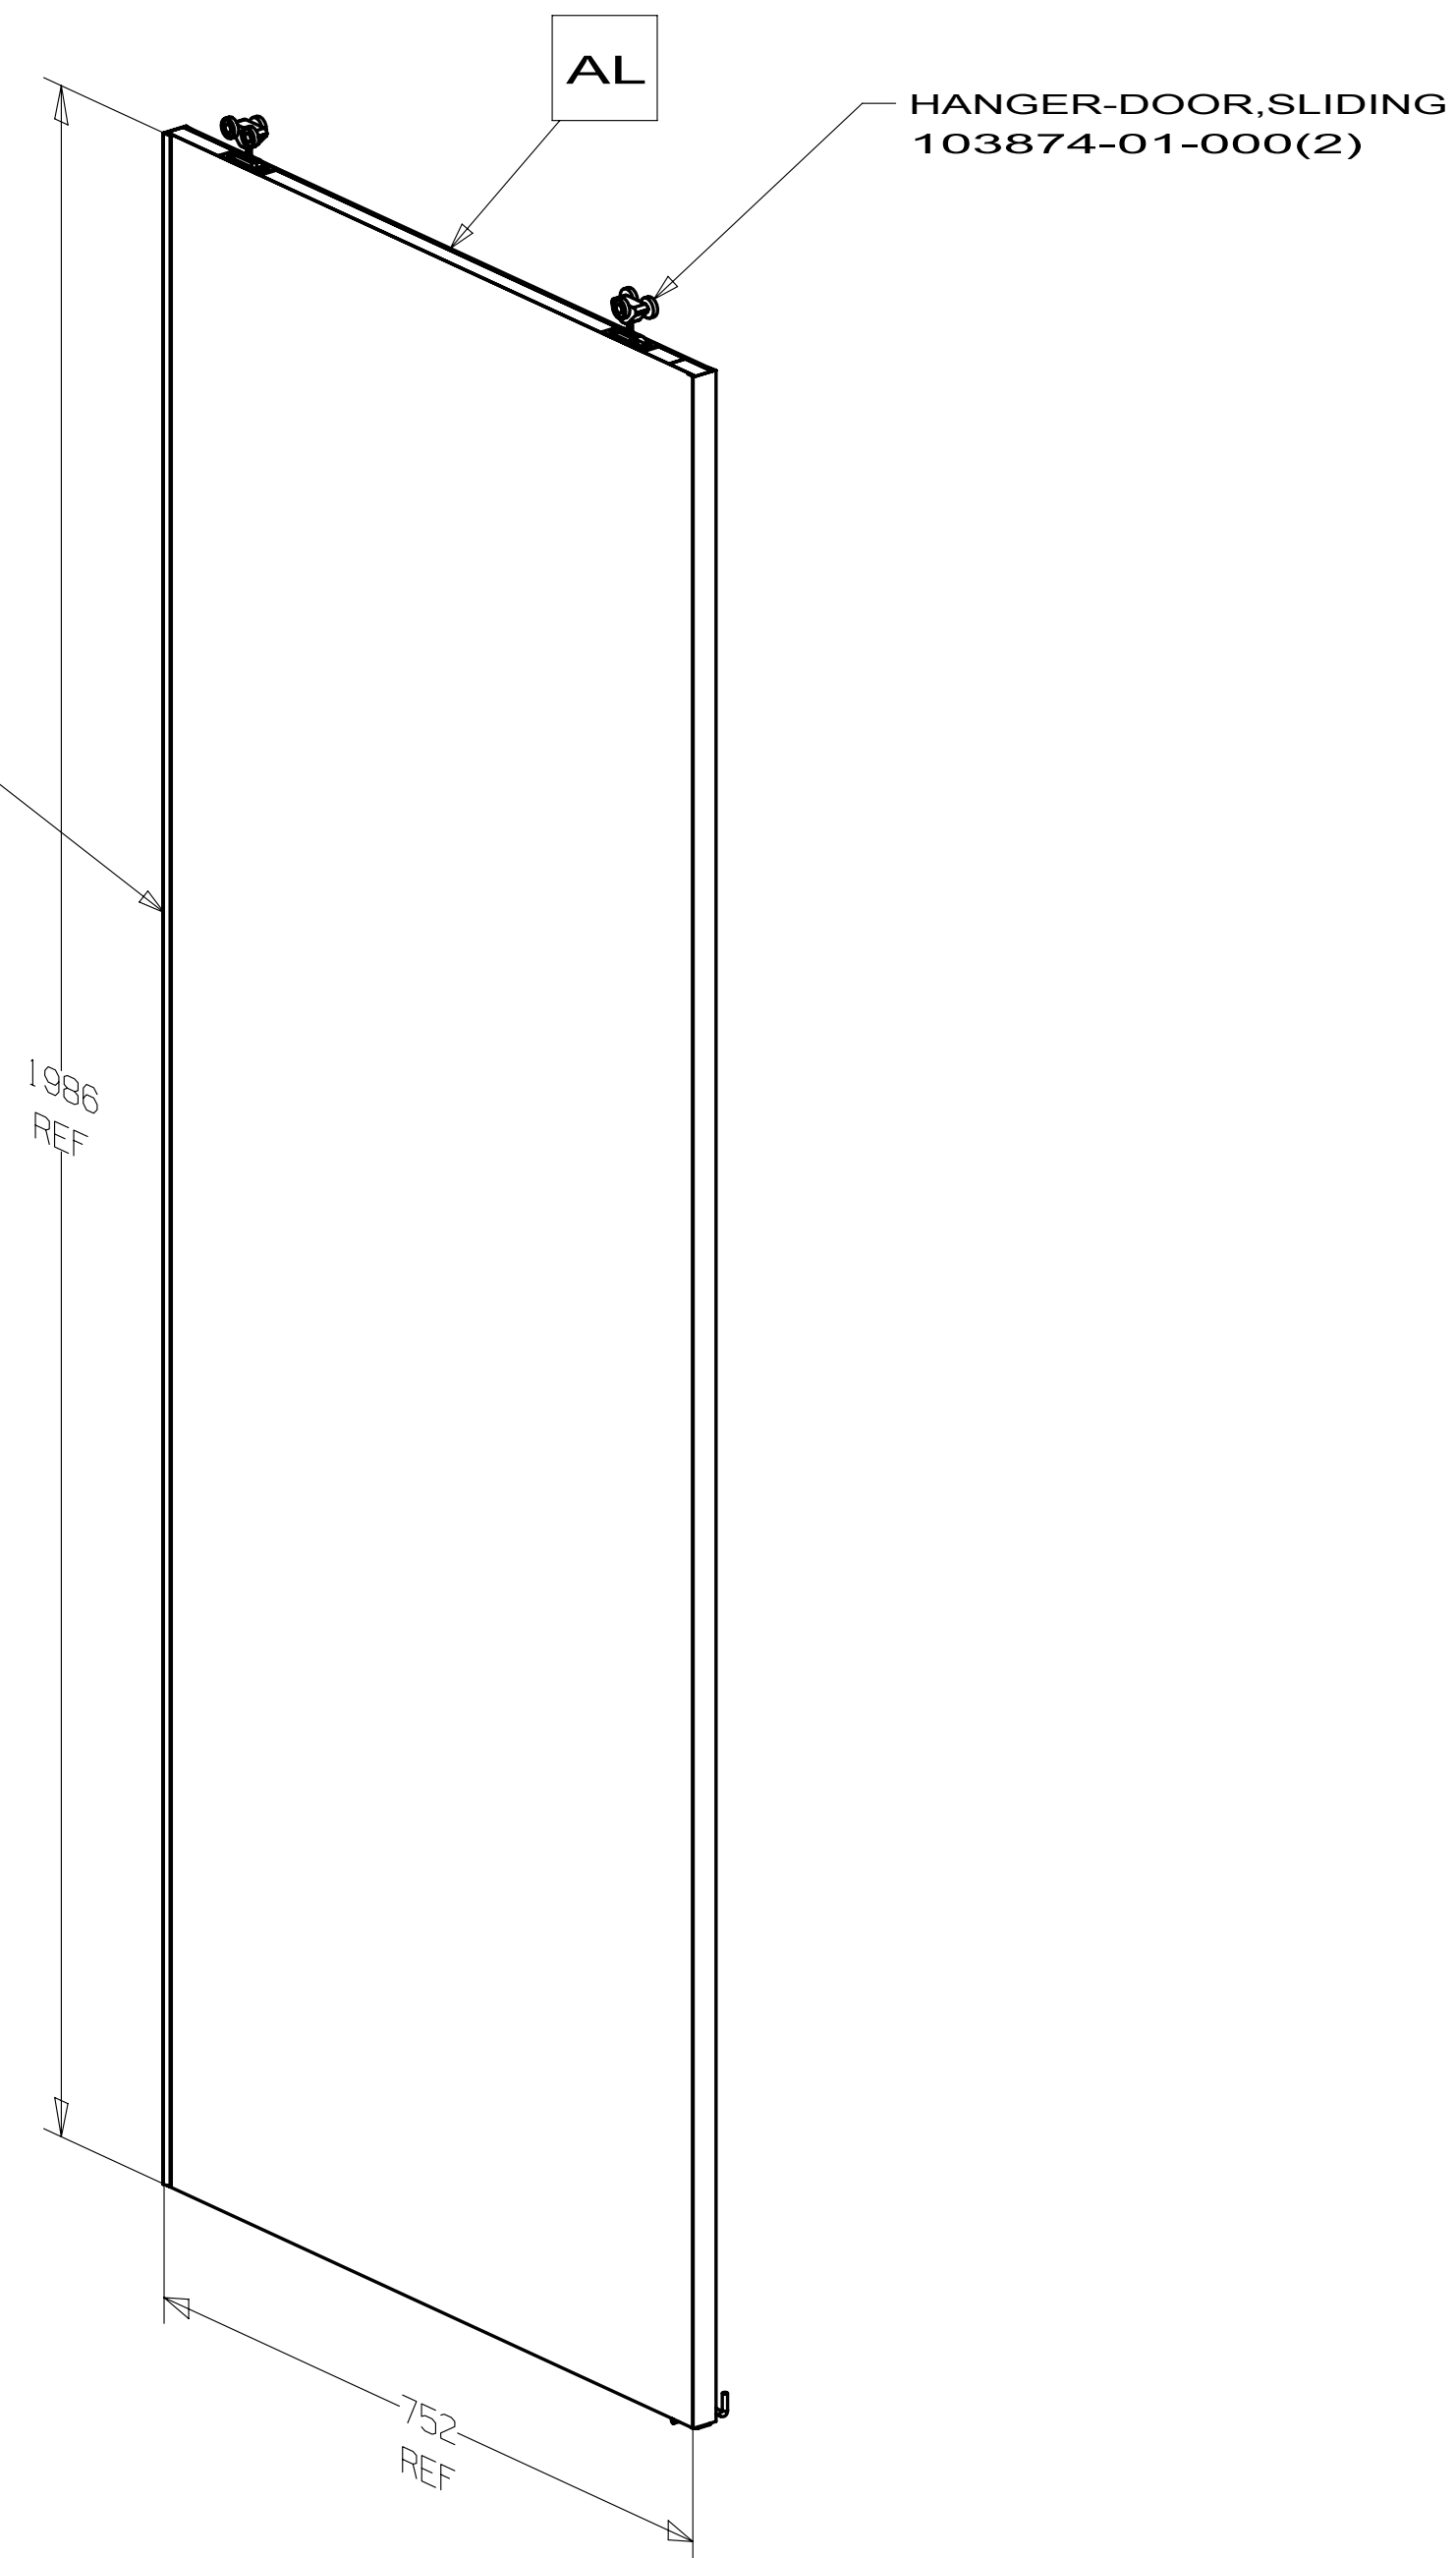

LUMBER-GROOVED
160562-00-710

DETAIL AL
PANEL ASM
153092-90

FIRST USED		
09 P34Y		
DO NOT SCALE DRAWING		
TITLE:		
DOOR ASM-SLIDING		
SHEET 4	PART NO 153092	REV

MOLDING-VINYL
100819-01-XXX

MOLDING-VINYL
100819-01-XXX

MOLDING-VINYL
100819-01-XXX

MOLDING-VINYL
100819-01-XXX

MOLDING-VINYL
100819-01-XXX

MOLDING-VINYL
100819-01-XXX

MOLDING-VINYL
100819-01-XXX

MOLDING-VINYL
100819-01-XXX

MOLDING-VINYL
100819-01-XXX

LOCKSET
146064-07-01A

1 8

LOCKSET
146064-07-01A

1 8

LOCKSET
146064-08-01A

1 8

DOOR ASM TRIM SHEET 2
P34Y,(P40L(AFTER 10-05-09))

C

OR

L

J32H,J35P,J37F

DOOR ASM TRIM SHEET 3

DOOR ASM TRIM SHEET 3
P40L(UP TO 10-04-09)

J

OR

M

J35Z,J38N

DOOR ASM TRIM SHEET 3

DOOR ASM TRIM SHEET 2

DETAIL A
(VINYL TO VINYL)

DOOR COMPL BATH
153094-15 J32H,J35P,J37F
153094-19 P34Y
153094-04 P40L(AFTER 10-05-09)


DETAIL H
(VINYL TO VINYL)

DOOR COMPL BATH
153094-23 J35Z
153094-20 J38N
153094-05 P40L(UP TO 10-04-09)

DETAIL AA
(VINYL TO VINYL)

DOOR COMPL BATH
153094-21 P39N TO LOUNGE

FIRST USED		
06 MOTORHOMES		
DO NOT SCALE DRAWING		
TITLE:		
DOOR COMPL-BATH		
SHEET 1	PART NO	REV
	153094	

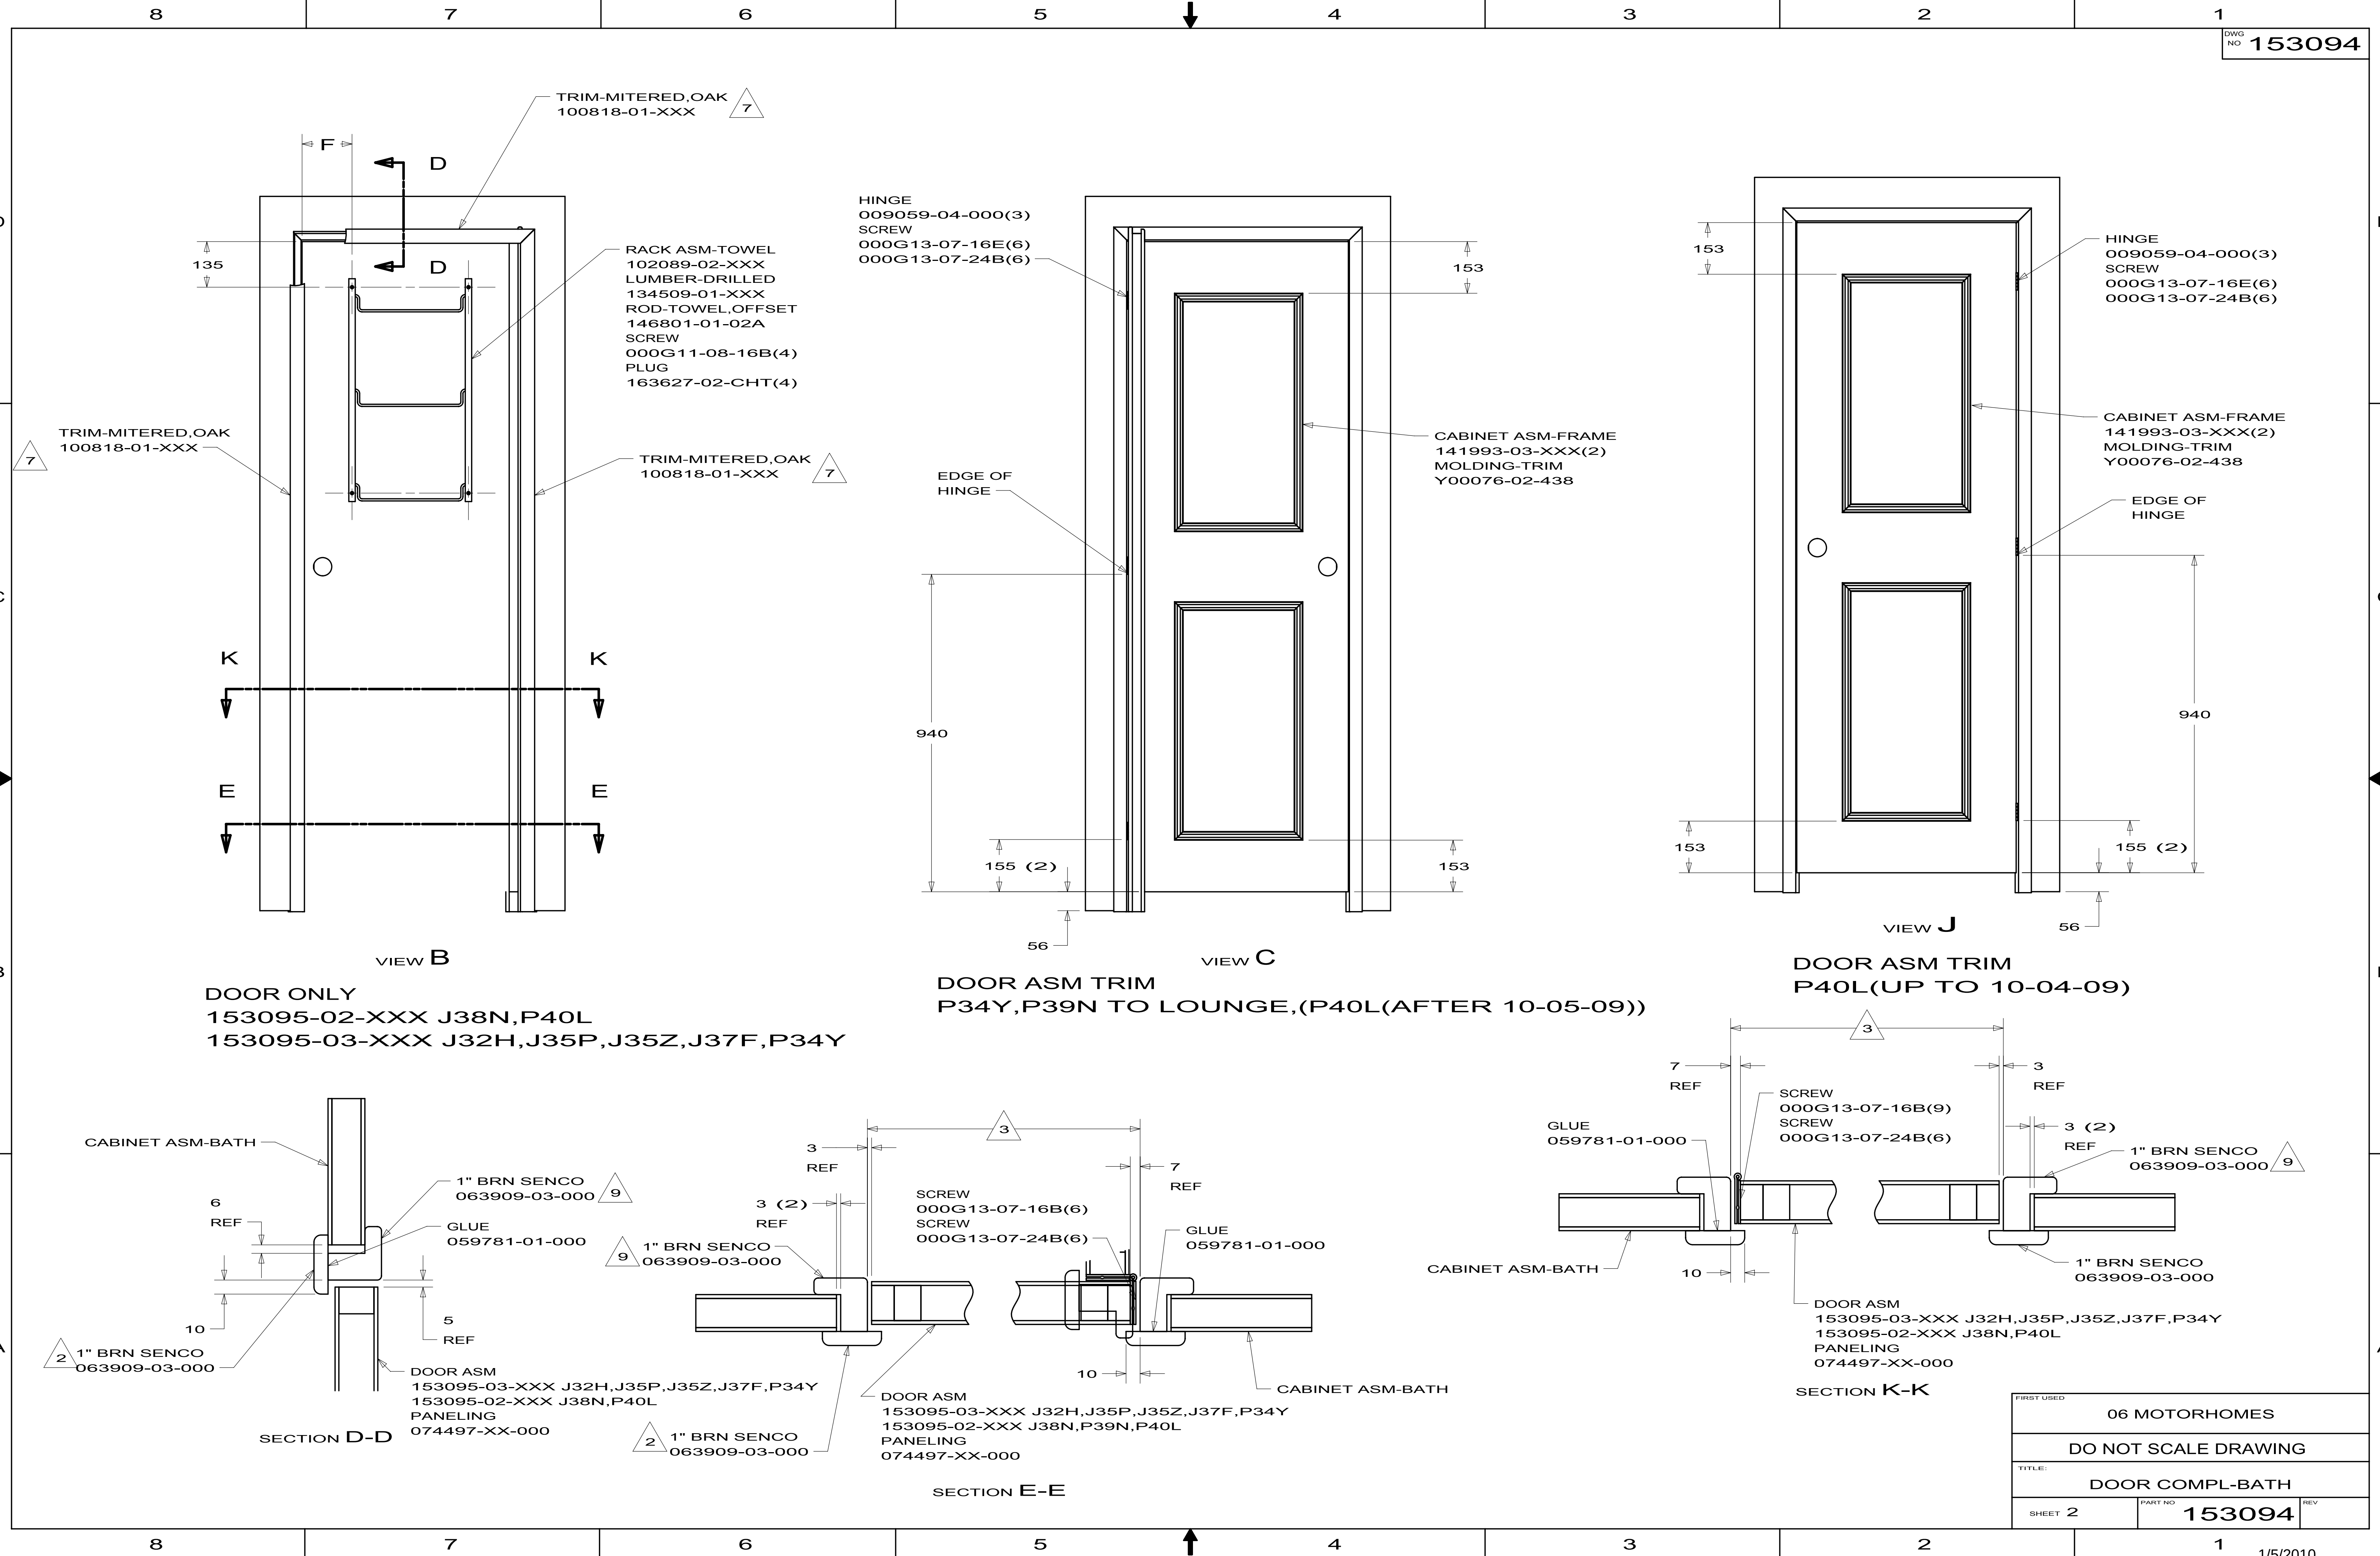

MOLDING-HDWD,TRIM
M09538-69-XXX(2)
UNSTAINED MOLDING
Y00377-02-438

MOLDING-HDWD,TRIM
M09538-70-XXX(2)
UNSTAINED MOLDING
Y00377-02-438

HINGE
009059-04-000(3)
SCREW
000G13-07-16B(6)
000G13-07-24B(6)

MOLDING-HDWD,TRIM
M09538-69-XXX(2)
UNSTAINED MOLDING
Y00377-02-438

HINGE
009059-04-000(3)
SCREW
000G13-07-16B(6)
000G13-07-24B(6)

MOLDING-HDWD,TRIM
M09538-70-XXX(2)
UNSTAINED MOLDING
Y00377-02-438

TRIM-MITERED,OAK
(SEE TAB) 7

7 TRIM-MITERED,OAK
100818-01-XXX

TRIM-MITERED,OAK
100818-01-XXX 7

VIEW M
DOOR ASM TRIM
J35Z,J38N

VIEW L
DOOR ASM TRIM
J32H,J35P,J37F


VIEW AB
DOOR ONLY
153095-02-XXX P39N DOOR TO LOUNGE

FIRST USED		
06 MOTORHOMES		
DO NOT SCALE DRAWING		
TITLE:		
DOOR COMPL-BATH		
SHEET 3	PART NO 153094	REV



MOLDING-VINYL
100819-01-XXX

MOLDING-VINYL
100819-01-XXX

MOLDING-VINYL
100819-01-XXX

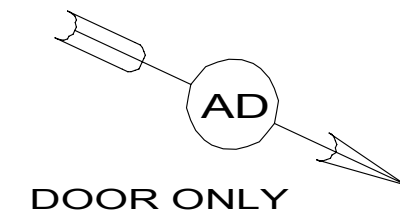

LOCKSET
146064-08-01A

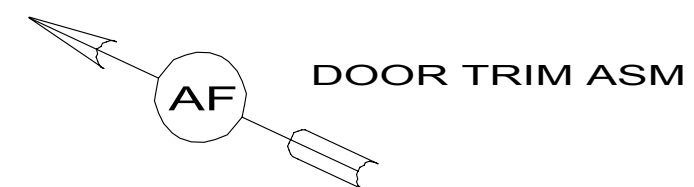 

DOOR ASM
153095-04-XXX
PANELING
074497-XX-000


DETAIL AC
(VINYL TO VINYL)

DOOR COMPL BATH
153094-22 P39N TO BEDROOM

TRIM-MITERED
100818-01-XXX


TRIM-MITERED, OAK
100818-01-XXX

TRIM-MITERED, OAK
100818-01-XXX

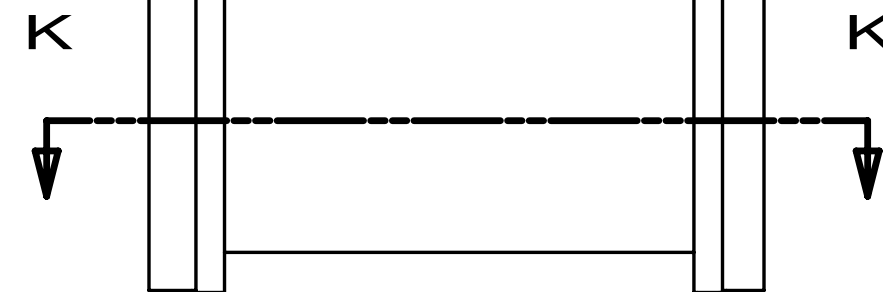

VIEW AD


DOOR ONLY
153095-04-XXX P39N TO BEDROOM
PANELING
074497-XX-000

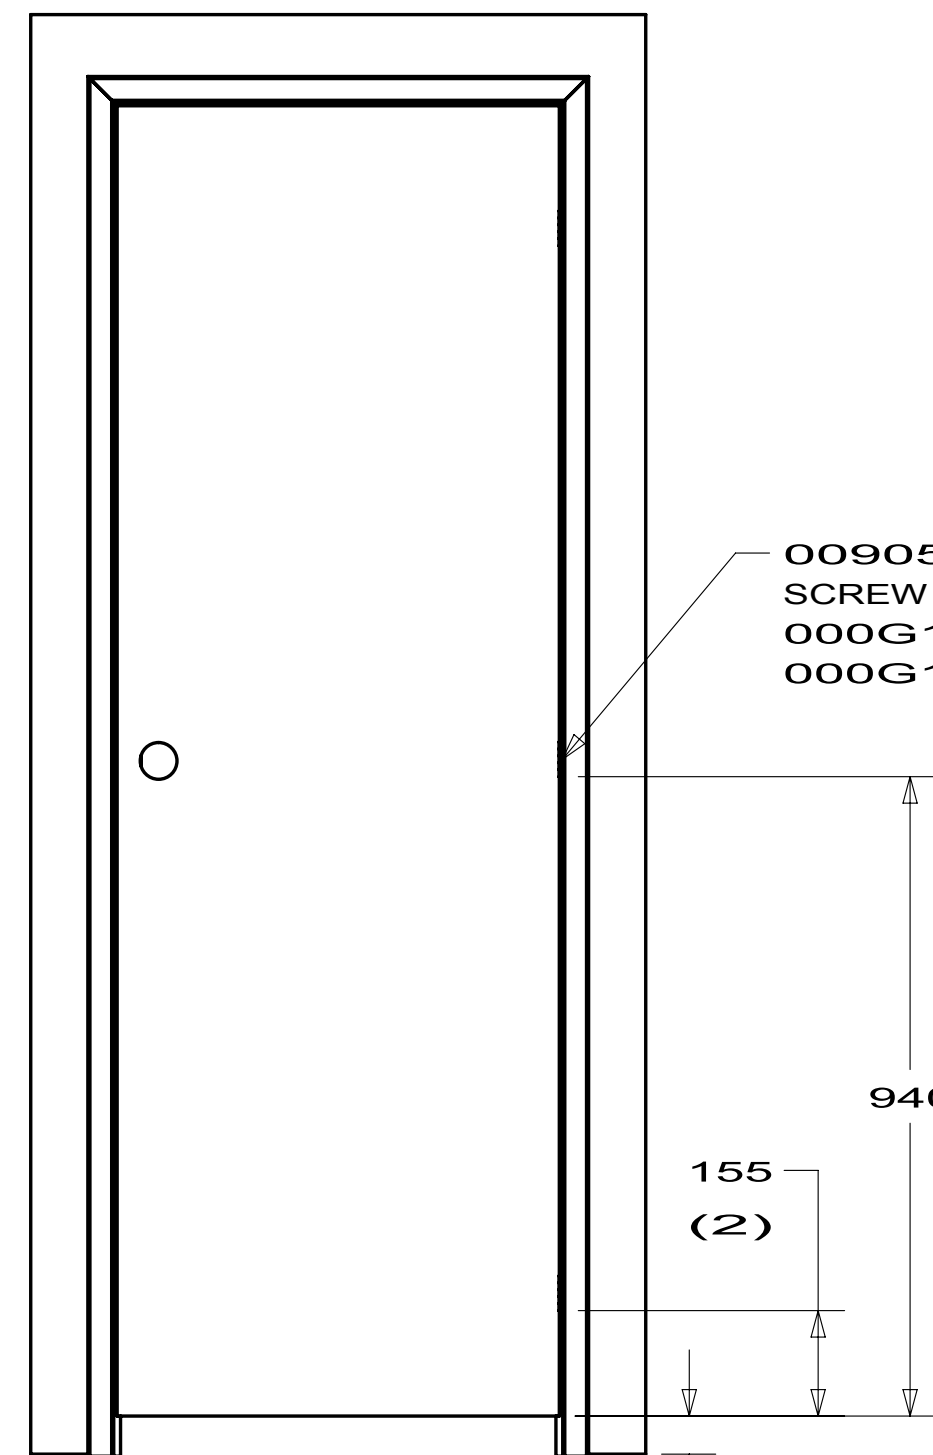

VIEW AF


DOOR ASM TRIM
P39N TO BEDROOM

FIRST USED		06 MOTORHOMES	
DO NOT SCALE DRAWING			
TITLE:			
DOOR COMPL-BATH			
SHEET 4	PART NO	153094	REV

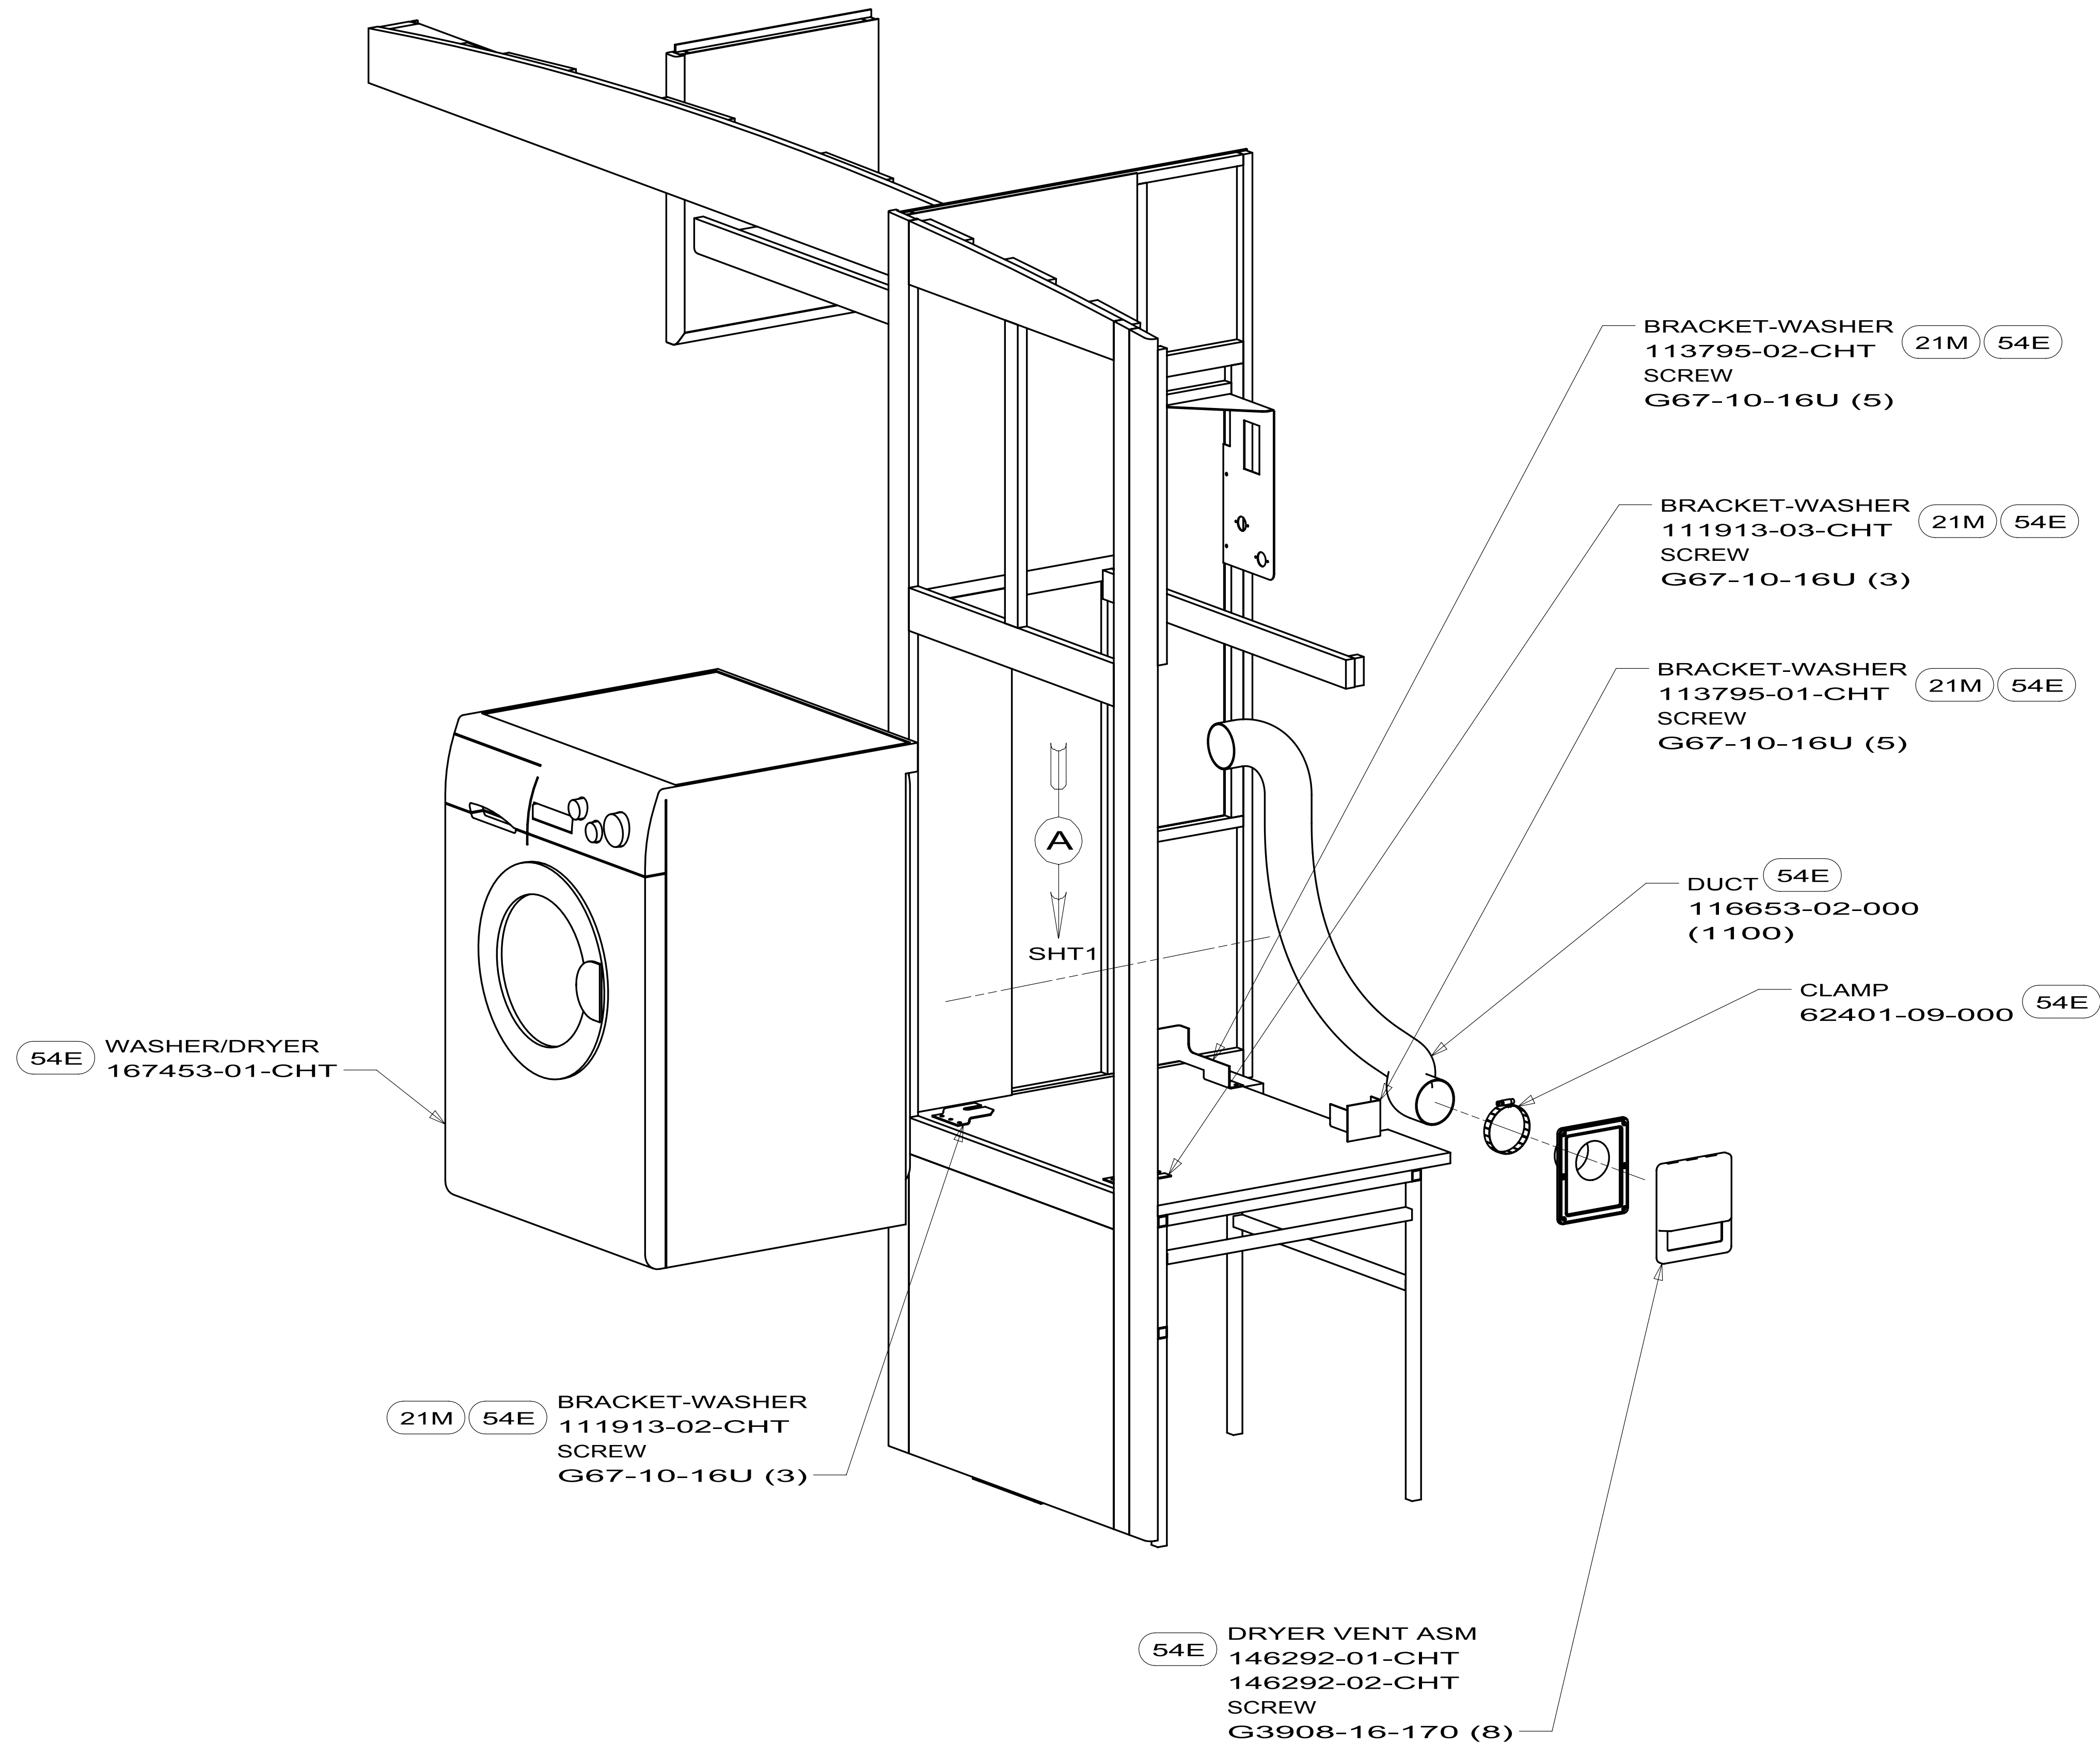

FIRST USED		09 P34Y	
DO NOT SCALE DRAWING			
TITLE: WASHER/DRYER INSTL			
SHEET 1	PART NO	161781	REV

**J32H
P34Y
R40CD
R40WD
4 DOOR
160035-07**

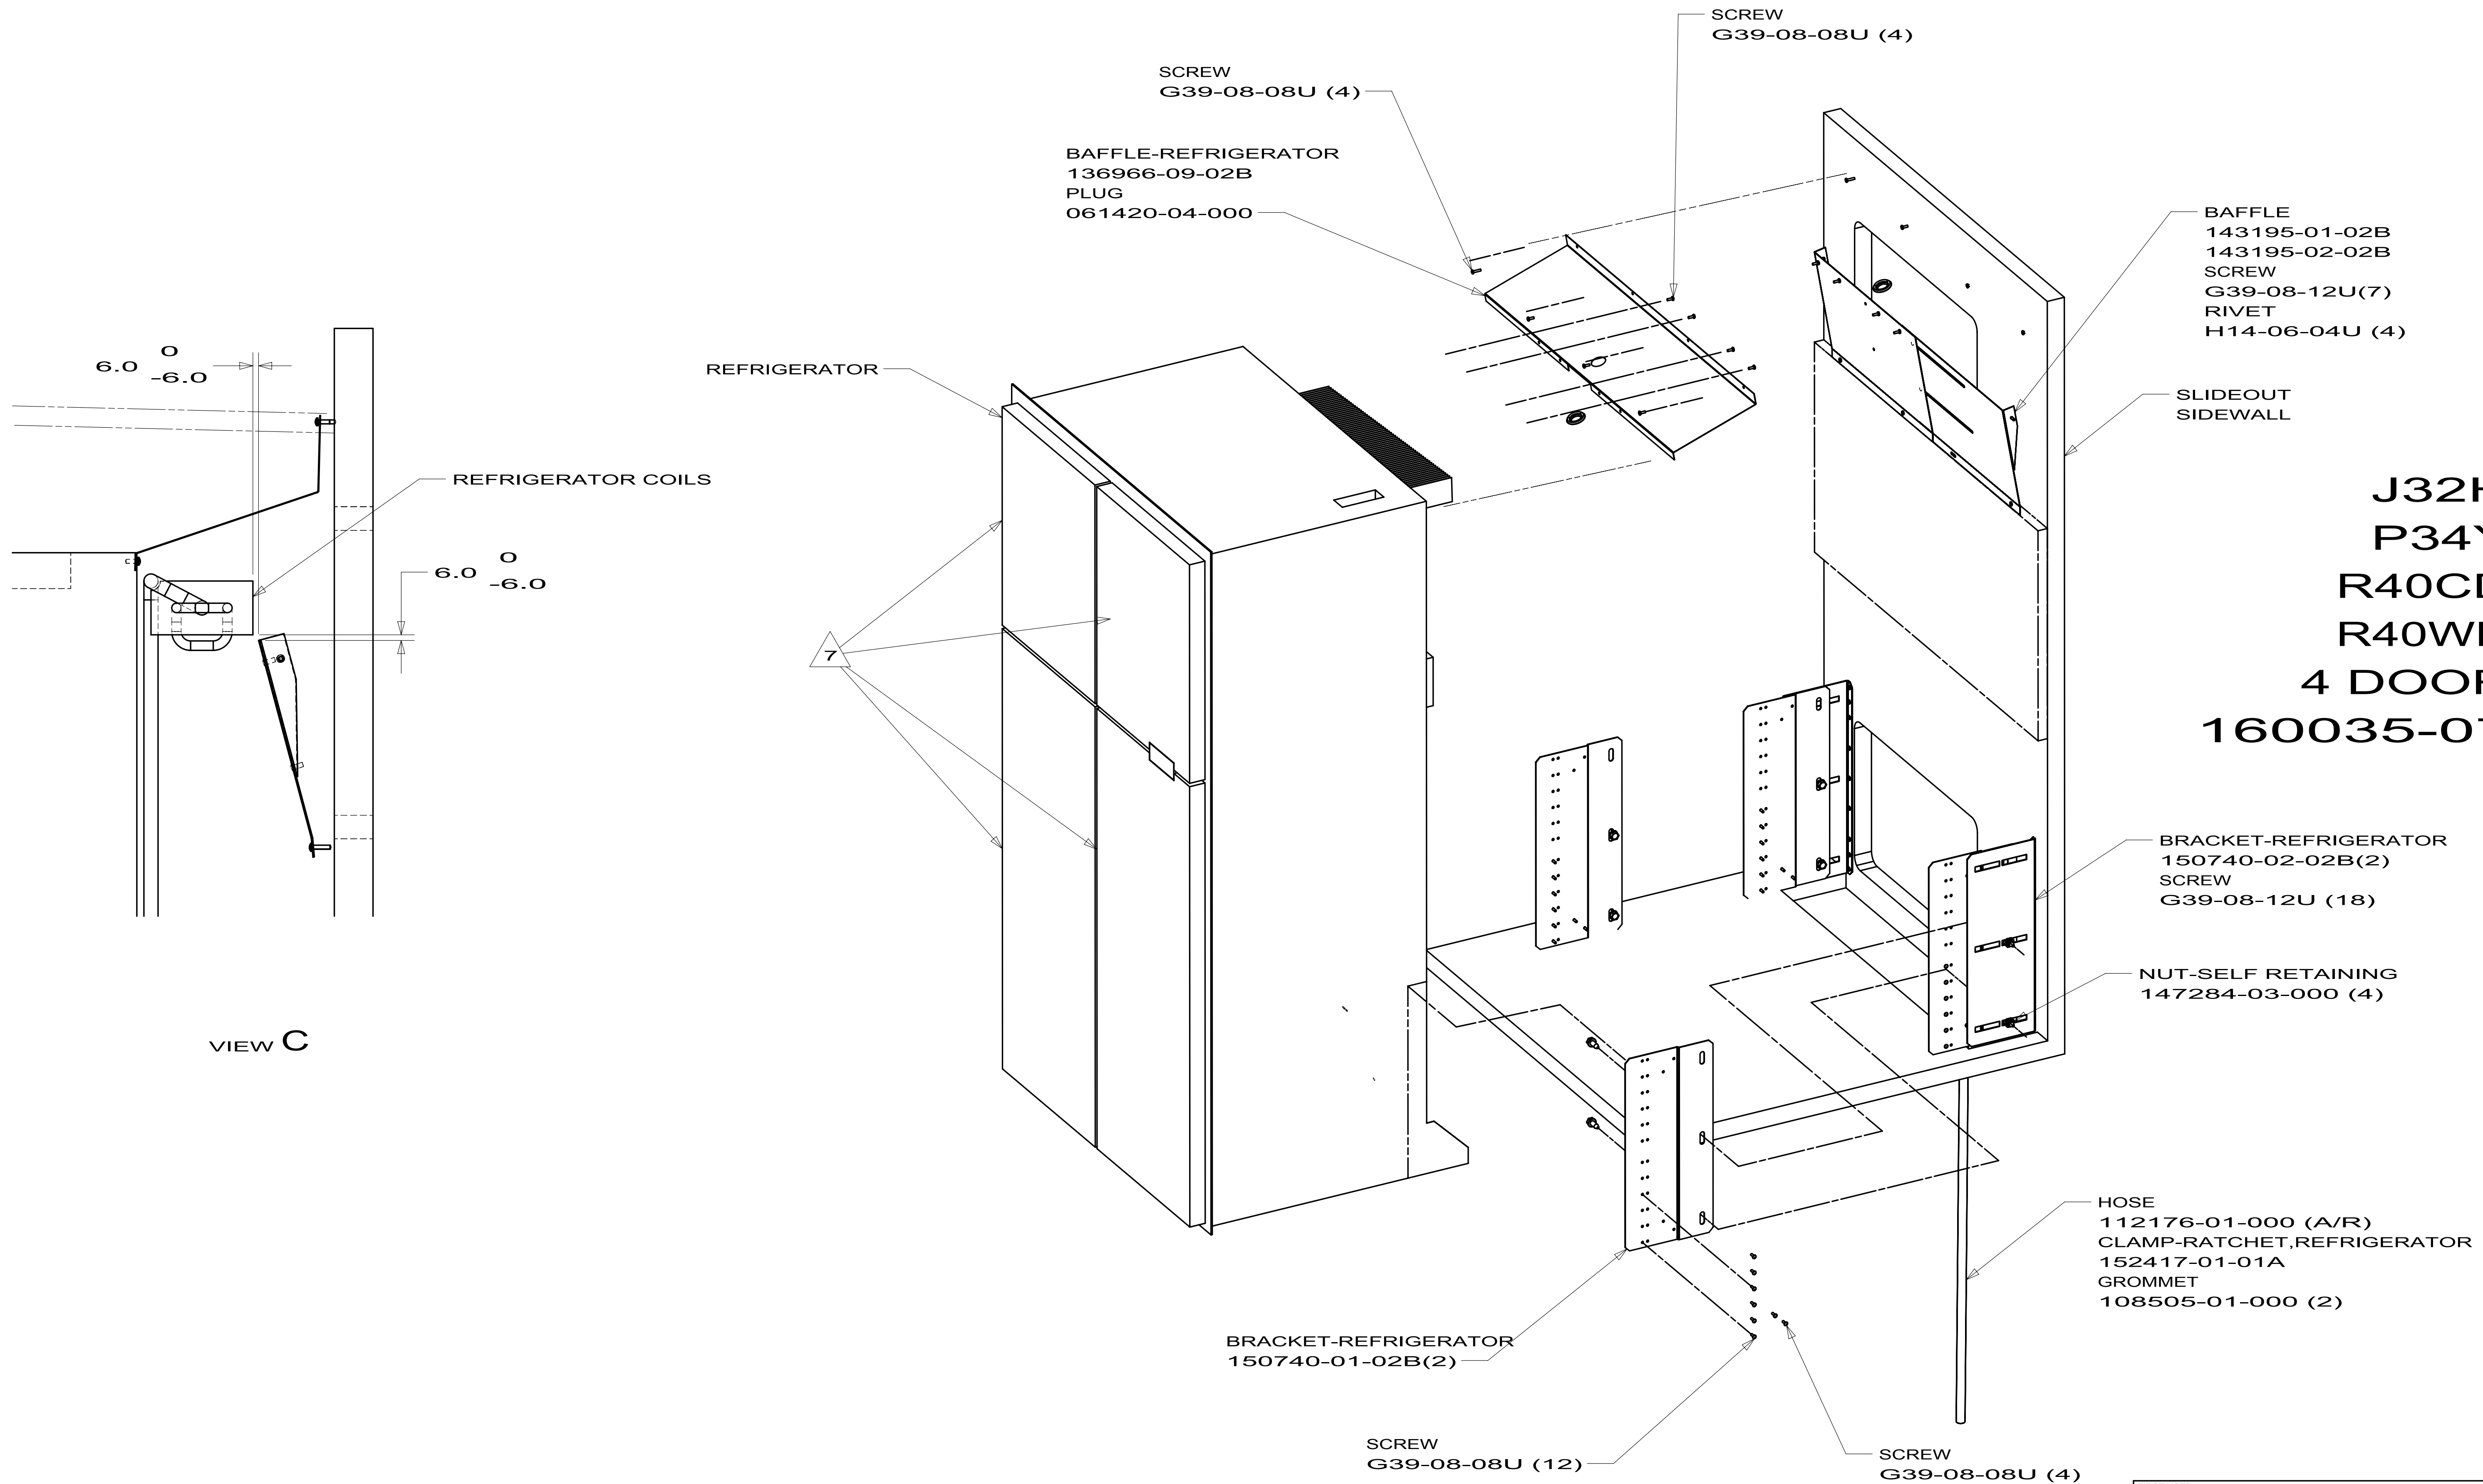

FIRST USED		
06 G-SERIES		
DO NOT SCALE DRAWING		
TITLE:		
REFRIGERATOR INSTL-SLIDEOUT		
SHEET 5	PART NO 160035	REV

D

D

C



C

B

B

A

A

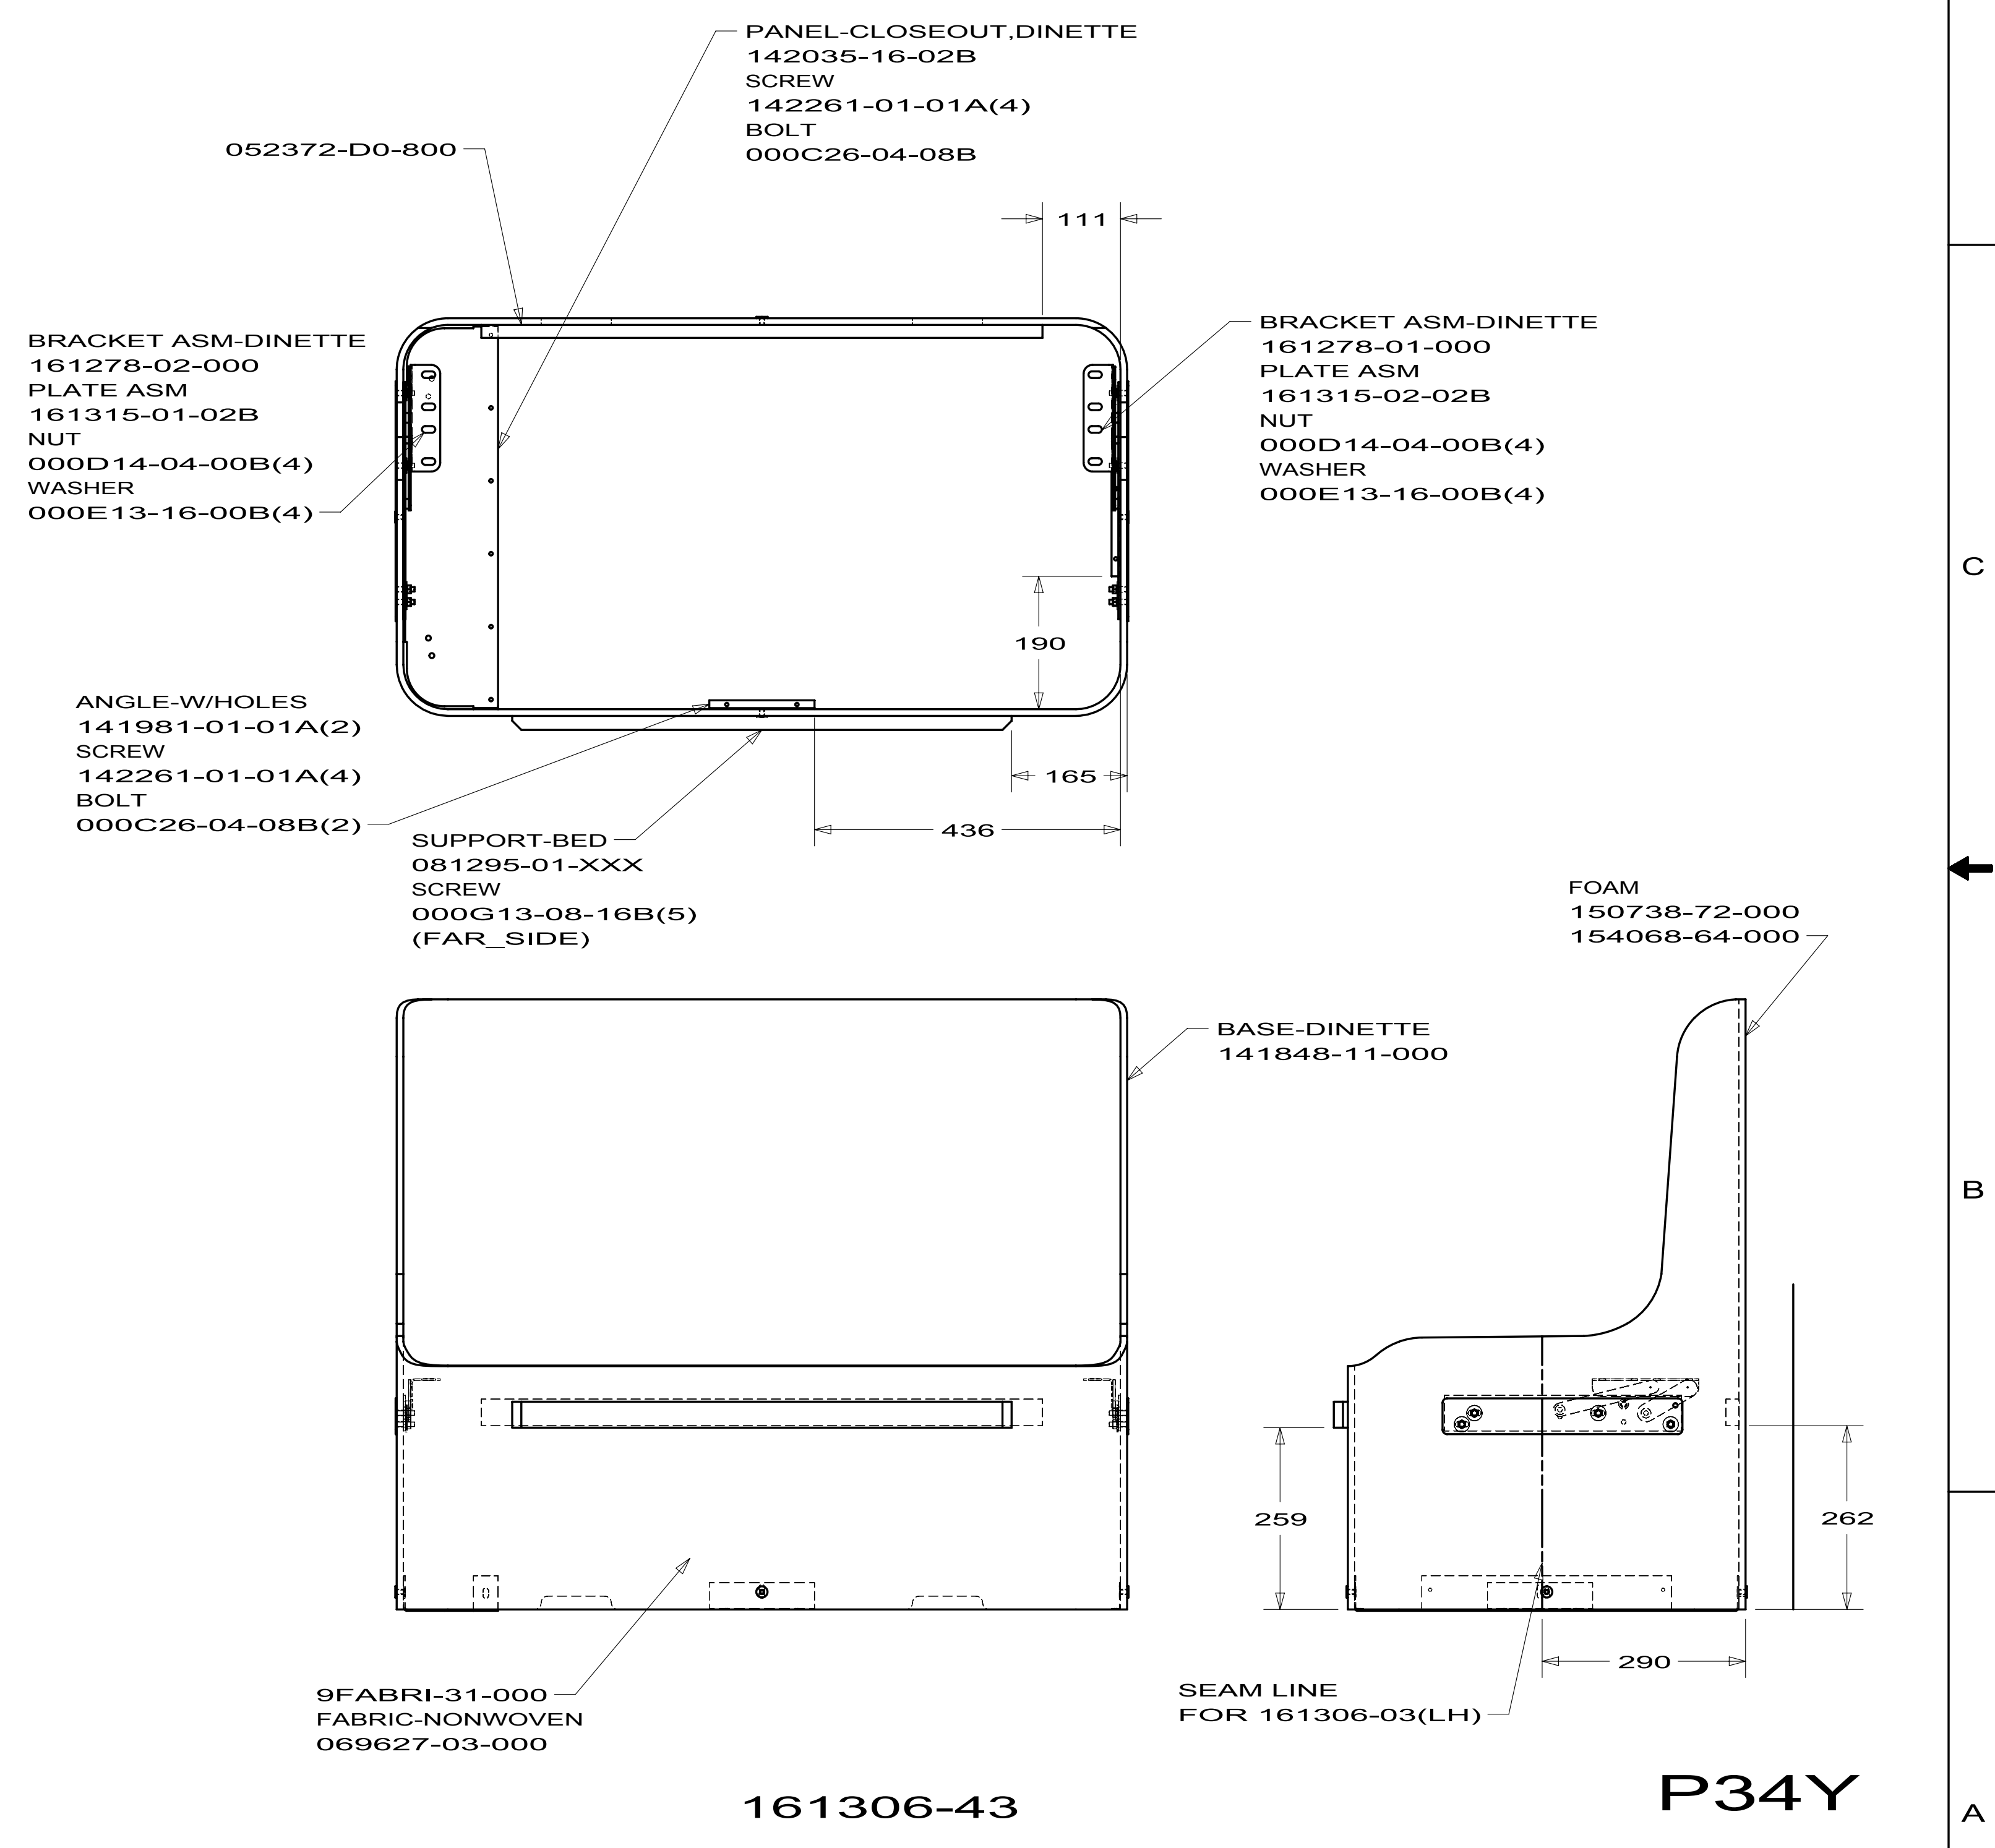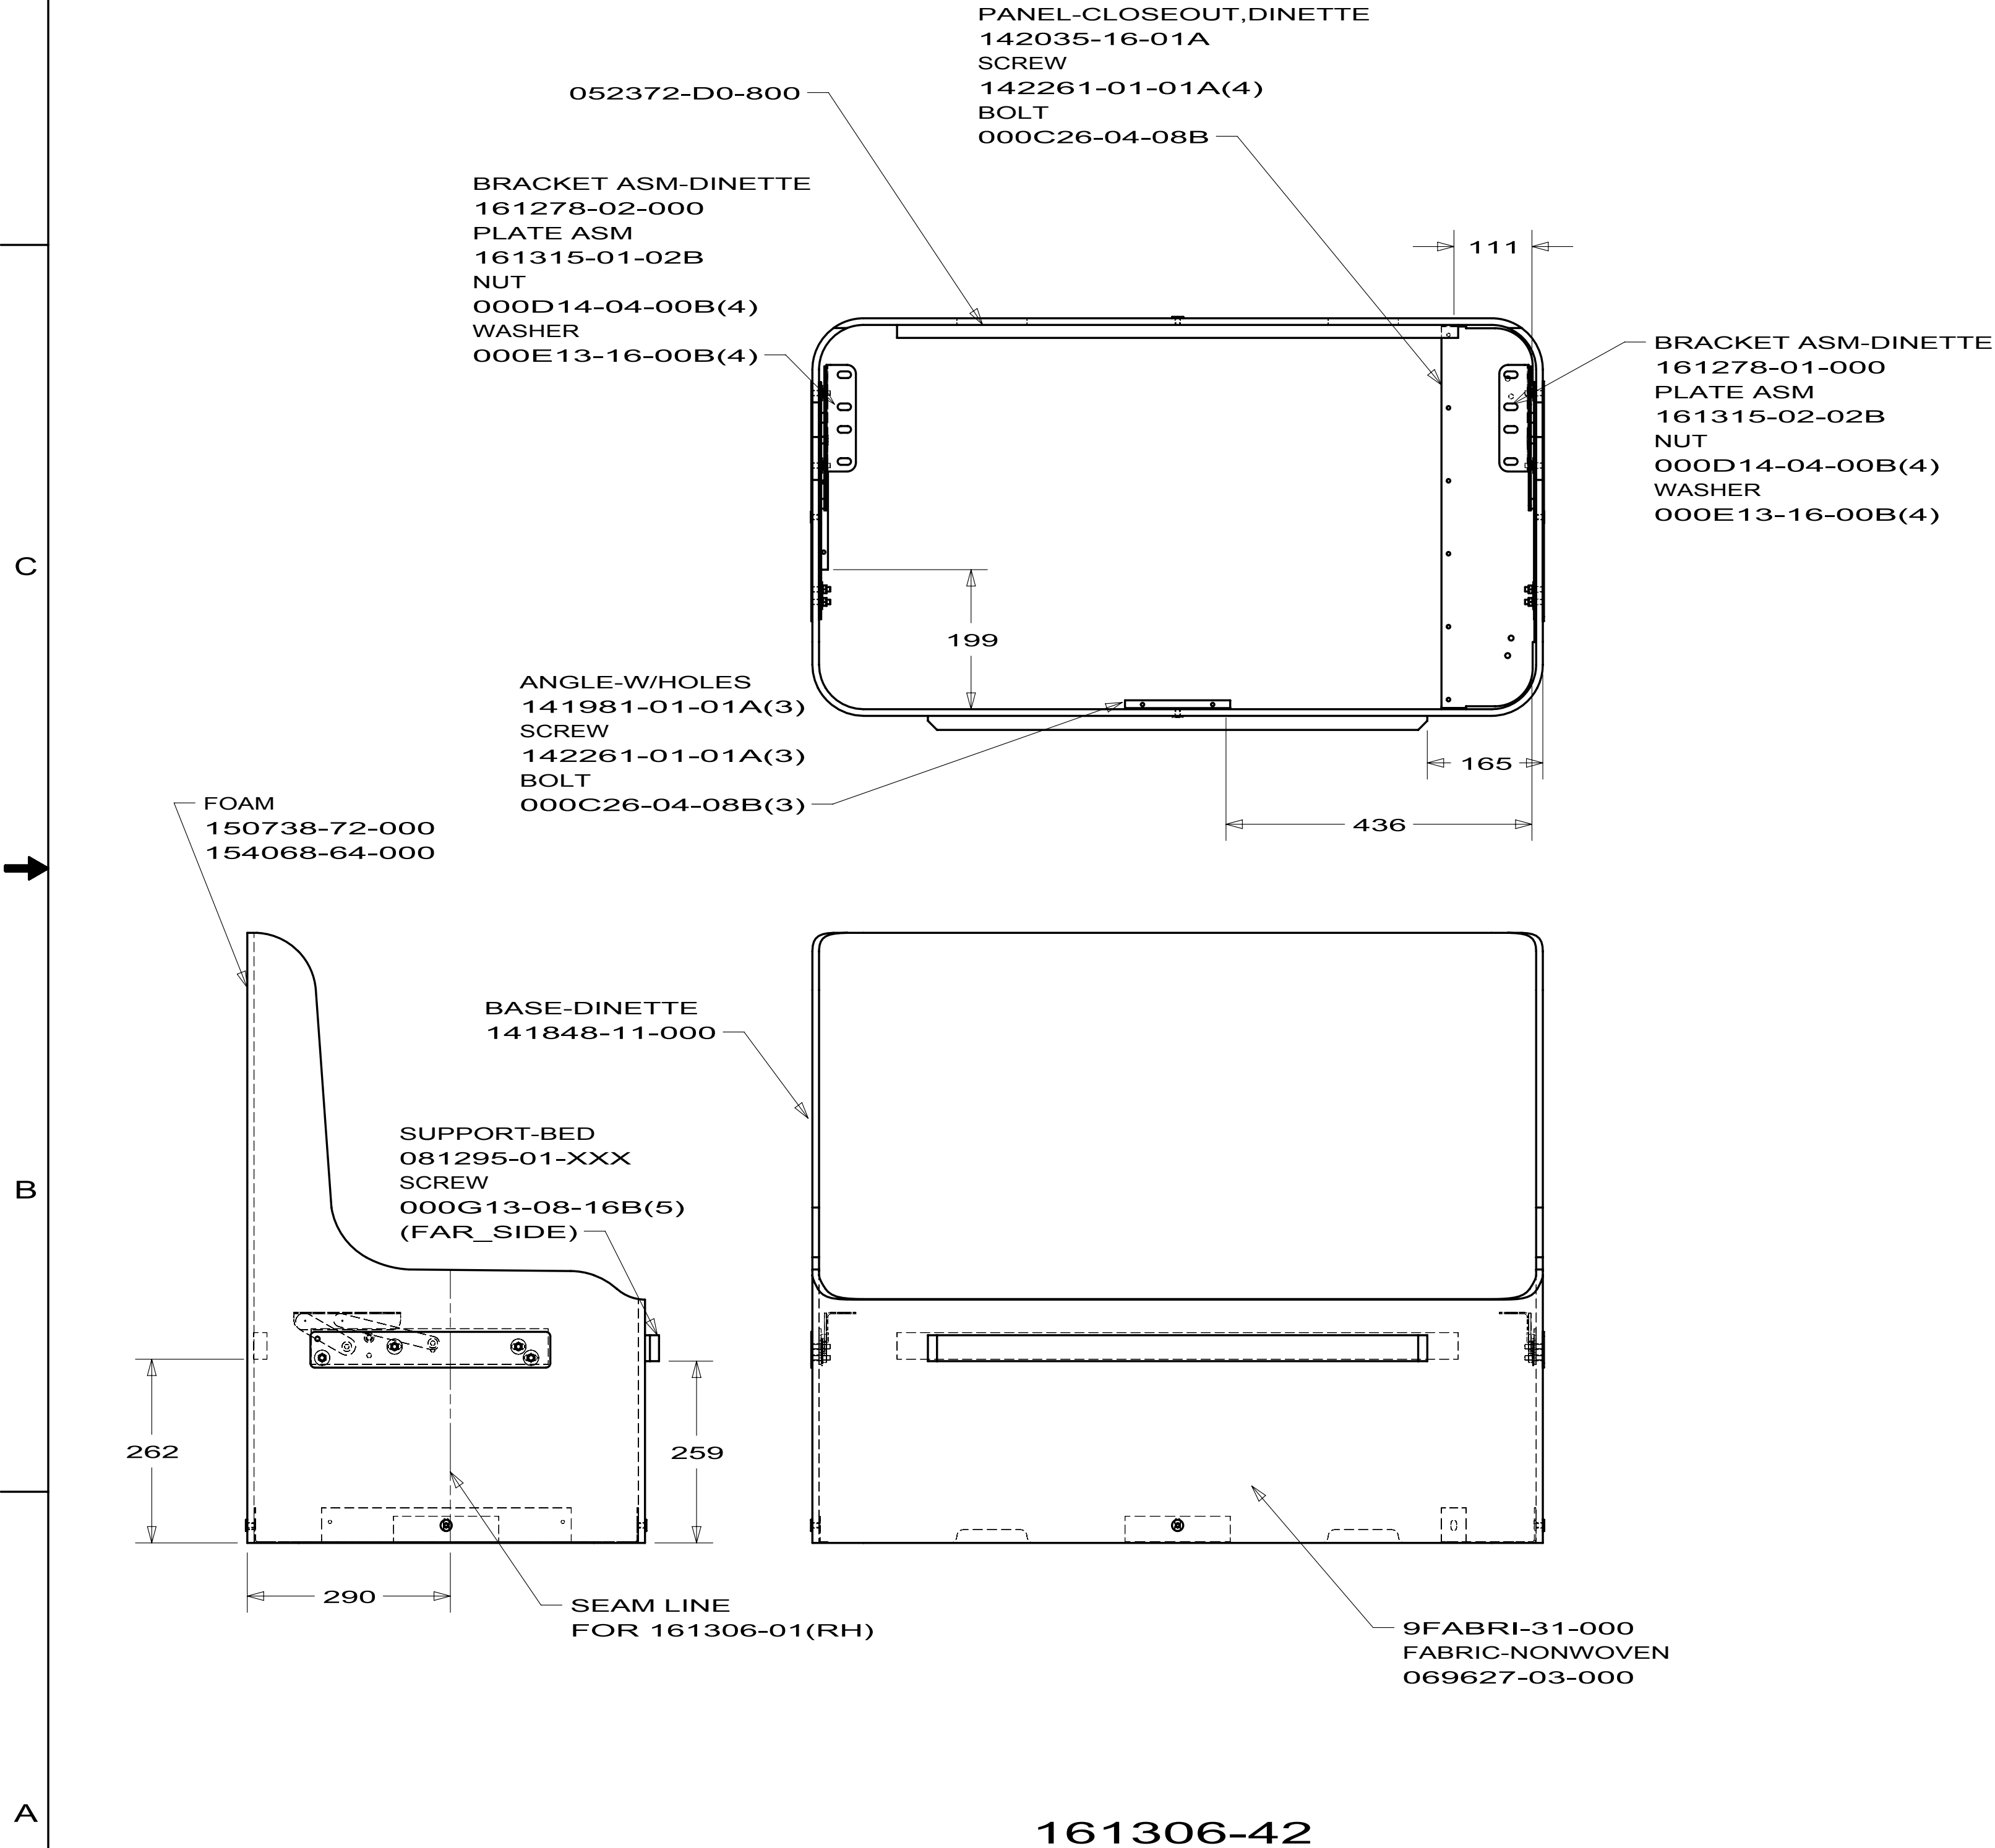

FIRST USED		
10 P34Y		
DO NOT SCALE DRAWING		
TITLE: CABINET ASM-DINETTE,WRAPPED		
SHEET 10	PART NO 161306	REV

DOOR ASM-WARDROBE,MIRRORD,LH
(SEE TAB)

TRACK-DOOR
(SEE TAB)
SCREW
G67-10-16U (C)

SEAL-FOAM,CLOSED CELL
123655-01-000
(50 mm) (4)

DOOR ASM-WARDROBE,MIRRORD,RH
(SEE TAB)

HANDLE-DOOR, ACRYLIC WARDROBE
170121-01-01A(2)

SHIELD-SIGHT
(SEE TAB)

TRACK-DOOR,LOWER
(SEE TAB)
SCREW
G67-10-16U (D)

SHIELD-SIGHT
(SEE TAB)

TUBE-W/HOLES
172562-01-CHT
SCREW
000G39-10-12U (2)
BUMPER-RUBBER
120863-09-000
000G39-08-08U

LATCH-DOOR,GRABBER W/KEEPER
117095-02-01A (4)
(2 PER DOOR)

SCREW-PAN,HEAD
000G39-06-10U (8)

SCREW-PAN,HEAD
000G67-06-10U (8)

VIEW B
(SIMILAR FOR BOTH SIDES)

FIRST USED		
10 R-SERIES		
DO NOT SCALE DRAWING		
TITLE: DOOR COMPL-WARDROBE,MIRRORED		
SHEET 2	PART NO 170058	REV

8		7		6		5		4		3		2		1	
DWG NO	SHEET													RELEASE REV DATE A	
170617-01	1,2	(WIN)												DWG NO 170617 DATE DFTORIG	
170617-02	3,4	(ITA)												REV ZONE REVISION RECORD DATE DFTORIG	
65D VALANCE-BRADEN 61X26.5 168065-76-XXX (AP0,AP1,AP2,ADG,AP6,AP7,AP8,ADI) 168065-77-XXX (AP3,AP4,AP5,ADH) BRACE-ANGLE W/HOLE 154316-01-01A(4) BLIND-PLEATED, 59X30" 157506-55-XXX HARDWARE-GROMMET 094896-02-000 HARDWARE-END CAP TOP 094907-02-000 HARDWARE-END CAP BTM 094907-04-000 BOBBIN-PLEATED 141634-01-000 SPRING-EXTENSION 155748-01-000 BRACKET-MOUNTING, EZ LIFT 097565-01-000 65D VALANCE-BRADEN 15.5X7 168065-10-XXX (AP0,AP1,AP2,ADG,AP6,AP7,AP8,ADI) 168065-78-XXX (AP3,AP4,AP5,ADH) BRACE-VALANCE 105648-01-02A BLIND-PLEATED, 13.5X37" 157506-71-XXX HARDWARE-GROMMET 094896-02-000 HARDWARE-END CAP TOP -050-8-03-000 HARDWARE-END CAP BTM 094907-04-000 BOBBIN-PLEATED 141634-01-000 SPRING-EXTENSION 155478-01-000 BRACKET-MOUNTING, EZ LIFT 097565-01-000 65D VALANCE-BRADEN 65X7 168065-56-XXX(AP0,AP1,AP2,ADG) 168065-57-XXX(AP3,AP4,AP5,ADH) 168065-58-XXX(AP6,AP7,AP8,ADI) BLIND-PLEATED, 61X18" 157506-66-XXX HARDWARE-GROMMET 094896-02-000 HARDWARE-END CAP TOP 094907-02-000 HARDWARE-END CAP BTM 094907-04-000 BOBBIN-PLEATED 141634-01-000 SPRING-EXTENSION 155748-01-000 BRACKET-MOUNTING, EZ LIFT 097565-01-000 65D LEG-RT.15"NON-TAPERED,SQUARE 169727-11-XXX(AP0,AP1,AP2,ADG) 169727-13-XXX(AP3,AP4,AP5,ADH) 169727-15-XXX(AP6,AP7,AP8,ADI) LEG-LT.15"NON-TAPERED,SQUARE 169727-12-XXX(AP0,AP1,AP2,ADG) 169727-14-XXX(AP3,AP4,AP5,ADH) 169727-16-XXX(AP6,AP7,AP8,ADI) BRACE-ANGLE W/HOLE 154316-01-01A(4) 49B HEADBOARD ASM-BRADEN, KING 168098-31-XXX(AP0,AP1,AP2,ADG) 168098-01-XXX(AP3,AP4,AP5,ADH) 168098-03-XXX(AP6,AP7,AP8,ADI) 48A 48B HEADBOARD ASM-BRADEN, QUEEN 168098-45-XXX(AP0,AP1,AP2,ADG) 168098-46-XXX(AP3,AP4,AP5,ADH) 168098-47-XXX(AP6,AP7,AP8,ADI) FASTENER-DUAL LOCK 085774-01-000 FASTENER-DUAL LOCK 085774-02-000 49B PILLOW SHAM-W/SGL.FLNG,KING 155275-12-XXX(2) 48A 48B PILLOW SHAM-W/SGL.FLNG,QUEEN 155275-15-XXX(2) 49B BEDSP-FITTED W/INSERT 72X80 163088-13-XXX(AP0,AP1,AP2,ADG,AP6,AP7,AP8,ADI) 163088-14-XXX(AP3,AP4,AP5,ADH) 48A BEDSP-FITTED W/INSERT 60X80 163088-11-XXX(AP0,AP1,AP2,ADG,AP6,AP7,AP8,ADI) 163088-12-XXX(AP3,AP4,AP5,ADH) 48B BEDSP-FITTED W/INSERT 60X80 163088-15-XXX(AP0,AP1,AP2,ADG,AP6,AP7,AP8,ADI) 163088-16-XXX(AP3,AP4,AP5,ADH) 14J CHAIR-EURO, EC70 W/OTTO 173405-01-XXX COVER-CHAIR 173405-A1-XXX COVER-OTTOMAN 173405-A2-XXX 433 437 U-CHANNEL,SOFA MOUNT 153573-04-02B 153573-05-02B 153573-03-02B(4) 433 437 RAIL ASM-TRUNDLE FLAT FLOOR 163559-05-000 433 437 RAIL ASM-TRUNDLE, RAIL CLIP 163559-04-000 13T SCREW-14-10X1.50 PFH 106477-04-000(16) 13T BRACKET-HOLD DOWN,COUCH 152034-01-02B(2) 13T BRACKET-ZEE 101926-01-02A(2) 13T BRACE-COUCH 156732-01-02A(2) 13T 149993-03-XXX (AP0,AP1,AP2,ADG,AP6,AP7,AP8,ADI) 149993-01-XXX (AP3,AP4,AP5,ADH) 433 437 SOFA-845-60"FLT,844-W 172871-06-XXX BASE-27.25X60 PWR 136534-15-000 SPRING-7X1/2 W/HOOK ON ENDS 136534-33-000 TRUNDLE ASM-SOFA 155647-01-XXX FRAME-TRUNDLE 151290-26-000 COVER-TRUNDLE 155647-A1-XXX COUCH FRT-11X59.5" 157928-22-XXX SEAT ASM-SOFA,844 158300-01-XXX FRAME-SEAT 151290-04-000 COVER-SEAT 158300-A1-XXX ARM ASM 844, RT. 158332-01-XXX WIRE ASM-SOFA 136028-01-000 SWITCH 136118-01-000 ARM ASM-COVER 158332-A1-XXX ARM ASM 844 LT. 158332-02-XXX ARM ASM COVER 158332-A2-XXX BACK ASM-SOFA 172872-02-XXX BACK 136534-18-000 COVER-BACK 172872-A2-XXX 437 SOFA-845-60"FLT,844-W 172871-05-XXX BASE-27.25X60 PWR 136534-15-000 SPRING-7X1/2 W/HOOK ON ENDS 136534-33-000 TRUNDLE ASM-SOFA 155647-02-XXX FRAME-TRUNDLE 151290-26-000 COVER-TRUNDLE 155647-A2-XXX COUCH FRT-11X59.5" 157928-23-XXX SEAT ASM-SOFA,844 158300-02-XXX FRAME-SEAT 151290-04-000 COVER-SEAT 158300-A2-XXX ARM ASM 844, RT. 158332-55-XXX WIRE ASM-SOFA 136028-01-000 SWITCH 136118-01-000 ARM ASM-COVER 158332-C5-XXX ARM ASM 844 LT. 158332-C6-XXX ARM ASM COVER 158332-C6-XXX BACK ASM-SOFA 172872-01-XXX BACK 136534-18-000 COVER-BACK 172872-A1-XXX 13T SOFA-945-60"FLT,844-W 173433-03-XXX BASE-27.25X60 151290-65-000 FRAME-10" LEG 127335-12-000 LATCH ASM 156524-01-000 SEAT ASM-SOFA,844 158300-21-XXX FRAME-SEAT 151290-66-000 COVER-SEAT															

(65D)
LEG-RT,23.5"NON-TAPERED,SQ
169727-35-XXX(AP0,AP1,AP2,ADG)
169727-37-XXX(AP3,AP4,AP5,ADH)
169727-39-XXX(AP6,AP7,AP8,ADI)
LEG-LT,23.5"NON-TAPERED,SQ
169727-36-XXX(AP0,AP1,AP2,ADG)
169727-38-XXX(AP3,AP4,AP5,ADH)
169727-40-XXX(AP6,AP7,AP8,ADI)
BRACE-ANGLE W/HOLE
154316-01-01A(4)

(65D)
VALANCE-BRADEN 45X7
168065-53-XXX(AP0,AP1,AP2,ADG)
168065-54-XXX(AP3,AP4,AP5,ADH)
168065-55-XXX(AP6,AP7,AP8,ADI)
BRACE-VALANCE
160457-01-01A(2)
BLIND-PLEATED, 42X26.5"
157506-70-XXX
HARDWARE-GROMMET
094896-02-000
HARDWARE-END CAP TOP
09497-02-000
HARDWARE-END CAP BTM
094907-04-000
BOBBIN-PLEATED
141634-01-000
SPRING-EXTENSION
155748-01-000
BRACKET-MOUNTING, EZ LIFT
097565-01-000

(65D) (21W)
VALANCE-BRADEN 61X26.5
168065-76-XXX (AP0,AP1,AP2,ADG,AP6,AP7,AP8,ADI))
168065-77-XXX (AP3,AP4,AP5,ADH)
BRACE-ANGLE W/HOLE
154316-01-01A(4)
BLIND-PLEATED, 59X26.5
157506-02-XXX
HARDWARE-GROMMET
094896-02-000
HARDWARE-END CAP TOP
094907-02-000
HARDWARE-END CAP BTM
094907-04-000
BOBBIN-PLEATED
141634-01-000
SPRING-EXTENSION
155748-01-000
BRACKET-MOUNTING, EZ LIFT
097565-01-000

(65D) (14W)
VALANCE-BRADEN 61X24
168065-79-XXX (AP0,AP1,AP2,ADG,AP6,AP7,AP8,ADI)
168065-80-XXX (AP3,AP4,AP5,ADH)
BRACE-ANGLE W/HOLE
154316-01-01A(4)
BLIND-PLEATED, 59X26.5
157506-02-XXX
HARDWARE-GROMMET
094896-02-000
HARDWARE-END CAP TOP
094907-02-000
HARDWARE-END CAP BTM
094907-04-000
BOBBIN-PLEATED
141634-01-000
SPRING-EXTENSION
155748-01-000
BRACKET-MOUNTING, EZ LIFT
097565-01-000


(14W)
CUSHION-725II BACK, 13.5X39
165945-02-XXX(2)
COVER-BACK
165945-A2-XXX

(14W)
CUSHION-BOLSTER 9X21X5"
157487-15-XXX(2)(AP0,AP1,AP2,ADG,AP6,AP7,AP8,ADI)
157487-14-XXX(2)(AP3,AP4,AP5,ADH)
COVER
157487-B5-XXX(2)(AP0,AP1,AP2,ADG,AP6,AP7,AP8,ADI)
157487-B4-XXX(2)(AP3,AP4,AP5,ADH)

(14W)
DIN-SEAT,728,23X38.5 SB
142292-10-XXX(2)(AP0,AP1,AP2,ADG,AP6,AP7,AP8,ADI)
142292-32-XXX(2)(AP3,AP4,AP5,ADH)
COVER
142292-B0-XXX(2)(AP0,AP1,AP2,ADG,AP6,AP7,AP8,ADI)
142292-D2-XXX(2)(AP3,AP4,AP5,ADH)

(21W)
CHAIR-DINING,#CH823
174224-01-XXX(2)
COVER-CHAIR
174224-A1-XXX
CHAIR-FOLDING,80
171315-01-XXX(2)
SEAT-CHAIR FOLGING
171315-11-XXX
SEAT-BACK
171315-12-XXX
HINGE
171352-01-01A
STRAP ASM-TIEDOWN,3100
099856-12-000

FIRST USED			10 P34Y
DO NOT SCALE DRAWING			
TITLE: SOFTGOODS INSTL - FLOORPLAN			
SHEET 2	PART NO	170617	REV

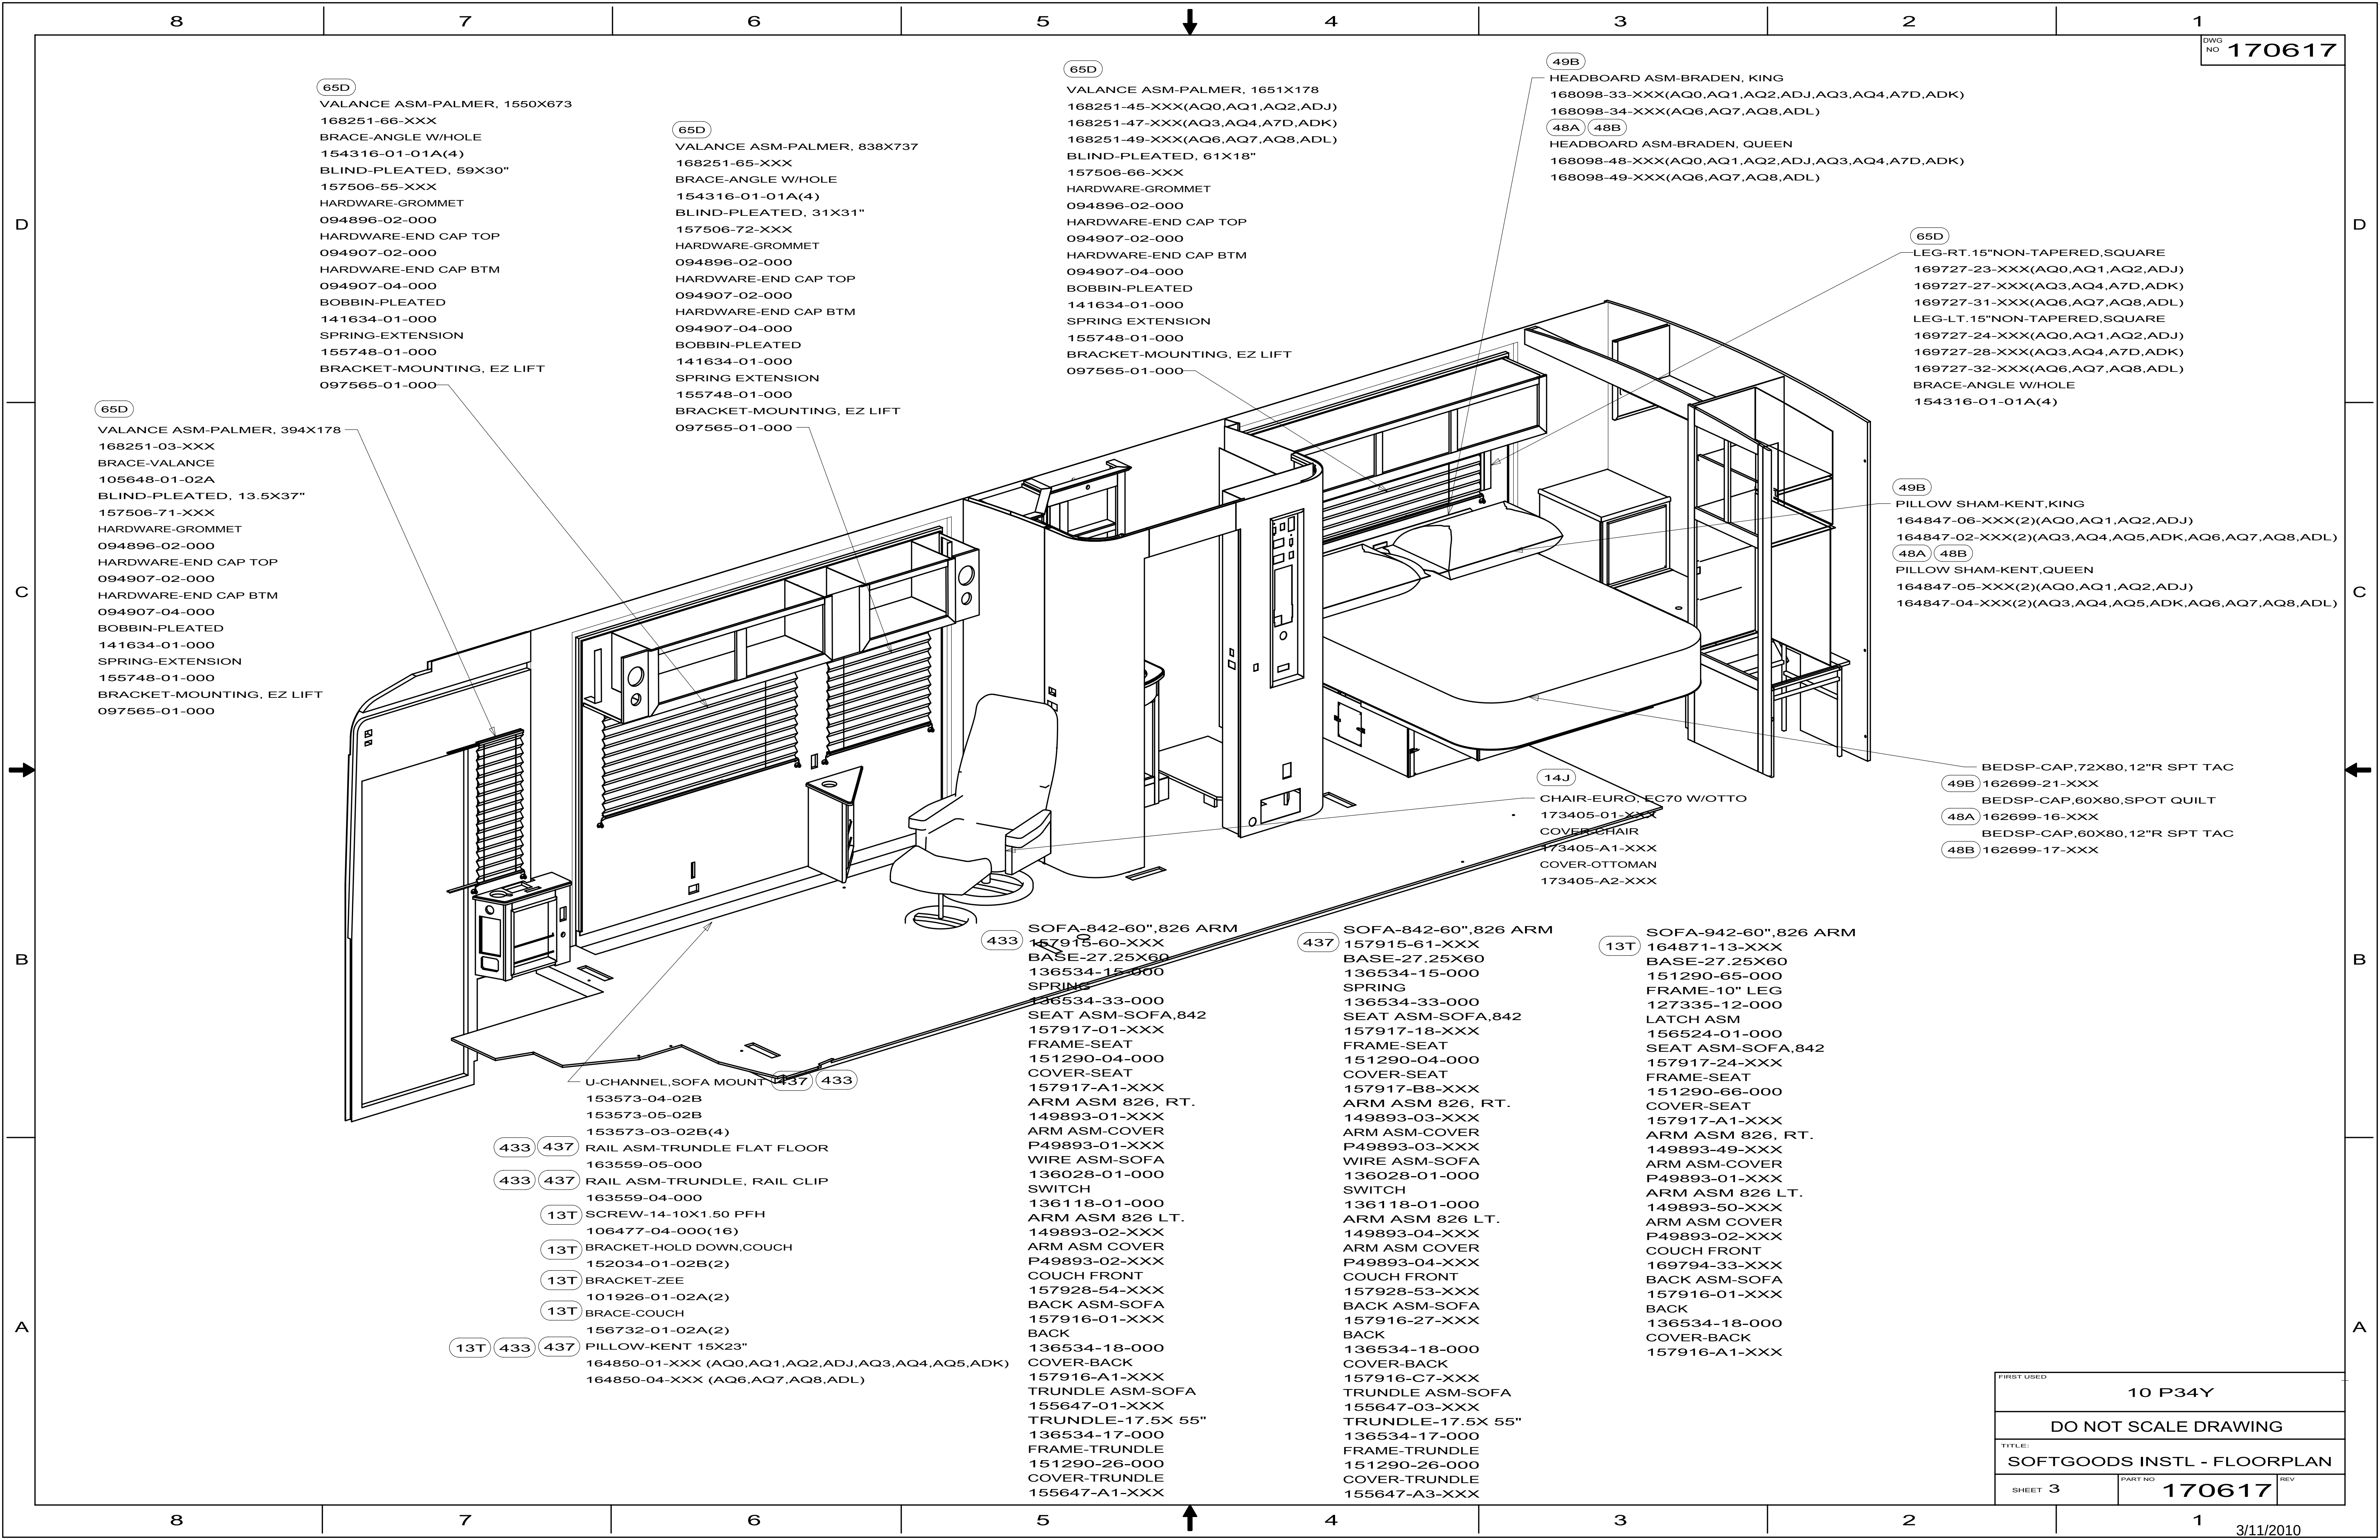

65D
VALANCE ASM-PALMER, 1550X673
168251-66-XXX
BRACE-ANGLE W/HOLE
154316-01-01A(4)
BLIND-PLEATED, 59X30"
157506-55-XXX
HARDWARE-GROMMET
094896-02-000
HARDWARE-END CAP TOP
094907-02-000
HARDWARE-END CAP BTM
094907-04-000
BOBBIN-PLEATED
141634-01-000
SPRING-EXTENSION
155748-01-000
BRACKET-MOUNTING, EZ LIFT
097565-01-000

65D
VALANCE ASM-PALMER, 838X737
168251-65-XXX
BRACE-ANGLE W/HOLE
154316-01-01A(4)
BLIND-PLEATED, 31X31"
157506-72-XXX
HARDWARE-GROMMET
094896-02-000
HARDWARE-END CAP TOP
094907-02-000
HARDWARE-END CAP BTM
094907-04-000
BOBBIN-PLEATED
141634-01-000
SPRING-EXTENSION
155748-01-000
BRACKET-MOUNTING, EZ LIFT
097565-01-000

65D
VALANCE ASM-PALMER, 1651X178
168251-45-XXX(AQ0,AQ1,AQ2,ADJ)
168251-47-XXX(AQ3,AQ4,A7D,ADK)
168251-49-XXX(AQ6,AQ7,AQ8,ADL)
BLIND-PLEATED, 61X18"
157506-66-XXX
HARDWARE-GROMMET
094896-02-000
HARDWARE-END CAP TOP
094907-02-000
HARDWARE-END CAP BTM
094907-04-000
BOBBIN-PLEATED
141634-01-000
SPRING-EXTENSION
155748-01-000
BRACKET-MOUNTING, EZ LIFT
097565-01-000

49B
HEADBOARD ASM-BRADEN, KING
168098-33-XXX(AQ0,AQ1,AQ2,ADJ,AQ3,AQ4,A7D,ADK)
168098-34-XXX(AQ6,AQ7,AQ8,ADL)
48A 48B
HEADBOARD ASM-BRADEN, QUEEN
168098-48-XXX(AQ0,AQ1,AQ2,ADJ,AQ3,AQ4,A7D,ADK)
168098-49-XXX(AQ6,AQ7,AQ8,ADL)

65D
LEG-RT.15"NON-TAPERED,SQUARE
169727-23-XXX(AQ0,AQ1,AQ2,ADJ)
169727-27-XXX(AQ3,AQ4,A7D,ADK)
169727-31-XXX(AQ6,AQ7,AQ8,ADL)
LEG-LT.15"NON-TAPERED,SQUARE
169727-24-XXX(AQ0,AQ1,AQ2,ADJ)
169727-28-XXX(AQ3,AQ4,A7D,ADK)
169727-32-XXX(AQ6,AQ7,AQ8,ADL)
BRACE-ANGLE W/HOLE
154316-01-01A(4)

49B
PILLOW SHAM-KENT,KING
164847-06-XXX(2)(AQ0,AQ1,AQ2,ADJ)
164847-02-XXX(2)(AQ3,AQ4,AQ5,ADK,AQ6,AQ7,AQ8,ADL)
48A 48B
PILLOW SHAM-KENT,QUEEN
164847-05-XXX(2)(AQ0,AQ1,AQ2,ADJ)
164847-04-XXX(2)(AQ3,AQ4,AQ5,ADK,AQ6,AQ7,AQ8,ADL)

BEDSP-CAP,72X80,12"R SPT TAC
49B 162699-21-XXX
BEDSP-CAP,60X80,SPOT QUILT
48A 162699-16-XXX
BEDSP-CAP,60X80,12"R SPT TAC
48B 162699-17-XXX

14J
CHAIR-EURO, EC70 W/OTTO
173405-01-XXX
COVER-CHAIR
173405-A1-XXX
COVER-OTTOMAN
173405-A2-XXX


433
SOFA-842-60",826 ARM
157915-60-XXX
BASE-27.25X60
136534-15-000
SPRING
136534-33-000
SEAT ASM-SOFA,842
157917-01-XXX
FRAME-SEAT
151290-04-000
COVER-SEAT
157917-A1-XXX
ARM ASM 826, RT.
149893-01-XXX
ARM ASM-COVER
P49893-01-XXX
WIRE ASM-SOFA
136028-01-000
SWITCH
136118-01-000
ARM ASM 826 LT.
149893-02-XXX
ARM ASM COVER
P49893-02-XXX
COUCH FRONT
157928-54-XXX
BACK ASM-SOFA
157916-01-XXX
BACK
136534-18-000
COVER-BACK
157916-A1-XXX
TRUNDLE ASM-SOFA
155647-01-XXX
TRUNDLE-17.5X 55"
136534-17-000
FRAME-TRUNDLE
151290-26-000
COVER-TRUNDLE
155647-A1-XXX

437
SOFA-842-60",826 ARM
157915-61-XXX
BASE-27.25X60
136534-15-000
SPRING
136534-33-000
SEAT ASM-SOFA,842
157917-18-XXX
FRAME-SEAT
151290-04-000
COVER-SEAT
157917-B8-XXX
ARM ASM 826, RT.
149893-03-XXX
ARM ASM-COVER
P49893-03-XXX
WIRE ASM-SOFA
136028-01-000
SWITCH
136118-01-000
ARM ASM 826 LT.
149893-04-XXX
ARM ASM COVER
P49893-04-XXX
COUCH FRONT
157928-53-XXX
BACK ASM-SOFA
157916-27-XXX
BACK
136534-18-000
COVER-BACK
157916-C7-XXX
TRUNDLE ASM-SOFA
155647-03-XXX
TRUNDLE-17.5X 55"
136534-17-000
FRAME-TRUNDLE
151290-26-000
COVER-TRUNDLE
155647-A3-XXX


13T
SOFA-942-60",826 ARM
164871-13-XXX
BASE-27.25X60
151290-65-000
FRAME-10" LEG
127335-12-000
LATCH ASM
156524-01-000
SEAT ASM-SOFA,842
157917-24-XXX
FRAME-SEAT
151290-66-000
COVER-SEAT
157917-A1-XXX
ARM ASM 826, RT.
149893-49-XXX
ARM ASM-COVER
P49893-01-XXX
ARM ASM 826 LT.
149893-50-XXX
ARM ASM COVER
P49893-02-XXX
COUCH FRONT
169794-33-XXX
BACK ASM-SOFA
157916-01-XXX
BACK
136534-18-000
COVER-BACK
157916-A1-XXX

U-CHANNEL,SOFA MOUNT
153573-04-02B
153573-05-02B
153573-03-02B(4)
433 437
RAIL ASM-TRUNDLE FLAT FLOOR
163559-05-000
433 437
RAIL ASM-TRUNDLE, RAIL CLIP
163559-04-000
13T
SCREW-14-10X1.50 PFH
106477-04-000(16)
13T
BRACKET-HOLD DOWN,COUCH
152034-01-02B(2)
13T
BRACKET-ZEE
101926-01-02A(2)
13T
BRACE-COUCH
156732-01-02A(2)
13T 433 437
PILLOW-KENT 15X23"
164850-01-XXX (AQ0,AQ1,AQ2,ADJ,AQ3,AQ4,AQ5,ADK)
164850-04-XXX (AQ6,AQ7,AQ8,ADL)

FIRST USED			10 P34Y
DO NOT SCALE DRAWING			
TITLE: SOFTGOODS INSTL - FLOORPLAN			
SHEET 3	PART NO	170617	REV

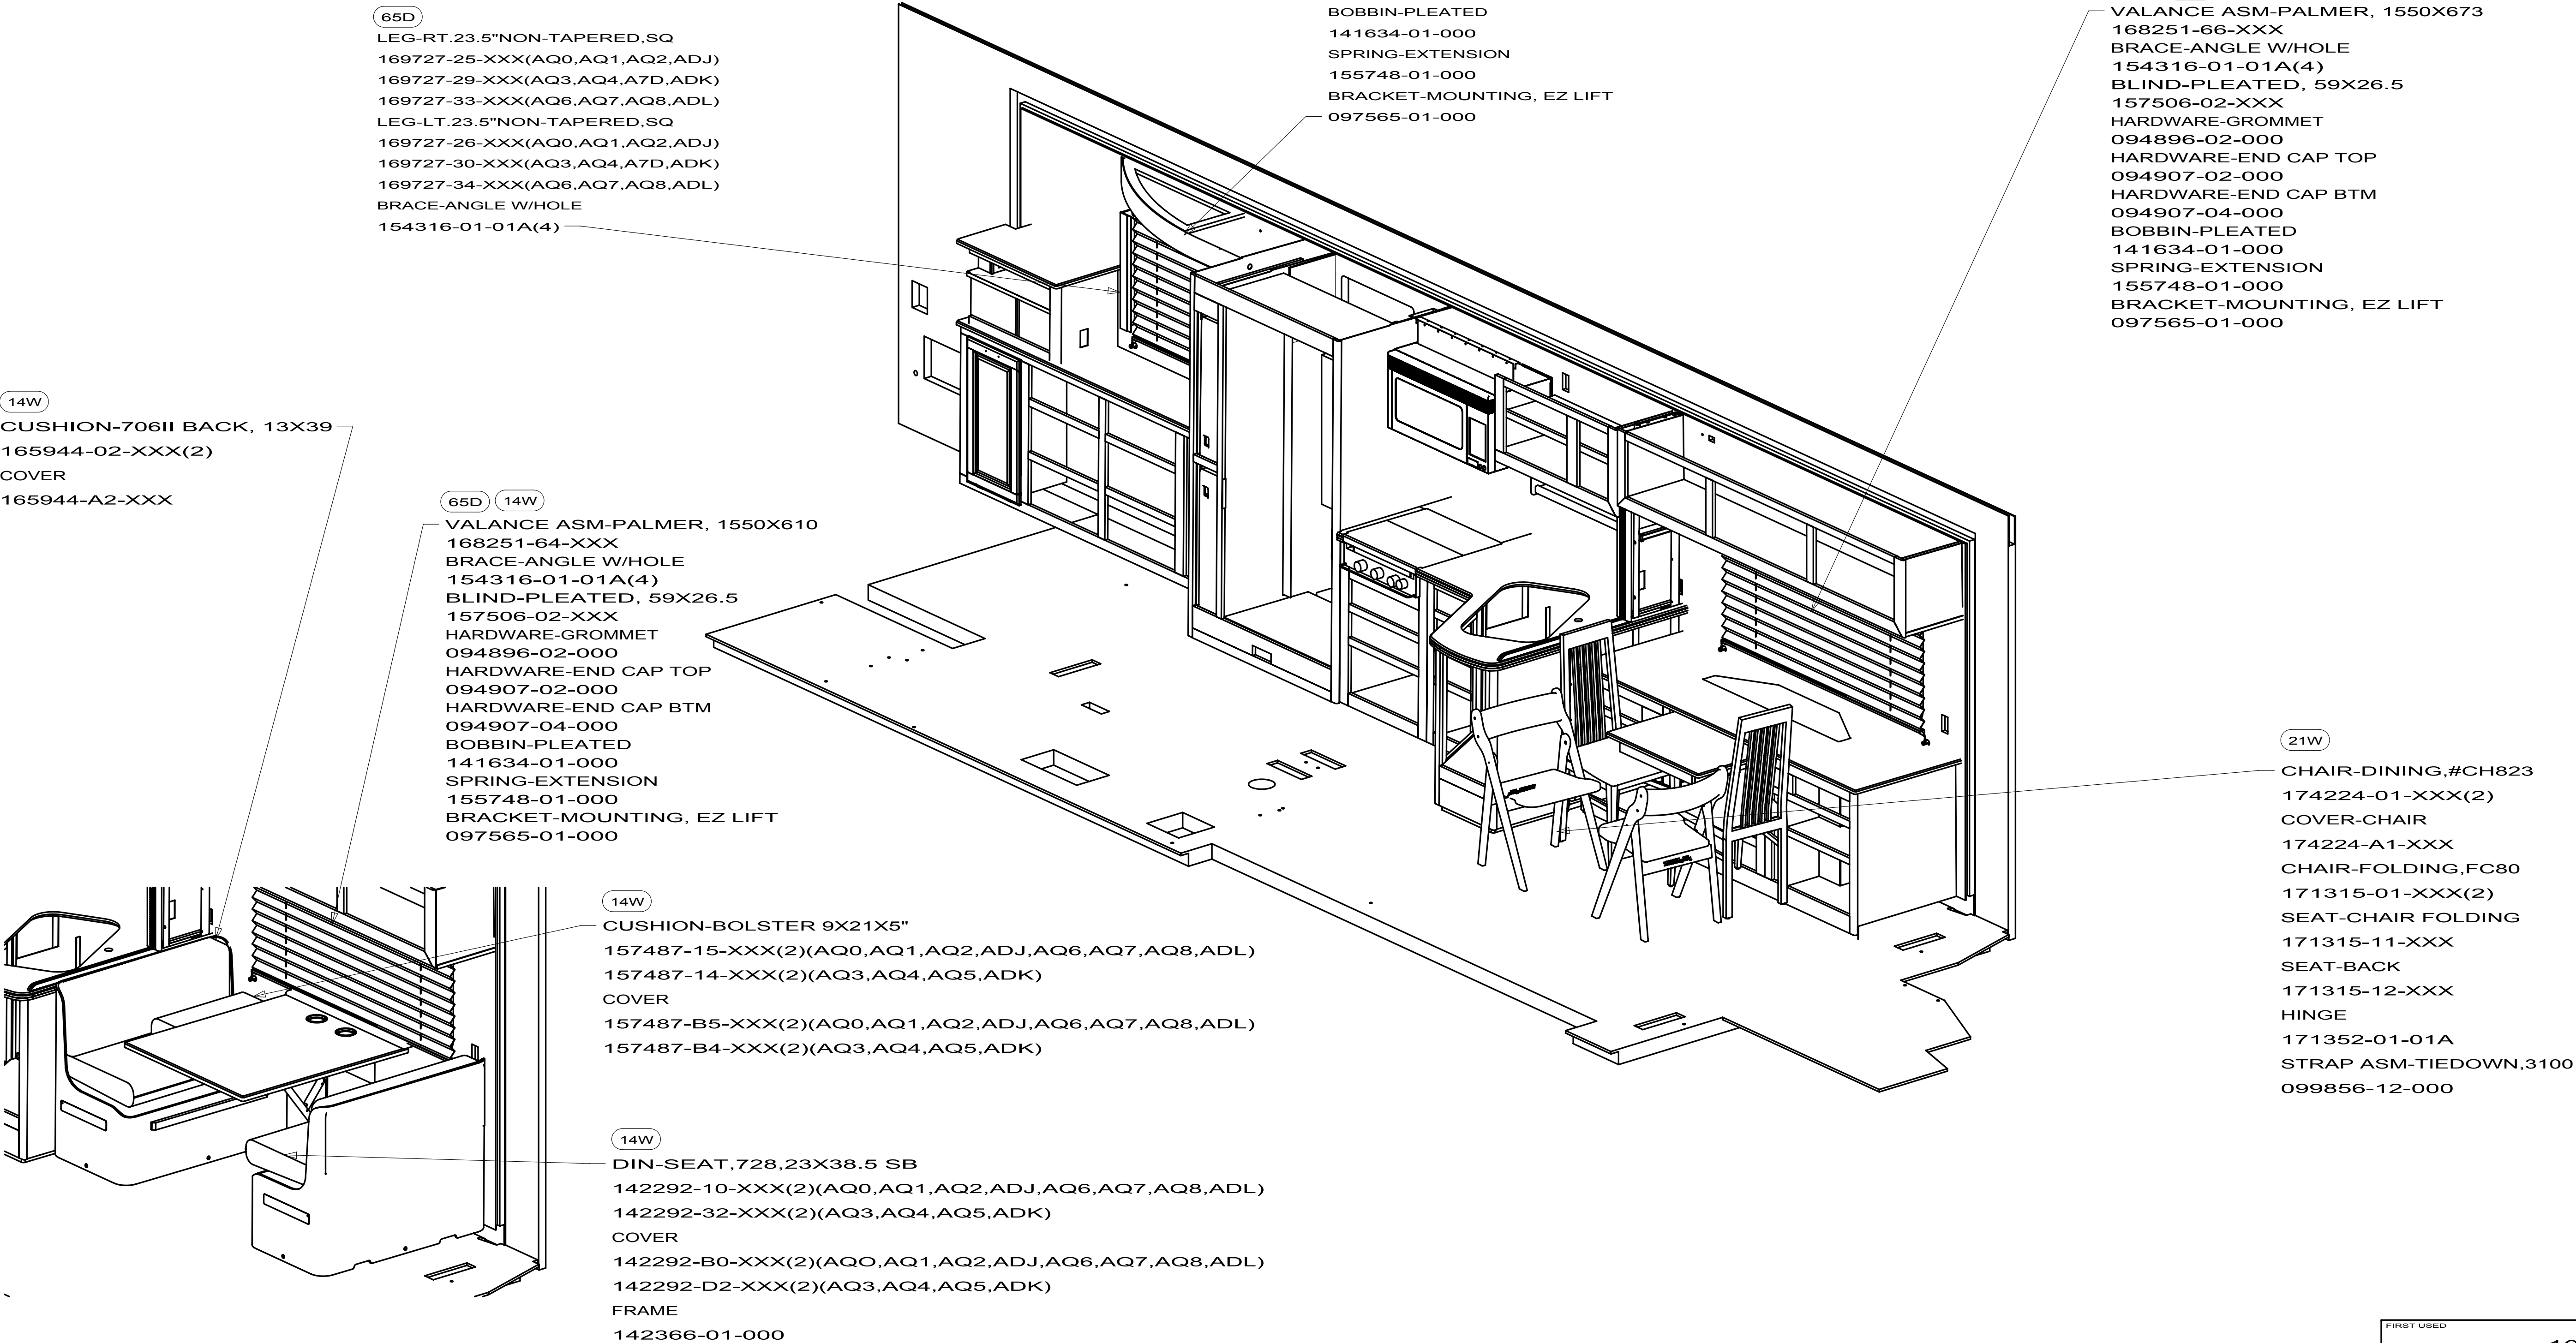

FIRST USED			
10 P34Y			
DO NOT SCALE DRAWING			
TITLE: SOFTGOODS INSTL - FLOORPLAN			
SHEET 4		PART NO 170617	REV

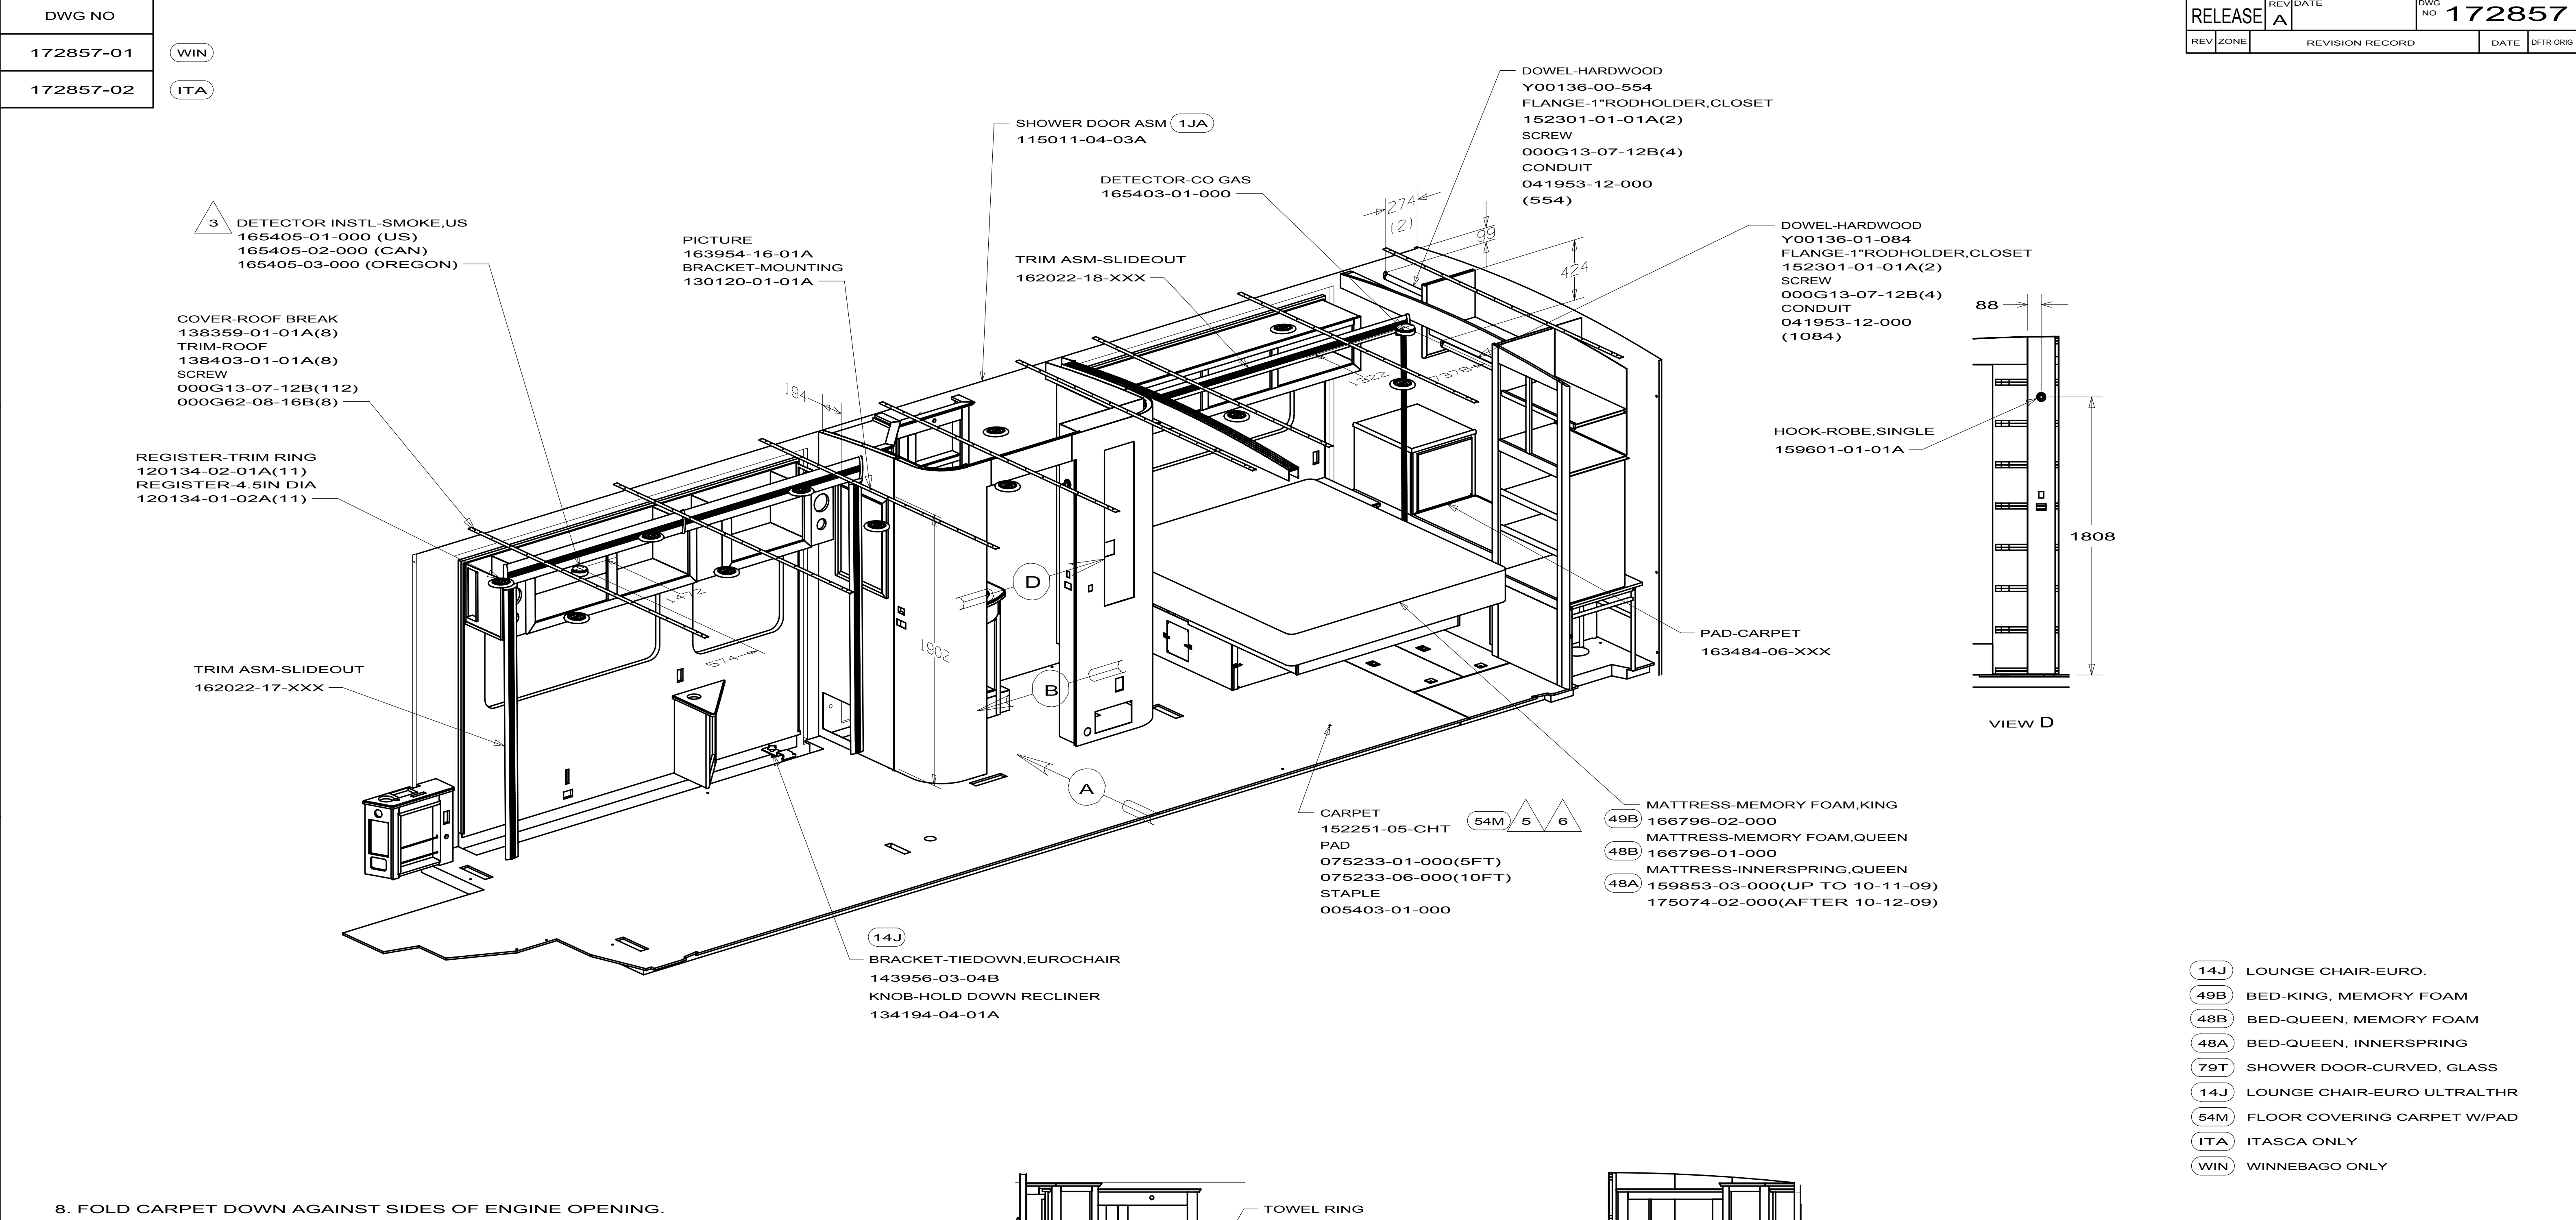

8. FOLD CARPET DOWN AGAINST SIDES OF ENGINE OPENING.

7. TIE BACK LOCATION 1000mm ±25mm ABOVE FLOOR.

6. INSTALL CARPET & PADDING PER ES0061.

5. COVER CARPET WITH PROTECTIVE PLASTIC 047034-07-000 (78FT) AND USE WASHER 044533-01-000 (A/R) AND STRIP 089275-02-000(2) TO SECURE.

4. TRIM FLOOR TO SIDEWALL AND CABINETS PER ES0067. (1200)

3. LABEL TO BE PLACED WITHIN 610 OF DETECTOR. LABEL SUPPLIED WITH DETECTOR TO BE PLACED ON INSIDE UPPER CORNER OF FIRST GALLEY DOOR.

2. ALL COORDINATE DIMENSIONS ARE MEASURED FROM THE DATUM.

1. TORQUE ALL SEAT BOLTS TO 60±7 Nm (44±5 FT/lbs.) NO FLOOR COVERING OR OTHER MATERIAL SHALL BE ALLOWED BETWEEN THE BELT ANCHOR AND IT'S MOUNTING SURFACE.

8

7

6

5

4

3

2

1

VIEW A

VIEW B

108

18

89

50

128

159602-01-01A

159604-01-01A

173212-01-13A (690)

163657-04-XXX (770)

145980-02-02A

159601-01-01A

WINNEBAGO INDUSTRIES

COPYRIGHT 2010 WINNEBAGO INDUSTRIES, INC.

DFT-ORIG

ORIG. DATE

CHRR

ALL DIMENSIONS ARE IN MILLIMETERS

P.E.

FIRST USED

M.E.

10 P34Y

DSNR

UNSPECIFIED TOLERANCES ARE:

MATERIAL:

WHOLE DIM (X) : 1.5

ONE-PLACE (X.X) : 0.8

TWO-PLACE (X.XX) :

ANGLE :

THIRD ANGLE PROJECTION

DO NOT SCALE DRAWING

REFER TO ES0018 FOR FASTENER TIGHTENING GUIDELINES

TITLE:

FLOOR PLAN-INTERIOR TRIM

SHEET 1 OF 2

PART NO


172857

REV

REF:

1

3/3/2010

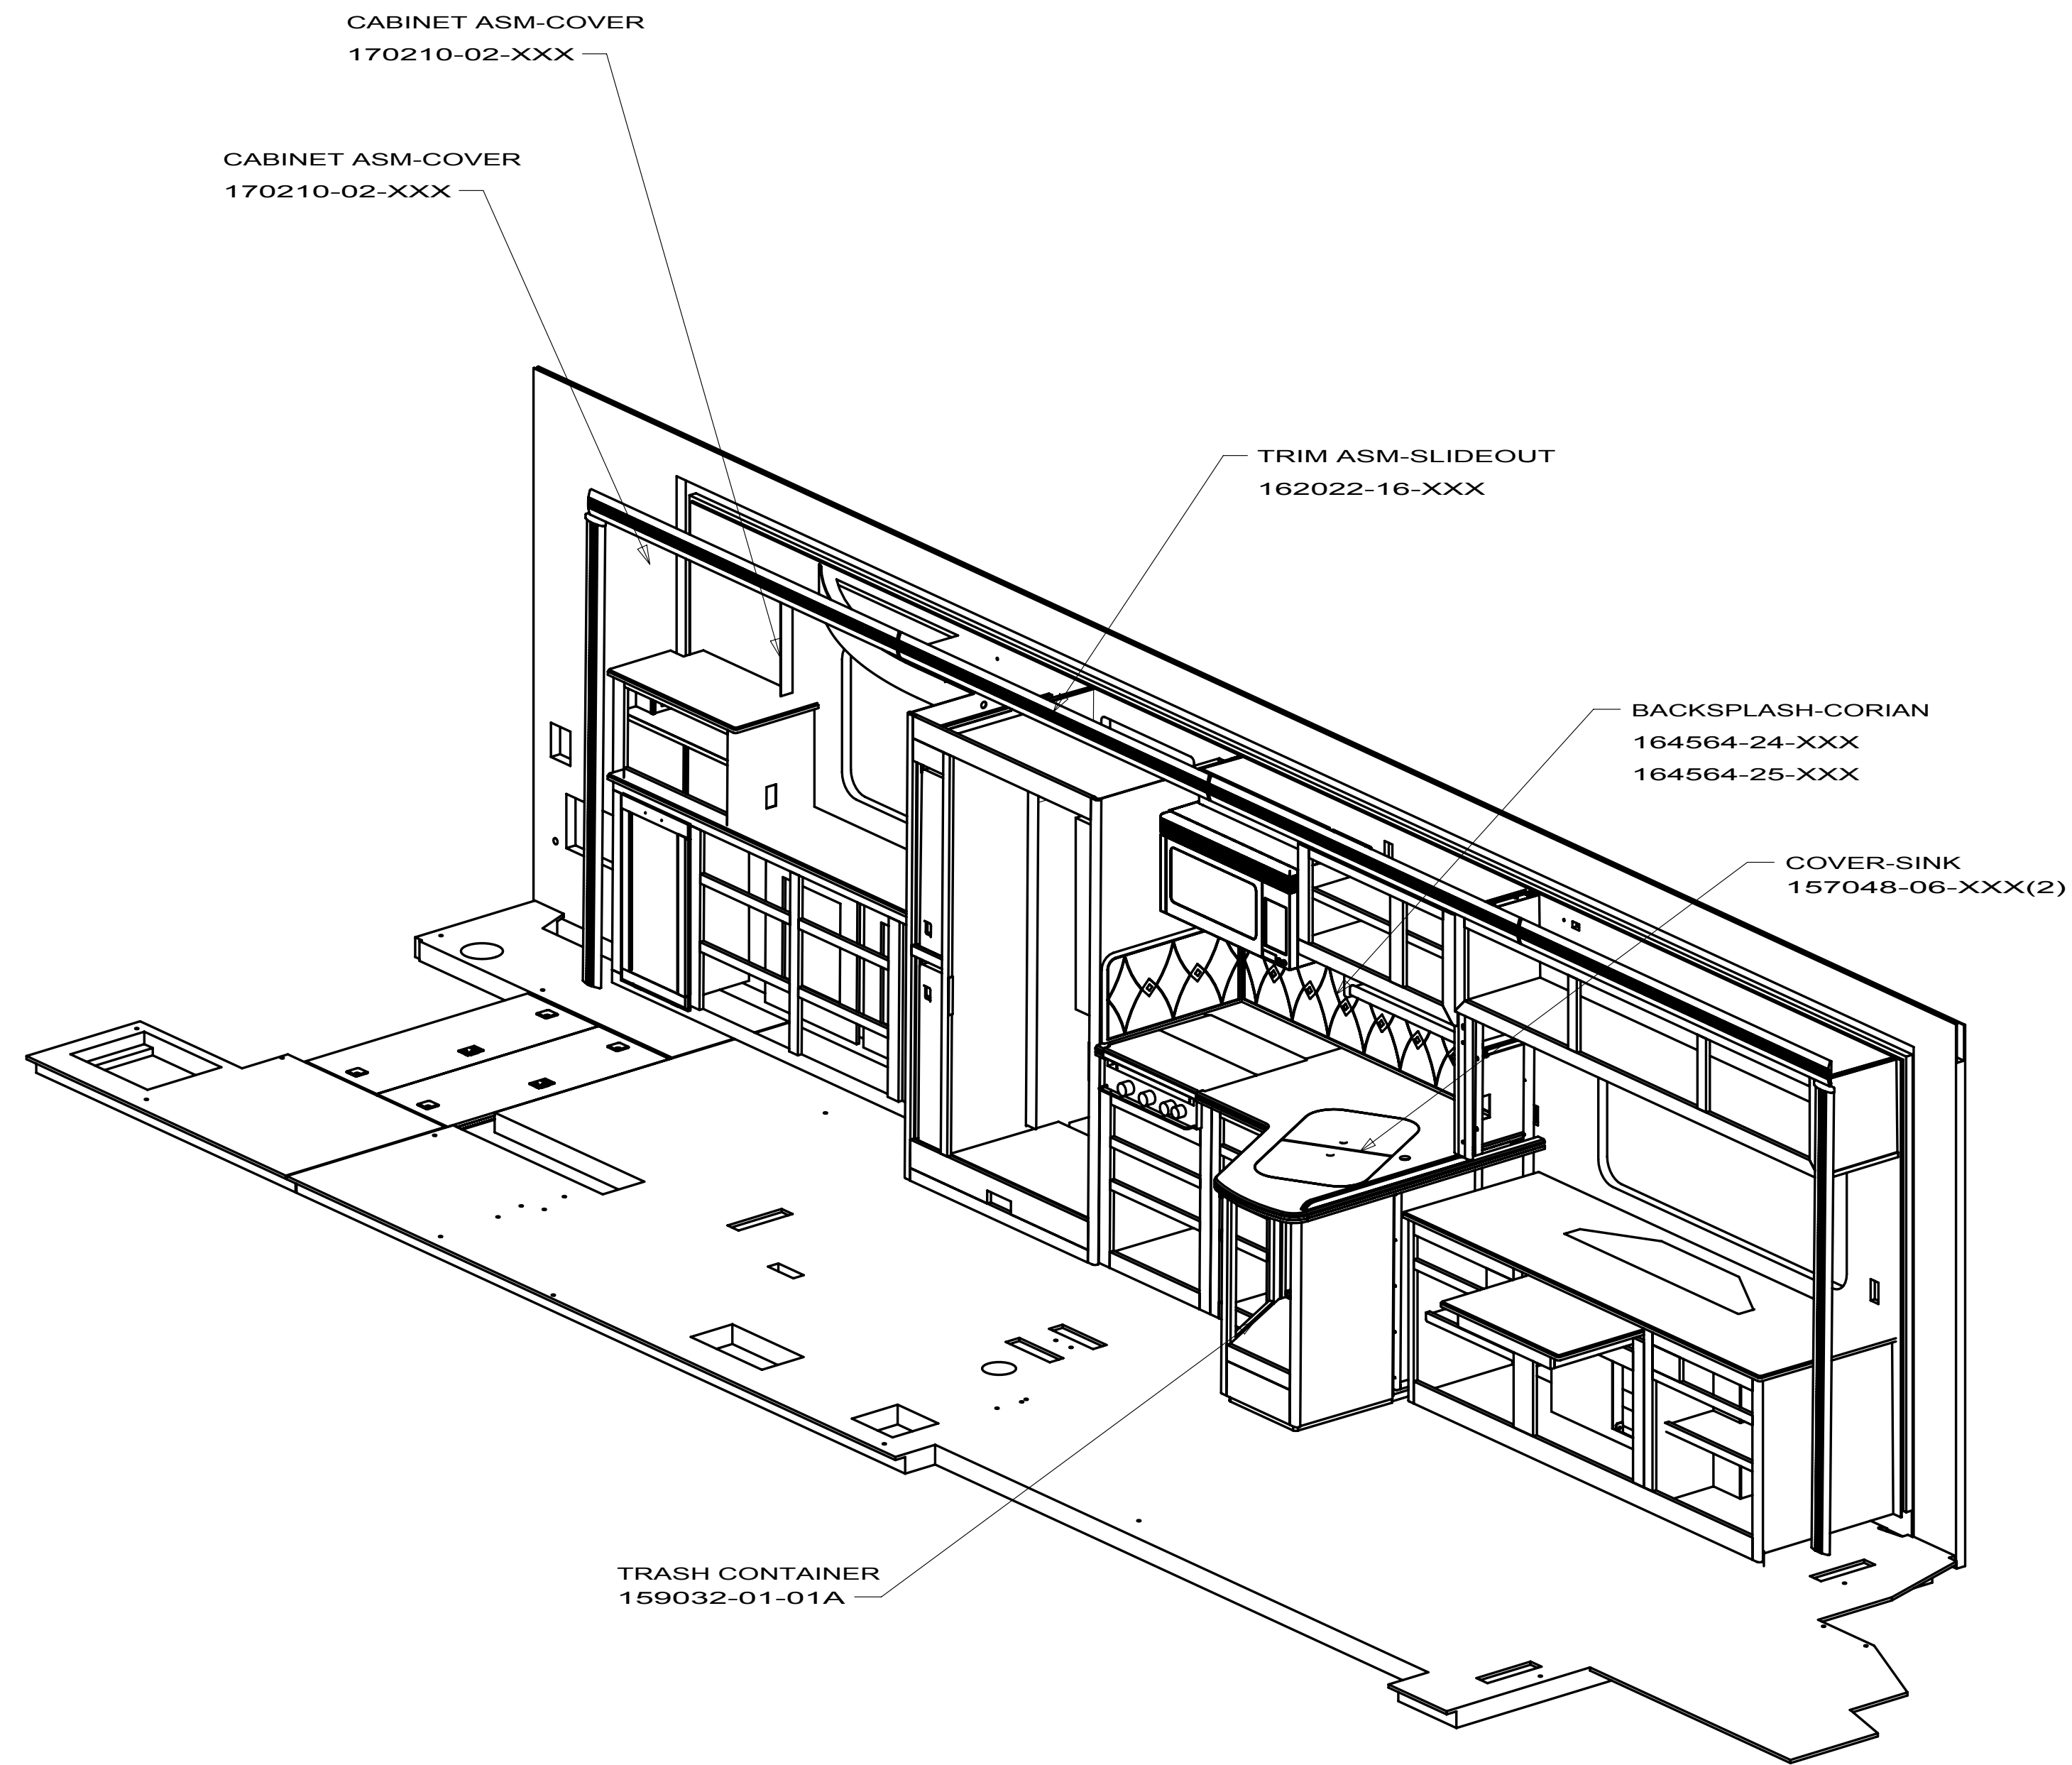

FIRST USED			10 P34Y
DO NOT SCALE DRAWING			
TITLE:			FLOOR PLAN-INTERIOR TRIM
SHEET 2	PART NO	172857	REV

162022-16-XXX
P34Y
DRIVER SIDE

MOLDING-CAP,HDWD,END
156636-05-XXX(2)
SPOTNAIL (A/R)

MOLDING-VYNYL,CURVED
Y00395-01-822 (4)

MOLDING-CAP,HDWD,CENTER
156636-06-XXX (3)


MOLDING-HDWD,FLUTED
M09614-18-XXX
UNSTAINED
Y00417-01-822(4)


MOLDING-CAP,HDWD,END
156636-05-XXX(2)
SPOTNAIL (A/R)

MOLDING-HDWD,FLUTED
M09614-19-XXX
UNSTAINED
Y00417-01-854(2)

MOLDING-VINYL
Y00395-01-854(2)

FIRST USED		
10 P34Y		
DO NOT SCALE DRAWING		
TITLE:		
TRIM ASM-SLIDEOUT		
SHEET 4	PART NO 162022	REV

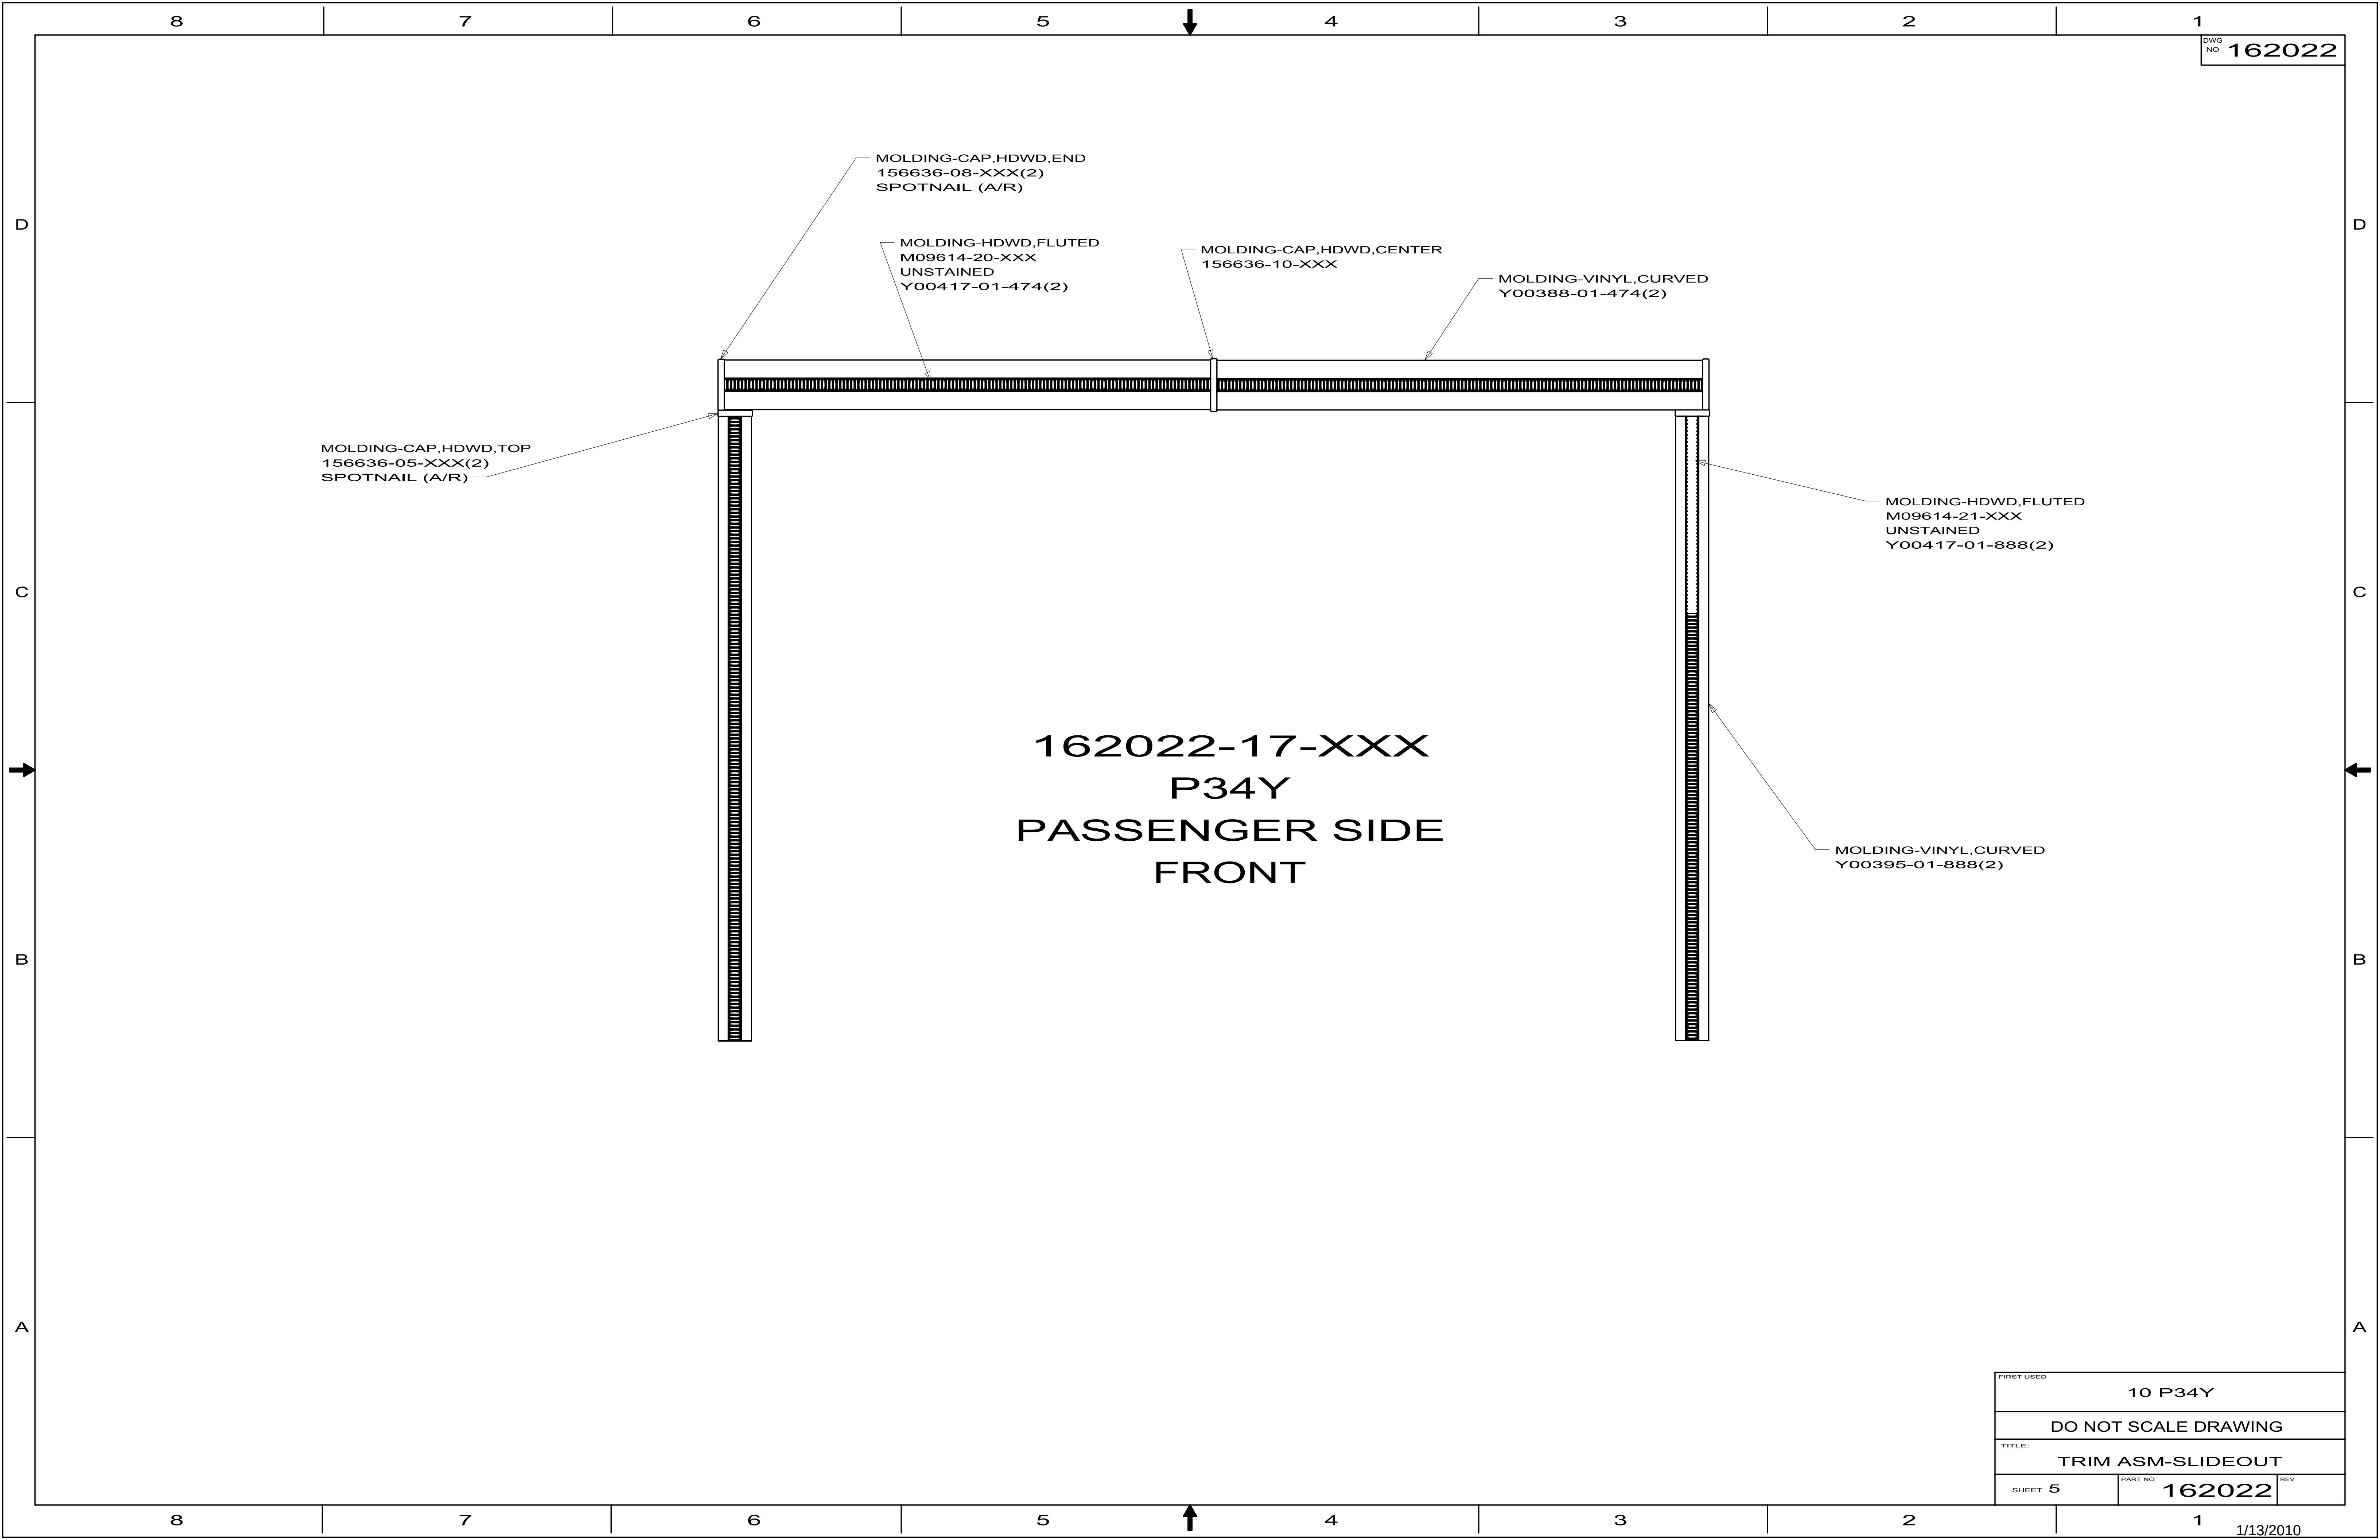

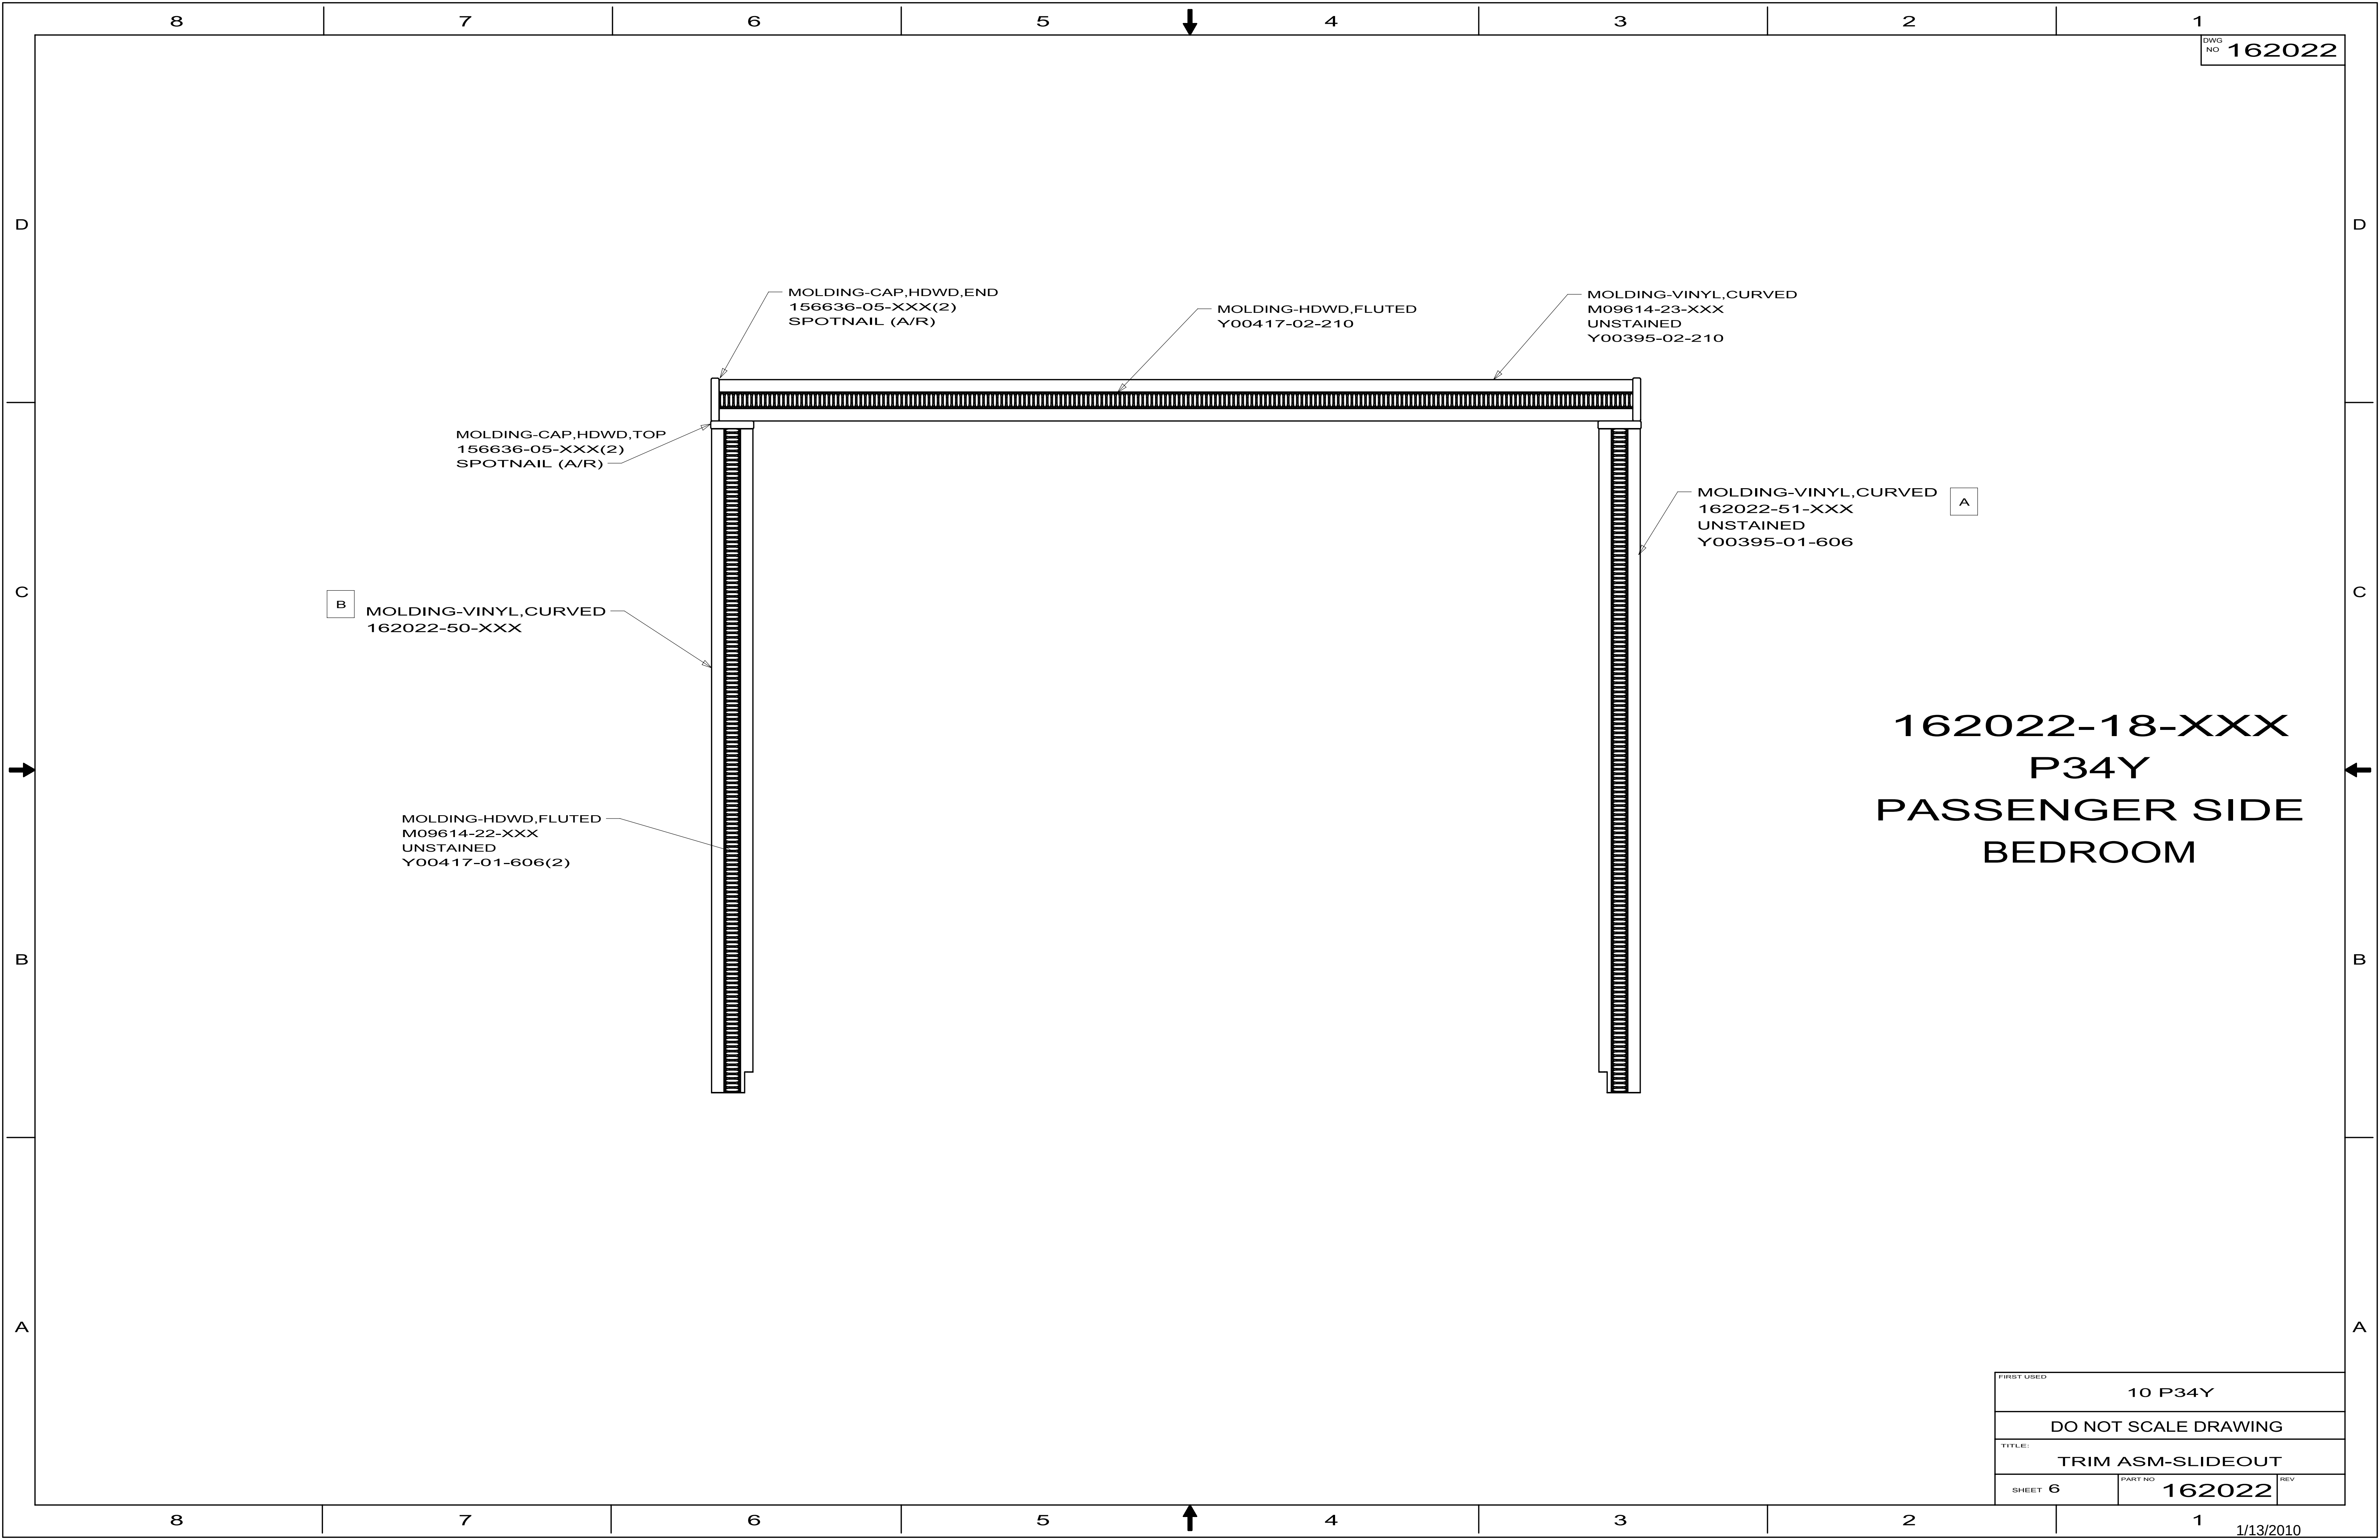

ART NOT YET AVAILABLE

115011-04-03A				
KEY	PART NUMBER	U/M	DESCRIPTION	VENDOR NO.
1	115011-03-708	EA	GUIDE/NYLON -F/DOOR BOTTOM	CP1105
2	115011-03-716	EA	SCREW F/TOWEL BAR - NICKEL	612F-N
3	115011-03-715	EA	SCREW F/TOWEL BAR BRKTS-NCKL	638F-N
4	115011-01-705	EA	SCREW-ROLLER, (HEX HEAD)	832HEX
5	115011-03-710	EA	HEADER - NICKEL	45N
7	115011-01-704	EA	ROLLERS	PN193
8	115011-01-706	FT	GLAZING VINYL-BLACK	C154B
9	115011-03-711	EA	TRACK/BOTTOM - 40" NICKEL	90N
10	115011-03-714	EA	TOWEL BAR - NICKEL	136N
11	115011-03-713	EA	BRACKET-TOWEL BAR - BLACK	CP545 WAS 135
12	115011-04-700	EA	JAMB-WALL/SHOWER DOOR-NCKL	126N
13	115011-03-707	EA	TRAVEL LATCH - BLACK	9733B
14	115011-01-714	EA	BUMPER - RATTLE/SHOWER DOOR	5168S
CONTACT WINNEBAGO PART SALES FOR UNLISTED COMPONENT(S)				