


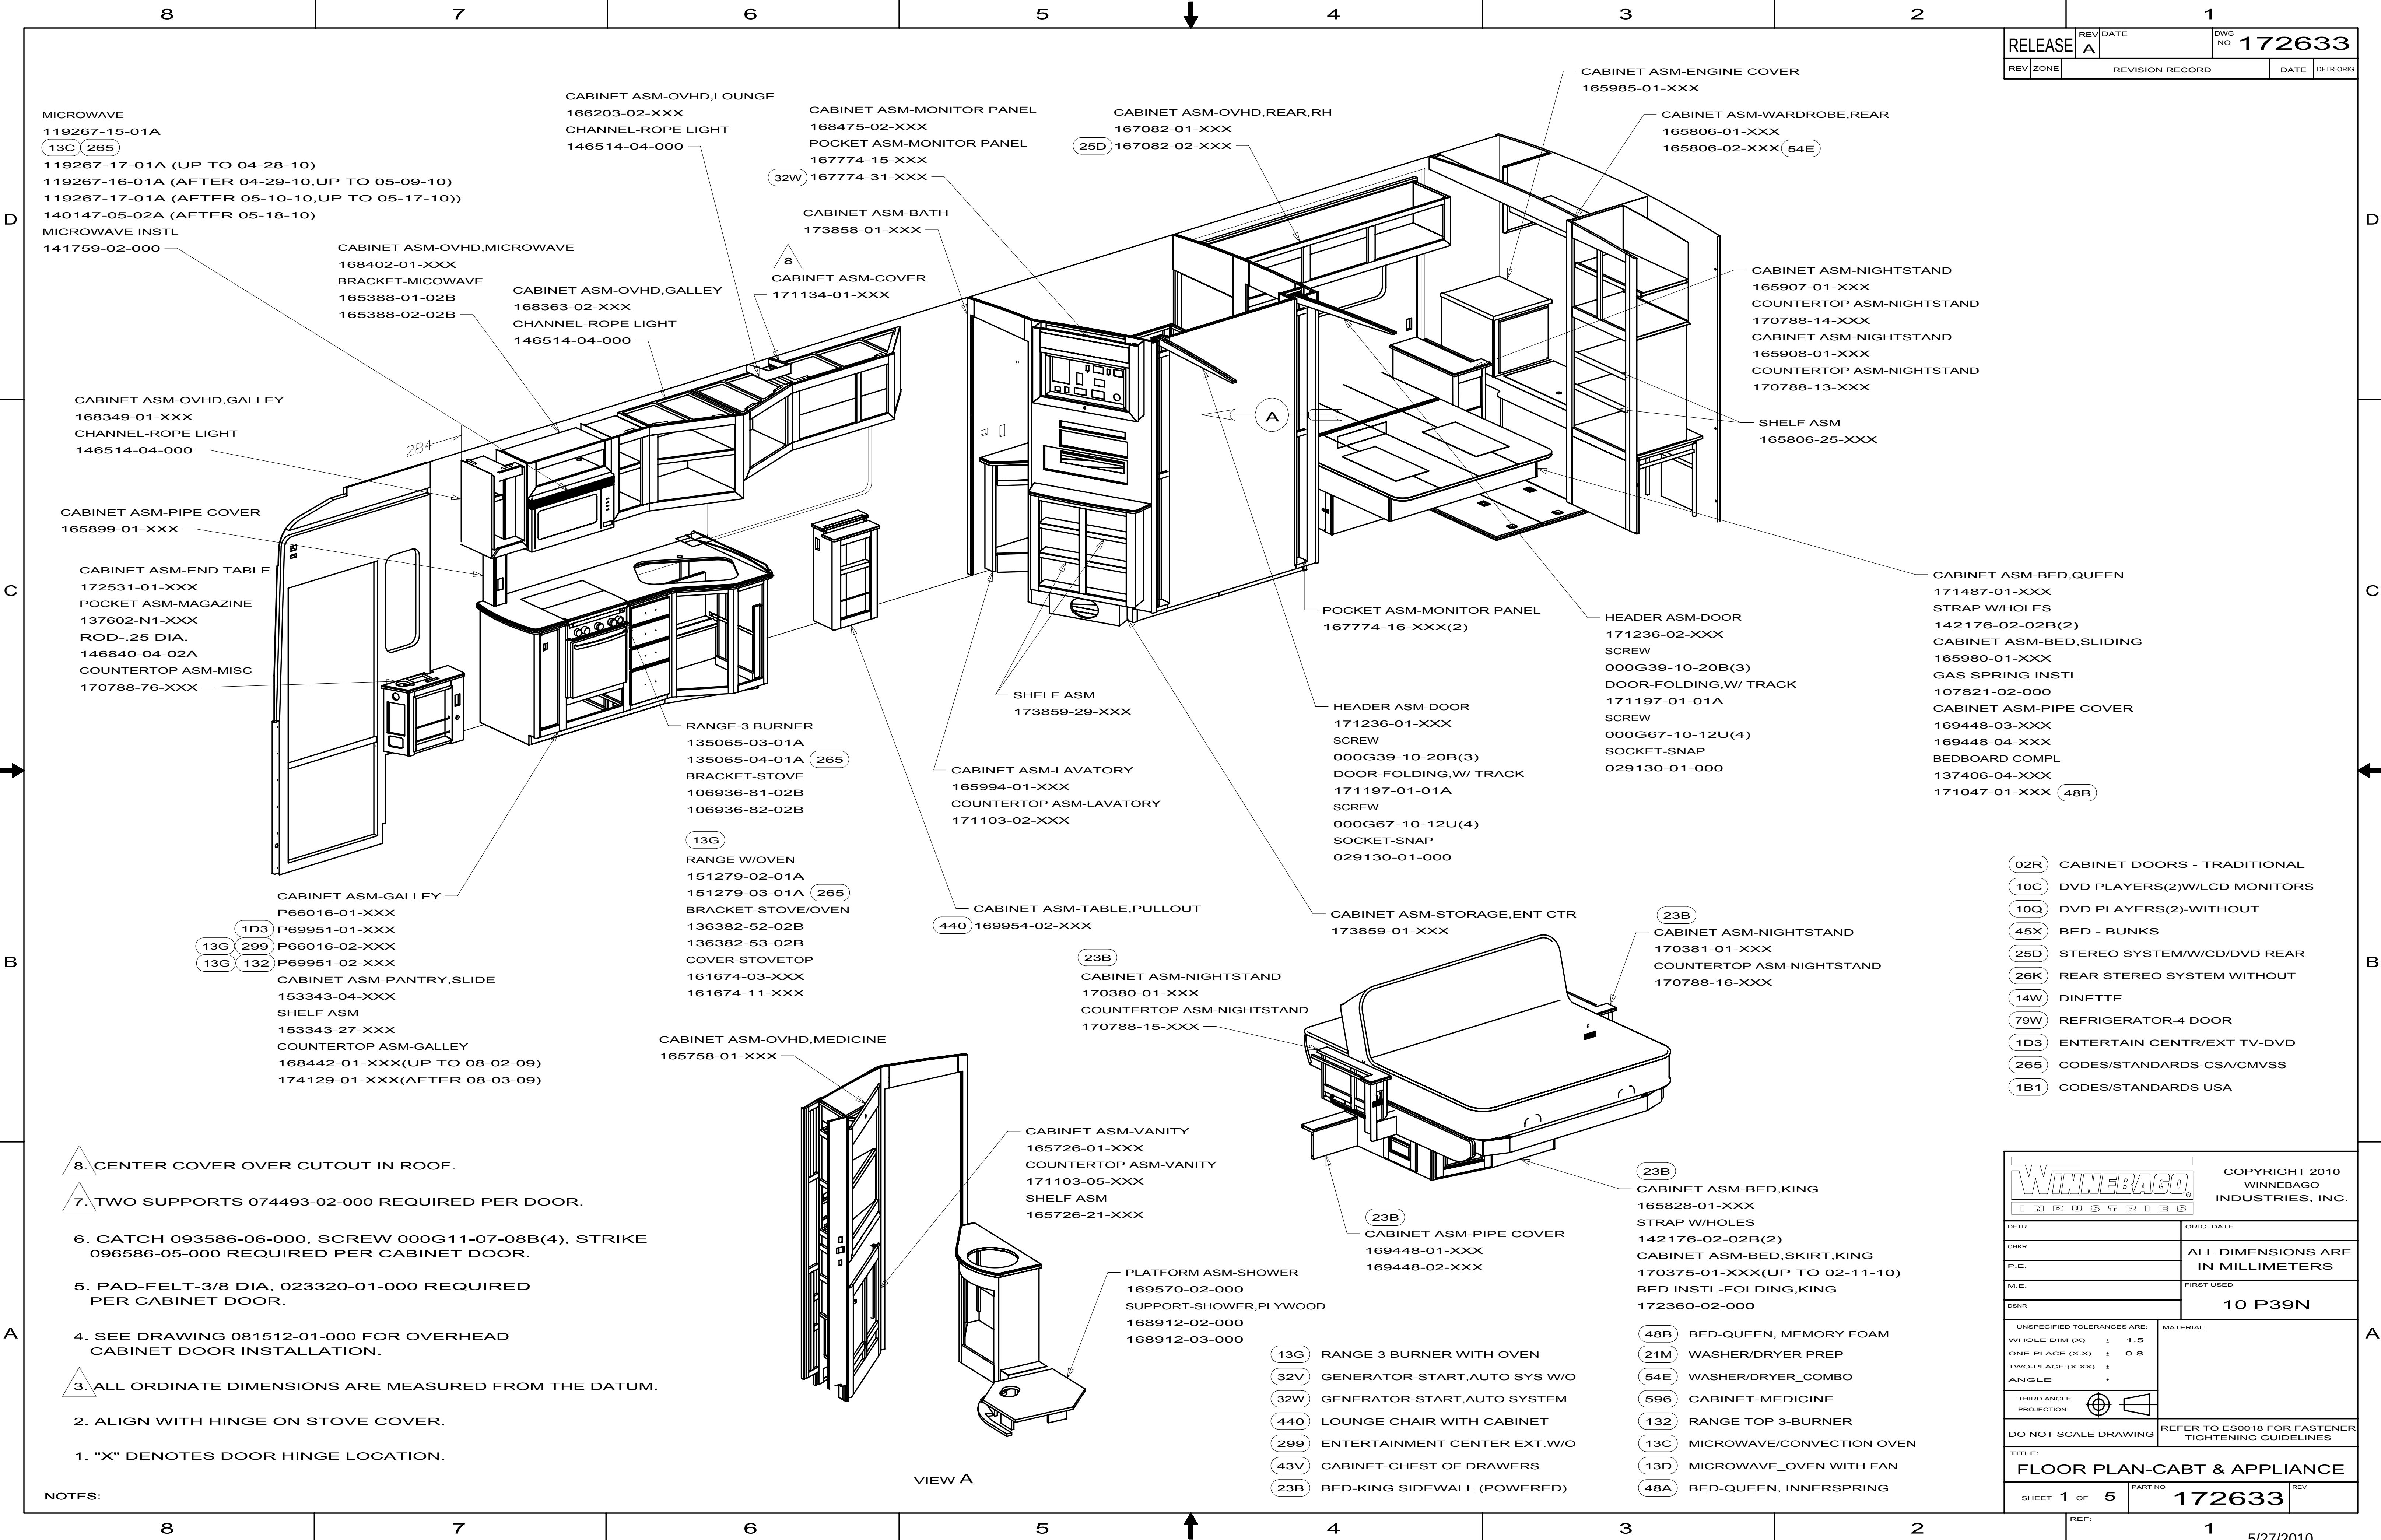

WINNEBAGO INDUSTRIES

COPYRIGHT 2010 WINNEBAGO INDUSTRIES, INC.

|      |                                   |
|------|-----------------------------------|
| DTR  | ORIG. DATE                        |
| CHRR |                                   |
| P.E. | ALL DIMENSIONS ARE IN MILLIMETERS |
| M.E. | FIRST USED                        |
| DSNR | 10 P39N                           |

|                             |           |
|-----------------------------|-----------|
| UNSPECIFIED TOLERANCES ARE: | MATERIAL: |
| WHOLE DIM (X) : 1.5         |           |
| ONE-PLACE (X.X) : 0.8       |           |
| TWO-PLACE (X.XX) :          |           |
| ANGLE :                     |           |
| THIRD ANGLE PROJECTION      |           |

DO NOT SCALE DRAWING

REFER TO ES0018 FOR FASTENER TIGHTENING GUIDELINES

FLOOR PLAN-CABT & APPLIANCE

SHEET 1 OF 5


PART NO 172633

REV


REF:


1

5/27/2010

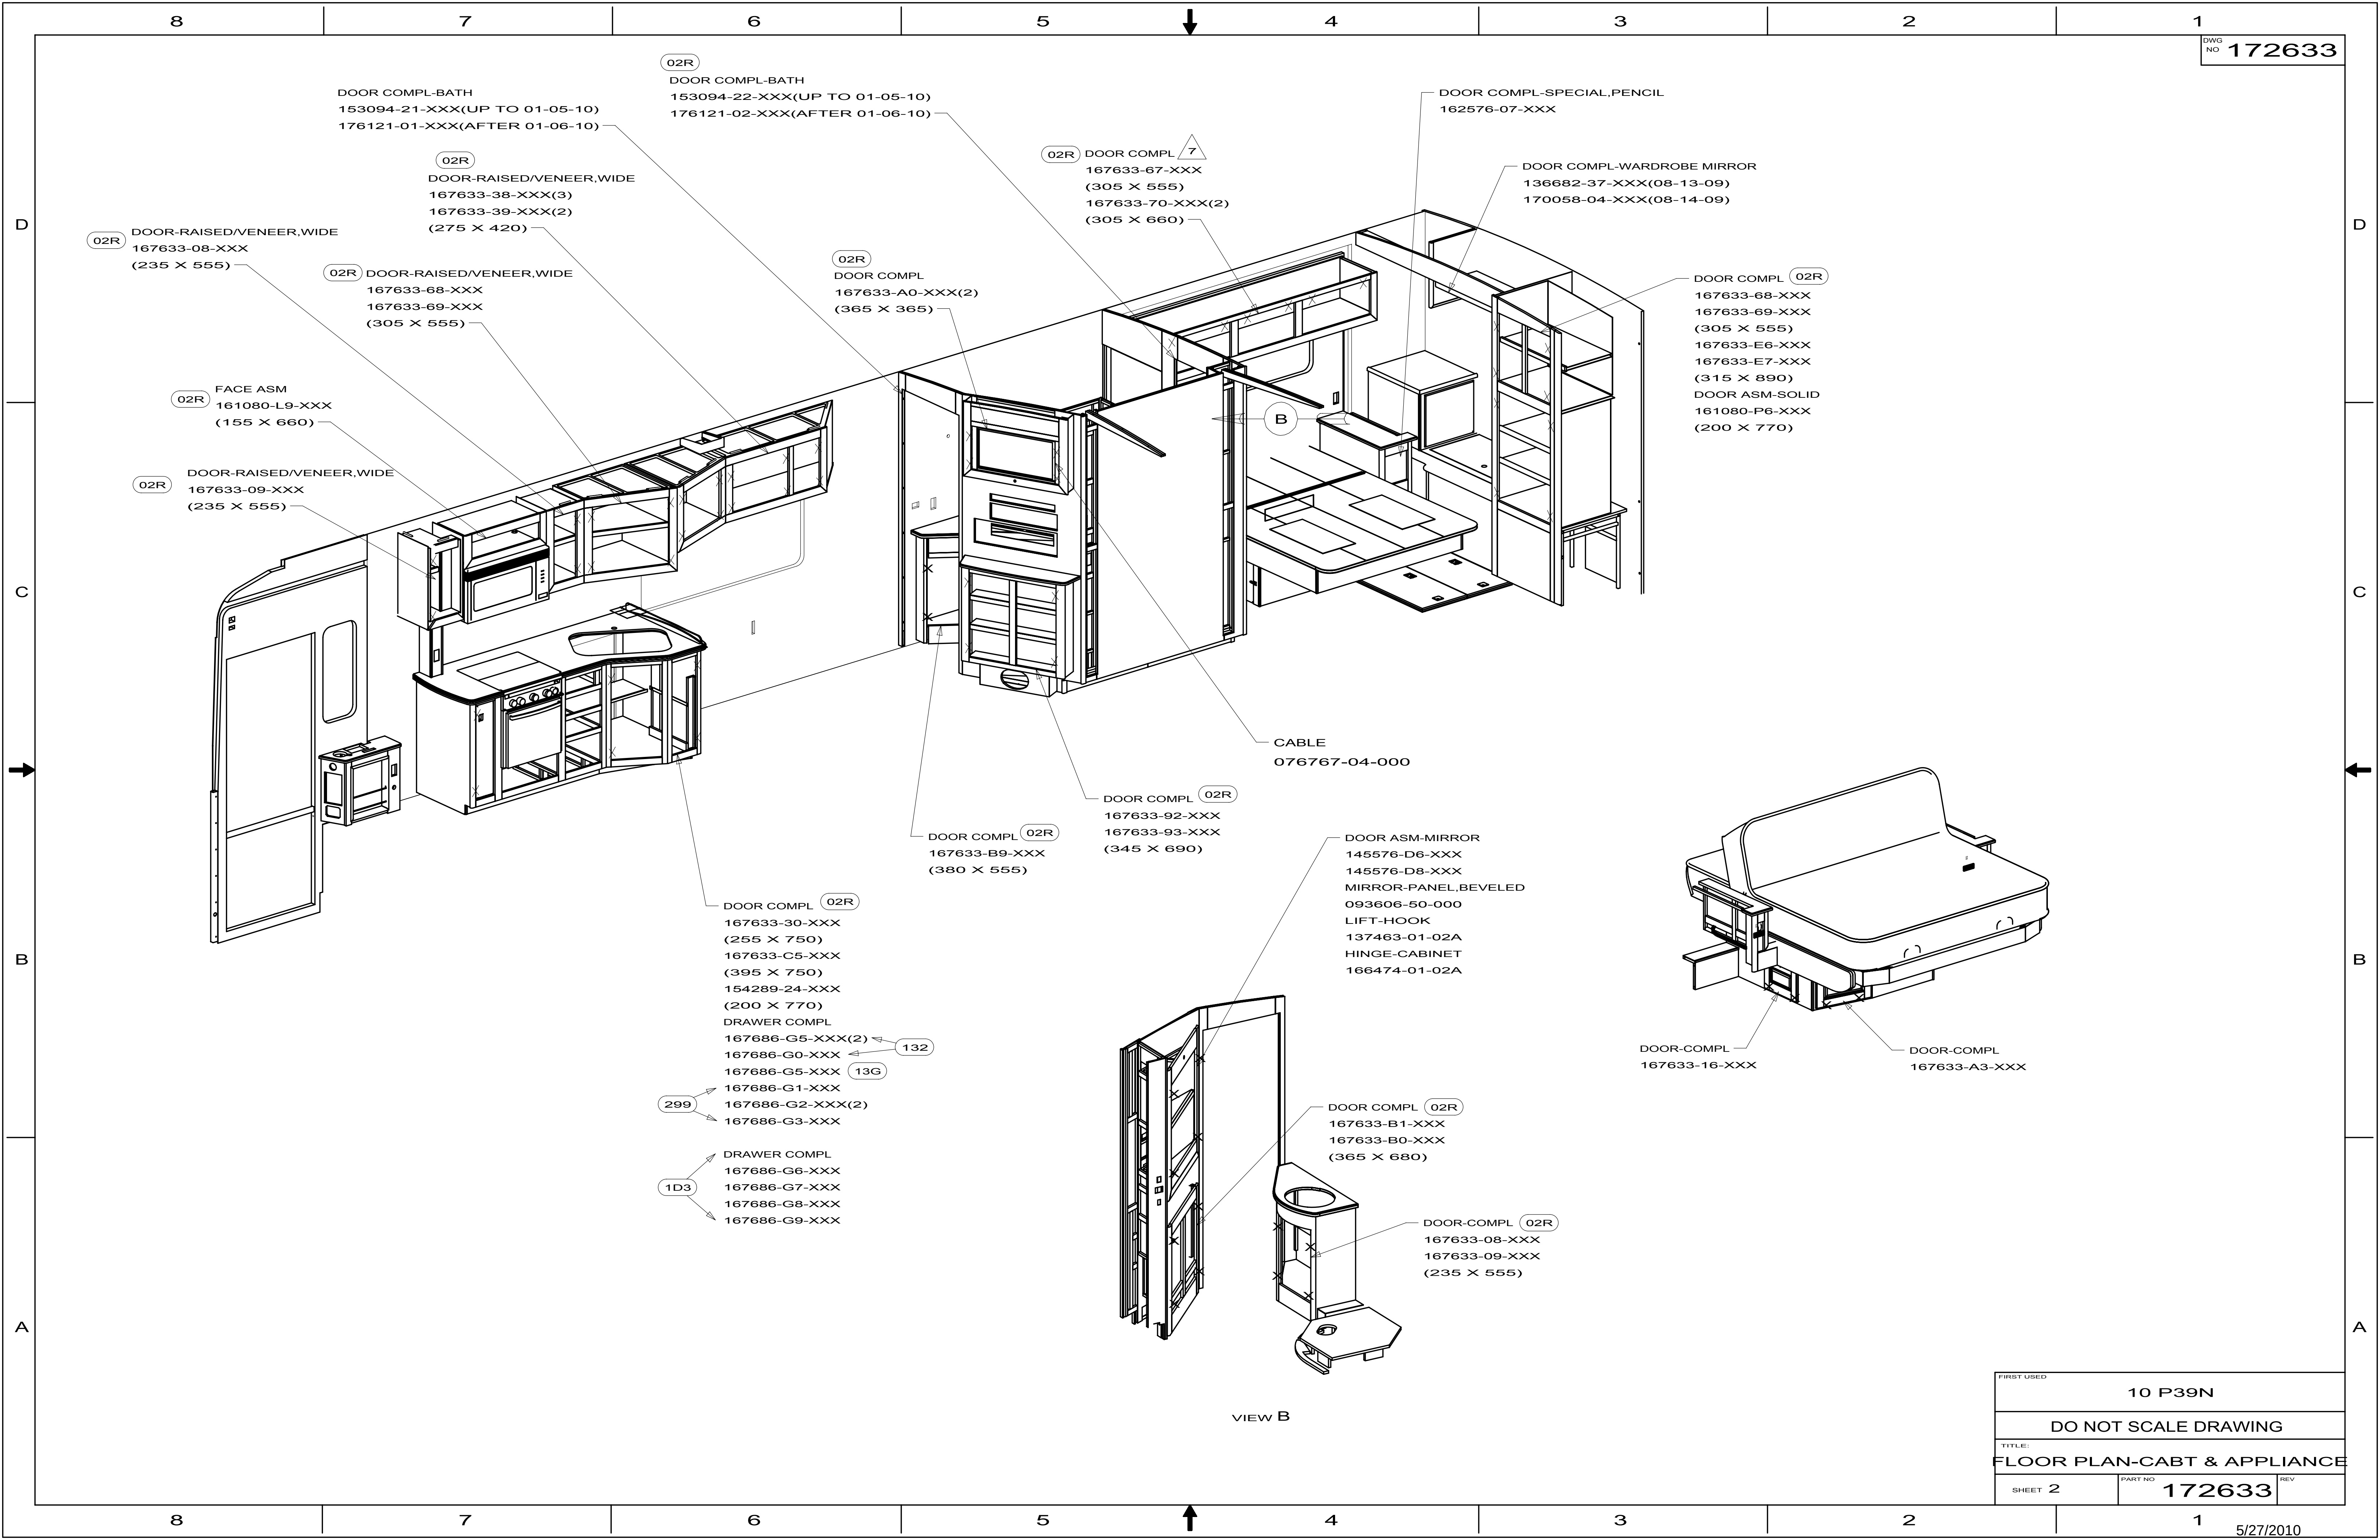




|                             |         |         |     |
|-----------------------------|---------|---------|-----|
| FIRST USED                  |         | 10 P39N |     |
| DO NOT SCALE DRAWING        |         |         |     |
| TITLE:                      |         |         |     |
| FLOOR PLAN-CABT & APPLIANCE |         |         |     |
| SHEET 2                     | PART NO | 172633  | REV |

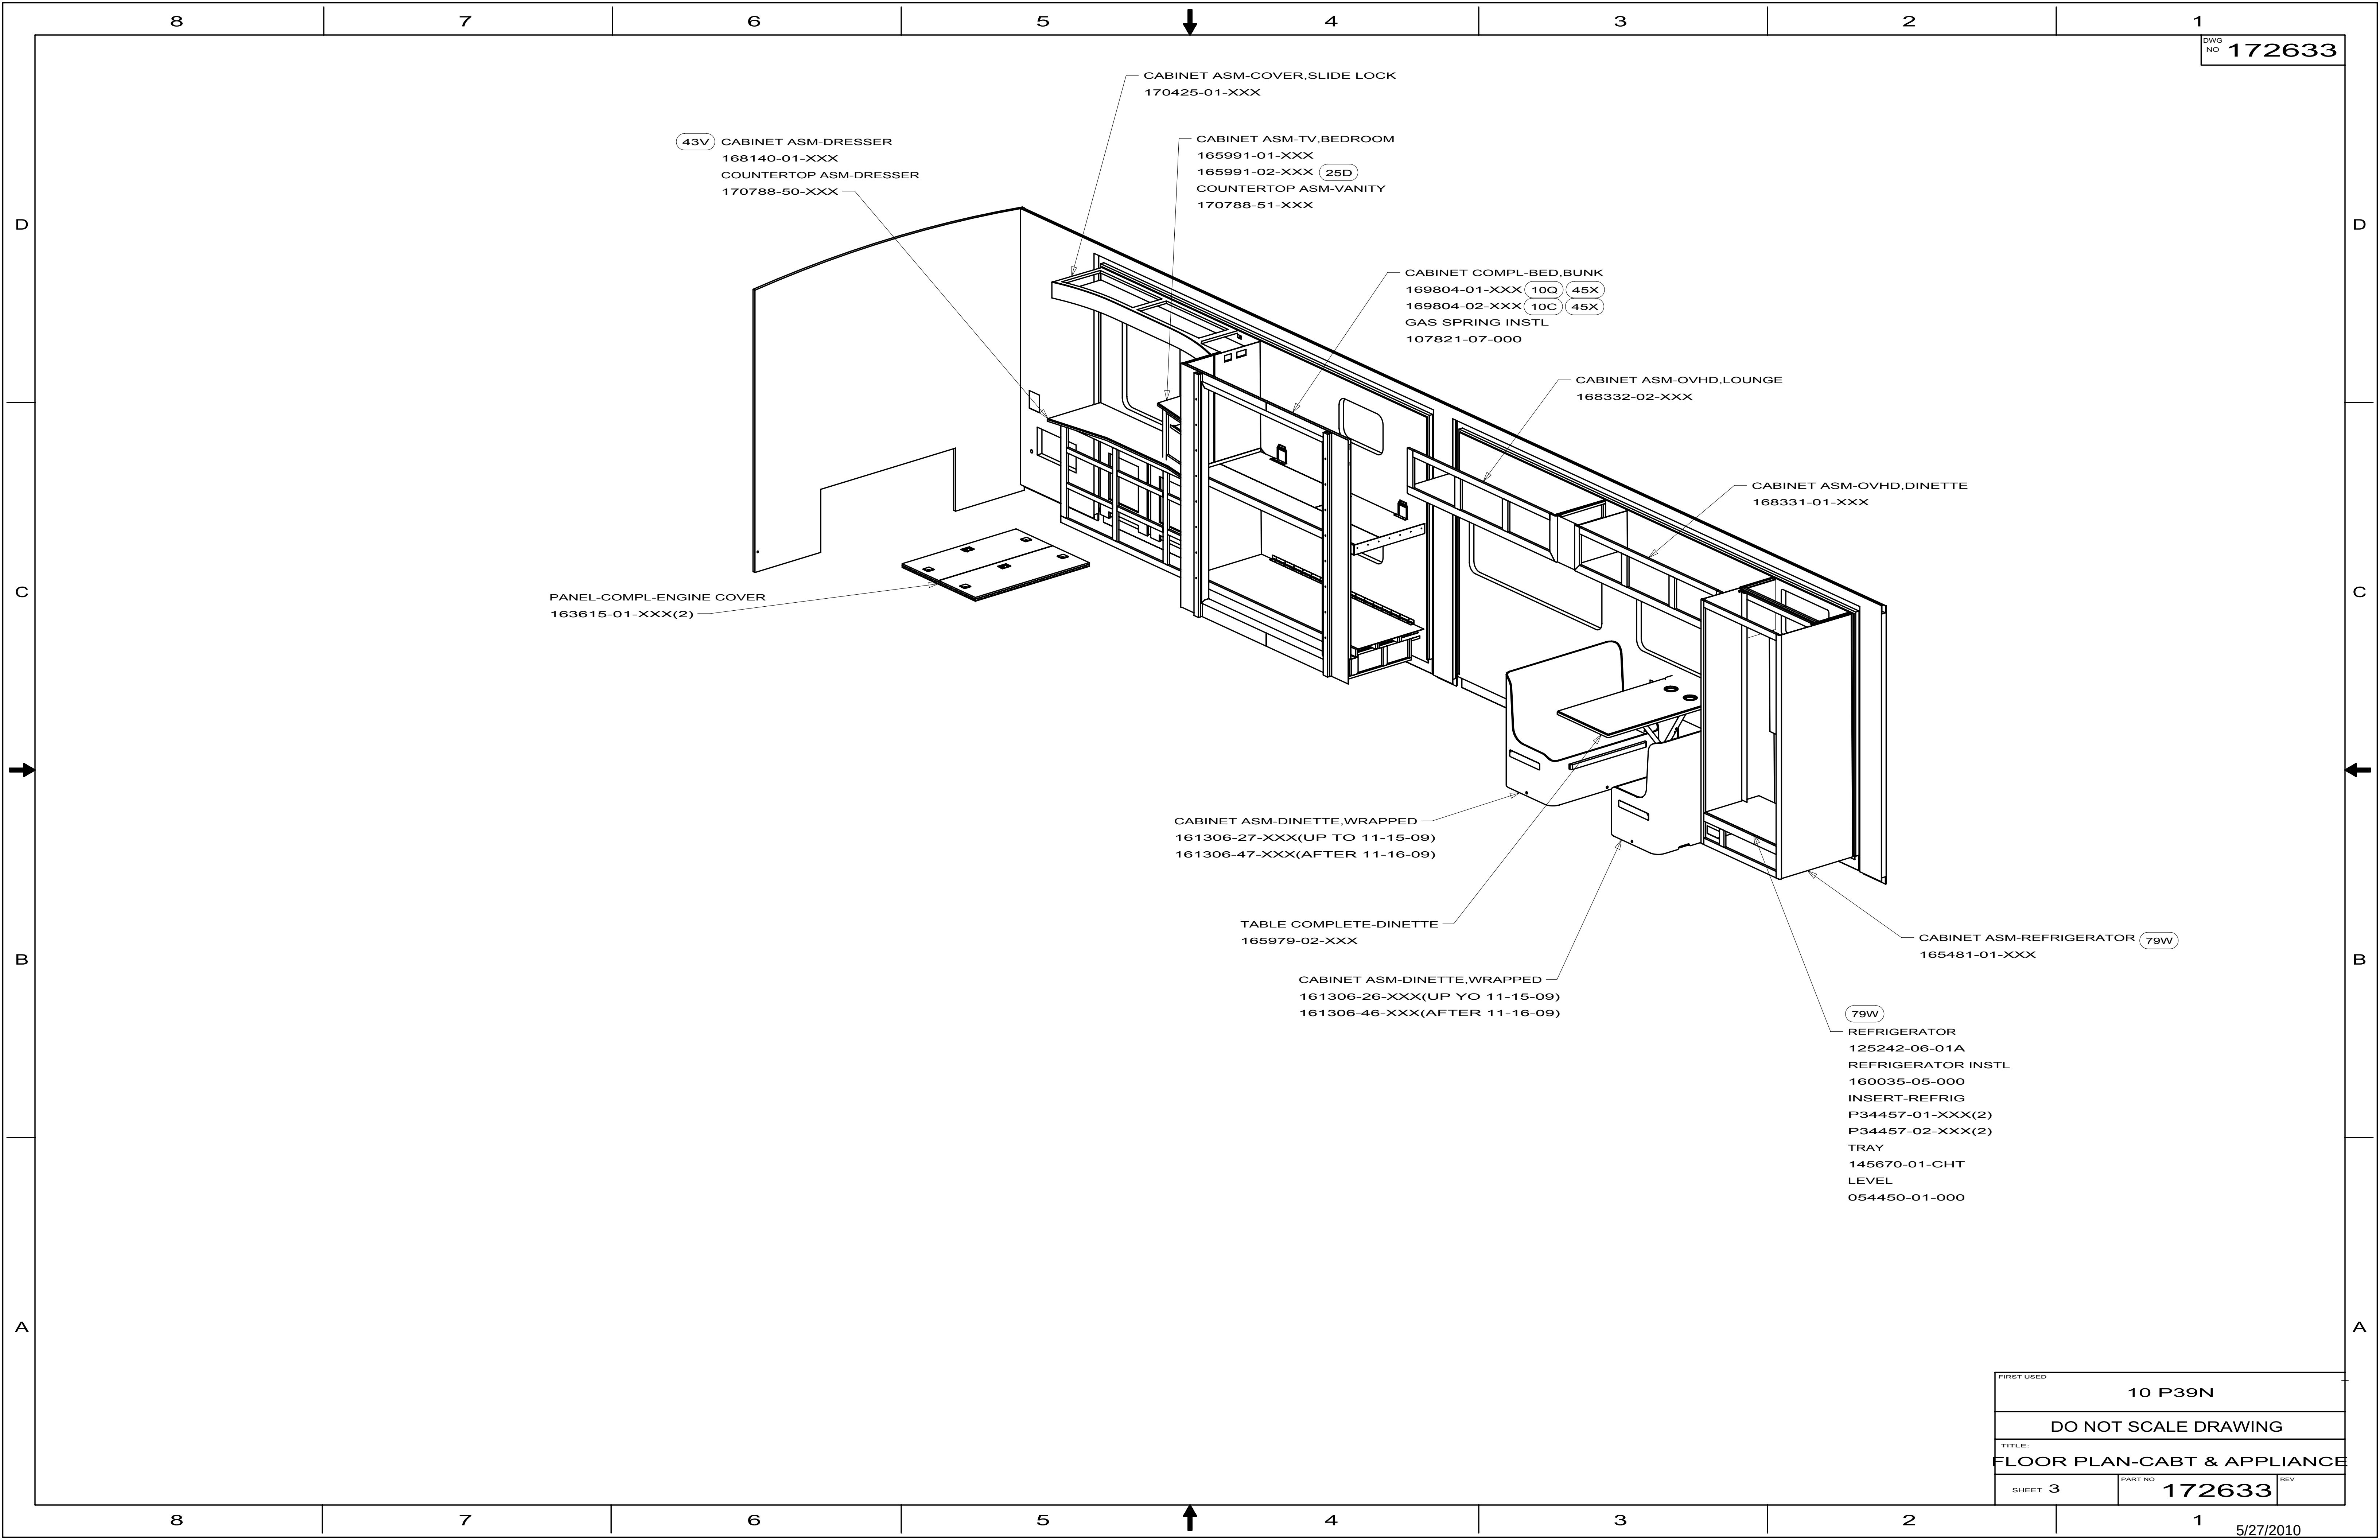

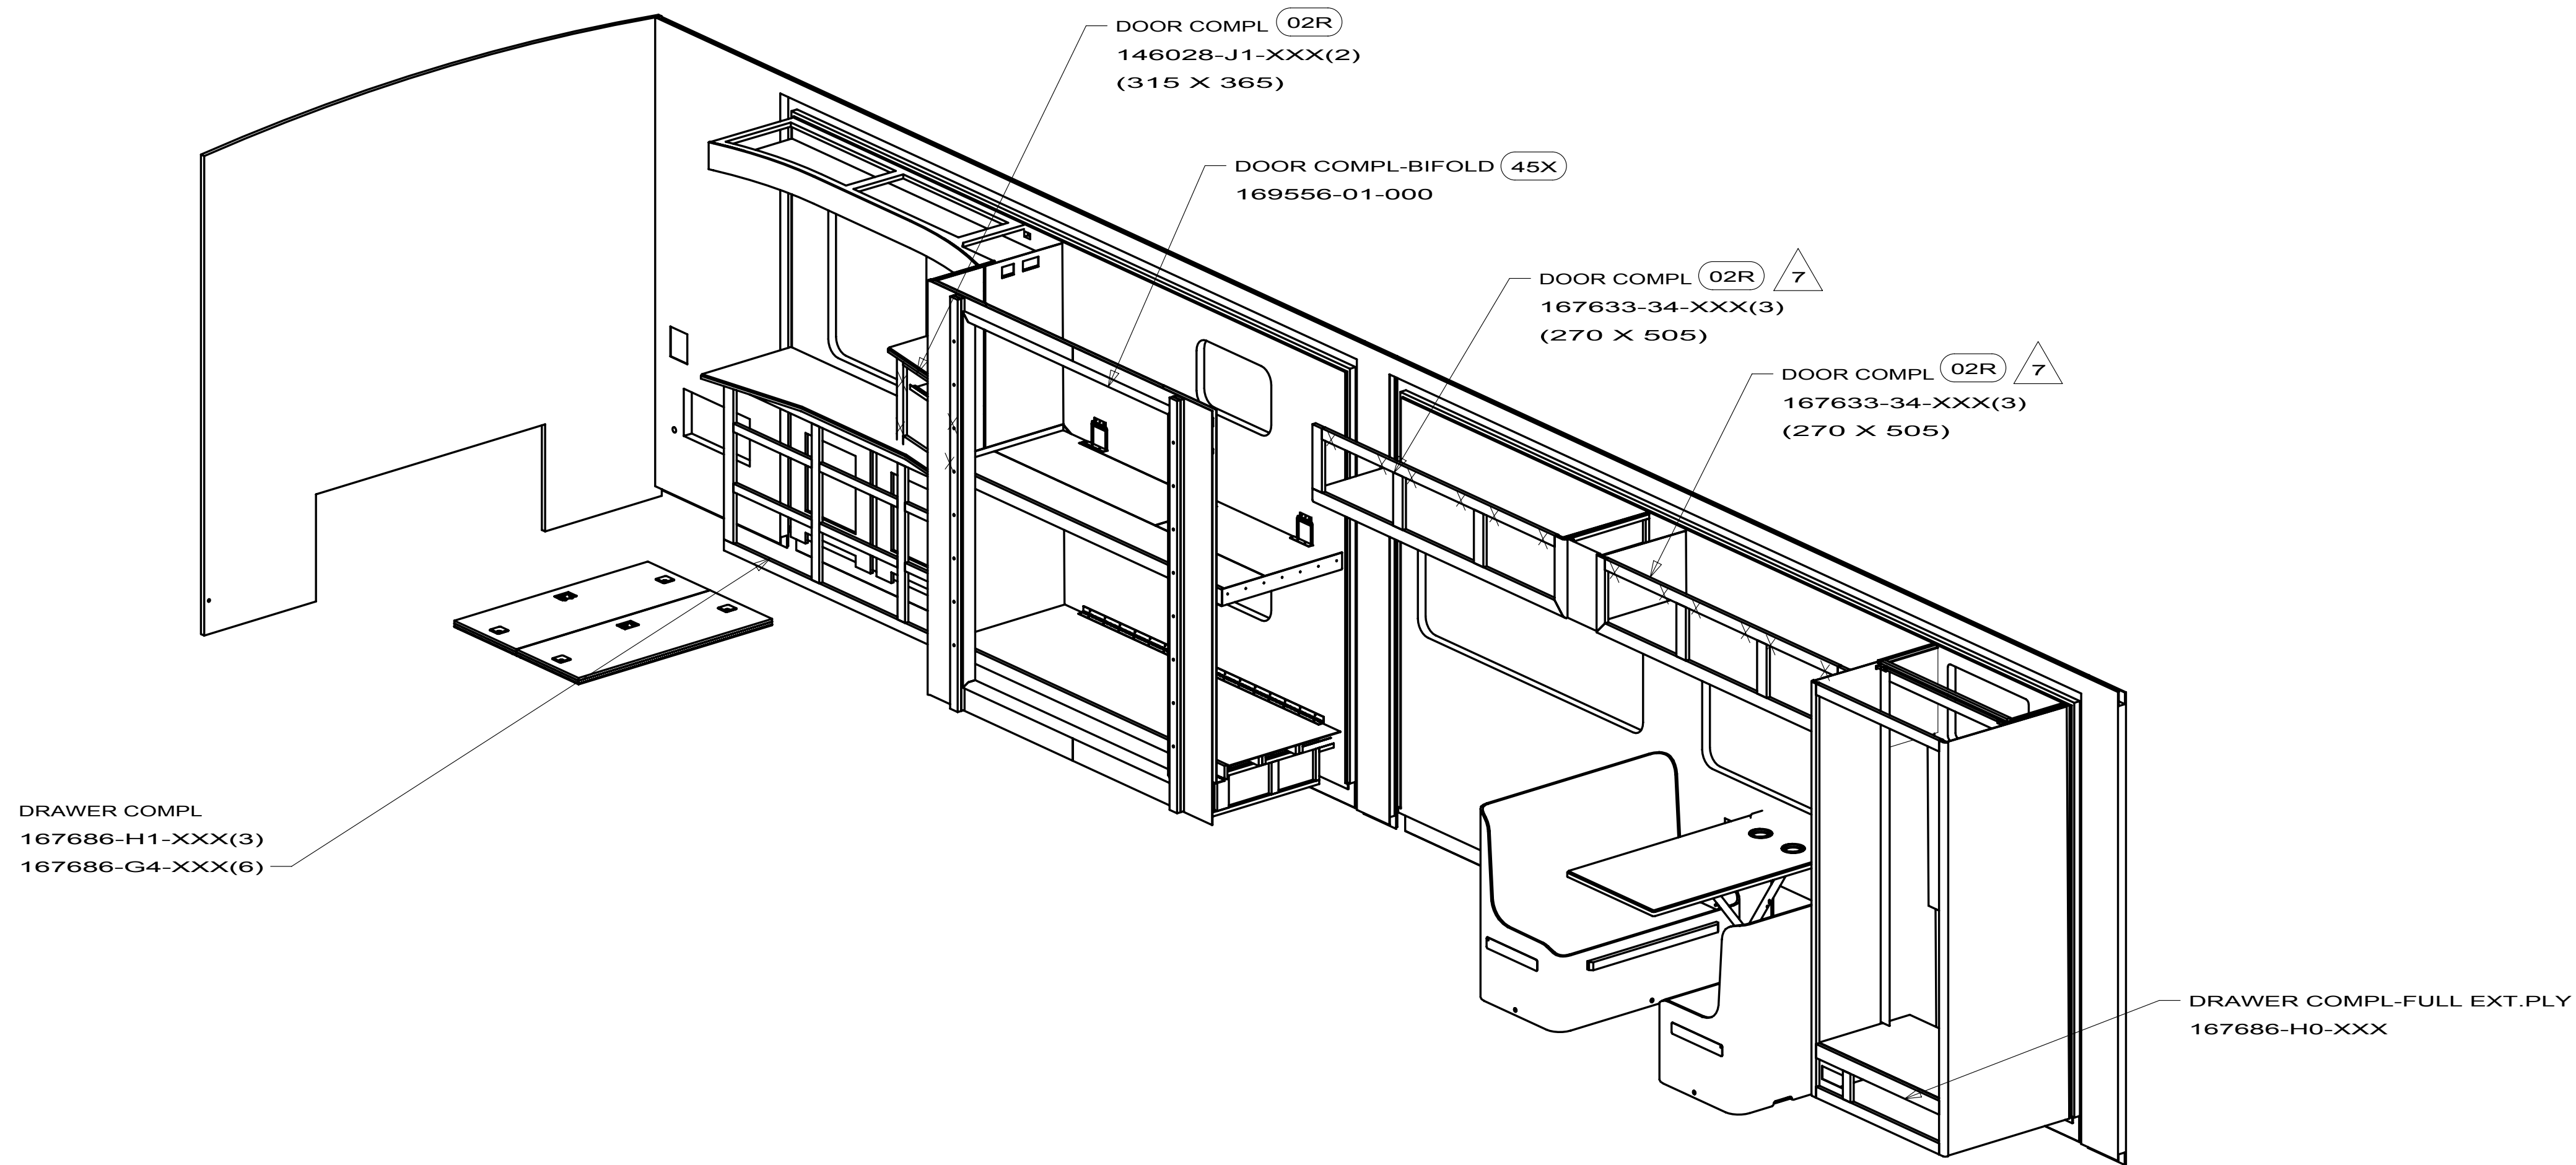

|                             |  |                |     |
|-----------------------------|--|----------------|-----|
| FIRST USED                  |  | 10 P39N        |     |
| DO NOT SCALE DRAWING        |  |                |     |
| TITLE:                      |  |                |     |
| FLOOR PLAN-CABT & APPLIANCE |  |                |     |
| SHEET 4                     |  | PART NO 172633 | REV |

D37L  
J32H  
J35P  
J38N  
P34Y  
P39N  
P40L  
R40BD  
R40WD  
107821-02

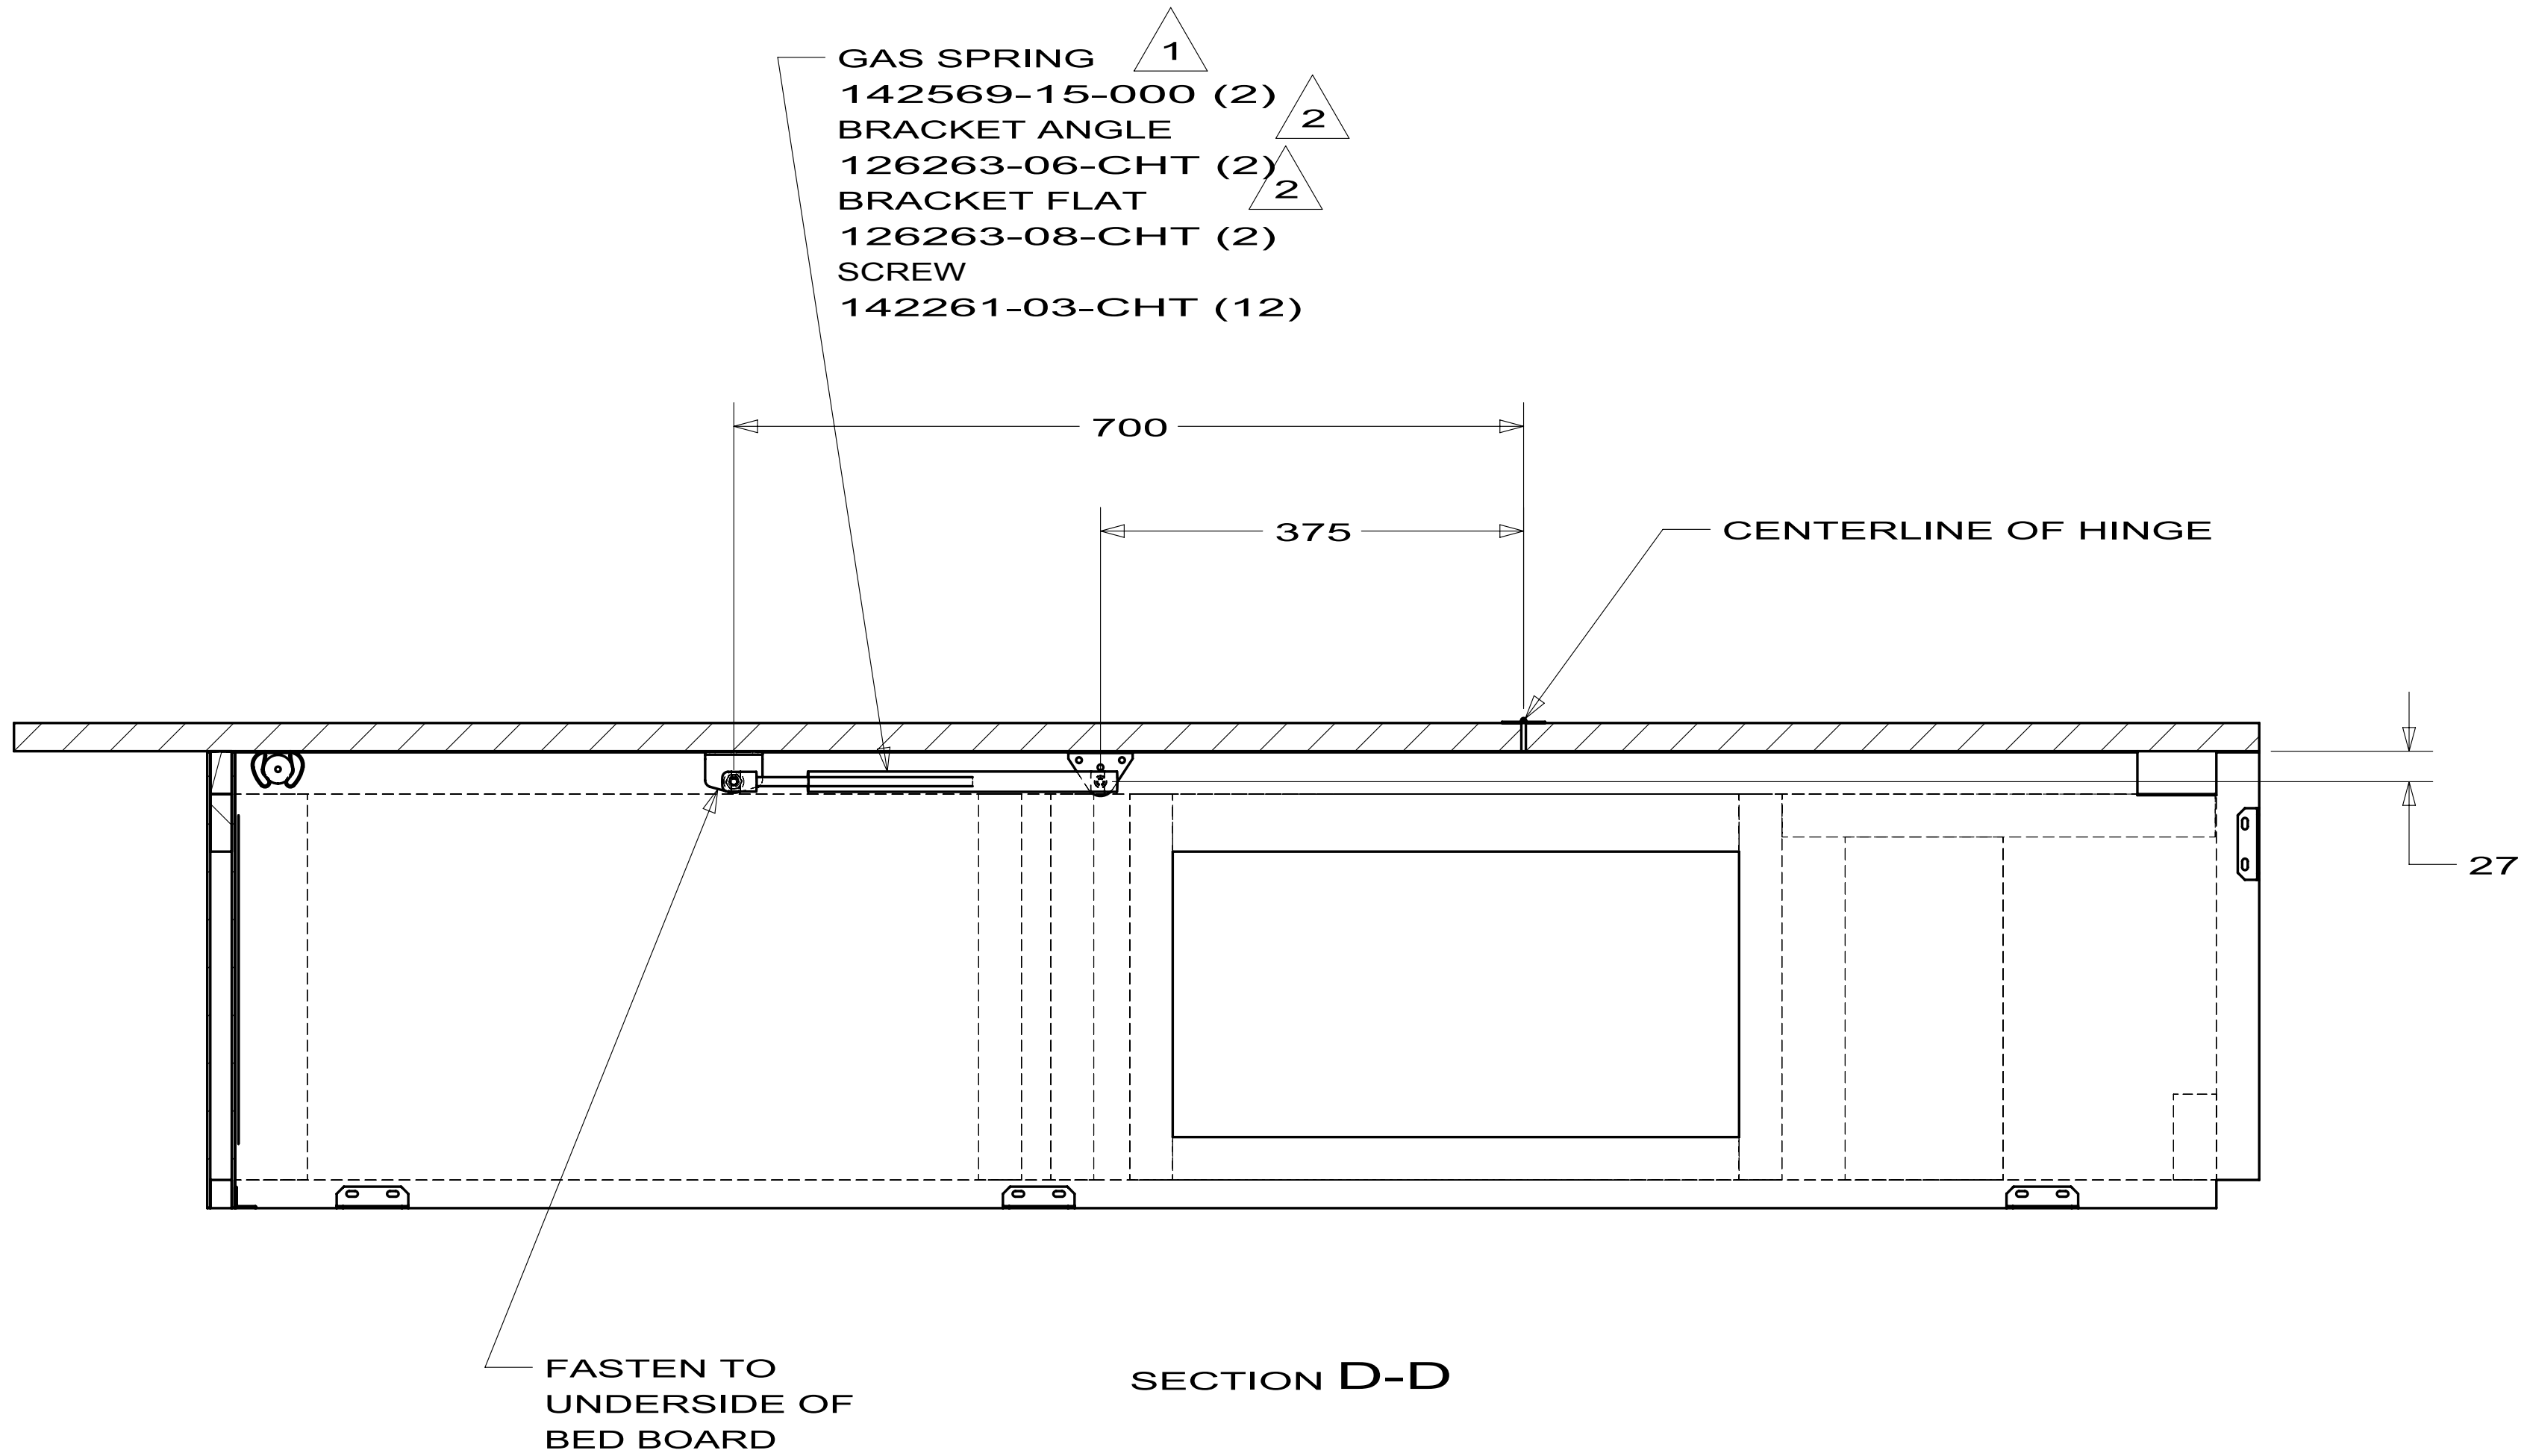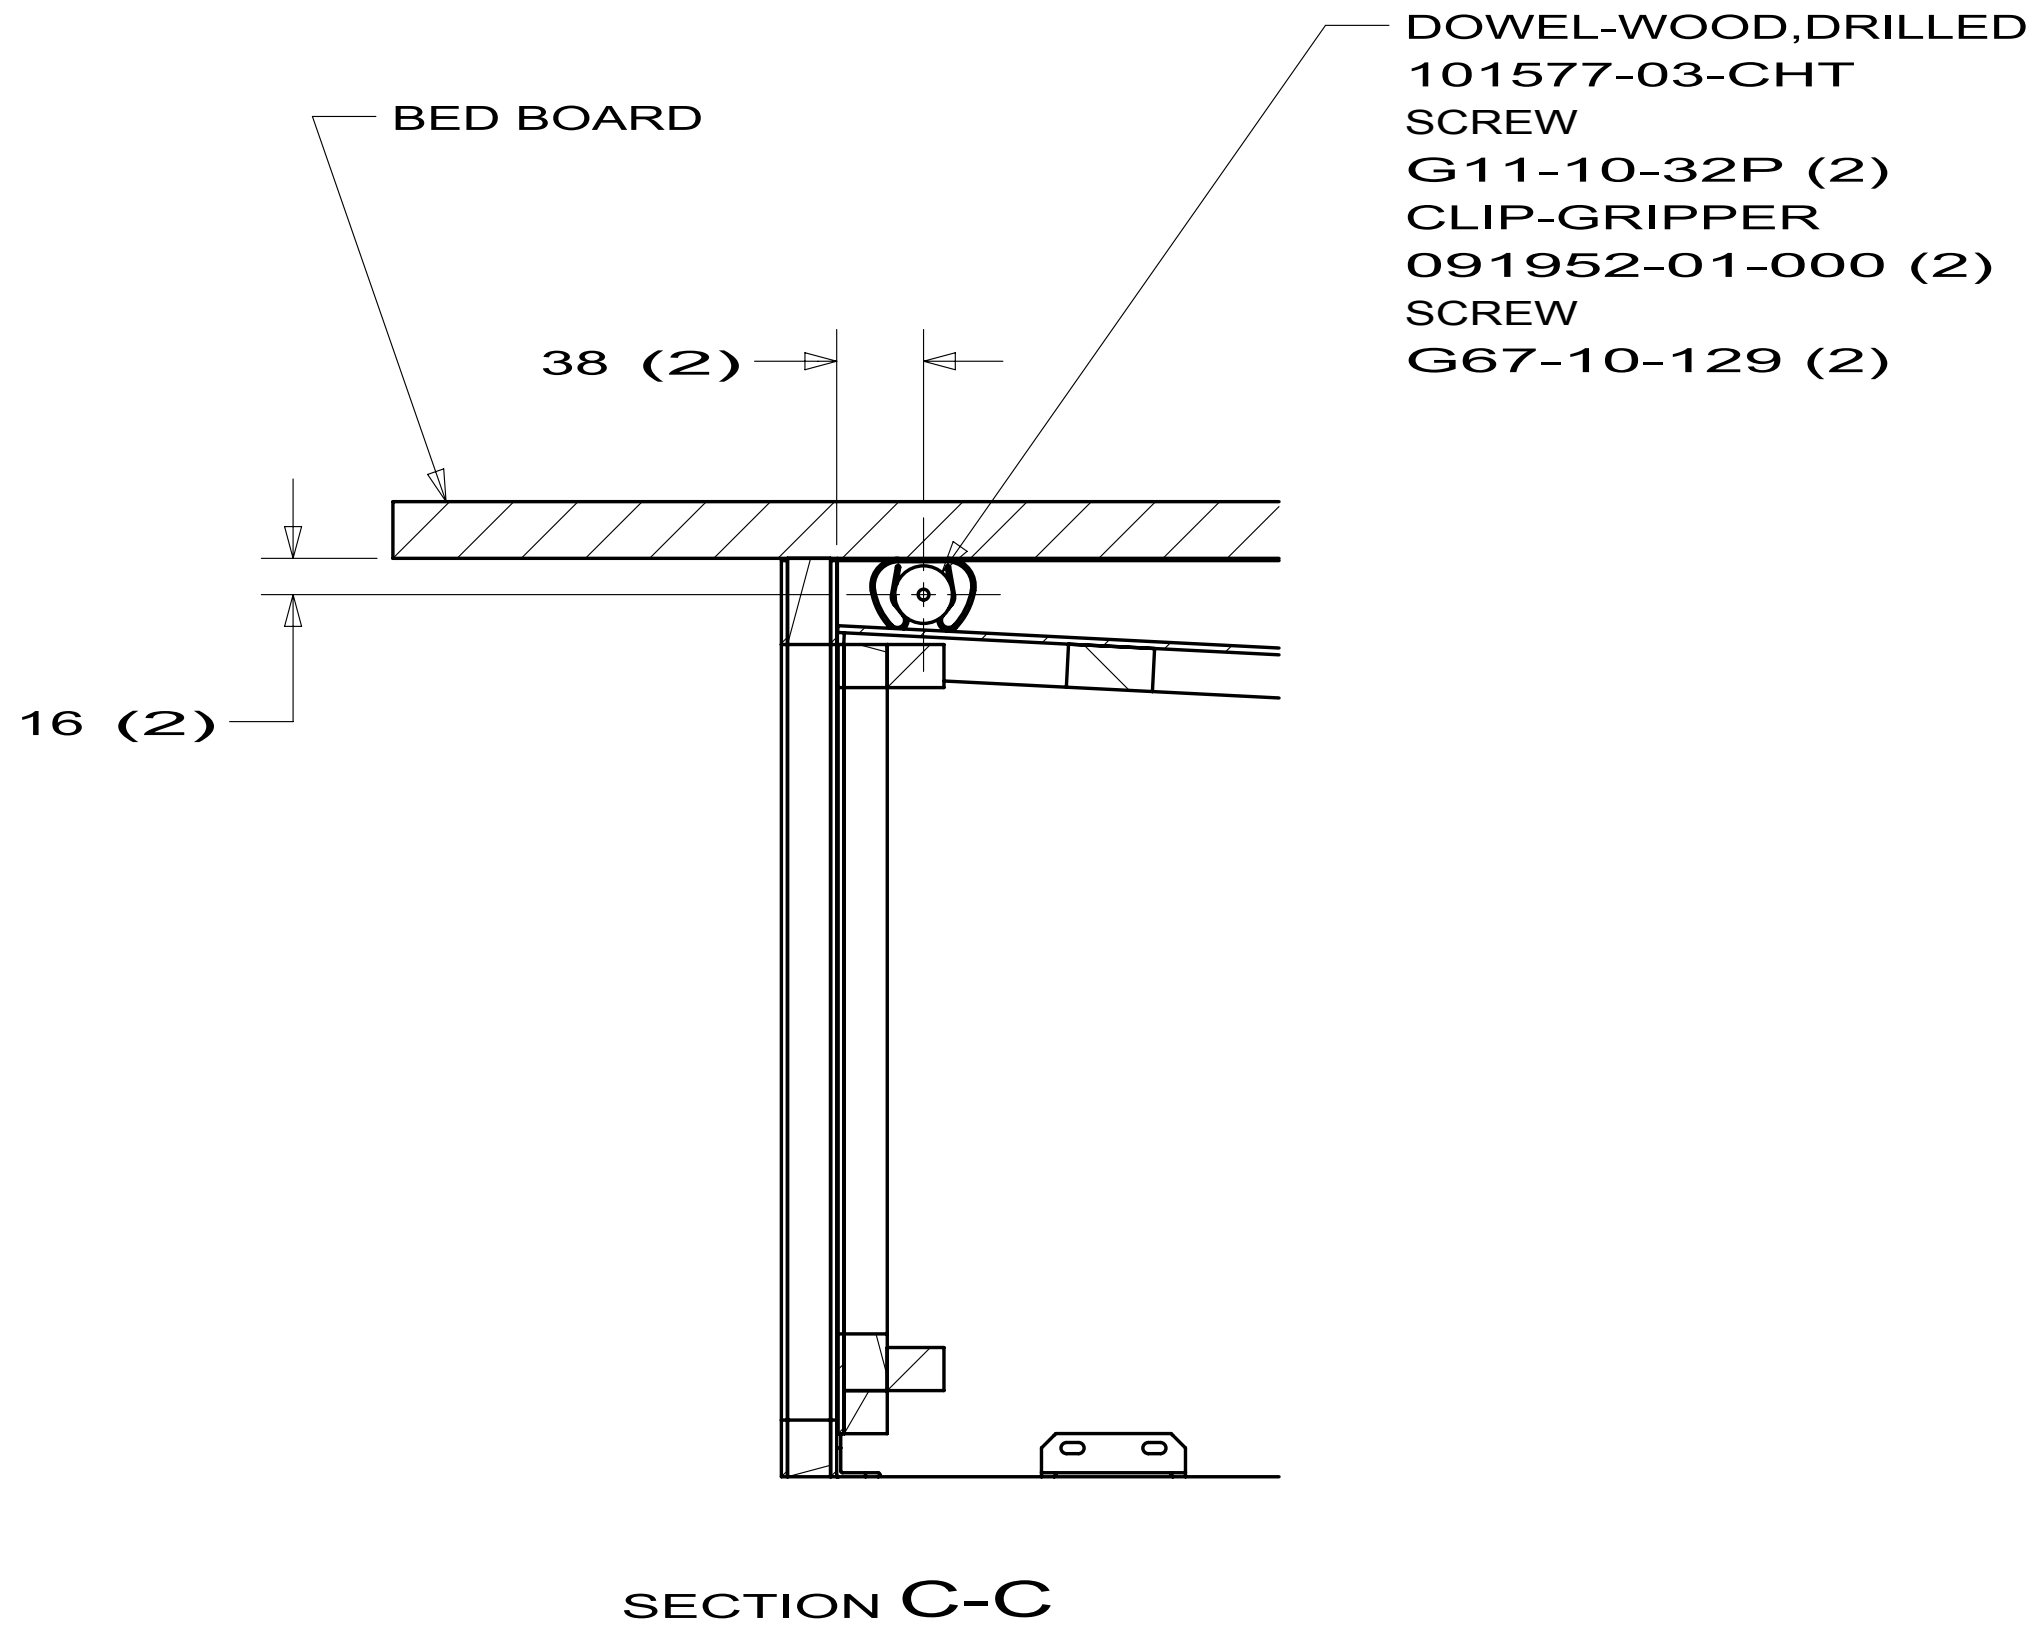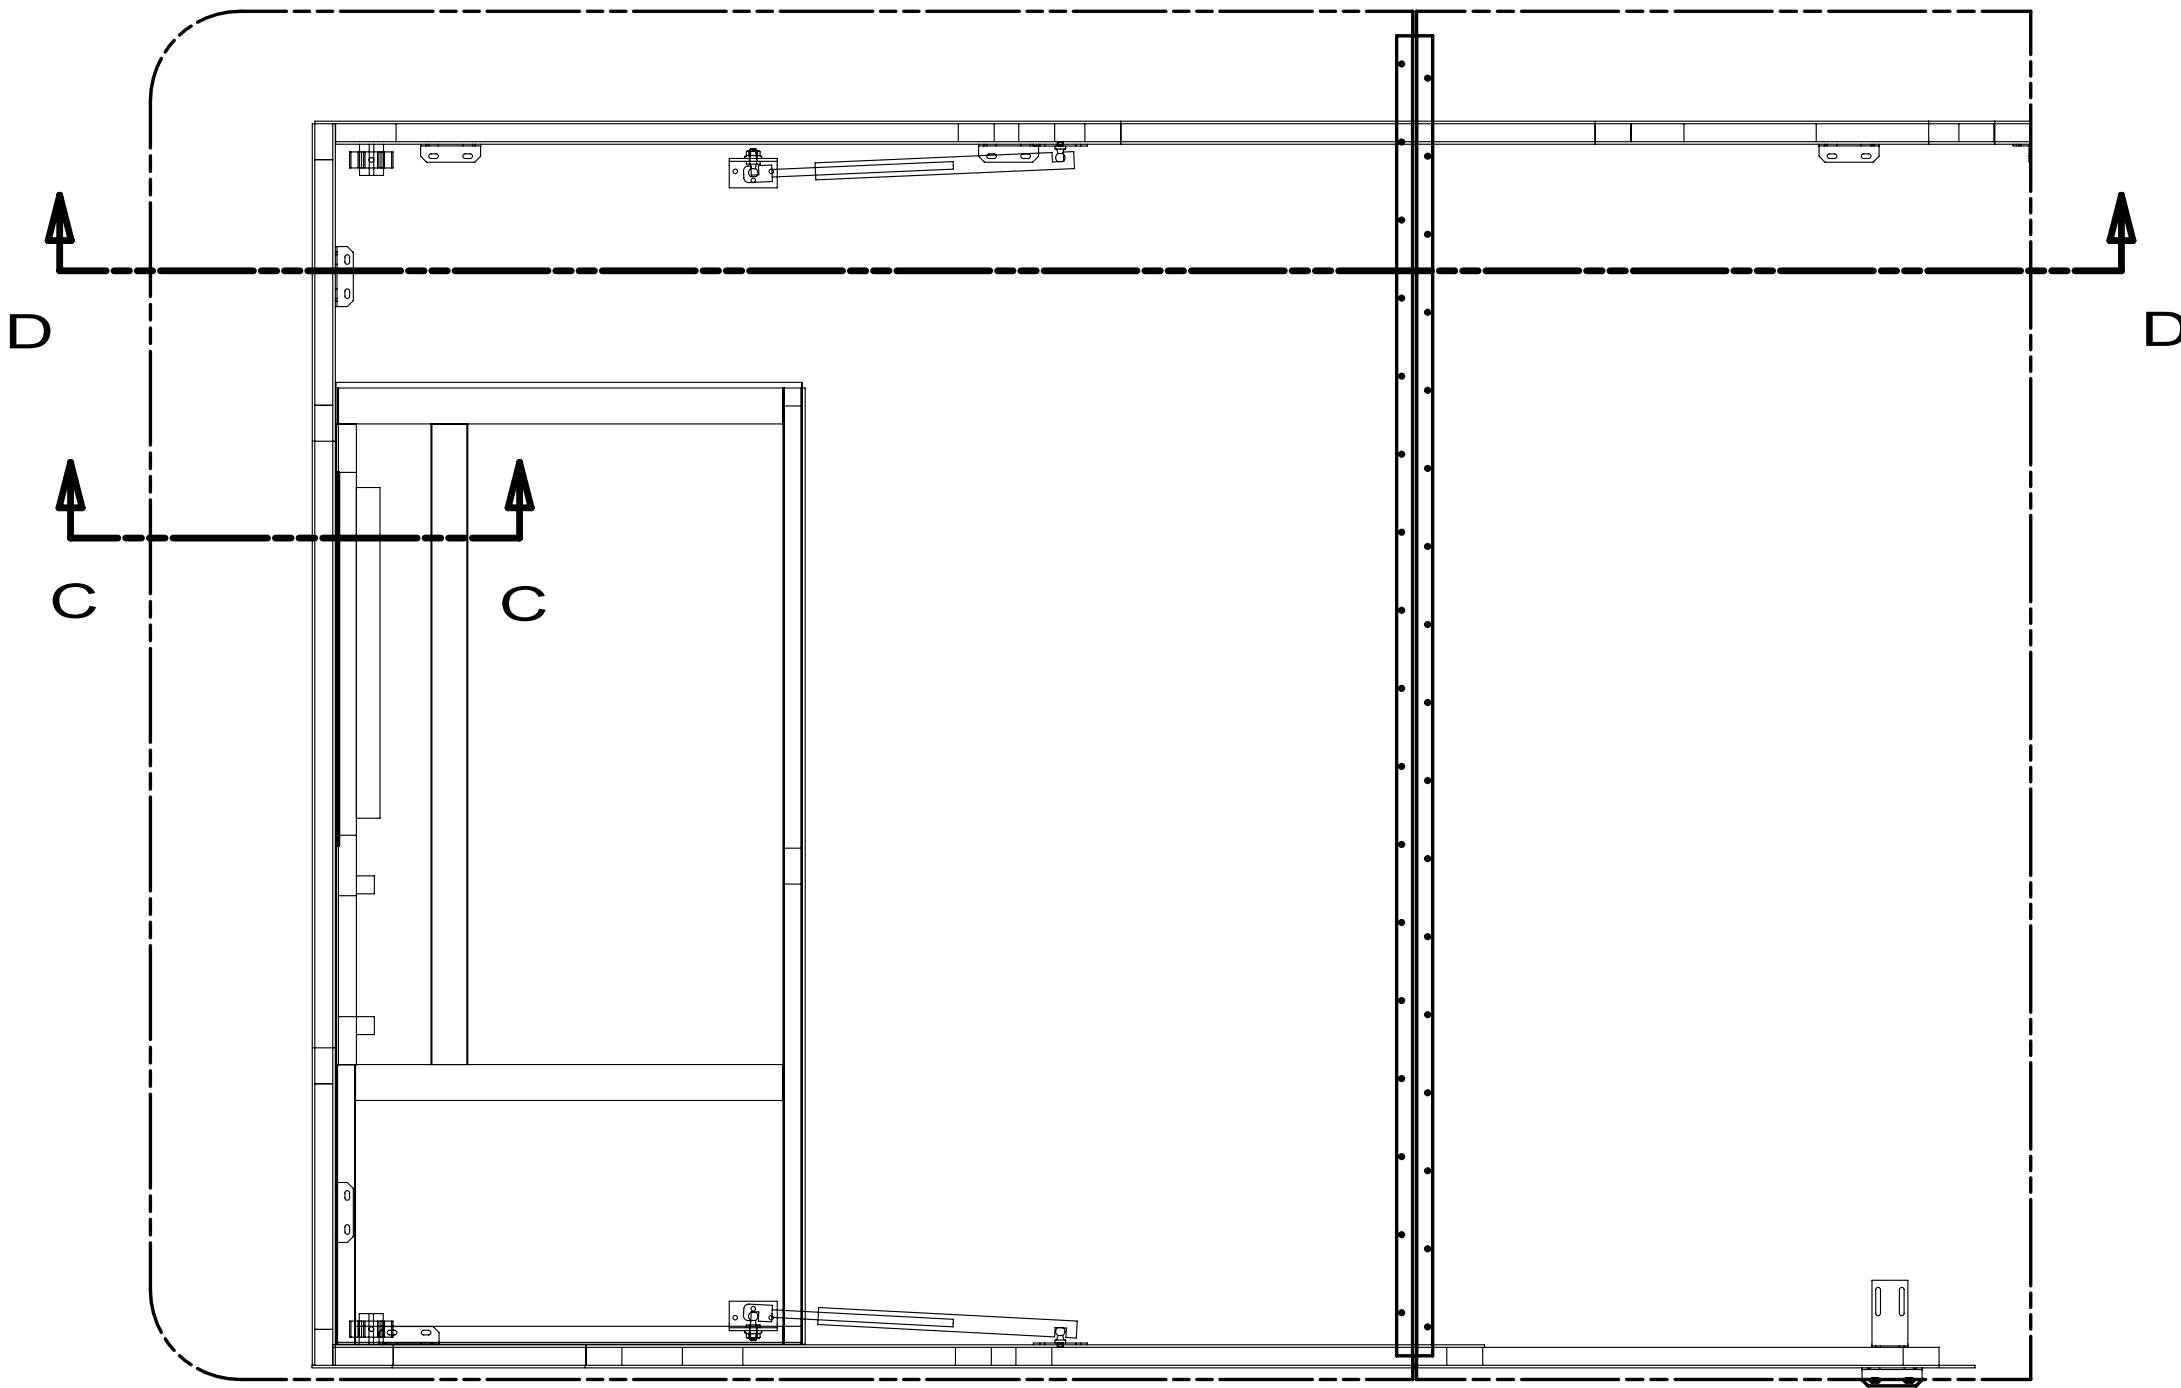

|                      |                |     |
|----------------------|----------------|-----|
| FIRST USED           |                |     |
| STANDARDS            |                |     |
| DO NOT SCALE DRAWING |                |     |
| TITLE:               |                |     |
| GAS SPRING INSTL     |                |     |
| SHEET 2              | PART NO 107821 | REV |

| 119267-10-02A |               |                                 |               |
|---------------|---------------|---------------------------------|---------------|
| KEY           | PART NUMBER   | U/M DESCRIPTION                 | VENDOR NO.    |
|               | 119267-04-700 | EA FILTER-GREASE                | BOO2          |
|               | 119267-04-704 | EA LIGHT COVER-F/MOD R1480/1850 | FANGKB009MRYO |
|               | 119267-10-700 | EA BRACKET/MOUNTING             | FANGTB005MRYO |
|               | 119267-15-700 | EA SUPPORT - F/GLASS TRAY       | FROLPB025MRKO |

| 119267-12-02A |               |                                 |               |
|---------------|---------------|---------------------------------|---------------|
| KEY           | PART NUMBER   | U/M DESCRIPTION                 | VENDOR NO.    |
|               | 119267-04-700 | EA FILTER-GREASE                | BOO2          |
|               | 119267-04-703 | EA PLATE - MOUNTING             | FANGTB003MRYO |
|               | 119267-04-704 | EA LIGHT COVER-F/MOD R1480/1850 | FANGKB009MRYO |
|               | 119267-04-705 | EA SCREW                        | LX-BZB011MREO |
|               | 119267-12-701 | EA SUPPORT - F/GLASS TRAY       | FROLPB020MRKO |
|               | 119267-12-702 | EA RACK - HIGH                  | FAMI-B006MR0  |
|               | 119267-12-703 | EA RACK - LOW                   | FAMI-B005MR0  |
|               | 119267-12-704 | EA LOUVER - EXHAUST             | PDIF-BO13MRKO |


| 119267-15-01A |               |                           |               |
|---------------|---------------|---------------------------|---------------|
| KEY           | PART NUMBER   | U/M DESCRIPTION           | VENDOR NO.    |
|               | 119267-04-700 | EA FILTER-GREASE          | BOO2          |
|               | 119267-15-700 | EA SUPPORT - F/GLASS TRAY | FROLPB025MRKO |
|               | 119267-15-701 | EA TRAY - GLASS           | NTNT-A10WREZ  |

| 119267-17-01A |               |                     |               |
|---------------|---------------|---------------------|---------------|
| KEY           | PART NUMBER   | U/M DESCRIPTION     | VENDOR NO.    |
|               | 119267-04-700 | EA FILTER-GREASE    | BOO2          |
|               | 119267-04-703 | EA PLATE - MOUNTING | FANGTB003MRYO |
|               | 119267-17-700 | EA TURNTABLE-GLASS  | NTNT-A114WREZ |

| KEY                                                    | PART NUMBER   | U/M | DESCRIPTION                   | VENDOR NO. |
|--------------------------------------------------------|---------------|-----|-------------------------------|------------|
| 1                                                      | 125242-06-703 | EA  | LINER-DOOR/UPR RH/PANEL TYPE  | 627942     |
| 2                                                      | 125242-05-701 | EA  | BIN - DOOR SHELF              | 628686     |
| 3                                                      | 125242-02-701 | EA  | HANDLE(CONTOUR)TOP RH LWR LH, | 621106     |
| 4                                                      | 125242-06-701 | EA  | RETAINER/PANEL-UPR DR RH/LH   | 627947     |
|                                                        | 125242-02-722 | EA  | LATCH-STORAGE DR/BLK POINTED  | 619374     |
| CONTACT WINNEBAGO PART SALES FOR UNLISTED COMPONENT(S) |               |     |                               |            |

#### 125242-06-01A


#### VENDOR NO.

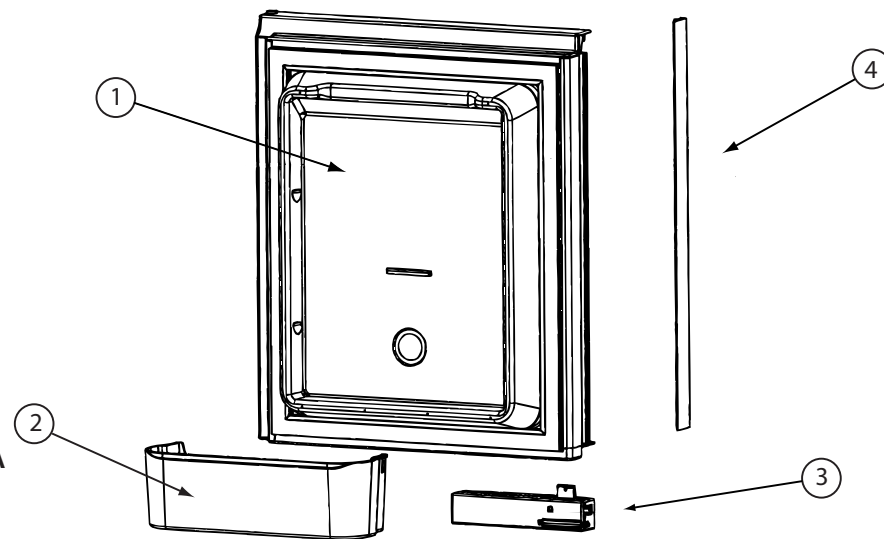

| KEY                                                    | PART NUMBER   | U/M | DESCRIPTION                  | VENDOR NO. |
|--------------------------------------------------------|---------------|-----|------------------------------|------------|
| 1                                                      | 125242-06-704 | EA  | LINER-DOOR/UPR LH/PANEL TYPE | 627941     |
| 2                                                      | 125242-05-701 | EA  | BIN - DOOR SHELF             | 628686     |
| 3                                                      | 125242-02-700 | EA  | HANDLE(CONTOUR)TOP LH BTM RH | 621107     |
| 4                                                      | 125242-06-701 | EA  | RETAINER/PANEL-UPR DR RH/LH  | 627947     |
|                                                        | 125242-02-722 | EA  | LATCH-STORAGE DR/BLK POINTED | 619374     |
| CONTACT WINNEBAGO PART SALES FOR UNLISTED COMPONENT(S) |               |     |                              |            |

#### 125242-06-01A (CONTINUED)

#### VENDOR NO.

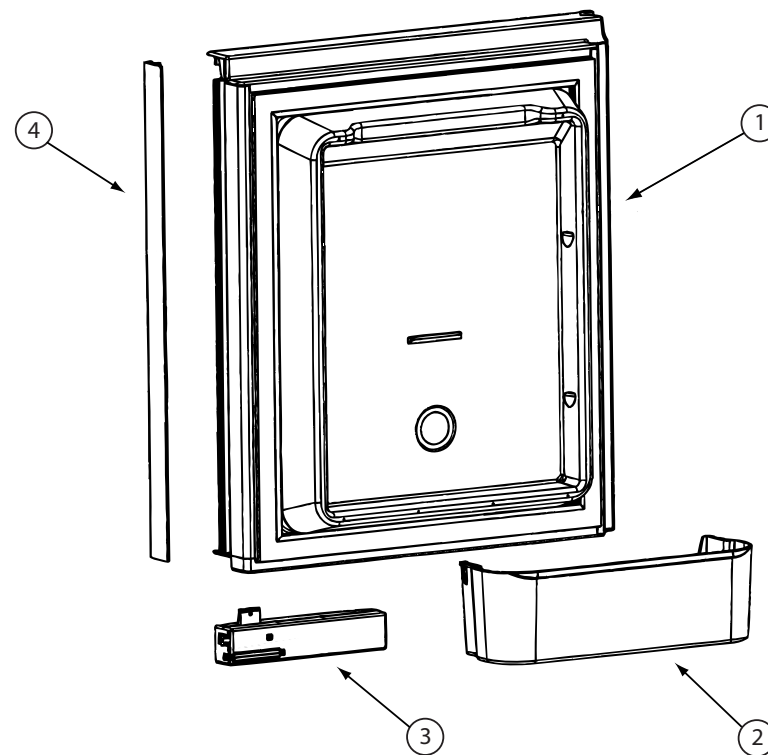

**KEY PART NUMBER**

|   |               |
|---|---------------|
| 1 | 125242-06-705 |
| 2 | 125242-05-701 |
| 3 | 125242-06-700 |
| 4 | 125242-02-700 |
|   | 125242-02-722 |

**U/M DESCRIPTION**


|    |                              |
|----|------------------------------|
| EA | LINER-DOOR/LWR RH/PANEL TYPE |
| EA | BIN - DOOR SHELF             |
| EA | RETAINER/PANEL-LWR DR RH/LH  |
| EA | HANDLE(CONTOUR)TOP LH BTM RH |
| EA | LATCH-STORAGE DR/BLK POINTED |

**125242-06-01A (CONTINUED)**

**VENDOR NO.**

|        |
|--------|
| 627944 |
| 628686 |
| 627948 |
| 621107 |
| 619374 |

CONTACT WINNEBAGO PART SALES FOR UNLISTED COMPONENT(S)

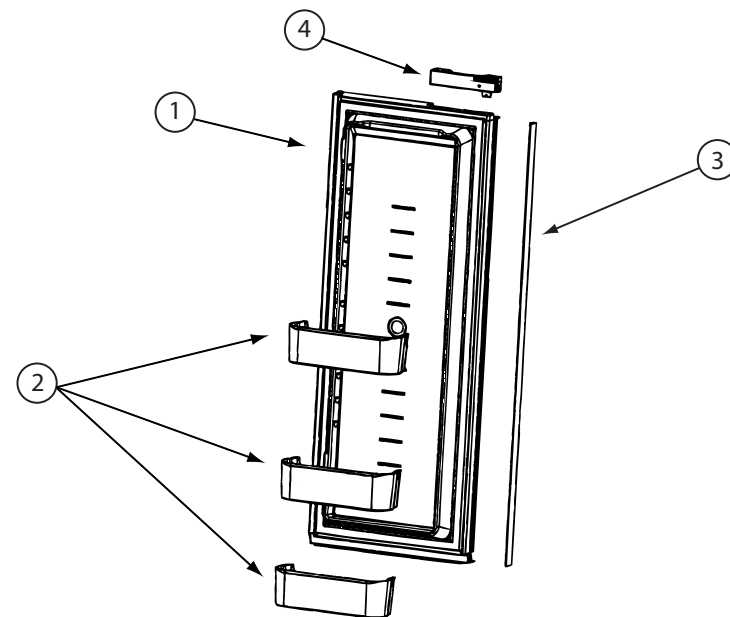

**KEY PART NUMBER**

|   |               |
|---|---------------|
| 1 | 125242-06-706 |
| 2 | 125242-05-701 |
| 3 | 125242-05-730 |
| 4 | 125242-06-700 |
| 5 | 125242-02-701 |
|   | 125242-02-722 |

**U/M DESCRIPTION**


|    |                              |
|----|------------------------------|
| EA | LINER-DOOR/LWR LH/PANEL TYPE |
| EA | BIN - DOOR SHELF             |
| EA | FLAPPER REPLACE SERV. KIT    |
| EA | RETAINER/PANEL-LWR DR RH/LH  |
| EA | HANDLE(CONTOUR)TOP RH LWR LH |
| EA | LATCH-STORAGE DR/BLK POINTED |


**125242-06-01A (CONTINUED)**

**VENDOR NO.**

|        |
|--------|
| 627943 |
| 628686 |
| 631366 |
| 627948 |
| 621106 |
| 619374 |


CONTACT WINNEBAGO PART SALES FOR UNLISTED COMPONENT(S)

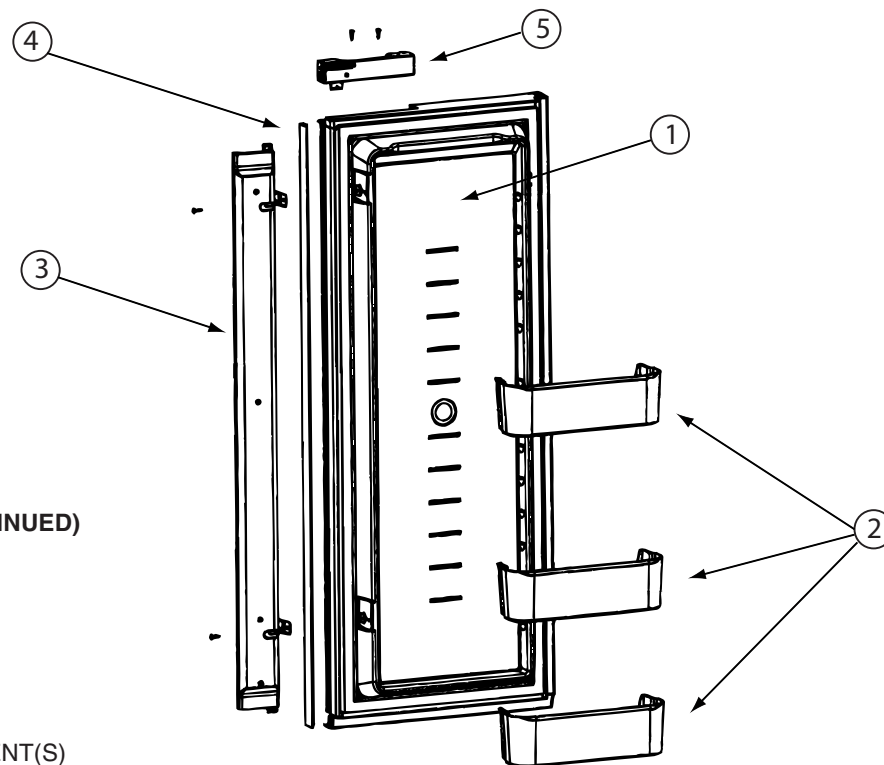

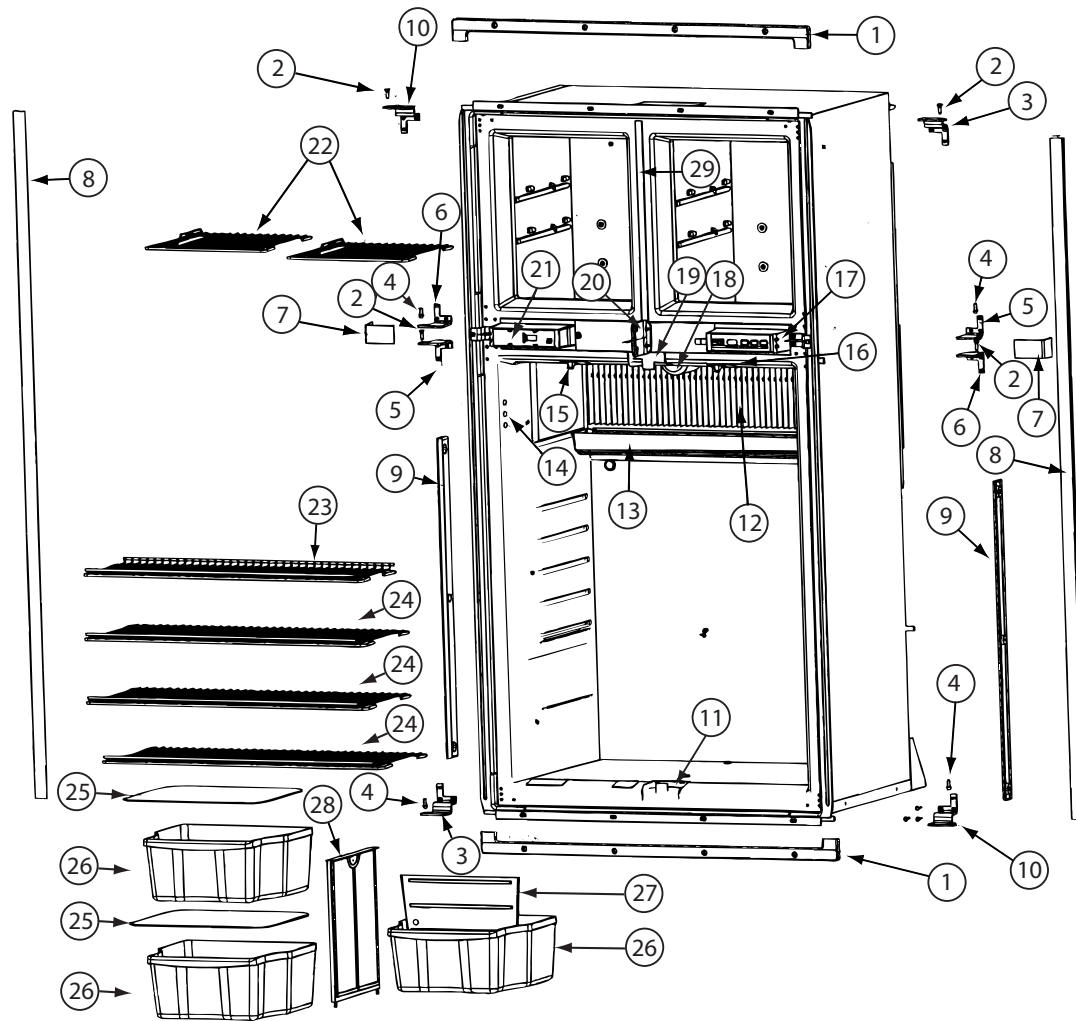


125242-06-01A

| 125242-06-01A (CONTINUED) |               |                                                        |                     |
|---------------------------|---------------|--------------------------------------------------------|---------------------|
| KEY                       | PART NUMBER   | U/M DESCRIPTION                                        | VENDOR NO.          |
| 1                         | 125242-01-767 | EA KIT INSTALL(U TRIM PCS)HDW                          | 623528              |
| 2                         | 125242-03-715 | EA HINGE PIN/UPR-WRAPPED DOORS                         | 623899              |
| 3                         | 125242-05-707 | EA HINGE-OUTER/UPPER RH/LWR LH                         | 628946              |
| 4                         | 113737-01-710 | EA PIN-HINGE, BOTTOM                                   | 61550722            |
| 5                         | 125242-05-708 | EA HINGE-INNER/UPPER RH/LWR LH                         | 624363              |
| 6                         | 125242-05-709 | EA HINGE-INNER/UPPER LH/LWR RH                         | 624364              |
| 7                         | 125242-05-710 | EA COVER - HINGE                                       | 627955              |
| 8                         | 125242-01-766 | EA TRIM-LT/RT HAND-SCREW ON                            | 623254              |
| 9                         | 125242-02-720 | EA RETAINER/SHELF(SER#926685 UP                        | 622033              |
| 10                        | 125242-05-711 | EA HINGE-OUTER/UPPER LH/LWR RH                         | 628945              |
| 11                        | 125242-06-702 | EA GUIDE BLOCK-FLAPPER/BTM/BLK                         | 631360              |
| 12                        | 125242-05-713 | EA FINS                                                | 618785              |
| 13                        | 125242-01-712 | EA DRIP TRAY                                           | 618774              |
| 14                        | 125242-02-741 | EA PROBE - CONTACT/LARGE                               | 620689              |
| 15                        | 125242-01-768 | EA SWITCH - DOOR LIGHT                                 | 623918              |
| 16                        | 125242-02-706 | EA LAMP/WIRE ASM/SER#849677 UP                         | 620871              |
| 17                        | 125242-05-706 | EA CONTROL ASM - OPTICAL                               | 629113              |
| 18                        | 125242-02-708 | EA COVER/LAMP BRACKET                                  | 621827              |
| 19                        | 125242-05-714 | EA GUIDE BLOCK-FLAPPER/TOP/BLK                         | 629111              |
| 21                        | 125242-05-716 | EA BOX/FRONT - DUMMY                                   | 624366              |
| 22                        | 125242-01-725 | EA SHELF-FREEZER (WIRE)                                | 618847              |
| 23                        | 125242-01-727 | EA SHELF-WIRE (SHORT)                                  | 618849              |
| 24                        | 125242-01-726 | EA SHELF-WIRE (LONG)                                   | 618848              |
| 25                        | 125242-01-706 | EA COVER-CRISPER                                       | 618757              |
| 26                        | 125242-05-717 | EA BIN - BOTTLE/CRISPER                                | 628688              |
| 27                        | 125242-05-718 | EA DIVIDER - BOTTLE/CRISPER                            | 628694              |
| 28                        | 125242-01-749 | EA SUPPORT - WALL                                      | 618840              |
| 29                        | 125242-02-741 | EA STRIP-FREEZER-BLACK                                 | 625210 #1291391 &UP |
|                           | 084880-03-705 | EA BRACKET-LIGHT-INTERIOR                              | 61629722            |
|                           | 084880-03-706 | EA BULB-LAMP                                           | 61628922            |
|                           | 120075-01-714 | EA PLUG-HOLE (BLACK)                                   | 618170              |
|                           | 125242-05-725 | EA PLATE - F/DUMMY BOX                                 | 628460              |
|                           | 125242-05-730 | EA FLAPPER REPLACE SERV. KIT                           | 631366              |
|                           |               | CONTACT WINNEBAGO PART SALES FOR UNLISTED COMPONENT(S) |                     |

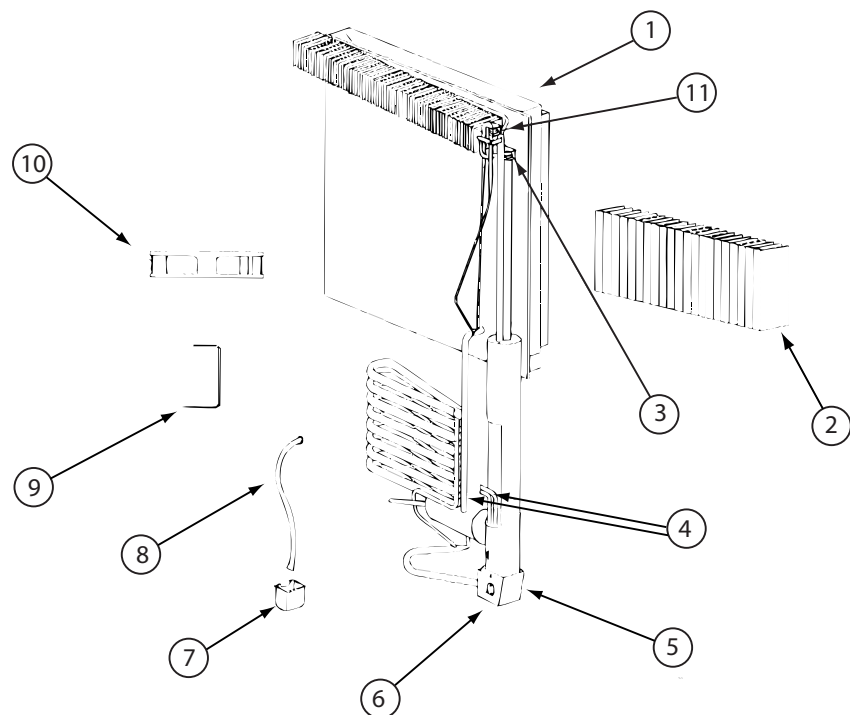


**125242-06-01A (CONTINUED)**  
**VENDOR NO.**

| KEY                                                    | PART NUMBER   | U/M | DESCRIPTION                  | VENDOR NO. |
|--------------------------------------------------------|---------------|-----|------------------------------|------------|
| 1                                                      | 125242-01-772 | EA  | COOLING UNIT-1200-8835499 UP | 630391     |
| 2                                                      | 125242-05-713 | EA  | FINS                         | 618785     |
| 4                                                      | 125242-01-732 | EA  | HEATER AC - 225W/110VAC      | 618872     |
| 5                                                      | 125242-01-739 | EA  | BASE-BURNER BOX              | 618902     |
| 6                                                      | 125242-01-740 | EA  | COVER-BURNER BOX             | 618910     |
| 9                                                      | 125242-05-721 | EA  | BRACKET-DC FAN-SN 914576 UP  | 628747     |
| 10                                                     | 125242-05-722 | EA  | FAN-EXTRNL DC-SN 914576 UP   | 628685     |
| 11                                                     | 113737-01-754 | EA  | THERMOSTAT (FAN 12V DC)      | 618093     |
|                                                        | 125242-01-742 | EA  | WIRE ASM.-BAFFLE 55.15"      | 618915     |
|                                                        | 125242-05-728 | EA  | SWITCH-THERMAL (RPL KIT)     | 630037     |
|                                                        | 125242-05-729 | EA  | SWITCH-THERMAL (RPL KIT)     | 630103     |
| CONTACT WINNEBAGO PART SALES FOR UNLISTED COMPONENT(S) |               |     |                              |            |

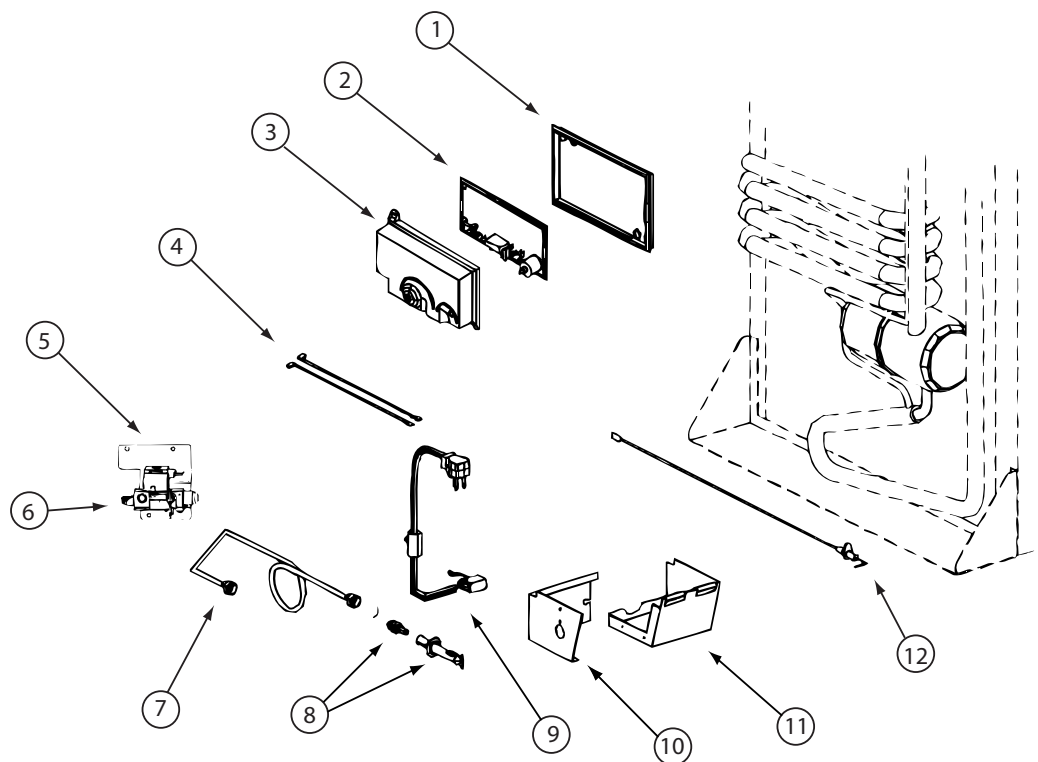


**125242-03-02A, 125242-05-02A, 125242-06-01A (CONTINUED)**

| KEY                                                    | PART NUMBER   | U/M | DESCRIPTION                  | VENDOR NO. |
|--------------------------------------------------------|---------------|-----|------------------------------|------------|
| 1                                                      | 121569-08-701 | EA  | BASE - POWER BOARD           | 628674     |
| 2                                                      | 121568-06-709 | EA  | BOARD/POWER-N611/N822F/1201  | 628661     |
| 3                                                      | 121569-08-702 | EA  | COVER-POWER BOARD            | 628677     |
| 4                                                      | 125242-02-709 | EA  | WIRE/WHITE/9"/GAS VALVE      | 621448     |
| 6                                                      | 121569-08-703 | EA  | GAS VALVE - SOLENOID         | 628741     |
| 7                                                      | 125242-05-723 | EA  | BURNER TUBE                  | 624683     |
| 8                                                      | 125242-02-743 | EA  | BURNER ORF ADAP-7 SLOT BRNR  | 629013     |
| 9                                                      | 125242-03-732 | EA  | CORD - AC POWER- W/ICE MAKER | 618406     |
| 10                                                     | 125242-01-740 | EA  | COVER-BURNER BOX             | 618910     |
| 11                                                     | 125242-01-739 | EA  | BASE-BURNER BOX              | 618902     |
| 12                                                     | 104137-06-715 | EA  | ELECTRODE-SPARK/SENSOR, SGL  | 61692222   |
| CONTACT WINNEBAGO PART SALES FOR UNLISTED COMPONENT(S) |               |     |                              |            |

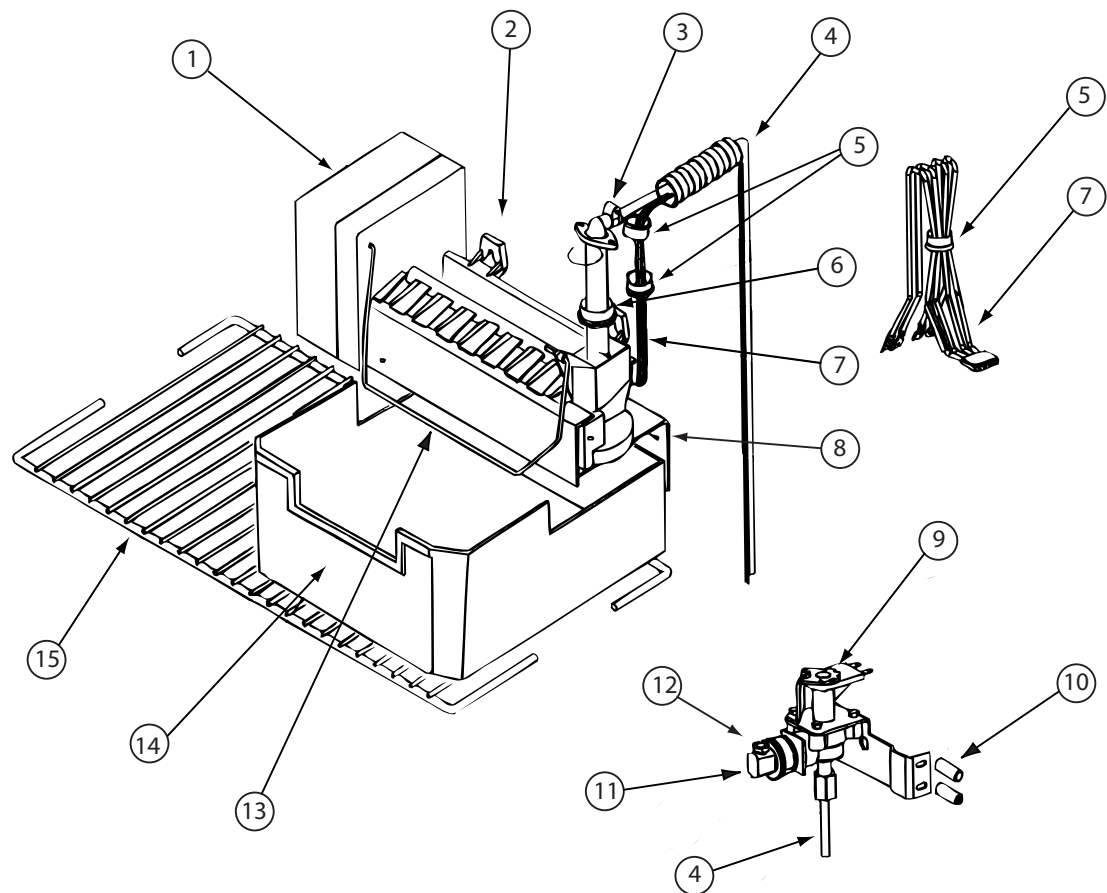


**125242-03-02A, 125242-05-02A, 125242-06-01A (CONTINUED)**

| KEY                                                    | PART NUMBER   | U/M | DESCRIPTION                  | VENDOR NO.    |
|--------------------------------------------------------|---------------|-----|------------------------------|---------------|
| 2                                                      | 094039-07-706 | EA  | ICE MAKER W/O PLATES         | 61656522      |
| 4                                                      | 125242-05-724 | EA  | WATER TUBE/HEATER ASM        | 621429        |
| 6                                                      | 120075-03-706 | EA  | FITTING WATER LINE           | 620039        |
| 8                                                      | 125242-01-737 | EA  | BRACKET-MOUNTING (ICE MAKER) | 618894/620890 |
| 9                                                      | 120075-03-701 | EA  | WATER VALVE - W/BRACKET      | 618253        |
| 11                                                     | 094039-07-707 | EA  | GARDEN HOSE ADAP W/BRASS NUT | 61679622      |
| 12                                                     | 094039-07-708 | EA  | NUT - COMPRESSION            | 622991        |
| 13                                                     | 120075-03-703 | EA  | ARM-SHUT OFF                 | 61656922      |
| 14                                                     | 125242-01-716 | EA  | ICE BIN                      | 618803        |
| 15                                                     | 125242-01-725 | EA  | SHELF-FREEZER (WIRE)         | 618847        |
|                                                        | 120075-09-703 | EA  | THERMOSTAT                   | 620240        |
| CONTACT WINNEBAGO PART SALES FOR UNLISTED COMPONENT(S) |               |     |                              |               |

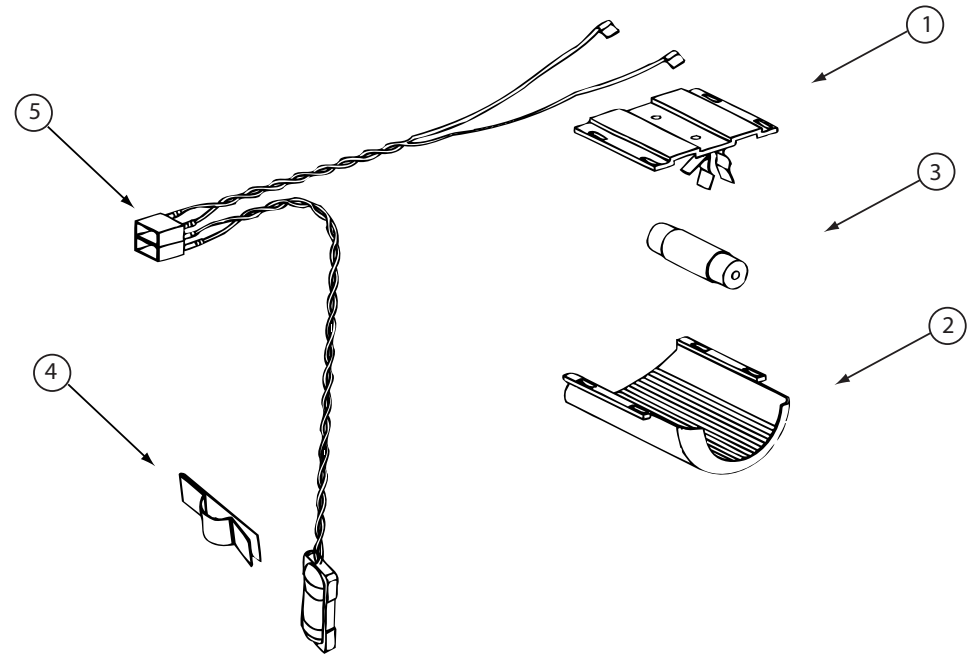

125242-03-02A, 125242-05-02A, 125242-06-01A (CONTINUED)


| KEY | PART NUMBER   | U/M | DESCRIPTION                 | VENDOR NO. |
|-----|---------------|-----|-----------------------------|------------|
| 1   | 084880-03-705 | EA  | BRACKET-LIGHT-INTERIOR      | 61629722   |
| 2   | 125242-02-708 | EA  | COVER/LAMP BRACKET          | 621827     |
| 3   | 084880-03-706 | EA  | BULB-LAMP                   | 61628922   |
| 4   | 084880-01-760 | EA  | CLIP (THERMISTER)           | 61689122   |
| 5   | 125242-02-706 | EA  | LAMP/WIRE ASM/SER#849677 UP | 620871     |

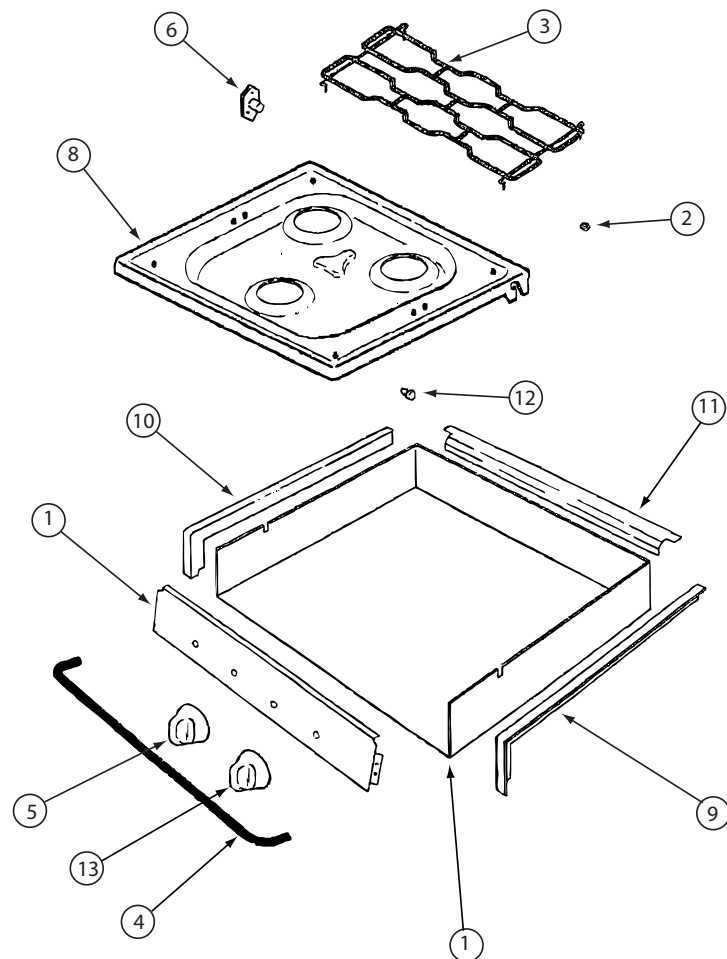

**135065-03-01A, 135065-03-03A, 135065-04-01A**

| KEY | PART NUMBER   | U/M | DESCRIPTION                  | VENDOR NO.   |
|-----|---------------|-----|------------------------------|--------------|
| 2   | 102020-01-709 | EA  | BUMPER-GRATE                 | 8007-P020-60 |
| 3   | 135065-03-703 | EA  | GRATE - BLACK(SEALED BURNER) | 74007304     |
| 4   | 114030-02-700 | EA  | GUARD/FABRIC - TOWEL BAR     | 3609F006-70  |
| 5   | 128728-01-701 | EA  | KNOB - BURNER - REAR         | 74003941     |
| 5   | 128728-01-702 | EA  | KNOB - BURNER - FRONT        | 74003942     |
| 6   | 128728-01-703 | EA  | PIN/T-NUT F/HINGE            | 7103P109-60  |
| 7   | 135065-03-704 | EA  | PANEL - MANIFOLD (BLACK)     | 74007330     |
| 8   | 128728-01-705 | EA  | TOP - MAIN - BLACK           | 74003928     |
| 8   | 135065-03-715 | EA  | TOP - MAIN - STAINLESS STEEL | 74007299     |
| 9   | 114030-01-704 | EA  | TRIM - RIGHT/BLACK TEXTURED  | 74002839     |
| 10  | 114030-01-705 | EA  | TRIM - LEFT/BLACK TEXTURED   | 74002840     |
| 11  | 114030-01-706 | EA  | TRIM - REAR/BLACK TEXTURED   | 74002841     |
| 12  | 102020-01-724 | EA  | BUMPER-MAIN TOP              | 8003P008-60  |
| 13  | 128728-01-707 | EA  | KNOB - IGNITOR               | 74003944     |

CONTACT WINNEBAGO PART SALES FOR UNLISTED COMPONENT(S)

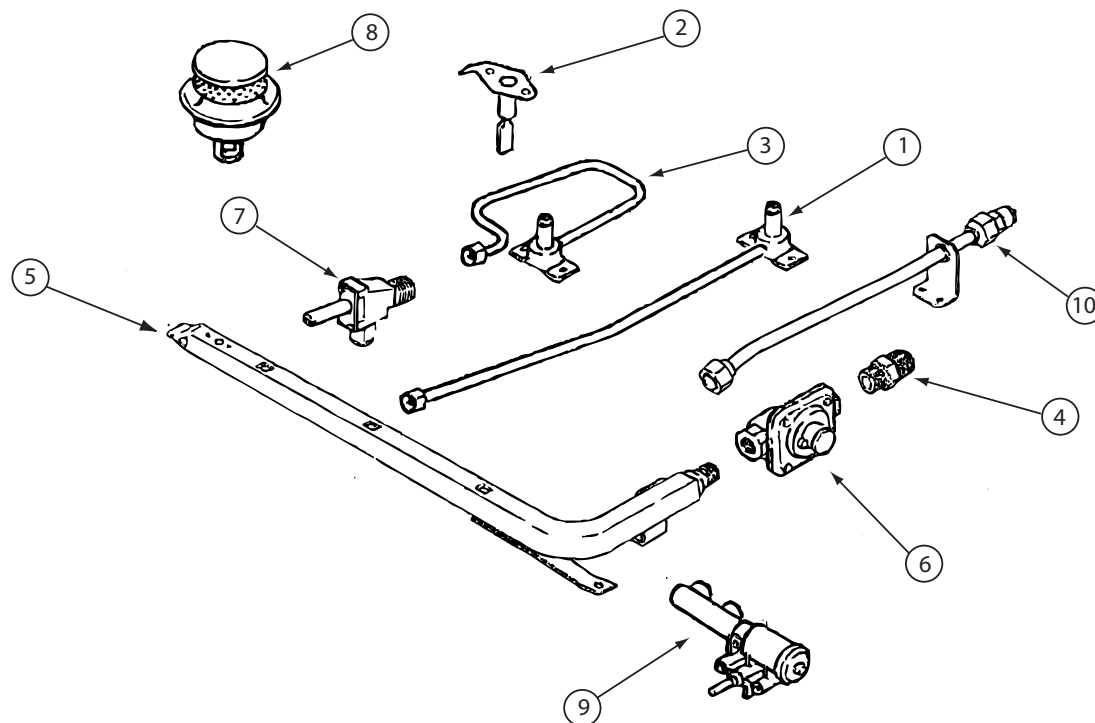

135065-03-01A, 135065-03-03A, 135065-04-01A (CONTINUED)

| KEY | PART NUMBER   | U/M | DESCRIPTION                  | VENDOR NO. |
|-----|---------------|-----|------------------------------|------------|
| 1   | 128728-01-708 | EA  | FITTING W/ORFICE/TUBE - REAR | 74003931   |
| 2   | 135065-01-701 | EA  | IGNITOR/PORCELAIN-TOP BURNER | 74004053   |
| 3   | 128728-01-710 | EA  | FITTING W/ORFICE/TUBE - FRT  | 74003930   |
| 4   | 135065-03-700 | EA  | FITTING - HALF UNION         | 74004234   |
| 5   | 135065-01-702 | EA  | PIPE/MANIFOLD                | 74004642   |
| 6   | 126023-02-703 | EA  | REGULATOR - PRESSURE         | 74004235   |
| 7   | 135065-01-703 | EA  | VALVE/BURNER - REAR          | 74004643   |
| 7   | 135065-01-704 | EA  | VALVE/BURNER-FRT-HI          | 74004644   |
| 7   | 135065-03-701 | EA  | SCREW - VALVE                | 71003231   |
| 8   | 135065-03-702 | EA  | SEALED BURNER ASM.(BLACK) RV | 74003967   |
| 9   | 128728-01-716 | EA  | IGNITOR - F/BURNERS          | 74003946   |
| 9   | 128728-01-717 | EA  | WIRES - IGNITOR              | 74003947   |


| 8         |               | 7             |               | 6             |      | 5   |  |
|-----------|---------------|---------------|---------------|---------------|------|-----|--|
| DWG NO    | STILE         | STILE B       | RAIL          | MIRROR        | D    | E   |  |
| 136680-01 | 114104-01-CHT | 114104-05-CHT | 114107-01-CHT | 58331-C3-000  | 1916 | 678 |  |
| 136680-02 | 114104-02-CHT | 114104-06-CHT | 114107-02-CHT | 58331-C4-000  | 1956 | 594 |  |
| 136680-03 | 114104-03-CHT | 114104-07-CHT | 114107-03-CHT | 58331-C5-000  | 1892 | 906 |  |
| 136680-04 | 114104-04-CHT | 114104-08-CHT | 114107-04-CHT | 58331-C6-000  | 1492 | 525 |  |
| 136680-05 | 114104-01-CHT | 114104-05-CHT | 114107-05-CHT | 58331-D2-000  | 1916 | 746 |  |
| 136680-06 | 114104-02-CHT | 114104-06-CHT | 114107-06-CHT | 58331-D7-000  | 1956 | 561 |  |
| 136680-07 | 114104-03-CHT | 114104-07-CHT | 114107-07-CHT | 58331-E1-000  | 1892 | 954 |  |
| 136680-08 | 114104-09-CHT | 114104-10-CHT | 114107-01-CHT | 58331-E0-000  | 1666 | 678 |  |
| 136680-09 | 114104-03-CHT | 114104-07-CHT | 114107-09-CHT | 58331-E4-000  | 1892 | 581 |  |
| 136680-10 | 114104-02-CHT | 114104-06-CHT | 114107-10-CHT | 58331-E6-000  | 1956 | 840 |  |
| 136680-11 | 114104-02-CHT | 114104-06-CHT | 114107-01-CHT | 58331-F3-000  | 1956 | 678 |  |
| 136680-12 | 114104-02-CHT | 114104-06-CHT | 114107-11-CHT | 58331-F4-000  | 1956 | 541 |  |
| 136680-13 | 114104-11-CHT | 114104-12-CHT | 114107-12-CHT | 58331-H6-000  | 1852 | 478 |  |
| 136680-14 | 114104-13-CHT | 114104-14-CHT | 114107-13-CHT | 58331-J1-000  | 1678 | 521 |  |
| 136680-15 | 114104-15-CHT | 114104-16-CHT | 114107-14-CHT | 58331-K6-000  | 1575 | 503 |  |
| 136680-16 | 114104-17-CHT | 114104-18-CHT | 114107-06-CHT | 58331-K7-000  | 1784 | 561 |  |
| 136680-17 | 114104-01-CHT | 114104-05-CHT | 114107-02-CHT | 58331-L8-000  | 1916 | 594 |  |
| 136680-18 | 114104-19-CHT | 114104-20-CHT | 114107-03-CHT | 58331-L9-000  | 1766 | 906 |  |
| 136680-19 | 114104-01-CHT | 114104-05-CHT | 114107-15-CHT | 140374-54-000 | 1916 | 652 |  |
| 136680-20 | 114104-17-CHT | 114104-18-CHT | 114107-03-CHT | 140374-55-000 | 1784 | 906 |  |
| 136680-21 | 114104-21-CHT | 114104-22-CHT | 114107-03-CHT | 140374-57-000 | 1472 | 906 |  |
| 136680-22 | 114104-23-CHT | 114104-24-CHT | 114107-16-CHT | 140374-60-000 | 1432 | 862 |  |
| 136680-23 | 114104-21-CHT | 114104-22-CHT | 114107-17-CHT | 140374-74-000 | 1472 | 835 |  |
| 136680-24 | 114104-25-CHT | 114104-26-CHT | 114107-18-CHT | 140374-77-000 | 1632 | 886 |  |
| 136680-25 | 114104-25-CHT | 114104-26-CHT | 114107-17-CHT | 140374-79-000 | 1632 | 835 |  |
| 136680-26 | 114104-27-CHT | 114104-28-CHT | 114107-13-CHT | 140374-81-000 | 1838 | 521 |  |
| 136680-27 | 114104-21-CHT | 114104-22-CHT | 114107-18-CHT | 140374-84-000 | 1472 | 886 |  |
| 136680-28 | 114104-19-CHT | 114104-20-CHT | 114107-17-CHT | 140374-90-000 | 1766 | 835 |  |

D

C

B

A

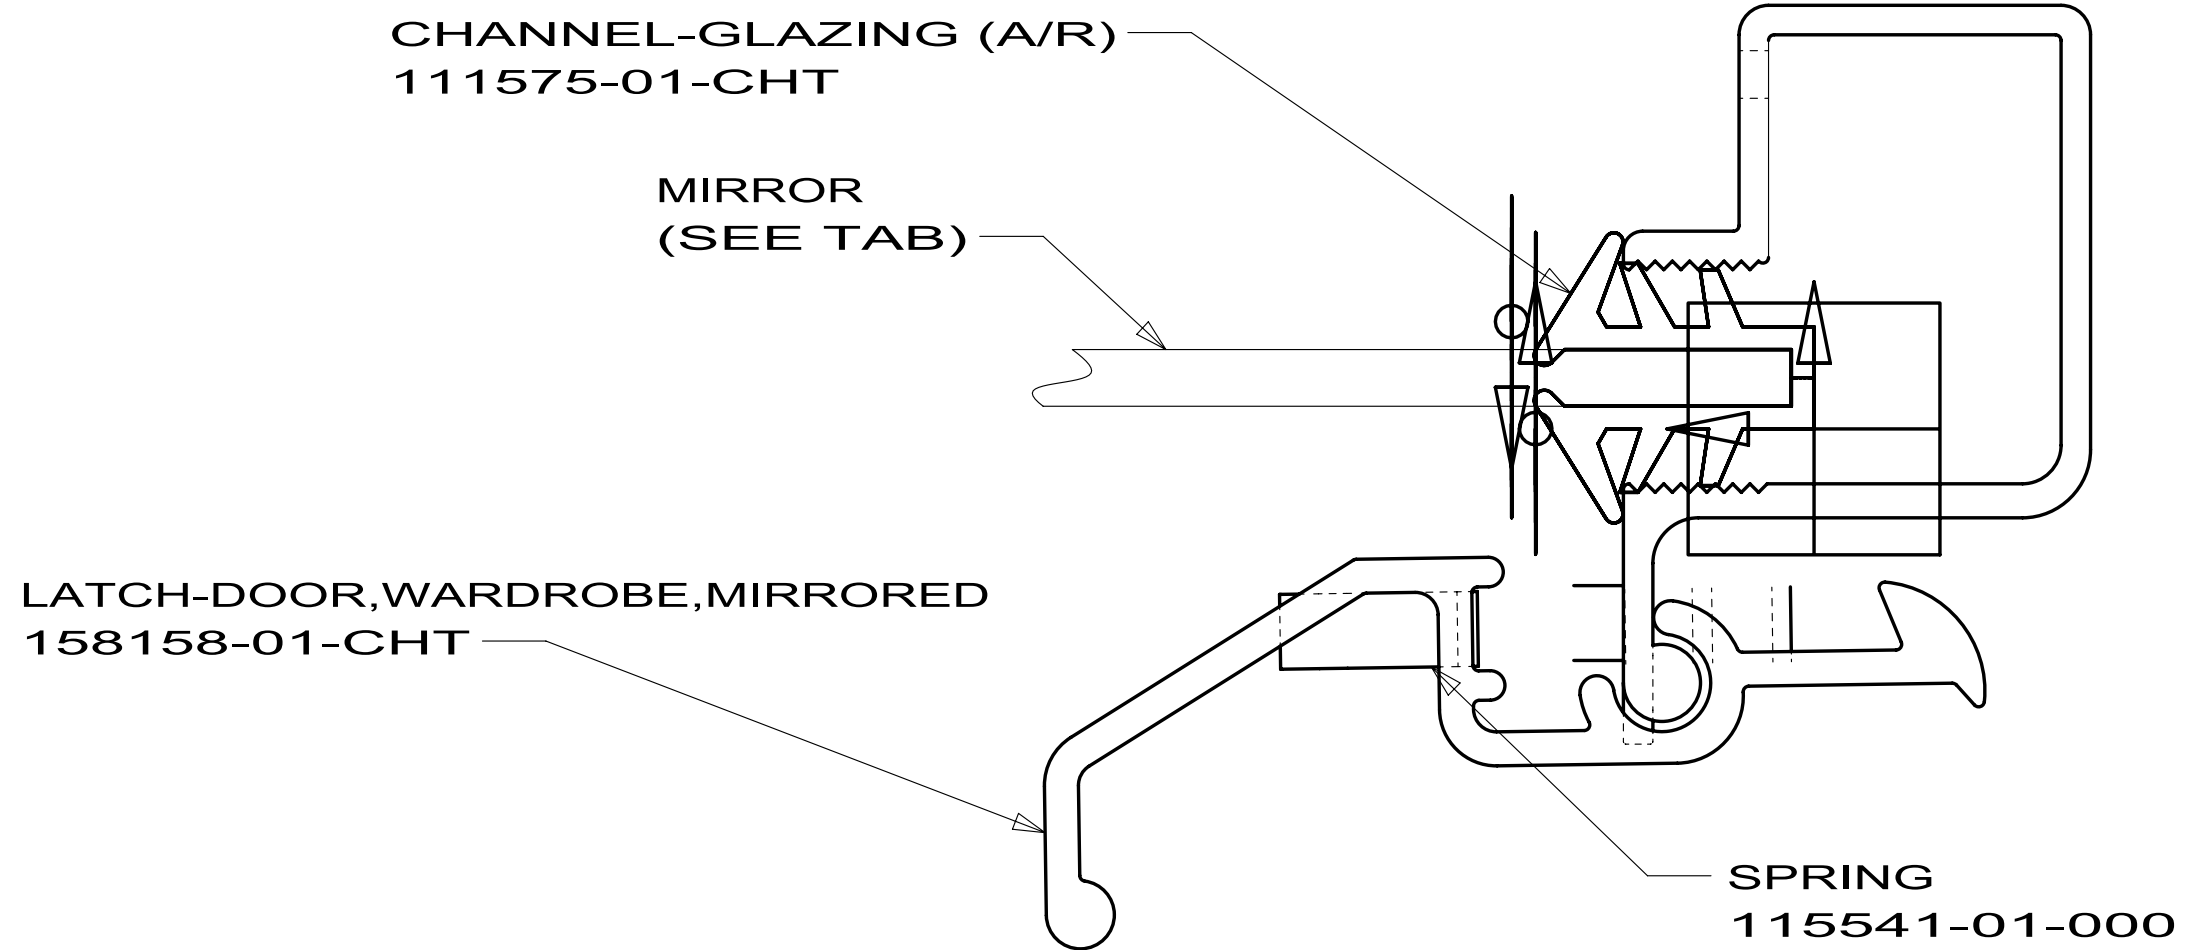

VIEW A

GUIDE-BOTTOM (2)  
107391-01-000  
SCREW (2)  
G39-08-08B

STILE  
(SEE TAB)


RAIL (2)  
(SEE TAB)

DETAIL C

HANGER (2)  
107390-02-000  
SCREW (2)  
G39-08-08B

STILE B  
(SEE TAB)



DETAIL C

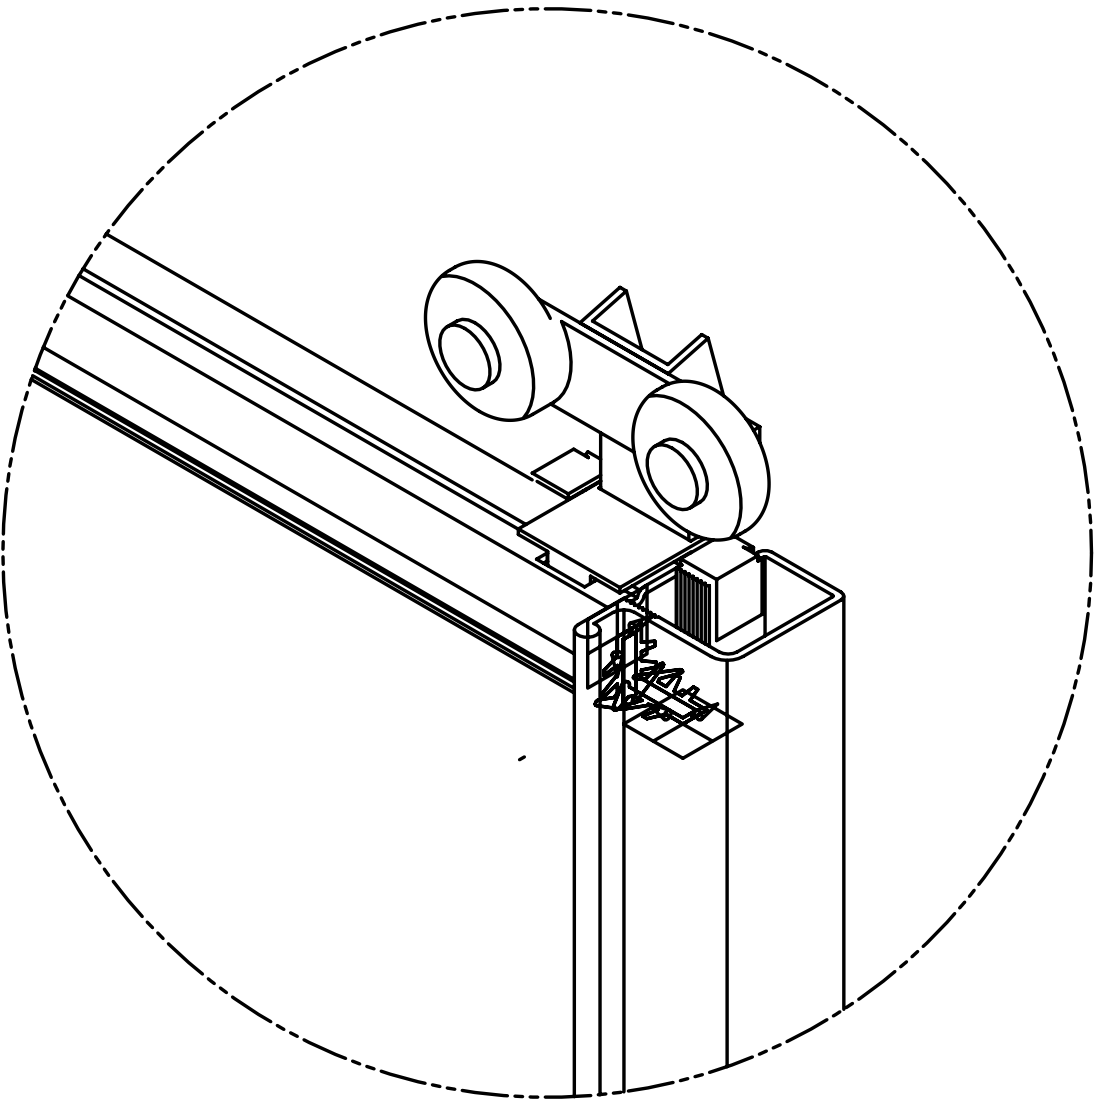

|          |                 |        |               |
|----------|-----------------|--------|---------------|
| RELEASE  | REV DATE        | DWG NO | 136680        |
| REV ZONE | REVISION RECORD |        | DATE DTR-ORIG |



|                                    |               |                                              |     |
|------------------------------------|---------------|----------------------------------------------|-----|
| WINNEBAGO INDUSTRIES               |               | COPYRIGHT 2009<br>WINNEBAGO INDUSTRIES, INC. |     |
| DTR                                | ORIG. DATE    | ALL DIMENSIONS ARE IN MILLIMETERS            |     |
| CHKR                               |               |                                              |     |
| P.E.                               |               |                                              |     |
| M.E.                               | FIRST USED    |                                              |     |
| DSNR                               | 01 MOTORHOMES |                                              |     |
| UNSPECIFIED TOLERANCES ARE:        |               | MATERIAL:                                    |     |
| WHOLE DIM (X) ±                    |               |                                              |     |
| ONE-PLACE (X.X) ±                  |               |                                              |     |
| TWO-PLACE (X.XX) ±                 |               |                                              |     |
| ANGLE ±                            |               |                                              |     |
| THIRD ANGLE PROJECTION             |               |                                              |     |
| DO NOT SCALE DRAWING               |               |                                              |     |
| TITLE:<br>DOOR ASM-WARDROBE,MIR,RH |               |                                              |     |
| SHEET 1 OF 1                       | PART NO       | 136680                                       | REV |
| REF:                               |               | 1                                            |     |

| 8         |               | 7             |               | 6             |      | 5   |  |
|-----------|---------------|---------------|---------------|---------------|------|-----|--|
| DWG NO    | STILE         | STILE B       | RAIL          | MIRROR        | D    | E   |  |
| 136681-01 | 114104-01-CHT | 114104-05-CHT | 114107-01-CHT | 58331-C3-000  | 1916 | 678 |  |
| 136681-02 | 114104-02-CHT | 114104-06-CHT | 114107-02-CHT | 58331-C4-000  | 1956 | 594 |  |
| 136681-03 | 114104-03-CHT | 114104-07-CHT | 114107-03-CHT | 58331-C5-000  | 1892 | 906 |  |
| 136681-04 | 114104-04-CHT | 114104-08-CHT | 114107-04-CHT | 58331-C6-000  | 1492 | 525 |  |
| 136681-05 | 114104-01-CHT | 114104-05-CHT | 114107-05-CHT | 58331-D2-000  | 1916 | 746 |  |
| 136681-06 | 114104-02-CHT | 114104-06-CHT | 114107-06-CHT | 58331-D7-000  | 1956 | 561 |  |
| 136681-07 | 114104-03-CHT | 114104-07-CHT | 114107-07-CHT | 58331-E1-000  | 1892 | 954 |  |
| 136681-08 | 114104-09-CHT | 114104-10-CHT | 114107-01-CHT | 58331-E0-000  | 1666 | 678 |  |
| 136681-09 | 114104-03-CHT | 114104-07-CHT | 114107-09-CHT | 58331-E4-000  | 1892 | 581 |  |
| 136681-10 | 114104-02-CHT | 114104-06-CHT | 114107-10-CHT | 58331-E6-000  | 1956 | 840 |  |
| 136681-11 | 114104-02-CHT | 114104-06-CHT | 114107-01-CHT | 58331-F3-000  | 1956 | 678 |  |
| 136681-12 | 114104-02-CHT | 114104-06-CHT | 114107-11-CHT | 58331-F4-000  | 1956 | 541 |  |
| 136681-13 | 114104-11-CHT | 114104-12-CHT | 114107-12-CHT | 58331-H6-000  | 1852 | 478 |  |
| 136681-14 | 114104-13-CHT | 114104-14-CHT | 114107-13-CHT | 58331-J1-000  | 1678 | 521 |  |
| 136681-15 | 114104-15-CHT | 114104-16-CHT | 114107-14-CHT | 58331-K6-000  | 1575 | 503 |  |
| 136681-16 | 114104-17-CHT | 114104-18-CHT | 114107-06-CHT | 58331-K7-000  | 1784 | 561 |  |
| 136681-17 | 114104-01-CHT | 114104-05-CHT | 114107-02-CHT | 58331-L8-000  | 1916 | 594 |  |
| 136681-18 | 114104-19-CHT | 114104-20-CHT | 114107-03-CHT | 58331-L9-000  | 1766 | 906 |  |
| 136681-19 | 114104-01-CHT | 114104-05-CHT | 114107-15-CHT | 140374-54-000 | 1916 | 652 |  |
| 136681-20 | 114104-17-CHT | 114104-18-CHT | 114107-03-CHT | 140374-55-000 | 1784 | 906 |  |
| 136681-21 | 114104-21-CHT | 114104-22-CHT | 114107-03-CHT | 140374-57-000 | 1472 | 906 |  |
| 136681-22 | 114104-23-CHT | 114104-24-CHT | 114107-16-CHT | 140374-60-000 | 1432 | 862 |  |
| 136681-23 | 114104-21-CHT | 114104-22-CHT | 114107-17-CHT | 140374-74-000 | 1472 | 835 |  |
| 136681-24 | 114104-25-CHT | 114104-26-CHT | 114107-18-CHT | 140374-77-000 | 1632 | 886 |  |
| 136681-25 | 114104-25-CHT | 114104-26-CHT | 114107-17-CHT | 140374-79-000 | 1632 | 835 |  |
| 136681-26 | 114104-27-CHT | 114104-28-CHT | 114107-13-CHT | 140374-81-000 | 1838 | 521 |  |
| 136681-27 | 114104-21-CHT | 114104-22-CHT | 114107-18-CHT | 140374-84-000 | 1472 | 886 |  |
| 136681-28 | 114104-19-CHT | 114104-20-CHT | 114107-17-CHT | 140374-90-000 | 1766 | 835 |  |

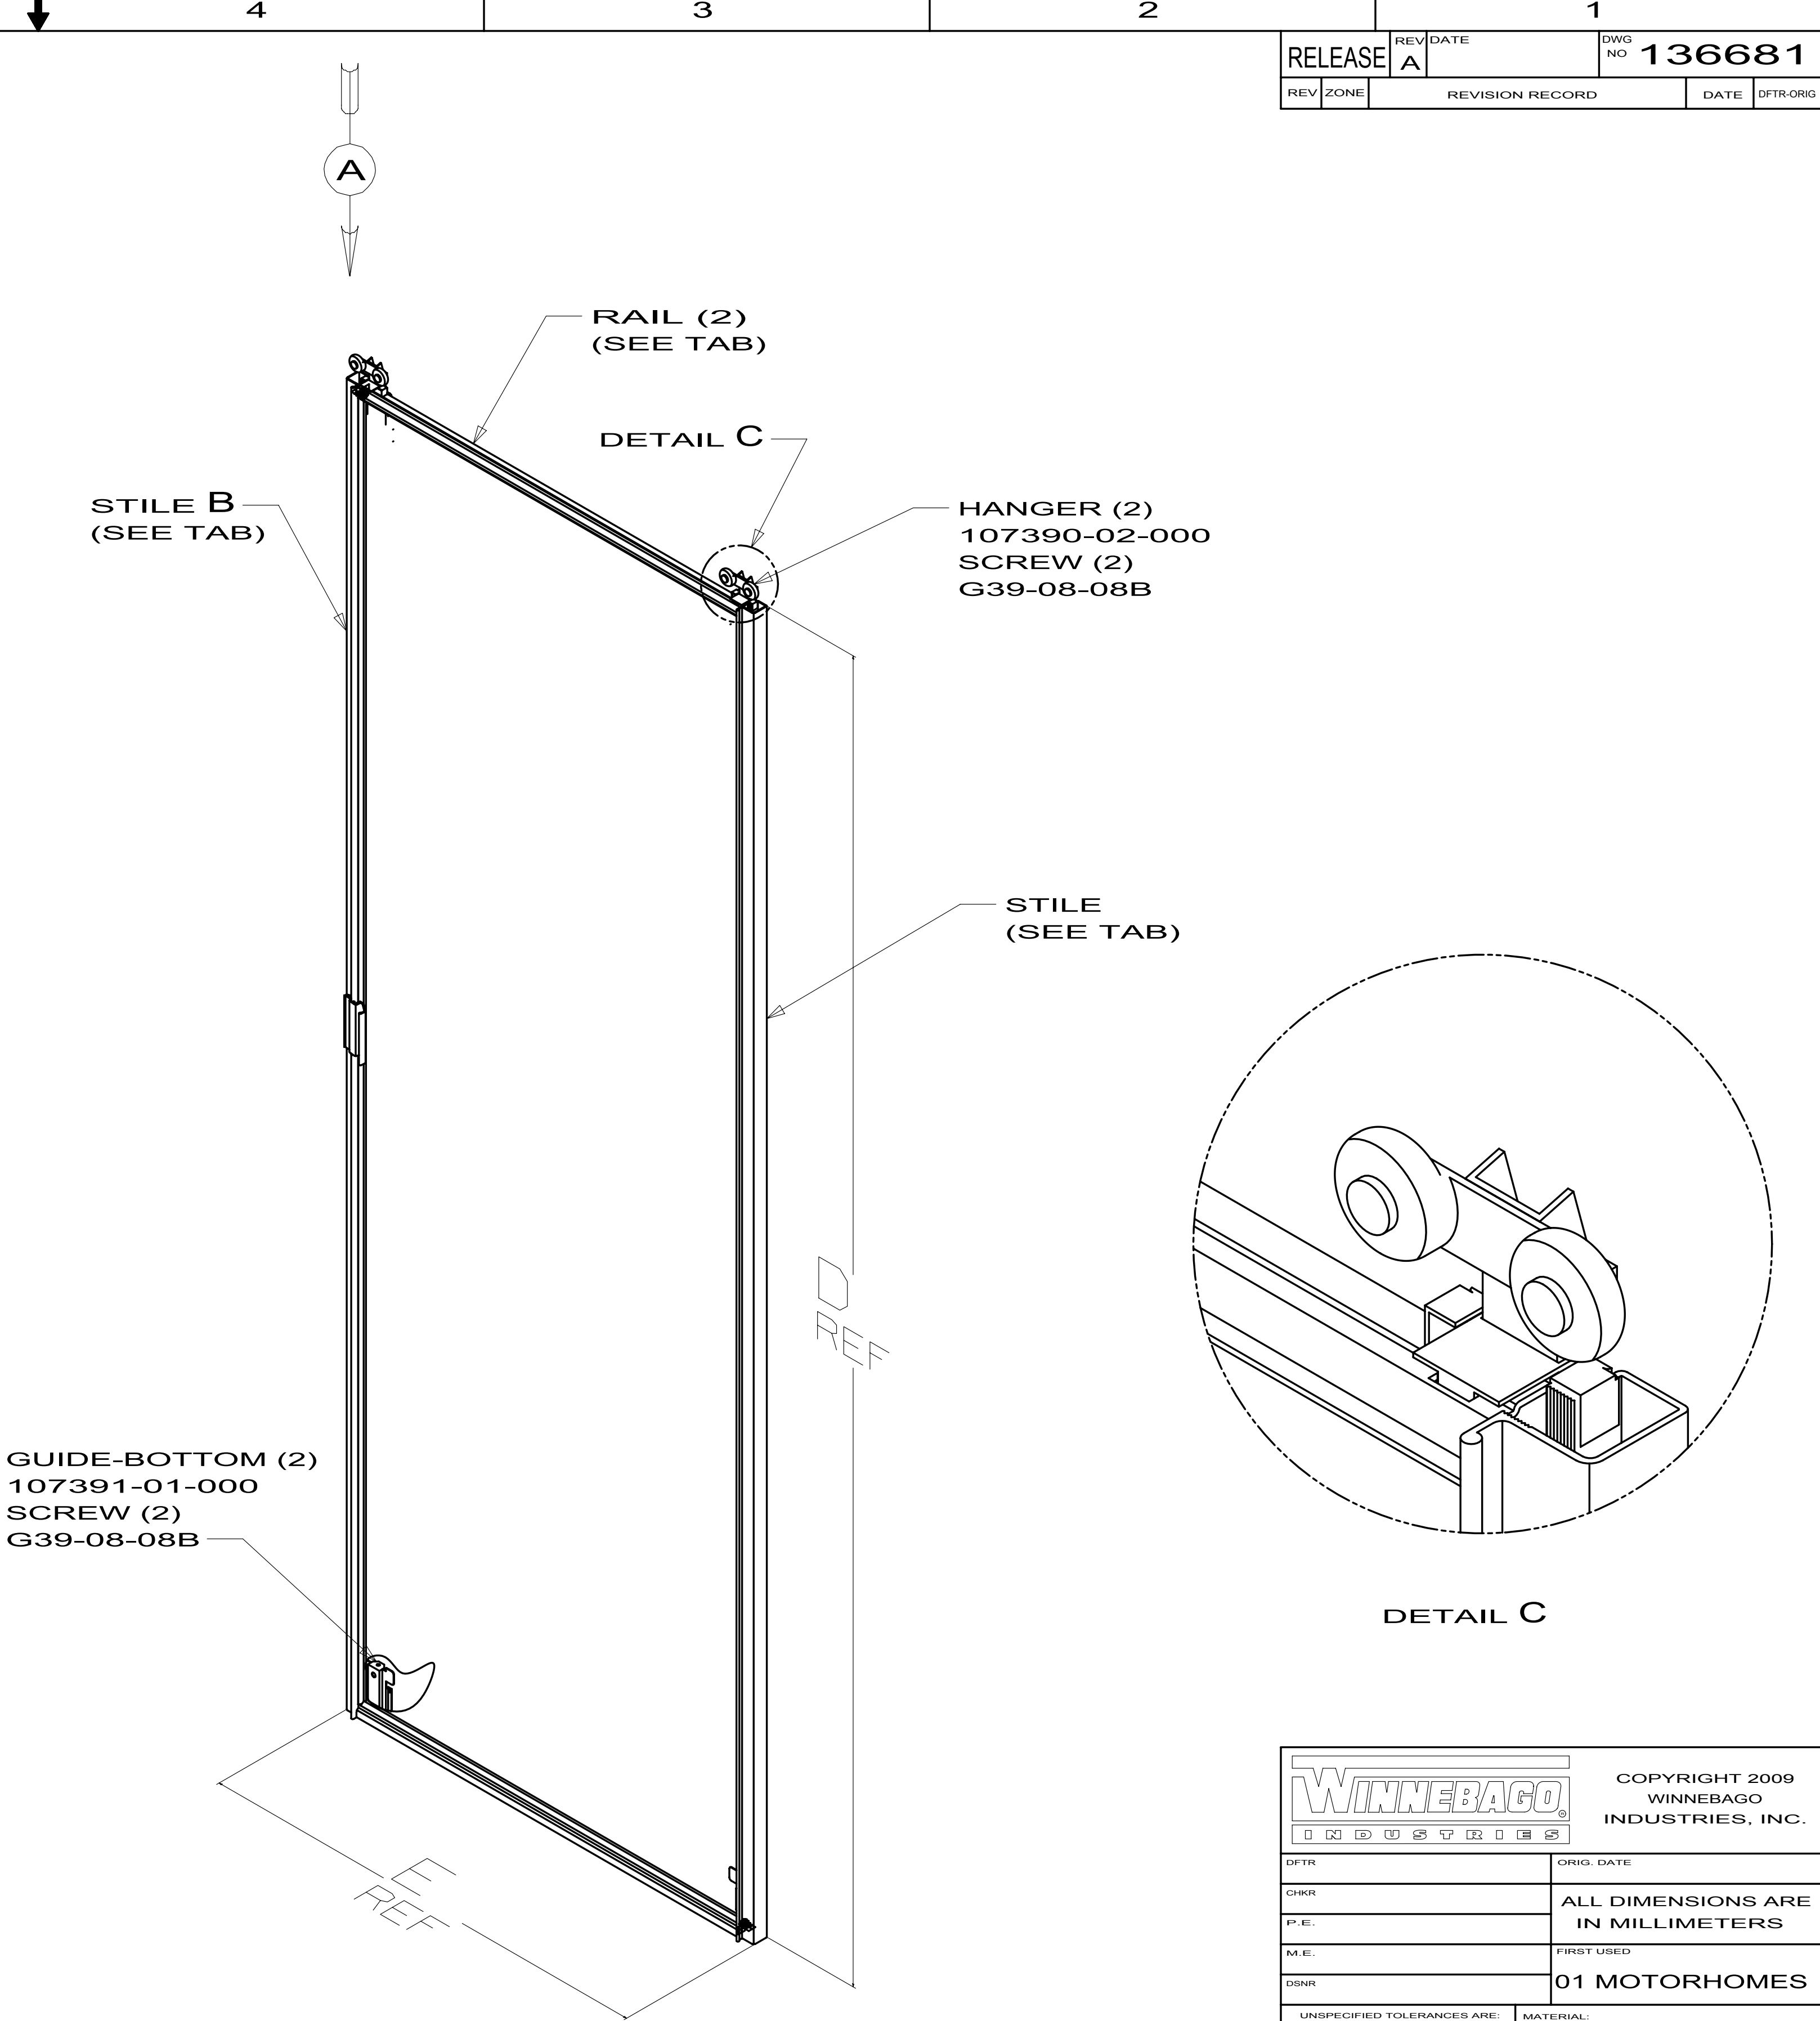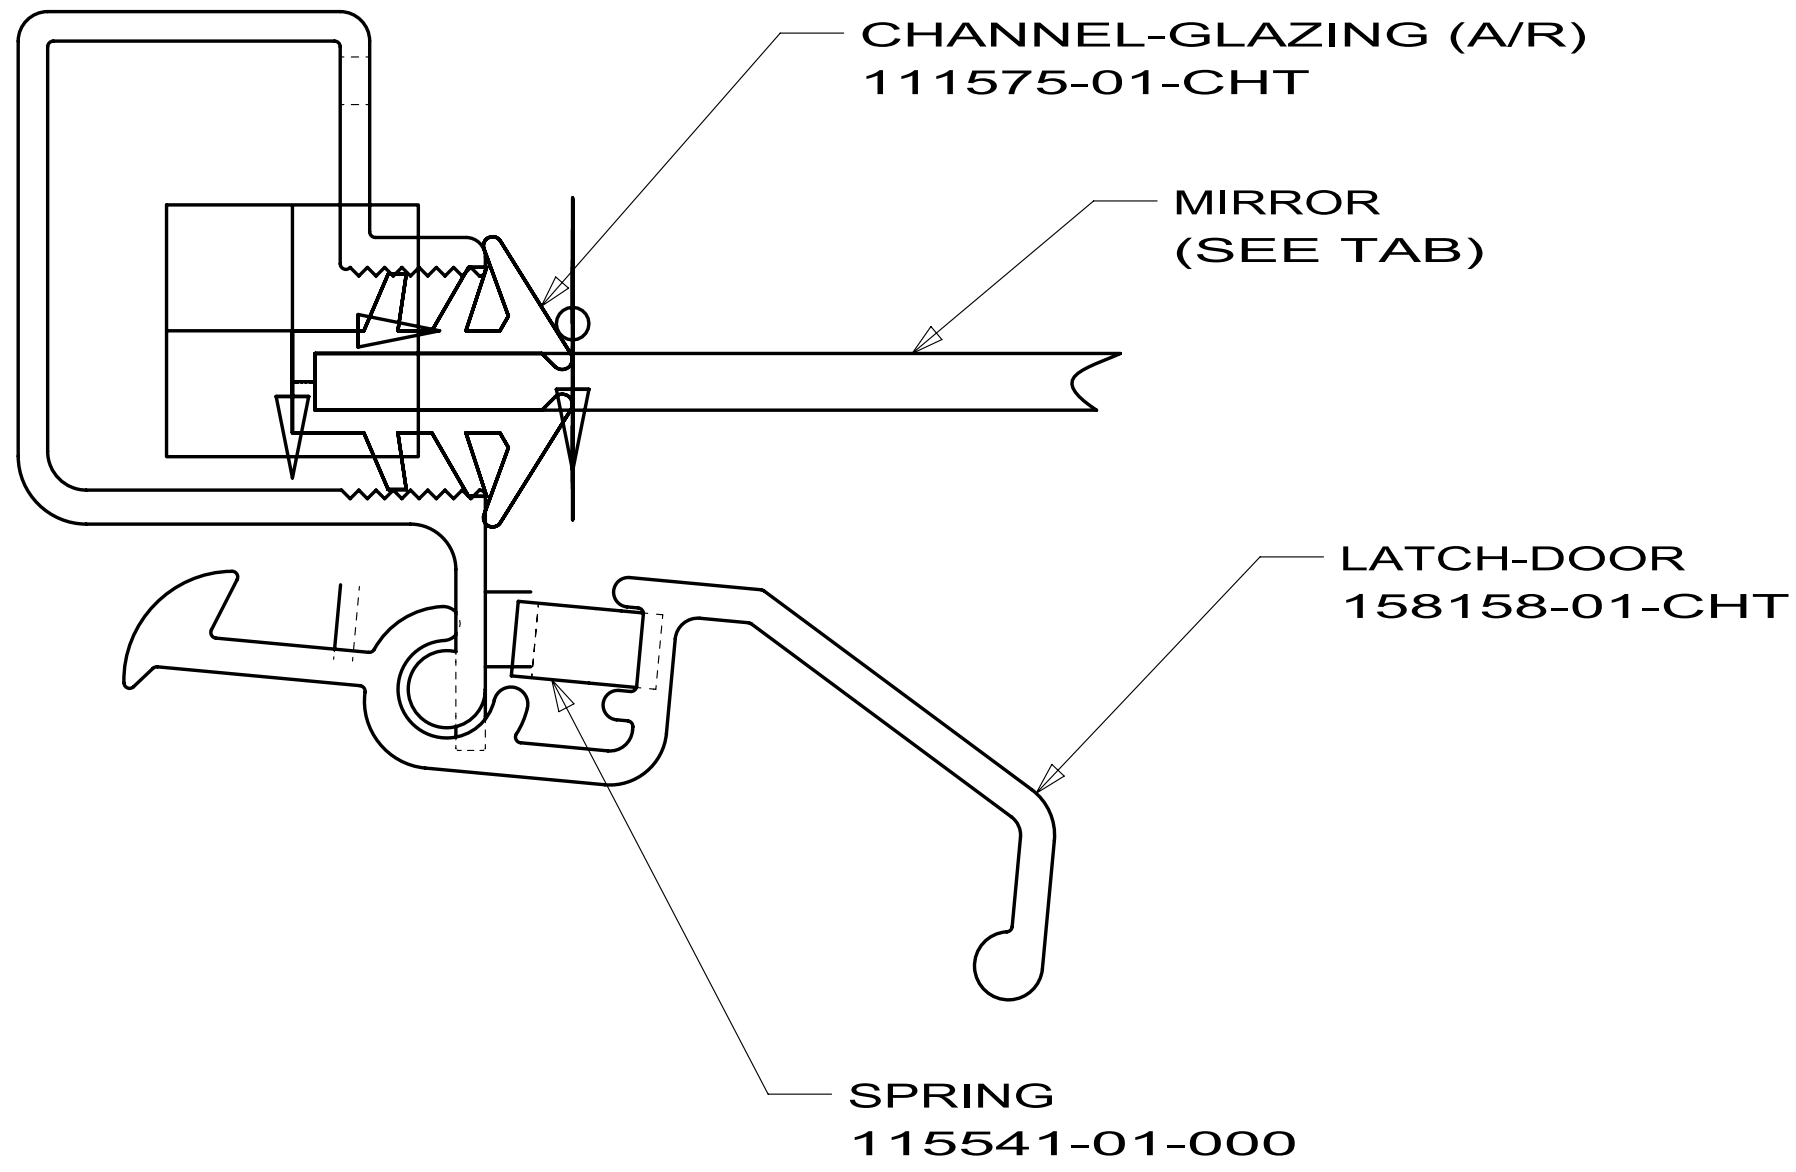


| RELEASE |      | REV             | DATE | DWG NO | 136681    |
|---------|------|-----------------|------|--------|-----------|
| REV     | ZONE | REVISION RECORD |      | DATE   | DFTR-ORIG |

|                                    |                                   |                                              |     |
|------------------------------------|-----------------------------------|----------------------------------------------|-----|
| <b>WINNEBAGO INDUSTRIES</b>        |                                   | COPYRIGHT 2009<br>WINNEBAGO INDUSTRIES, INC. |     |
| DFTR                               | ORIG. DATE                        |                                              |     |
| CHGR                               | ALL DIMENSIONS ARE IN MILLIMETERS |                                              |     |
| P.E.                               |                                   |                                              |     |
| M.E.                               | FIRST USED                        |                                              |     |
| DSNR                               | 01 MOTORHOMES                     |                                              |     |
| UNSPECIFIED TOLERANCES ARE:        |                                   | MATERIAL:                                    |     |
| WHOLE DIM (X) ±                    |                                   |                                              |     |
| ONE-PLACE (X.X) ±                  |                                   |                                              |     |
| TWO-PLACE (X.XX) ±                 |                                   |                                              |     |
| ANGLE ±                            |                                   |                                              |     |
| THIRD ANGLE PROJECTION             |                                   |                                              |     |
| DO NOT SCALE DRAWING               |                                   |                                              |     |
| TITLE:<br>DOOR ASM-WARDROBE,MIR,LH |                                   |                                              |     |
| SHEET 1 OF 1                       | PART NO                           | 136681                                       | REV |
| REF:                               |                                   | 1                                            |     |

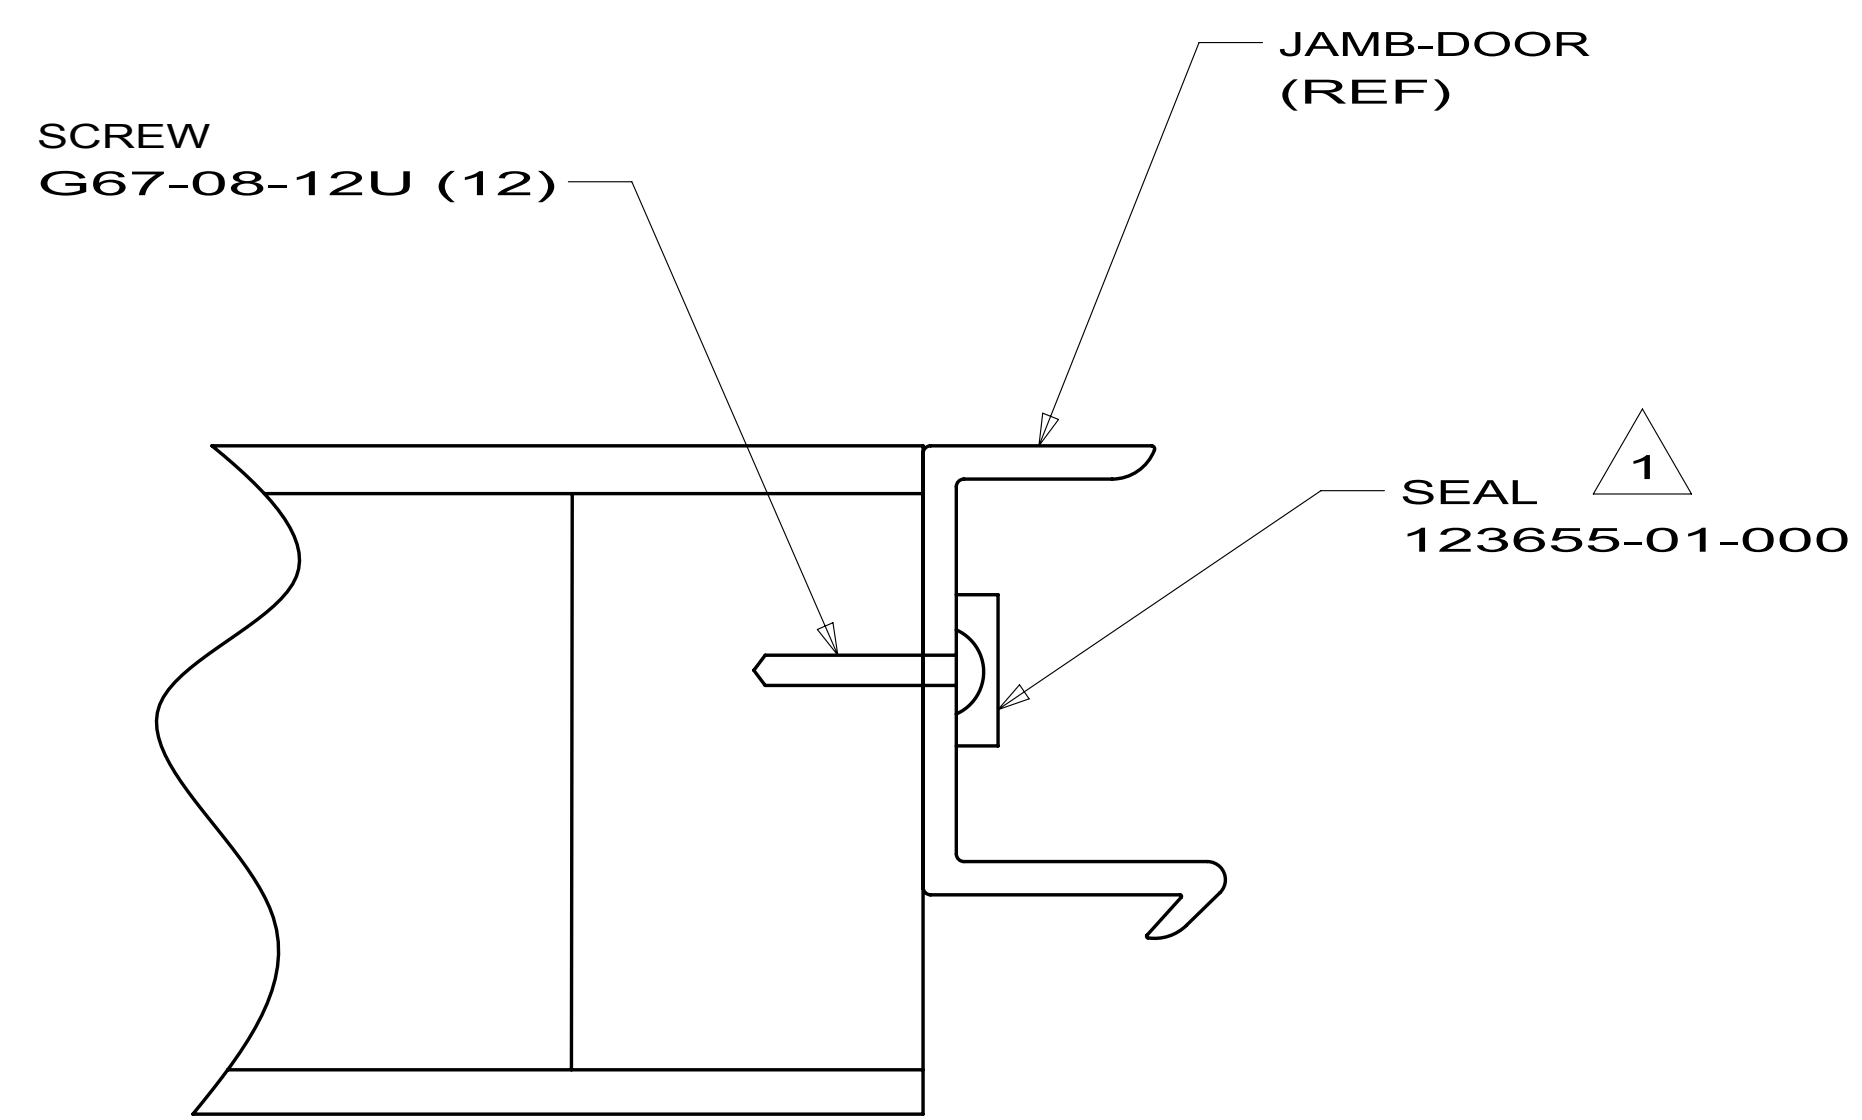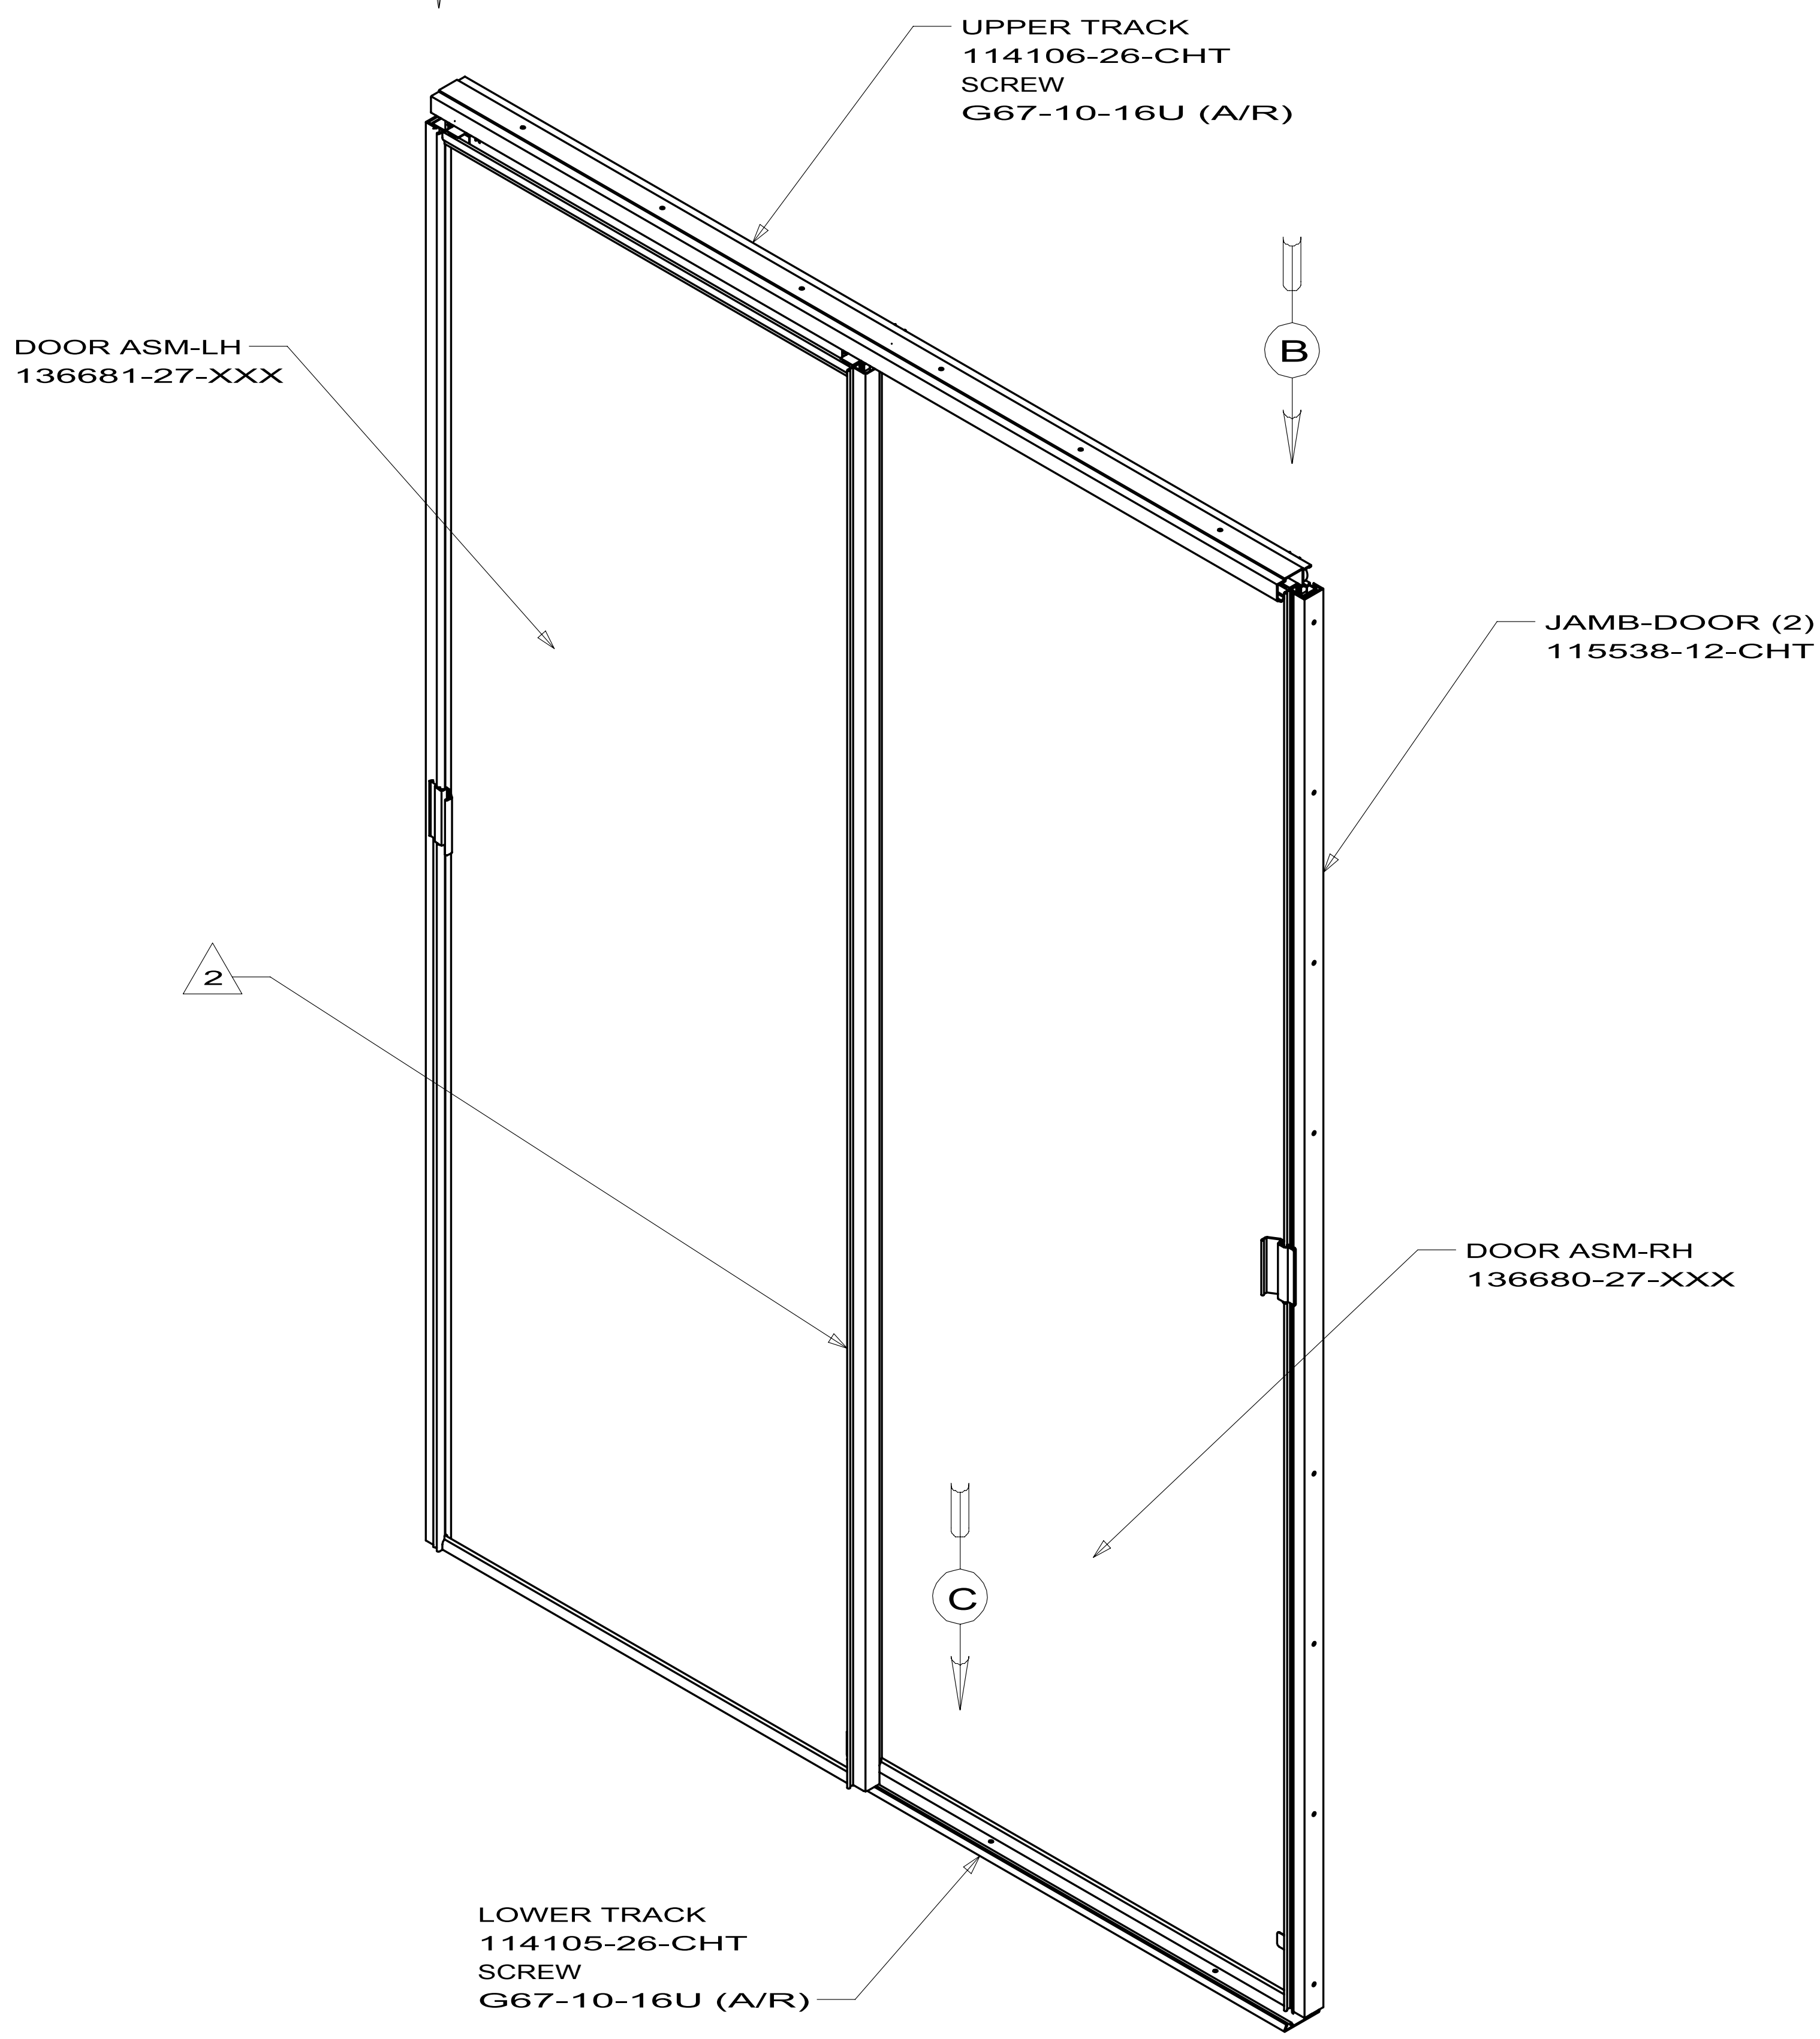

VIEW A  
(VIEW B SIMILAR)

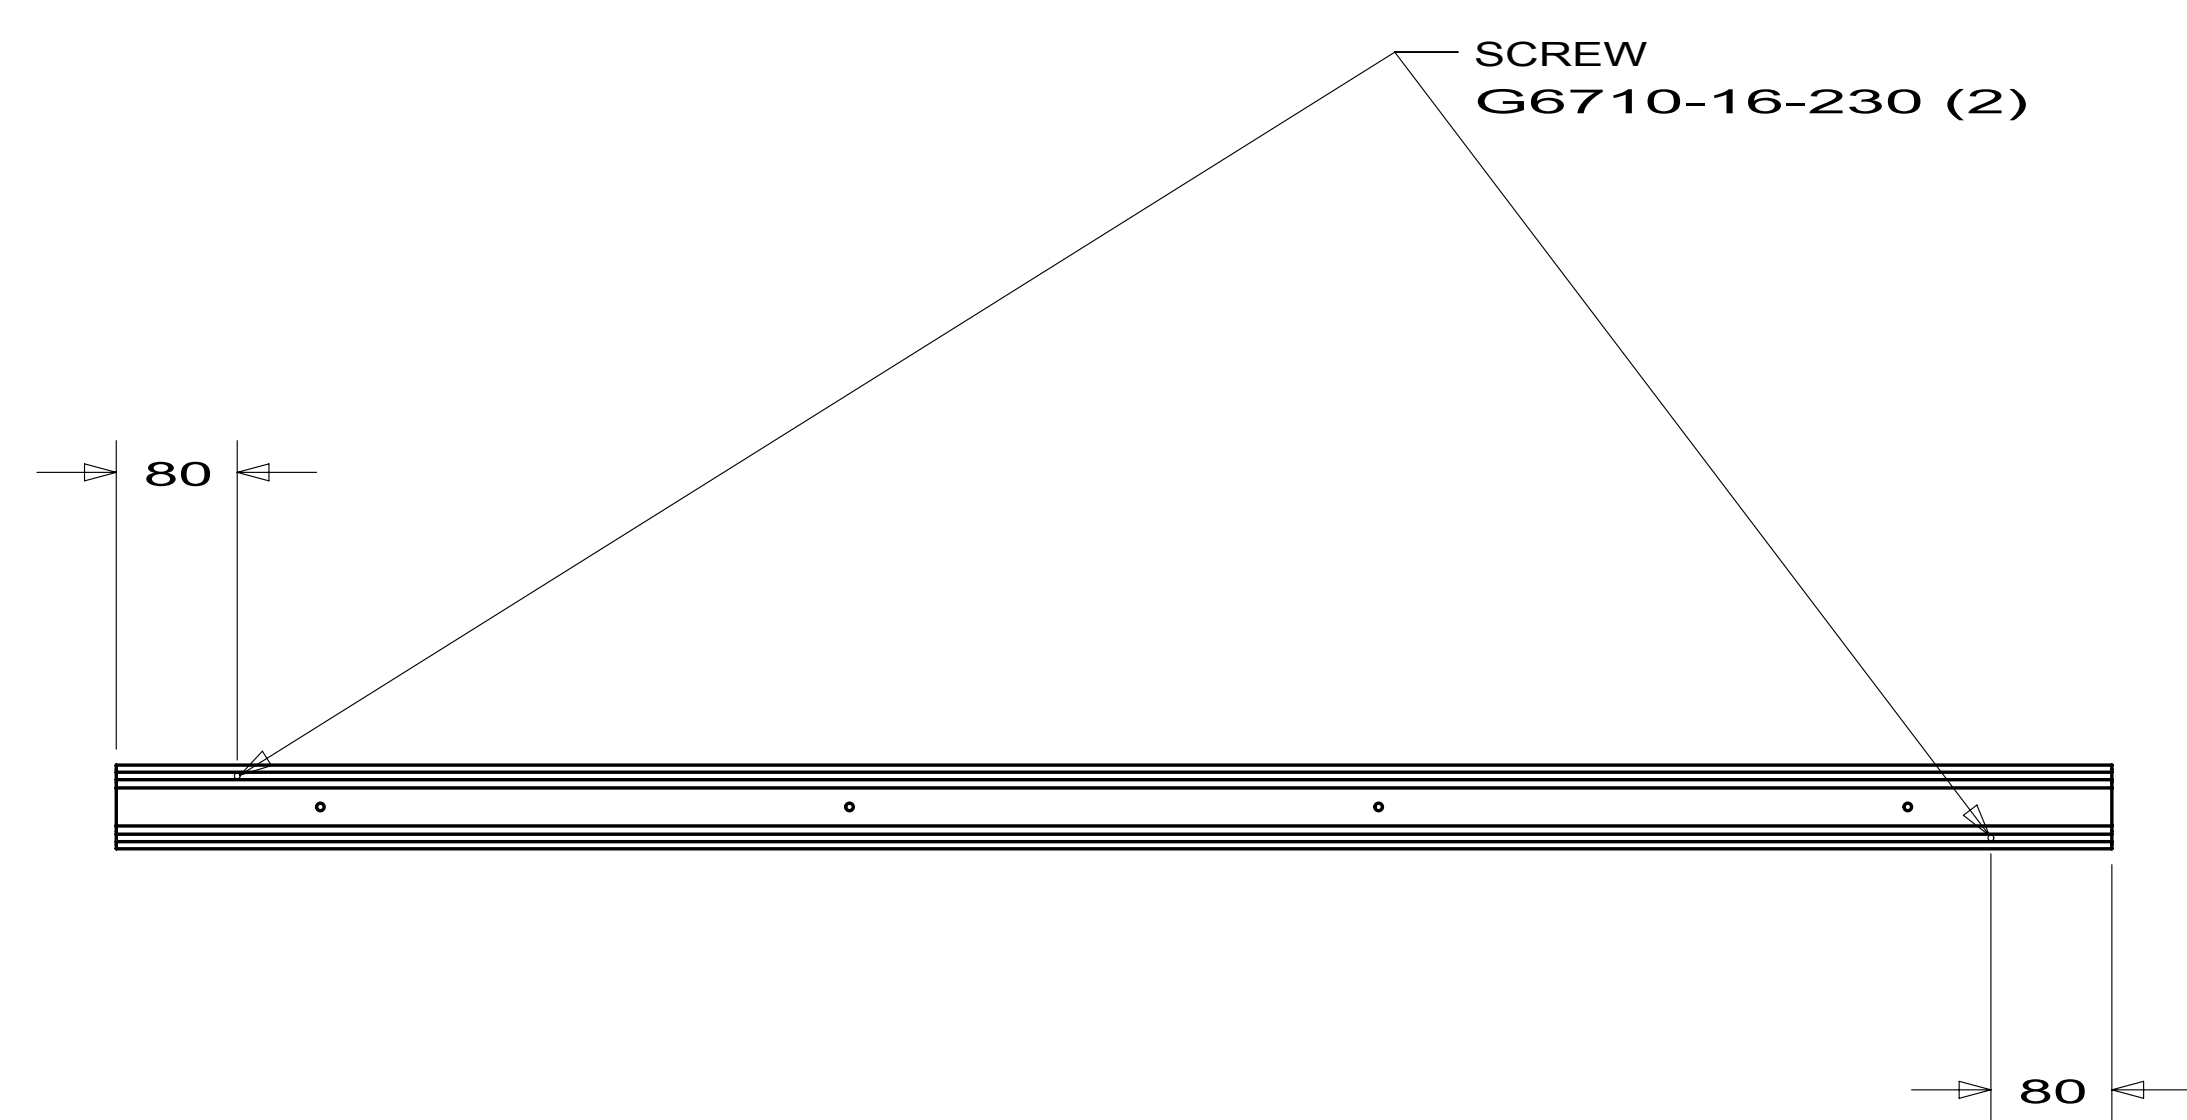


VIEW C


|                                        |                |     |
|----------------------------------------|----------------|-----|
| FIRST USED                             |                |     |
| 01 MOTORHOMES                          |                |     |
| DO NOT SCALE DRAWING                   |                |     |
| TITLE:<br>DOOR COMPL-WARDROBE,MIRRORED |                |     |
| SHEET 1                                | PART NO 136682 | REV |

**151277-03-01A, 151279-01-01A, 151279-02-01A/02A, 151279-03-01A**

| KEY | PART NUMBER   | U/M | DESCRIPTION                           | VENDOR NO.       |
|-----|---------------|-----|---------------------------------------|------------------|
| 1   | 151279-02-700 | EA  | BURNER - OVEN - W/SHUTTER             | 74009853         |
| 2   | 128728-01-708 | EA  | FITTING W/ORFICE/TUBE - REAR          | 74003931         |
| 3   | 128728-01-710 | EA  | FITTING W/ORFICE/TUBE - FRT           | 74003930         |
| 4   | 102020-01-709 | EA  | BUMPER-GRATE                          | 8007P020-60      |
| 5   | 135065-03-703 | EA  | GRATE - BLACK(SEALED BURNER)          | 74007304         |
| 6   | 135065-03-702 | EA  | SEALED BURNER ASM.(BLACK) RV          | 74003967         |
| 7   | 128728-01-701 | EA  | KNOB - BURNER - REAR                  | 74003941 (1 PER) |
| 7   | 128728-01-702 | EA  | KNOB - BURNER - FRONT                 | 74003942         |
| 8   | 151279-02-701 | EA  | KNOB - THERMOSTAT - BLACK             | 74009858         |
| 9   | 112881-04-706 | EA  | PILOT-OVEN (151279-01-01A ONLY)       | 74006334         |
| 9   | 151279-01-700 | EA  | PILOT-BURNER-16" (151279-01-01A ONLY) | 74009852         |
| 9   | 151279-02-705 | EA  | PILOT - OVEN - 22" SERIES             | 74010544         |
| 10  | 151279-02-702 | EA  | PIPE - MANIFOLD                       | 74009856         |
| 11  | 112881-03-701 | EA  | REGULATOR KIT W/FITTINGS              | 12001285         |
| 11  | 126023-02-703 | EA  | REGULATOR - PRESSURE                  | 74004235         |
| 13  | 102020-01-724 | EA  | BUMPER-MAIN TOP                       | 8003P008-60      |
| 14  | 151279-02-703 | EA  | THERMOSTAT                            | 74009855         |
| 15  | 128728-01-705 | EA  | TOP - MAIN - BLACK                    | 74003928         |
| 15  | 135065-03-715 | EA  | TOP - MAIN - STAINLESS STEEL          | 74007299         |
| 15  | 151277-03-705 | EA  | TOP-MAIN SNGL GRT/SEALED-BLK          | 2001F300-09      |
| 16  | 151279-02-704 | EA  | ELBOW BLOCK ASM (VALVE-OVEN)          | 74009864         |
| 17  | 135065-01-703 | EA  | VALVE/BURNER - REAR                   | 74004643         |
| 17  | 135065-01-704 | EA  | VALVE/BURNER-FRT-HI                   | 74004644         |
| 18  | 135656-01-701 | EA  | MIXER/AIR                             | 3411F003-34      |
| 19  | 135065-01-701 | EA  | IGNITOR/PORCELAIN-TOP BURNER          | 74004053         |
| 20  | 128728-01-716 | EA  | IGNITOR - F/BURNERS                   | 74003946         |
| 20  | 128728-01-717 | EA  | WIRES - IGNITOR                       | 74003947         |
| 21  | 128728-01-707 | EA  | KNOB - IGNITOR                        | 74003944         |
| 22  | 135065-03-700 | EA  | FITTING - HALF UNION                  | 74004234         |

CONTACT WINNEBAGO PART SALES FOR UNLISTED COMPONENT(S)

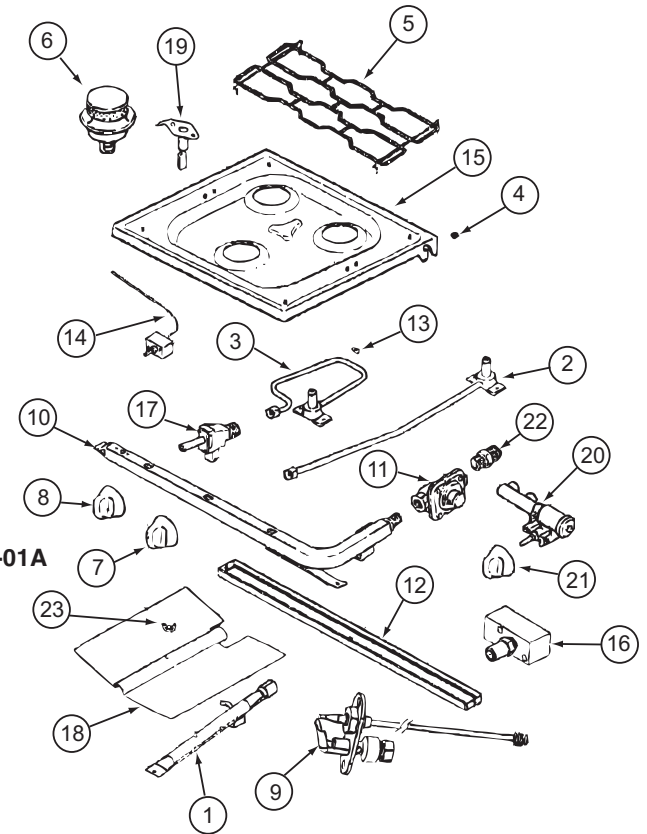


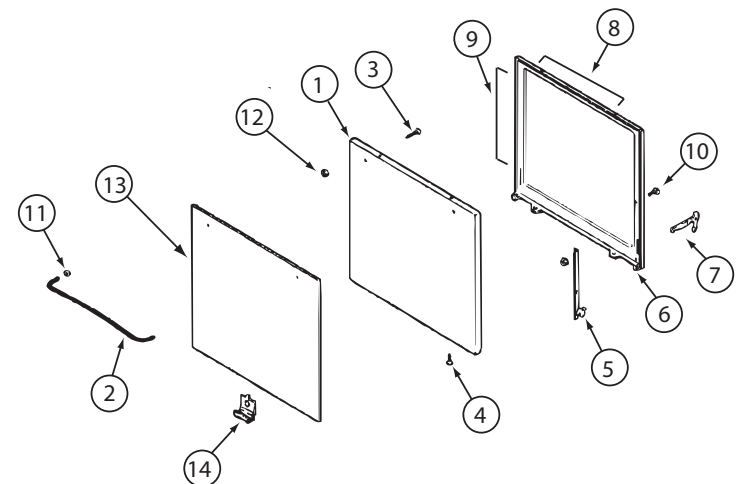

**150778-01-01A, 151277-03-01A, 151279-02-01A, 151279-03-01A (CONTINUED)**

| KEY | PART NUMBER   | U/M | DESCRIPTION             | VENDOR NO.  |
|-----|---------------|-----|-------------------------|-------------|
| 1   | 126023-01-712 | EA  | PANEL - DOOR (BLACK)    | 74001190    |
| 2   | 128727-01-701 | EA  | HANDLE - OVEN DOOR      | 74003929    |
| 5   | 151277-01-704 | EA  | HINGE KIT-OVEN DR/LT    | 12400028    |
| 5   | 151277-01-705 | EA  | HINGE KIT-OVEN DR/RT    | 12400029    |
| 8   | 126023-01-732 | EA  | SEAL/OVEN DR TOP        | 7212P014-60 |
| 9   | 135066-03-714 | EA  | SEAL - OVEN DOOR SIDES  | 7212P039-60 |
| 10  | 151277-03-707 | EA  | DOOR LINING             | 74004228    |
| 13  | 102020-01-725 | EA  | GLASS OUTER             | 7902P266-60 |
| 14  | 126023-01-738 | EA  | CLIP - GLASS OVEN/BLACK | 7112P093-60 |


CONTACT WINNEBAGO PART SALES FOR UNLISTED COMPONENT(S)

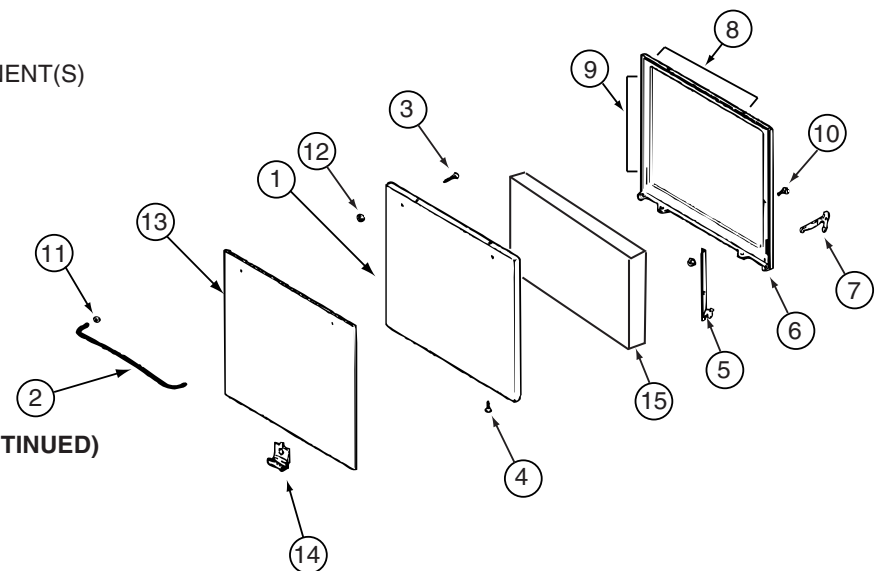

**151279-02-02A (CONTINUED)**

| KEY | PART NUMBER   | U/M | DESCRIPTION                  | VENDOR NO.  |
|-----|---------------|-----|------------------------------|-------------|
| 1   | 126023-01-712 | EA  | PANEL - DOOR (BLACK)         | 74001190    |
| 2   | 128727-01-701 | EA  | HANDLE - OVEN DOOR           | 74003929    |
| 8   | 126023-01-732 | EA  | SEAL/OVEN DR TOP             | 7212P014-60 |
| 9   | 135066-03-714 | EA  | SEAL - OVEN DOOR SIDES       | 7212P039-60 |
| 13  | 135066-03-702 | EA  | PANEL-DOOR - STAINLESS STEEL | 74007313    |

CONTACT WINNEBAGO PART SALES FOR UNLISTED COMPONENT(S)

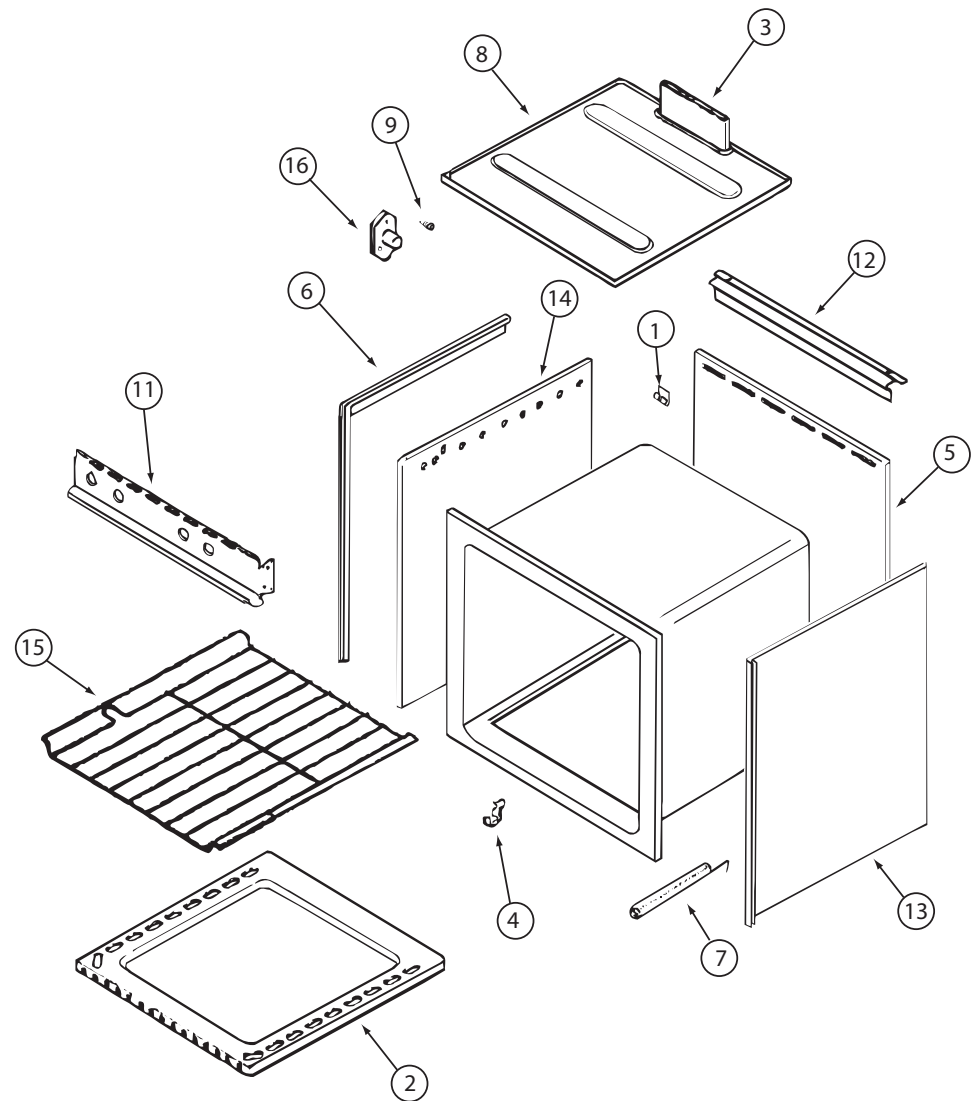

**135066-03-01A/04A, 150778-01-01A, 151277-03-01A, 151279-02-01A/02A, 151279-03-01A (CONTINUED)**

| KEY | PART NUMBER   | U/M | DESCRIPTION                  | VENDOR NO.  |
|-----|---------------|-----|------------------------------|-------------|
| 1   | 112881-03-702 | EA  | CLIP - MAIN TOP              | 74003998    |
| 2   | 126023-01-731 | EA  | BOTTOM - OVEN                | 2205F016-19 |
| 3   | 126023-01-718 | EA  | FLUE BOX ASSEMBLY            | 4006W075-80 |
| 6   | 126023-01-713 | EA  | TRIM - SIDE (RIGHT) BLACK    | 74002827    |
| 6   | 126023-01-714 | EA  | TRIM - SIDE (LEFT) BLACK     | 74002828    |
| 7   | 135066-03-708 | EA  | SPRING - OVEN DOOR           | 7803P053-60 |
| 9   | 128728-01-703 | EA  | PIN/T-NUT F/HINGE            | 7103P109-60 |
| 11  | 135066-03-701 | EA  | PANEL - MANIFOLD - BLACK     | 74007306    |
| 12  | 112881-01-721 | EA  | DEFLECTOR/FLUE-BLK-SEALED BR | 74002829    |
| 15  | 126023-01-716 | EA  | RACK - OVEN                  | 74003106    |

CONTACT WINNEBAGO PART SALES FOR UNLISTED COMPONENT(S)

MOLDING-VINYL  
100819-01-XXX

MOLDING-VINYL  
100819-01-XXX

MOLDING-VINYL  
100819-01-XXX

MOLDING-VINYL  
100819-01-XXX

MOLDING-VINYL  
100819-01-XXX

MOLDING-VINYL  
100819-01-XXX

MOLDING-VINYL  
100819-01-XXX

MOLDING-VINYL  
100819-01-XXX

MOLDING-VINYL  
100819-01-XXX

LOCKSET  
146064-07-01A

1 8

LOCKSET  
146064-07-01A

1 8

LOCKSET  
146064-08-01A

1 8

DOOR ASM TRIM SHEET 2  
P34Y,(P40L(AFTER 10-05-09))

C

OR

L

J32H,J35P,J37F

DOOR ASM TRIM SHEET 3

DOOR ASM TRIM SHEET 3  
P40L(UP TO 10-04-09)

J

OR

M

J35Z,J38N

DOOR ASM TRIM SHEET 3

DOOR ASM TRIM SHEET 2

DETAIL A  
(VINYL TO VINYL)

DOOR COMPL BATH  
153094-15 J32H,J35P,J37F  
153094-19 P34Y  
153094-04 P40L(AFTER 10-05-09)


DETAIL H  
(VINYL TO VINYL)

DOOR COMPL BATH  
153094-23 J35Z  
153094-20 J38N  
153094-05 P40L(UP TO 10-04-09)


DETAIL AA  
(VINYL TO VINYL)

DOOR COMPL BATH  
153094-21 P39N TO LOUNGE


|                      |         |     |
|----------------------|---------|-----|
| FIRST USED           |         |     |
| 06 MOTORHOMES        |         |     |
| DO NOT SCALE DRAWING |         |     |
| TITLE:               |         |     |
| DOOR COMPL-BATH      |         |     |
| SHEET 1              | PART NO | REV |
|                      | 153094  |     |

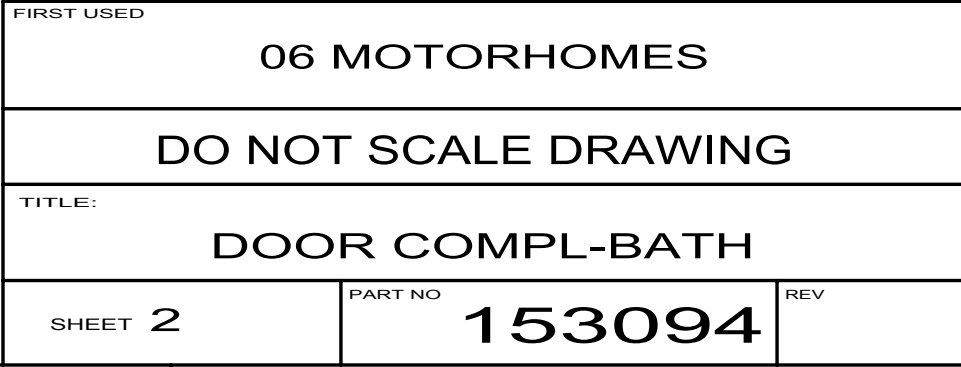

VIEW M  
DOOR ASM TRIM  
J35Z,J38N

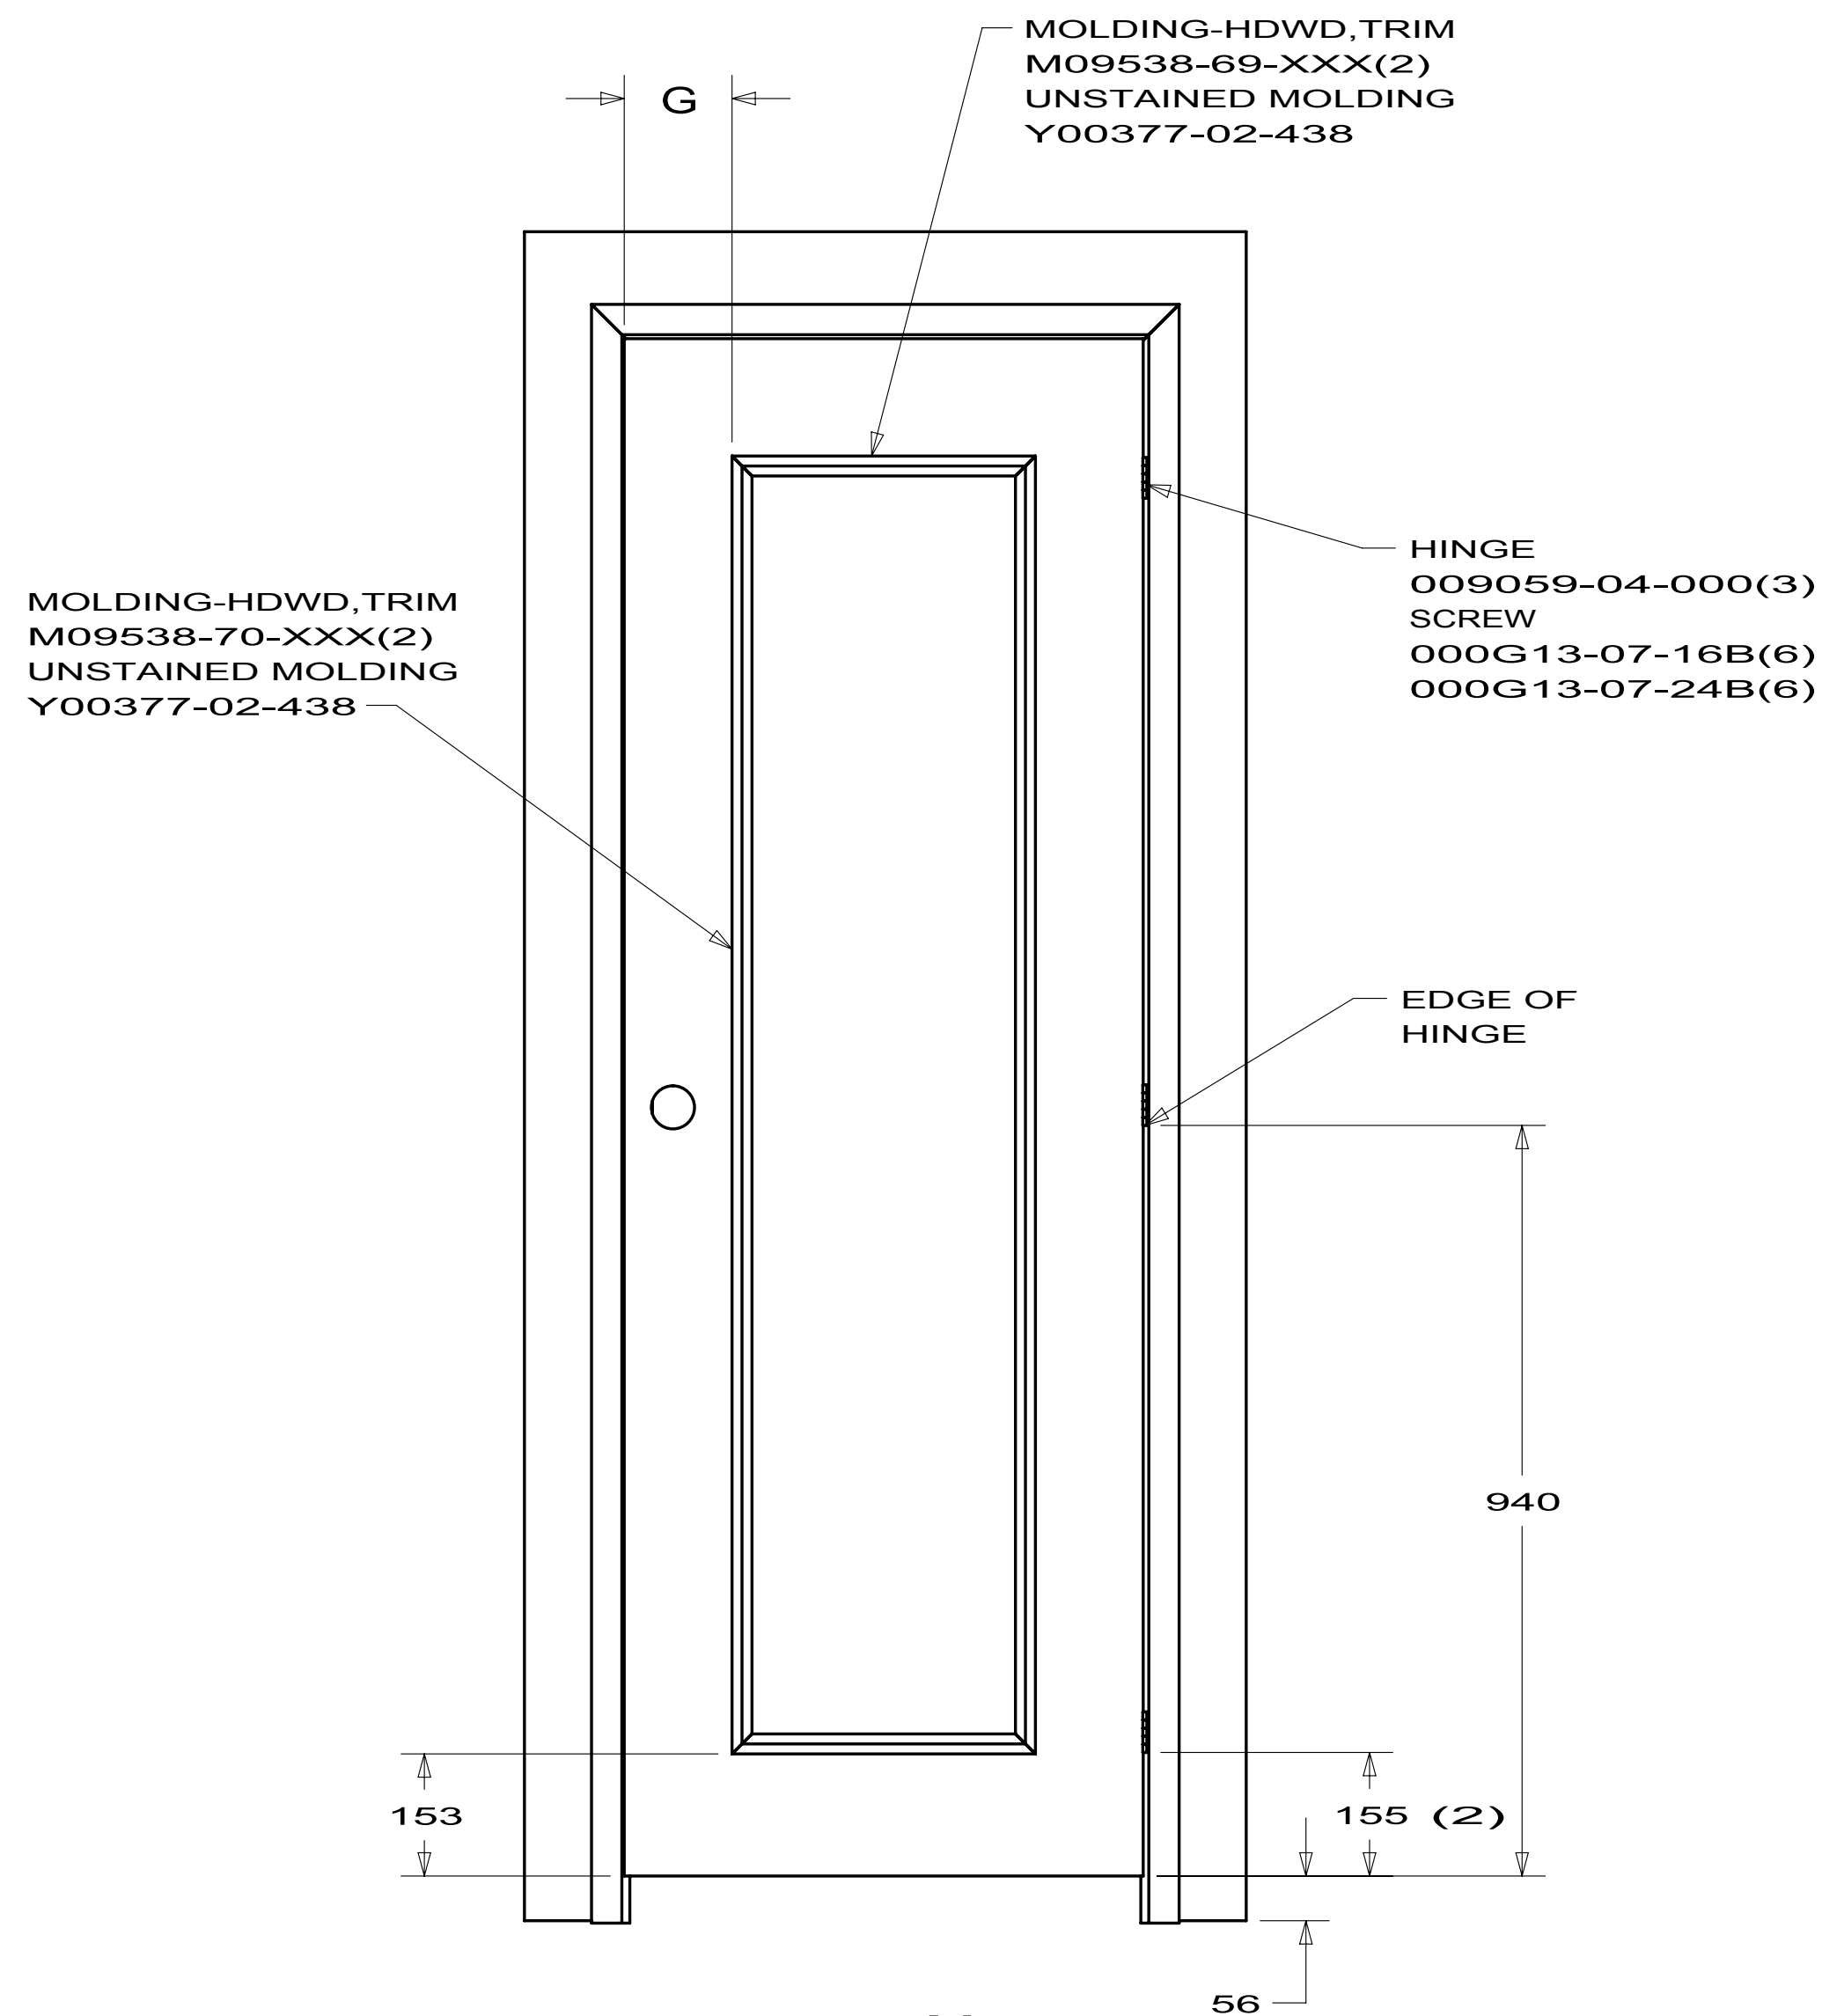


VIEW L  
DOOR ASM TRIM  
J32H,J35P,J37F

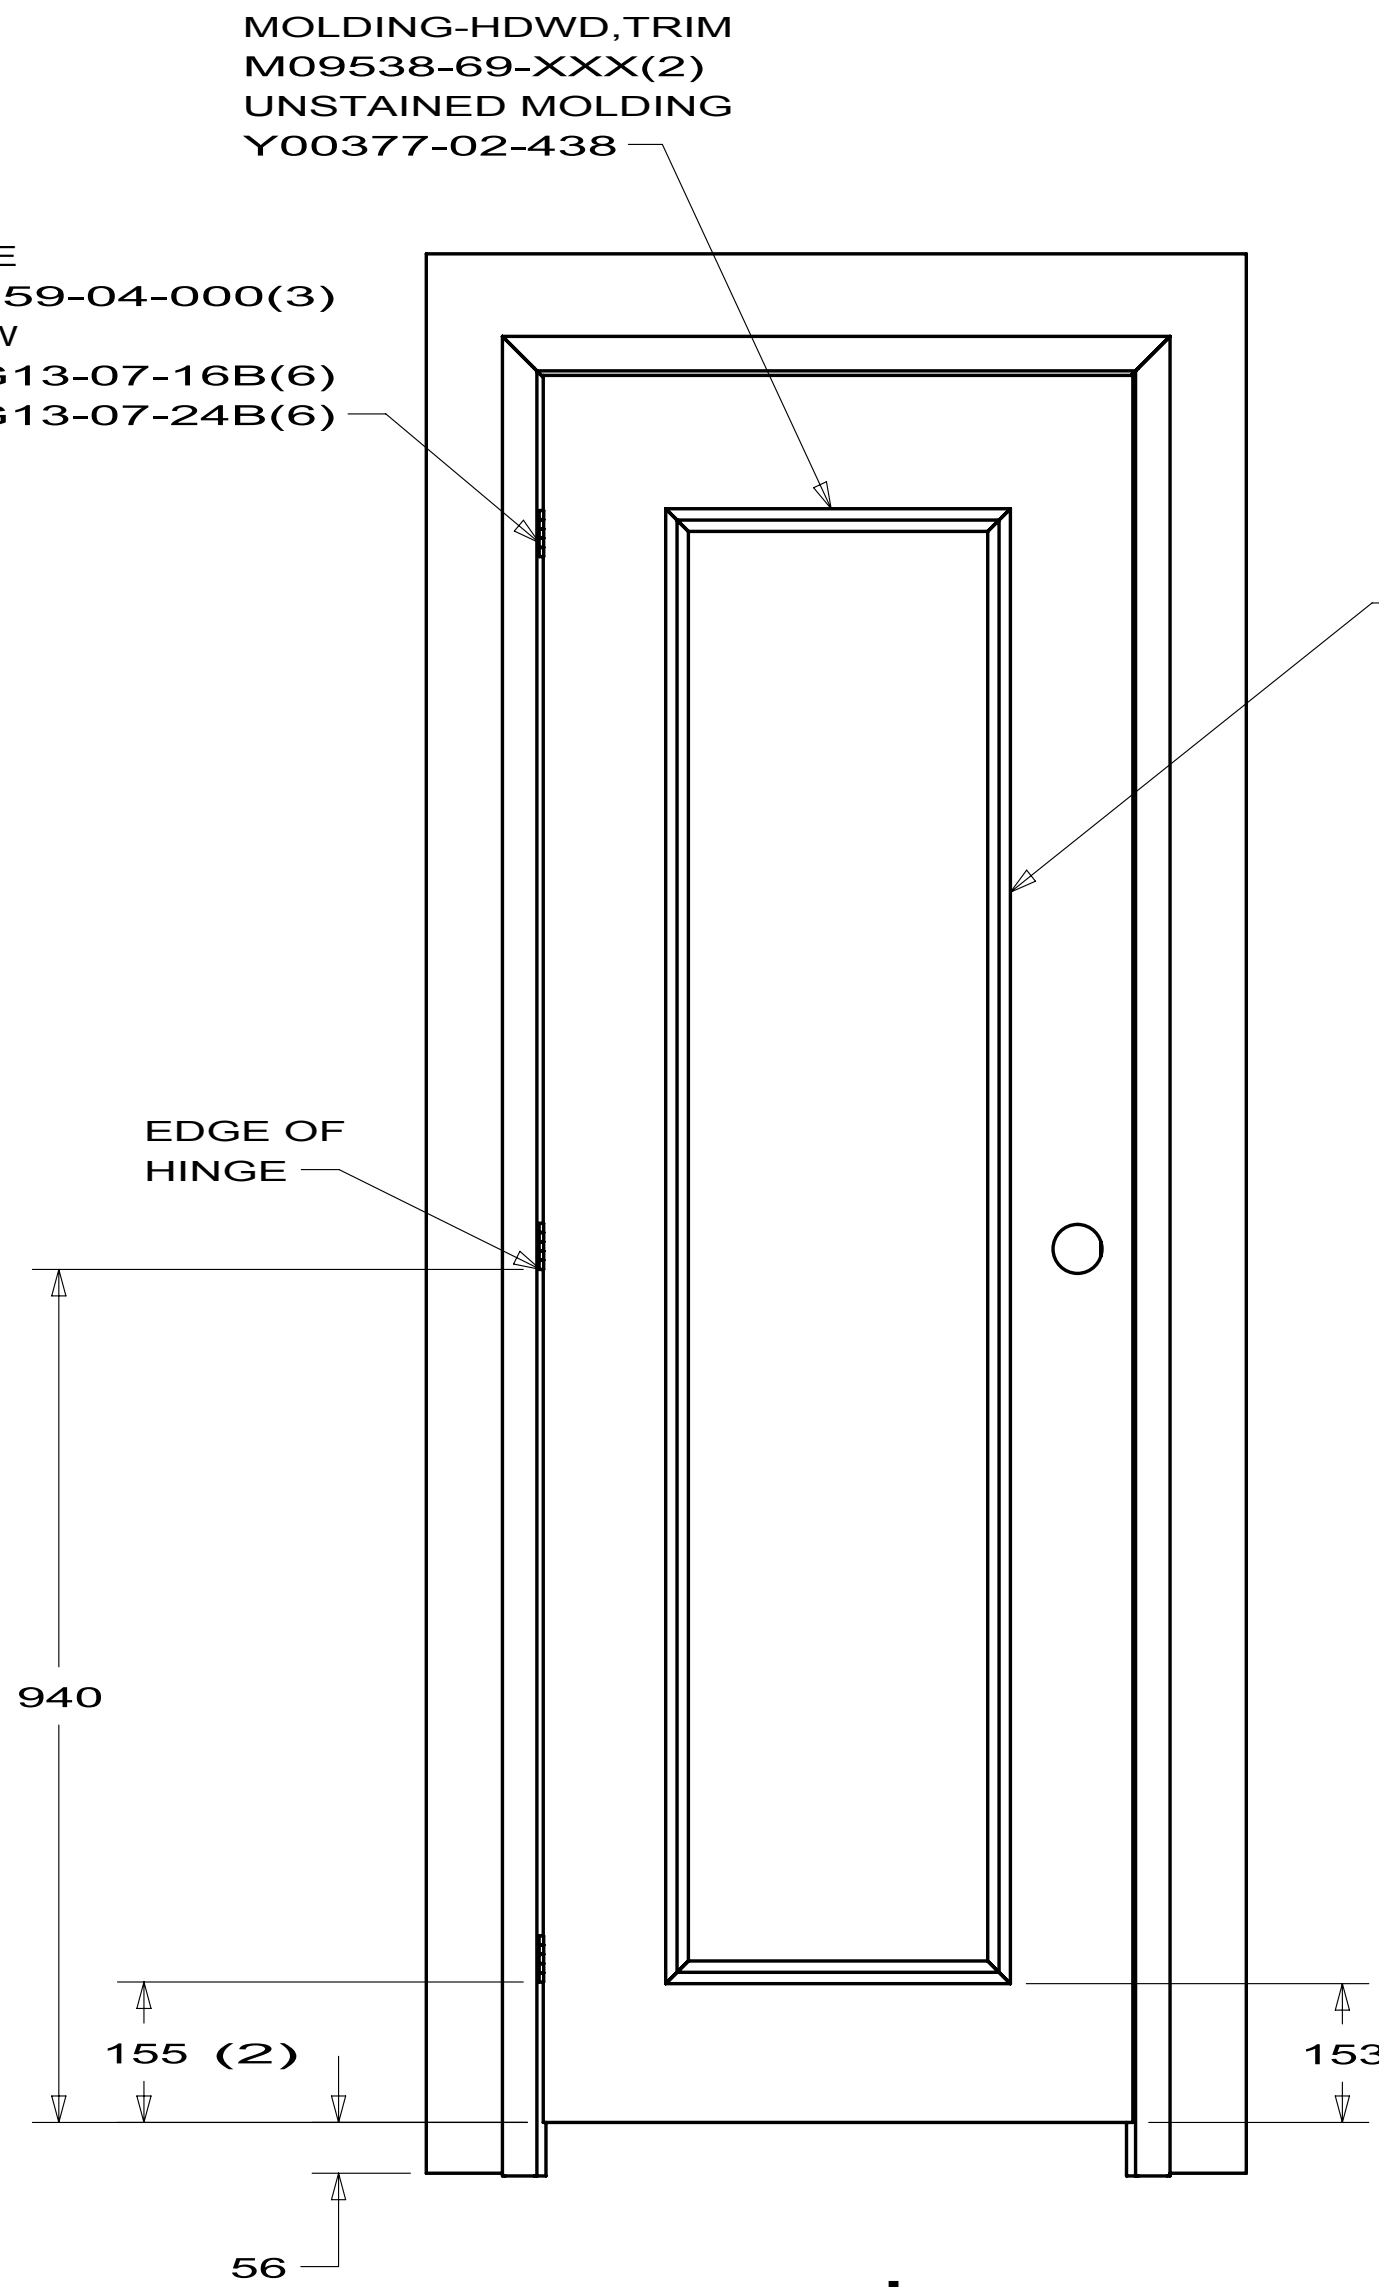

VIEW AB

DOOR ONLY  
153095-02-XXX P39N DOOR TO LOUNGE

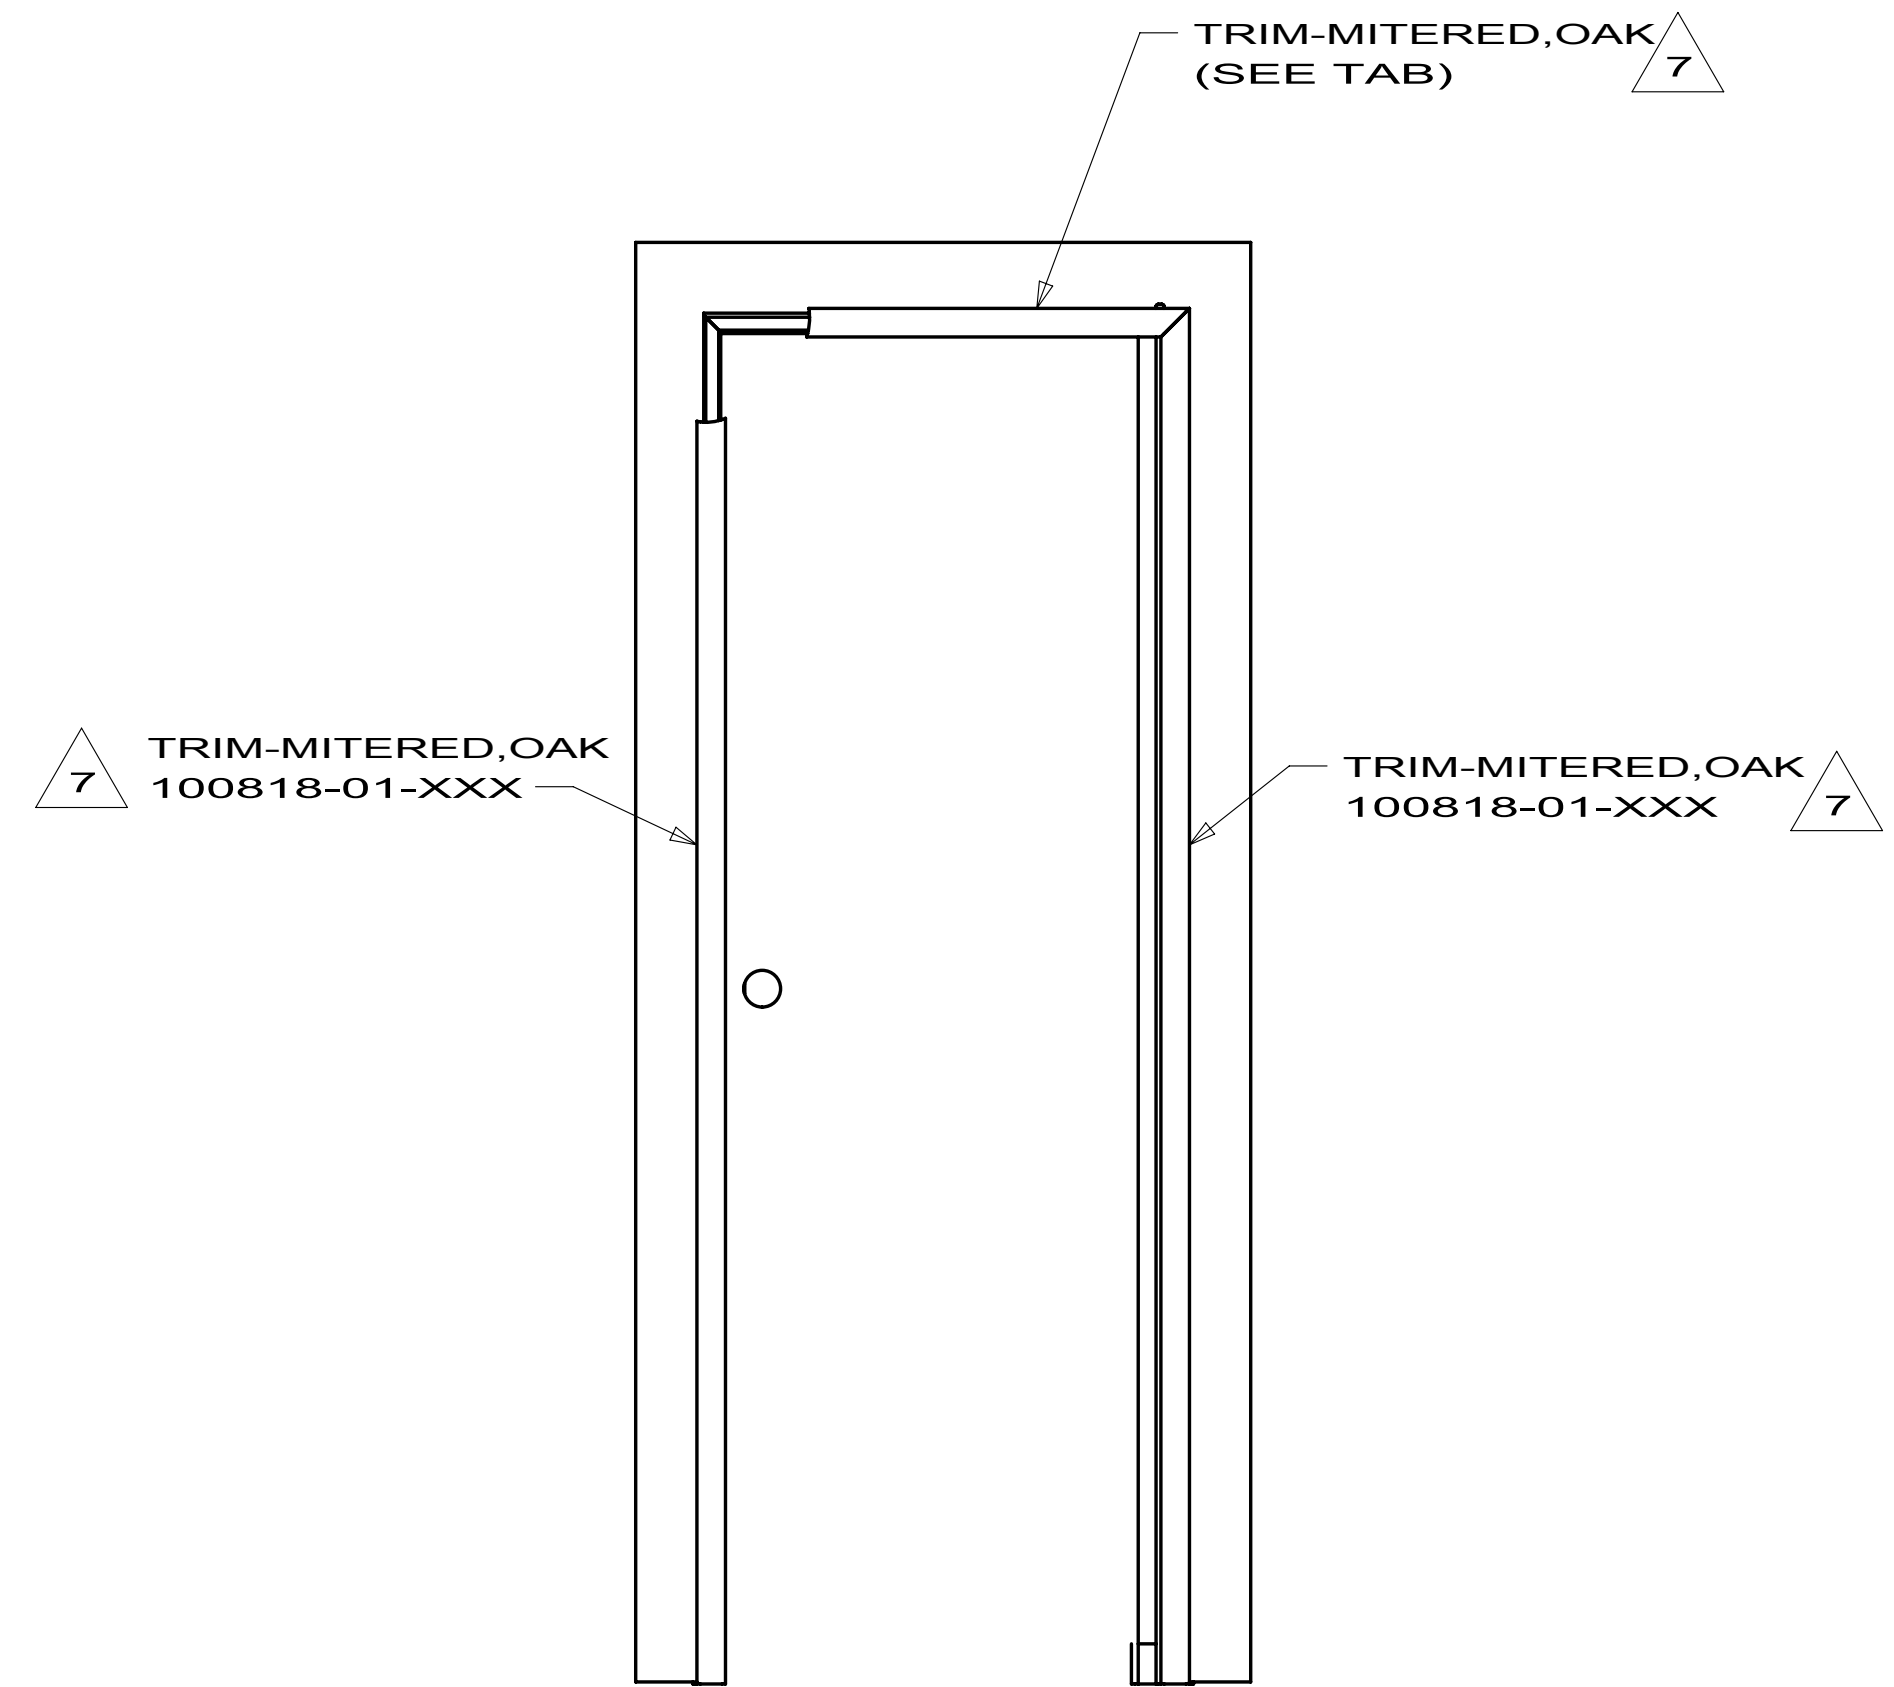


|                      |                |     |
|----------------------|----------------|-----|
| FIRST USED           |                |     |
| 06 MOTORHOMES        |                |     |
| DO NOT SCALE DRAWING |                |     |
| TITLE:               |                |     |
| DOOR COMPL-BATH      |                |     |
| SHEET 3              | PART NO 153094 | REV |



MOLDING-VINYL  
100819-01-XXX

MOLDING-VINYL  
100819-01-XXX

MOLDING-VINYL  
100819-01-XXX

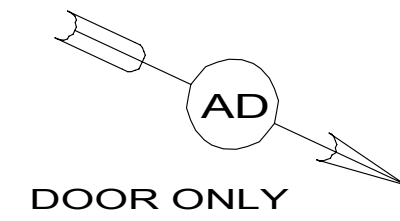

LOCKSET  
146064-08-01A

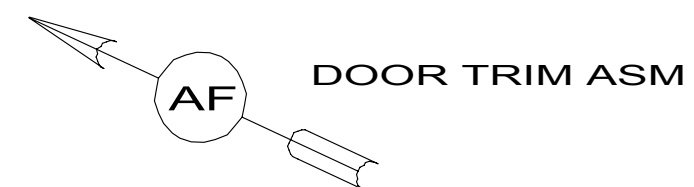 

DOOR ASM  
153095-04-XXX  
PANELING  
074497-XX-000


DETAIL AC  
(VINYL TO VINYL)

DOOR COMPL BATH  
153094-22 P39N TO BEDROOM

TRIM-MITERED  
100818-01-XXX

TRIM-MITERED, OAK  
100818-01-XXX

TRIM-MITERED, OAK  
100818-01-XXX

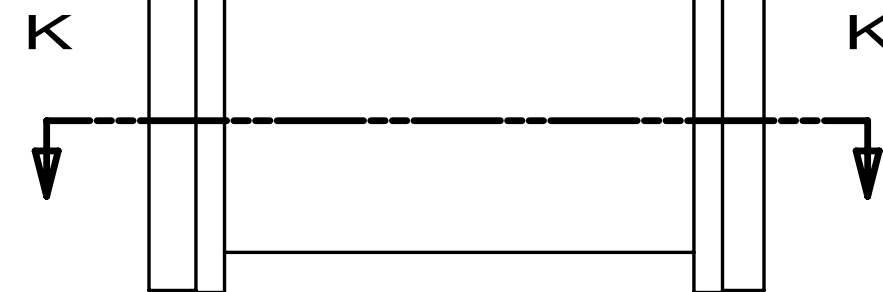

VIEW AD

DOOR ONLY  
153095-04-XXX P39N TO BEDROOM  
PANELING  
074497-XX-000

009059-04-000 (3)  
SCREW  
000G13-07-16B(6)  
000G13-07-24B(6)

155  
(2)


940

56

VIEW AF


DOOR ASM TRIM  
P39N TO BEDROOM

|            |         |        |                      |  |  |
|------------|---------|--------|----------------------|--|--|
| FIRST USED |         |        | 06 MOTORHOMES        |  |  |
|            |         |        | DO NOT SCALE DRAWING |  |  |
| TITLE:     |         |        | DOOR COMPL-BATH      |  |  |
| SHEET 4    | PART NO | 153094 | REV                  |  |  |

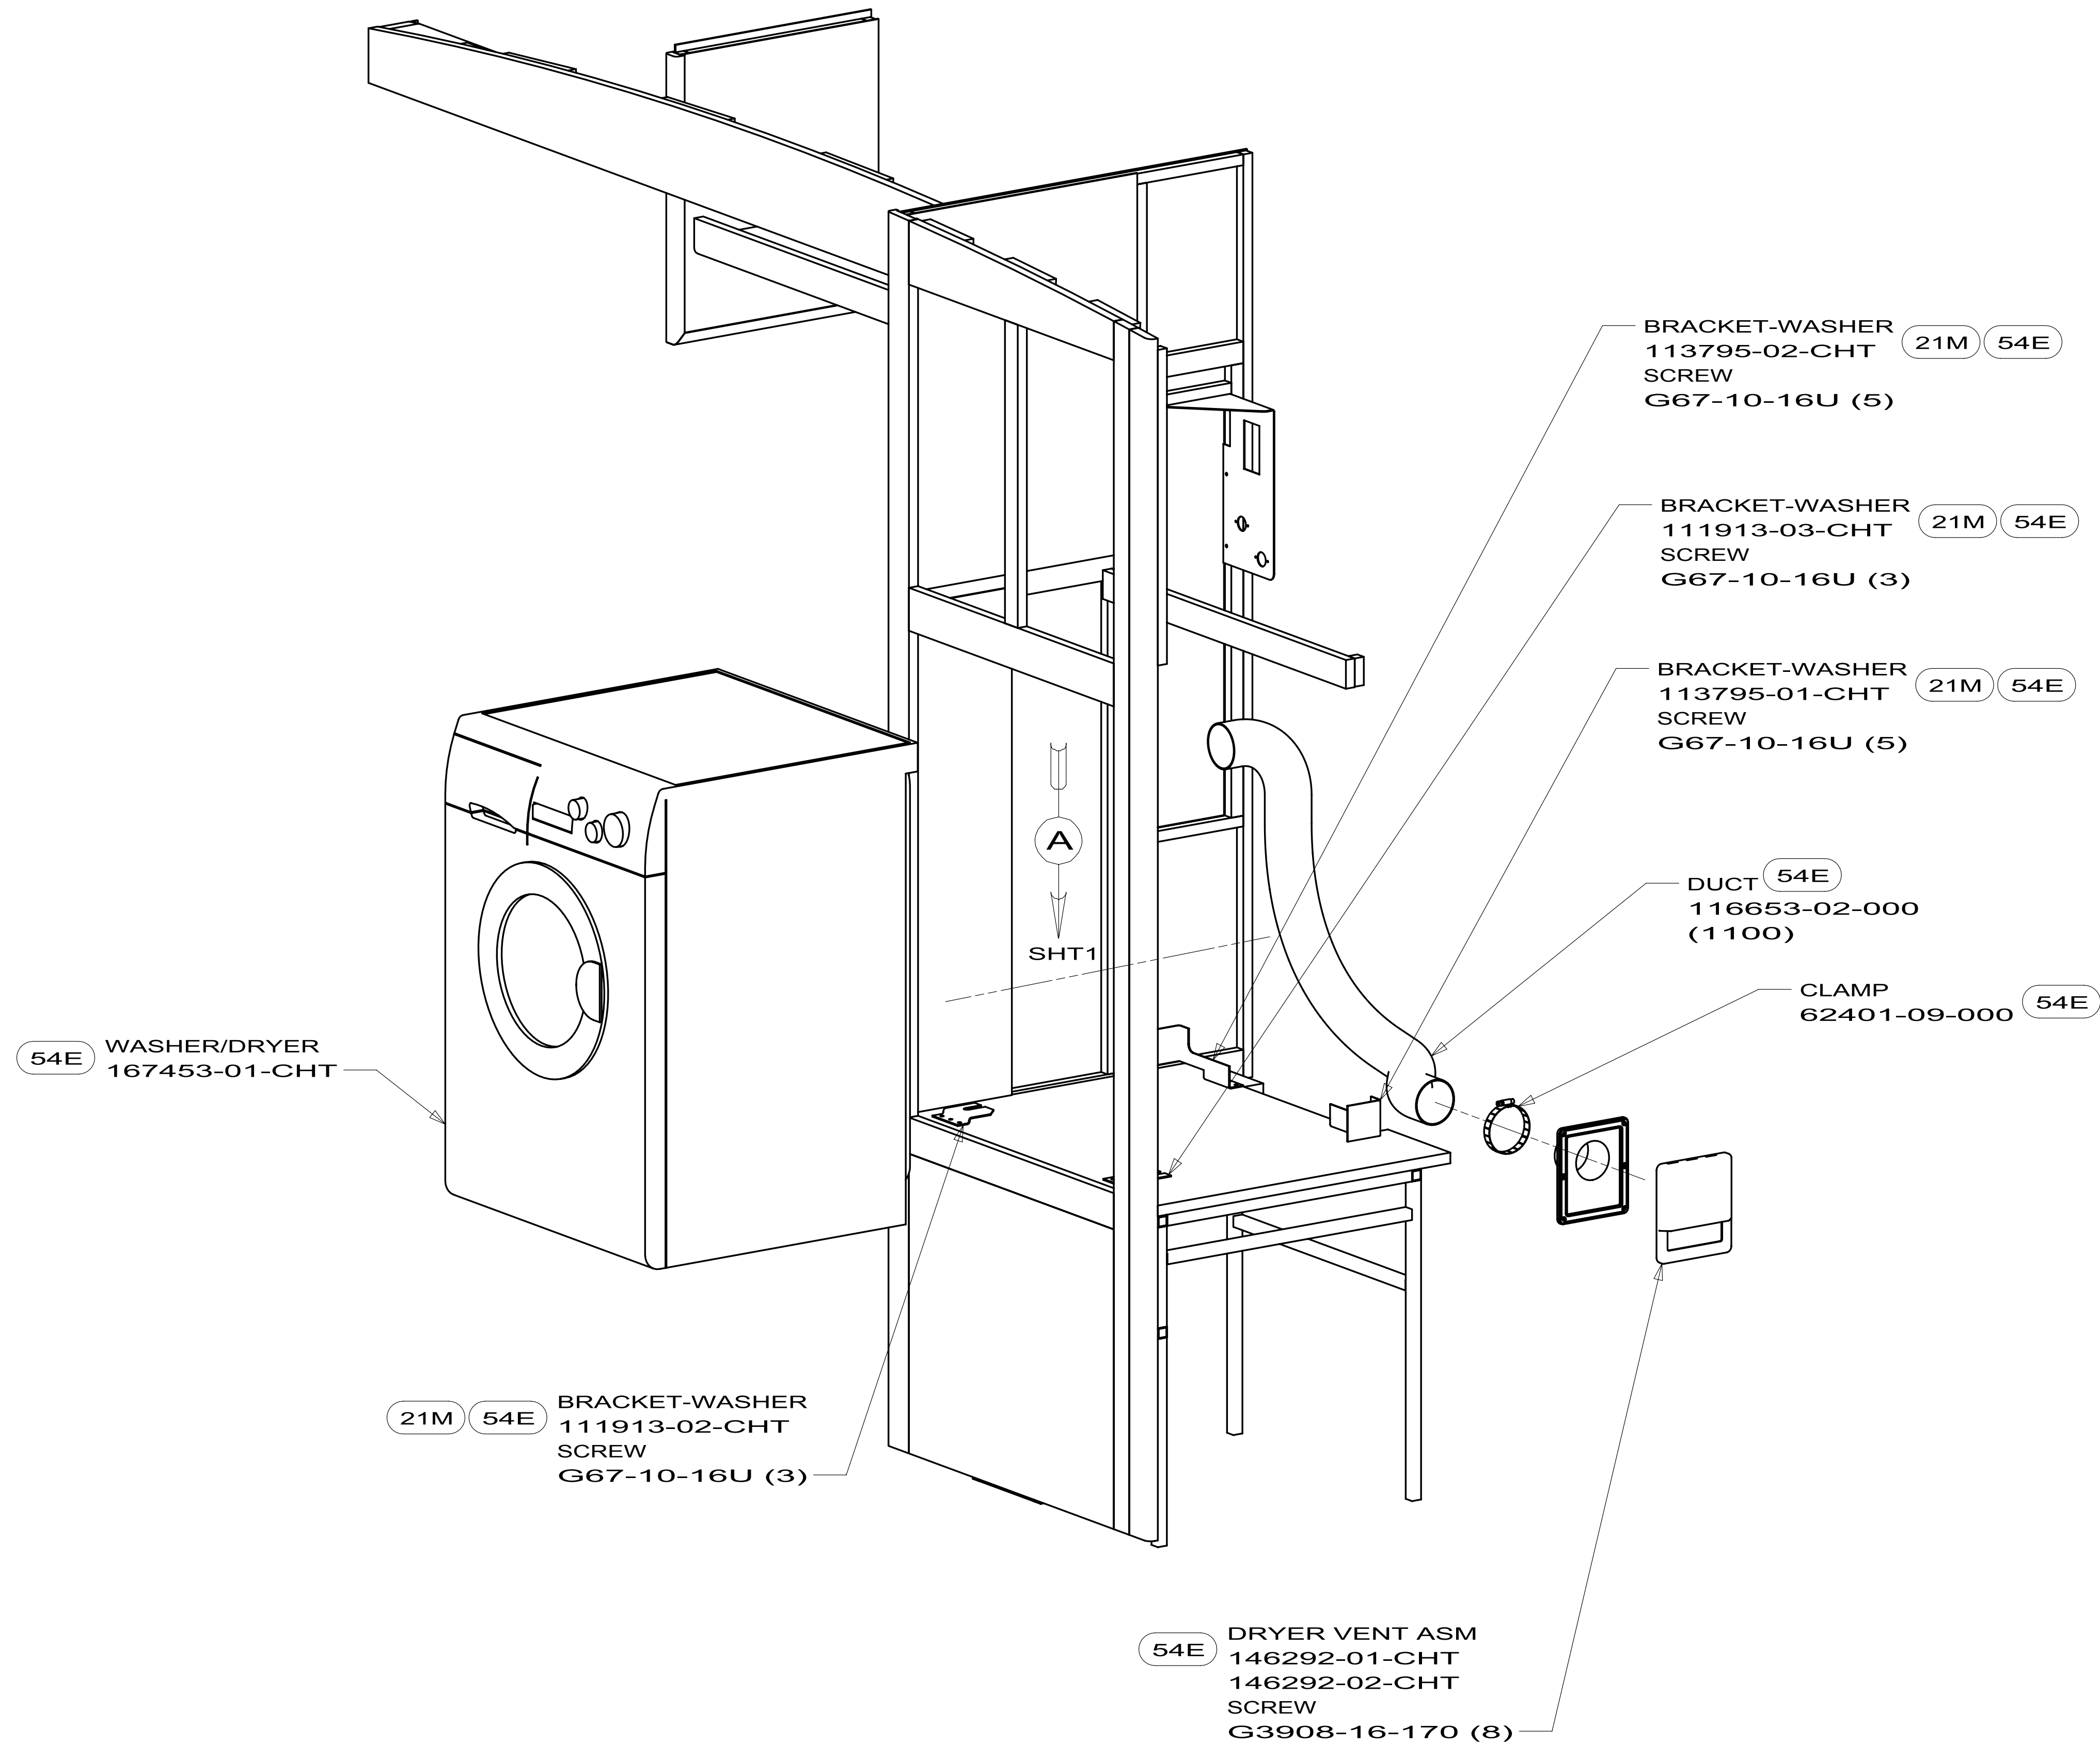

|                      |         |     |
|----------------------|---------|-----|
| FIRST USED           |         |     |
| 09 P34Y              |         |     |
| DO NOT SCALE DRAWING |         |     |
| TITLE:               |         |     |
| WASHER/DRYER INSTL   |         |     |
| SHEET 1              | PART NO | REV |
|                      | 161781  |     |


P39N  
79W 4 DOOR  
160035-05

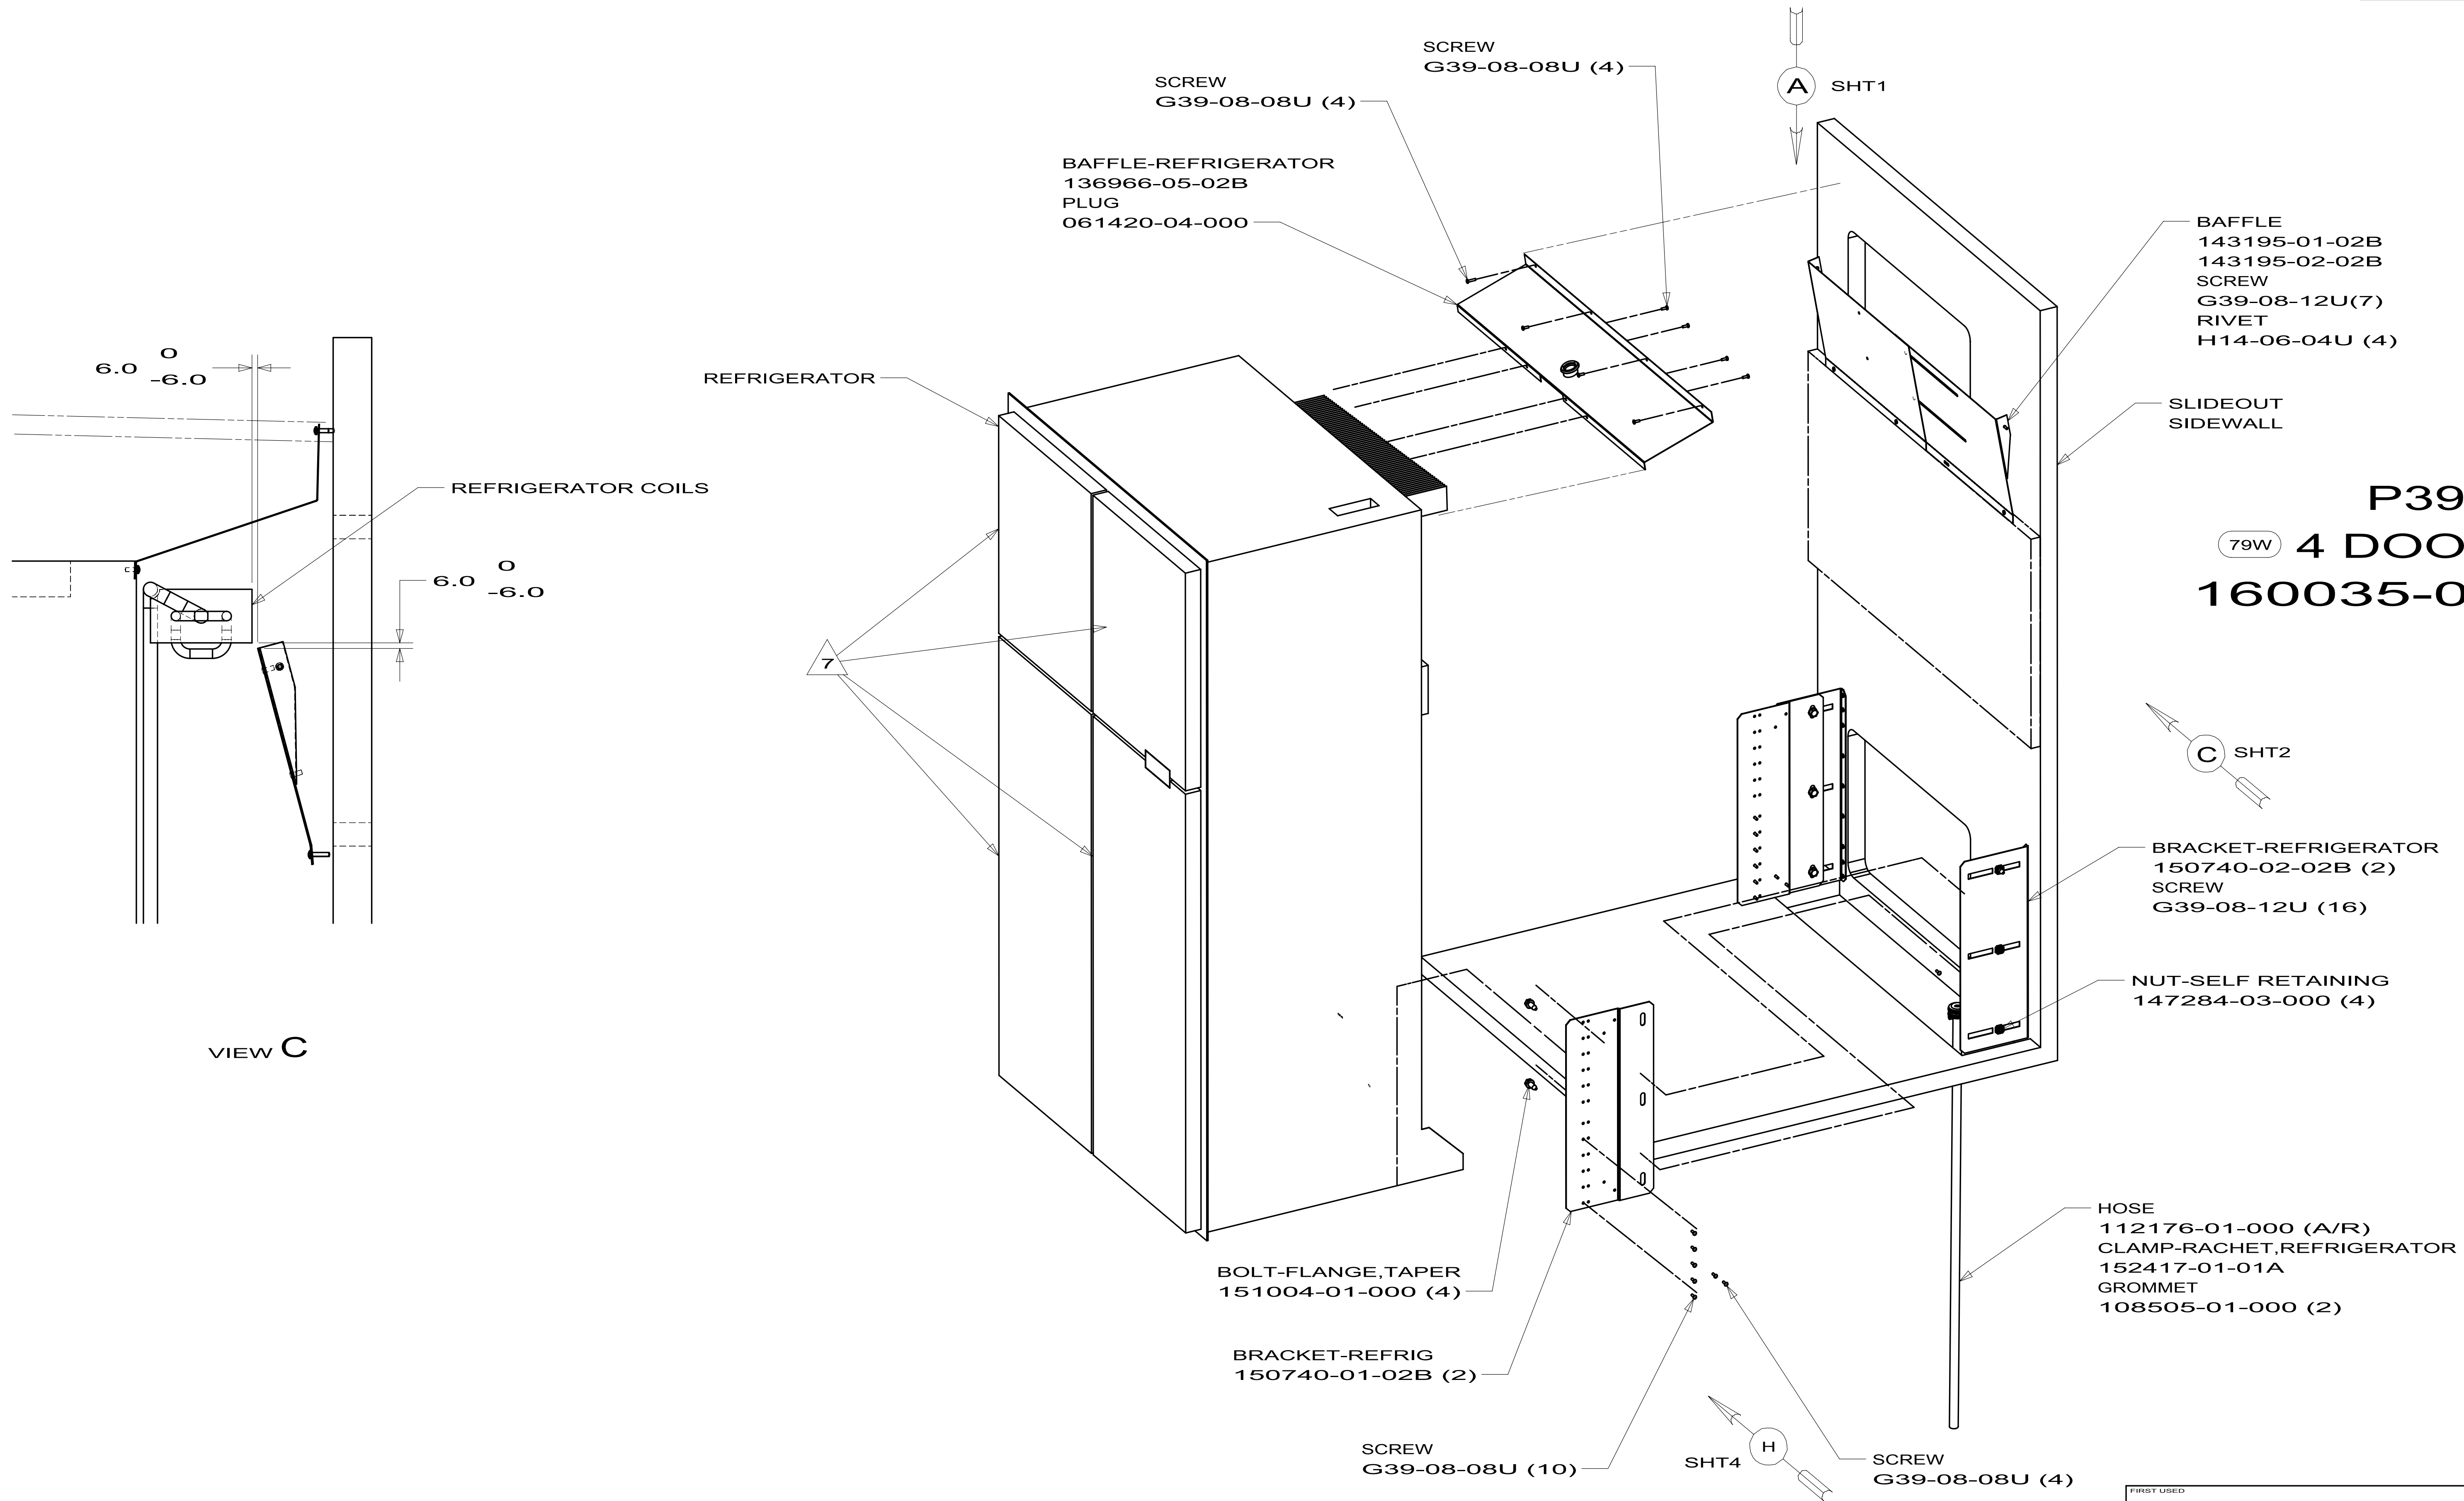

VIEW C


|                             |                |     |
|-----------------------------|----------------|-----|
| FIRST USED                  |                |     |
| 06 G-SERIES                 |                |     |
| DO NOT SCALE DRAWING        |                |     |
| TITLE:                      |                |     |
| REFRIGERATOR INSTL-SLIDEOUT |                |     |
| SHEET 3                     | PART NO 160035 | REV |

# P39N (UP TO 11-15-09) P40L P40T

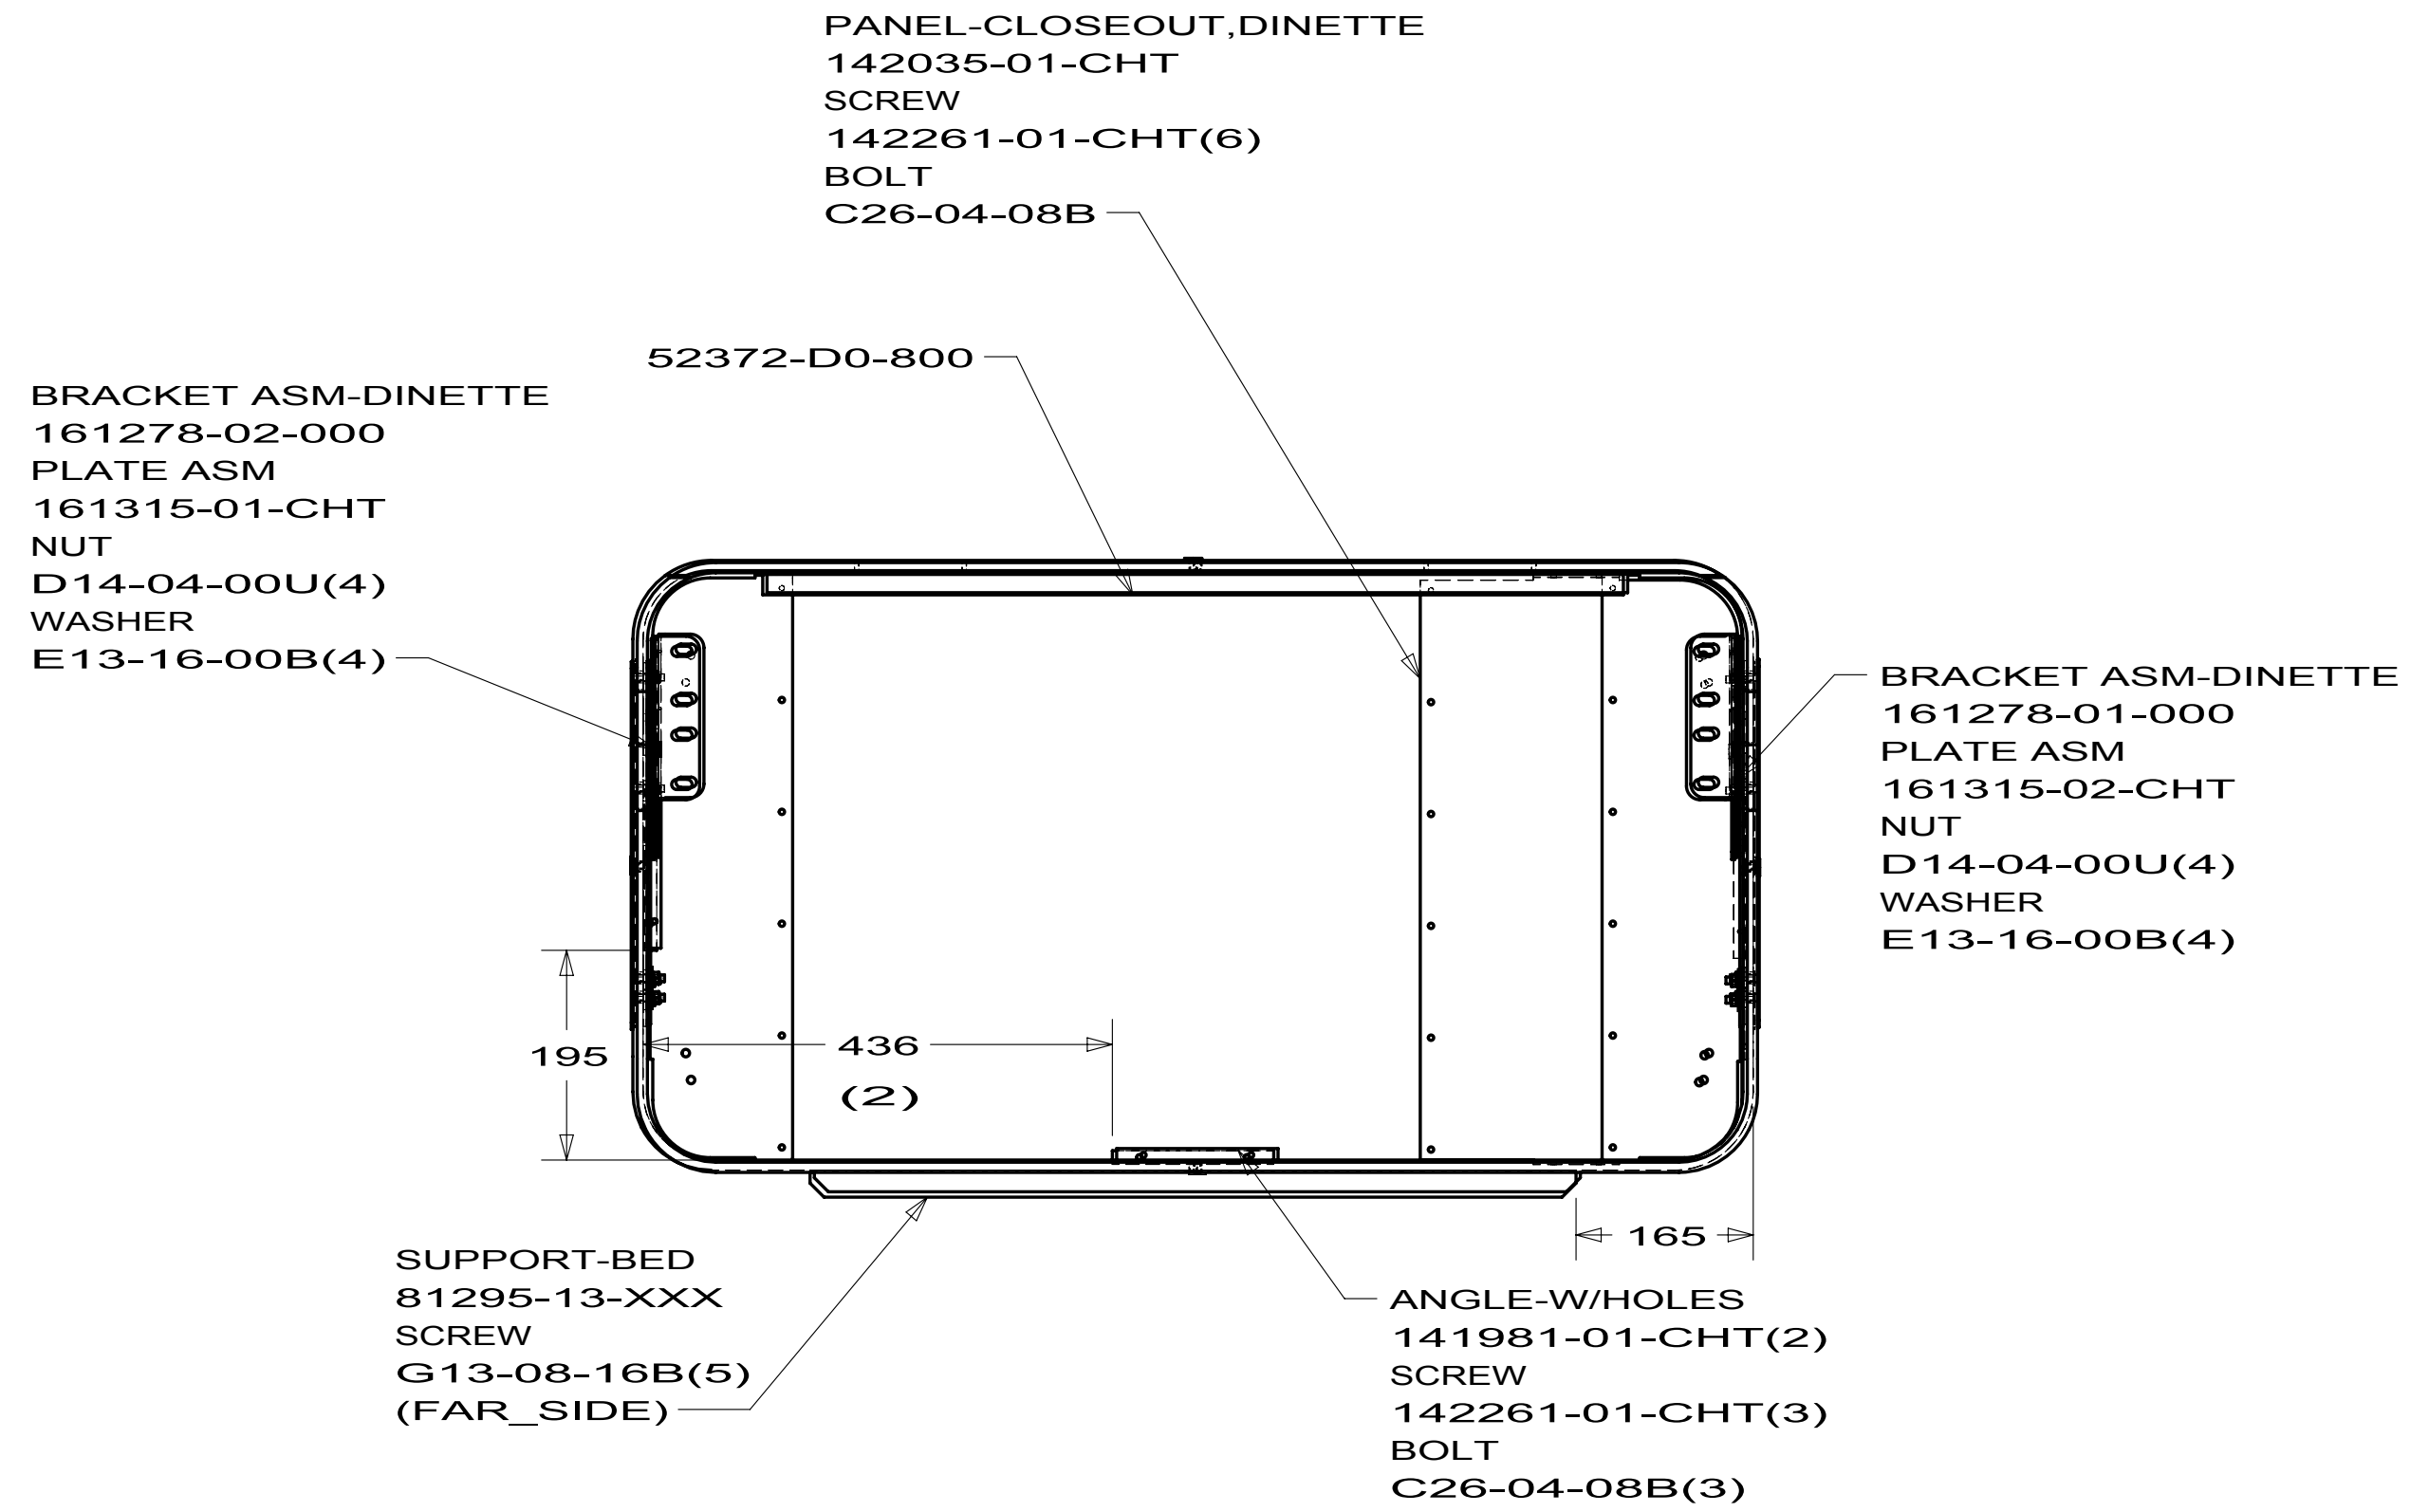

FOAM  
150738-72-000  
154068-64-000


BASE-DINETTE  
141848-11-000

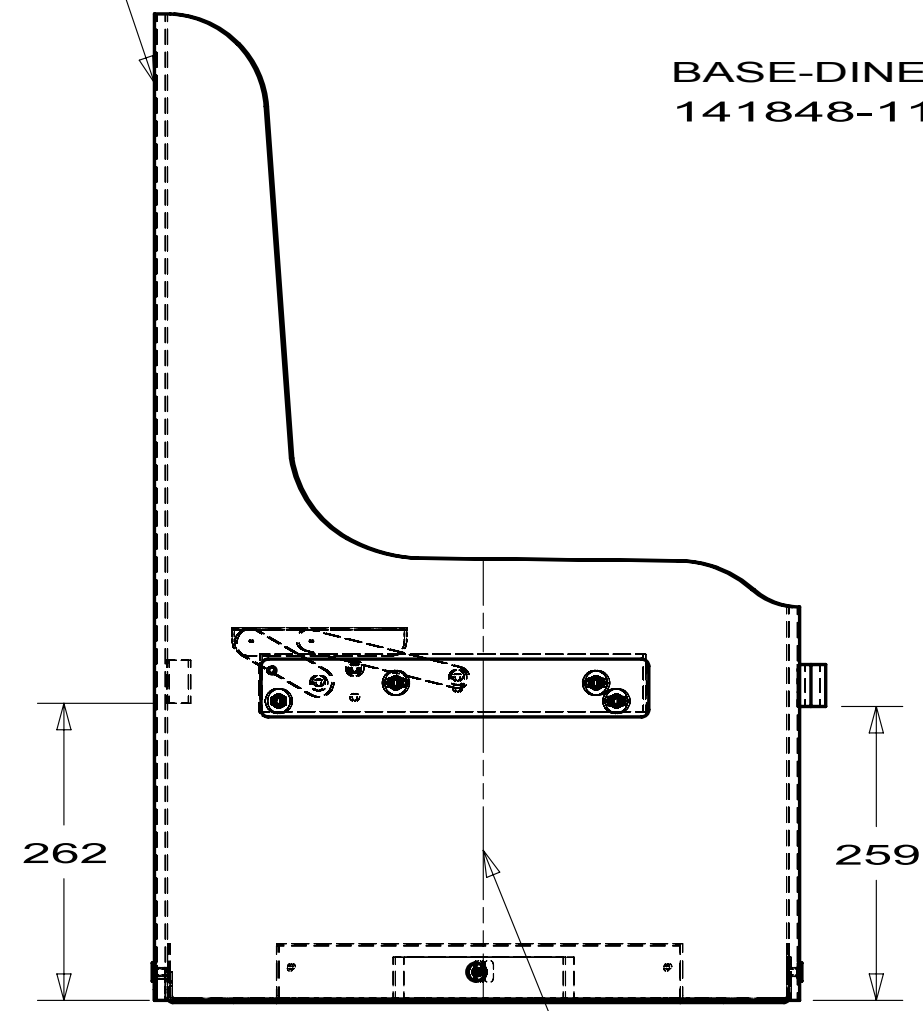

SEAM LINE  
FOR 161306-07(RH)

9FABRI-31-000  
FABRIC-NONWOVEN  
69627-03-000

161306-26

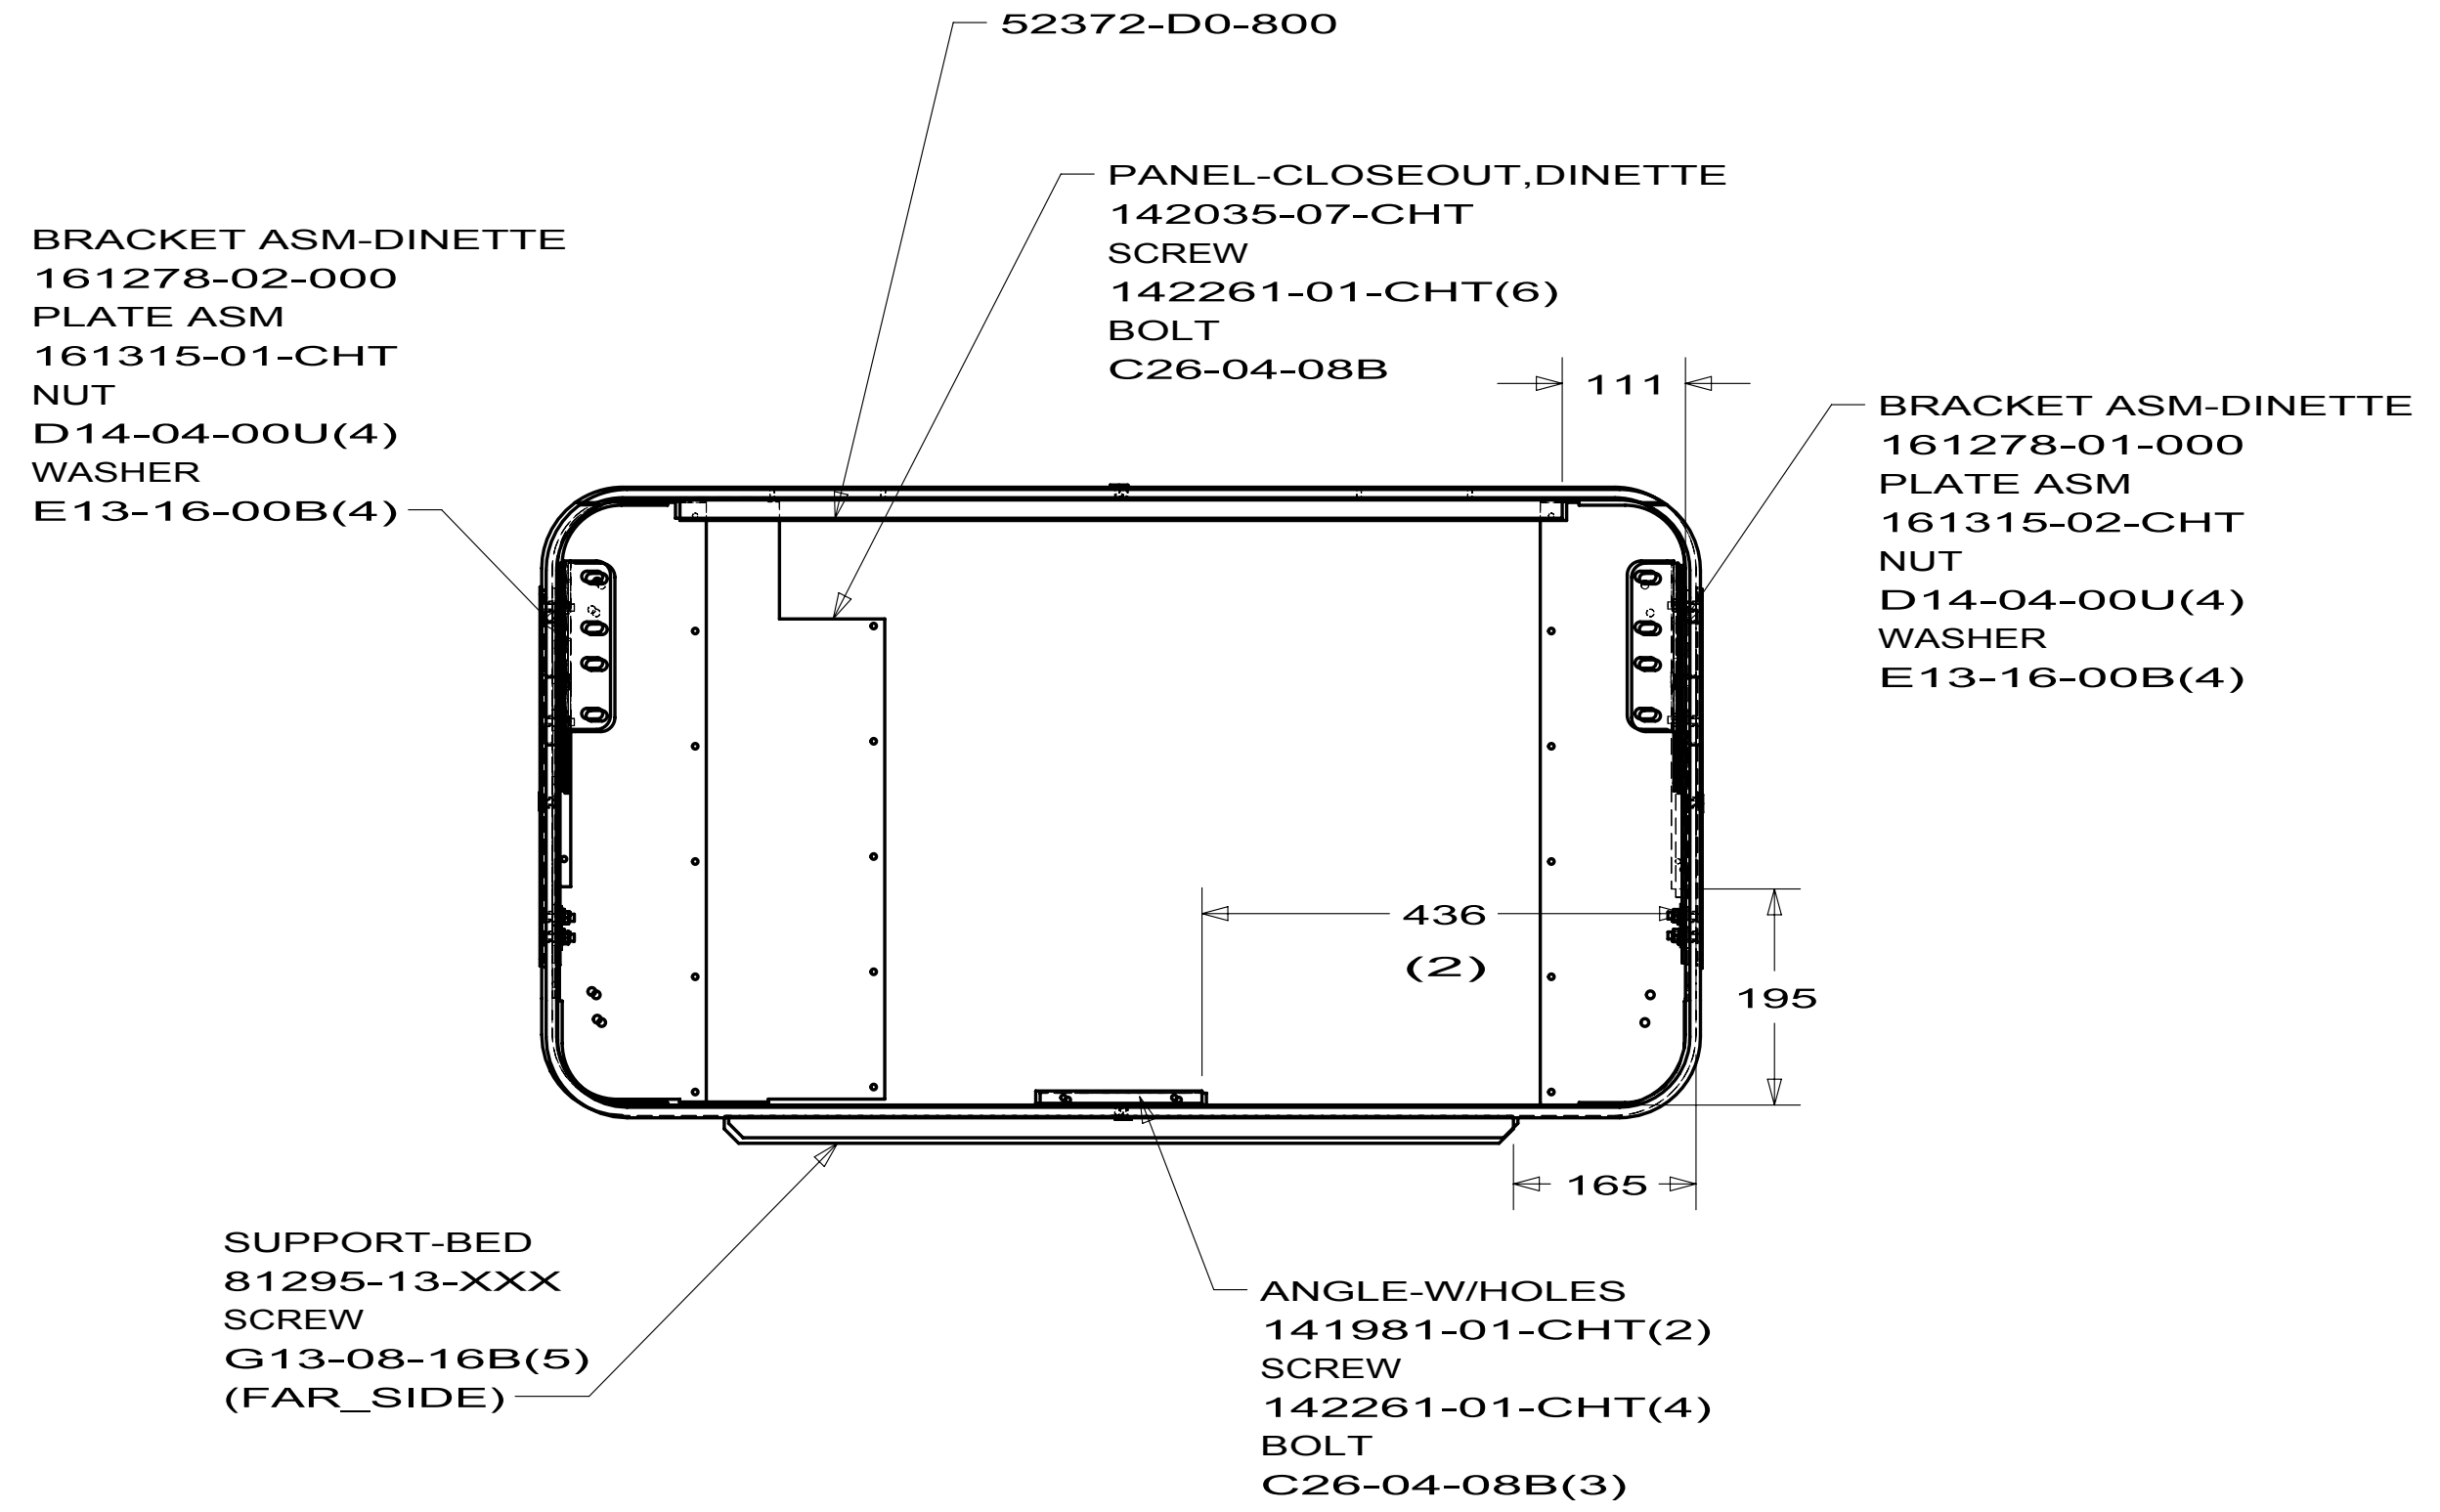


SUPPORT-BED  
81295-13-XXX  
SCREW  
G13-08-16B(5)  
(FAR\_SIDE)

ANGLE-W/HOLES  
141981-01-CHT(2)  
SCREW  
142261-01-CHT(4)  
BOLT  
C26-04-08B(3)

BRACKET ASM-DINETTE  
161278-01-000  
PLATE ASM  
161315-02-CHT  
NUT  
D14-04-00U(4)  
WASHER  
E13-16-00B(4)

FOAM  
150738-72-000  
154068-64-000

BASE-DINETTE  
141848-11-000

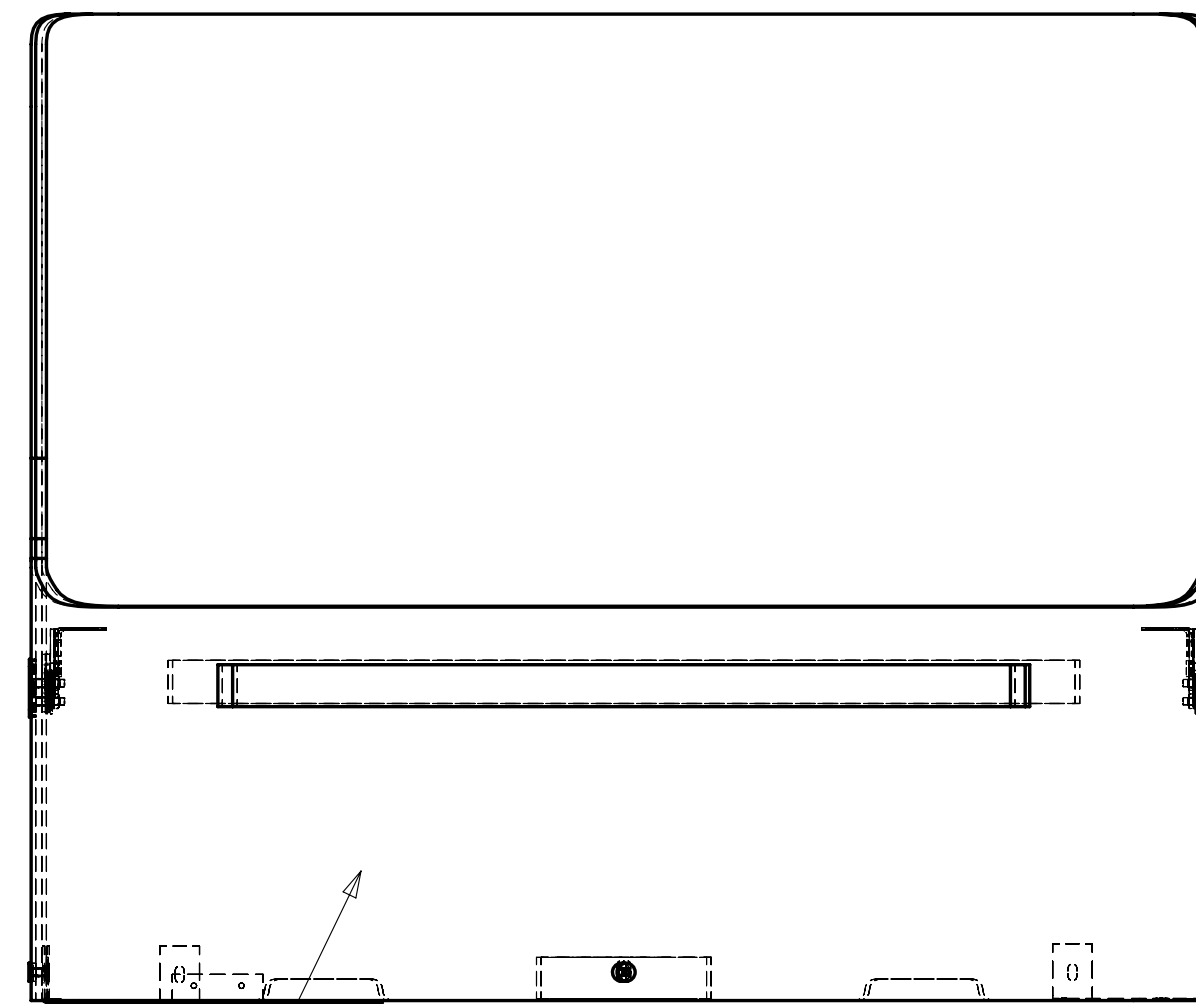


SEAM LINE  
FOR 161306-08(LH)

9FABRI-31-000  
FABRIC-NONWOVEN  
69627-03-000

161306-27


|                                        |                   |     |
|----------------------------------------|-------------------|-----|
| FIRST USED                             |                   |     |
| 08 F & G SERIES                        |                   |     |
| DO NOT SCALE DRAWING                   |                   |     |
| TITLE:<br>CABINET ASM-DINETTE, WRAPPED |                   |     |
| SHEET 4                                | PART NO<br>161306 | REV |

# P39N(AFTER 11-16-09)

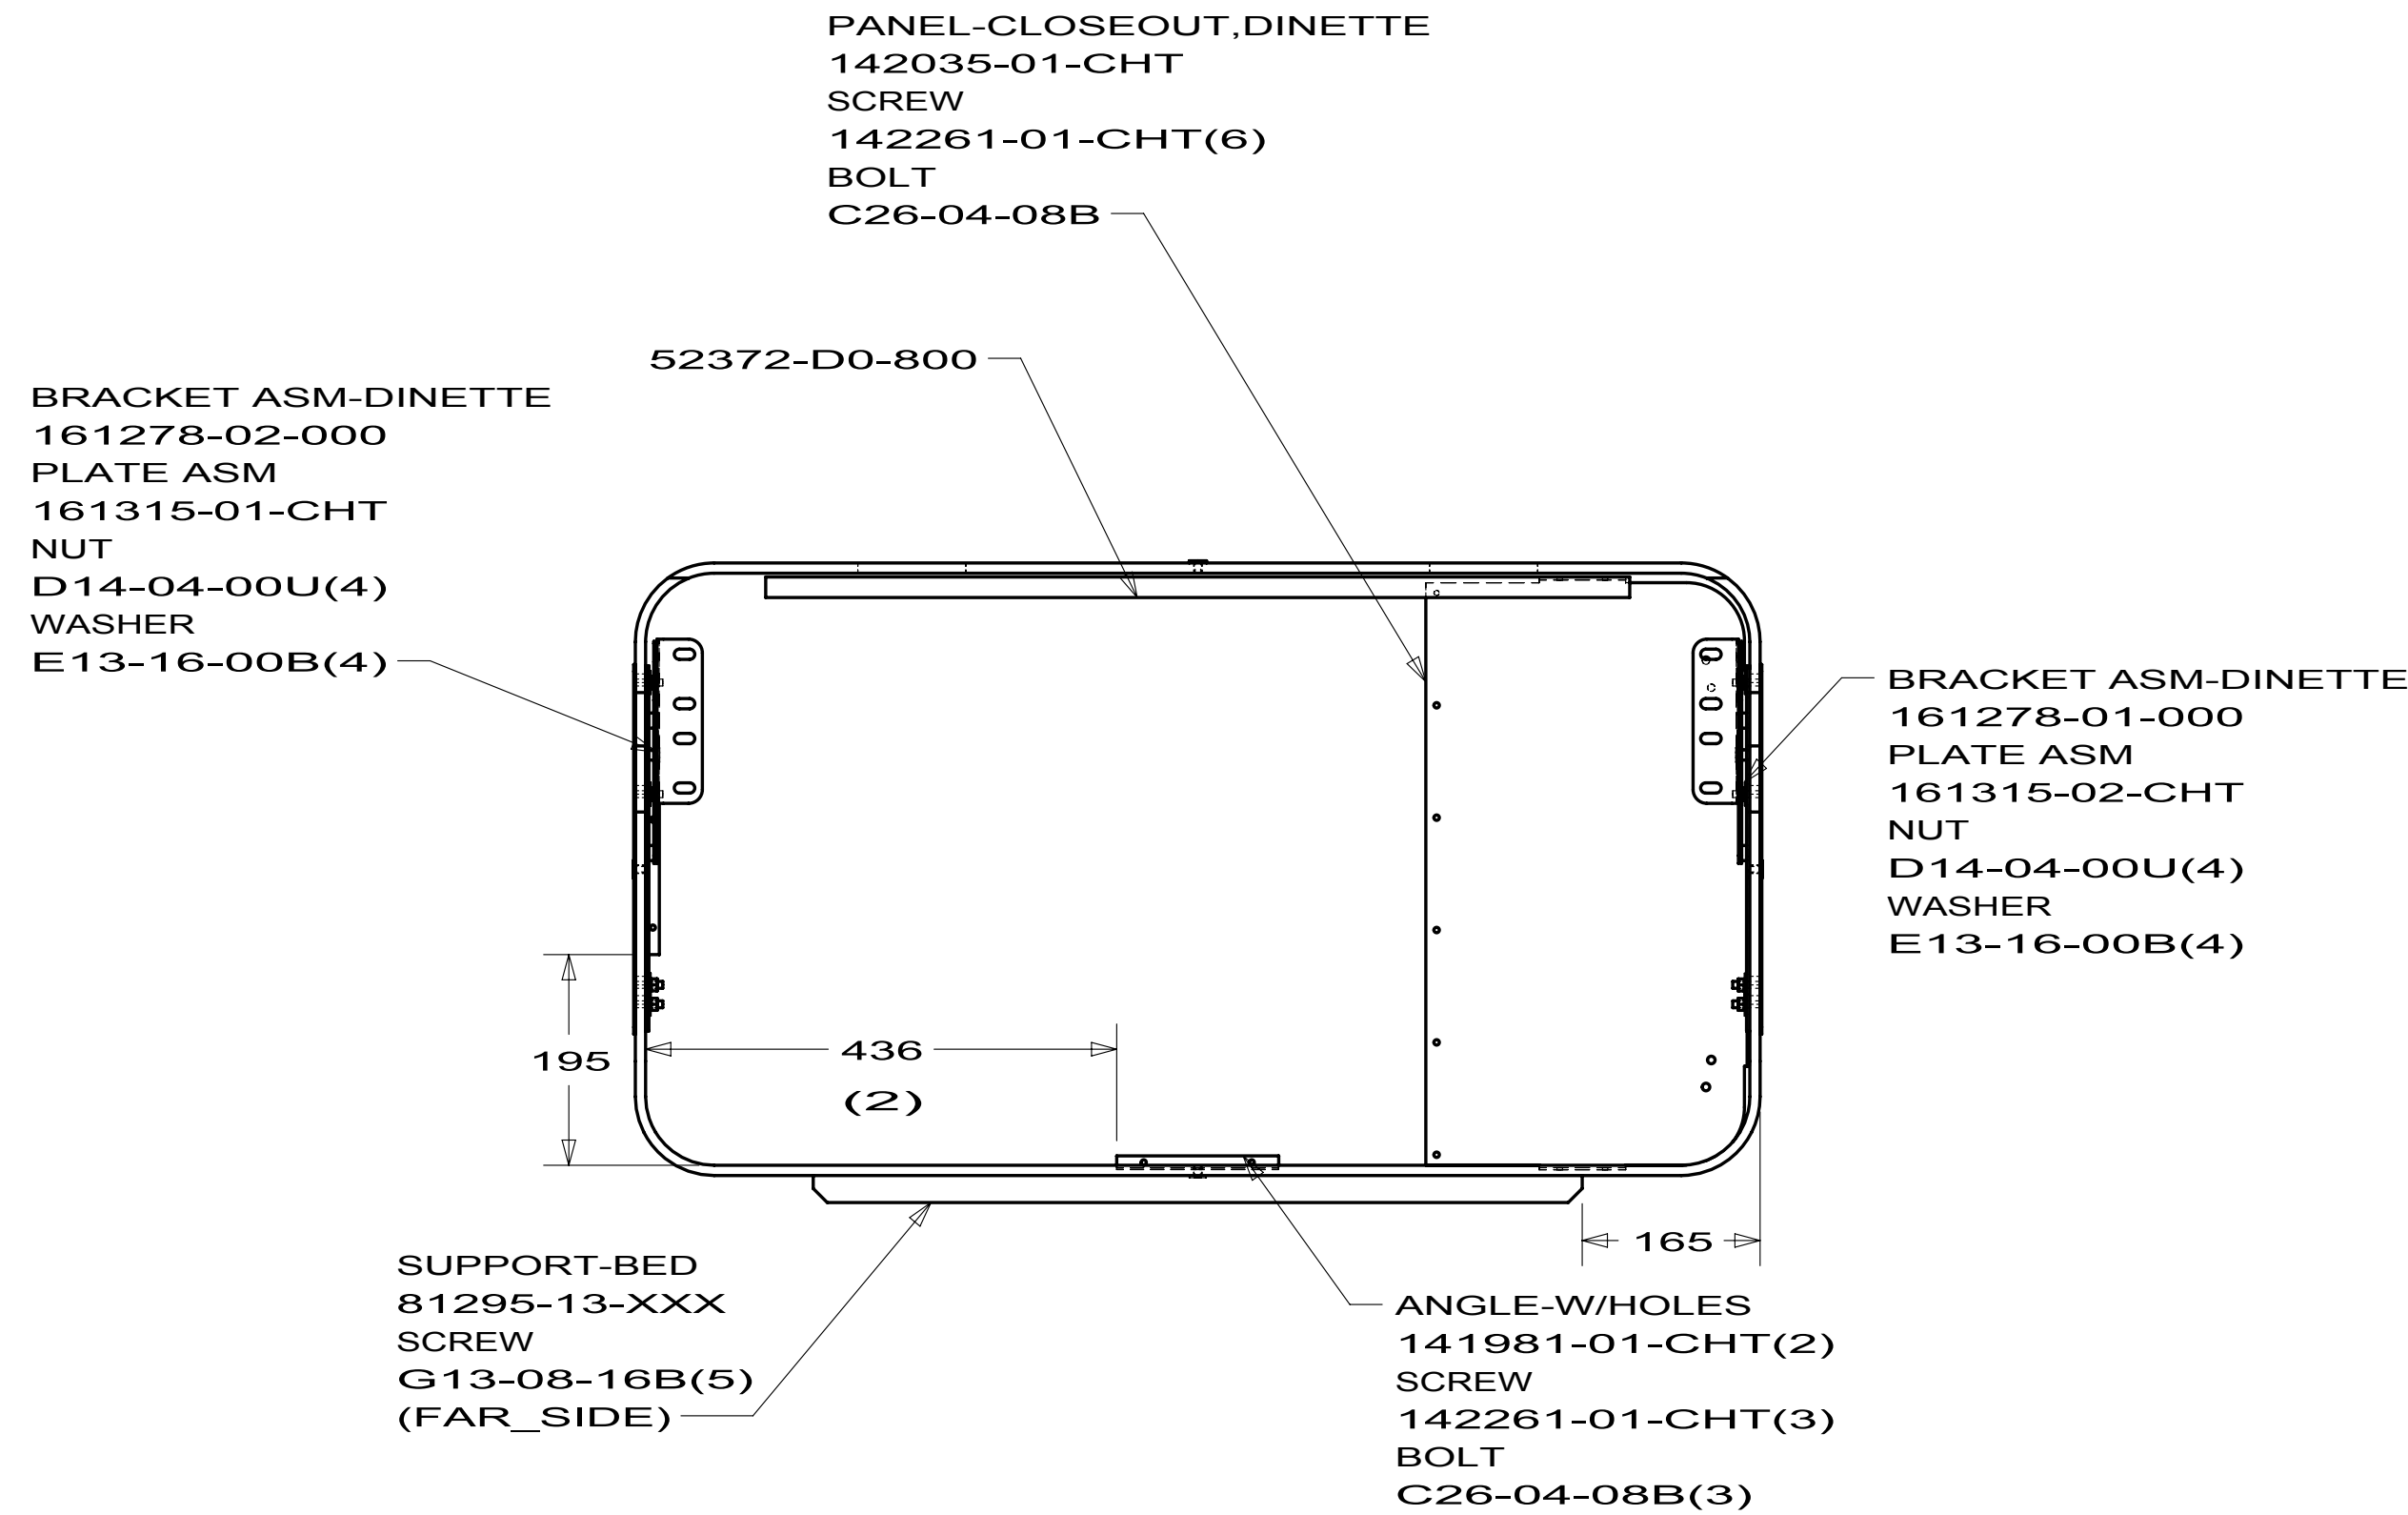

FOAM  
150738-71-000  
154068-64-000


BASE-DINETTE  
141848-11-000

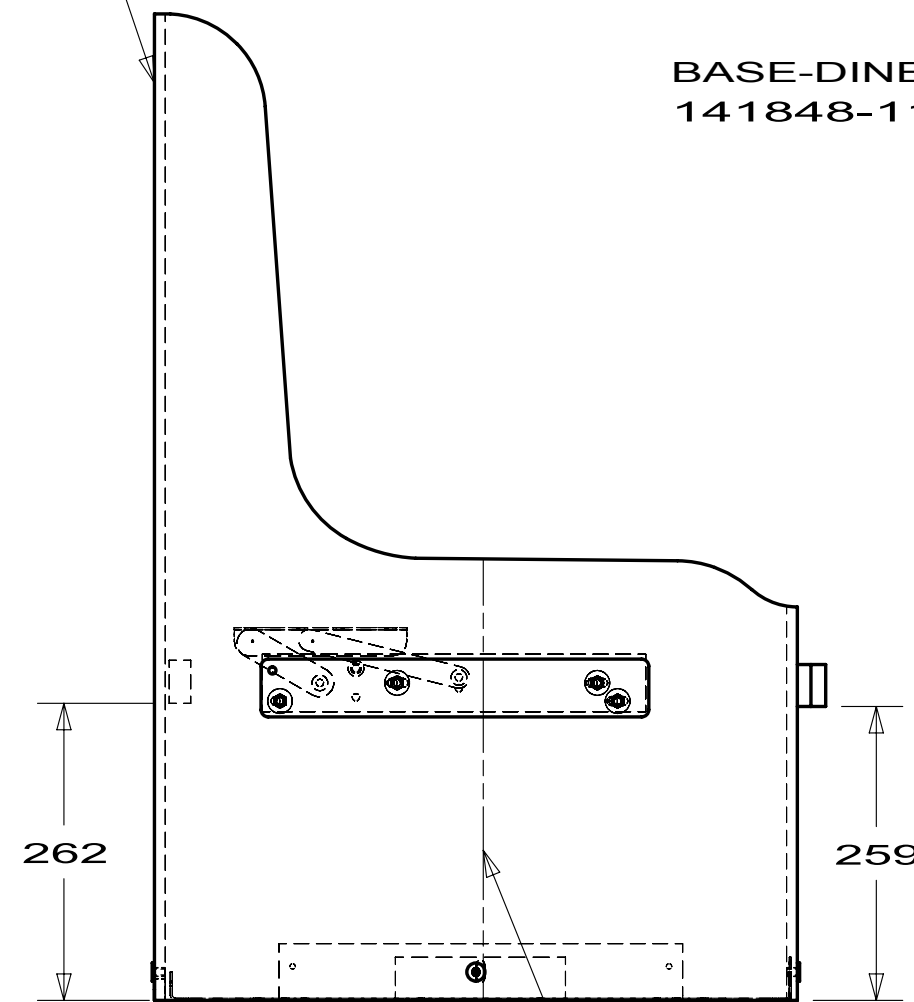

SEAM LINE  
FOR 161306-07(RH)


9FABRI-31-000  
FABRIC-NONWOVEN  
69627-03-000

161306-46

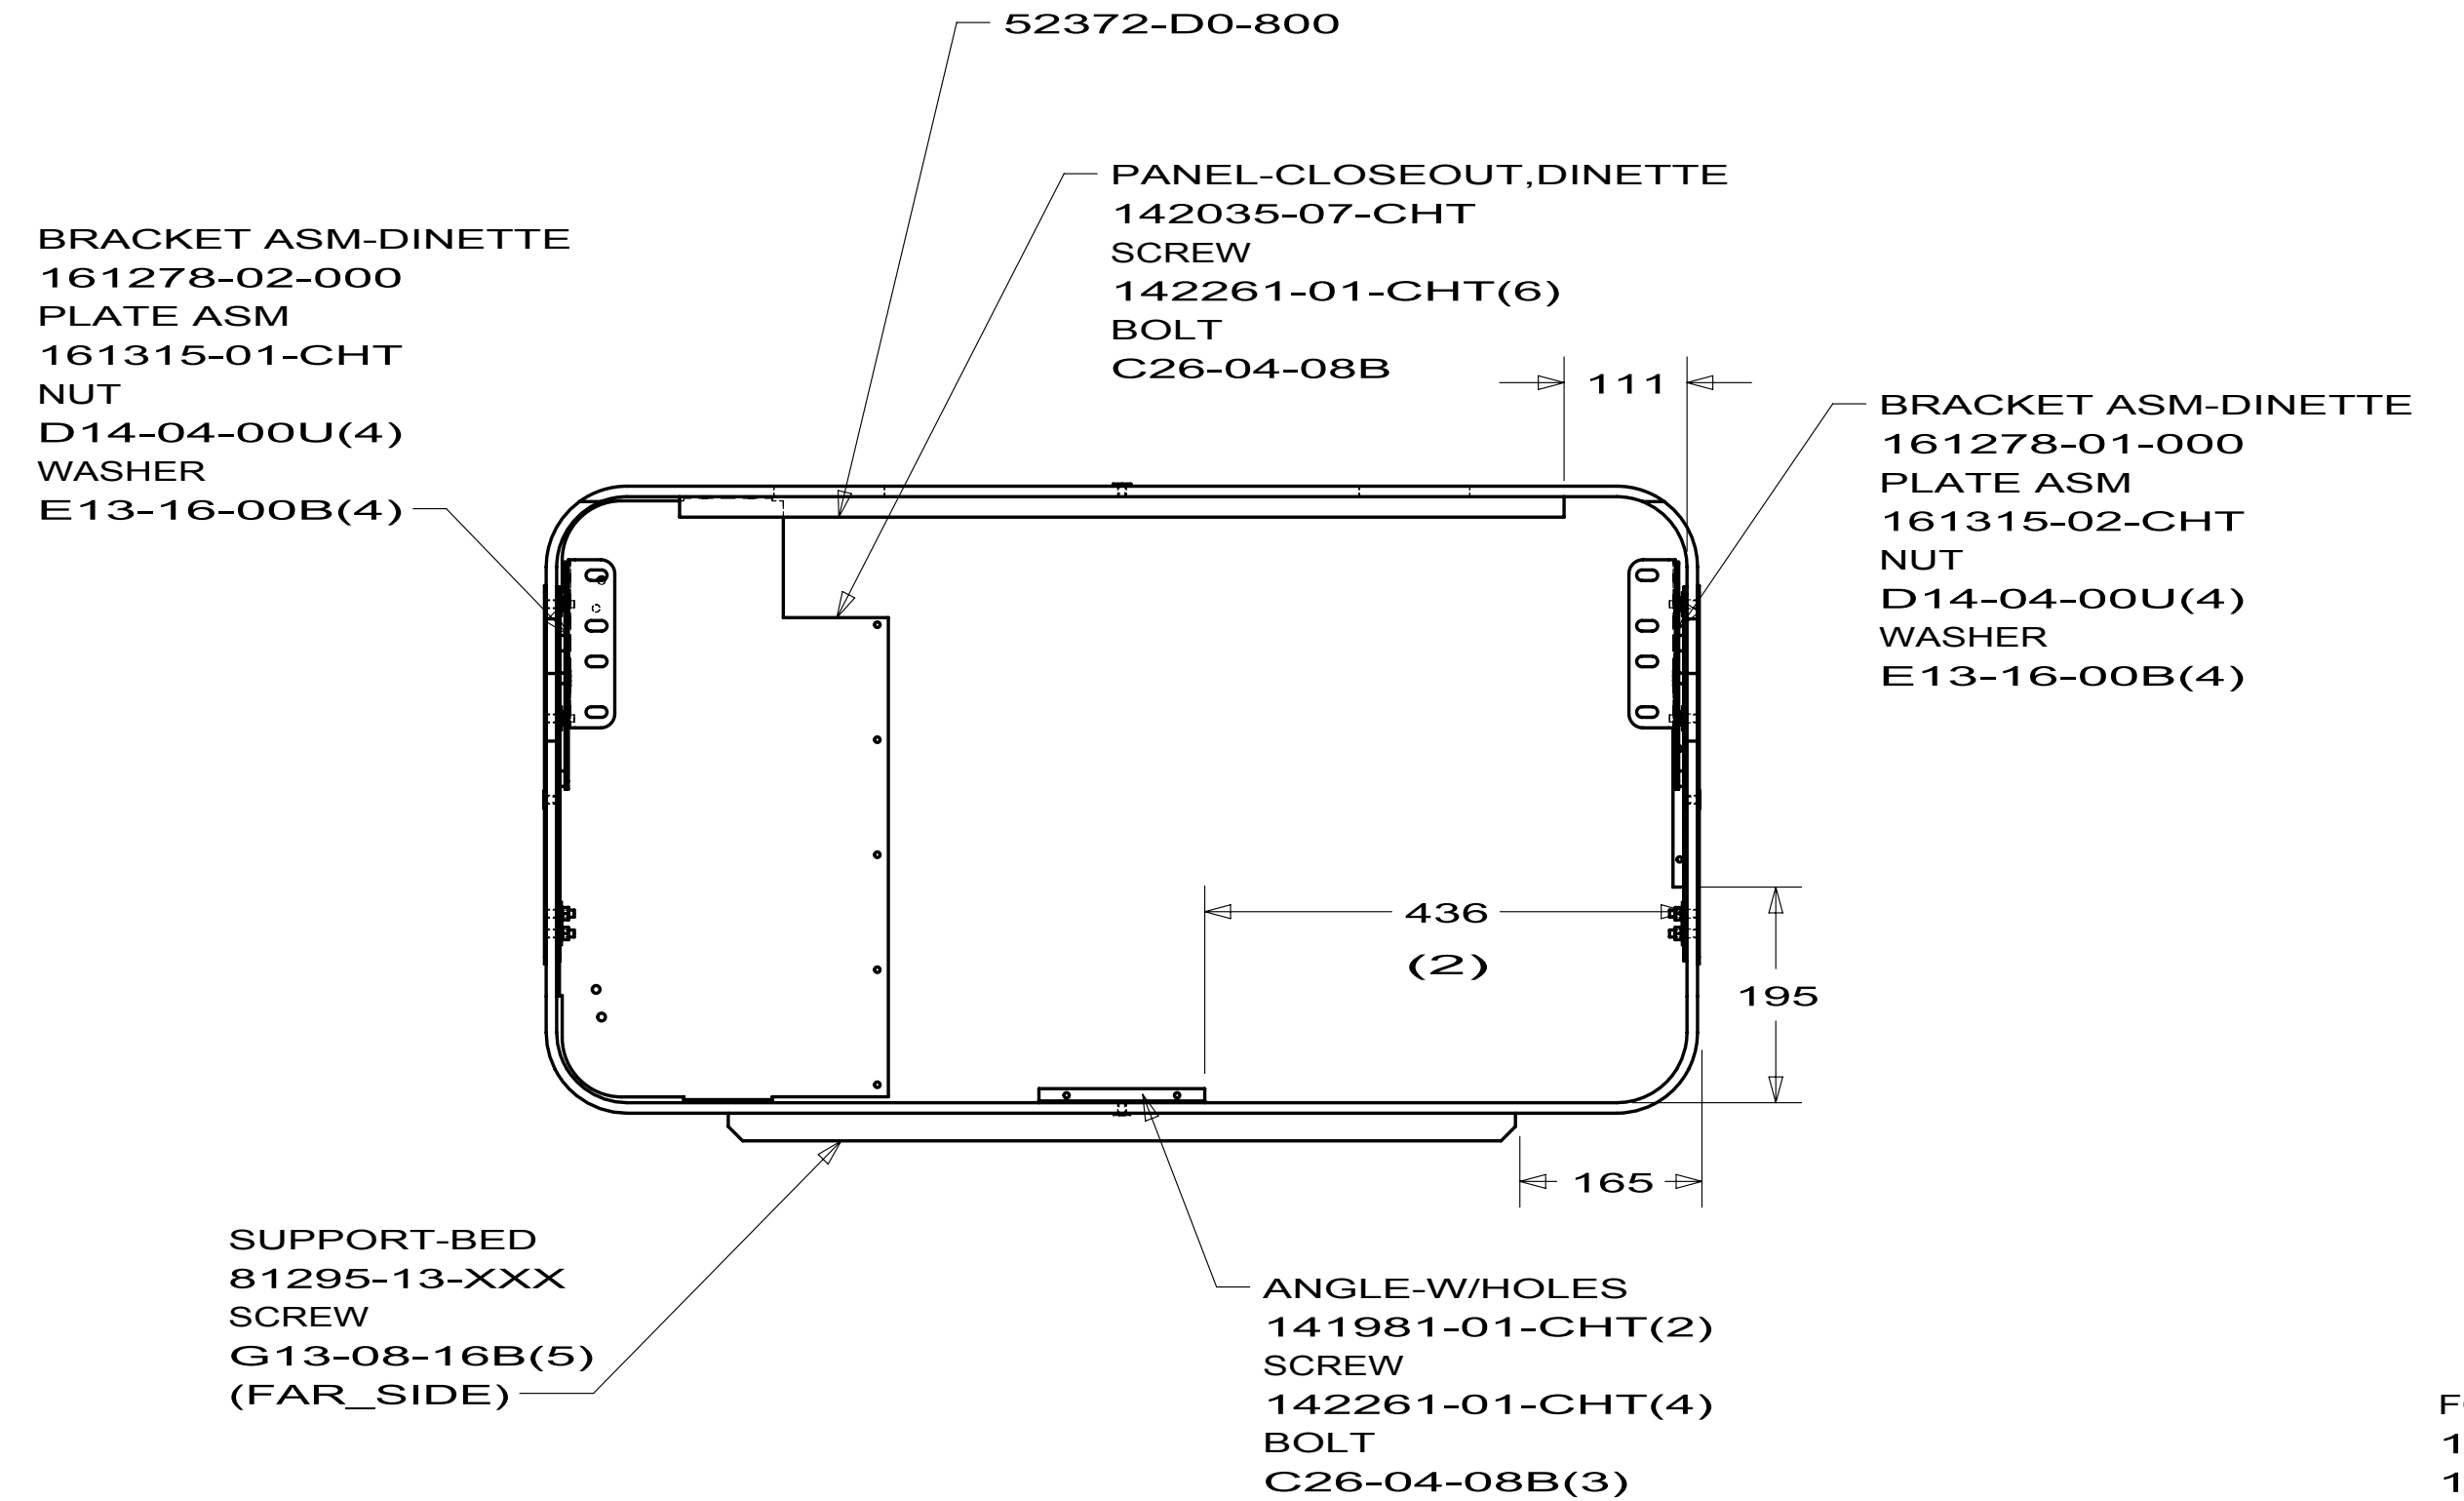

FOAM  
150738-71-000  
154068-64-000

BASE-DINETTE  
141848-11-000

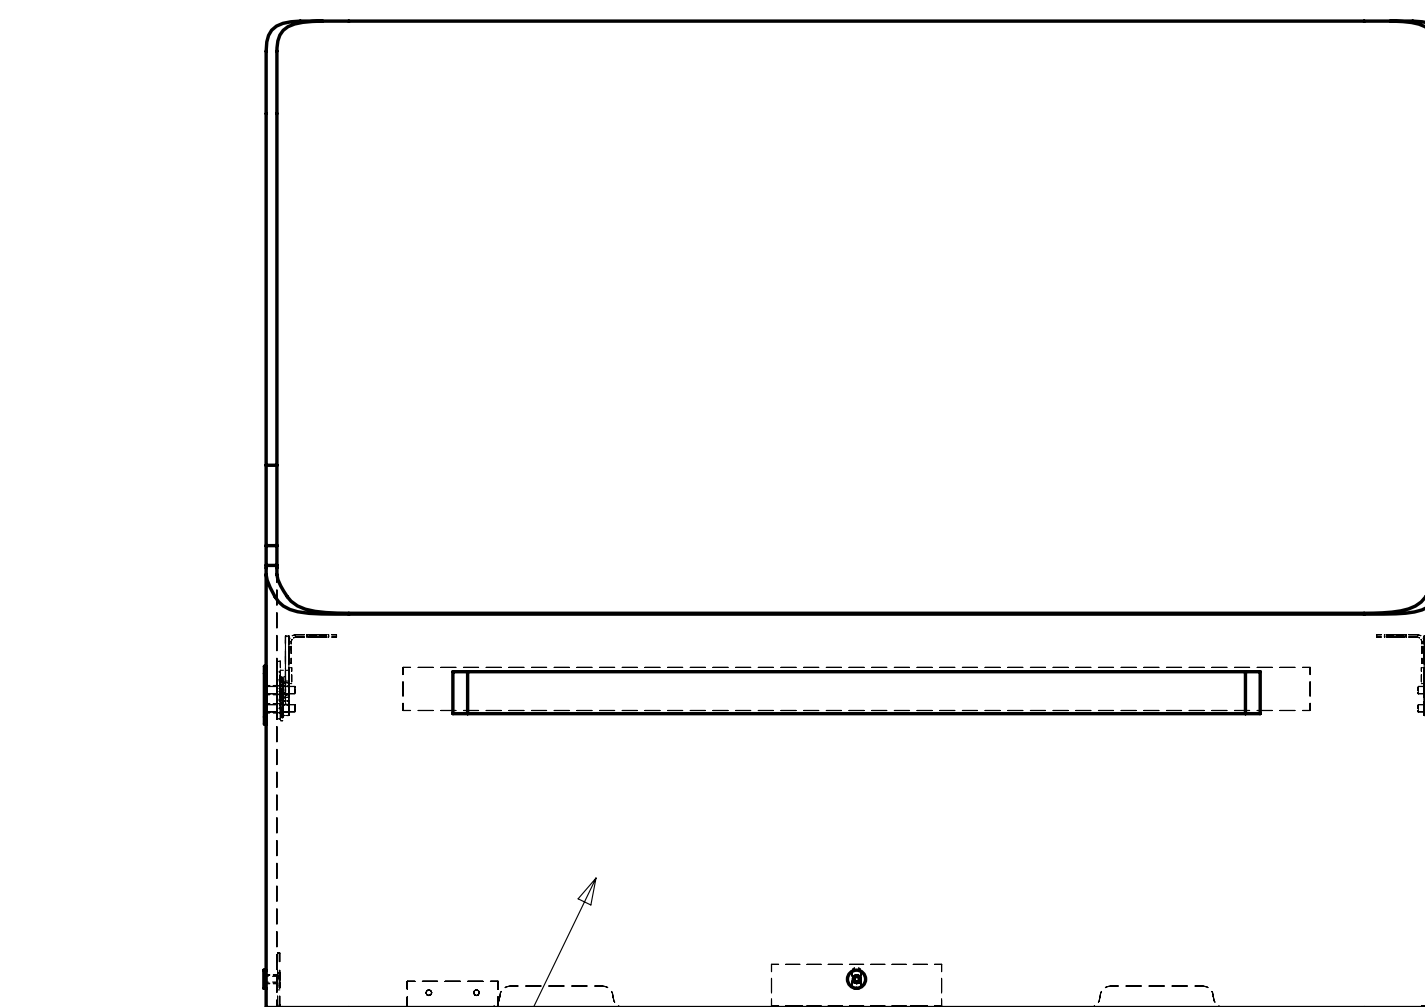


SEAM LINE  
FOR 161306-08(LH)

9FABRI-31-000  
FABRIC-NONWOVEN  
69627-03-000

161306-47

|                      |         |        |                              |
|----------------------|---------|--------|------------------------------|
| FIRST USED           |         |        | 2010 P39N                    |
| DO NOT SCALE DRAWING |         |        |                              |
| TITLE:               |         |        | CABINET ASM-DINETTE, WRAPPED |
| SHEET 11             | PART NO | 161306 | REV                          |

| 8         |                   | 7             |     | 6    |               | 5             |       |
|-----------|-------------------|---------------|-----|------|---------------|---------------|-------|
| DWG NO    | TABLE ASM-DINETTE | TRIM          | A   | B    | HOLDER        | BRACKET       | SHEET |
| 165979-01 | 171152-01-XXX     | 167749-01-CHT | 756 | 1057 | 164128-02-CHT | 165719-01-CHT | 1     |
| 165979-02 | 171152-02-XXX     | 167749-02-CHT | 590 | 1057 | 164128-02-CHT | 165719-01-CHT | 1     |
| 165979-03 | 162788-09-CHT     | 162788-07-CHT | 746 | 1054 | 164128-02-CHT | 165719-01-CHT | 2     |
| 165979-04 | 162788-10-CHT     | 162788-08-CHT | 636 | 1054 | 164128-02-CHT | 165719-01-CHT | 2     |
| 165979-05 | 171152-03-XXX     | 167749-01-CHT | 756 | 960  | 164128-02-CHT | 165719-01-CHT | 1     |
| 165979-06 | 162788-16-CHT     | 162788-17-CHT | 585 | 1054 | 164128-02-CHT | 165719-01-CHT | 2     |
| 165979-07 | 162788-20-CHT     | 162788-28-CHT | 615 | 950  | 164128-02-CHT | 165719-01-CHT | 2     |
| 165979-08 | 162788-22-CHT     | 162788-17-CHT | 580 | 1034 | 164128-02-CHT | 165719-01-CHT | 2     |
| 165979-09 | 162788-23-CHT     | 162788-24-CHT | 600 | 1054 | 164128-02-CHT | 165719-01-CHT | 2     |
| 165979-10 | 171152-02-XXX     | 169348-01-CHT | 590 | 1082 | 164128-02-CHT | 165719-01-CHT | 3     |
| 165979-11 | 171152-04-XXX     | 167749-03-CHT | 710 | 1057 | 164128-02-CHT | 165719-01-CHT | 1     |
| 165979-12 | 162788-30-XXX     | 162788-31-CHT | 722 | 1090 | 164128-02-CHT | 165719-01-CHT | 2     |
| 165979-13 | 171152-05-XXX     | 167749-04-CHT | 900 | 1057 | 164128-02-CHT | 165719-01-CHT | 1     |
| 165979-14 | 162788-34-CHT     | 162788-35-CHT | 770 | 1057 | 164128-02-CHT | 165719-01-CHT | 1     |
| 165979-15 | 162788-36-CHT     | 162788-37-CHT | 900 | 1057 | 164128-02-CHT | 165719-01-CHT | 2     |
| 165979-16 | 162788-38-CHT     | 162788-38-CHT | 746 | 938  | 164128-02-CHT | 165719-01-CHT | 1     |
| 165979-17 | 171152-06-XXX     | 167749-05-XXX | 722 | 1080 | 164128-02-CHT | 165719-01-CHT | 1     |

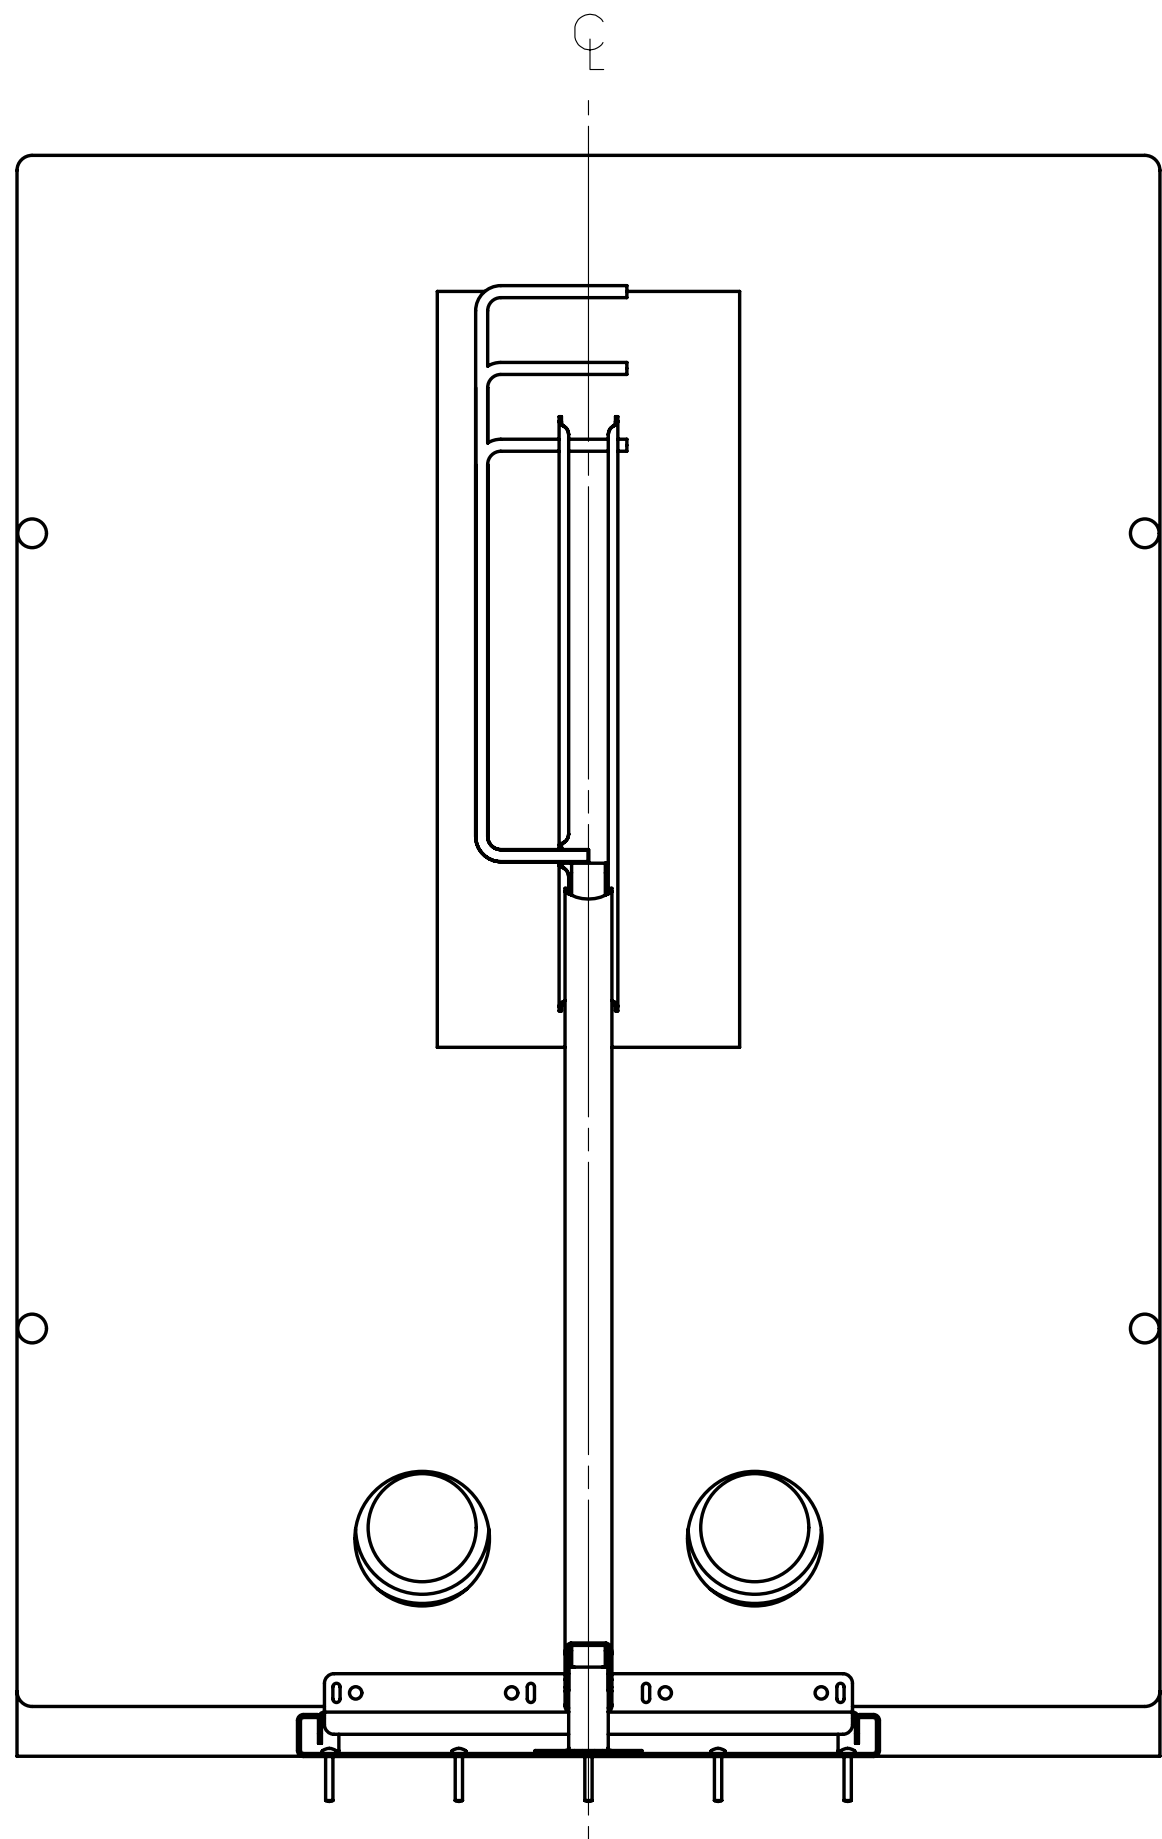

VIEW C

TABLE ASM-DINETTE  
(SEE TAB)  
SCREW  
000G11-08-12B(9)

HOLDER  
164128-02-CHT

TRIM  
(SEE TAB)  
(CENTERED)  
SCREW  
000G11-10-12D(4)

BRACKET-MOUNTING,DINETTE  
165719-01-01A  
SCREW  
0G3910-12-370(11)

165979-01 D35J,P40L  
165979-02 P39N,P34Y,J35Z  
165979-05 J32H  
165979-11 P40T  
165979-13 D33C,J37F  
165979-14 E30W  
165979-16 E26P  
165979-17 D37L

| RELEASE |      | REV             | DATE | DWG NO | 165979    |
|---------|------|-----------------|------|--------|-----------|
| REV     | ZONE | REVISION RECORD |      | DATE   | 0FTR-ORIG |

|                                             |  |                                                 |     |
|---------------------------------------------|--|-------------------------------------------------|-----|
| <div>WINNEBAGO®</div> <div>INDUSTRIES</div> |  | COPYRIGHT 2010<br>WINNEBAGO<br>INDUSTRIES, INC. |     |
| DFTF                                        |  | ORIG. DATE                                      |     |
| CHRR                                        |  | ALL DIMENSIONS ARE<br>IN MILLIMETERS            |     |
| P.E.                                        |  | FIRST USED                                      |     |
| M.E.                                        |  | 09 J32H                                         |     |
| DSNR                                        |  | MATERIAL:                                       |     |
| UNSPECIFIED TOLERANCES ARE:                 |  | <div></div>                                     |     |
| WHOLE DIM (X) ± 1.5                         |  |                                                 |     |
| ONE-PLACE (X.X) ± 0.8                       |  |                                                 |     |
| TWO-PLACE (X.XX) ±                          |  |                                                 |     |
| ANGLE ±                                     |  |                                                 |     |
| THIRD ANGLE<br>PROJECTION                   |  | <div></div>                                     |     |
| DO NOT SCALE DRAWING                        |  |                                                 |     |
| TITLE:                                      |  |                                                 |     |
| TABLE COMPLETE-DINETTE                      |  |                                                 |     |
| SHEET 1 OF 3                                |  | PART NO                                         | REV |
|                                             |  | 165979                                          |     |

2 FINISHED SIZE.

1. TABLE MUST SUPPORT UP TO 300 LBS CENTERED,  
305 MM FROM END. TABLE IS TO REST ON A 14 MM  
LEDGE ON EACH SIDE.

NOTES:

1 CABINET ASM-SUPPORT, DOOR  
170113-01-XXX (2)  
SCREW  
G67-10-24T (8)  
LATCH-DOOR  
117095-02-CHT (2)  
SCREW  
G11-05-08B(8)

ANGLE-HOLE  
170101-01-CHT(2) 1  
SCREW  
G67-10-12D(4)

170863-01-XXX(2)

2  
(2)

70

70

27

27

802

798

HINGE  
9059-04-000(6)  
SCREW  
G13-10-12B(24)

VIEW D

2 BLOCK-WARDROBE  
170149-01-XXX(2)  
SCREW  
G67-10-12D (4)

MOLDING-HARDWOOD  
Y00069-01-734(2)  
SPOTNAIL (A/R)  
SEAL-FOAM  
134651-01-000  
(200)(6)

9KNOB0-01-000 (2)  
(163095-01-01A)  
SCREW  
000G18-08-16B

BRACKET-DOOR  
169523-01-CHT(8)  
SCREW  
G67-10-08U(32)

TRACK-DOOR, BIFOLD  
169558-01-CHT(2)  
SCREW  
G13-08-16B(10)

SPRING ASM-DOOR  
169993-02-000(2)

BRACKET-PIVOT, TRACK  
114136-01-000(4)

PIVOT-BOTTOM  
114135-02-000(4)

PIVOT-TOP  
114135-01-000(4)

WHEEL-GUIDE  
114137-01-000(4)

VIEW A

DOOR ASM-SLIDING  
168895-06-XXX(2)

DOOR ASM-SLIDING  
168895-05-XXX(2)

16

MOLDING  
REF

PIVOT-TOP  
REF

TRACK  
REF

SECTION C-C

750

750

SECTION B-B

16

BRACKET-PIVOT, TRACK  
REF

MOLDING  
REF

TRACK  
REF

2. PRE-DRILL HOLES WHEN ATTACHING PARTS TO HARDWOOD.

1. INSTALL AFTER DOORS HAVE BEEN PROPERLY ALIGNED, AND  
PIVOT BRACKETS HAVE BEEN TIGHTENED.

NOTES:



- A

A

DOOR ASM-WARDROBE,MIRRORD,LH  
(SEE TAB)

TRACK-DOOR  
(SEE TAB)  
SCREW  
G67-10-16U (C)

SEAL-FOAM,CLOSED CELL  
123655-01-000  
(50 mm) (4)

DOOR ASM-WARDROBE,MIRRORD,RH  
(SEE TAB)

HANDLE-DOOR, ACRYLIC WARDROBE  
170121-01-01A(2)

SHIELD-SIGHT  
(SEE TAB)

TRACK-DOOR,LOWER  
(SEE TAB)  
SCREW  
G67-10-16U (D)

SHIELD-SIGHT  
(SEE TAB)

TUBE-W/HOLES  
172562-01-CHT  
SCREW  
000G39-10-12U (2)  
BUMPER-RUBBER  
120863-09-000  
000G39-08-08U


LATCH-DOOR,GRABBER W/KEEPER  
117095-02-01A (4)  
(2 PER DOOR)

SCREW-PAN,HEAD  
000G39-06-10U (8)

SCREW-PAN,HEAD  
000G67-06-10U (8)

**VIEW B**  
(SIMILAR FOR BOTH SIDES)

|                                        |                          |     |
|----------------------------------------|--------------------------|-----|
| FIRST USED                             |                          |     |
| 10 R-SERIES                            |                          |     |
| DO NOT SCALE DRAWING                   |                          |     |
| TITLE:<br>DOOR COMPL-WARDROBE,MIRRORED |                          |     |
| SHEET 2                                | PART NO<br><b>170058</b> | REV |

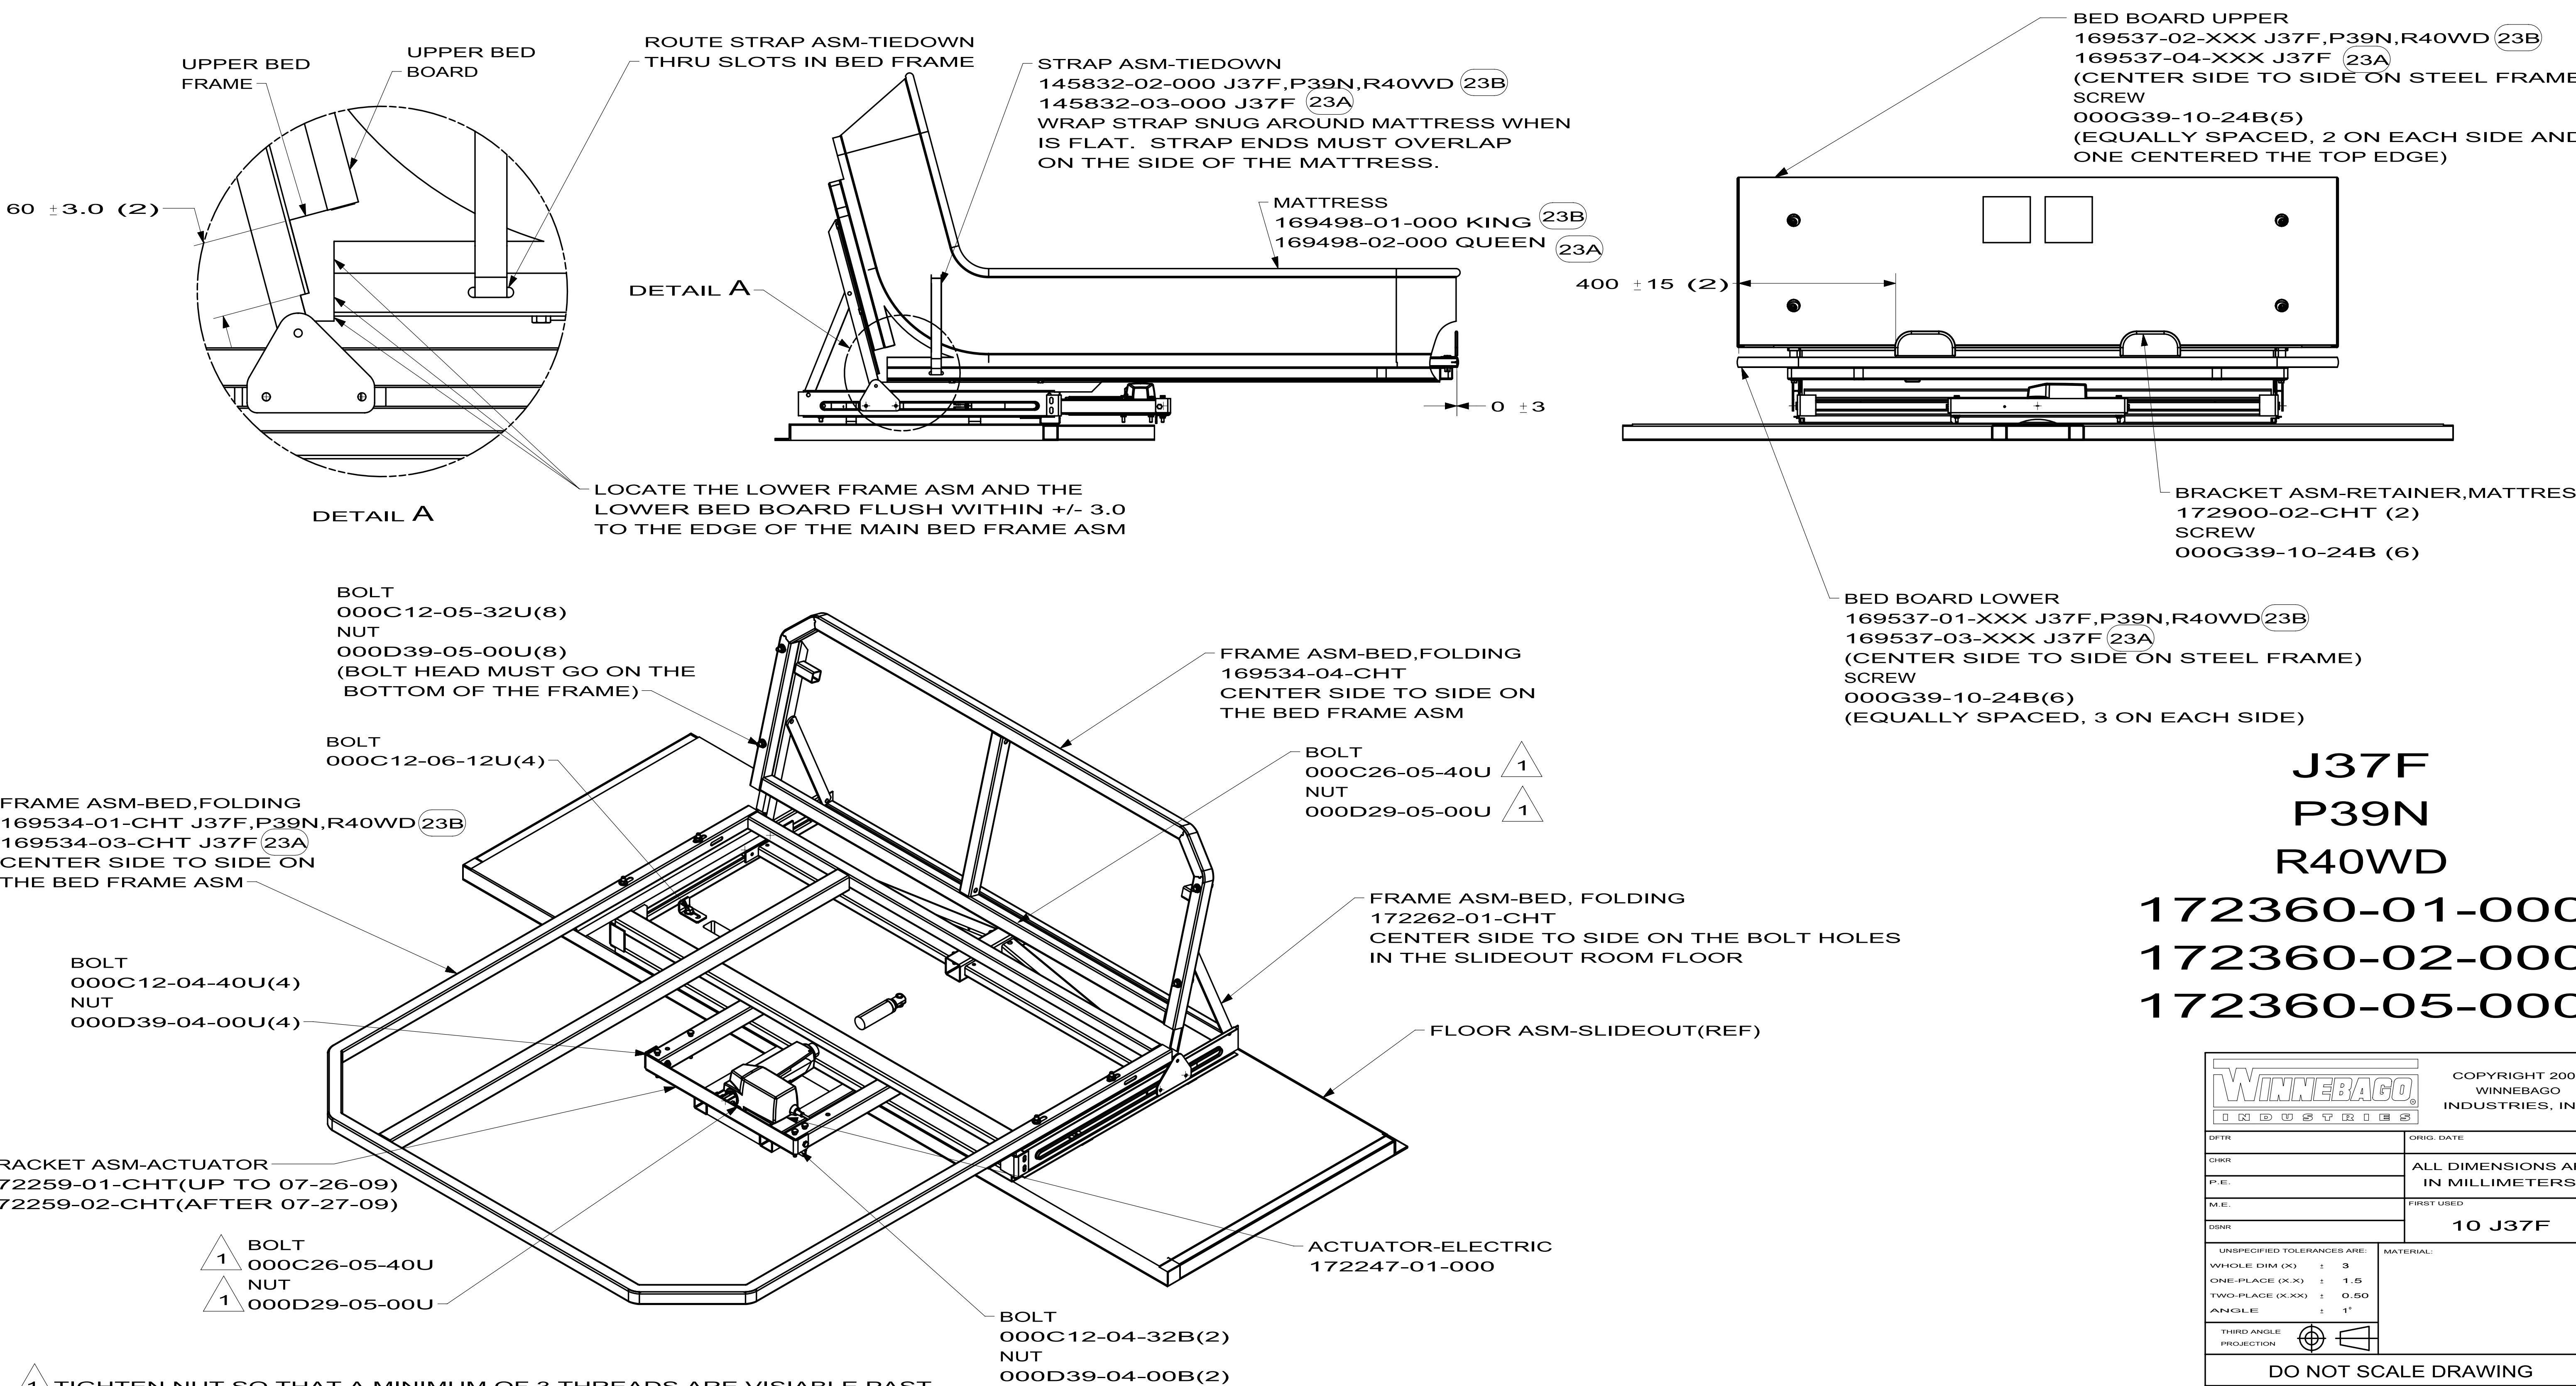

J37F  
P39N  
R40WD  
172360-01-000  
172360-02-000  
172360-05-000

NOTES:  
1. TIGHTEN NUT SO THAT A MINIMUM OF 3 THREADS ARE VISIABLE PAST THE NUT. THE BOLT MUST BE ABLE TO SLIDE IN THE MOUNTING SLOT.

SEE CHART  
FOR COLOR VARIATIONS  
OF THIS PART

|                                |                                   |                                              |     |
|--------------------------------|-----------------------------------|----------------------------------------------|-----|
| WINNEBAGO INDUSTRIES           |                                   | COPYRIGHT 2009<br>WINNEBAGO INDUSTRIES, INC. |     |
| DFT-ORIG                       | ORIG. DATE                        |                                              |     |
| CHK-OR                         | ALL DIMENSIONS ARE IN MILLIMETERS |                                              |     |
| P.E.                           | FIRST USED                        |                                              |     |
| M.E.                           | 10 J37F                           |                                              |     |
| DSNR                           | MATERIAL:                         |                                              |     |
| UNSPECIFIED TOLERANCES ARE:    |                                   |                                              |     |
| WHOLE DIM (X) : 3              |                                   |                                              |     |
| ONE-PLACE (X.X) : 1.5          |                                   |                                              |     |
| TWO-PLACE (X.XX) : 0.50        |                                   |                                              |     |
| ANGLE : 1°                     |                                   |                                              |     |
| THIRD ANGLE PROJECTION         |                                   |                                              |     |
| DO NOT SCALE DRAWING           |                                   |                                              |     |
| TITLE: BED INSTL-FOLDING,QUEEN |                                   |                                              |     |
| SHEET 1 OF 3                   |                                   | PART NO 172360                               | REV |
| REF:                           |                                   | 1                                            |     |

**J37F  
P39N  
R40BD  
R40CD  
R42AD**

**172360-01-000  
172360-02-000  
172360-03-000  
172360-04-000**

WIRE ASM-ELECTRIC BED  
172477-01-000(UP TO 09-13-09)  
172477-02-000(AFTER 09-14-09)

SWITCH-BED LIFT  
108357-06-000(UP TO 09-13-09)  
108357-16-000(AFTER 09-14-09)  
ACTUATOR  
108356-01-CHT  
PLATE  
098351-07-CHT(UP TO 09-13-09)  
144363-15-CHT (AFTER 09-14-09)  
SCREW  
000G11-06-10U(2)(UP TO 09-13-09)  
NUT  
000D65-08-00B(2)(AFTER 09-14-09)

(2) 3-PIN HOUSINGS  
TO WIRE ASM-COACH

CLAMP-CABLE  
010495-04-000  
SCREW  
000G39-08-12T

PLATE-SWITCH  
169810-02-CHT  
SWITCH-PLUNGER  
159814-01-000  
SCREW  
000G39-08-10U(3)  
(SWITCH NEEDS 8MMM MINIMUM  
AND 12MM MAX. ENGAGEMENT)

CIRCUITS YEL-1 & YEL-2  
TO SLIDEOUT ROOM  
SHUTOFF SWITCH.  
(BED TO BE UPRIGHT  
TO OPERATE SLIDEOUT  
ROOM WITH BED)

SWITCH CAN BE ROUTED TO  
EITHER SIDE OF BED  
AS FLOORPLANS REQUIRE & IS  
MOUNTED INTO THE NIGHTSTAND  
CABINET (09-13-09)  
SWITCH IS MOUNTED INTO THE  
NIGHTSTAND CABINET (09-14-09).

BRACKET-SWITCH  
171634-01-CHT J37F,P39N  
171634-03-CHT R40BD,R40CD  
SWITCH-PLUNGER  
159814-01-000  
SCREW  
G39-08-12T(2)  
(SWITCH NEEDS 8MMM MINIMUM  
AND 12MM MAX. ENGAGEMENT)

CLAMP-CABLE  
010495-04-000  
SCREW  
000G39-08-12T

SWITCH IS MOUNTED INTO  
THE NIGHTSTAND CABINET(09-14-09).

CIRCUITS HH & EEC  
TO ELECTRIC BED  
SHUTOFF SWITCH  
(SLIDEOUT ROOM MUST BE  
EXTENDED TO OPERATE BED)

CLAMP-CABLE  
010495-04-000  
SCREW  
000G39-08-12T

2-PIN HOUSING TO  
BED MOTOR

LABEL-WARNING  
137260-01-01A(2)

SWITCH-BED LIFT

108357-16-000 (AFTER 09-14-09)  
ACTUATOR  
108356-01-CHT  
PLATE  
144363-15-CHT (AFTER 09-14-09)  
NUT  
000D65-08-00B(2)(AFTER 09-14-09)

15 MINIMUM  
19 MAXIMUM


SWITCH

SLILDEOUT FRAME

SLIDEOUT ROOM MUST BE EXTENDED  
AND THIS SWITCH MUST BE CLOSED  
TO OPERATE BED

VIEW WITH ROOM EXTENDED  
AND BED IN FLAT POSITION

VIEW WITH ROOM RETRACTED  
AND BED IN UPRIGHT POSITION

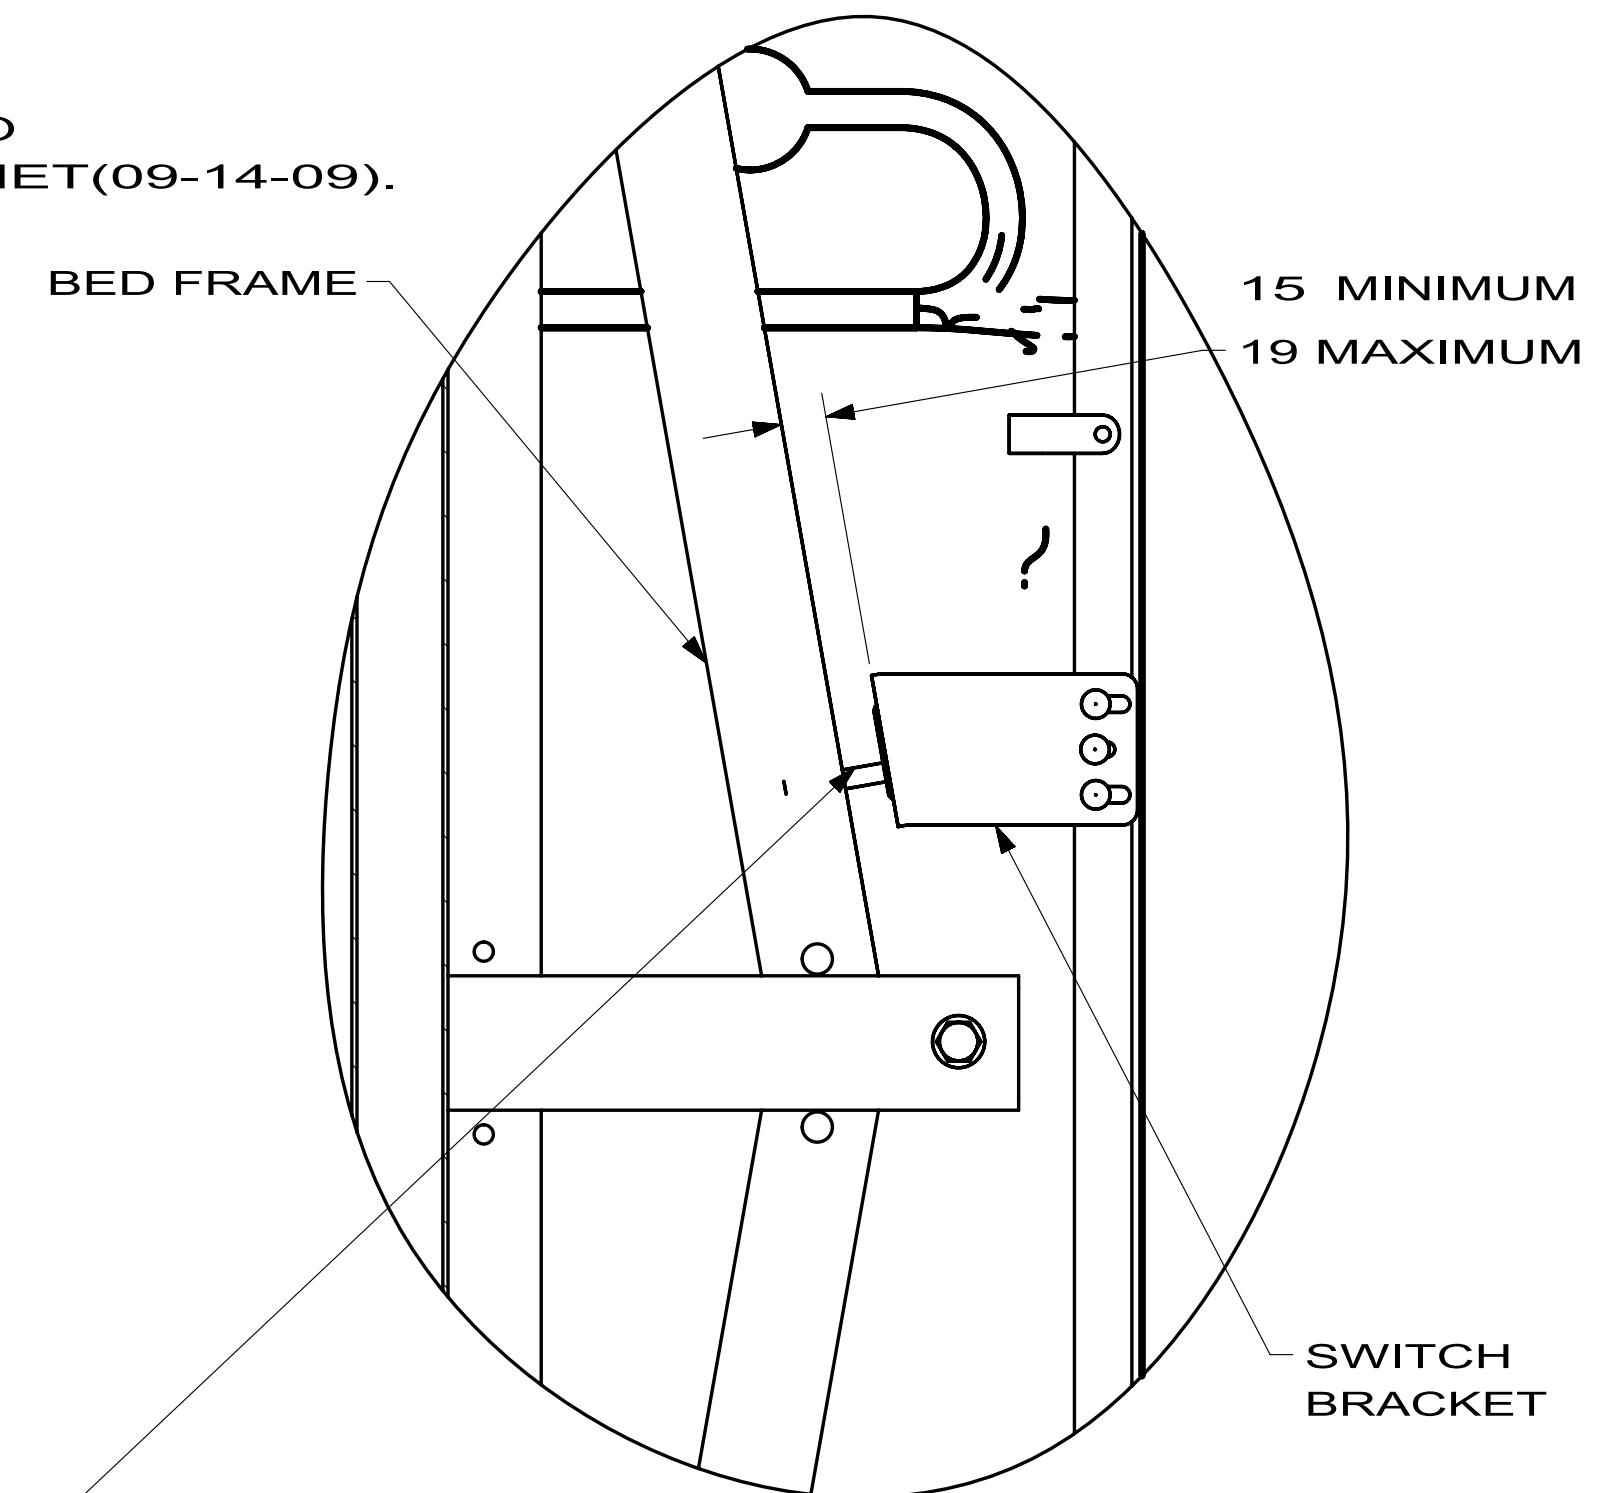

BED MUST BE IN THE UPRIGHT POSITION  
AND THIS SWITCH MUST BE CLOSED TO  
OPERATE THE SLIDEOUT ROOM

SECTION B-B

|                                   |                   |     |
|-----------------------------------|-------------------|-----|
| FIRST USED                        |                   |     |
| 10 J37F                           |                   |     |
| DO NOT SCALE DRAWING              |                   |     |
| TITLE:<br>BED INSTL-FOLDING,QUEEN |                   |     |
| SHEET 2                           | PART NO<br>172360 | REV |

MOLDING-VINYL  
100819-01-XXX

G

F

TRIM-MITERED,OAK  
100818-01-XXX

LOCKSET  
146064-08-01A

TRIM-MITERED,OAK  
100818-01-XXX

HINGE  
009059-04-000 (3)  
SCREW  
000G13-07-16B(6)  
000G13-07-24B(6)

TRIM-MITERED,OAK  
100818-01-XXX

MOLDING  
100819-01-XXX

MOLDING  
100819-01-XXX

DETAIL A  
(VINYL TO VINYL)  
DOOR ASM  
153095-02-XXX

VIEW B

VIEW C

DETAIL F  
MOLDING  
176121-11

DETAIL G  
MOLDING  
176121-12

CABINET ASM-BATH

1" BRN SENCO  
063909-03-000

GLUE  
059781-01-000

1" BRN SENCO  
063909-03-000

DOOR ASM  
(SHOWN CLOSED)

SECTION D-D

SCREW  
000G13-07-16B(6)  
SCREW  
000G13-07-24B(6)

1" BRN SENCO  
063909-03-000

GLUE  
059781-01-000

1" BRN SENCO  
063909-03-000

DOOR ASM  
(SHOWN CLOSED)


CABINET ASM-BATH

SECTION E-E

176121-01-XXX  
LOUNGE ENTRANCE  
P39N


|                      |         |     |
|----------------------|---------|-----|
| FIRST USED           |         |     |
| 10 P39N              |         |     |
| DO NOT SCALE DRAWING |         |     |
| TITLE:               |         |     |
| DOOR COMPL-BATH      |         |     |
| SHEET 1              | PART NO | REV |
|                      | 176121  |     |

176121-02-XXX  
BEDROOM ENTRANCE  
P39N

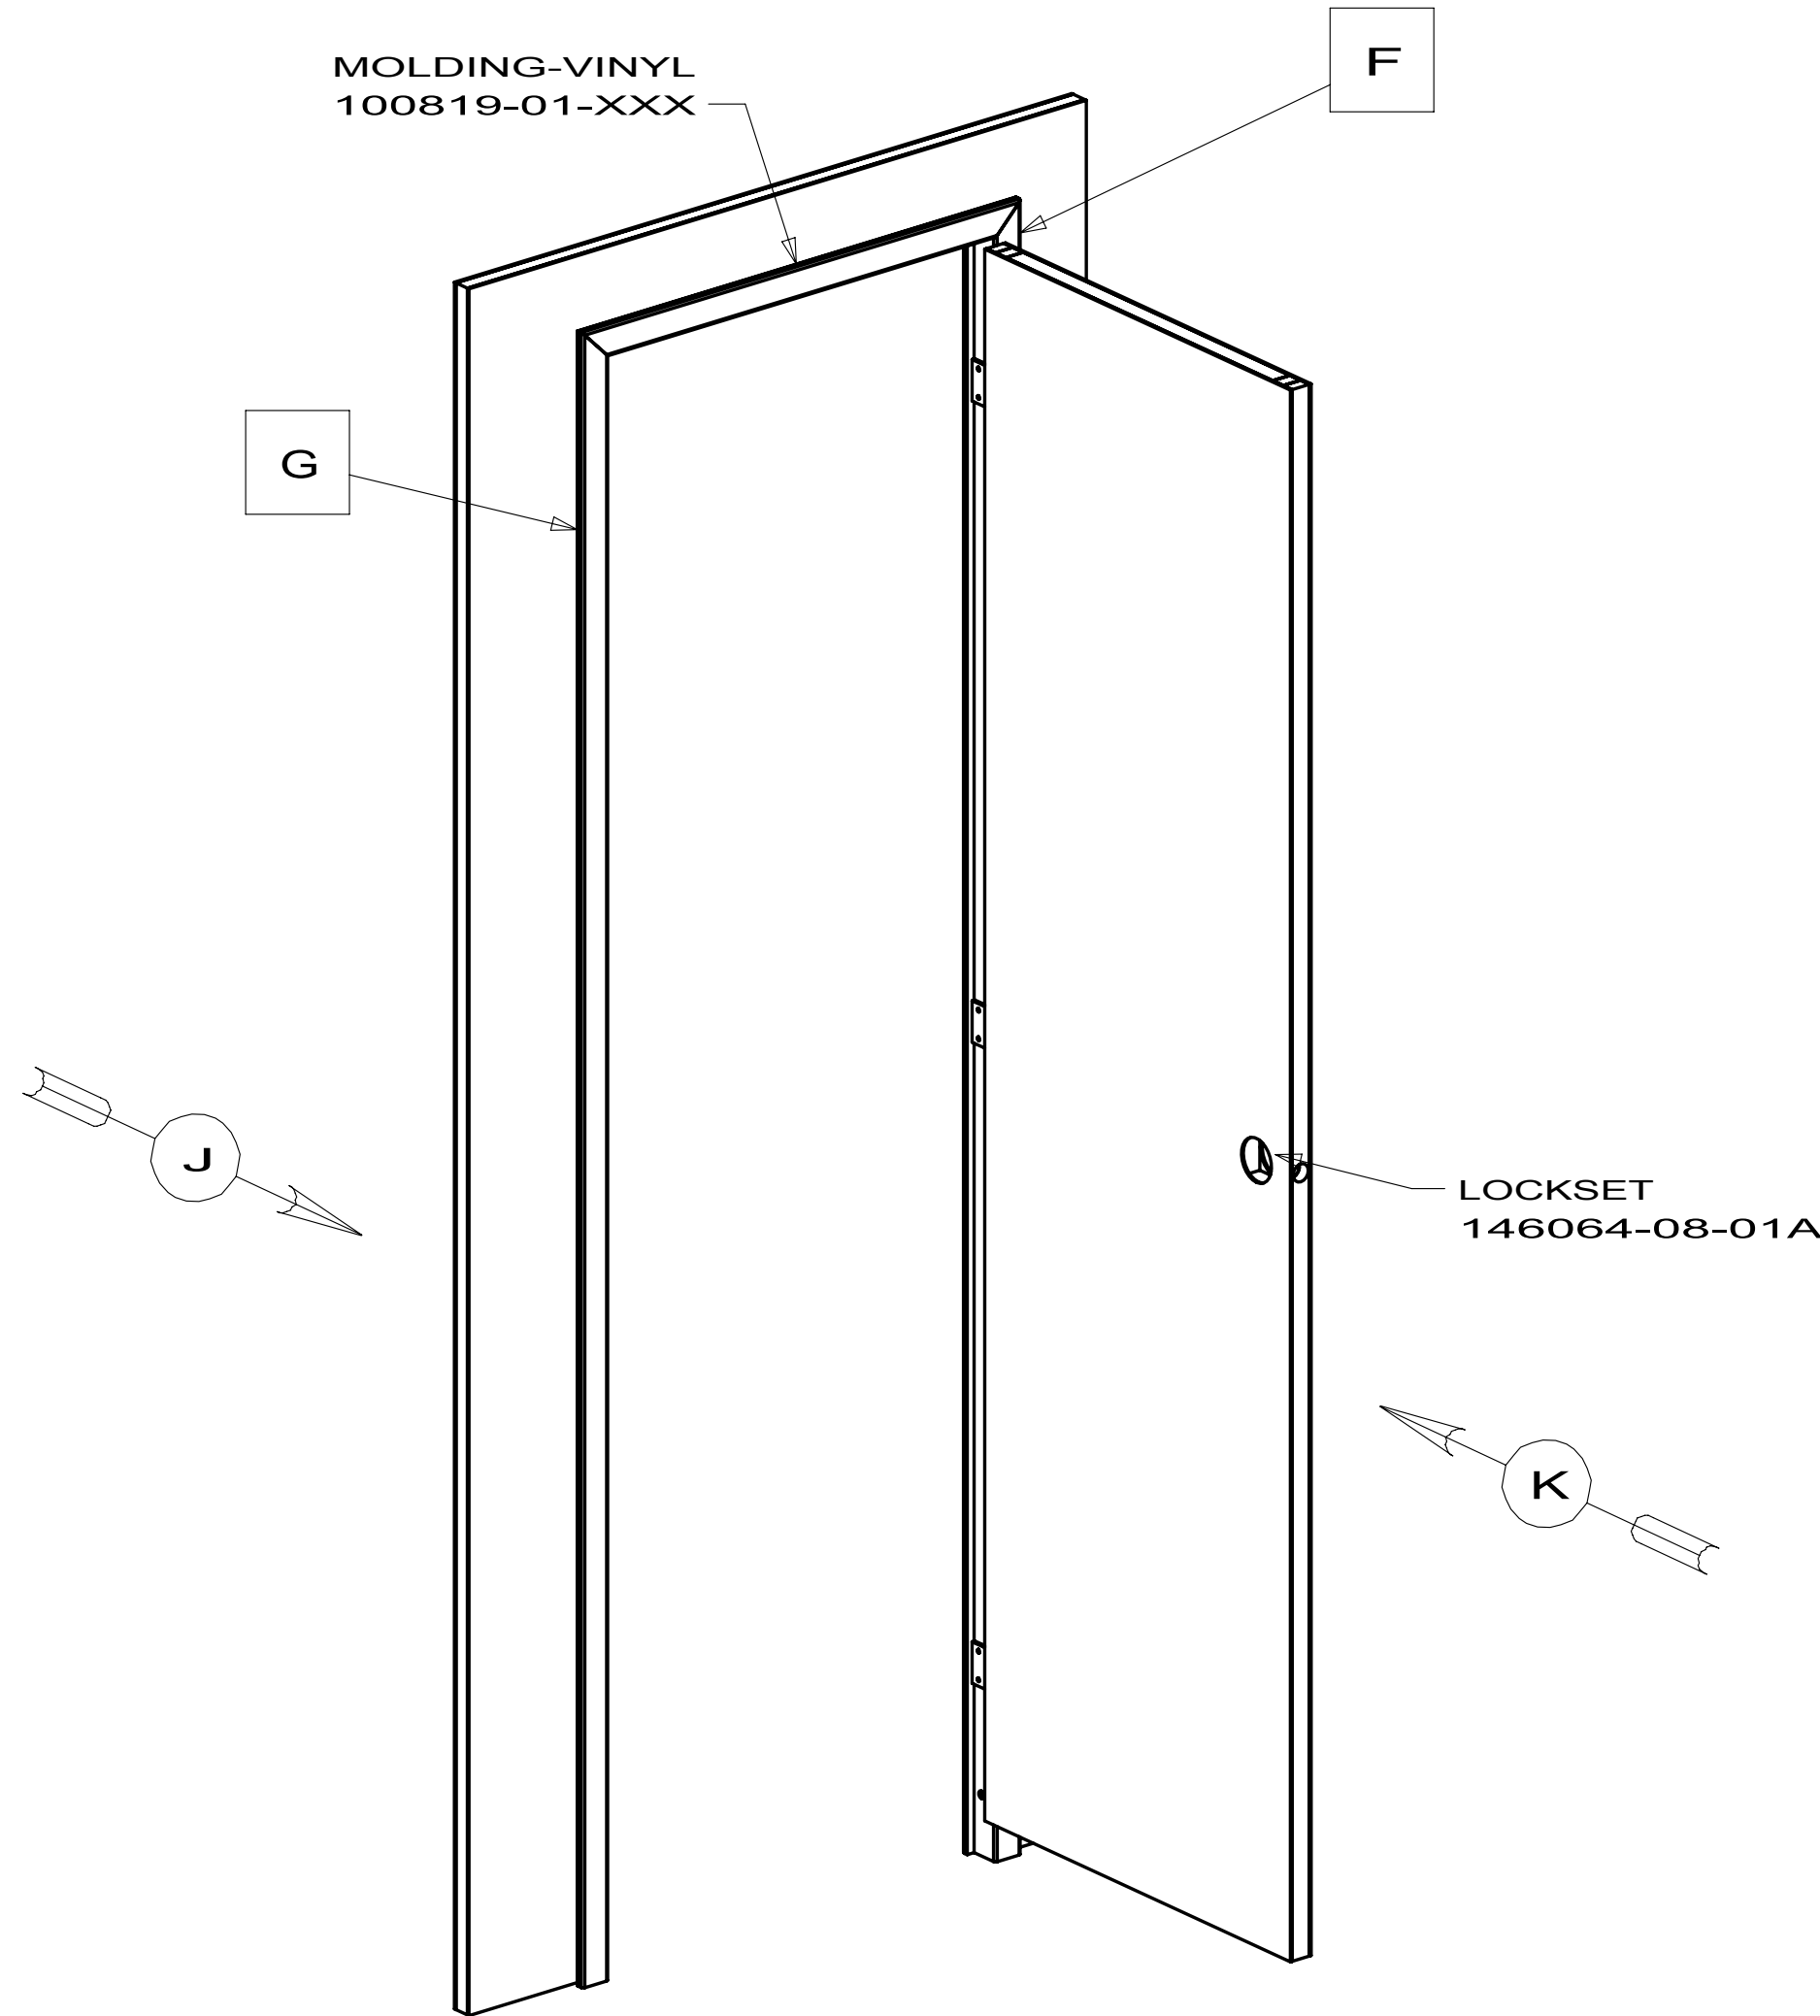


DETAIL H  
(VINYL TO VINYL)


DOOR ASM  
153095-04-XXX

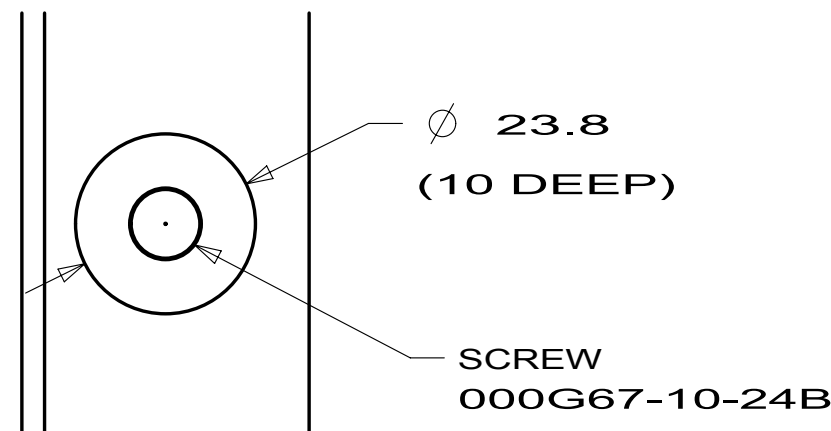


VIEW M

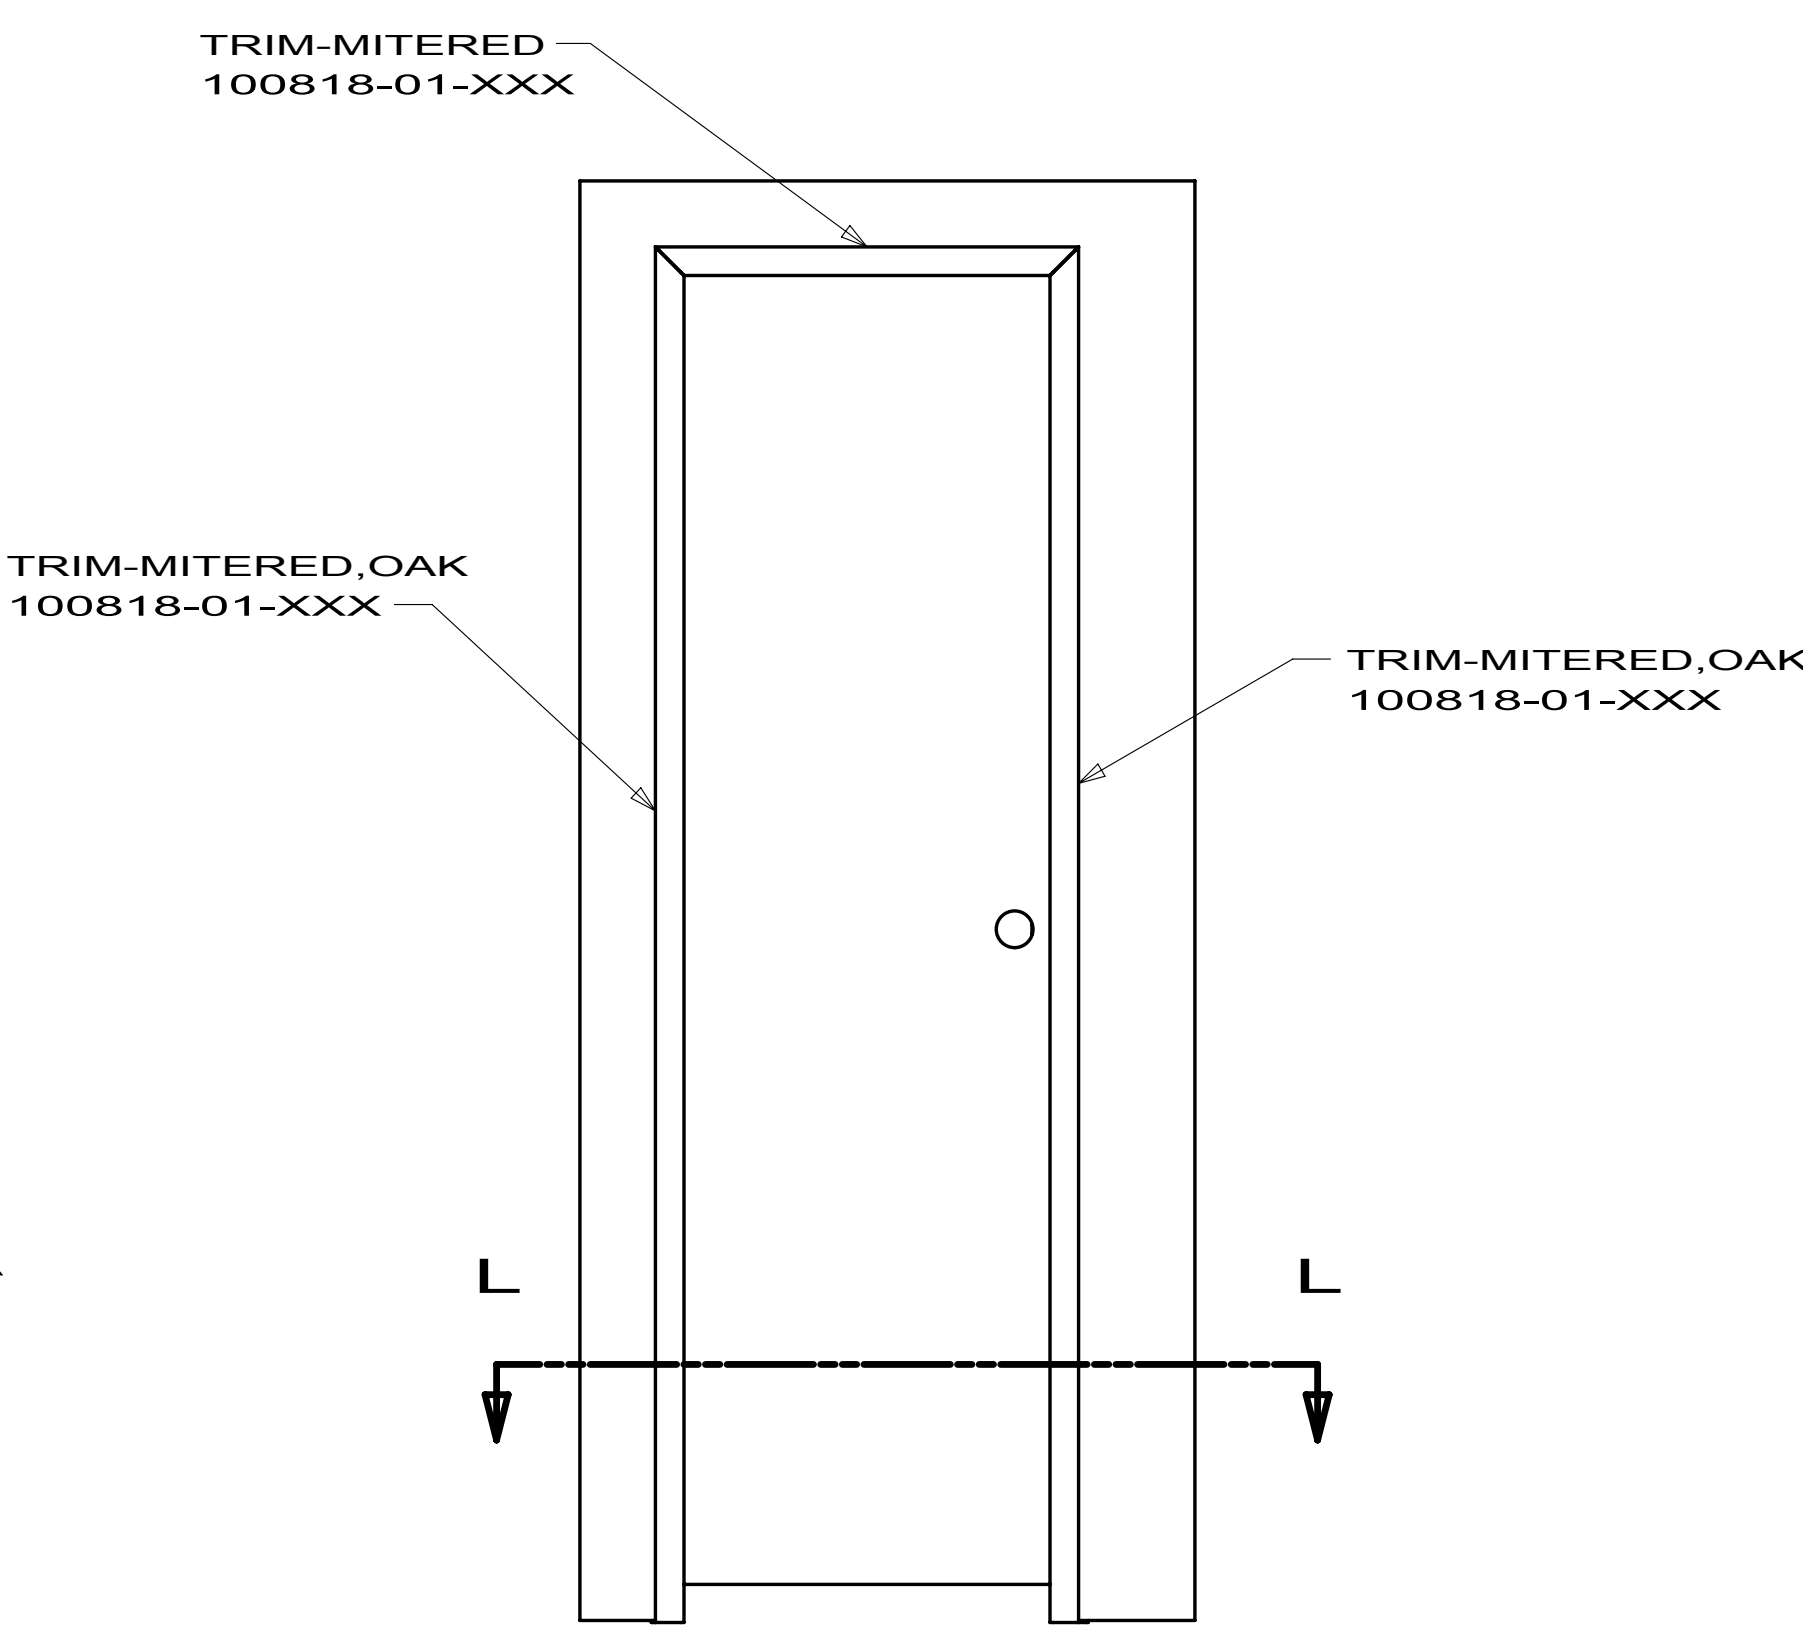

VIEW J

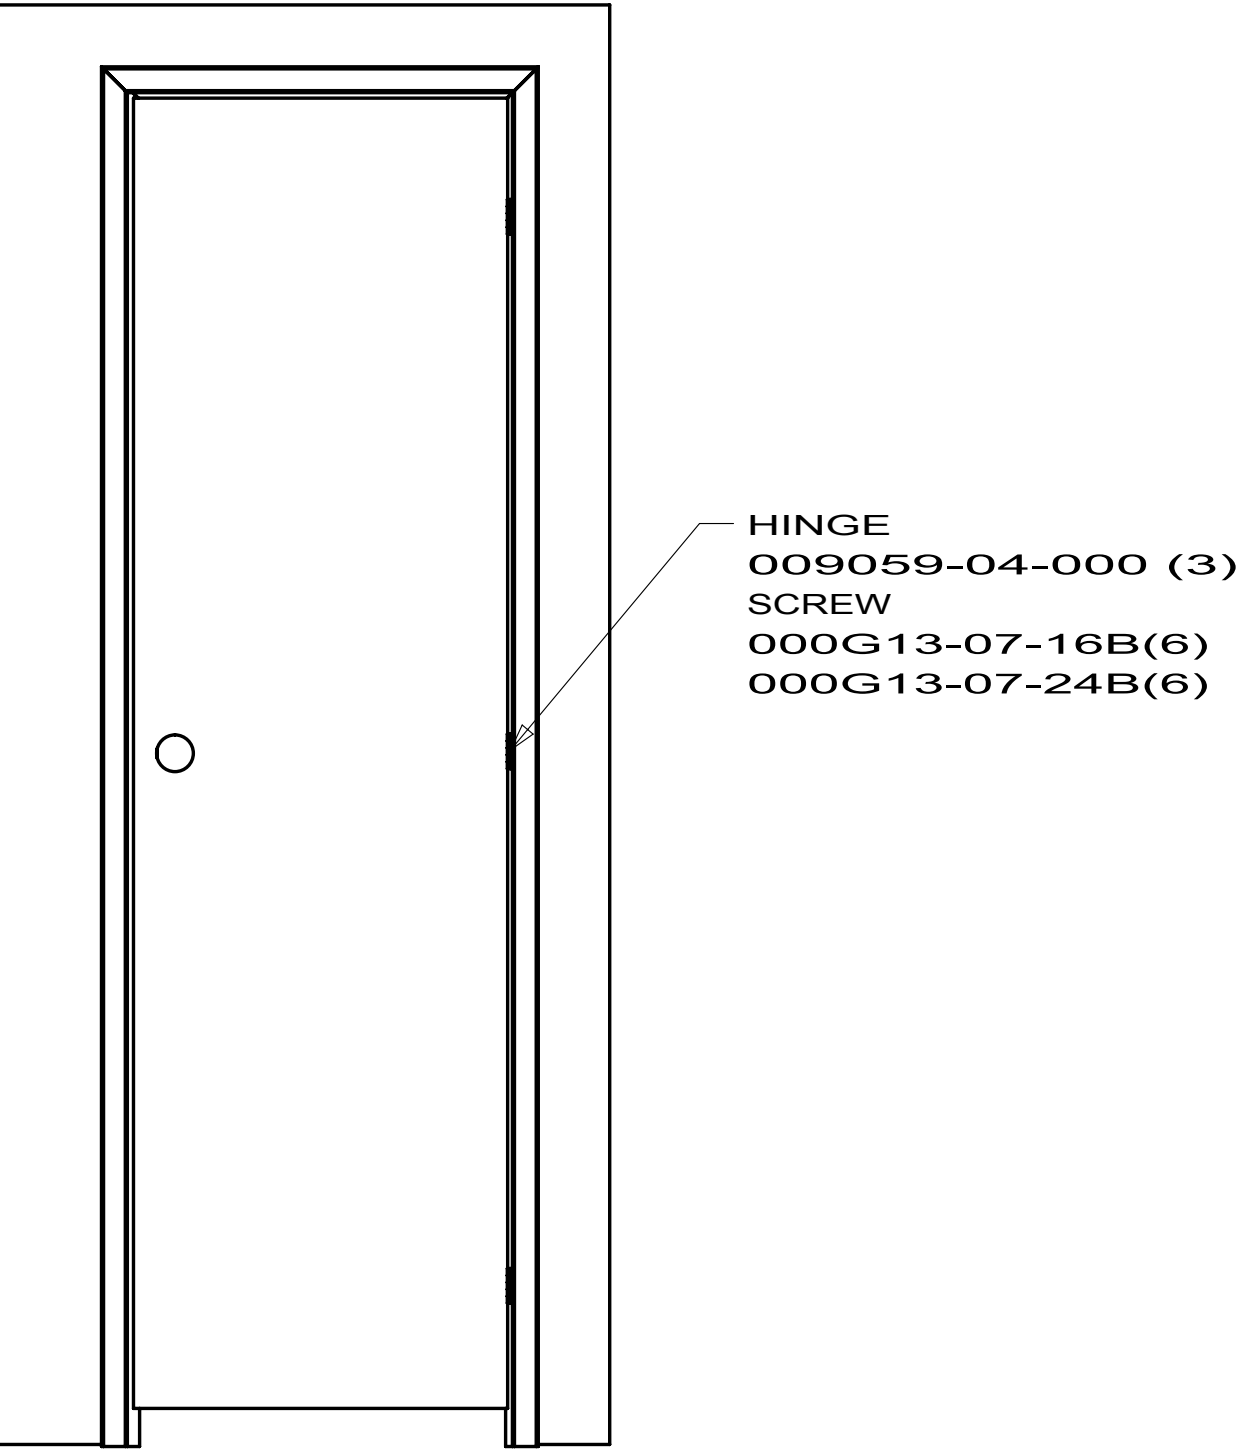

VIEW K

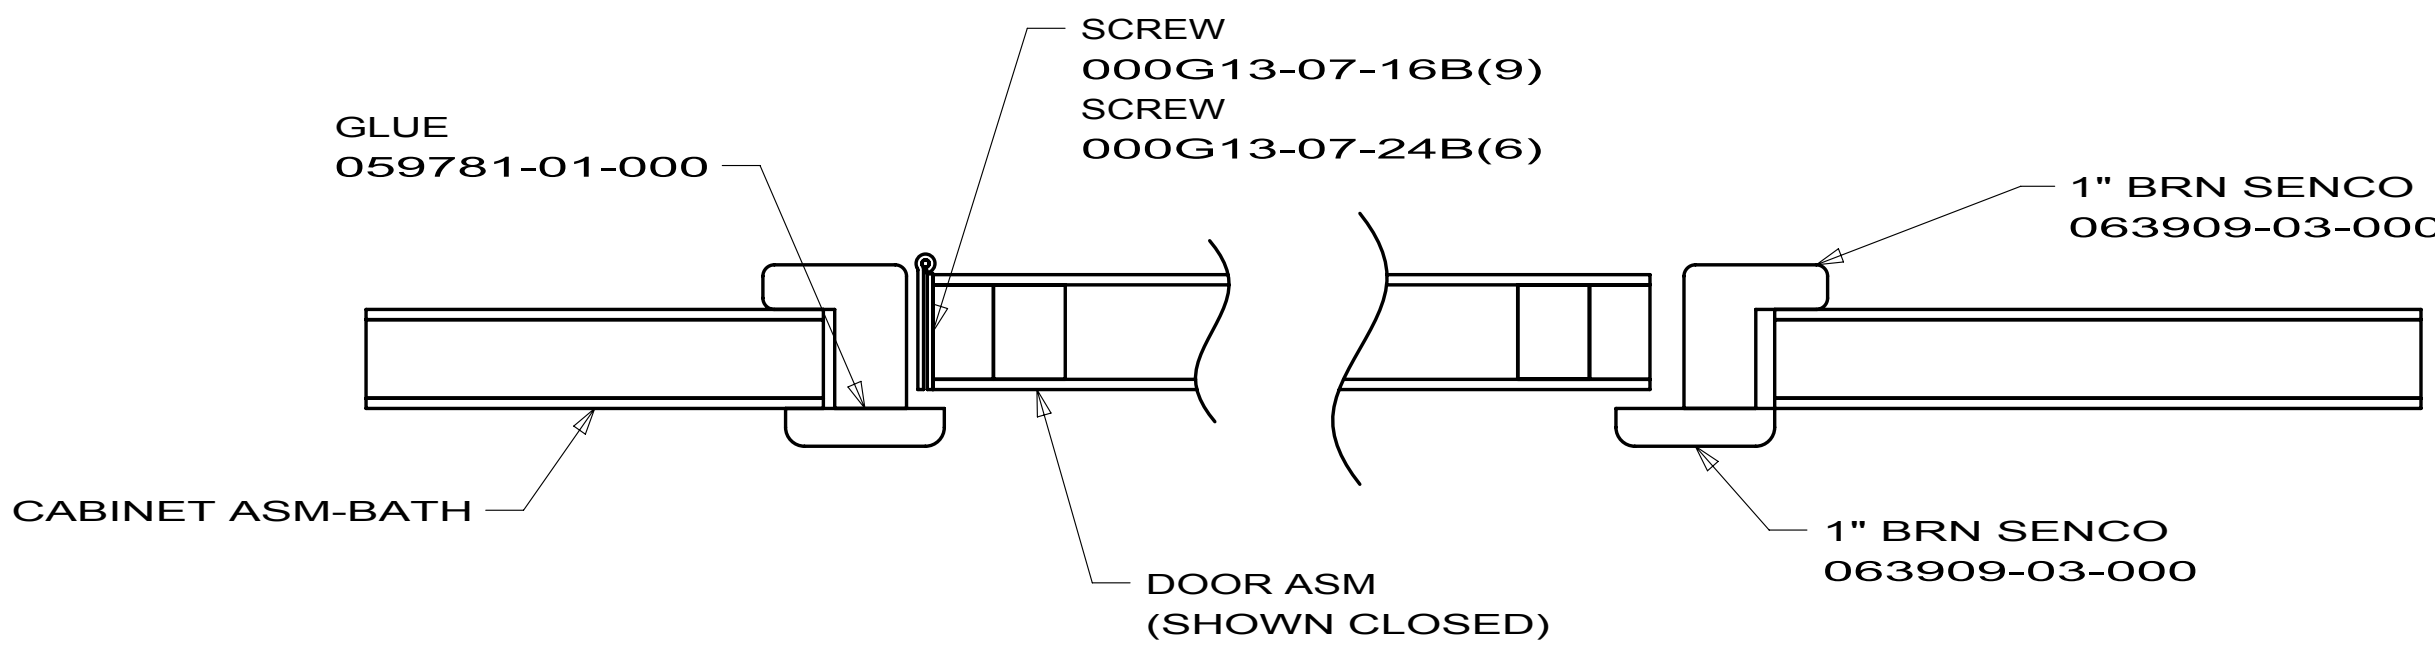

SECTION L-L

|                      |         |     |
|----------------------|---------|-----|
| FIRST USED           |         |     |
| 10 P39N              |         |     |
| DO NOT SCALE DRAWING |         |     |
| TITLE:               |         |     |
| DOOR COMPL-BATH      |         |     |
| SHEET 2              | PART NO | REV |
|                      | 176121  |     |

The diagram is a detailed floor plan of a mobile home interior, showing the layout of various furniture pieces and their specifications. The plan is oriented with the entrance at the top. Key areas include a living room with a sofa, a dining area with a table and chairs, a kitchen area with a counter and cabinets, a bedroom with a bed, and a bathroom. The plan is annotated with numerous callouts and labels, including part numbers, dimensions, and material specifications. A legend on the right side of the plan provides a key for the callout codes. The plan is also accompanied by a list of notes and a title block.

**Legend:**


- 65D WINDOW COVERING-STANDARD
- 48B BED-QUEEN, MEMORY FOAM
- 48A BED-QUEEN, INNERSPRING
- 45X BED - BUNKS
- 440 LOUNGE CHAIR WITH CABINET
- 434 RESTEASY SGL UL LH 60X75
- 430 RESTEASY SGL FAB LH 60X75
- 41N SOFA/BED ULTRALEATHER
- 23B BED-KING SIDEWALL (POWERED)
- 21L DINING TABLE/CHAIRS
- 14W DINETTE
- 10M SOFA/BED LH
- WIN WINNEBAGO ONLY
- ITA ITASCA ONLY

**Notes:**


- WINNEBAGO COLORS:
  - AP0 WROUGHT IRON W/HONEY CHERRY
  - AP1 WROUGHT IRON W/BELMONT MAPLE
  - AP2 WROUGHT IRON W/FOREST CHERRY
  - ADG WROUGHT IRON W/SIERRA MAPLE COFFEE GLAZE
  - AP3 ROUNABOUT W/HONEY CHERRY
  - AP4 ROUNABOUT W/BELMONT MAPLE
  - AP5 ROUNABOUT W/FOREST CHERRY
  - ADH ROUNABOUT W/SIERRA MAPLE COFFEE GLAZE
  - AP6 COURTYARD W/HONEY CHERRY
  - AP7 COURTYARD W/BELMONT MAPLE
  - AP8 COURTYARD W/FOREST CHERRY
  - ADI COURTYARD W/SIERRA MAPLE COFFEE GLAZE
- ITASCA COLORS:
  - AQ0 CLIFFSIDE W/HONEY CHERRY
  - AQ1 CLIFFSIDE W/BELMONT MAPLE
  - AQ2 CLIFFSIDE W/FOREST CHERRY
  - ADJ CLIFFSIDE W/SIERRA MAPLE COFFEE GLAZE
  - AQ3 CROSSROADS W/HONEY CHERRY
  - AQ4 CROSSROADS W/BELMONT MAPLE
  - AQ5 CROSSROADS W/FOREST CHERRY
  - ADK CROSSROADS W/SIERRA MAPLE COFFEE GLAZE
  - AQ6 CINDERBLOCK W/HONEY CHERRY
  - AQ7 CINDERBLOCK W/BELMONT MAPLE
  - AQ8 CINDERBLOCK W/FOREST CHERRY
  - ADL CINDERBLOCK W/SIERRA MAPLE COFFEE GLAZE

**Specifications:**

- 65D VALANCE-BRADEN 65X7  
168065-56-XXX (AP0,AP1,AP2,ADG)  
168065-57-XXX (AP3,AP4,AP5,ADH)  
168065-58-XXX (AP6,AP7,AP8,ADI)  
BLIND-PLEATED,63X18  
157506-57-XXX  
BRACKET-MOUNTING, EZ LIFT  
097565-01-000
- 65D VALANCE-BRADEN 63X27.5  
168065-67-XXX (AP0,AP1,AP2,ADG,AP6,AP7,AP8,ADI)  
168065-68-XXX (AP3,AP4,AP5,ADH)  
BRACE-ANGLE W/HOLE  
154316-01-01A(4)  
BLIND-PLEATED,60X30"  
157506-83-XXX  
BRACKET-MOUNTING, EZ LIFT  
097565-01-000
- 65D VALANCE-BRADEN 15.5X7"  
168065-10-XXX (AP0,AP1,AP2,ADG,AP6,AP7,AP8,ADI)  
168065-78-XXX (AP3,AP4,AP5,ADH)  
BLIND-PLEATED,13.5X37"  
157506-71-XXX  
BRACKET-MOUNTING, EZ LIFT  
097565-01-000  
BRACE-VALANCE  
105648-01-02A
- 41N SOFA-945-60",FLT,844-W ARMS  
173433-04-XXX  
FRAME-10" LEG  
127335-12-000  
FRAME-BASE 27.25X60  
151290-65-000  
SEAT ASM-SOFA,844 60"  
158300-22-XXX  
FRAME-SEAT 26.5X60  
151290-66-000  
COVER-SEAT SOFA 60"  
158300-A2-XXX  
ARM ASM 844 RT  
158332-71-XXX  
COVER-ARM 844 RT  
158332-C5-XXX  
ARM ASM 844 LT  
158332-72-XXX  
COVER-ARM 844 LT  
158332-C6-XXX  
COUCH-FRONT  
169794-30-XXX  
BACK ASM-SOFA  
172872-01-XXX  
BACK-16.5X60"  
136534-18-000  
COVER-BACK SOFA 60"  
172872-A1-XXX  
SCREW  
106477-04-000(16)  
BRACKET-HOLD DOWN,COUCH  
152034-01-02B(2)  
BRACE-COUCH  
156732-01-02A(2)  
PILLOW-18" FRINGE  
149993-03-XXX (AP0,AP1,AP2,ADG,AP6,AP7,AP8,ADI)  
149993-01-XXX (AP3,AP4,AP5,ADH)  
BRACKET-ZEE (ARM TO SOFA)  
101926-01-02A(4)  
U-CHANNEL  
153573-03-02B(2)
- 440 CHAIR-EURO, EC70 W/OTTO  
173405-01-XXX  
COVER-CHAIR  
173405-A1-XXX  
COVER-OTTOMAN  
173405-A2-XXX
- 48A 48B PILLOW SHAM-W/SGL.FLNG,QUEEN  
155275-15-XXX (2)  
PILLOW SHAM-W/SGL.FLNG.KING  
23B 155275-12-XXX (2)
- 48A 48B BEDSP-FITTED W/INSERT 60X80 48A  
163088-11-XXX (AP0,AP1,AP2,ADG,AP6,AP7,AP8,ADI)  
163088-12-XXX (AP3,AP4,AP5,ADH)  
BEDSP-FITTED W/INSERT 60X80 48B  
163088-15-XXX (AP0,AP1,AP2,ADG,AP6,AP7,AP8,ADI)  
163088-16-XXX (AP3,AP4,AP5,ADH)  
BEDSP-FITTED W/INSERT 72X80 23B  
163088-09-XXX (AP0,AP1,AP2,ADG,AP6,AP7,AP8,ADI)  
163088-10-XXX (AP3,AP4,AP5,ADH)

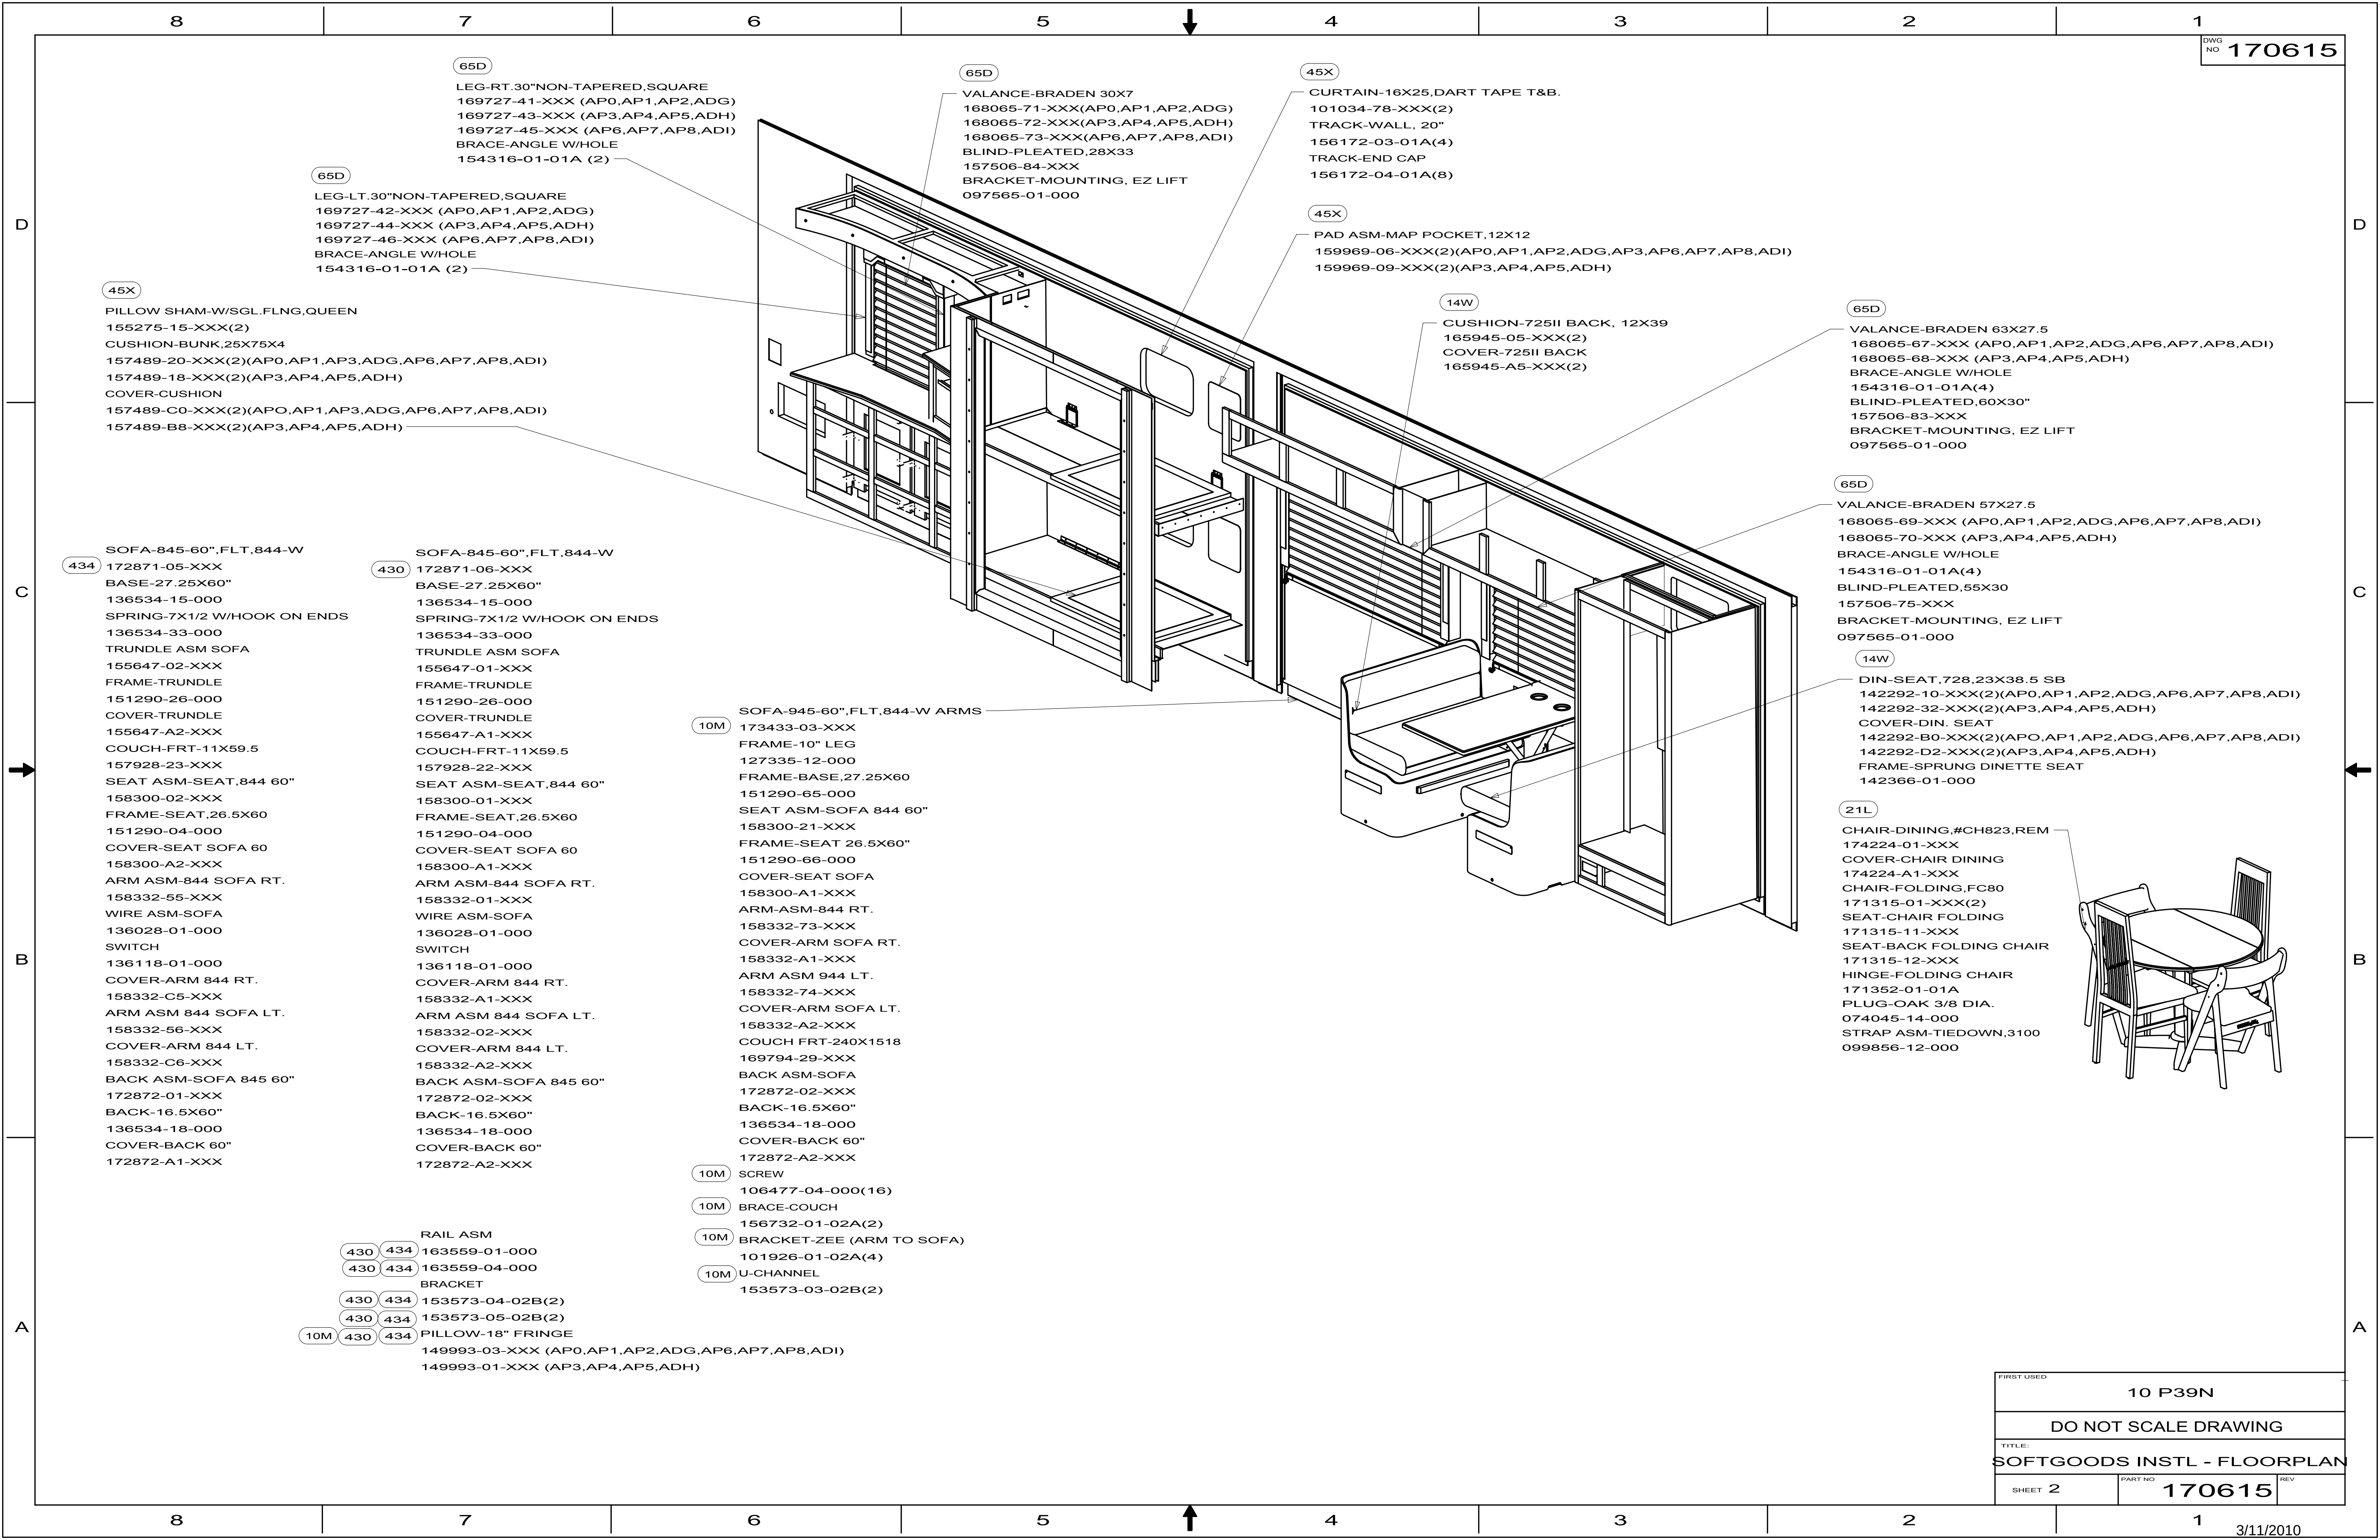

|                      |         |        |                             |
|----------------------|---------|--------|-----------------------------|
| FIRST USED           |         |        | 10 P39N                     |
| DO NOT SCALE DRAWING |         |        |                             |
| TITLE:               |         |        | SOFTGOODS INSTL - FLOORPLAN |
| SHEET 2              | PART NO | 170615 | REV                         |

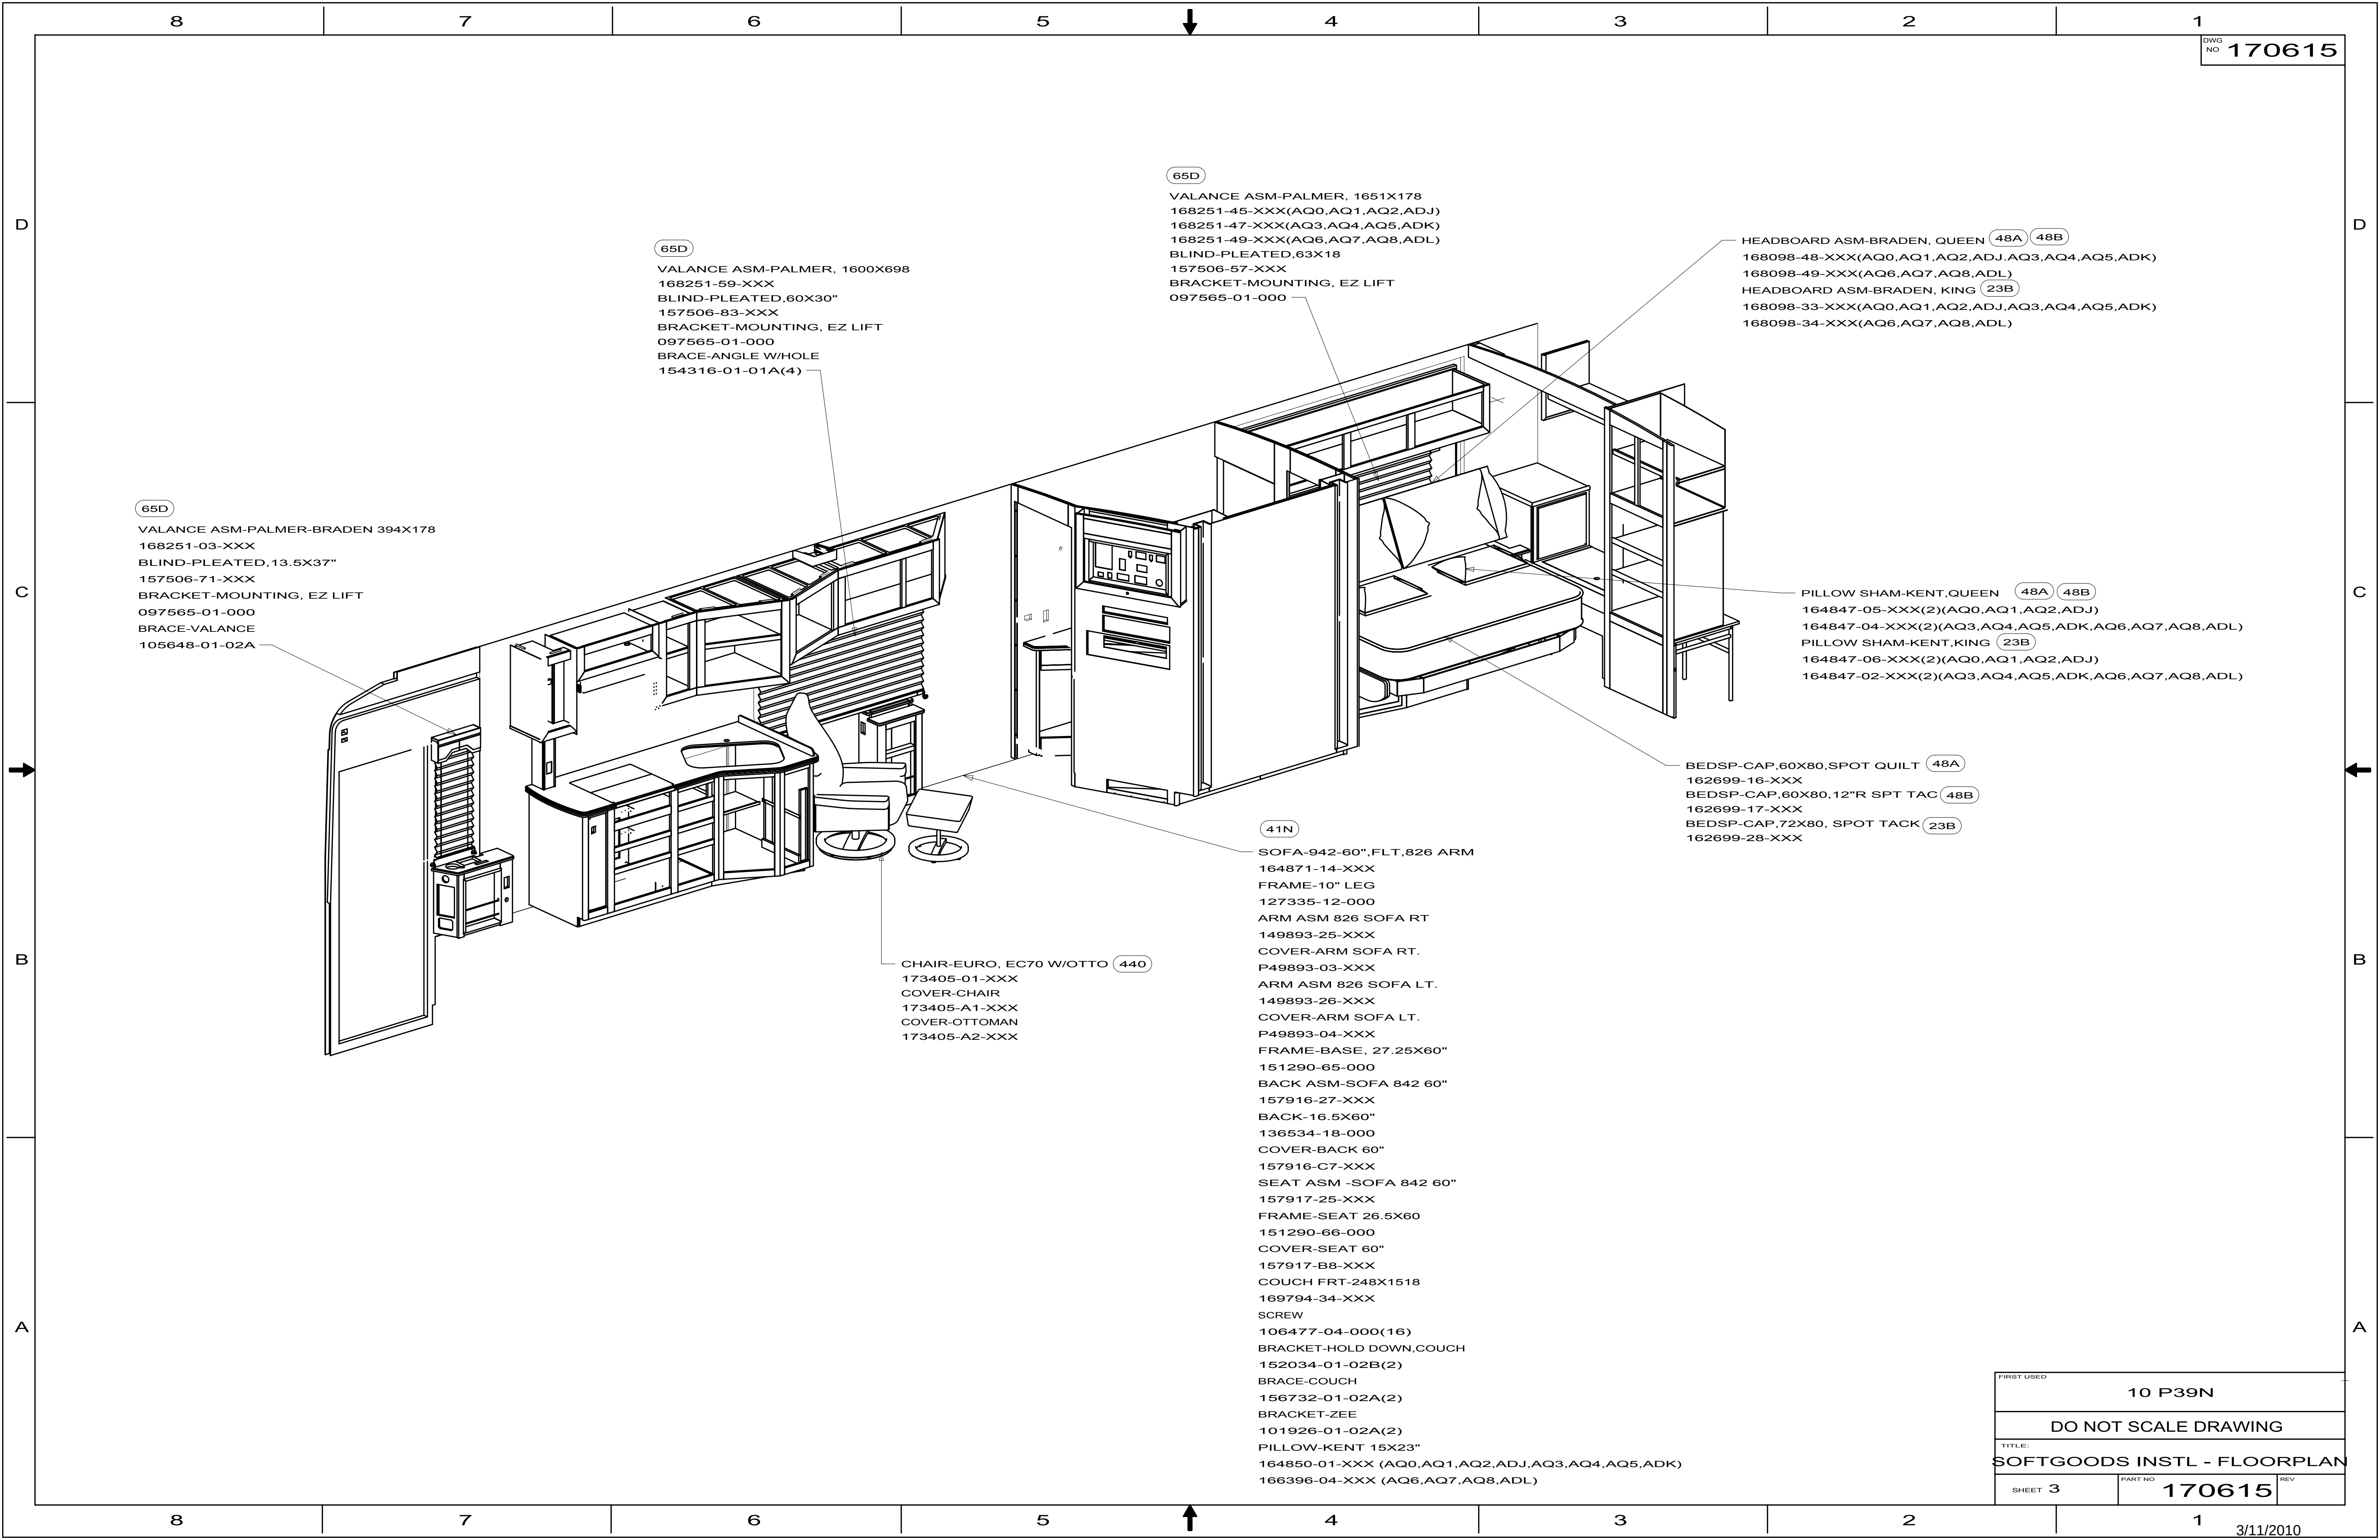

65D  
VALANCE ASM-PALMER-BRADEN 394X178  
168251-03-XXX  
BLIND-PLEATED,13.5X37"  
157506-71-XXX  
BRACKET-MOUNTING, EZ LIFT  
097565-01-000  
BRACE-VALANCE  
105648-01-02A

65D  
VALANCE ASM-PALMER, 1600X698  
168251-59-XXX  
BLIND-PLEATED,60X30"  
157506-83-XXX  
BRACKET-MOUNTING, EZ LIFT  
097565-01-000  
BRACE-ANGLE W/HOLE  
154316-01-01A(4)

65D  
VALANCE ASM-PALMER, 1651X178  
168251-45-XXX(AQ0,AQ1,AQ2,ADJ)  
168251-47-XXX(AQ3,AQ4,AQ5,ADK)  
168251-49-XXX(AQ6,AQ7,AQ8,ADL)  
BLIND-PLEATED,63X18  
157506-57-XXX  
BRACKET-MOUNTING, EZ LIFT  
097565-01-000

HEADBOARD ASM-BRADEN, QUEEN 48A 48B  
168098-48-XXX(AQ0,AQ1,AQ2,ADJ,AQ3,AQ4,AQ5,ADK)  
168098-49-XXX(AQ6,AQ7,AQ8,ADL)  
HEADBOARD ASM-BRADEN, KING 23B  
168098-33-XXX(AQ0,AQ1,AQ2,ADJ,AQ3,AQ4,AQ5,ADK)  
168098-34-XXX(AQ6,AQ7,AQ8,ADL)


PILLOW SHAM-KENT,QUEEN 48A 48B  
164847-05-XXX(2)(AQ0,AQ1,AQ2,ADJ)  
164847-04-XXX(2)(AQ3,AQ4,AQ5,ADK,AQ6,AQ7,AQ8,ADL)  
PILLOW SHAM-KENT,KING 23B  
164847-06-XXX(2)(AQ0,AQ1,AQ2,ADJ)  
164847-02-XXX(2)(AQ3,AQ4,AQ5,ADK,AQ6,AQ7,AQ8,ADL)

BEDSP-CAP,60X80,SPOT QUILT 48A  
162699-16-XXX  
BEDSP-CAP,60X80,12"R SPT TAC 48B  
162699-17-XXX  
BEDSP-CAP,72X80, SPOT TACK 23B  
162699-28-XXX

41N  
SOFA-942-60",FLT,826 ARM  
164871-14-XXX  
FRAME-10" LEG  
127335-12-000  
ARM ASM 826 SOFA RT  
149893-25-XXX  
COVER-ARM SOFA RT.  
P49893-03-XXX  
ARM ASM 826 SOFA LT.  
149893-26-XXX  
COVER-ARM SOFA LT.  
P49893-04-XXX  
FRAME-BASE, 27.25X60"  
151290-65-000  
BACK ASM-SOFA 842 60"  
157916-27-XXX  
BACK-16.5X60"  
136534-18-000  
COVER-BACK 60"  
157916-C7-XXX  
SEAT ASM -SOFA 842 60"  
157917-25-XXX  
FRAME-SEAT 26.5X60  
151290-66-000  
COVER-SEAT 60"  
157917-B8-XXX  
COUCH FRT-248X1518  
169794-34-XXX  
SCREW  
106477-04-000(16)  
BRACKET-HOLD DOWN,COUCH  
152034-01-02B(2)  
BRACE-COUCH  
156732-01-02A(2)  
BRACKET-ZEE  
101926-01-02A(2)  
PILLOW-KENT 15X23"  
164850-01-XXX (AQ0,AQ1,AQ2,ADJ,AQ3,AQ4,AQ5,ADK)  
166396-04-XXX (AQ6,AQ7,AQ8,ADL)

CHAIR-EURO, EC70 W/OTTO 440  
173405-01-XXX  
COVER-CHAIR  
173405-A1-XXX  
COVER-OTTOMAN  
173405-A2-XXX

|                             |  |         |         |        |  |
|-----------------------------|--|---------|---------|--------|--|
| FIRST USED                  |  |         | 10 P39N |        |  |
| DO NOT SCALE DRAWING        |  |         |         |        |  |
| TITLE:                      |  |         |         |        |  |
| SOFTGOODS INSTL - FLOORPLAN |  |         |         |        |  |
| SHEET 3                     |  | PART NO |         | 170615 |  |
|                             |  |         |         | REV    |  |

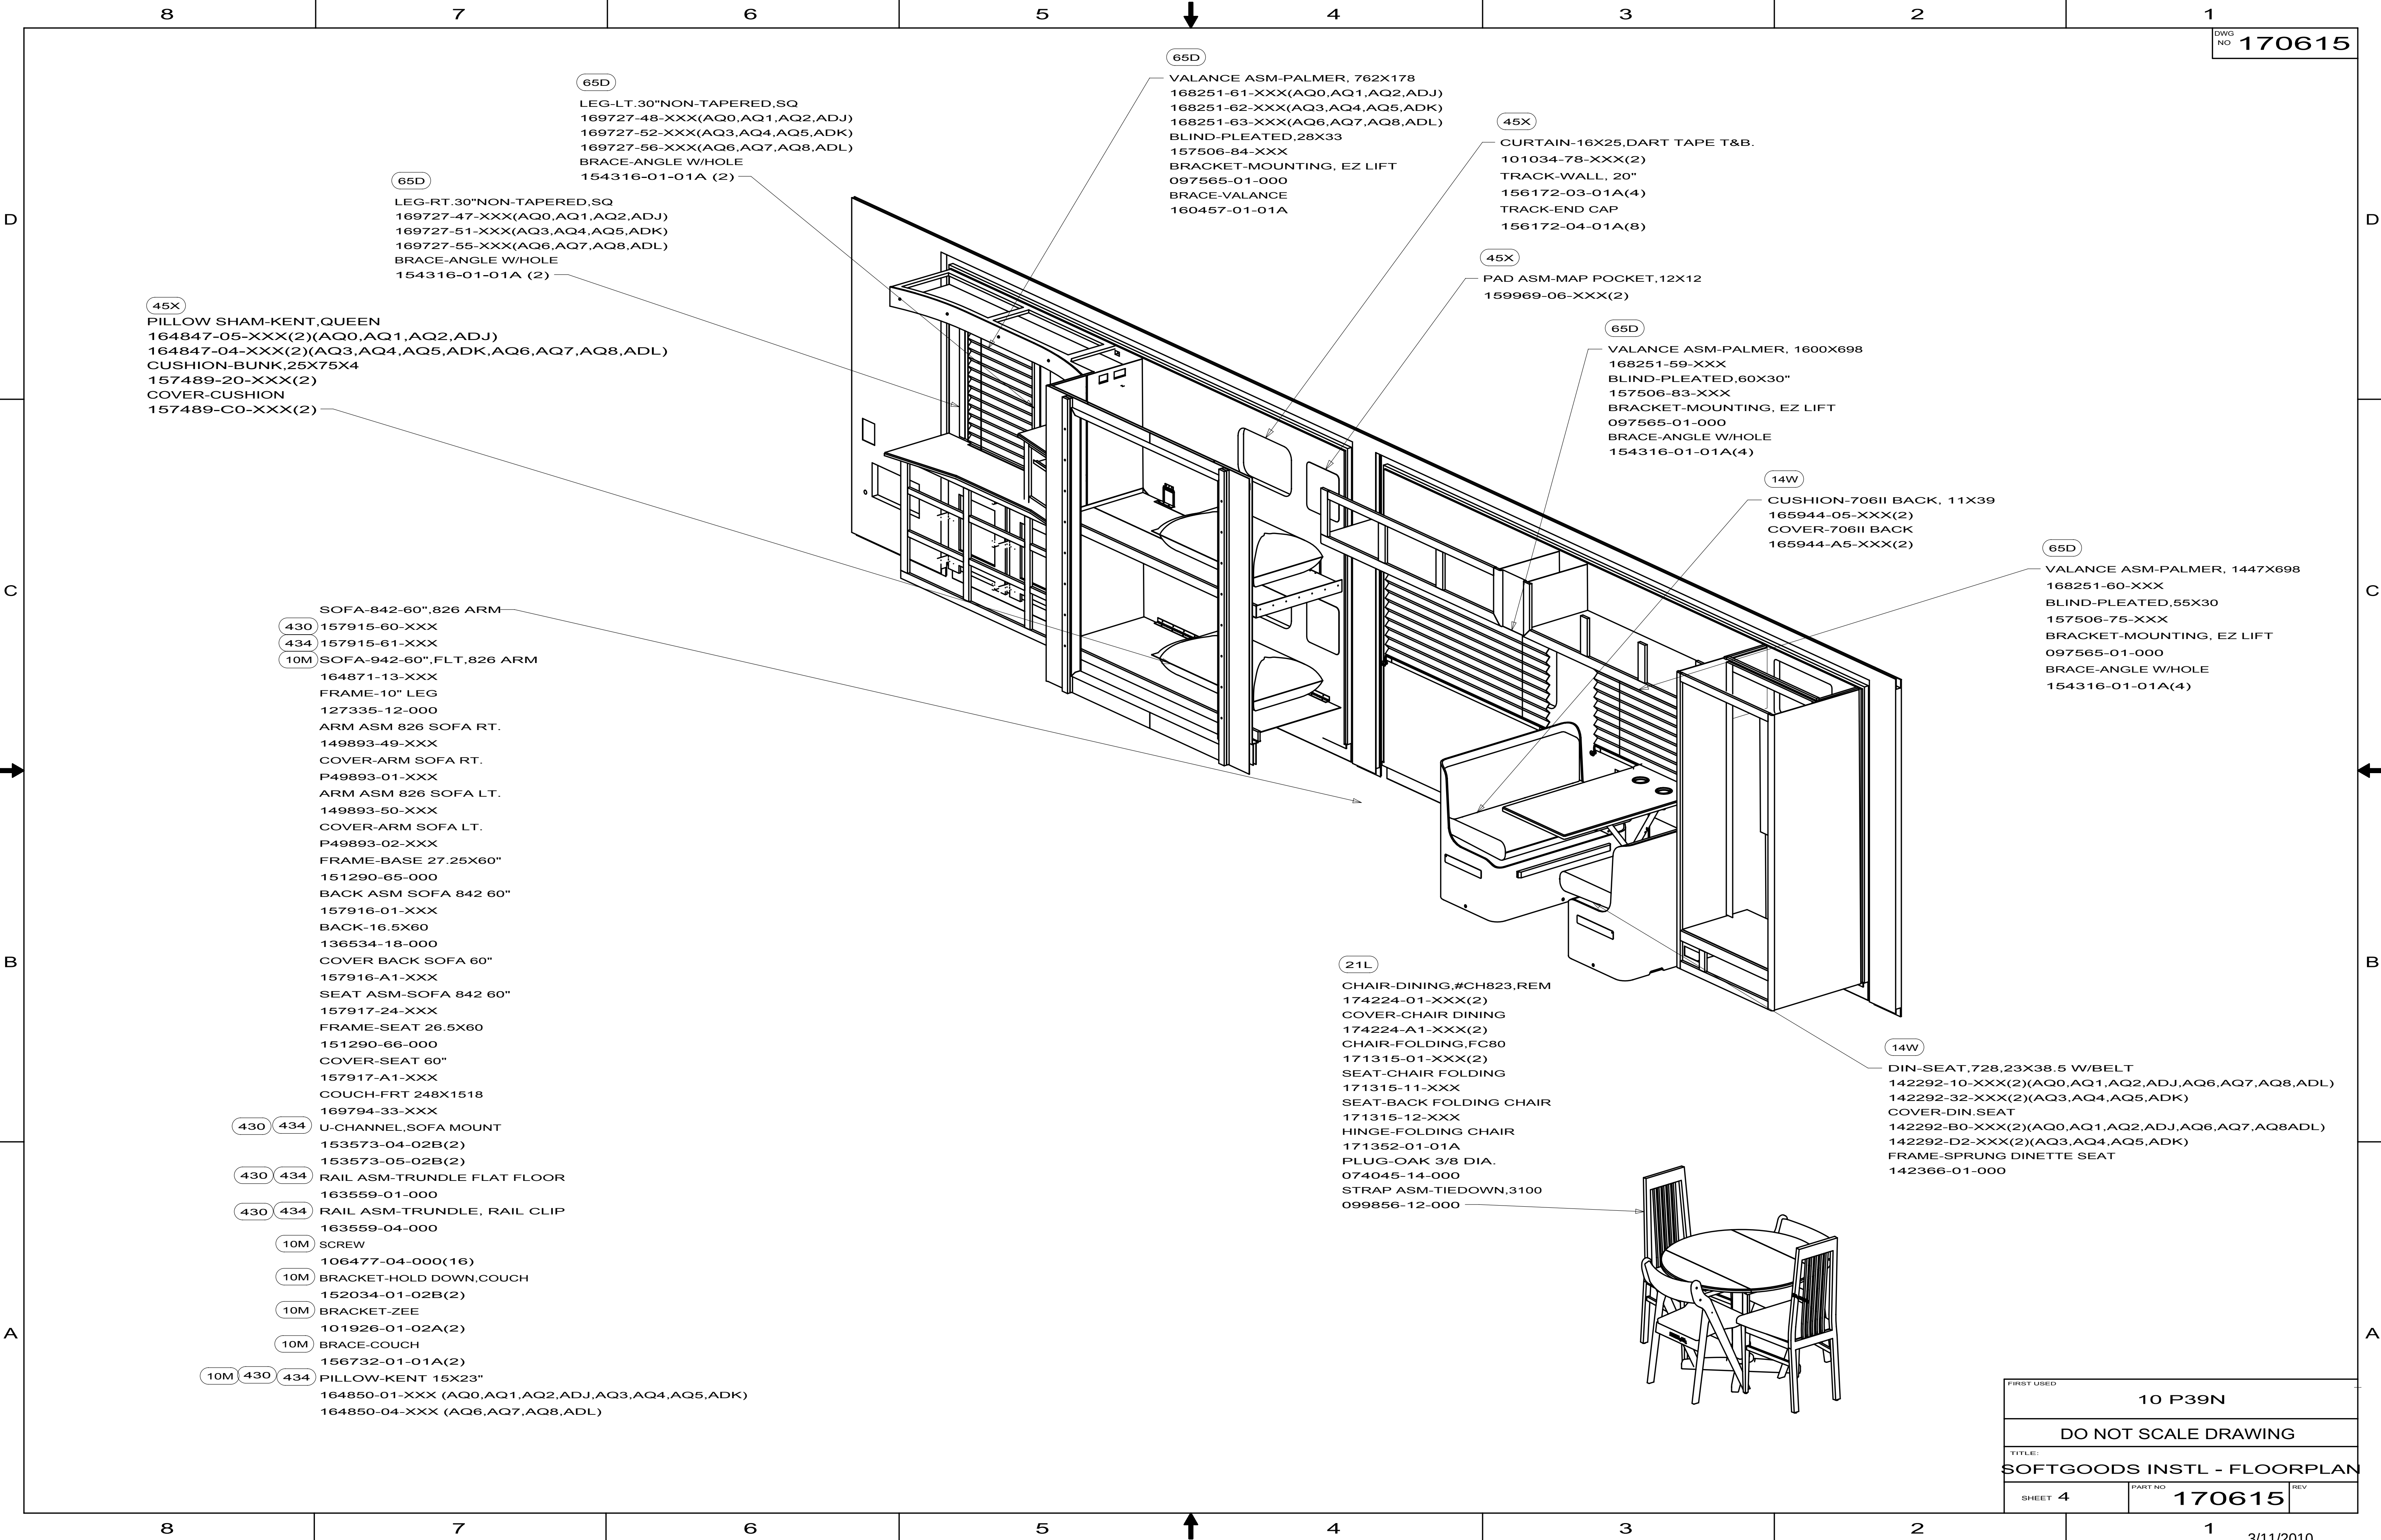


|                      |         |        |                             |
|----------------------|---------|--------|-----------------------------|
| FIRST USED           |         |        | 10 P39N                     |
| DO NOT SCALE DRAWING |         |        |                             |
| TITLE:               |         |        | SOFTGOODS INSTL - FLOORPLAN |
| SHEET 4              | PART NO | 170615 | REV                         |

| 8         |                  | 7          |            | 6                |            | 5          |                  | ↓                | 4             |               | 3         |              | 2 |  |
|-----------|------------------|------------|------------|------------------|------------|------------|------------------|------------------|---------------|---------------|-----------|--------------|---|--|
| DWG NO    | BACK             | FRAME-BACK | COVER BACK | SEAT             | FRAME SEAT | COVER SEAT | KICKBOARD        | TRUNDLE          | FRAME TRUNDLE | COVER TRUNDLE | ARM RT    | COVER ARM RT |   |  |
| 157915-51 | 157916-27        | 136534-18  | 157916-C7  | 157917-18        | 151290-04  | 157917-B8  | 157928-02        | 155647-17        | 151290-46     | 155647-B7     | 157922-39 | 157922-C3    |   |  |
| 157915-56 | 157916-28<br>(2) | 136534-25  | 157916-C8  | 157917-11<br>(2) | 151290-02  | 157917-B1  | 157928-17<br>(2) | 155647-08<br>(2) | 151290-27     | 155647-A8     | 170843-01 | 170843-A1    |   |  |
| 157915-57 | 157916-03<br>(2) | 136534-25  | 157916-A3  | 157917-03<br>(2) | 151290-02  | 157917-A3  | 157928-52<br>(2) | 155647-07<br>(2) | 151290-27     | 155647-A7     | 170843-03 | 170843-A3    |   |  |
| 157915-58 | 157916-01        | 136534-18  | 157916-A1  | 157917-01        | 151290-04  | 157917-A1  | 157928-54        | 155647-01        | 151290-26     | 155647-A1     | 170843-05 | 170843-A3    |   |  |
| 157915-59 | 157916-27        | 136534-18  | 157916-C7  | 157917-18        | 151290-04  | 157917-B8  | 157928-53        | 155647-03        | 151290-26     | 155647-A3     | 170843-25 | 170843-A1    |   |  |
| 157915-60 | 157916-01        | 136534-18  | 157916-A1  | 157917-01        | 151290-04  | 157917-A1  | 157928-54        | 155647-01        | 151290-26     | 155647-A1     | 149893-01 | P49893-01    |   |  |
| 157915-61 | 157916-27        | 136534-18  | 157916-C7  | 157917-18        | 151290-04  | 157917-B8  | 157928-53        | 155647-03        | 151290-26     | 155647-A3     | 149893-03 | P49893-03    |   |  |
| 157915-62 | 157916-03<br>(2) | 136534-25  | 157916-A3  | 157917-03<br>(2) | 151290-02  | 157917-A3  | 157928-52<br>(2) | 155647-07<br>(2) | 151290-27     | 155647-A7     | 149893-05 | P49893-01    |   |  |
| 157915-63 | 157916-28<br>(2) | 136534-25  | 157916-C8  | 157917-11<br>(2) | 151290-02  | 157917-B1  | 157928-17<br>(2) | 155647-08<br>(2) | 151290-27     | 155647-A8     | 149893-07 | P49893-03    |   |  |

|         |      |                 |      |  |                  |      |           |
|---------|------|-----------------|------|--|------------------|------|-----------|
| RELEASE |      | REV<br>A        | DATE |  | DWG<br>NO 157915 |      |           |
| REV     | ZONE | REVISION RECORD |      |  |                  | DATE | DFTR-ORIG |



| DWG NO    | ARM RT<br>WIRE ASM | ARM RT<br>SWITCH | ARM LT    | COVER<br>ARM LT | LT WIRE<br>ASM | ARM LT<br>SWITCH | BASE                   | SIGHT<br>SHIELD        |              |  |
|-----------|--------------------|------------------|-----------|-----------------|----------------|------------------|------------------------|------------------------|--------------|--|
| 157915-51 | 136028-01          | 136118-01        | 157922-40 | 157922-C4       | -----          | -----            | 136534-13              | -----                  | 730C         |  |
| 157915-56 | 136028-01          | 136118-01        | 170843-02 | 170843-A2       | -----          | -----            | 151290-14<br>151290-15 | 139716-13<br>139716-14 | IP40L, IP40T |  |
| 157915-57 | 136028-01          | 136118-01        | 170843-04 | 170843-A4       | -----          | -----            | 151290-14<br>151290-15 | 139716-15<br>139716-16 | IP40L, IP40T |  |
| 157915-58 | 139583-01          | 136118-01        | 170843-06 | 170843-A4       | 139583-02      | 136118-01        | 136534-15              | -----                  | IP40L        |  |
| 157915-59 | 136028-01          | 136118-01        | 170843-26 | 170843-A2       | 139583-02      | 136118-01        | 136534-15              | -----                  | IP40L        |  |
| 157915-60 | 136028-01          | 136118-01        | 149893-02 | P49893-02       | -----          | -----            | 136534-15              | -----                  | IP40T, IP39N |  |
| 157915-61 | 136028-01          | 136118-01        | 149893-04 | P49893-04       | -----          | -----            | 136534-15              | -----                  | IP40T, IP39N |  |
| 157915-62 | 139583-01          | 136118-01        | 149893-06 | P49893-02       | 139583-02      | 136118-01        | 151290-14<br>151290-15 | 139716-15<br>139716-16 | IP40T        |  |
| 157915-63 | 139583-01          | 136118-01        | 149893-08 | P49893-04       | 139583-02      | 136118-01        | 151290-14<br>151290-15 | 139716-13<br>139716-14 | IP40T        |  |

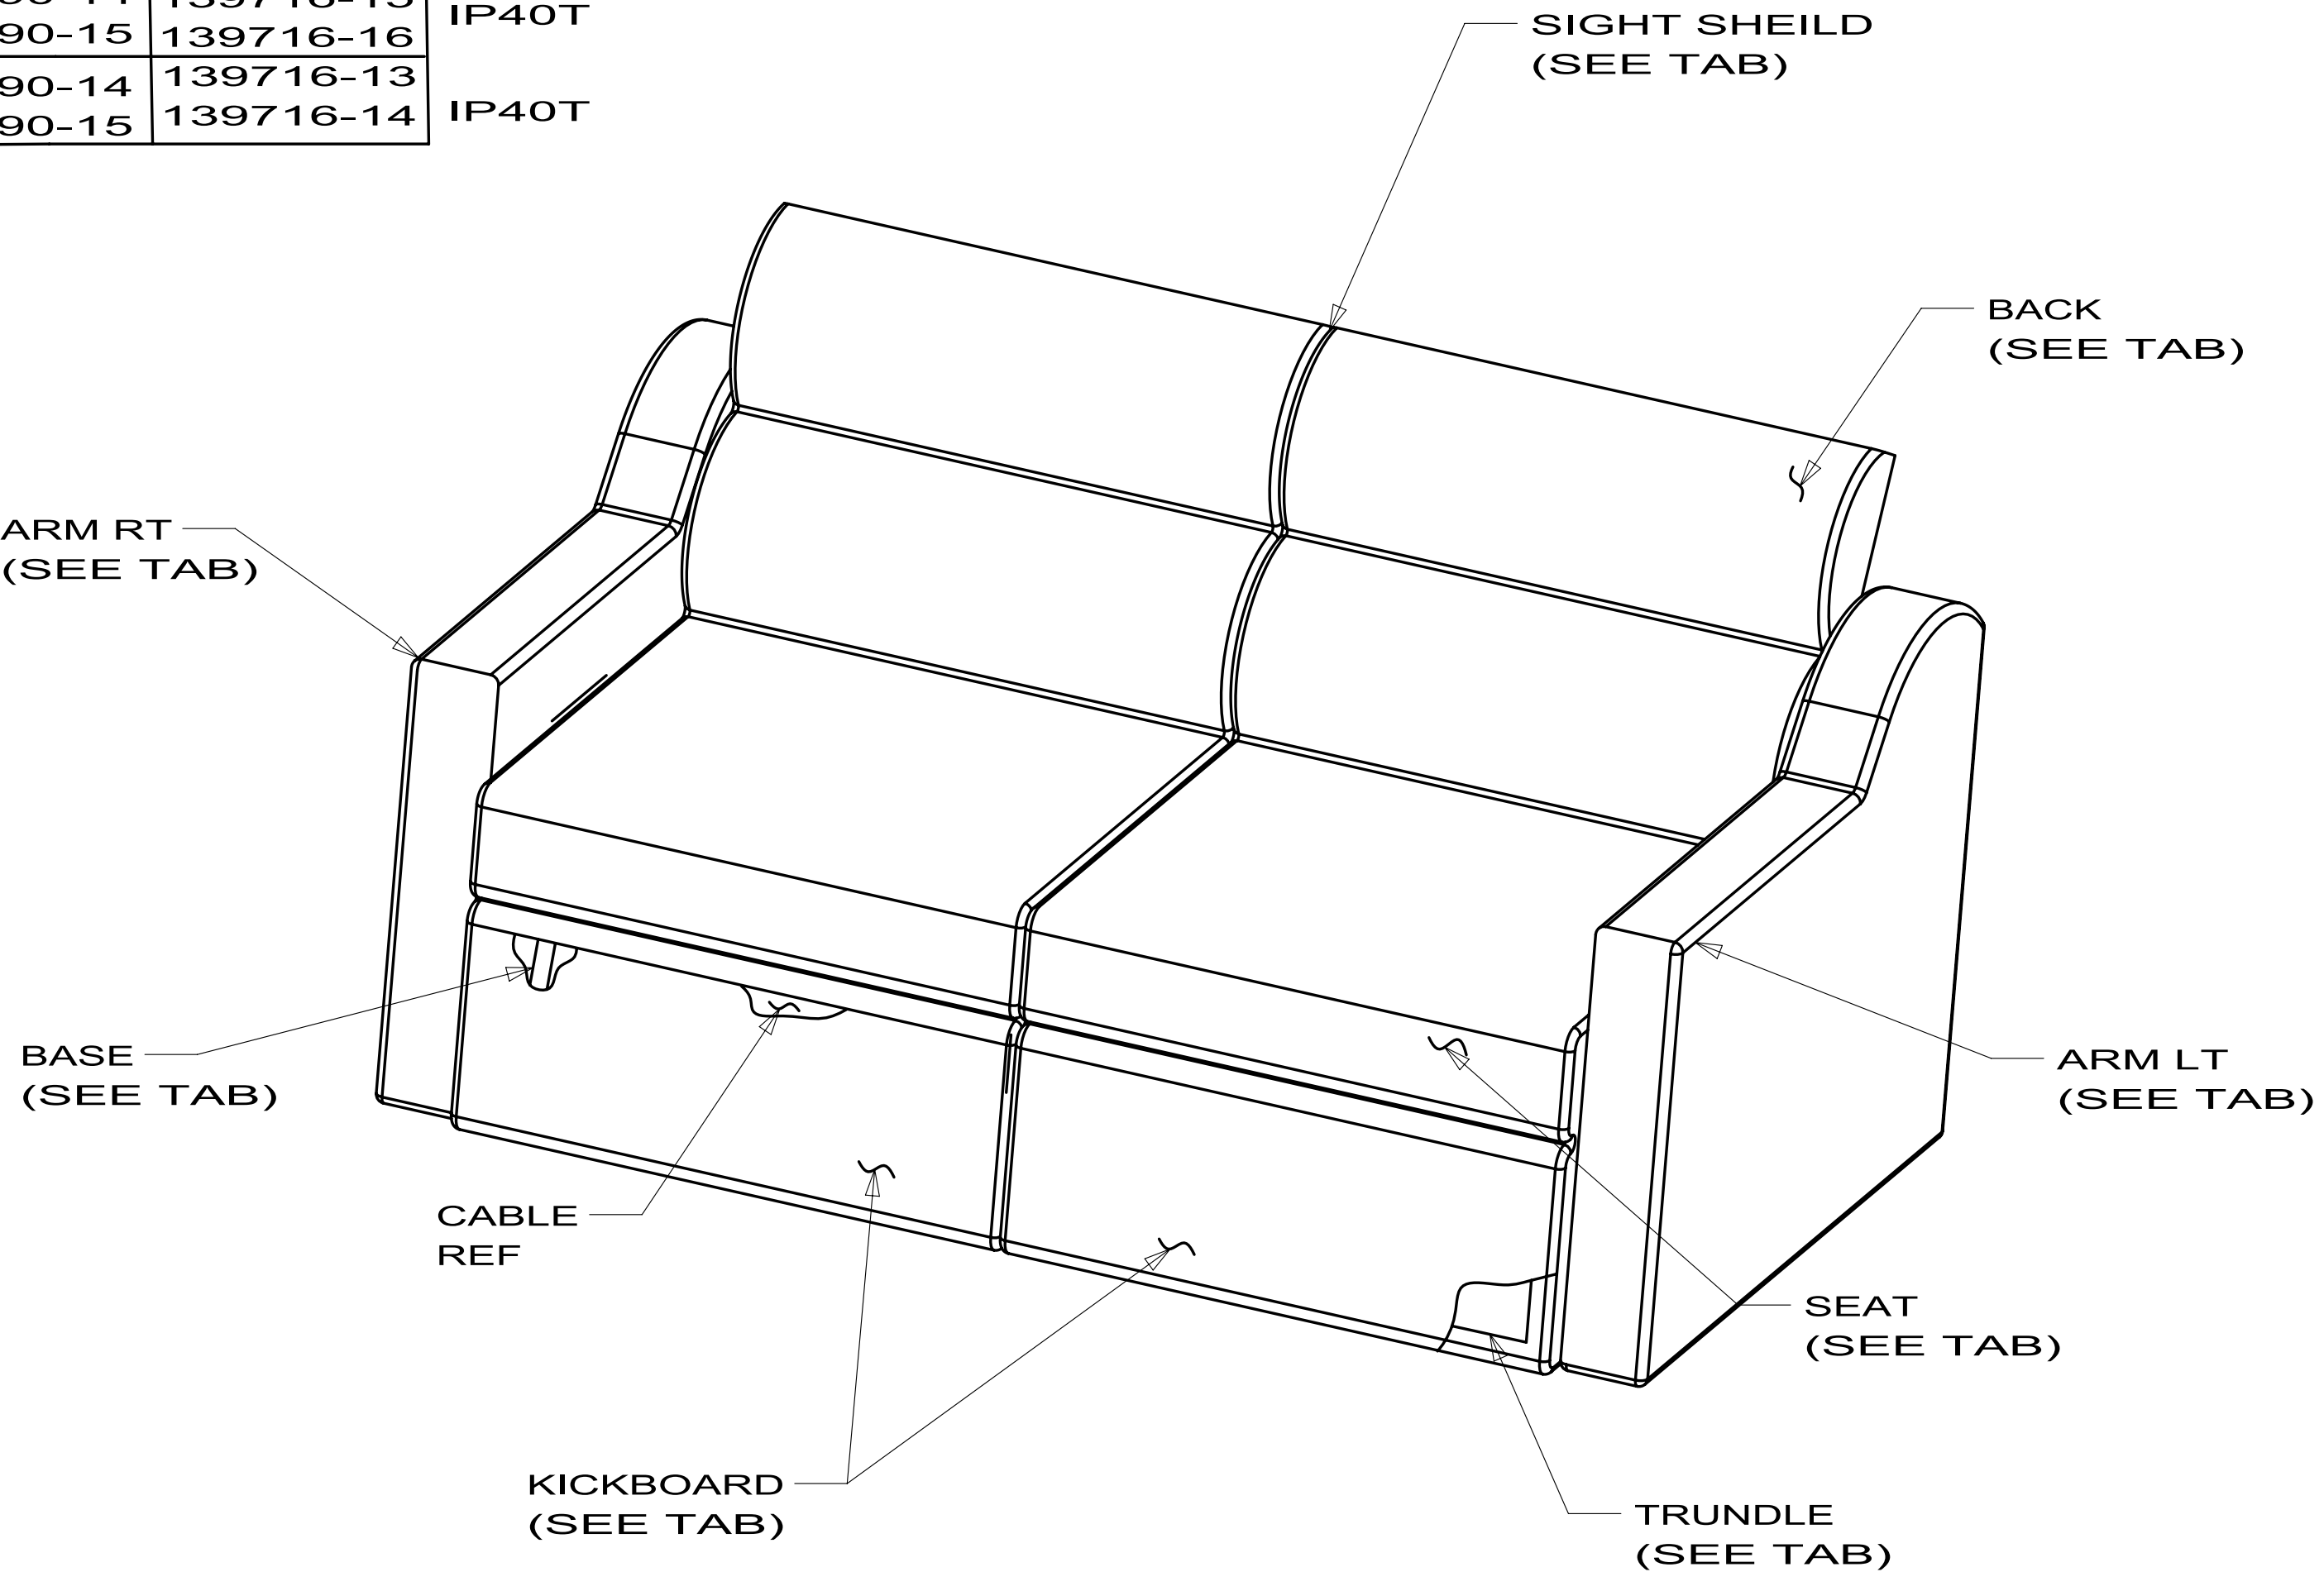

1. TRUNDLE RAIL #163559 1/TRUNDLE TAB  
DEPENDS ON FLOOR TYPE. ALSO 1/RAIL OF 163559-04-000.

NOTES:

|                                             |  |                                                                                       |     |  |  |
|---------------------------------------------|--|---------------------------------------------------------------------------------------|-----|--|--|
| <div>WINNEBAGO®</div> <div>INDUSTRIES</div> |  | COPYRIGHT 2009<br>WINNEBAGO<br>INDUSTRIES, INC.                                       |     |  |  |
| DFTR                                        |  | ORIG. DATE                                                                            |     |  |  |
| CHKR                                        |  | ALL DIMENSIONS ARE<br>IN MILLIMETERS                                                  |     |  |  |
| P.E.                                        |  |                                                                                       |     |  |  |
| M.E.                                        |  | FIRST USED                                                                            |     |  |  |
| DSNR                                        |  | STITCHCRAFT                                                                           |     |  |  |
| UNSPECIFIED TOLERANCES ARE:                 |  | MATERIAL:                                                                             |     |  |  |
| WHOLE DIM (X)        ±    3                 |  |                                                                                       |     |  |  |
| ONE-PLACE (X.X)     ±    1.5                |  |                                                                                       |     |  |  |
| TWO-PLACE (X.XX)   ±   0.50                 |  |                                                                                       |     |  |  |
| ANGLE                    ±    1°            |  |                                                                                       |     |  |  |
| THIRD ANGLE<br>PROJECTION                   |  |  |     |  |  |
| DO NOT SCALE DRAWING                        |  |                                                                                       |     |  |  |
| TITLE:                                      |  |                                                                                       |     |  |  |
| SOFA-842 FLT W/ ARM                         |  |                                                                                       |     |  |  |
| SHEET1 of 1                                 |  | PART NO                                                                               | REV |  |  |
|                                             |  | 157915                                                                                |     |  |  |

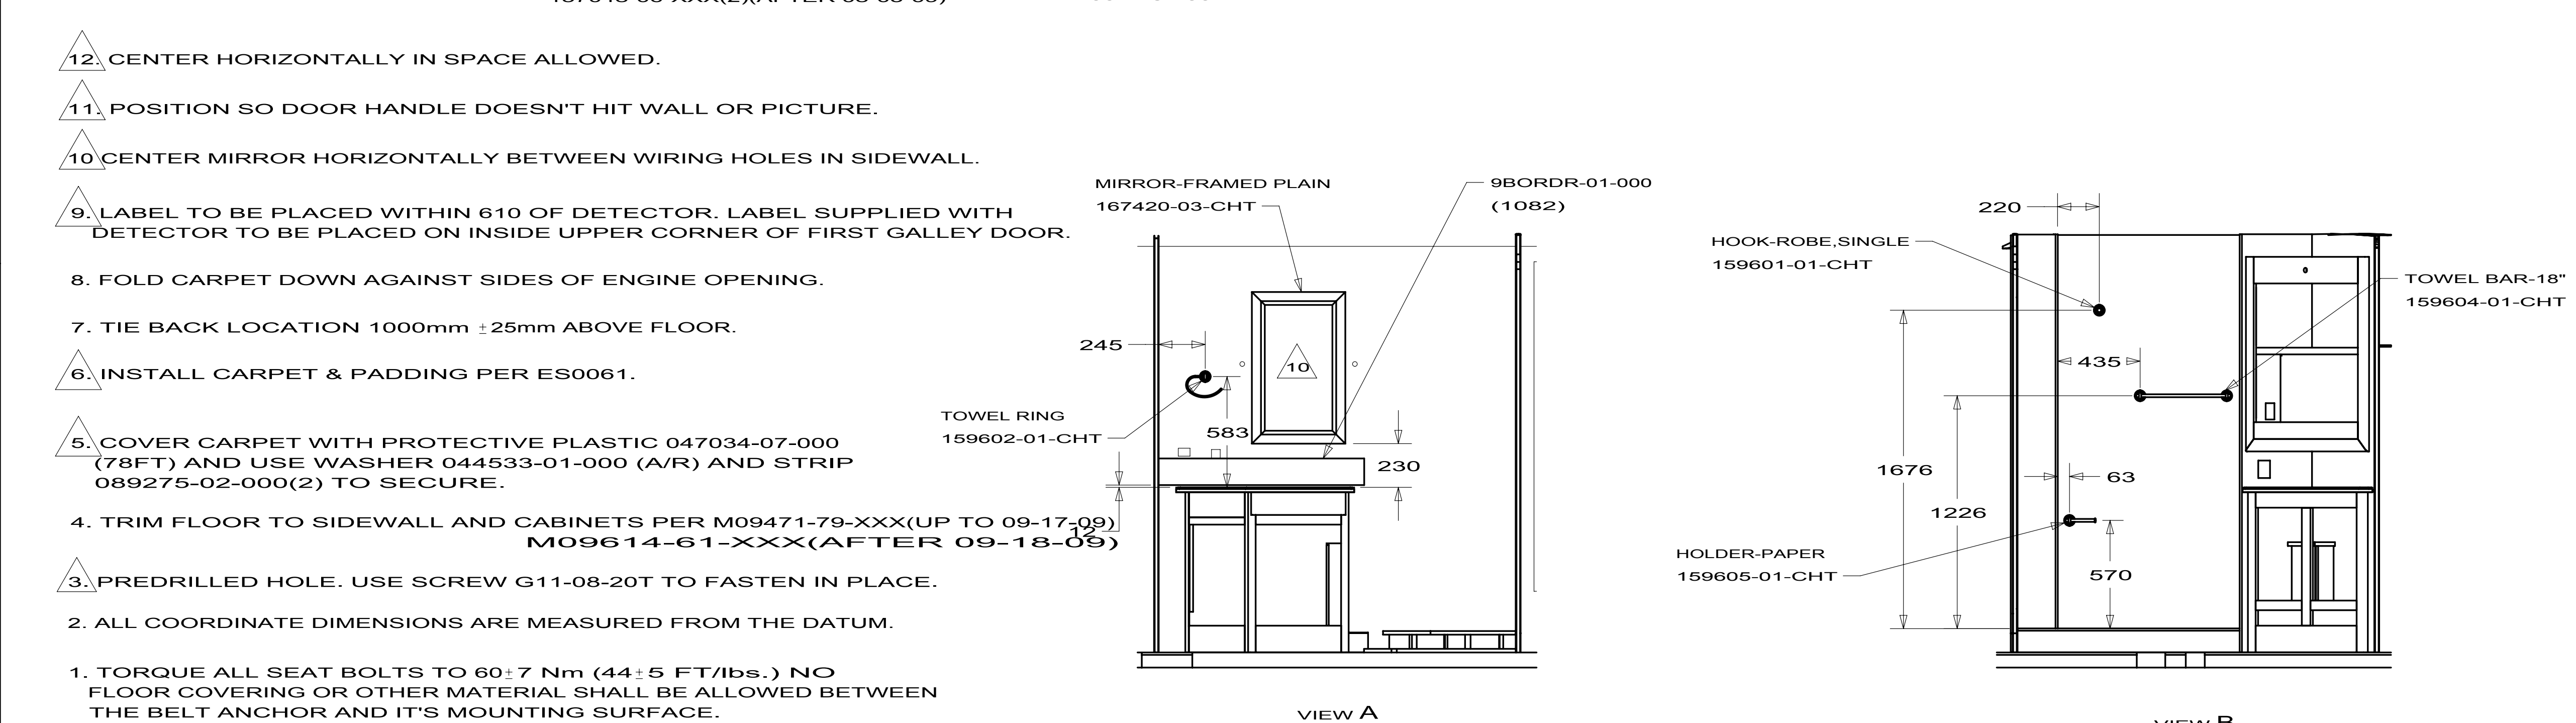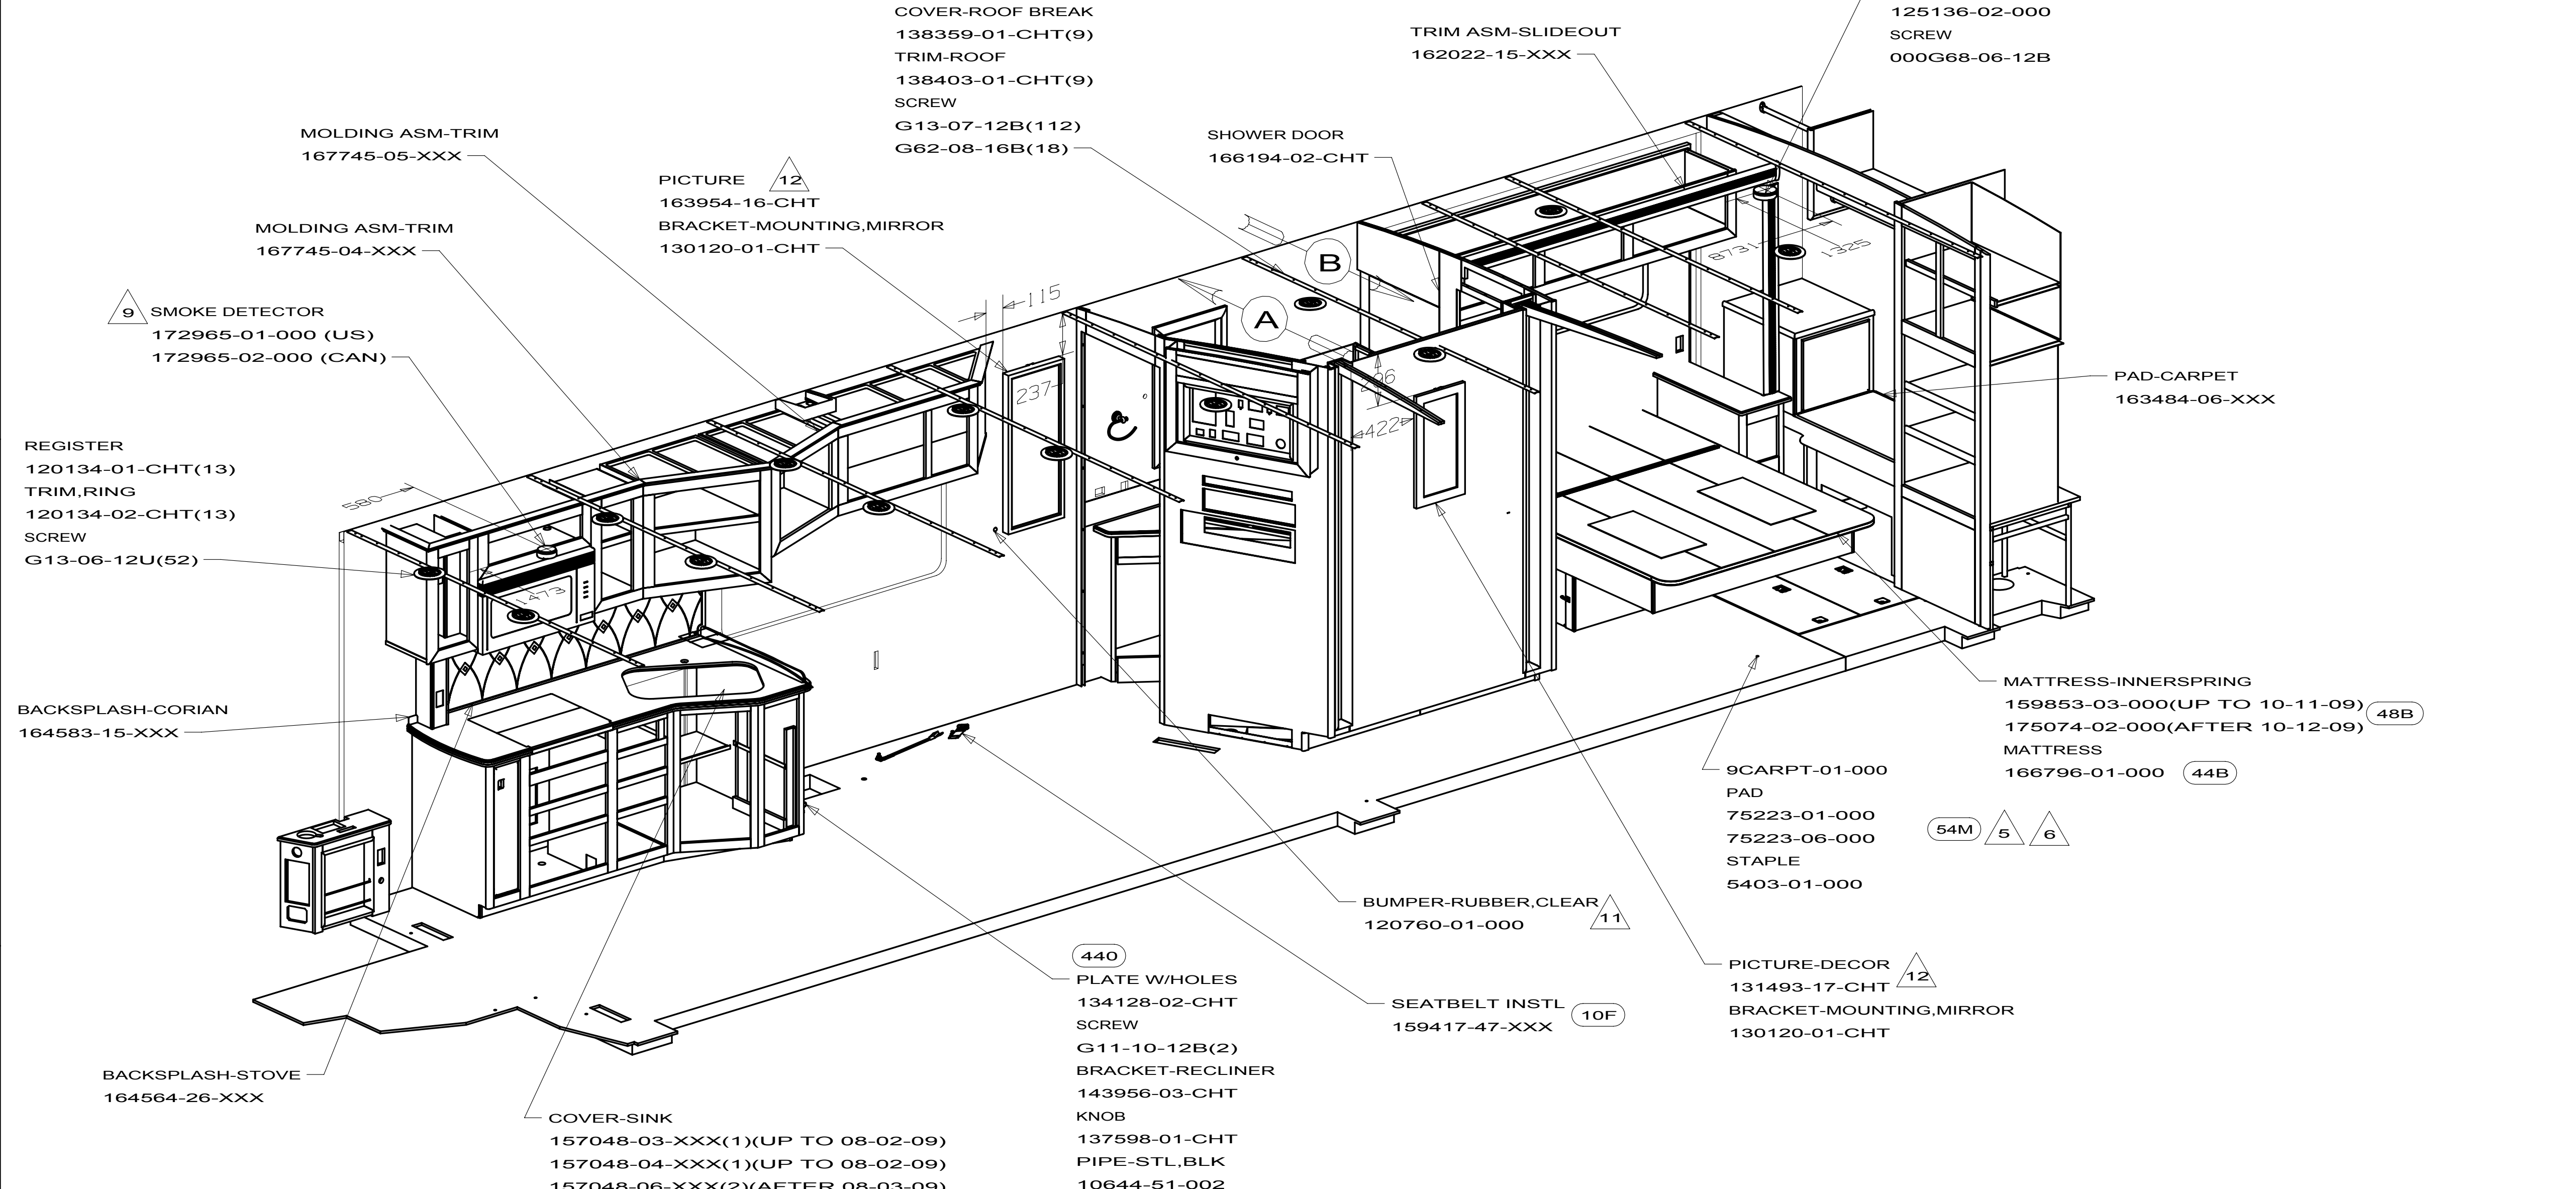

- 48B BED-QUEEN, MEMORY FOAM
- 48A BED-QUEEN, INNERSPRING
- 10F SOFA ULTRA RECLINER
- 54M FLOOR COVERING CARPET W/PAD
- 23B BED-KING SIDEWALL (POWERED)
- 21L DINING TABLE/CHAIRS
- 440 LOUNGE CHAIR WITH CABINET
- ITA ITASCA ONLY
- WIN WINNEBAGO ONLY

Winnebago Industries

COPYRIGHT 2010  
WINNEBAGO  
INDUSTRIES, INC.

DFT-ORIG DATE

CHRR

P.E.

M.E.

DSNR

ALL DIMENSIONS ARE  
IN MILLIMETERS

FIRST USED

10 P39N

UNSPECIFIED TOLERANCES ARE:

WHOLE DIM (X) : 1.5

ONE-PLACE (X.X) : 0.8

TWO-PLACE (X.XX) :

ANGLE :

MATERIAL:

THIRD ANGLE  
PROJECTION

DO NOT SCALE DRAWING

TITLE:  
FLOOR PLAN-INTERIOR TRIM


SHEET 1 OF 3

REF: 1


172634

REV

1/14/2010

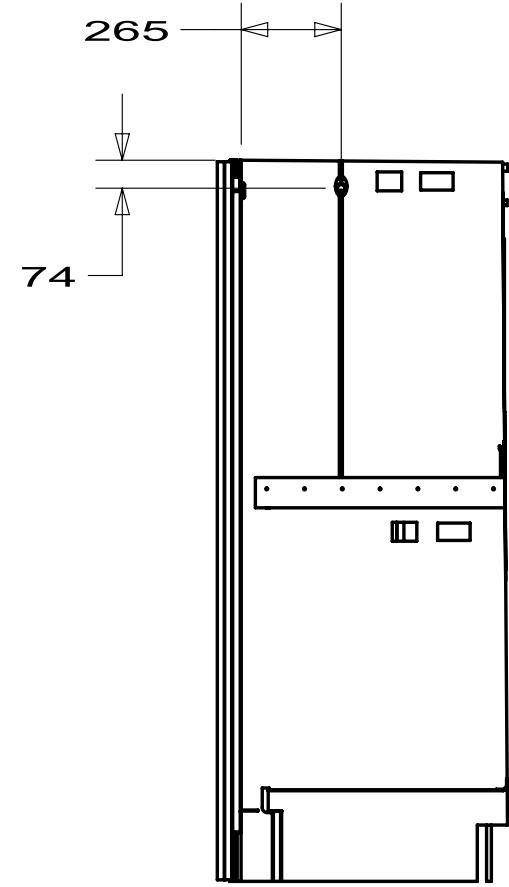


VIEW G

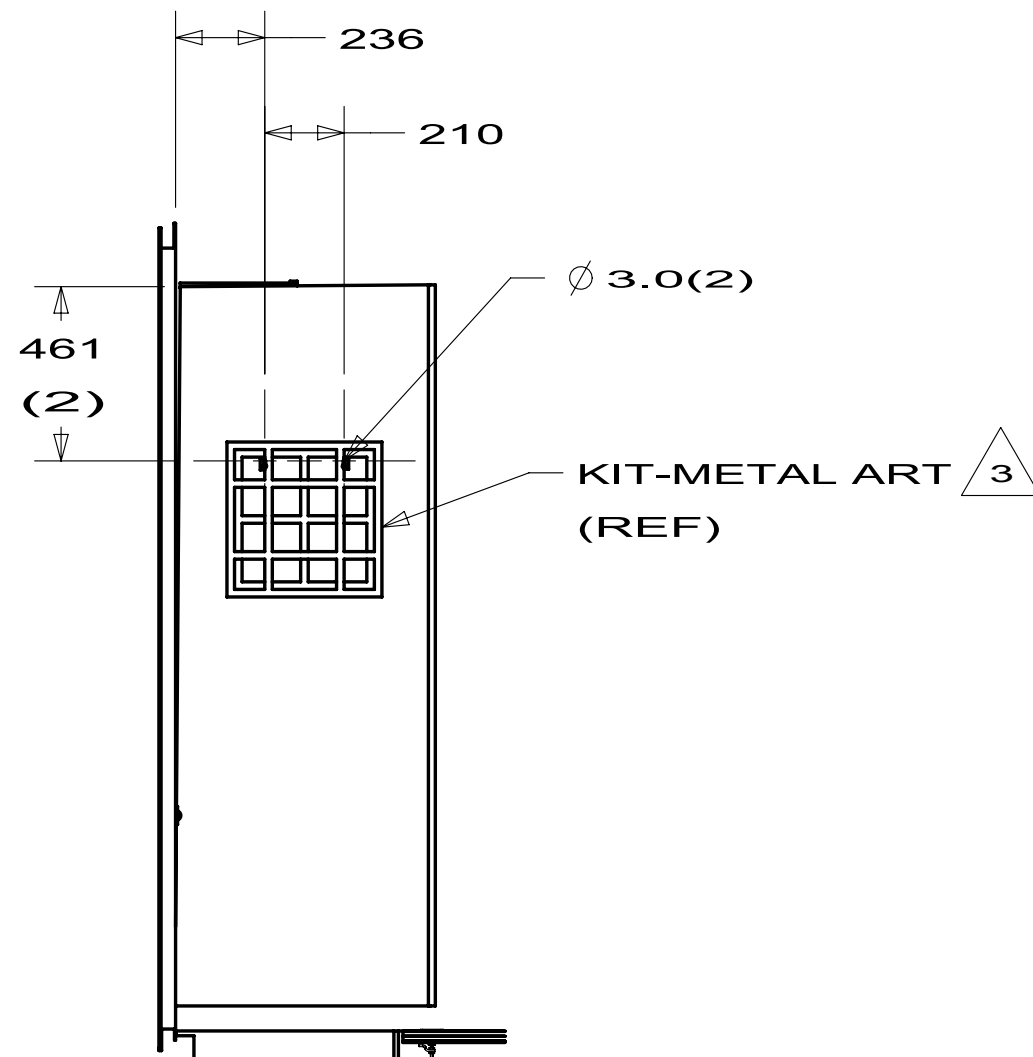

VIEW C  
SHOWN

VIEW D  
OPPOSITE

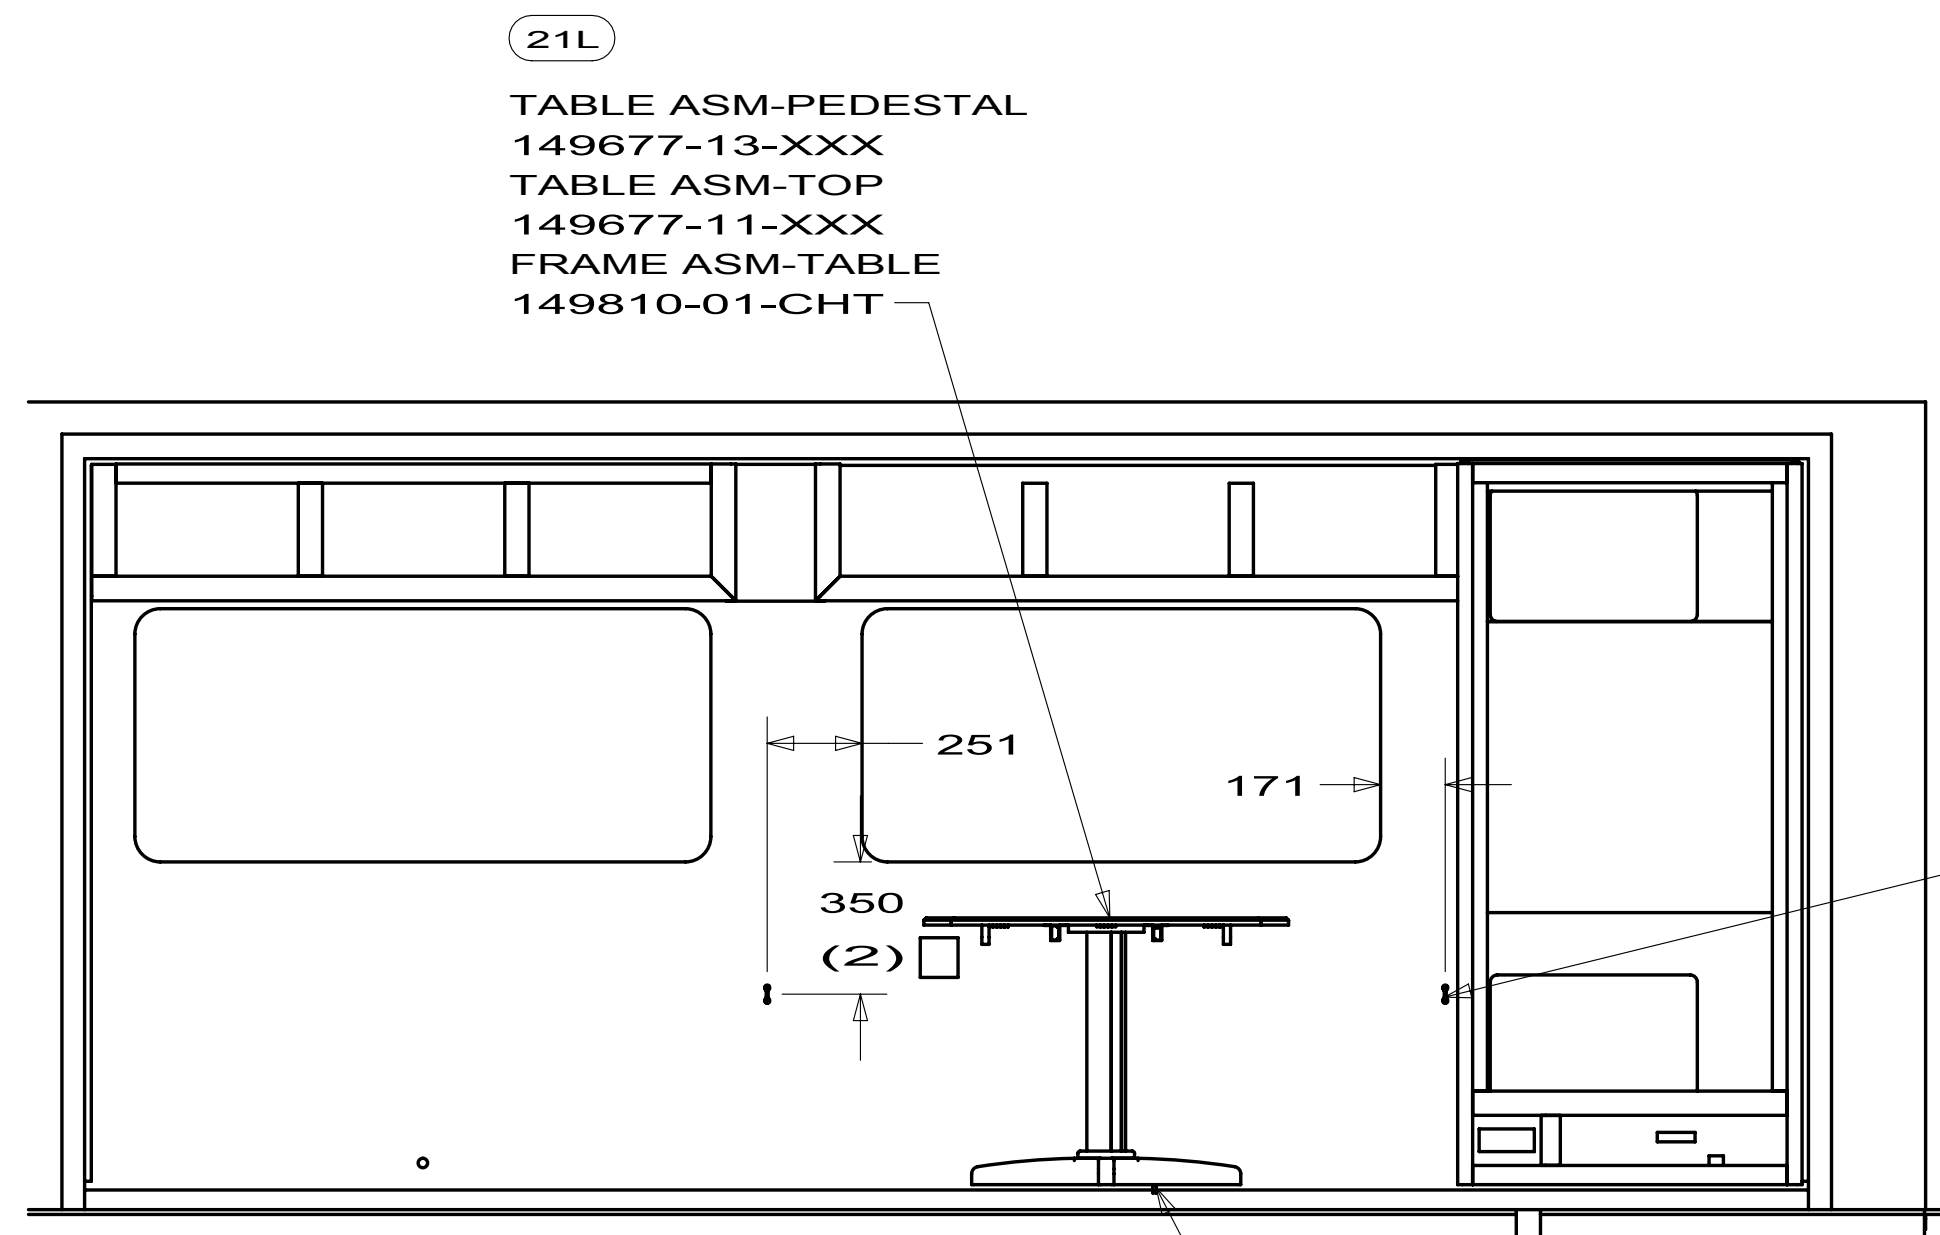

VIEW E

DOWEL-HARDWOOD  
Y00136-01-084  
FLANGE-1"RODHOLDER,CLOSET  
152301-01-CHT(2)  
SCREW  
G11-08-12B(4)

DOWEL-HARDWOOD  
Y00136-00-554  
FLANGE-1"RODHOLDER,CLOSET  
152301-01-CHT(2)  
SCREW  
G11-08-12B(4)

CABINET ASM-COVER  
170210-02-XXX

CABINET ASM-COVER  
170210-03-XXX(UP TO 11-09-09)  
170210-02-XXX(AFTER 11-09-09)

TRIM ASM-SLIDEOUT  
162022-14-XXX

EXTR-TUBE  
111829-51-006  
(1878)  
FLANGE  
152301-01-CHT(2)  
SCREW  
G13-07-12U(4)  
CONDUIT  
41953-12-000  
(1878)  
HANGER-ROD  
168920-01-CHT  
SCREW  
G39-08-12U(4)

CABINET ASM-COVER,SUPPORT  
171264-01-XXX  
SCREW  
G39-10-20B(2)  
PLUG  
163626-02-CHT(2)

KIT-METAL ART  
161083-06-CHT

TRIM ASM-SLIDEOUT  
162022-13-XXX

KIT-METAL ART  
161083-05-CHT


MOLDING-TRIM  
Y00369-01-348(2)

CABINET ASM-COVER,SUPPORT  
171265-01-XXX  
SCREW  
G39-10-20B(2)  
TRIM  
Y00417-02-080

RETAINER-EYE,3/8"  
127960-01-CHT (2)  
STRAP ASM  
129529-01-CHT


BRACKET-RECLINER  
134057-04-CHT  
KNOB  
134194-02-CHT

|                                    |                   |     |
|------------------------------------|-------------------|-----|
| FIRST USED                         |                   |     |
| 10 P39N                            |                   |     |
| DO NOT SCALE DRAWING               |                   |     |
| TITLE:<br>FLOOR PLAN-INTERIOR TRIM |                   |     |
| SHEET 2                            | PART NO<br>172634 | REV |

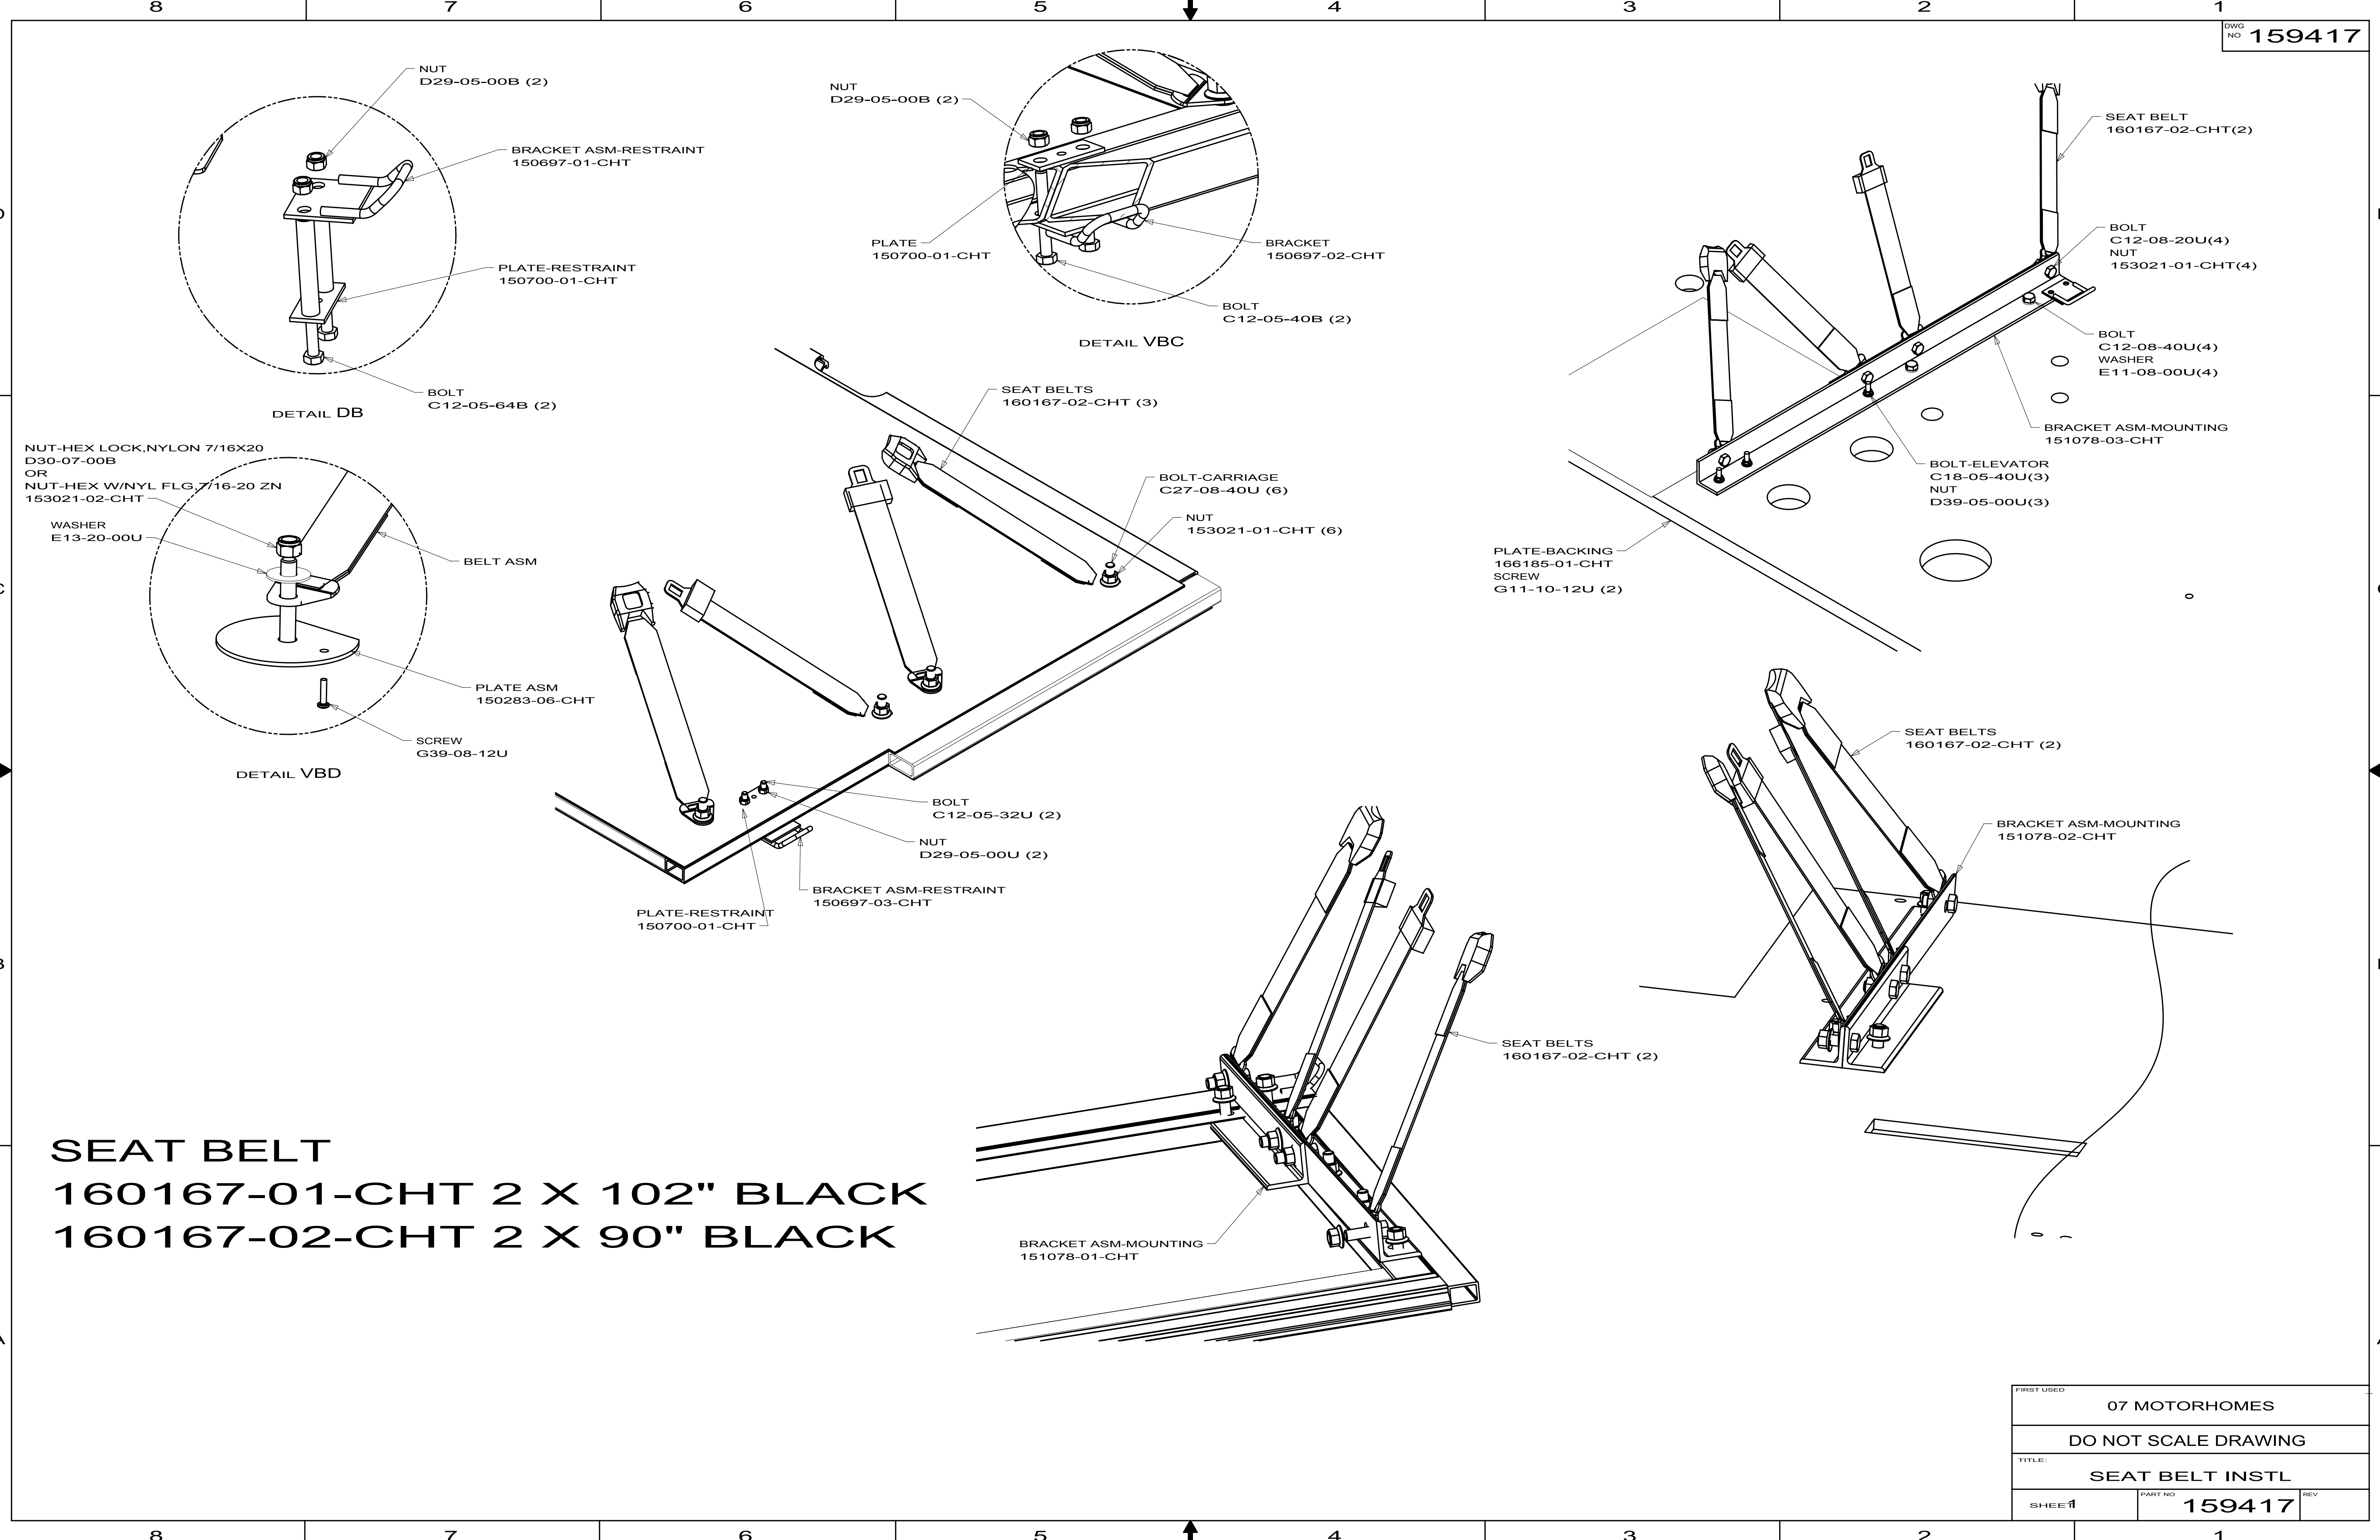


SEAT BELT  
 160167-01-CHT 2 X 102" BLACK  
 160167-02-CHT 2 X 90" BLACK

|                      |                |     |
|----------------------|----------------|-----|
| FIRST USED           |                |     |
| 07 MOTORHOMES        |                |     |
| DO NOT SCALE DRAWING |                |     |
| TITLE:               |                |     |
| SEAT BELT INSTL      |                |     |
| SHEET 1              | PART NO 159417 | REV |

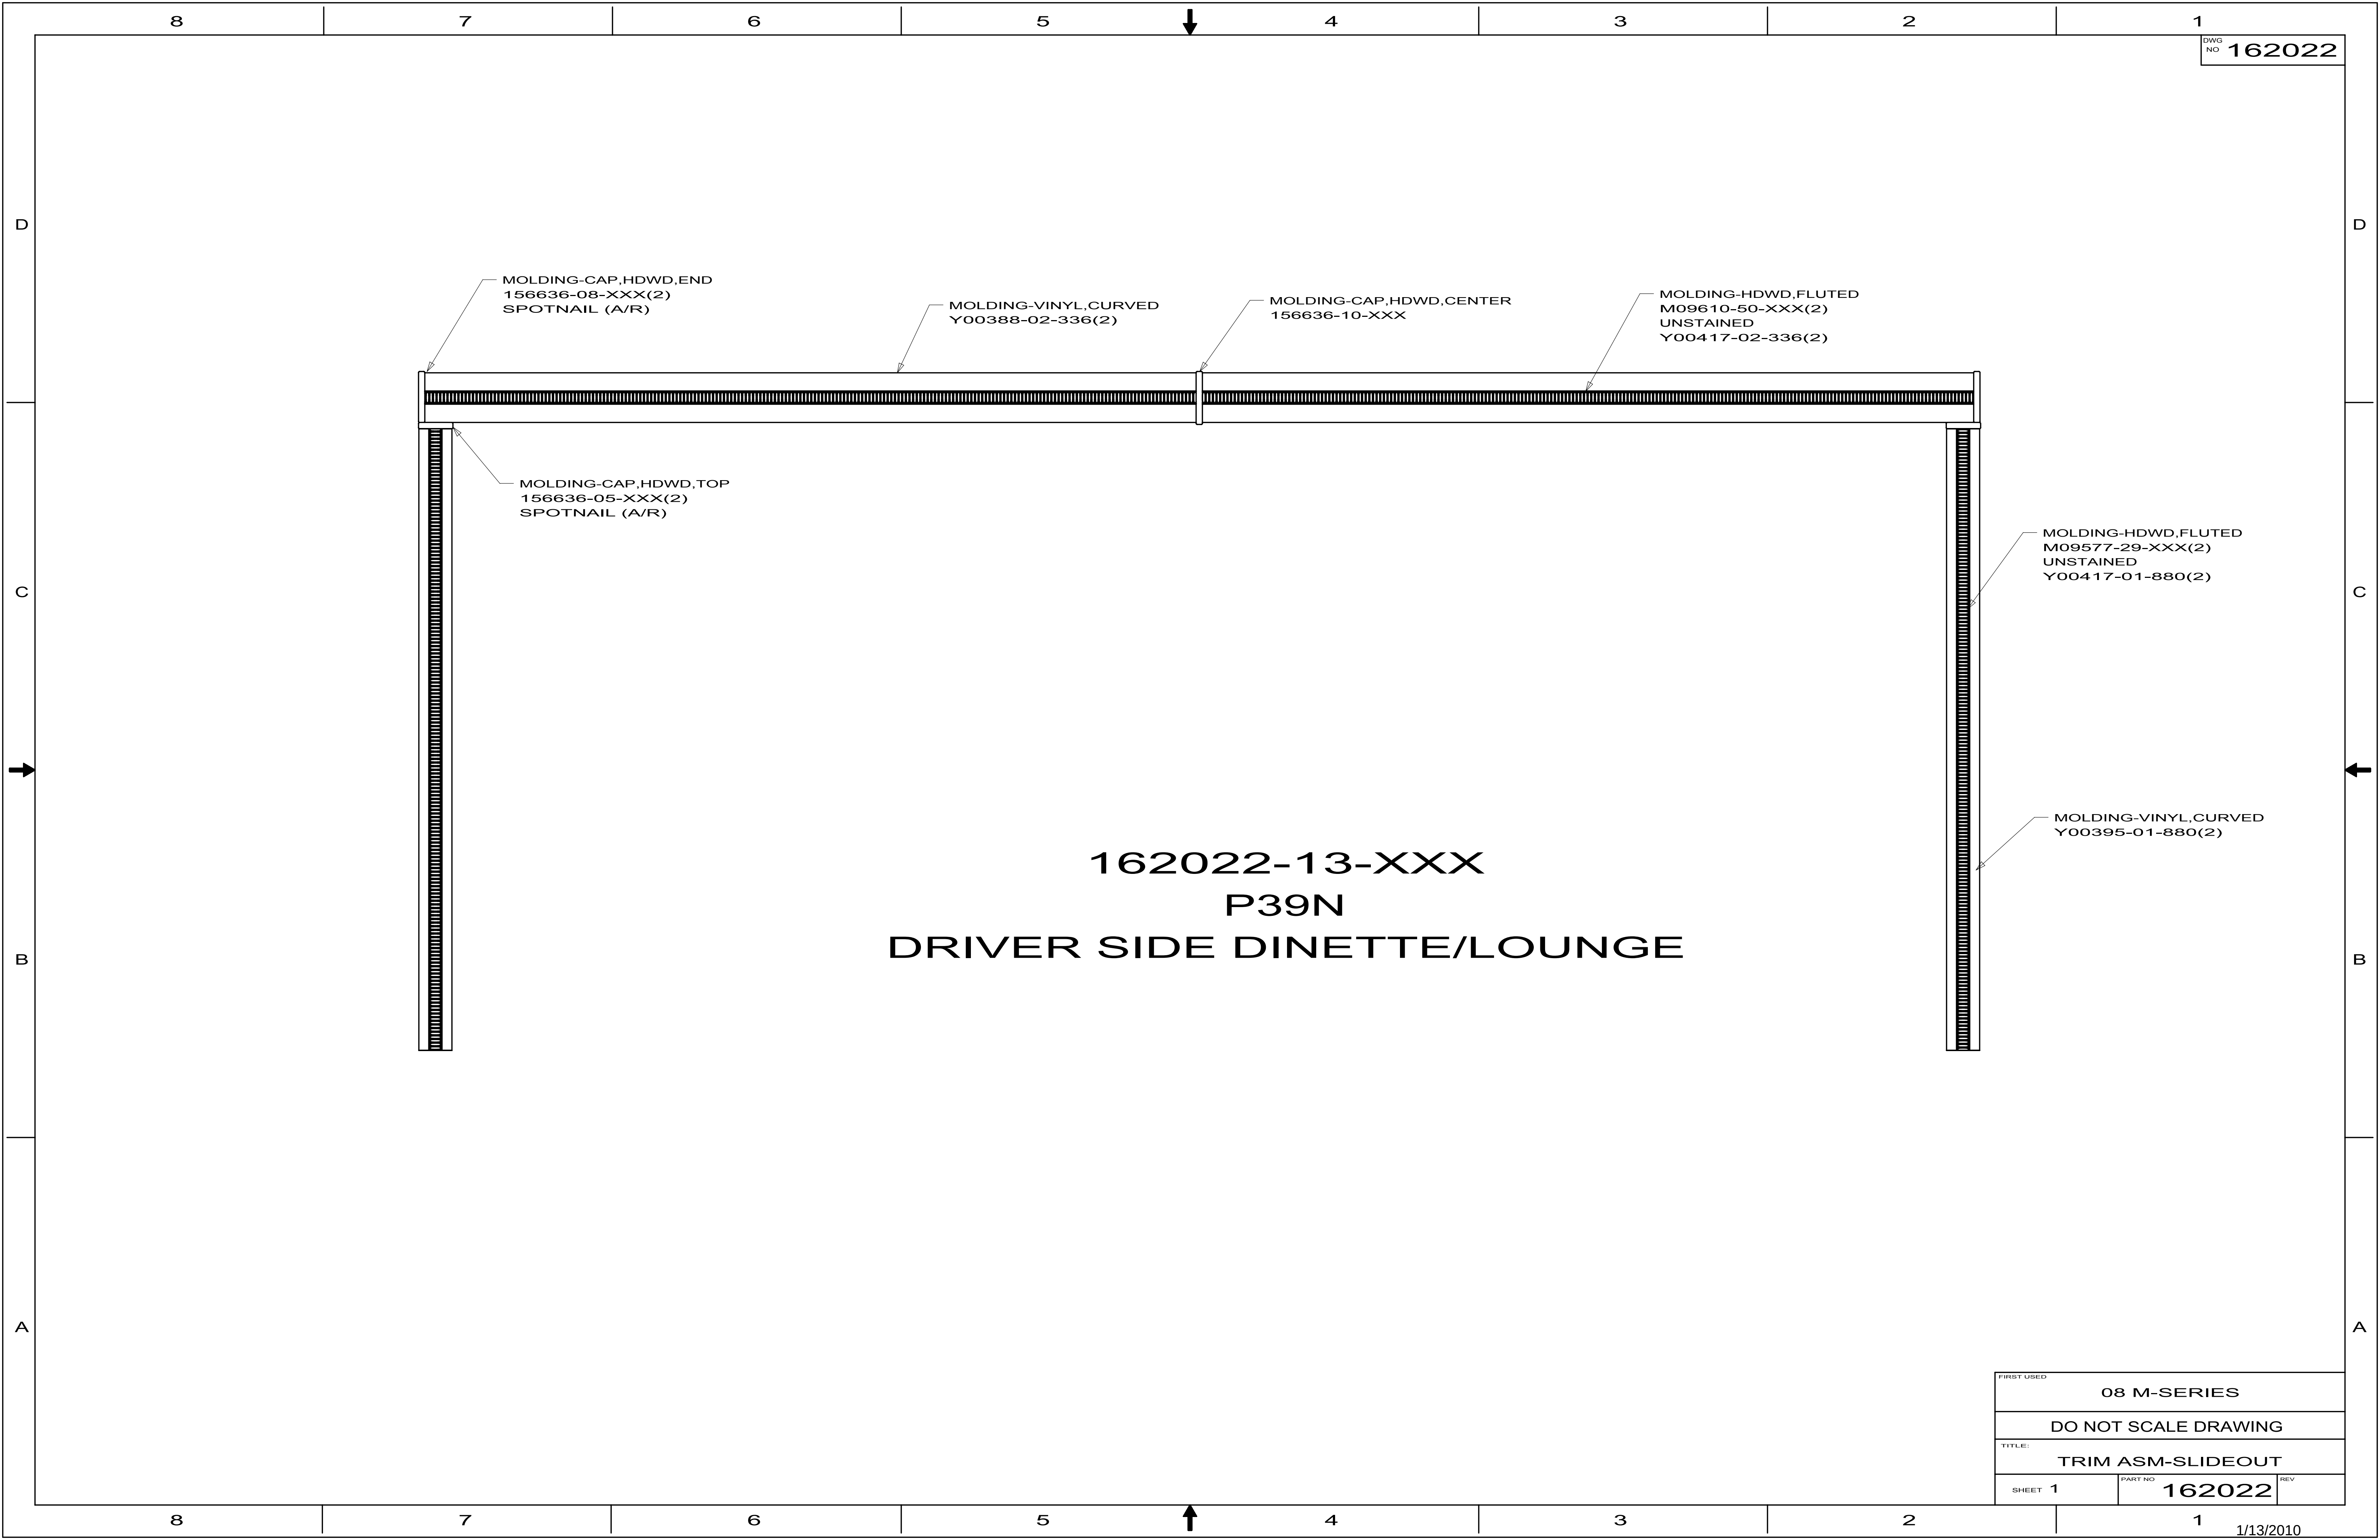


162022-13-XXX  
P39N  
DRIVER SIDE DINETTE/LOUNGE

|                      |                |     |
|----------------------|----------------|-----|
| FIRST USED           |                |     |
| 08 M-SERIES          |                |     |
| DO NOT SCALE DRAWING |                |     |
| TITLE:               |                |     |
| TRIM ASM-SLIDEOUT    |                |     |
| SHEET 1              | PART NO 162022 | REV |

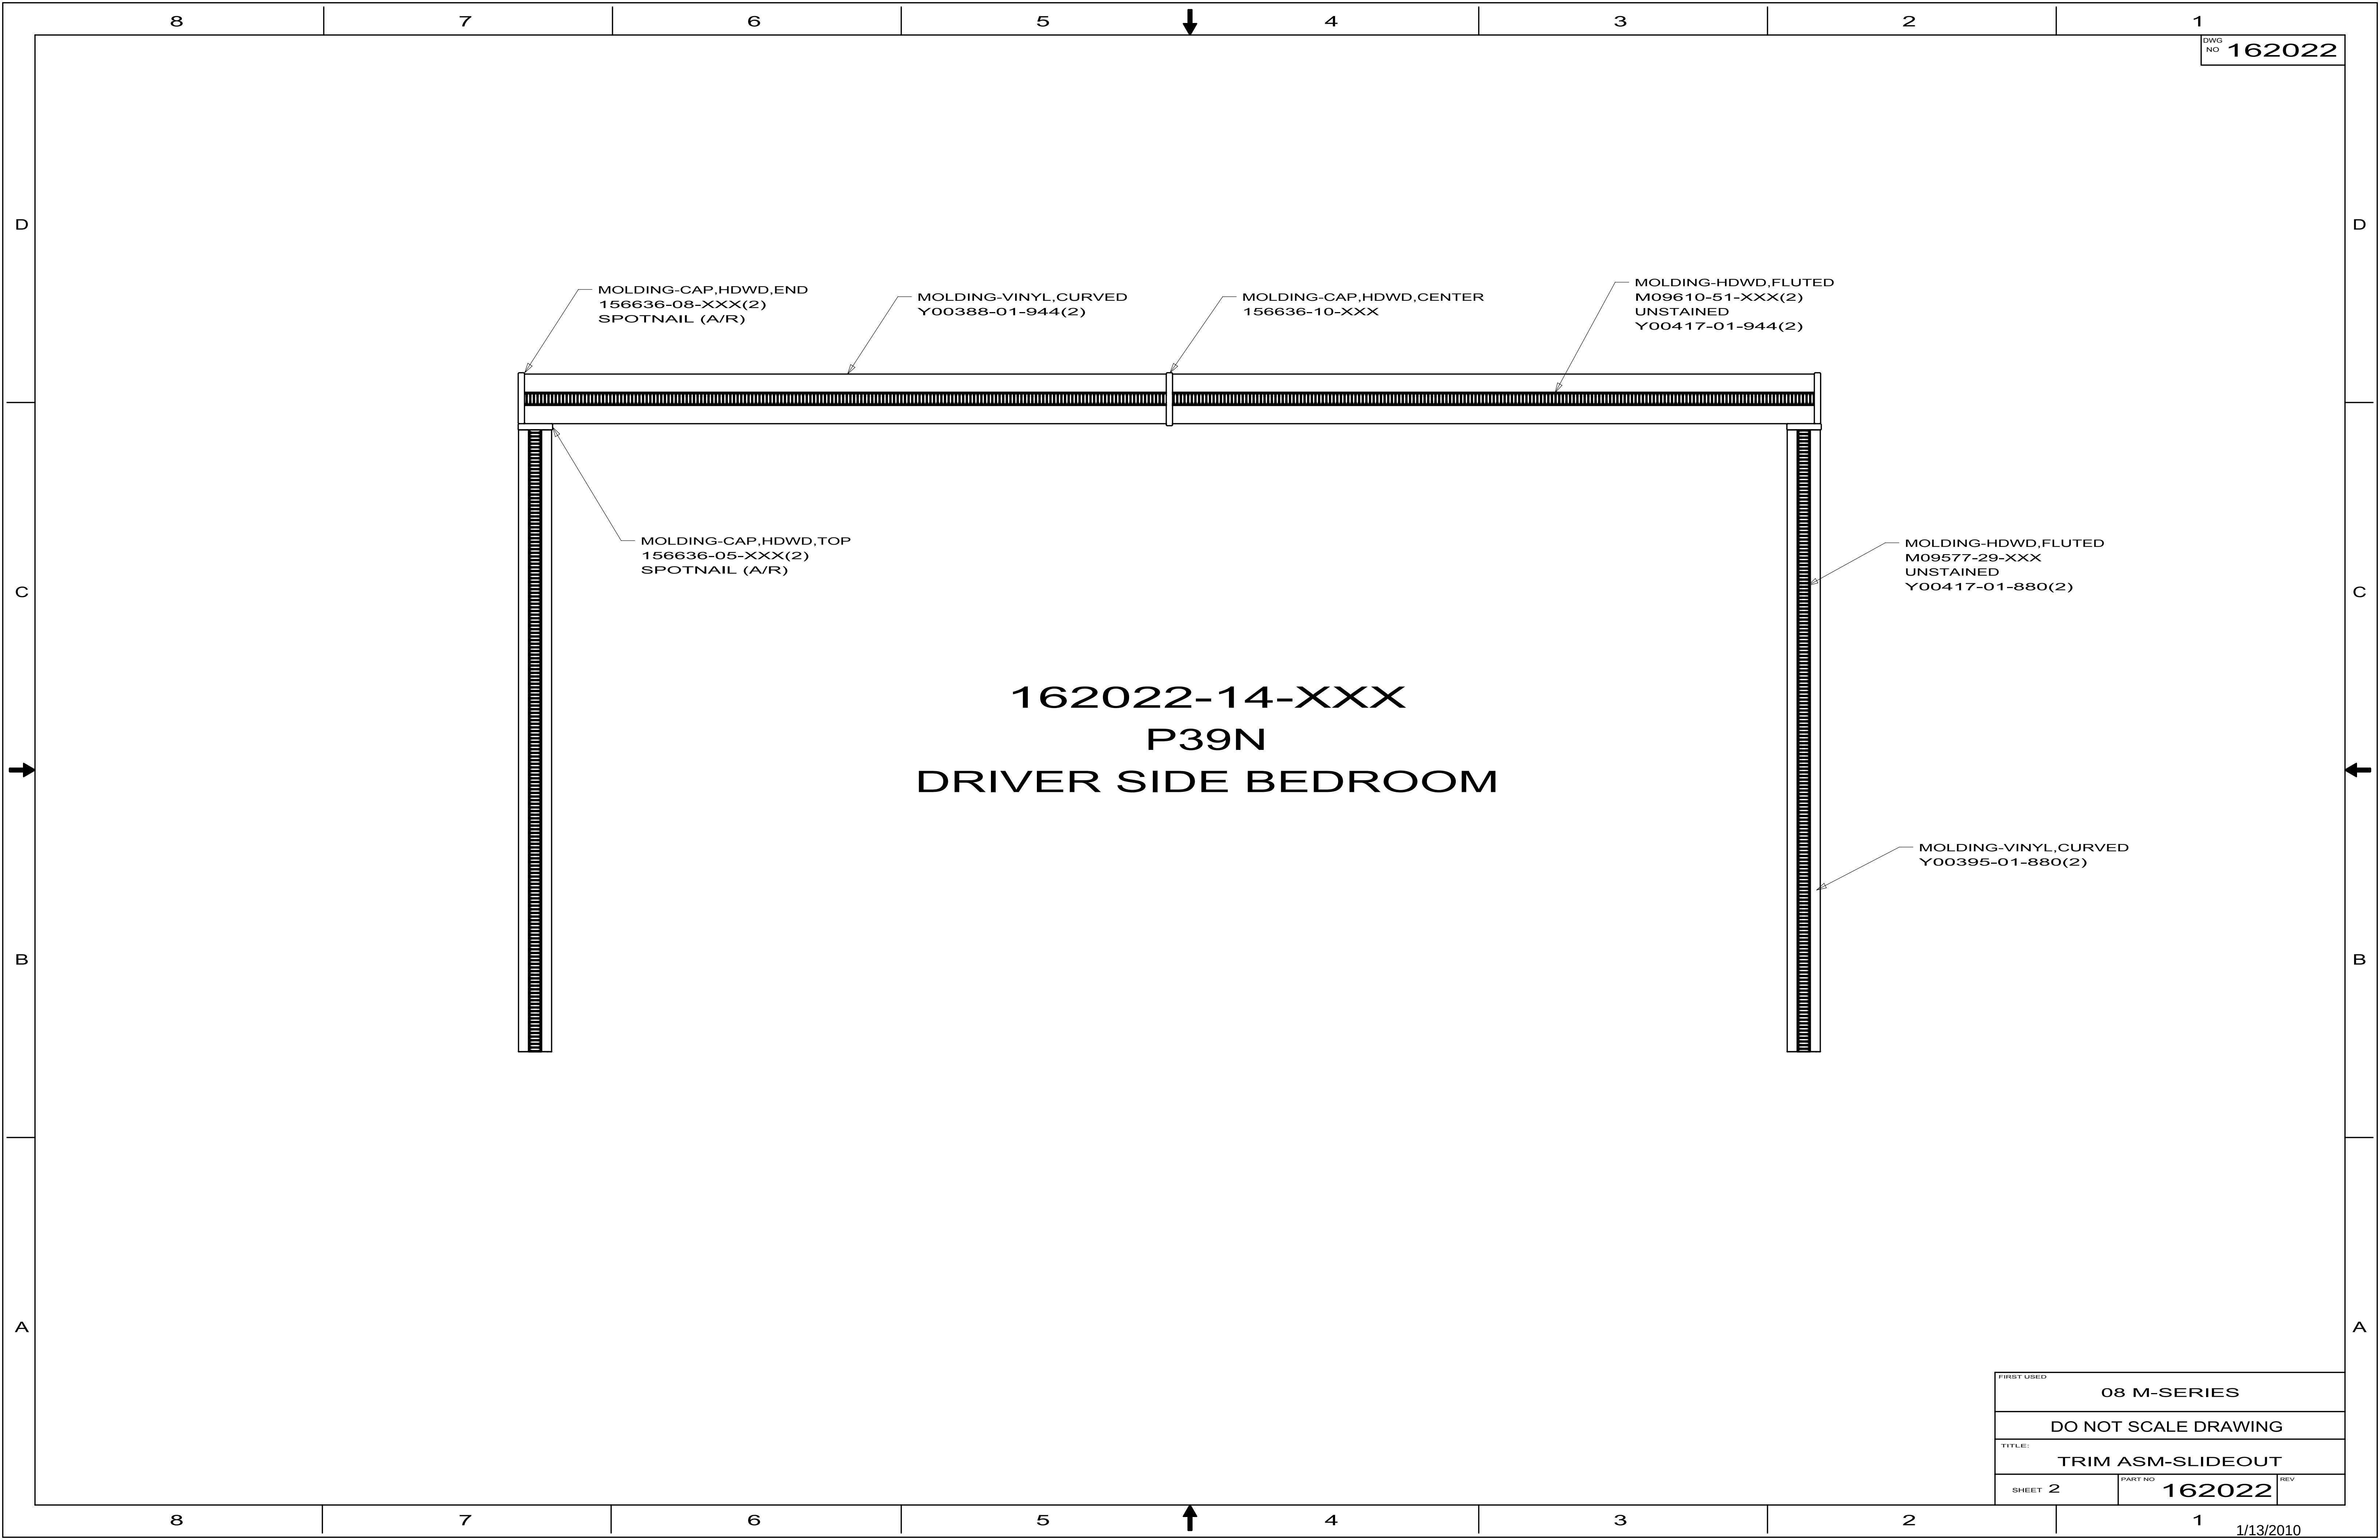

162022-14-XXX  
P39N  
DRIVER SIDE BEDROOM


|                      |                |     |
|----------------------|----------------|-----|
| FIRST USED           |                |     |
| 08 M-SERIES          |                |     |
| DO NOT SCALE DRAWING |                |     |
| TITLE:               |                |     |
| TRIM ASM-SLIDEOUT    |                |     |
| SHEET 2              | PART NO 162022 | REV |

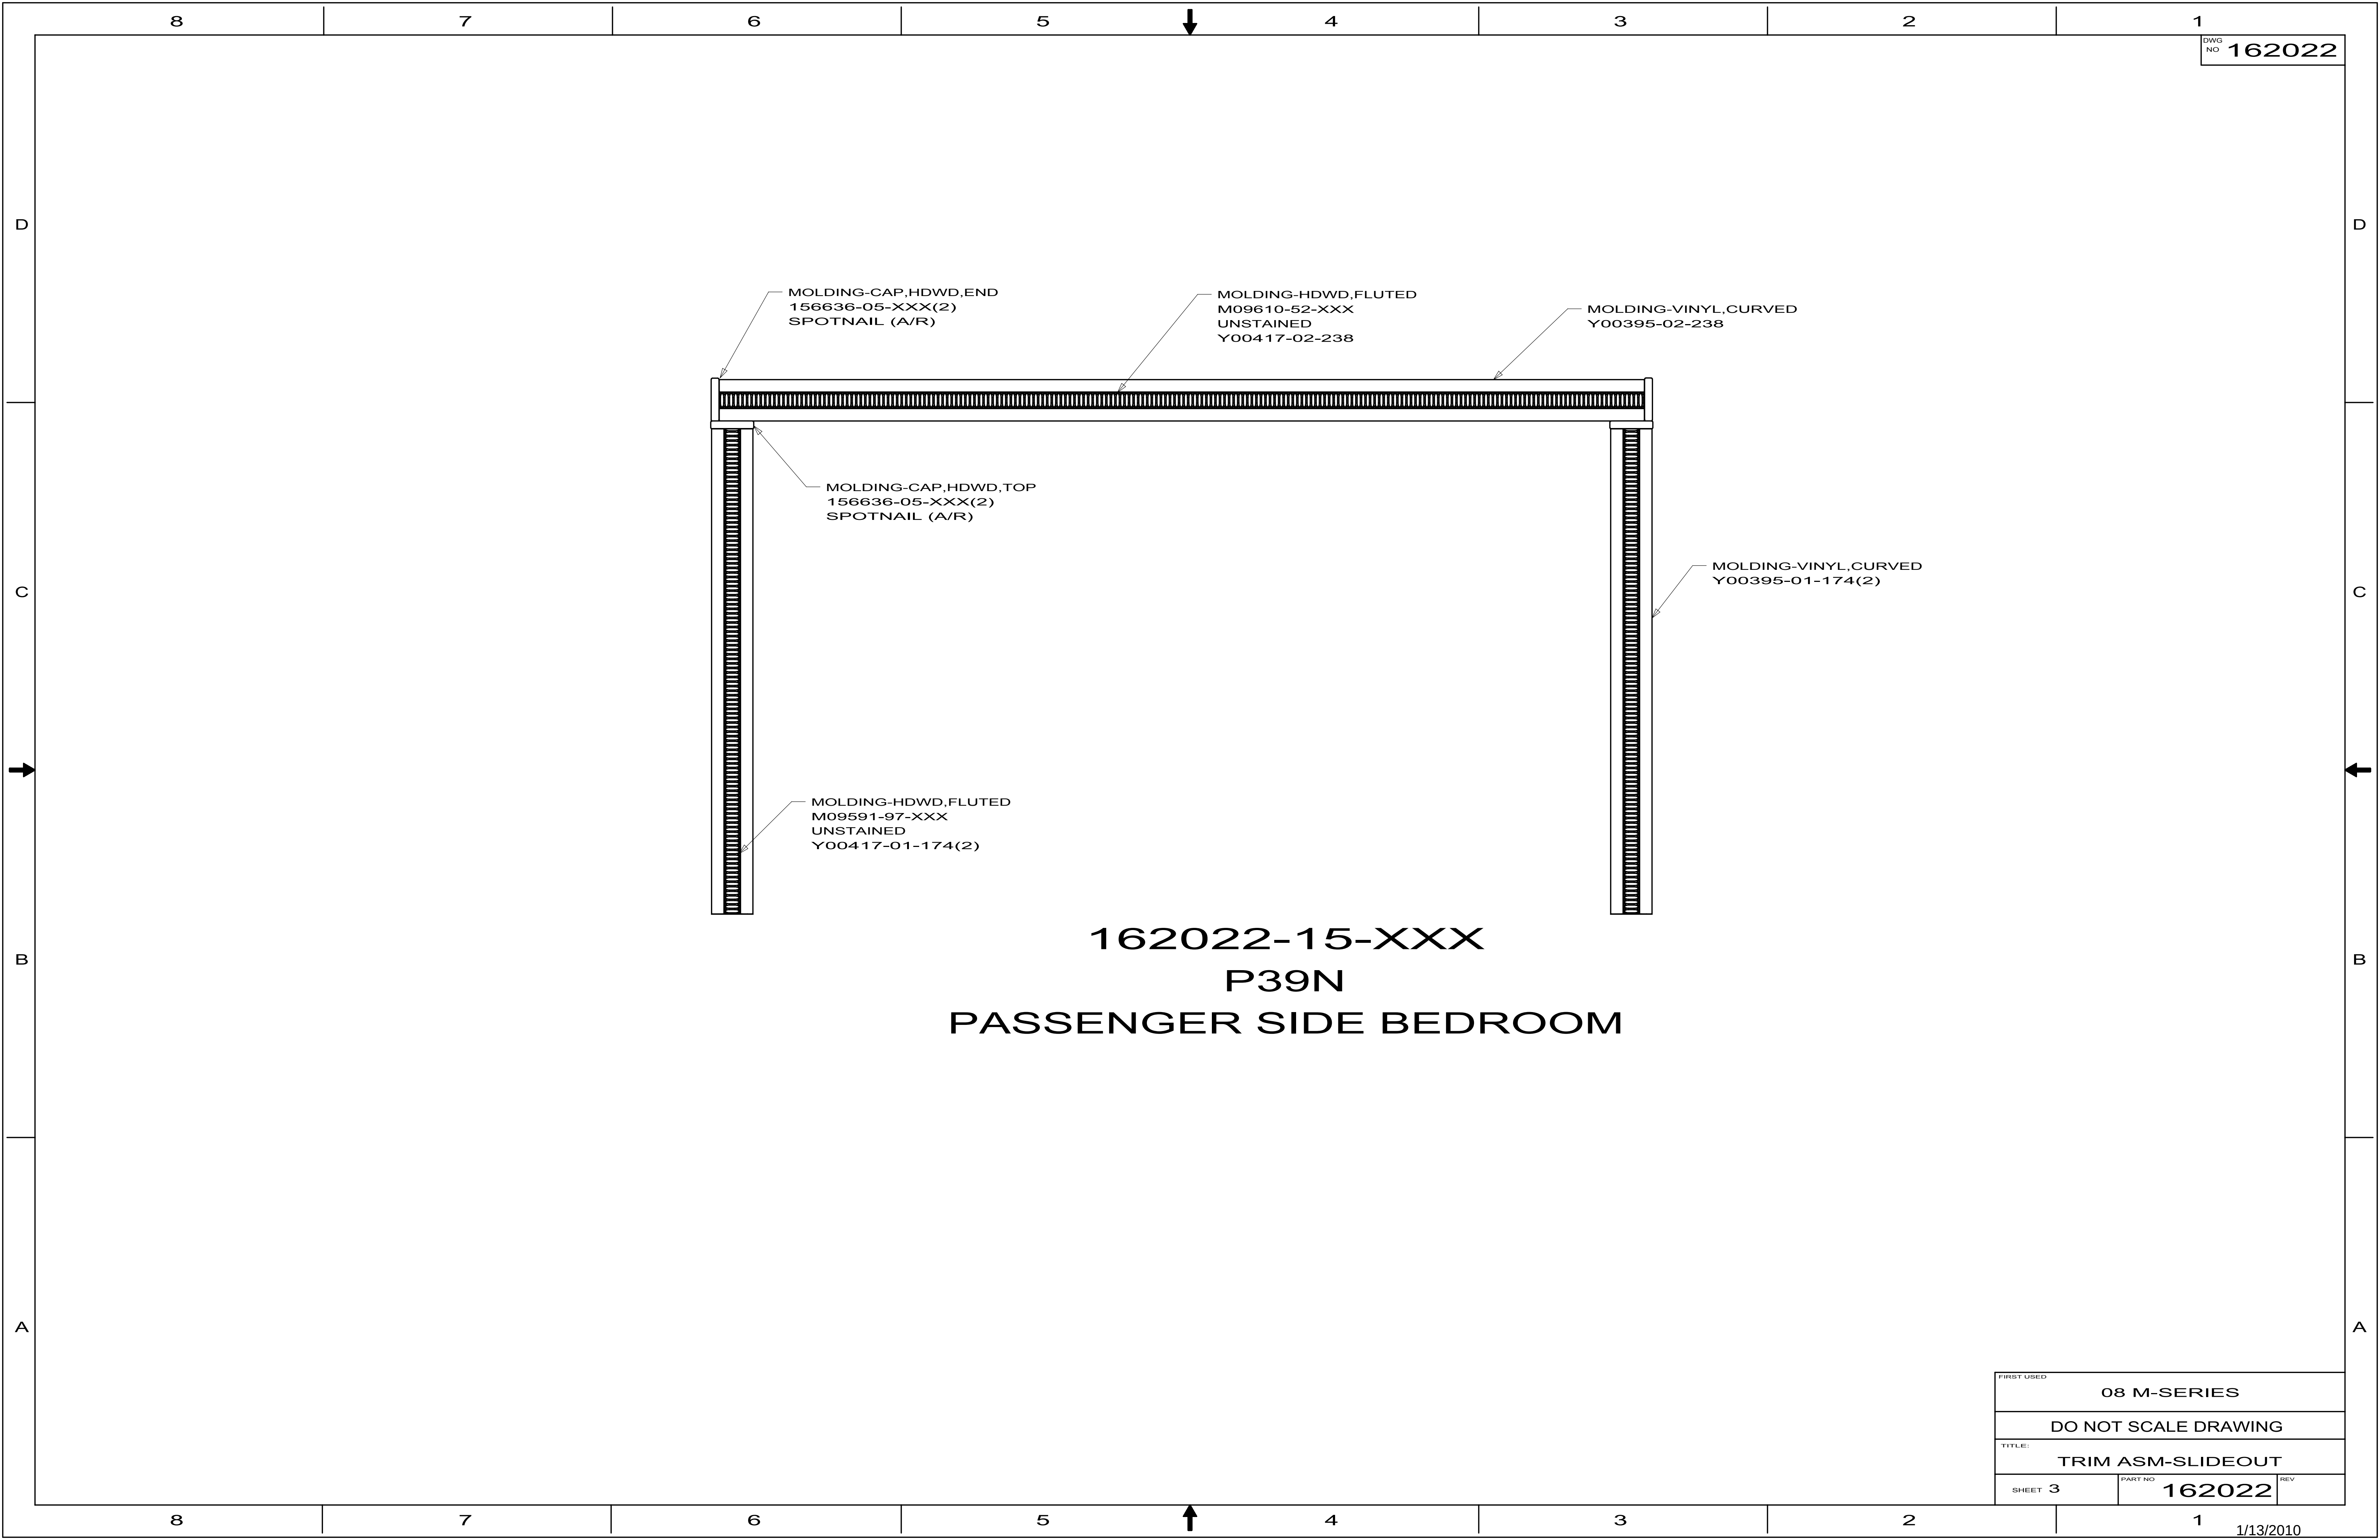

DWG NO 162022

162022-15-XXX  
P39N  
PASSENGER SIDE BEDROOM

|                      |                |     |
|----------------------|----------------|-----|
| FIRST USED           |                |     |
| 08 M-SERIES          |                |     |
| DO NOT SCALE DRAWING |                |     |
| TITLE:               |                |     |
| TRIM ASM-SLIDEOUT    |                |     |
| SHEET 3              | PART NO 162022 | REV |

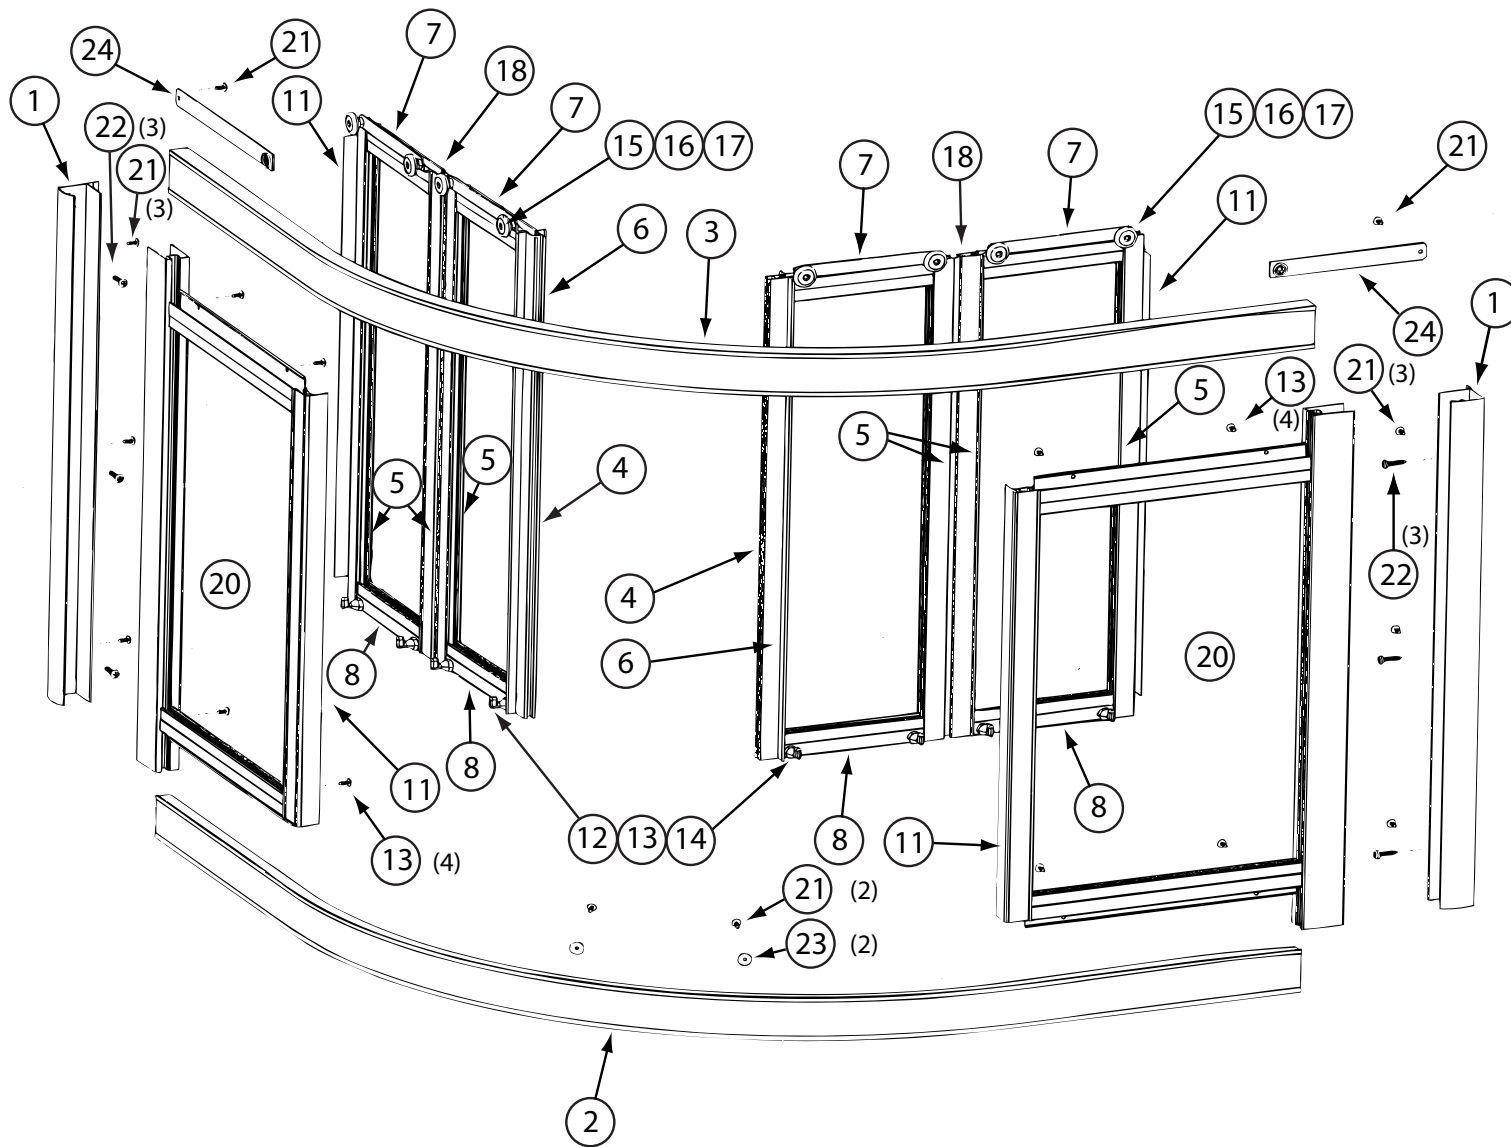

166194-01-01A

| 166194-01-01A (CONTINUED) |               |                                                        |               |
|---------------------------|---------------|--------------------------------------------------------|---------------|
| KEY                       | PART NUMBER   | U/M DESCRIPTION                                        | VENDOR NO.    |
| 1                         | 164096-02-700 | EA JAMB/WALL - SATIN PLATINUM                          | 970SP         |
| 2                         | 164096-02-701 | EA SILL - SATIN PLATINUM                               | 701SP         |
| 3                         | 164096-02-702 | EA HEADER - SATIN PLATINUM                             | 702SP         |
| 11                        | 164096-02-703 | EA VINYL - EDGE                                        | C712C         |
| 12                        | 164096-02-704 | EA DOOR GUIDE - BOTTOM                                 | CP506         |
| 13                        | 164096-02-705 | EA SCREW - F/BOTTOM DOOR GUIDE                         | 638THS-SP     |
| 14                        | 164096-02-706 | EA WASHER - F/BOTTOM DOOR GUIDE                        | 062WASHER     |
| 15                        | 164096-02-707 | EA ROLLER                                              | PN707         |
| 16                        | 164096-02-708 | EA SCREW - F/ROLLER                                    | 83212HEX-SP   |
| 17                        | 164096-02-712 | EA ROLLER BUSHING                                      | FW8-125       |
| 18                        | 164096-02-709 | EA VINYL - PANEL CONNECTING                            | C710C         |
| 19                        | 164096-02-713 | EA FLOATING MAGNET - 6'                                | 98-48         |
| 21                        | 164096-02-710 | EA SCREW/ATTACHMENT - PLATINUM                         | 638PHPT-SP    |
| 23                        | 164096-02-711 | EA BUMPER                                              | 5171C         |
| 24                        | 166194-01-700 | EA STRAP/TRAVEL - W/SNAP-CLEAR                         | C234C         |
|                           | 166194-01-701 | EA DOOR PANEL/FLAT - COMPLETE                          | WBS32.65P-ADP |
|                           | 166194-01-702 | EA STILE DOOR PULL - 63 3/8"                           | 717S          |
|                           | 166194-01-703 | EA RAIL/DOOR TOP - 5 1/2"                              | 707S          |
|                           | 166194-01-704 | EA RAIL/DOOR BOTTOM - 5 1/2"                           | 708S          |
|                           |               | CONTACT WINNEBAGO PART SALES FOR UNLISTED COMPONENT(S) |               |