




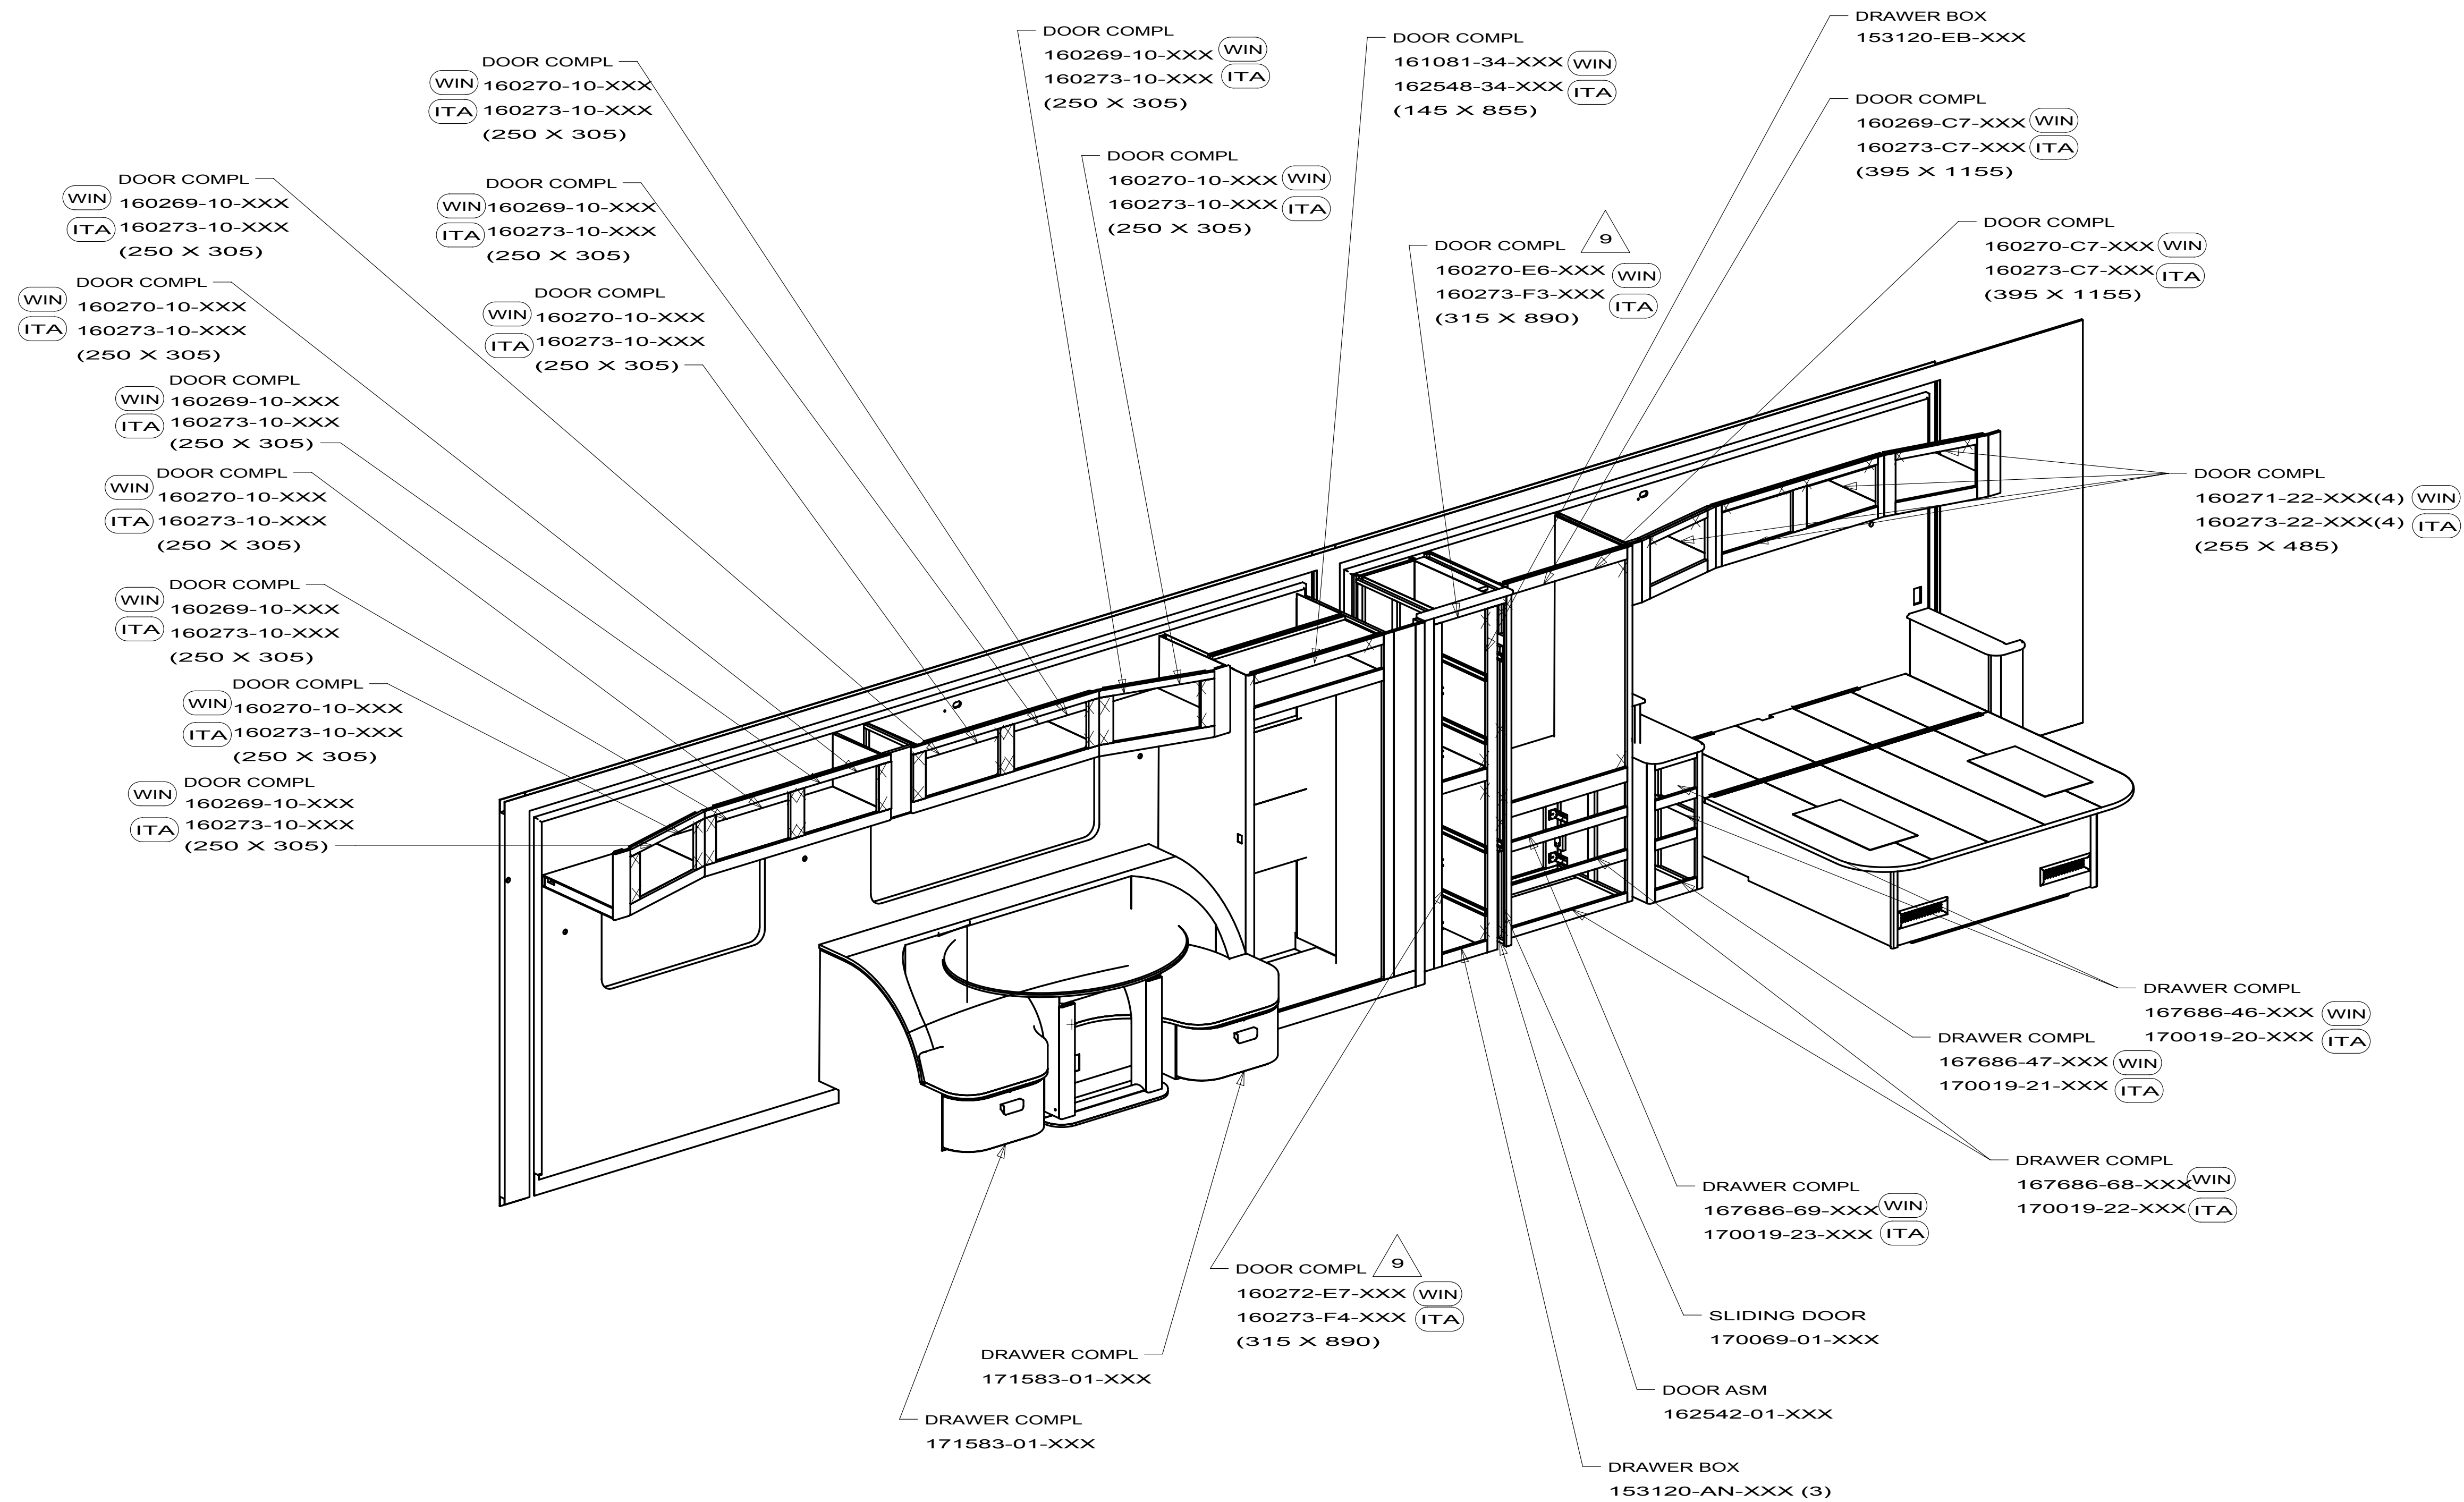

FIRST USED		
10 R40WD		
DO NOT SCALE DRAWING		
TITLE:		
FLOOR PLAN-CABT & APPLIANCE		
SHEET 2	PART NO 169225	REV

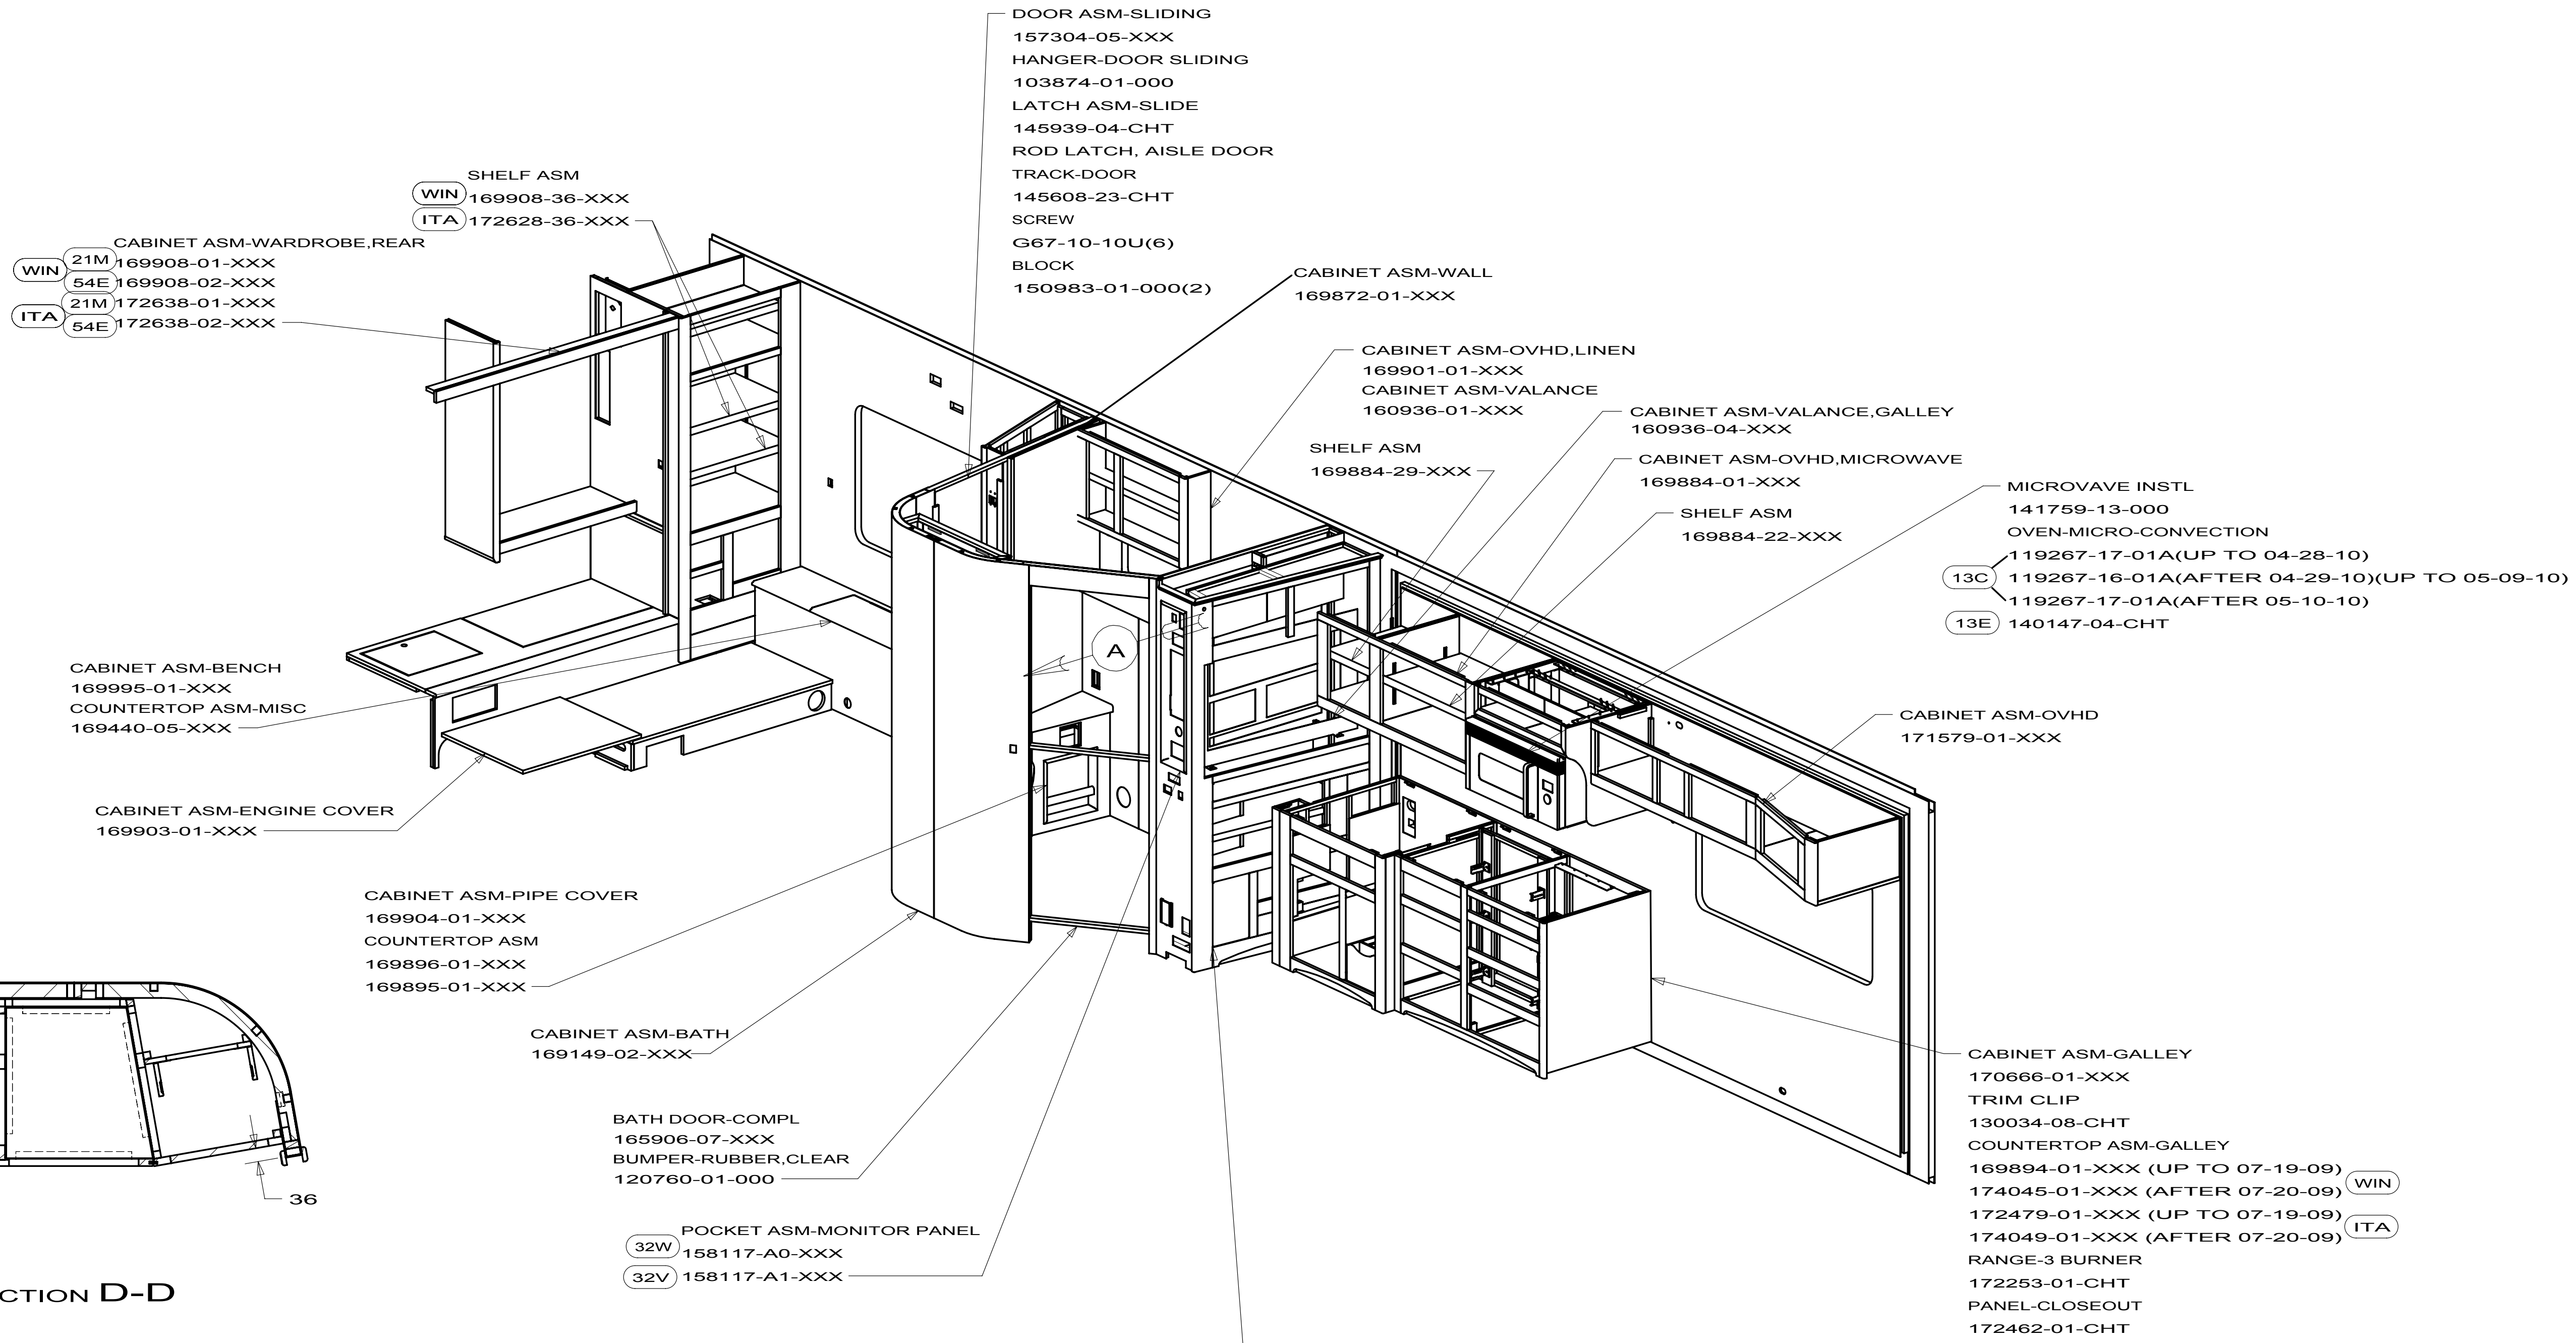


SECTION D-D

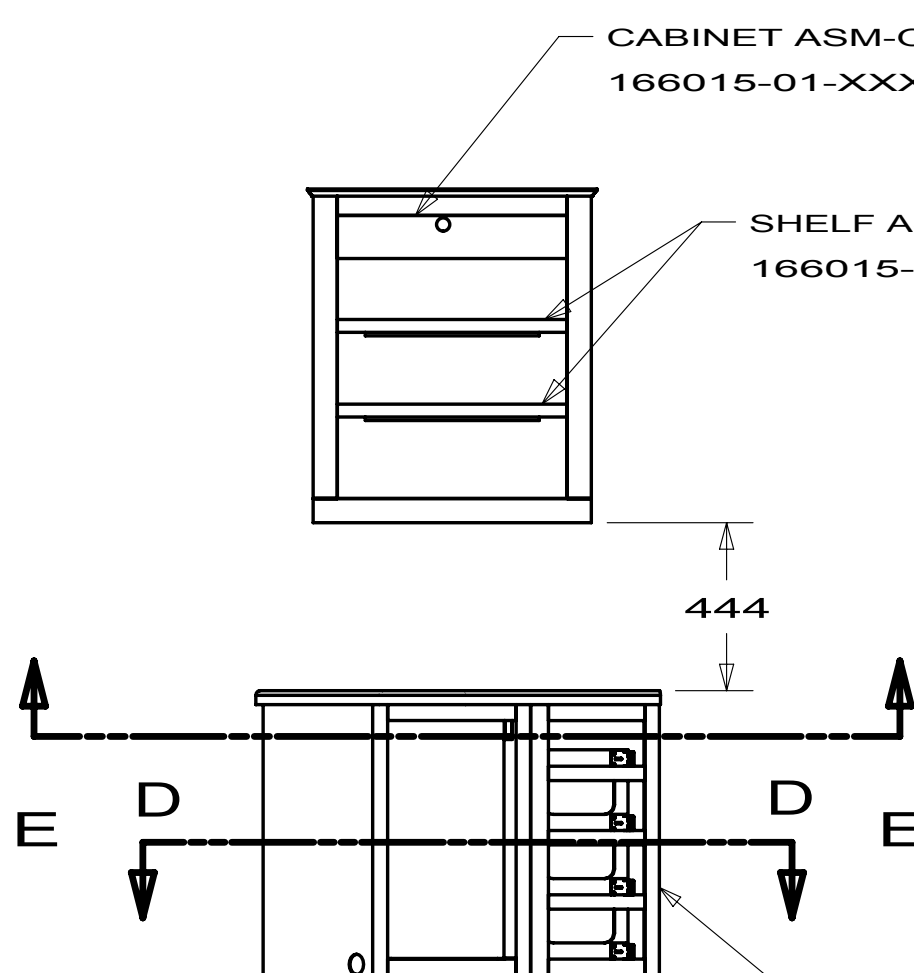


VIEW A

SECTION E-E

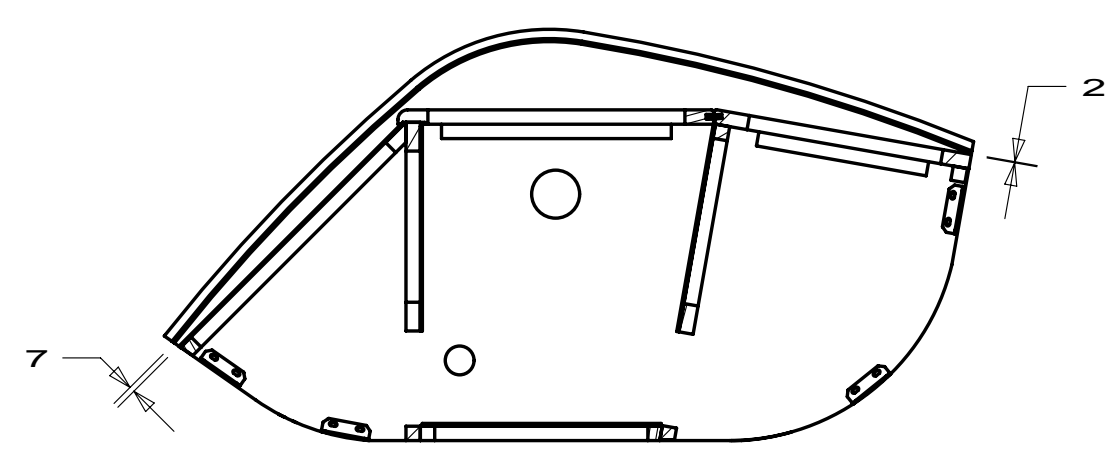

- CABINET ASM-ENTRTNMT/BATH** 169873-01-XXX (UP TO 05-31-09) 22T 411
- 173583-01-XXX (AFTER 06-01-09)** 22T 411
- 169873-02-XXX (UP TO 05-31-09)** 22A 411
- 173583-02-XXX (AFTER 06-01-09)** 22A 411
- 169873-03-XXX (UP TO 05-31-09)** 22T 710
- 173583-03-XXX (AFTER 06-01-09)** 22T 710
- 169873-04-XXX (UP TO 05-31-09)** 22A 710
- 173583-04-XXX (AFTER 06-01-09)** 22A 710
- MOUNT ASM-TV** 169240-01-CHT
- PLATE-W/HOLES** 169264-01-CHT(2)
- SCREW** G67-08-08U(4)
- J-CLIP** 142913-01-000(4)
- BOLT** C26-06-20U(4)
- VACUUM SYSTEM INSTL** 171654-01-000

FIRST USED		
10 R40WD		
DO NOT SCALE DRAWING		
TITLE:		
FLOOR PLAN-CABT & APPLIANCE		
SHEET 3	PART NO 169225	REV

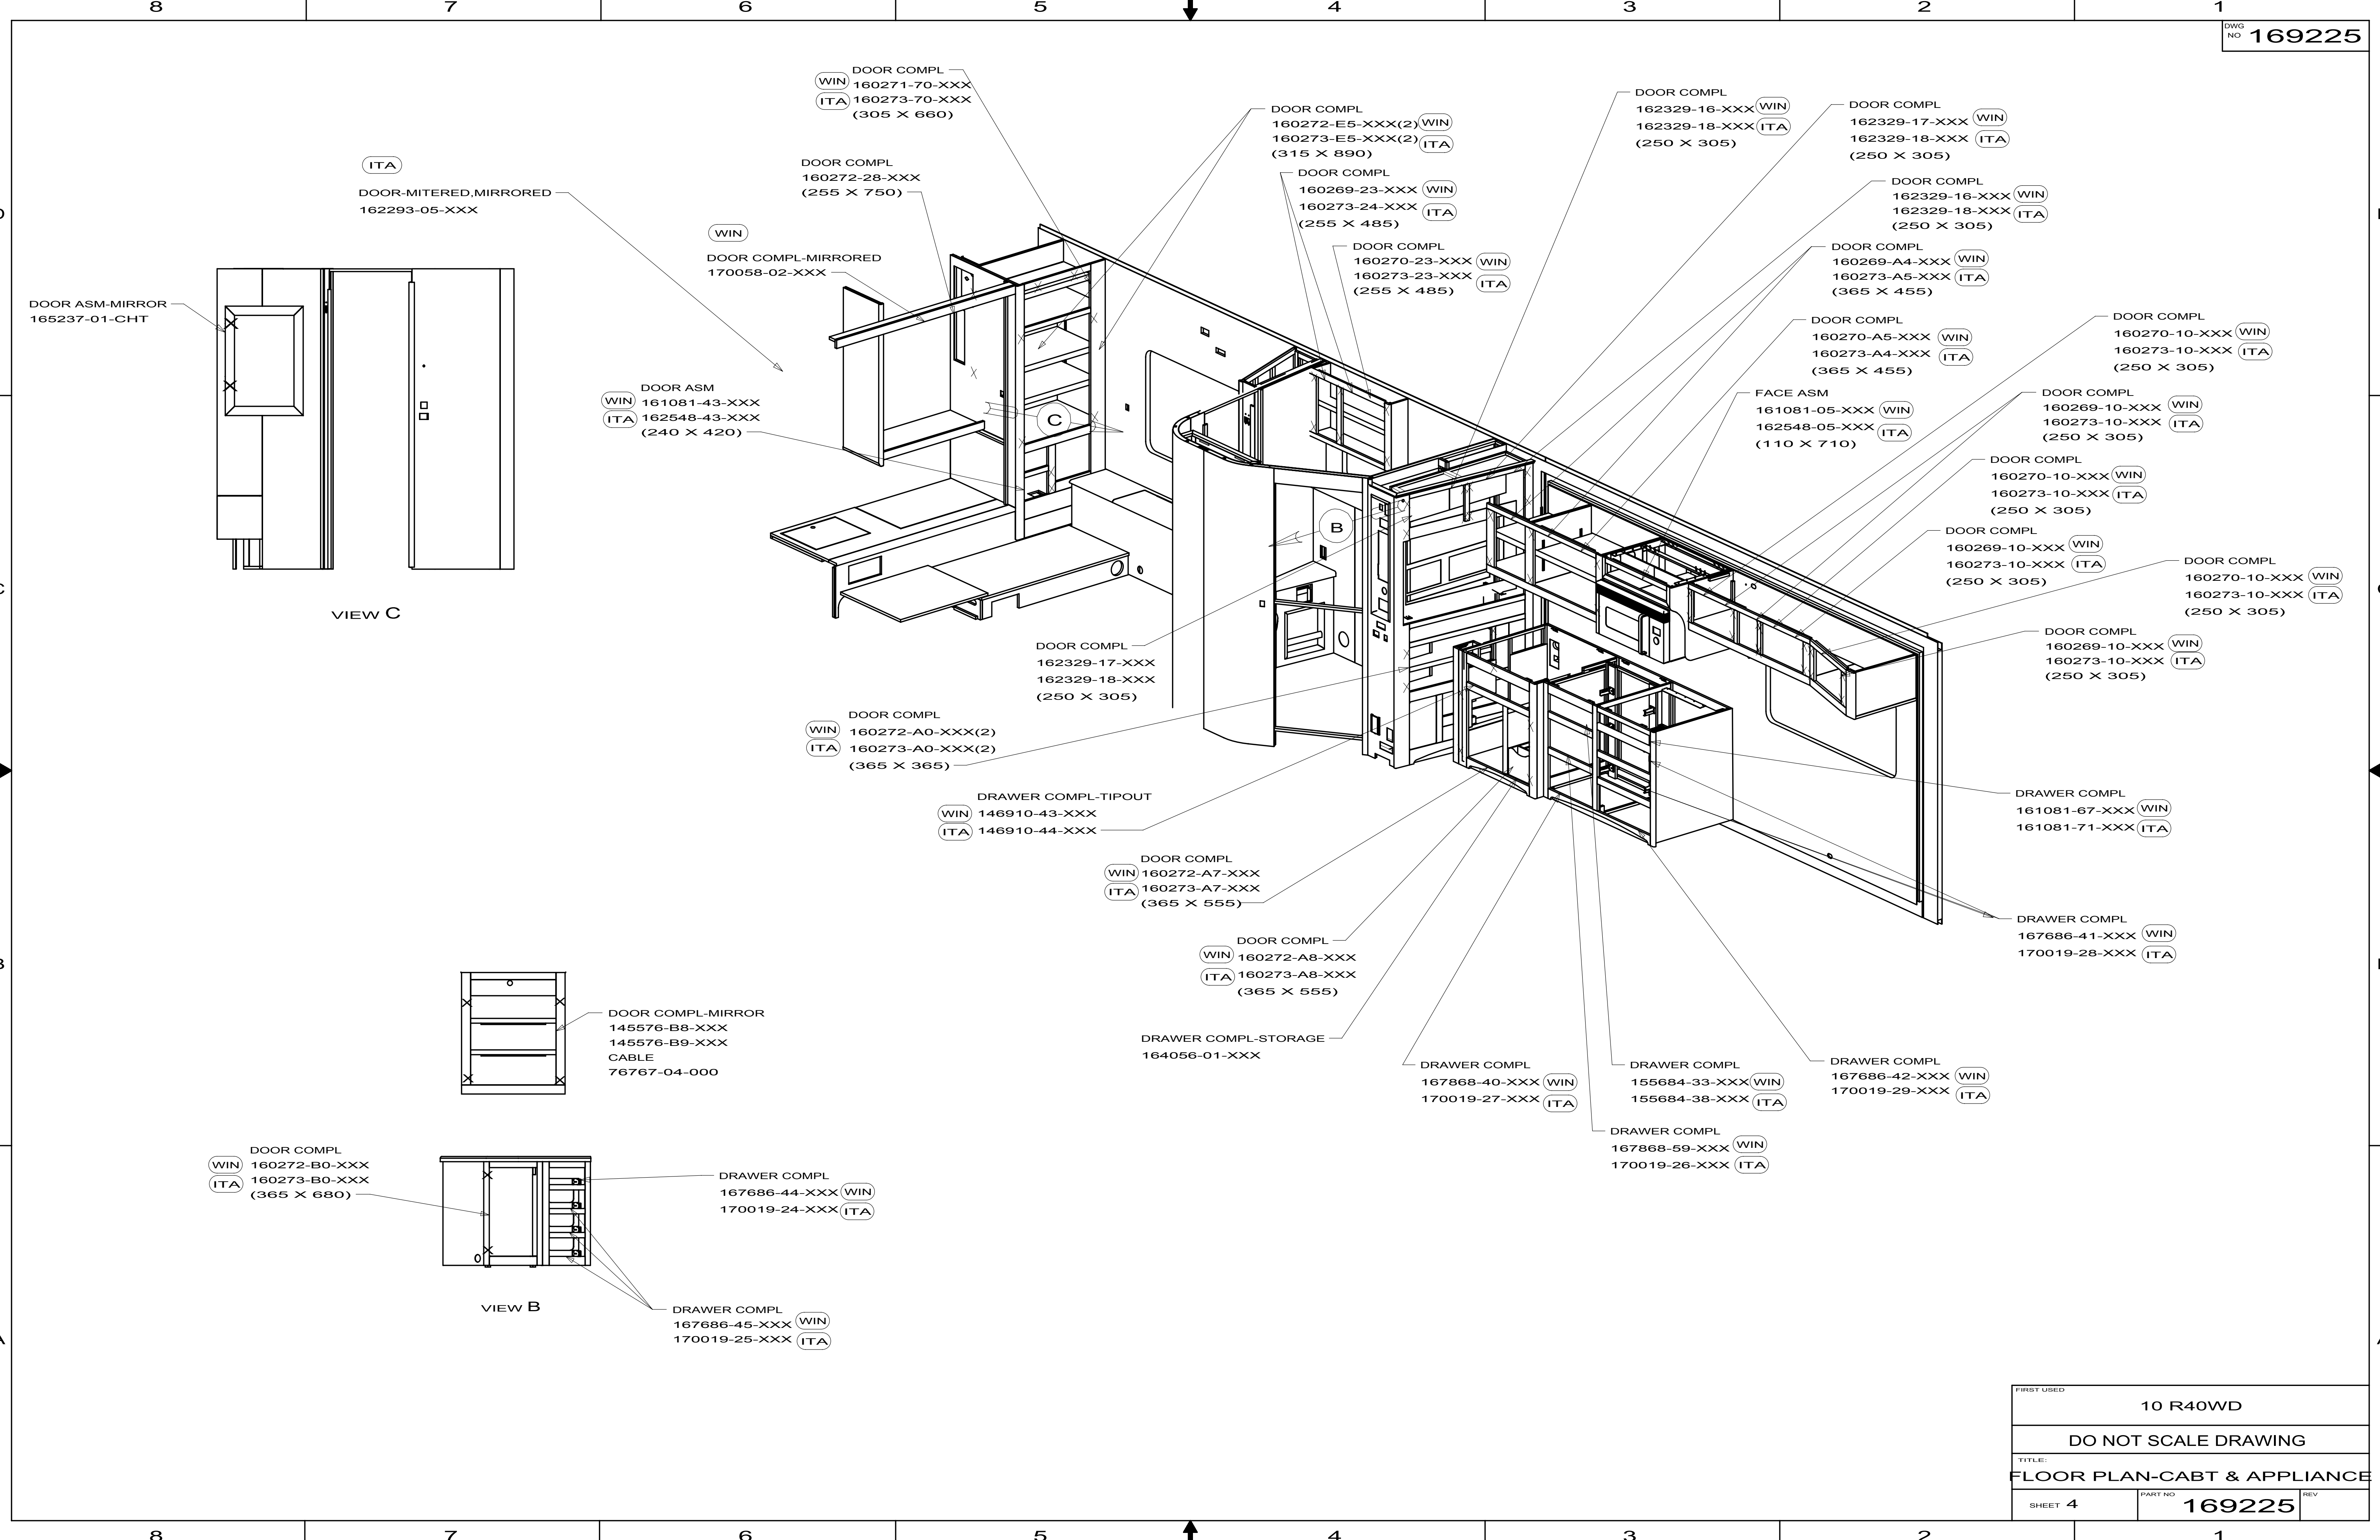


FIRST USED		
10 R40WD		
DO NOT SCALE DRAWING		
TITLE:		
FLOOR PLAN-CABT & APPLIANCE		
SHEET 4	PART NO	REV
	169225	


D37L
J32H
J35P
J38N
P34Y
P39N
P40L
R40BD
R40WD

107821-02

FIRST USED		
STANDARDS		
DO NOT SCALE DRAWING		
TITLE:		
GAS SPRING INSTL		
SHEET 2	PART NO 107821	REV

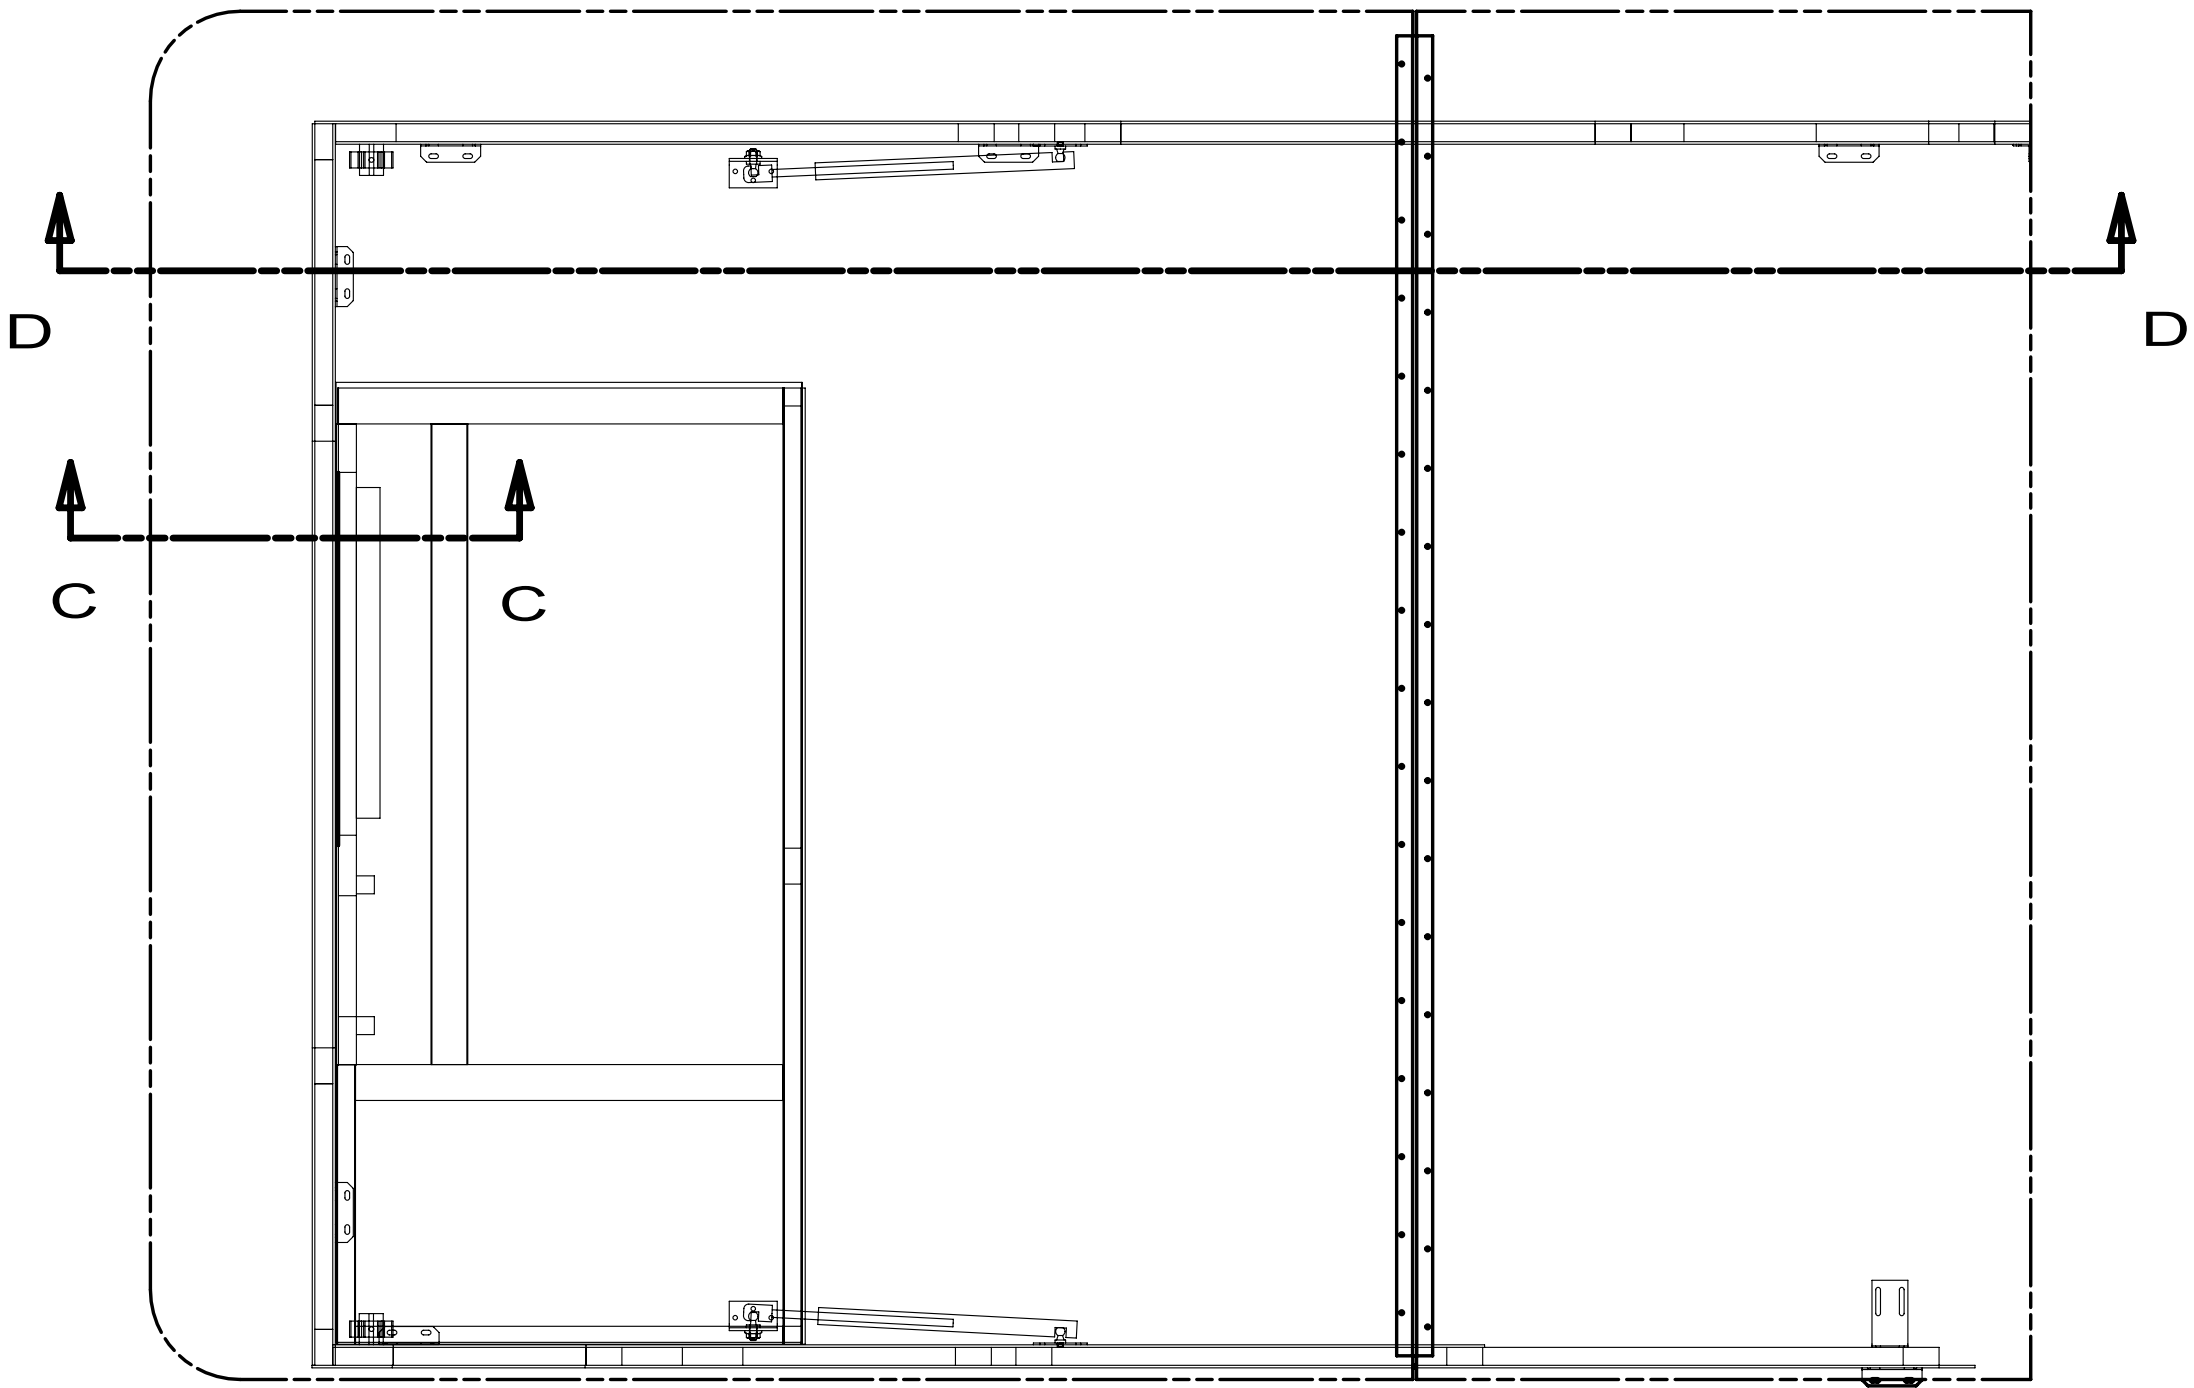


DOWEL-WOOD, DRILLED
101577-03-CHT
SCREW
G11-10-32P (2)
CLIP-GRIPPER
091952-01-000 (2)
SCREW
G67-10-129 (2)

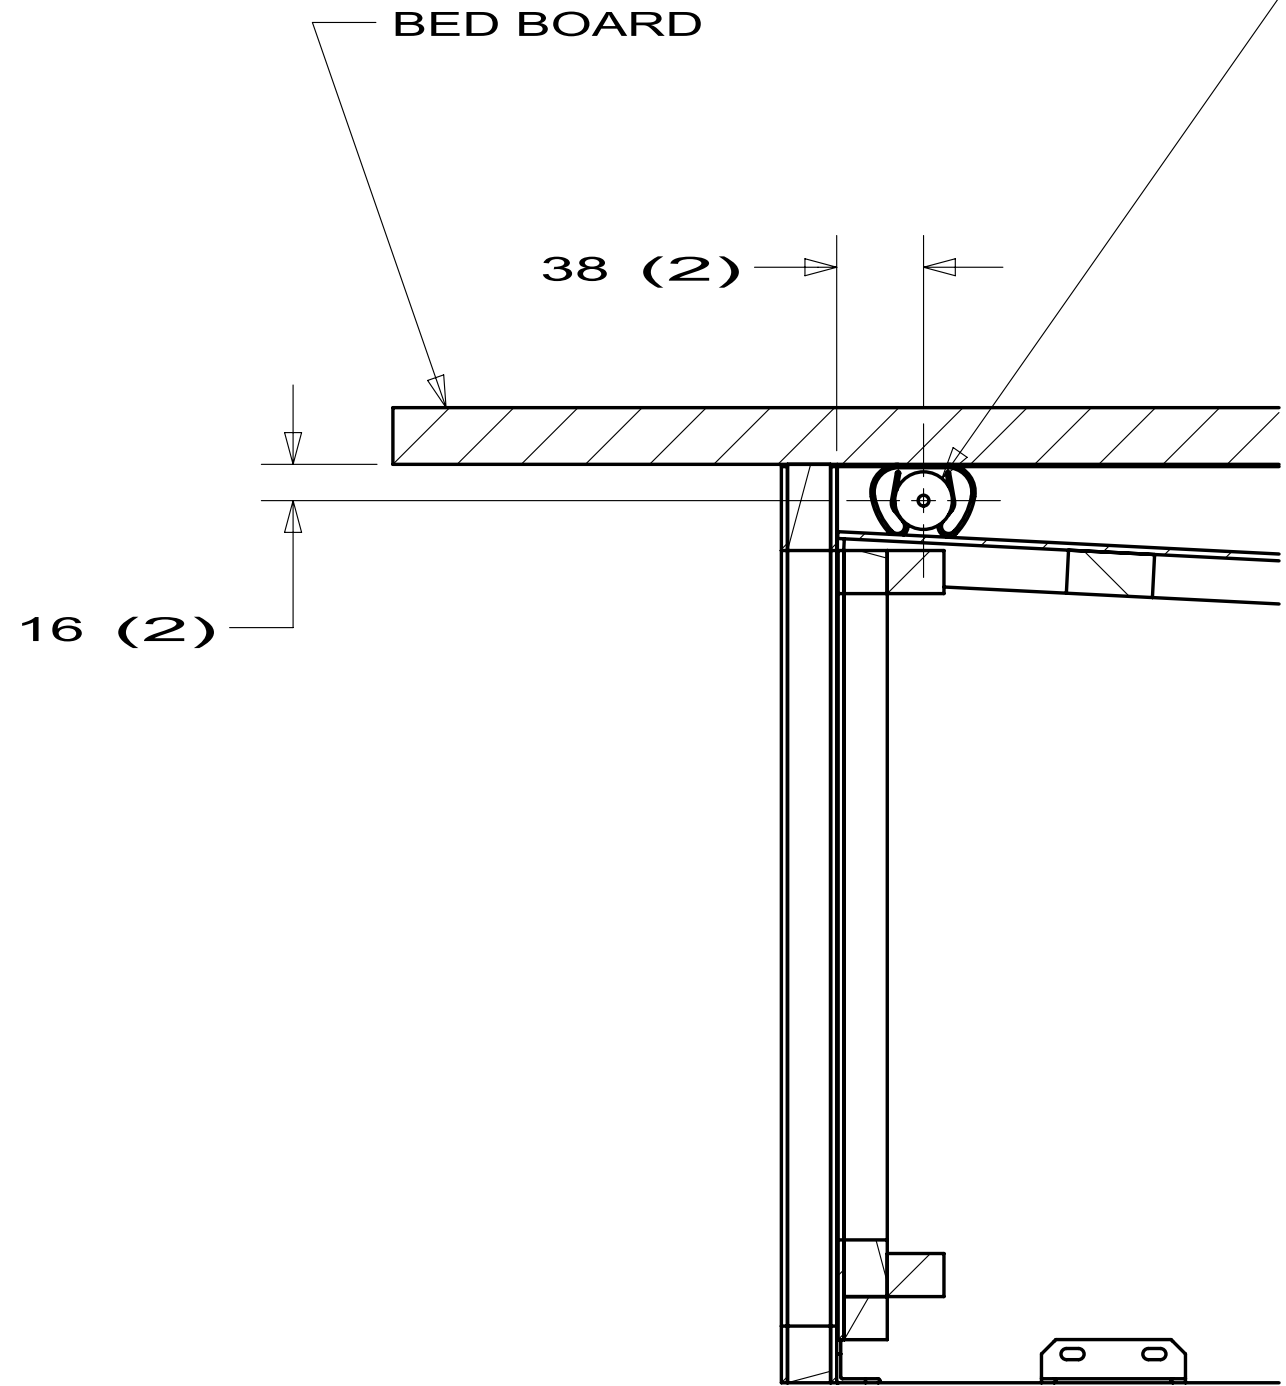

SECTION C-C

GAS SPRING 1
142569-15-000 (2)
BRACKET ANGLE 2
126263-06-CHT (2)
BRACKET FLAT 2
126263-08-CHT (2)
SCREW
142261-03-CHT (12)

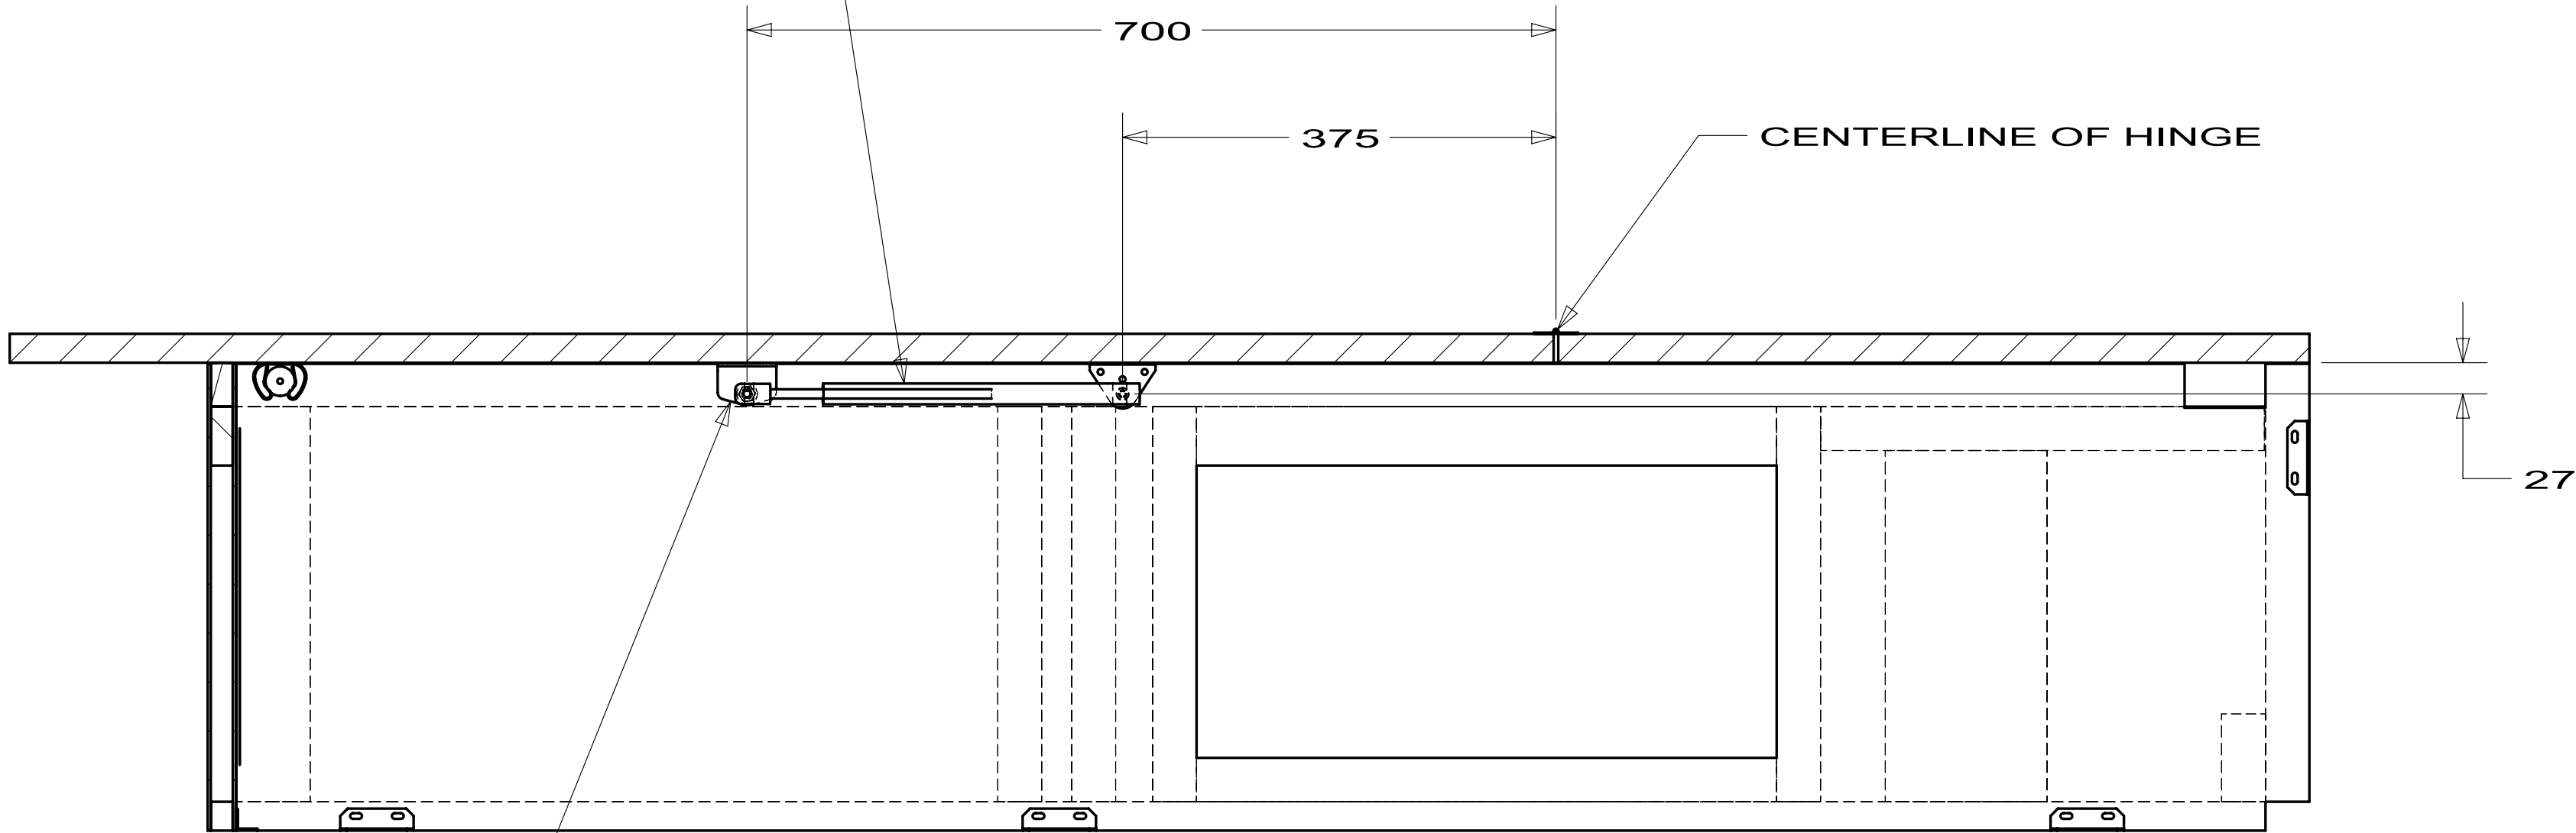

SECTION D-D

FASTEN TO
UNDERSIDE OF
BED BOARD

119267-10-02A			
KEY	PART NUMBER	U/M DESCRIPTION	VENDOR NO.
	119267-04-700	EA FILTER-GREASE	BOO2
	119267-04-704	EA LIGHT COVER-F/MOD R1480/1850	FANGKB009MRYO
	119267-10-700	EA BRACKET/MOUNTING	FANGTB005MRYO
	119267-15-700	EA SUPPORT - F/GLASS TRAY	FROLPB025MRKO

119267-12-02A			
KEY	PART NUMBER	U/M DESCRIPTION	VENDOR NO.
	119267-04-700	EA FILTER-GREASE	BOO2
	119267-04-703	EA PLATE - MOUNTING	FANGTB003MRYO
	119267-04-704	EA LIGHT COVER-F/MOD R1480/1850	FANGKB009MRYO
	119267-04-705	EA SCREW	LX-BZB011MREO
	119267-12-701	EA SUPPORT - F/GLASS TRAY	FROLPB020MRKO
	119267-12-702	EA RACK - HIGH	FAMI-B006MR0
	119267-12-703	EA RACK - LOW	FAMI-B005MR0
	119267-12-704	EA LOUVER - EXHAUST	PDIF-BO13MRKO


119267-15-01A			
KEY	PART NUMBER	U/M DESCRIPTION	VENDOR NO.
	119267-04-700	EA FILTER-GREASE	BOO2
	119267-15-700	EA SUPPORT - F/GLASS TRAY	FROLPB025MRKO
	119267-15-701	EA TRAY - GLASS	NTNT-A10WREZ

119267-17-01A			
KEY	PART NUMBER	U/M DESCRIPTION	VENDOR NO.
	119267-04-700	EA FILTER-GREASE	BOO2
	119267-04-703	EA PLATE - MOUNTING	FANGTB003MRYO
	119267-17-700	EA TURNTABLE-GLASS	NTNT-A114WREZ

KEY	PART NUMBER	U/M	DESCRIPTION	VENDOR NO.
1	125242-06-703	EA	LINER-DOOR/UPR RH/PANEL TYPE	627942
2	125242-05-701	EA	BIN - DOOR SHELF	628686
3	125242-02-701	EA	HANDLE(CONTOUR)TOP RH LWR LH,	621106
4	125242-06-701	EA	RETAINER/PANEL-UPR DR RH/LH	627947
	125242-02-722	EA	LATCH-STORAGE DR/BLK POINTED	619374
CONTACT WINNEBAGO PART SALES FOR UNLISTED COMPONENT(S)				

125242-06-01A


VENDOR NO.

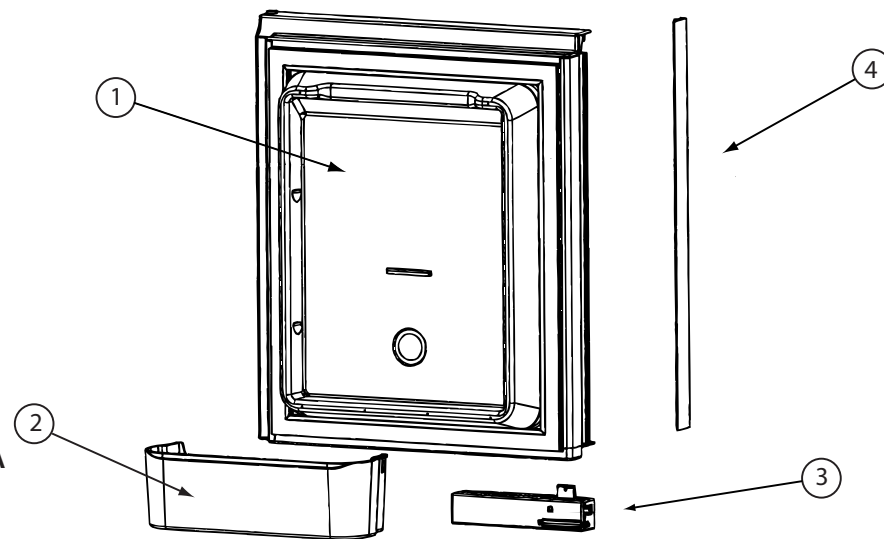

KEY	PART NUMBER	U/M	DESCRIPTION	VENDOR NO.
1	125242-06-704	EA	LINER-DOOR/UPR LH/PANEL TYPE	627941
2	125242-05-701	EA	BIN - DOOR SHELF	628686
3	125242-02-700	EA	HANDLE(CONTOUR)TOP LH BTM RH	621107
4	125242-06-701	EA	RETAINER/PANEL-UPR DR RH/LH	627947
	125242-02-722	EA	LATCH-STORAGE DR/BLK POINTED	619374
CONTACT WINNEBAGO PART SALES FOR UNLISTED COMPONENT(S)				

125242-06-01A (CONTINUED)

VENDOR NO.

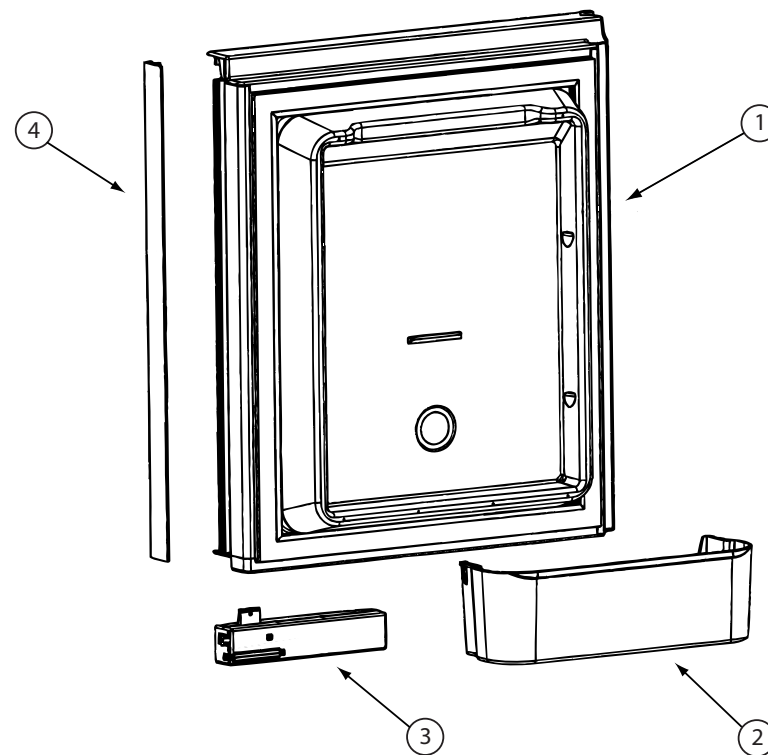

KEY PART NUMBER

1	125242-06-705
2	125242-05-701
3	125242-06-700
4	125242-02-700
	125242-02-722

U/M DESCRIPTION


EA	LINER-DOOR/LWR RH/PANEL TYPE
EA	BIN - DOOR SHELF
EA	RETAINER/PANEL-LWR DR RH/LH
EA	HANDLE(CONTOUR)TOP LH BTM RH
EA	LATCH-STORAGE DR/BLK POINTED

125242-06-01A (CONTINUED)

VENDOR NO.

627944
628686
627948
621107
619374

CONTACT WINNEBAGO PART SALES FOR UNLISTED COMPONENT(S)

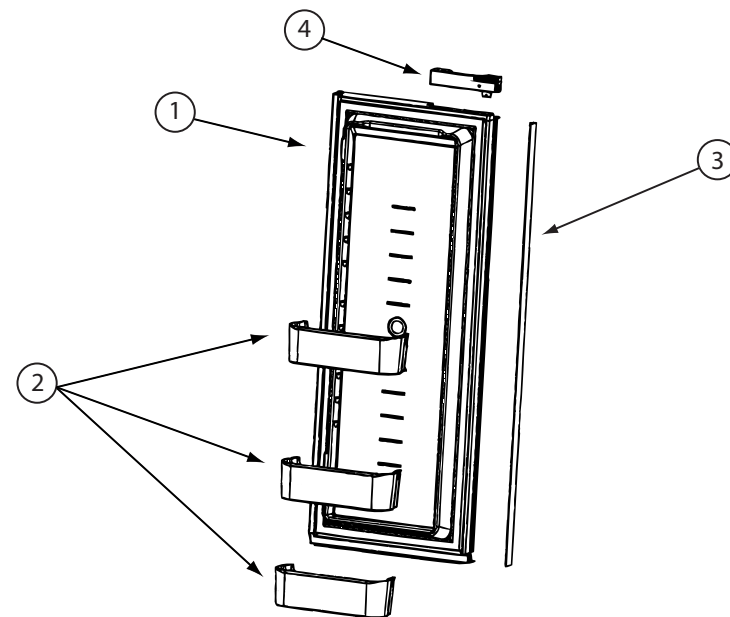

KEY PART NUMBER

1	125242-06-706
2	125242-05-701
3	125242-05-730
4	125242-06-700
5	125242-02-701
	125242-02-722

U/M DESCRIPTION


EA	LINER-DOOR/LWR LH/PANEL TYPE
EA	BIN - DOOR SHELF
EA	FLAPPER REPLACE SERV. KIT
EA	RETAINER/PANEL-LWR DR RH/LH
EA	HANDLE(CONTOUR)TOP RH LWR LH
EA	LATCH-STORAGE DR/BLK POINTED


125242-06-01A (CONTINUED)

VENDOR NO.

627943
628686
631366
627948
621106
619374


CONTACT WINNEBAGO PART SALES FOR UNLISTED COMPONENT(S)

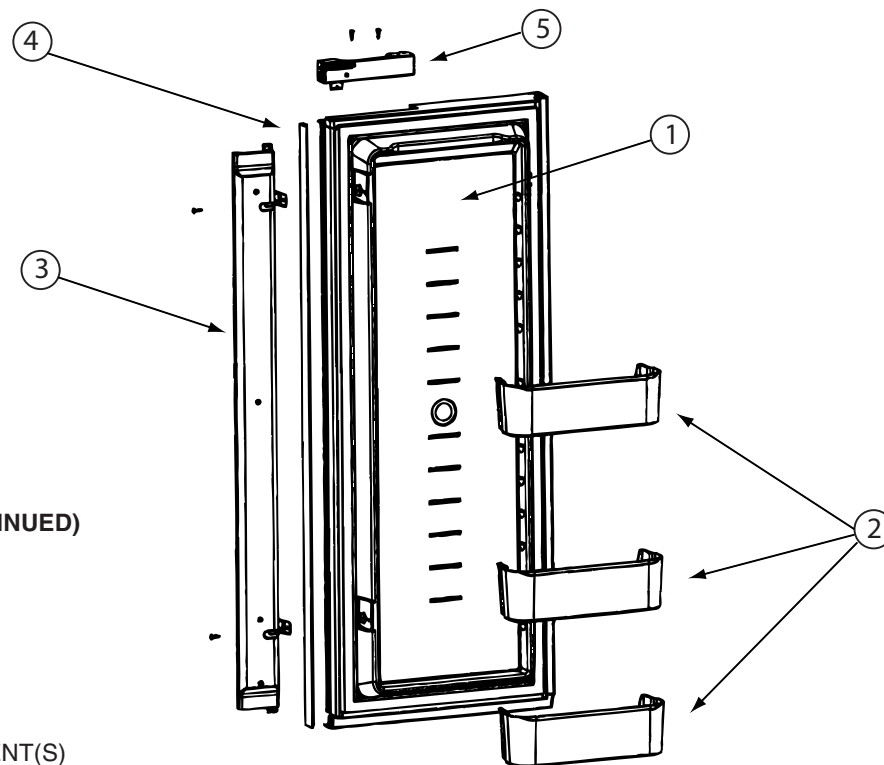

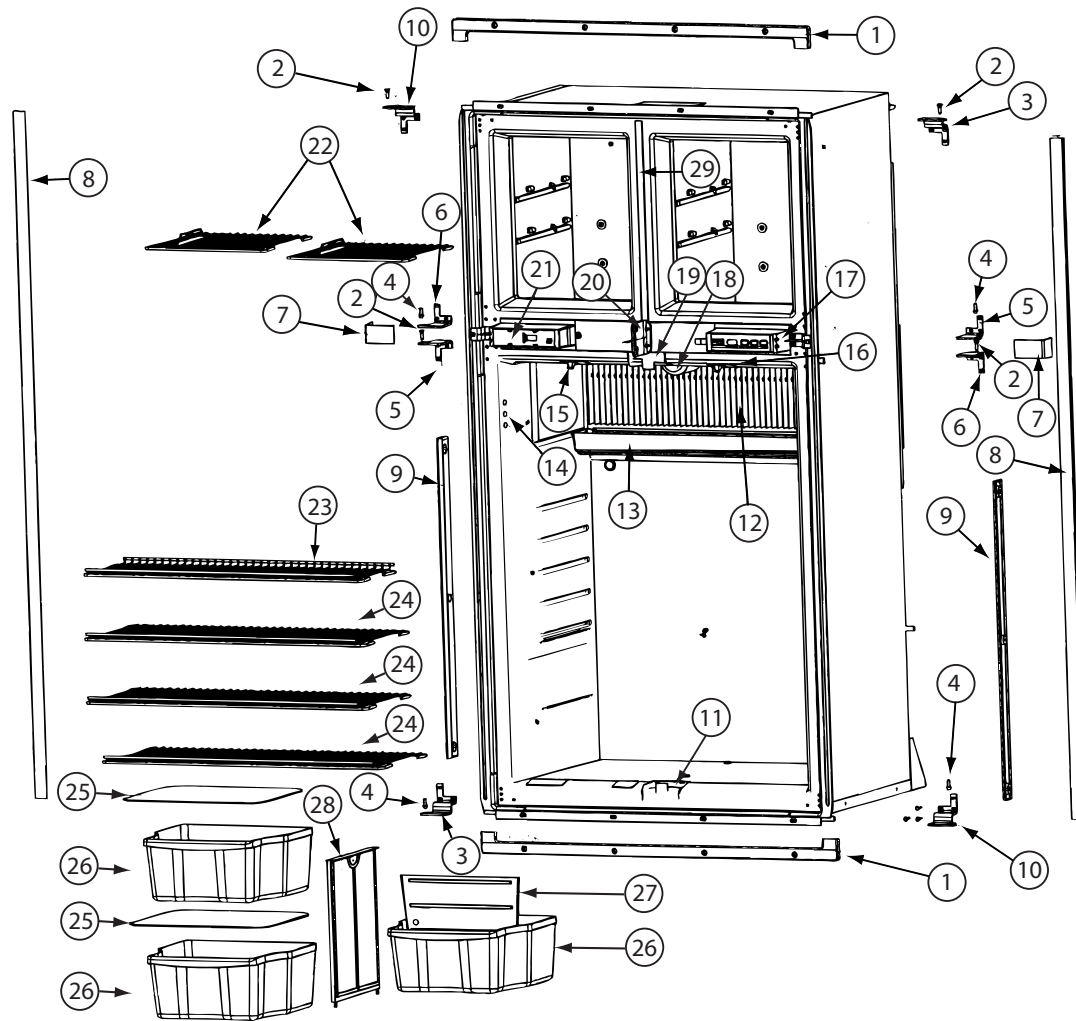


125242-06-01A

125242-06-01A (CONTINUED)			
KEY	PART NUMBER	U/M DESCRIPTION	VENDOR NO.
1	125242-01-767	EA KIT INSTALL(U TRIM PCS)HDW	623528
2	125242-03-715	EA HINGE PIN/UPR-WRAPPED DOORS	623899
3	125242-05-707	EA HINGE-OUTER/UPPER RH/LWR LH	628946
4	113737-01-710	EA PIN-HINGE, BOTTOM	61550722
5	125242-05-708	EA HINGE-INNER/UPPER RH/LWR LH	624363
6	125242-05-709	EA HINGE-INNER/UPPER LH/LWR RH	624364
7	125242-05-710	EA COVER - HINGE	627955
8	125242-01-766	EA TRIM-LT/RT HAND-SCREW ON	623254
9	125242-02-720	EA RETAINER/SHELF(SER#926685 UP	622033
10	125242-05-711	EA HINGE-OUTER/UPPER LH/LWR RH	628945
11	125242-06-702	EA GUIDE BLOCK-FLAPPER/BTM/BLK	631360
12	125242-05-713	EA FINS	618785
13	125242-01-712	EA DRIP TRAY	618774
14	125242-02-741	EA PROBE - CONTACT/LARGE	620689
15	125242-01-768	EA SWITCH - DOOR LIGHT	623918
16	125242-02-706	EA LAMP/WIRE ASM/SER#849677 UP	620871
17	125242-05-706	EA CONTROL ASM - OPTICAL	629113
18	125242-02-708	EA COVER/LAMP BRACKET	621827
19	125242-05-714	EA GUIDE BLOCK-FLAPPER/TOP/BLK	629111
21	125242-05-716	EA BOX/FRONT - DUMMY	624366
22	125242-01-725	EA SHELF-FREEZER (WIRE)	618847
23	125242-01-727	EA SHELF-WIRE (SHORT)	618849
24	125242-01-726	EA SHELF-WIRE (LONG)	618848
25	125242-01-706	EA COVER-CRISPER	618757
26	125242-05-717	EA BIN - BOTTLE/CRISPER	628688
27	125242-05-718	EA DIVIDER - BOTTLE/CRISPER	628694
28	125242-01-749	EA SUPPORT - WALL	618840
29	125242-02-741	EA STRIP-FREEZER-BLACK	625210 #1291391 &UP
	084880-03-705	EA BRACKET-LIGHT-INTERIOR	61629722
	084880-03-706	EA BULB-LAMP	61628922
	120075-01-714	EA PLUG-HOLE (BLACK)	618170
	125242-05-725	EA PLATE - F/DUMMY BOX	628460
	125242-05-730	EA FLAPPER REPLACE SERV. KIT	631366
CONTACT WINNEBAGO PART SALES FOR UNLISTED COMPONENT(S)			

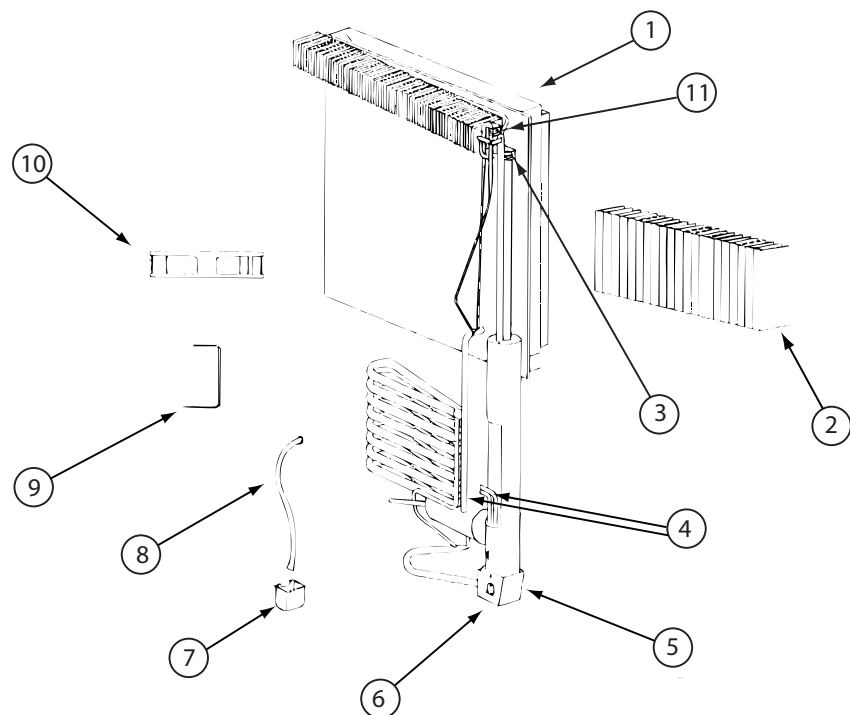


125242-06-01A (CONTINUED)
VENDOR NO.

KEY	PART NUMBER	U/M	DESCRIPTION	VENDOR NO.
1	125242-01-772	EA	COOLING UNIT-1200-8835499 UP	630391
2	125242-05-713	EA	FINS	618785
4	125242-01-732	EA	HEATER AC - 225W/110VAC	618872
5	125242-01-739	EA	BASE-BURNER BOX	618902
6	125242-01-740	EA	COVER-BURNER BOX	618910
9	125242-05-721	EA	BRACKET-DC FAN-SN 914576 UP	628747
10	125242-05-722	EA	FAN-EXTRNL DC-SN 914576 UP	628685
11	113737-01-754	EA	THERMOSTAT (FAN 12V DC)	618093
	125242-01-742	EA	WIRE ASM.-BAFFLE 55.15"	618915
	125242-05-728	EA	SWITCH-THERMAL (RPL KIT)	630037
	125242-05-729	EA	SWITCH-THERMAL (RPL KIT)	630103
CONTACT WINNEBAGO PART SALES FOR UNLISTED COMPONENT(S)				

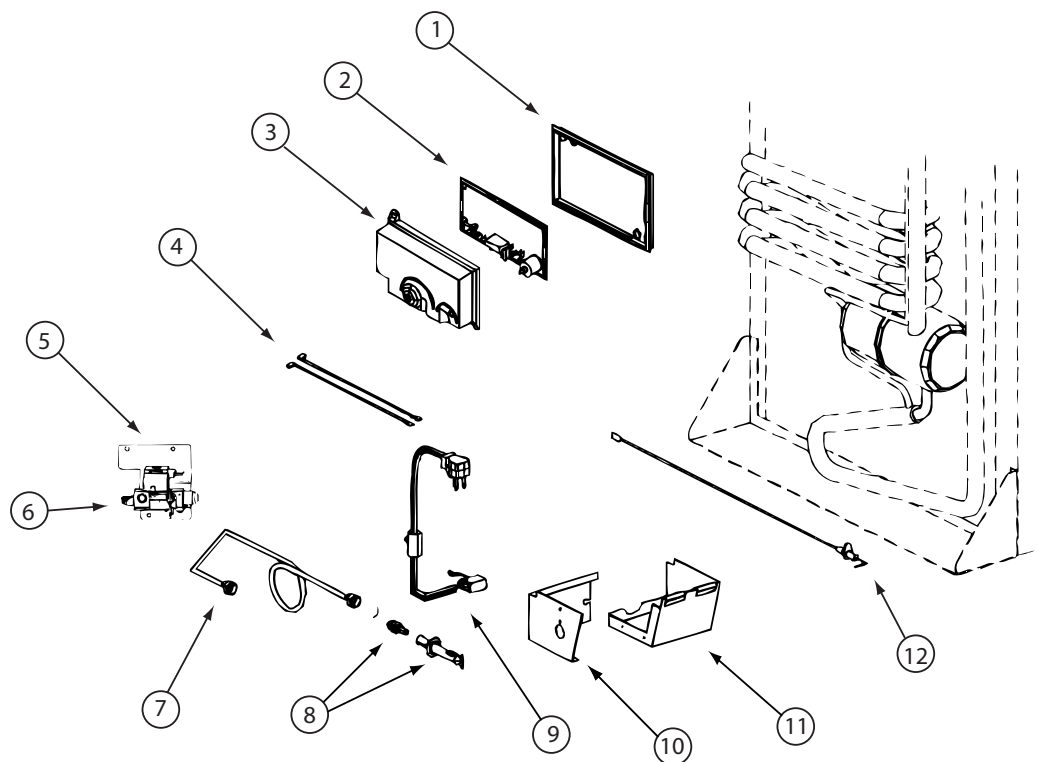


125242-03-02A, 125242-05-02A, 125242-06-01A (CONTINUED)

KEY	PART NUMBER	U/M	DESCRIPTION	VENDOR NO.
1	121569-08-701	EA	BASE - POWER BOARD	628674
2	121568-06-709	EA	BOARD/POWER-N611/N822F/1201	628661
3	121569-08-702	EA	COVER-POWER BOARD	628677
4	125242-02-709	EA	WIRE/WHITE/9"/GAS VALVE	621448
6	121569-08-703	EA	GAS VALVE - SOLENOID	628741
7	125242-05-723	EA	BURNER TUBE	624683
8	125242-02-743	EA	BURNER ORF ADAP-7 SLOT BRNR	629013
9	125242-03-732	EA	CORD - AC POWER- W/ICE MAKER	618406
10	125242-01-740	EA	COVER-BURNER BOX	618910
11	125242-01-739	EA	BASE-BURNER BOX	618902
12	104137-06-715	EA	ELECTRODE-SPARK/SENSOR, SGL	61692222
CONTACT WINNEBAGO PART SALES FOR UNLISTED COMPONENT(S)				

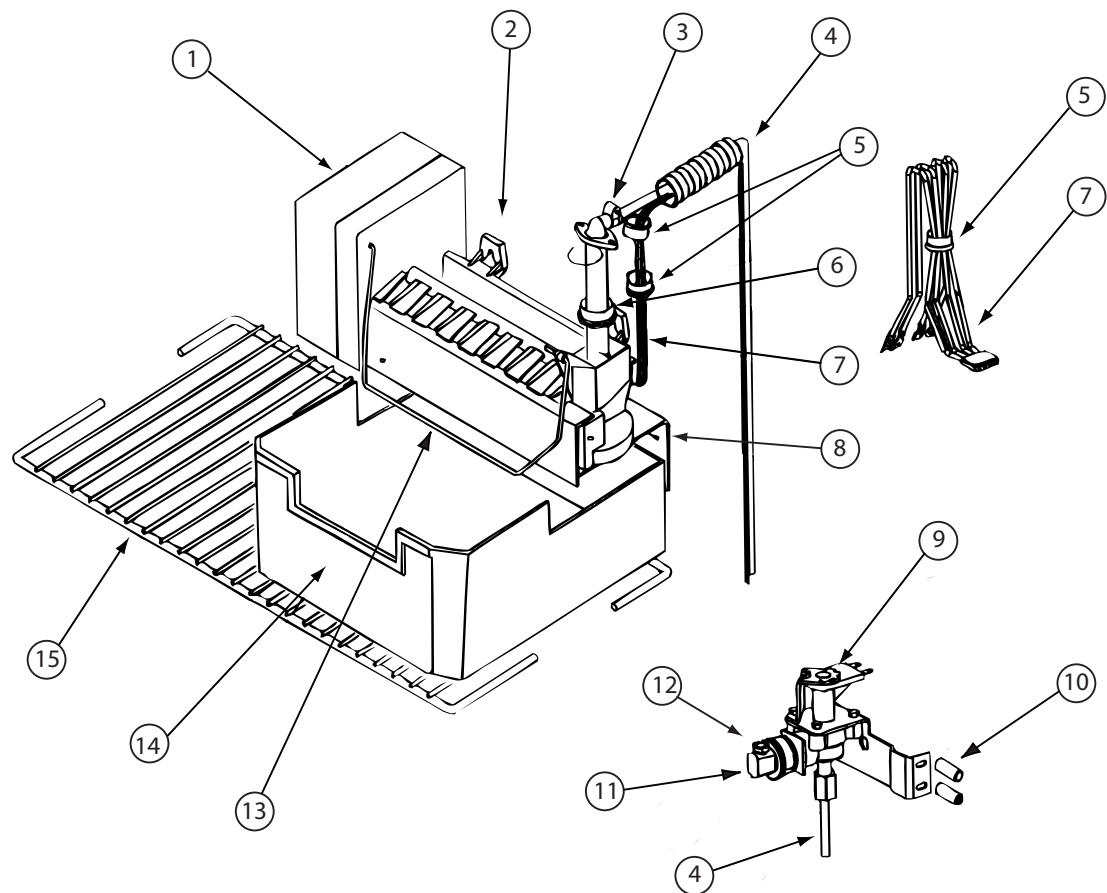

125242-03-02A, 125242-05-02A, 125242-06-01A (CONTINUED)

KEY	PART NUMBER	U/M	DESCRIPTION	VENDOR NO.
2	094039-07-706	EA	ICE MAKER W/O PLATES	61656522
4	125242-05-724	EA	WATER TUBE/HEATER ASM	621429
6	120075-03-706	EA	FITTING WATER LINE	620039
8	125242-01-737	EA	BRACKET-MOUNTING (ICE MAKER)	618894/620890
9	120075-03-701	EA	WATER VALVE - W/BRACKET	618253
11	094039-07-707	EA	GARDEN HOSE ADAP W/BRASS NUT	61679622
12	094039-07-708	EA	NUT - COMPRESSION	622991
13	120075-03-703	EA	ARM-SHUT OFF	61656922
14	125242-01-716	EA	ICE BIN	618803
15	125242-01-725	EA	SHELF-FREEZER (WIRE)	618847
	120075-09-703	EA	THERMOSTAT	620240
CONTACT WINNEBAGO PART SALES FOR UNLISTED COMPONENT(S)				

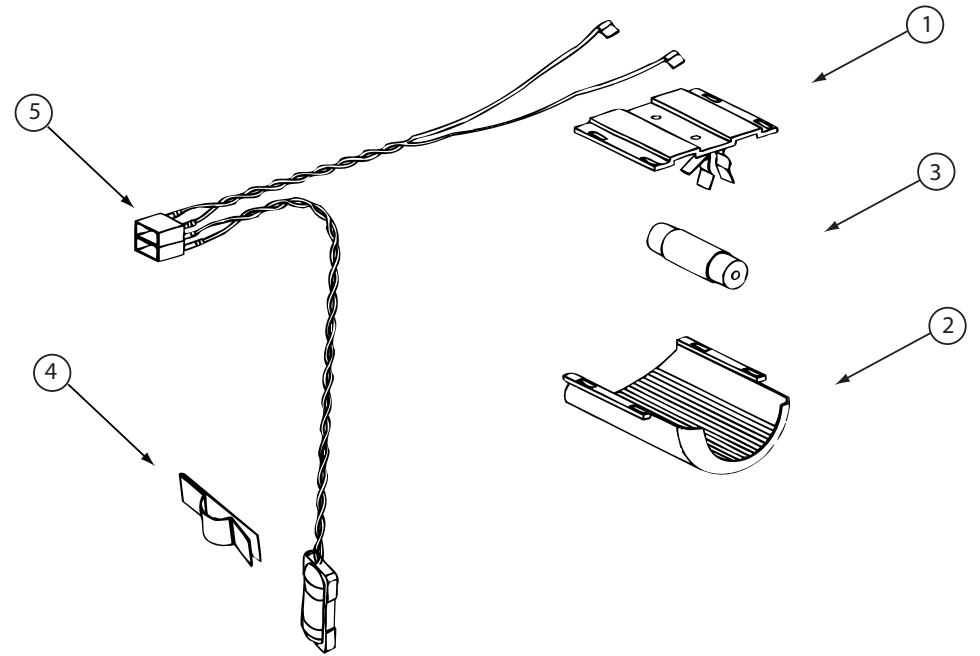

125242-03-02A, 125242-05-02A, 125242-06-01A (CONTINUED)

KEY	PART NUMBER	U/M	DESCRIPTION	VENDOR NO.
1	084880-03-705	EA	BRACKET-LIGHT-INTERIOR	61629722
2	125242-02-708	EA	COVER/LAMP BRACKET	621827
3	084880-03-706	EA	BULB-LAMP	61628922
4	084880-01-760	EA	CLIP (THERMISTER)	61689122
5	125242-02-706	EA	LAMP/WIRE ASM/SER#849677 UP	620871

KEY	PART NUMBER	U/M	DESCRIPTION	140147-04-01A, 140147-04-02A, 140147-04-03A
				VENDOR NO.
	140147-02-700	EA	TRAY-GLASS	WB49X10074
	140147-02-701	EA	FILTER-GREASE (SOLD AS PAIR)	WB6X10309 - 2/PKG.
	140147-02-702	EA	TRAY-METAL PAN	WB49X10053
	140147-02-704	EA	BULB HALOGEN	WB08X10050

8

7

6

5

4

3

2

1

DWG
NO 141759

D

C

B

A

R40WD 141759-13

BRACKET ASM
137824-10-02B
SCREW
G39-10-12U (40)




BOLT
C13-04-08B

BOLT
C13-04-08B

PANEL ASM-DUCT
140093-05-02B
SCREW
G39-10-12U (6)

TRIM-EDGE,C-TYPE
093305-01-01A
(360)

OVEN-MICROWAVE

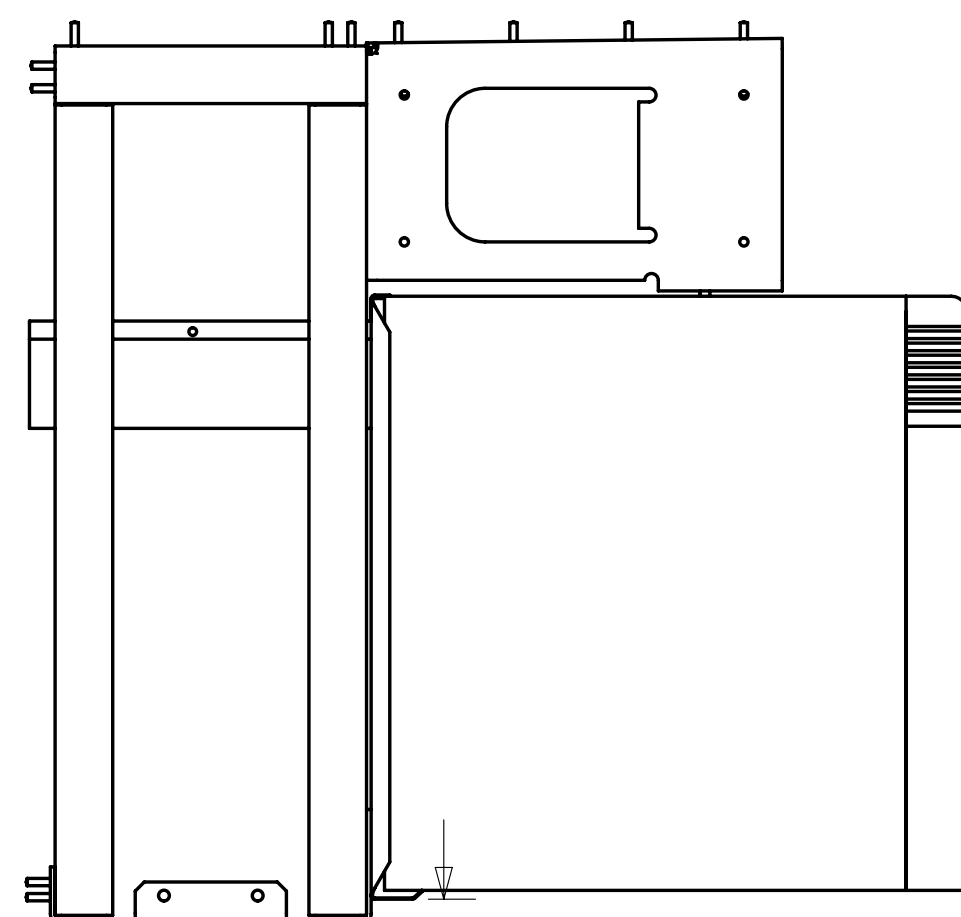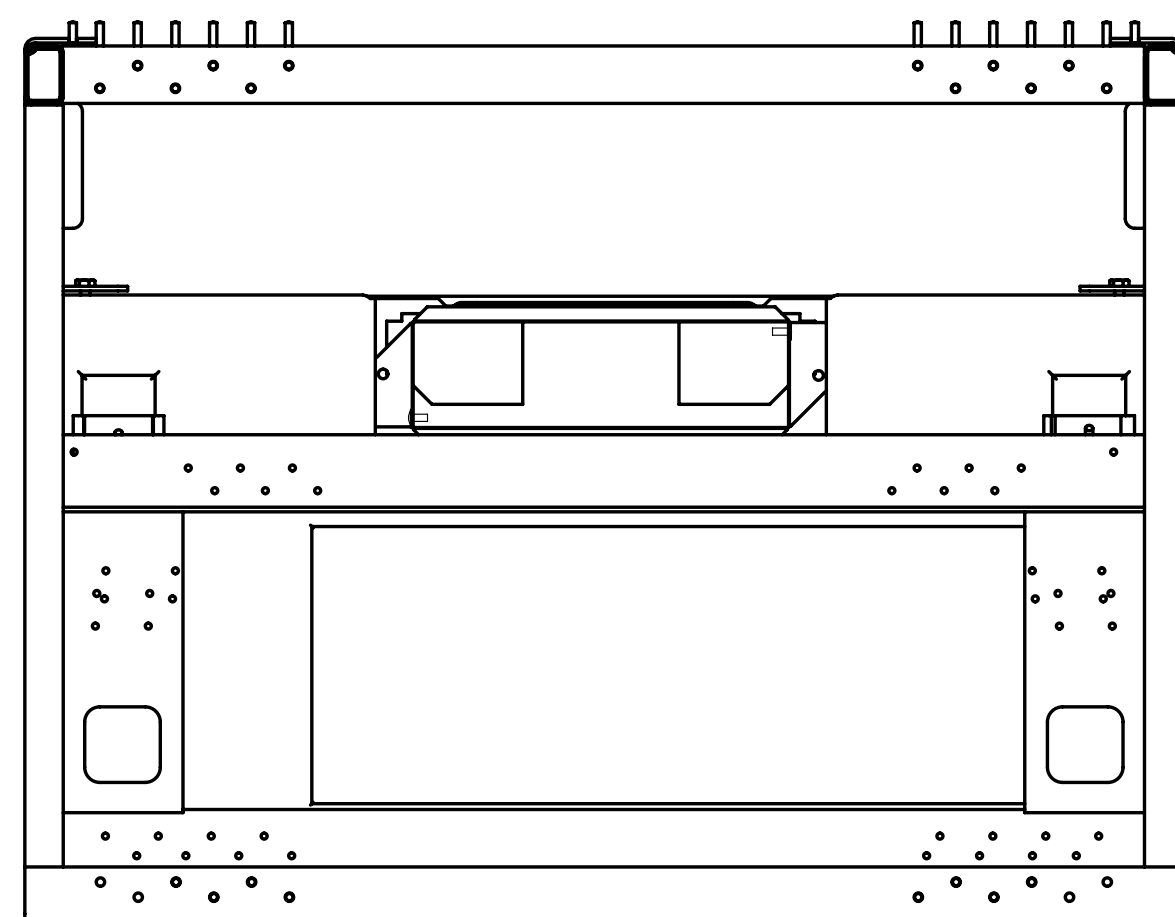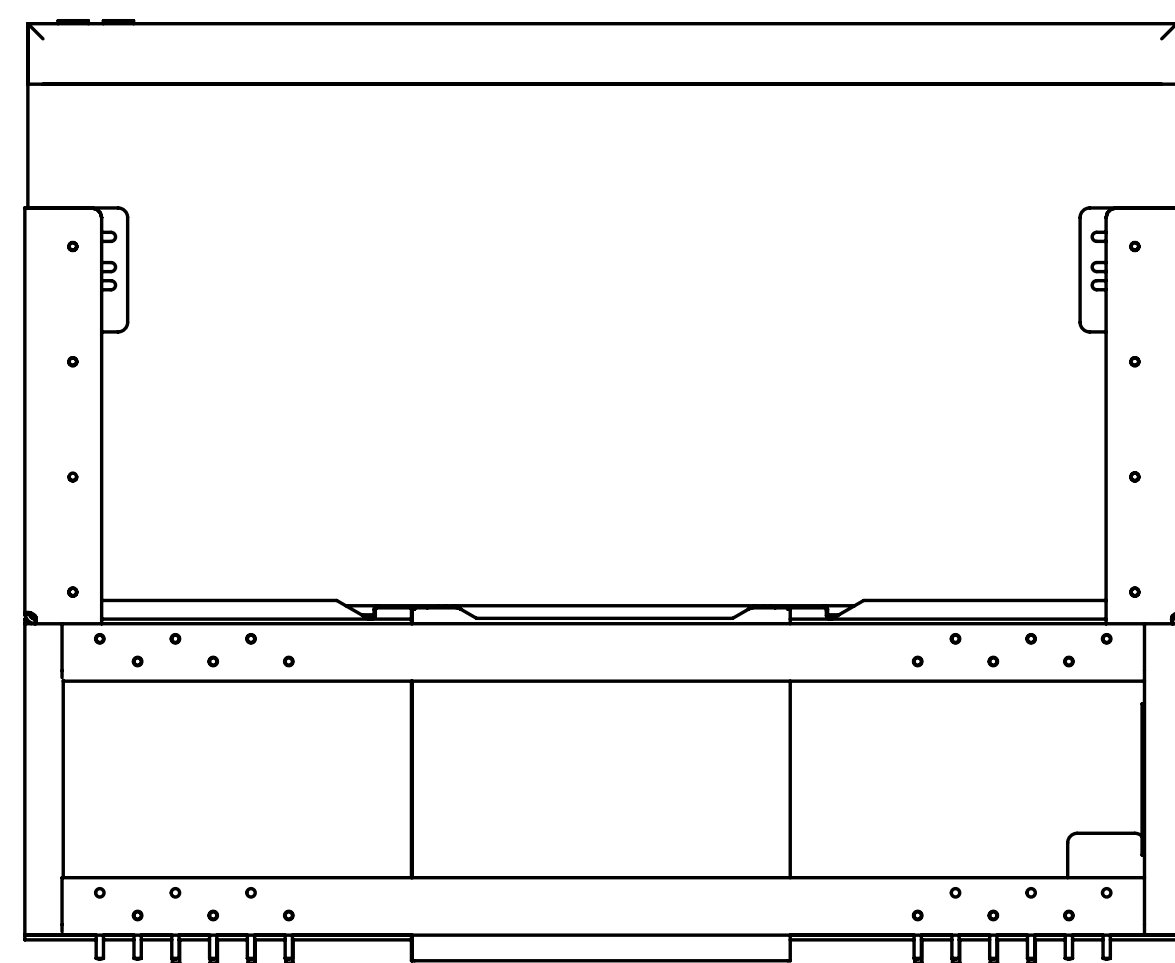


13C 17


13E 0

FIRST USED		08 R40WD	
DO NOT SCALE DRAWING			
TITLE: MICROWAVE INSTL			
SHEET 3	PART NO	141759	REV

**J32H
P34Y
R40CD
R40WD
4 DOOR
160035-07**


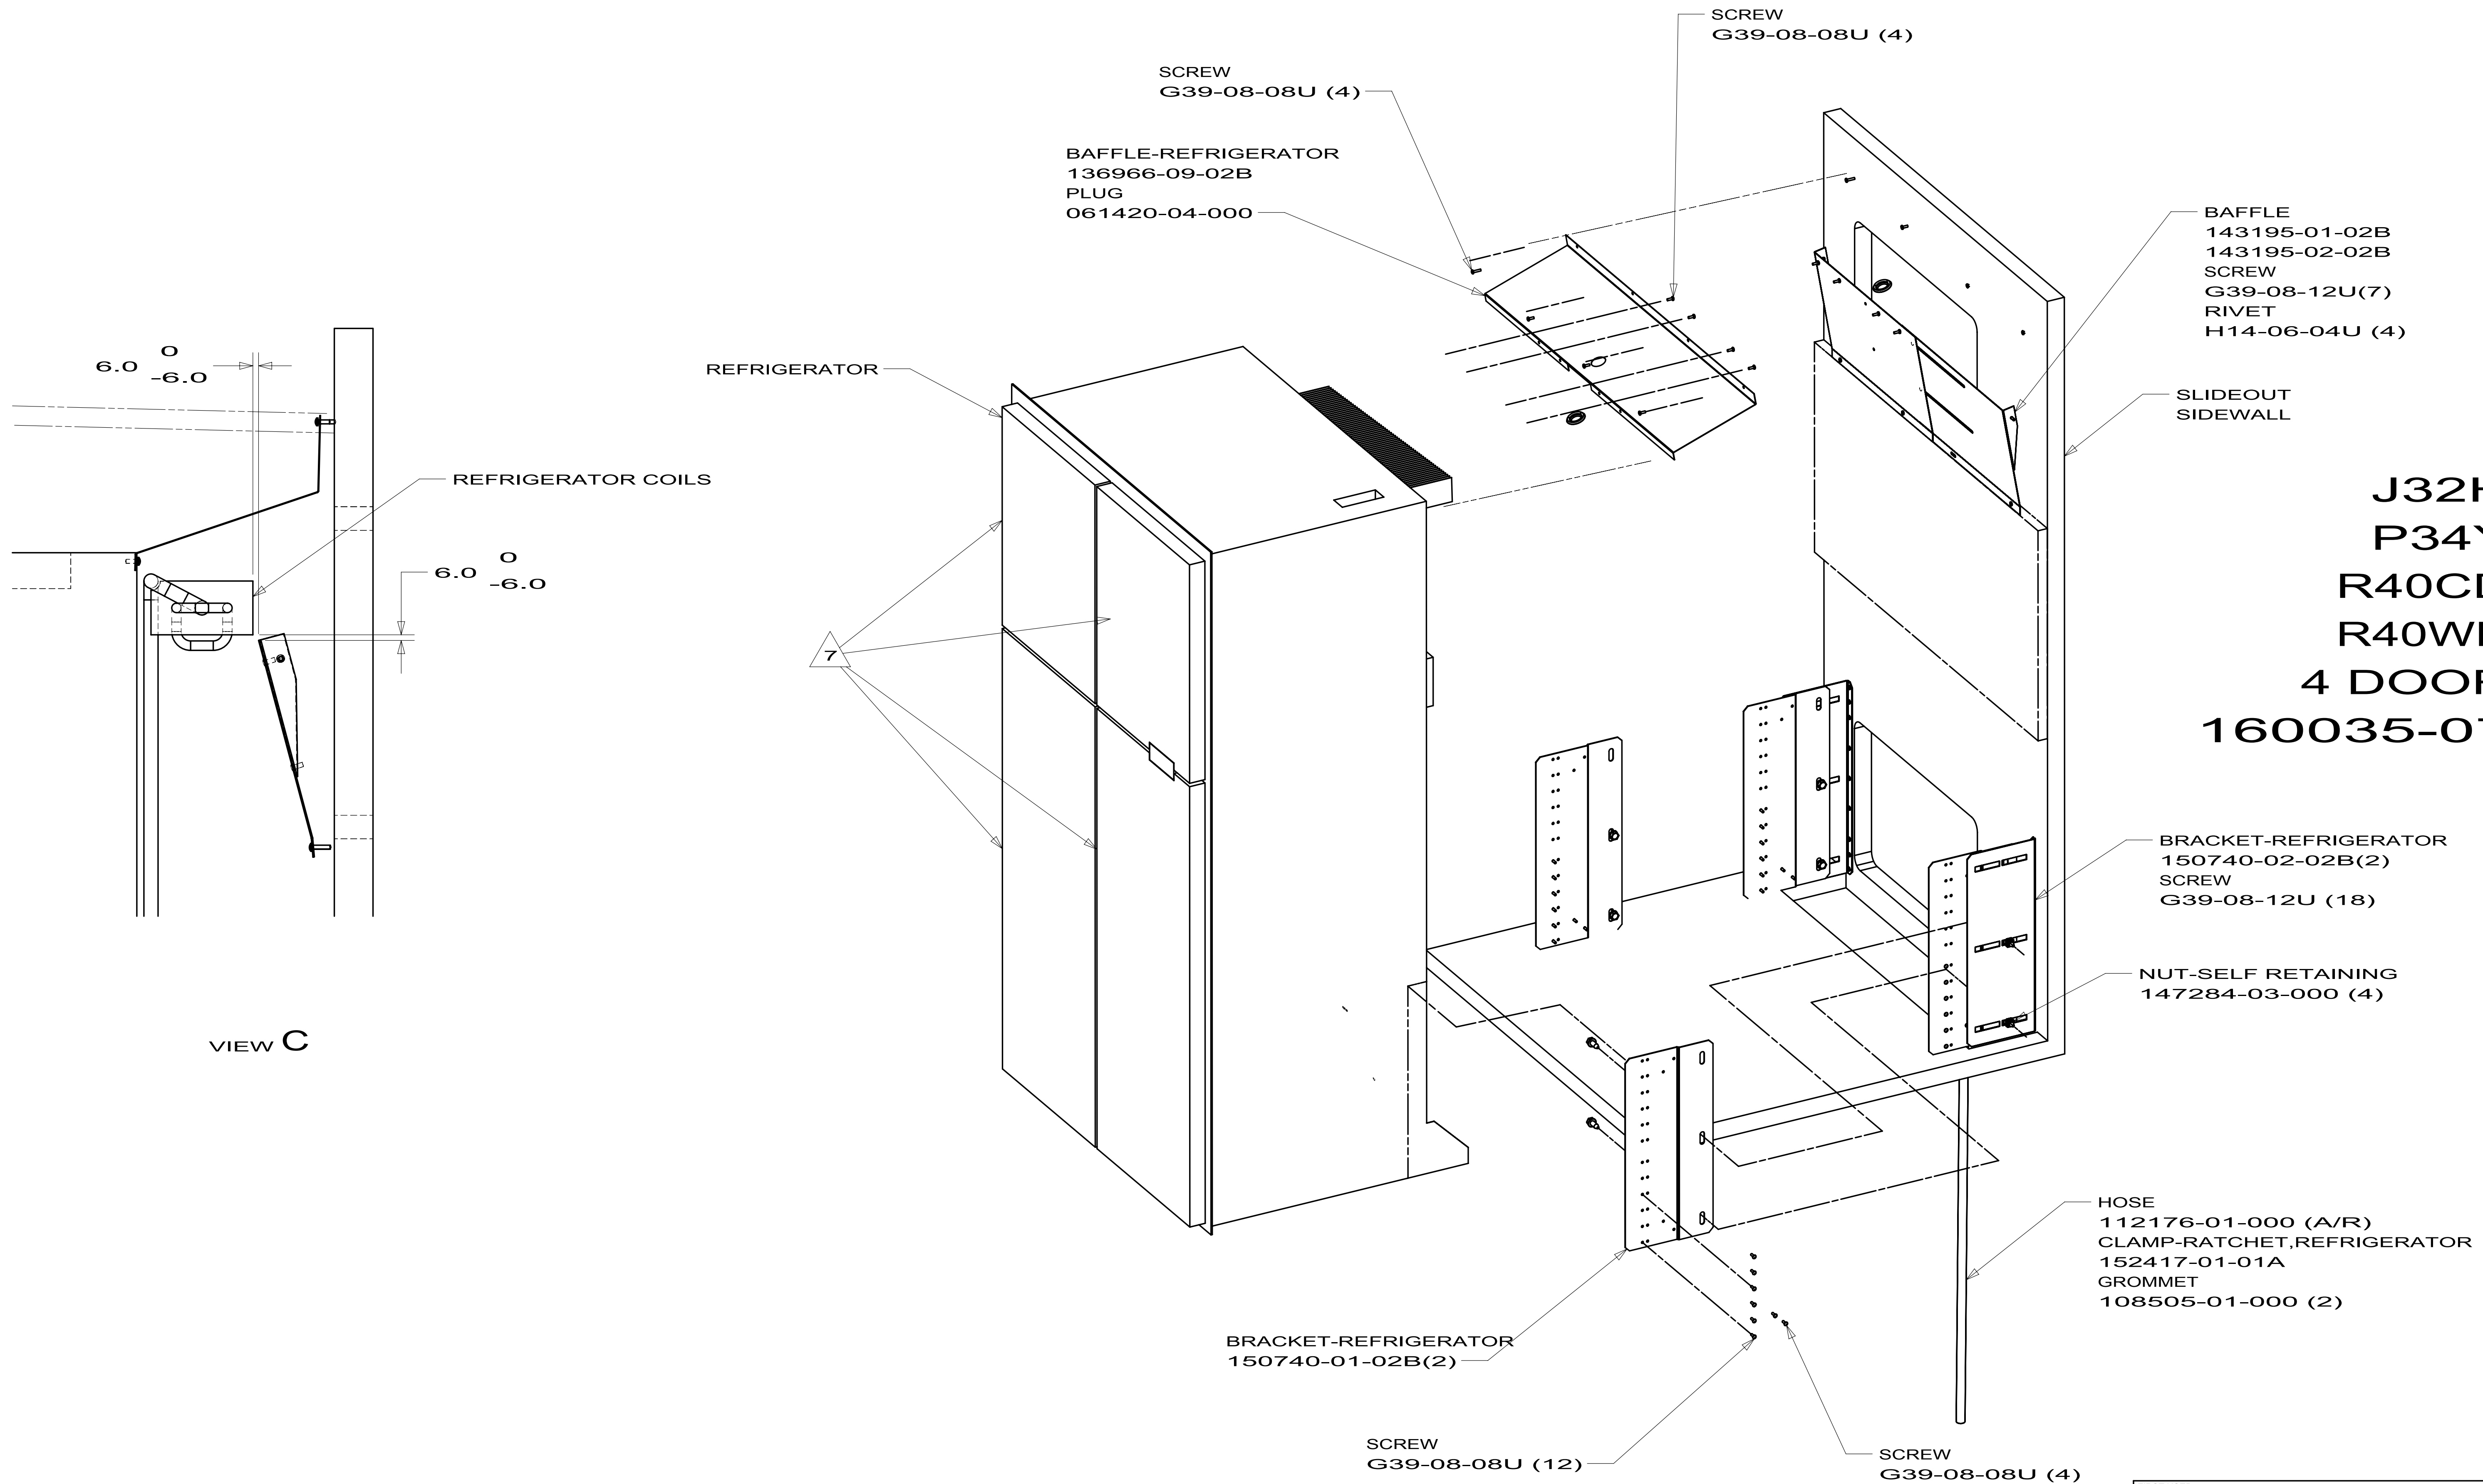


FIRST USED		
06 G-SERIES		
DO NOT SCALE DRAWING		
TITLE:		
REFRIGERATOR INSTL-SLIDEOUT		
SHEET 5	PART NO 160035	REV

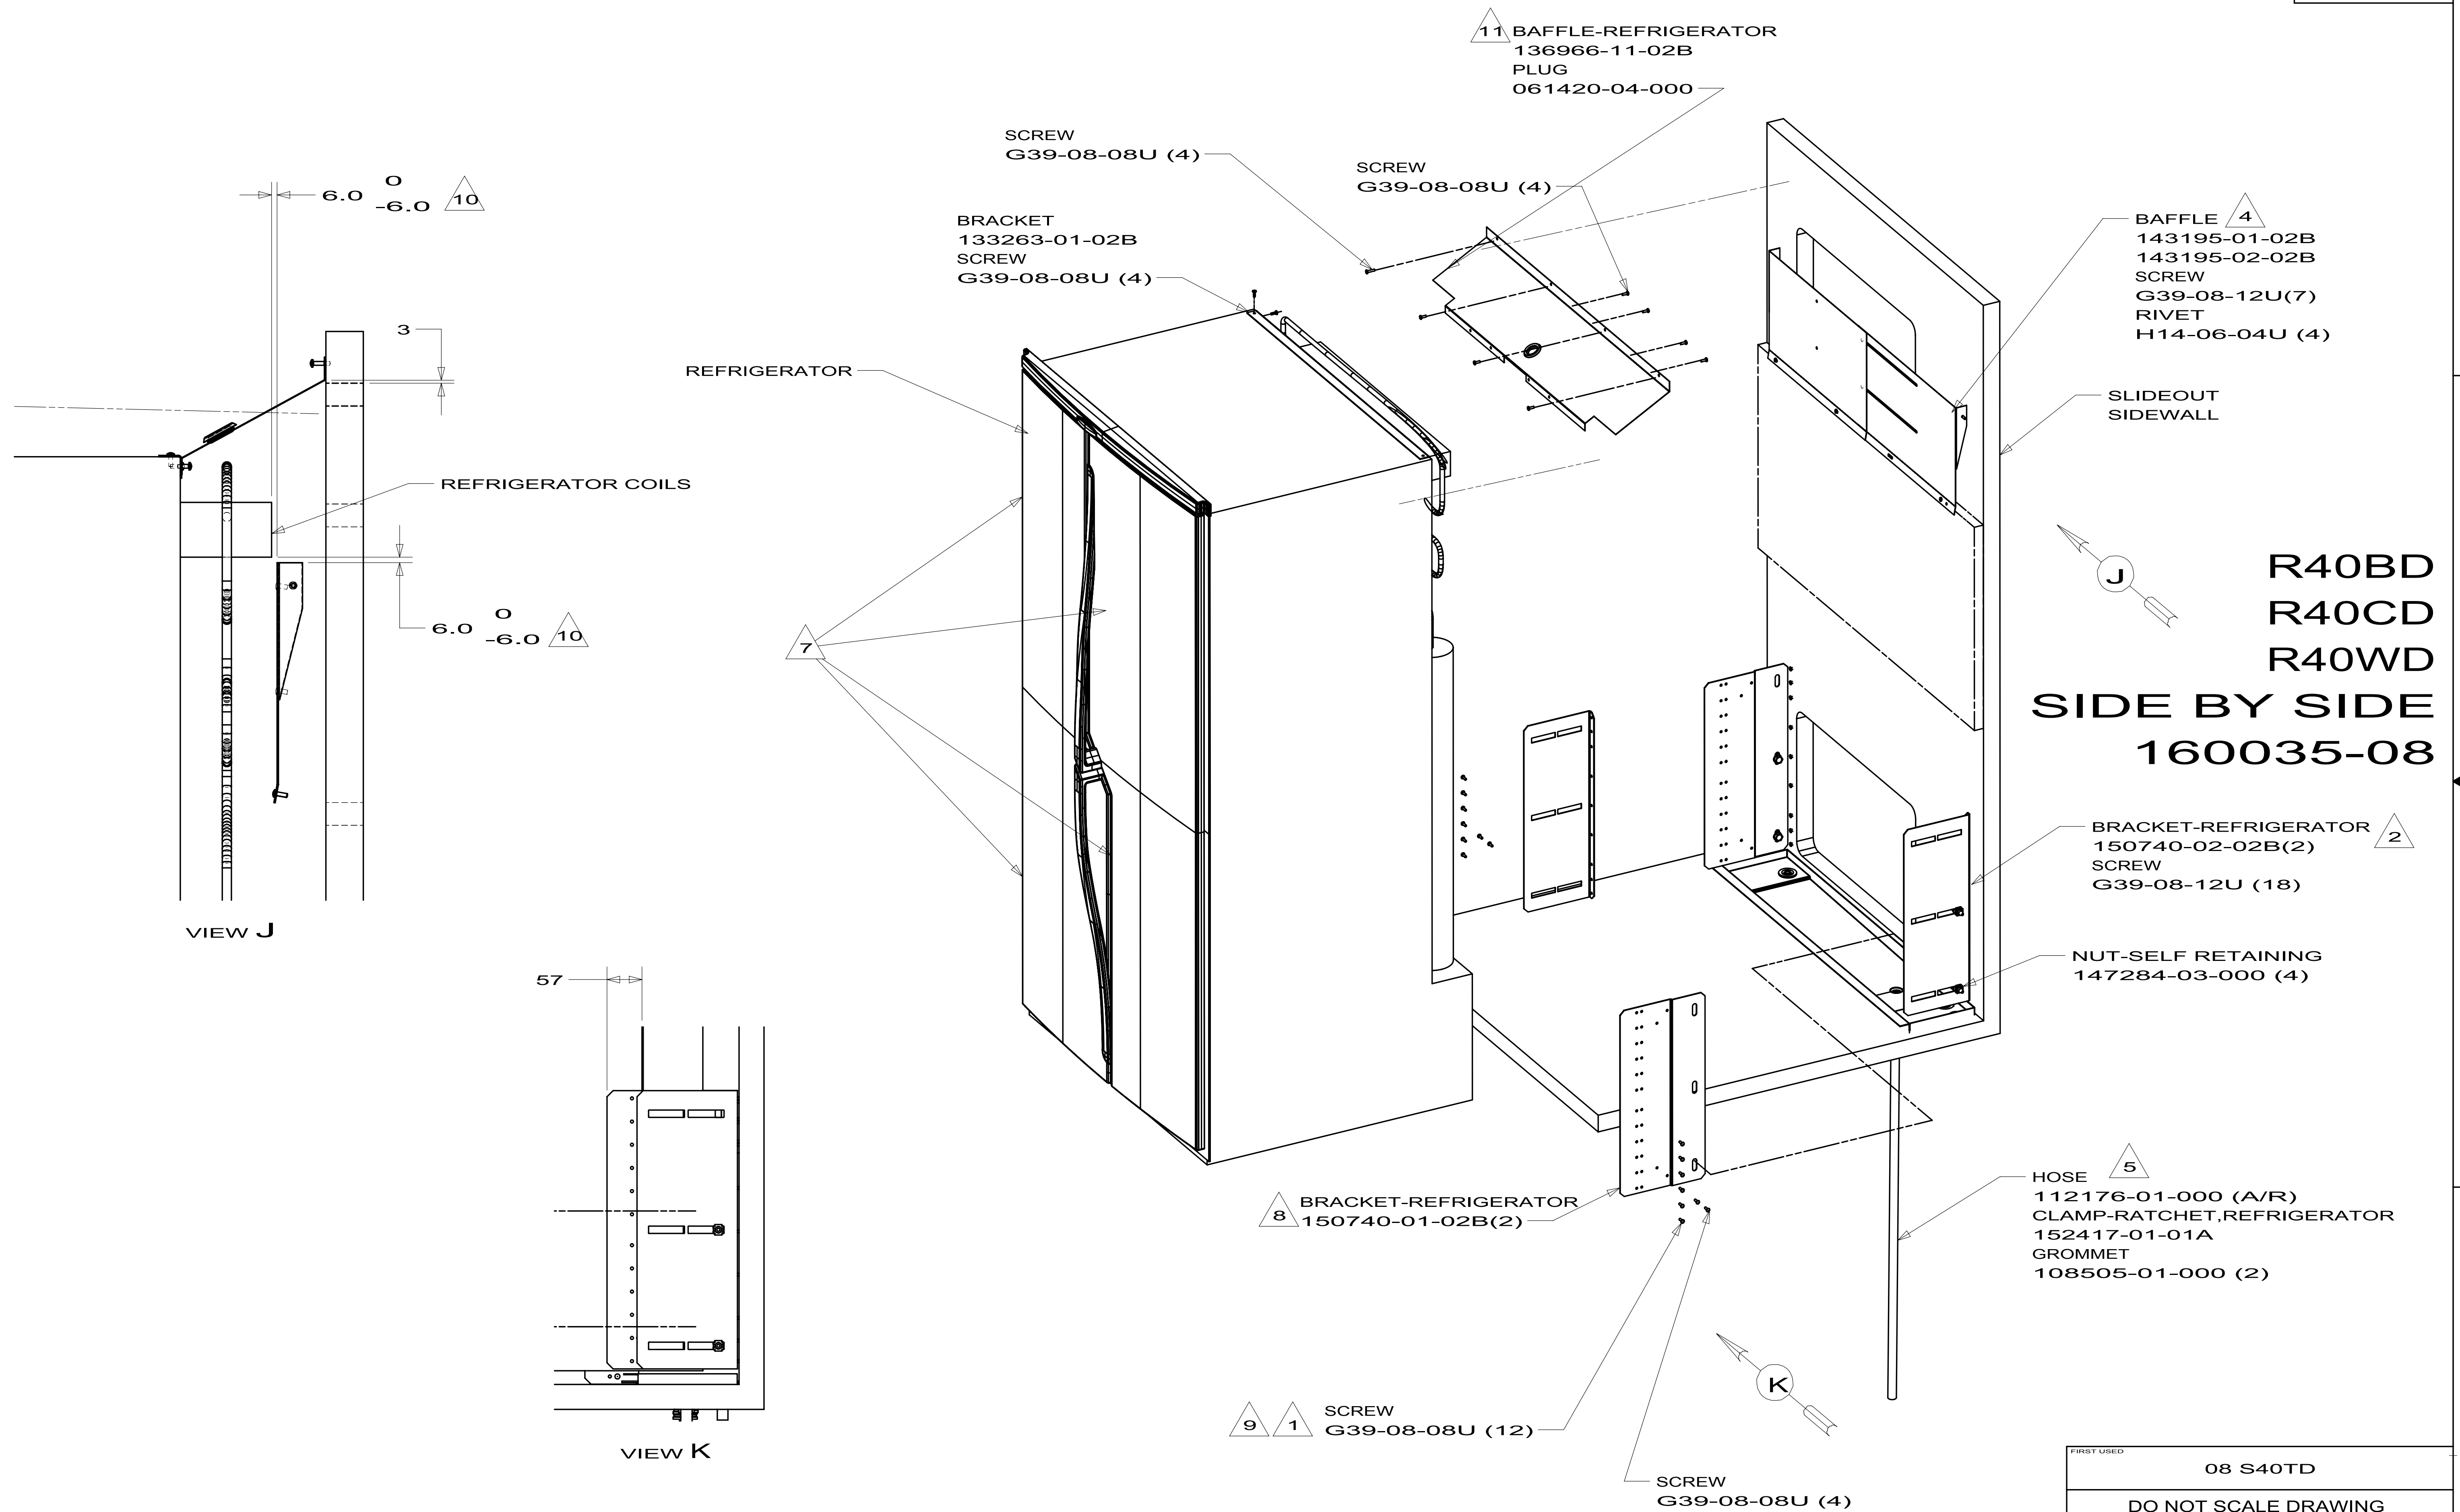




FIRST USED		
08 S40TD		
DO NOT SCALE DRAWING		
TITLE:		
REFRIGERATOR INSTL-SLIDEOUT		
SHEET 6	PART NO	REV
	160035	

165267-01-01A			
KEY	PART NUMBER	U/M DESCRIPTION	VENDOR NO.
	165267-01-700	EA CORD - POWER	2002699110
	165267-01-701	EA FUSE HOLDER	3850085022
	165267-01-702	EA TRIM/UPPER CABINET MNT - BLK	3850460019
	165267-01-703	EA HOLDER - LOCK/UPPER	3850461017
	165267-01-704	EA CONTROL KNOB - BLACK	3850499017
	165267-01-705	EA DOOR - REFRIGERATOR - SST	3850426085
	165267-01-706	EA DOOR - FREEZER - SST	3851124069
	165267-01-707	EA HANDLE/DOOR - RH/LH - BLACK	3850492012
	165267-01-713	EA FRONT	3850795018
	165267-01-714	EA LABEL	3850807029
	165267-01-715	EA DRIP TRAY BLACK	3850796016
	165267-01-716	EA BASE COVER - BLACK	2932664093
	165267-01-717	EA FAN - COOLING	3851183016
	165267-01-718	EA HEATING ELEMENT WATER DRAIN	3850676010

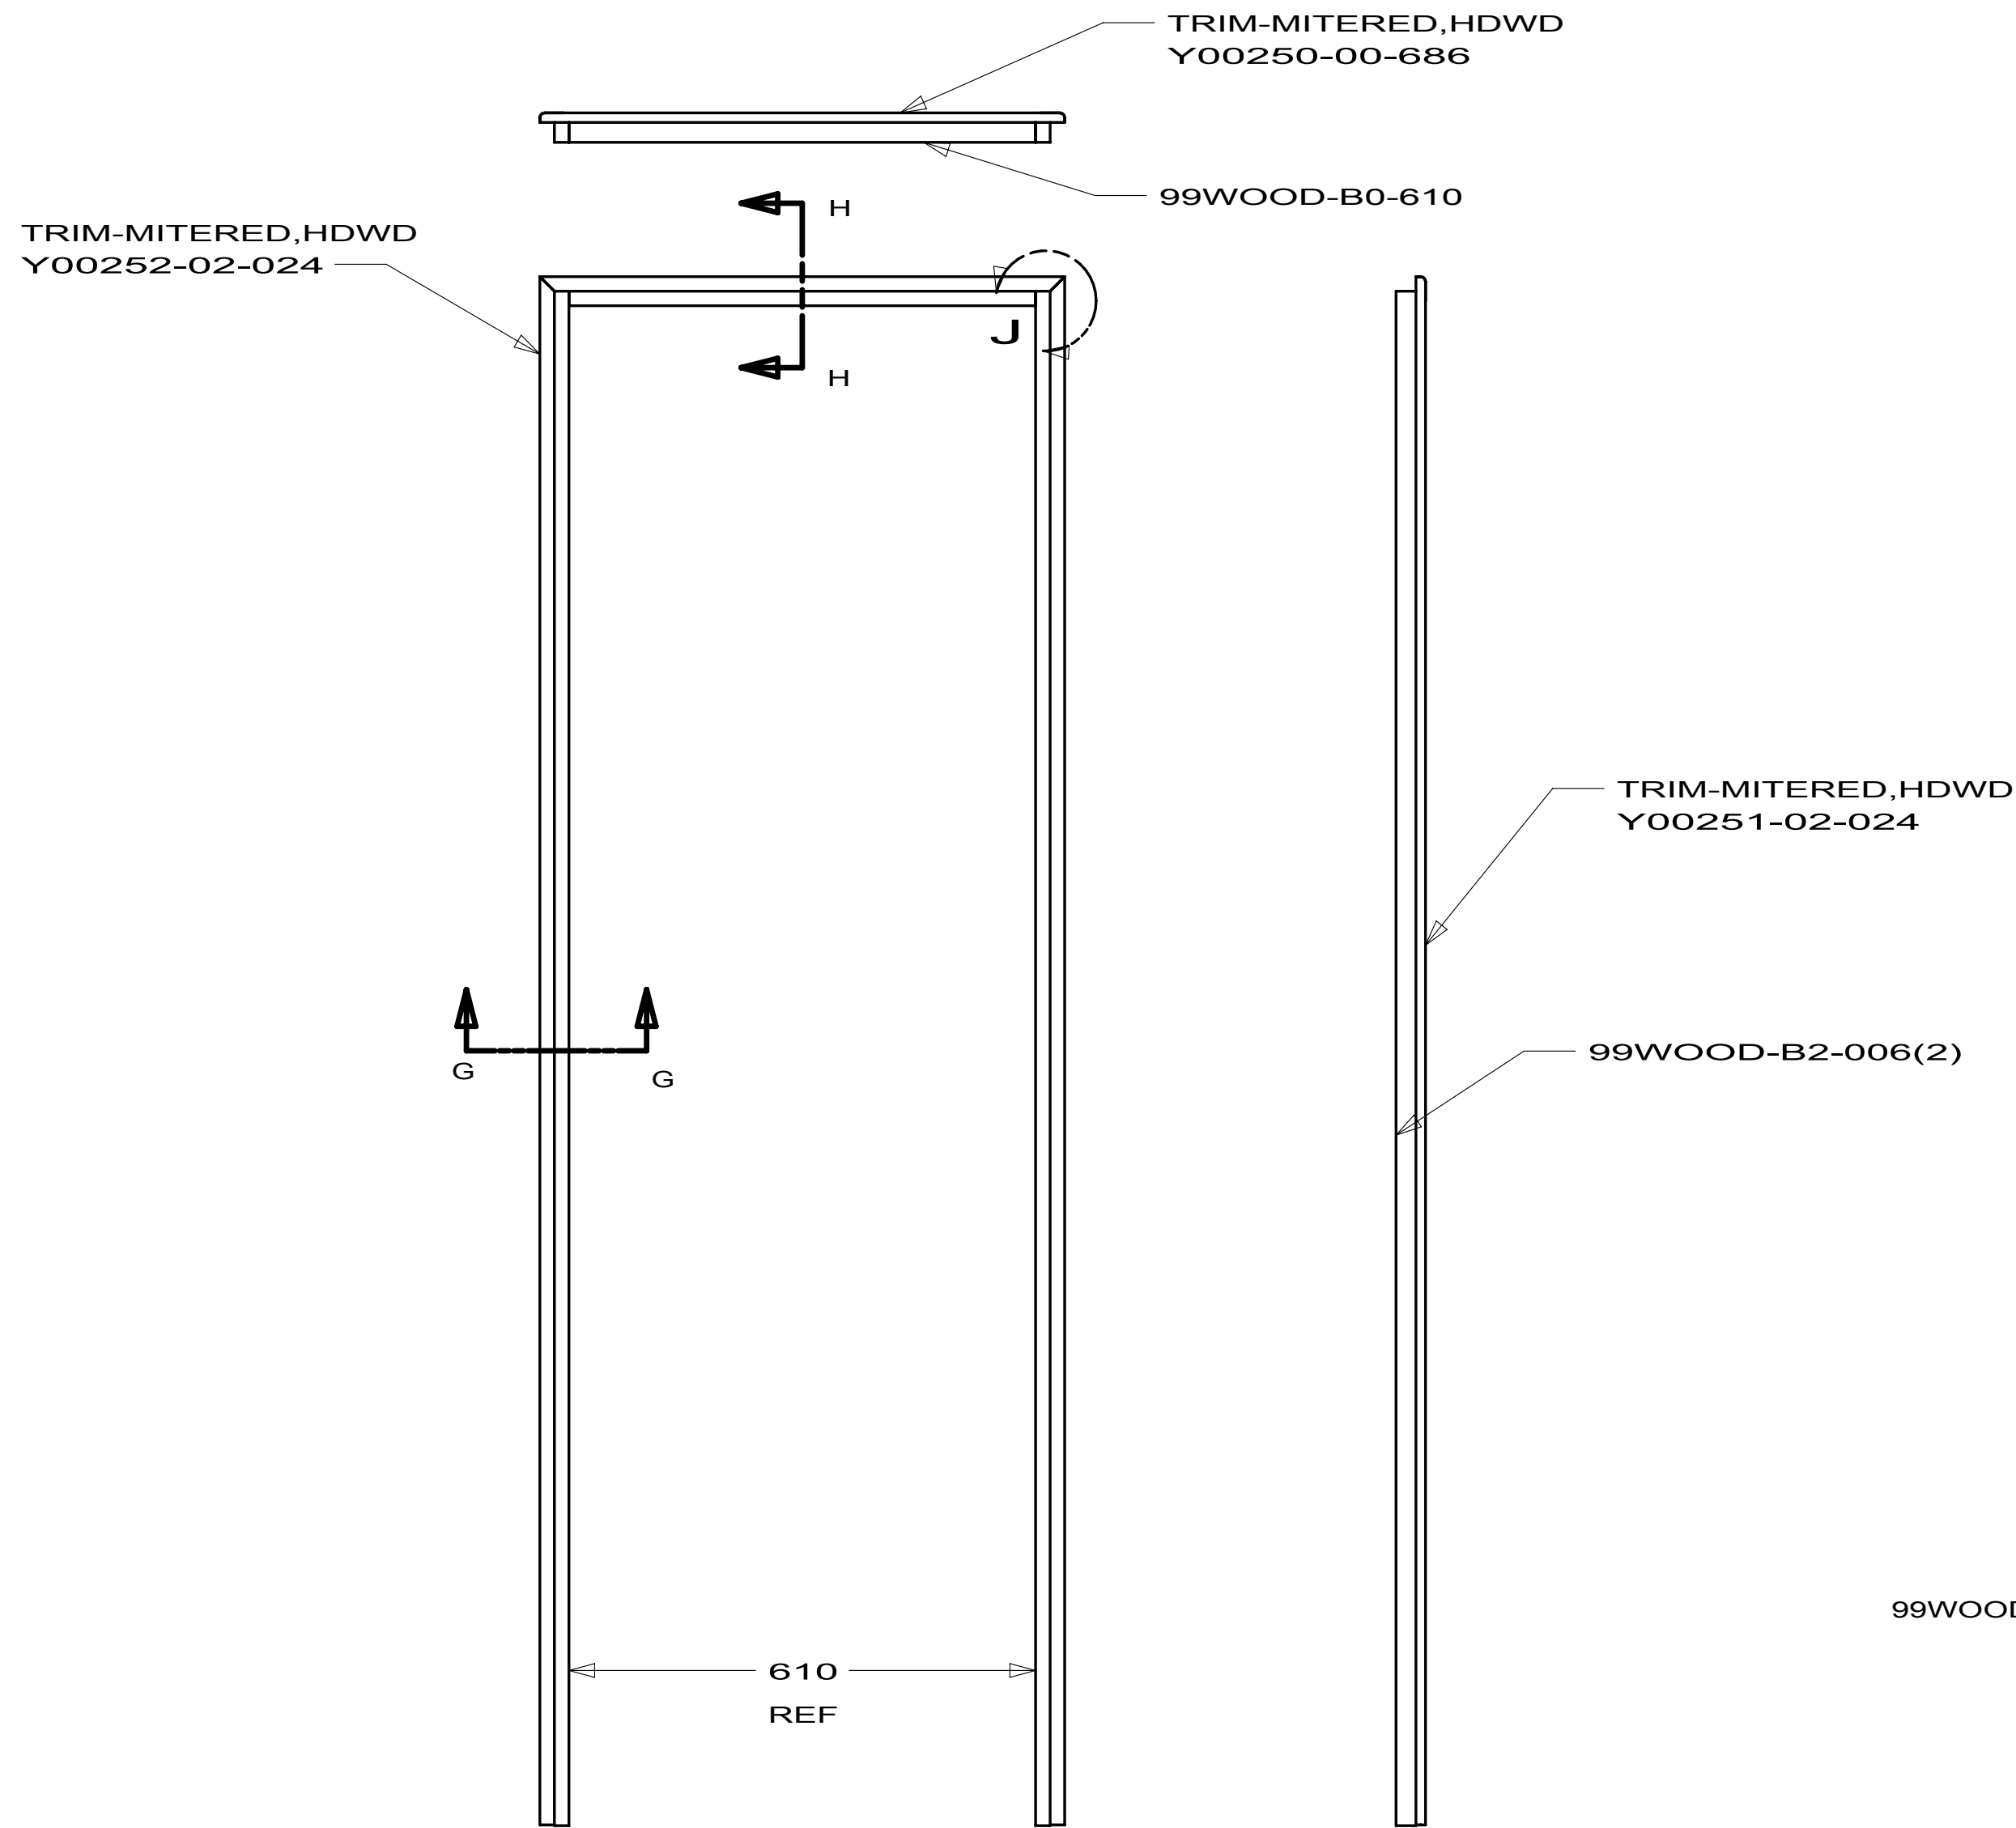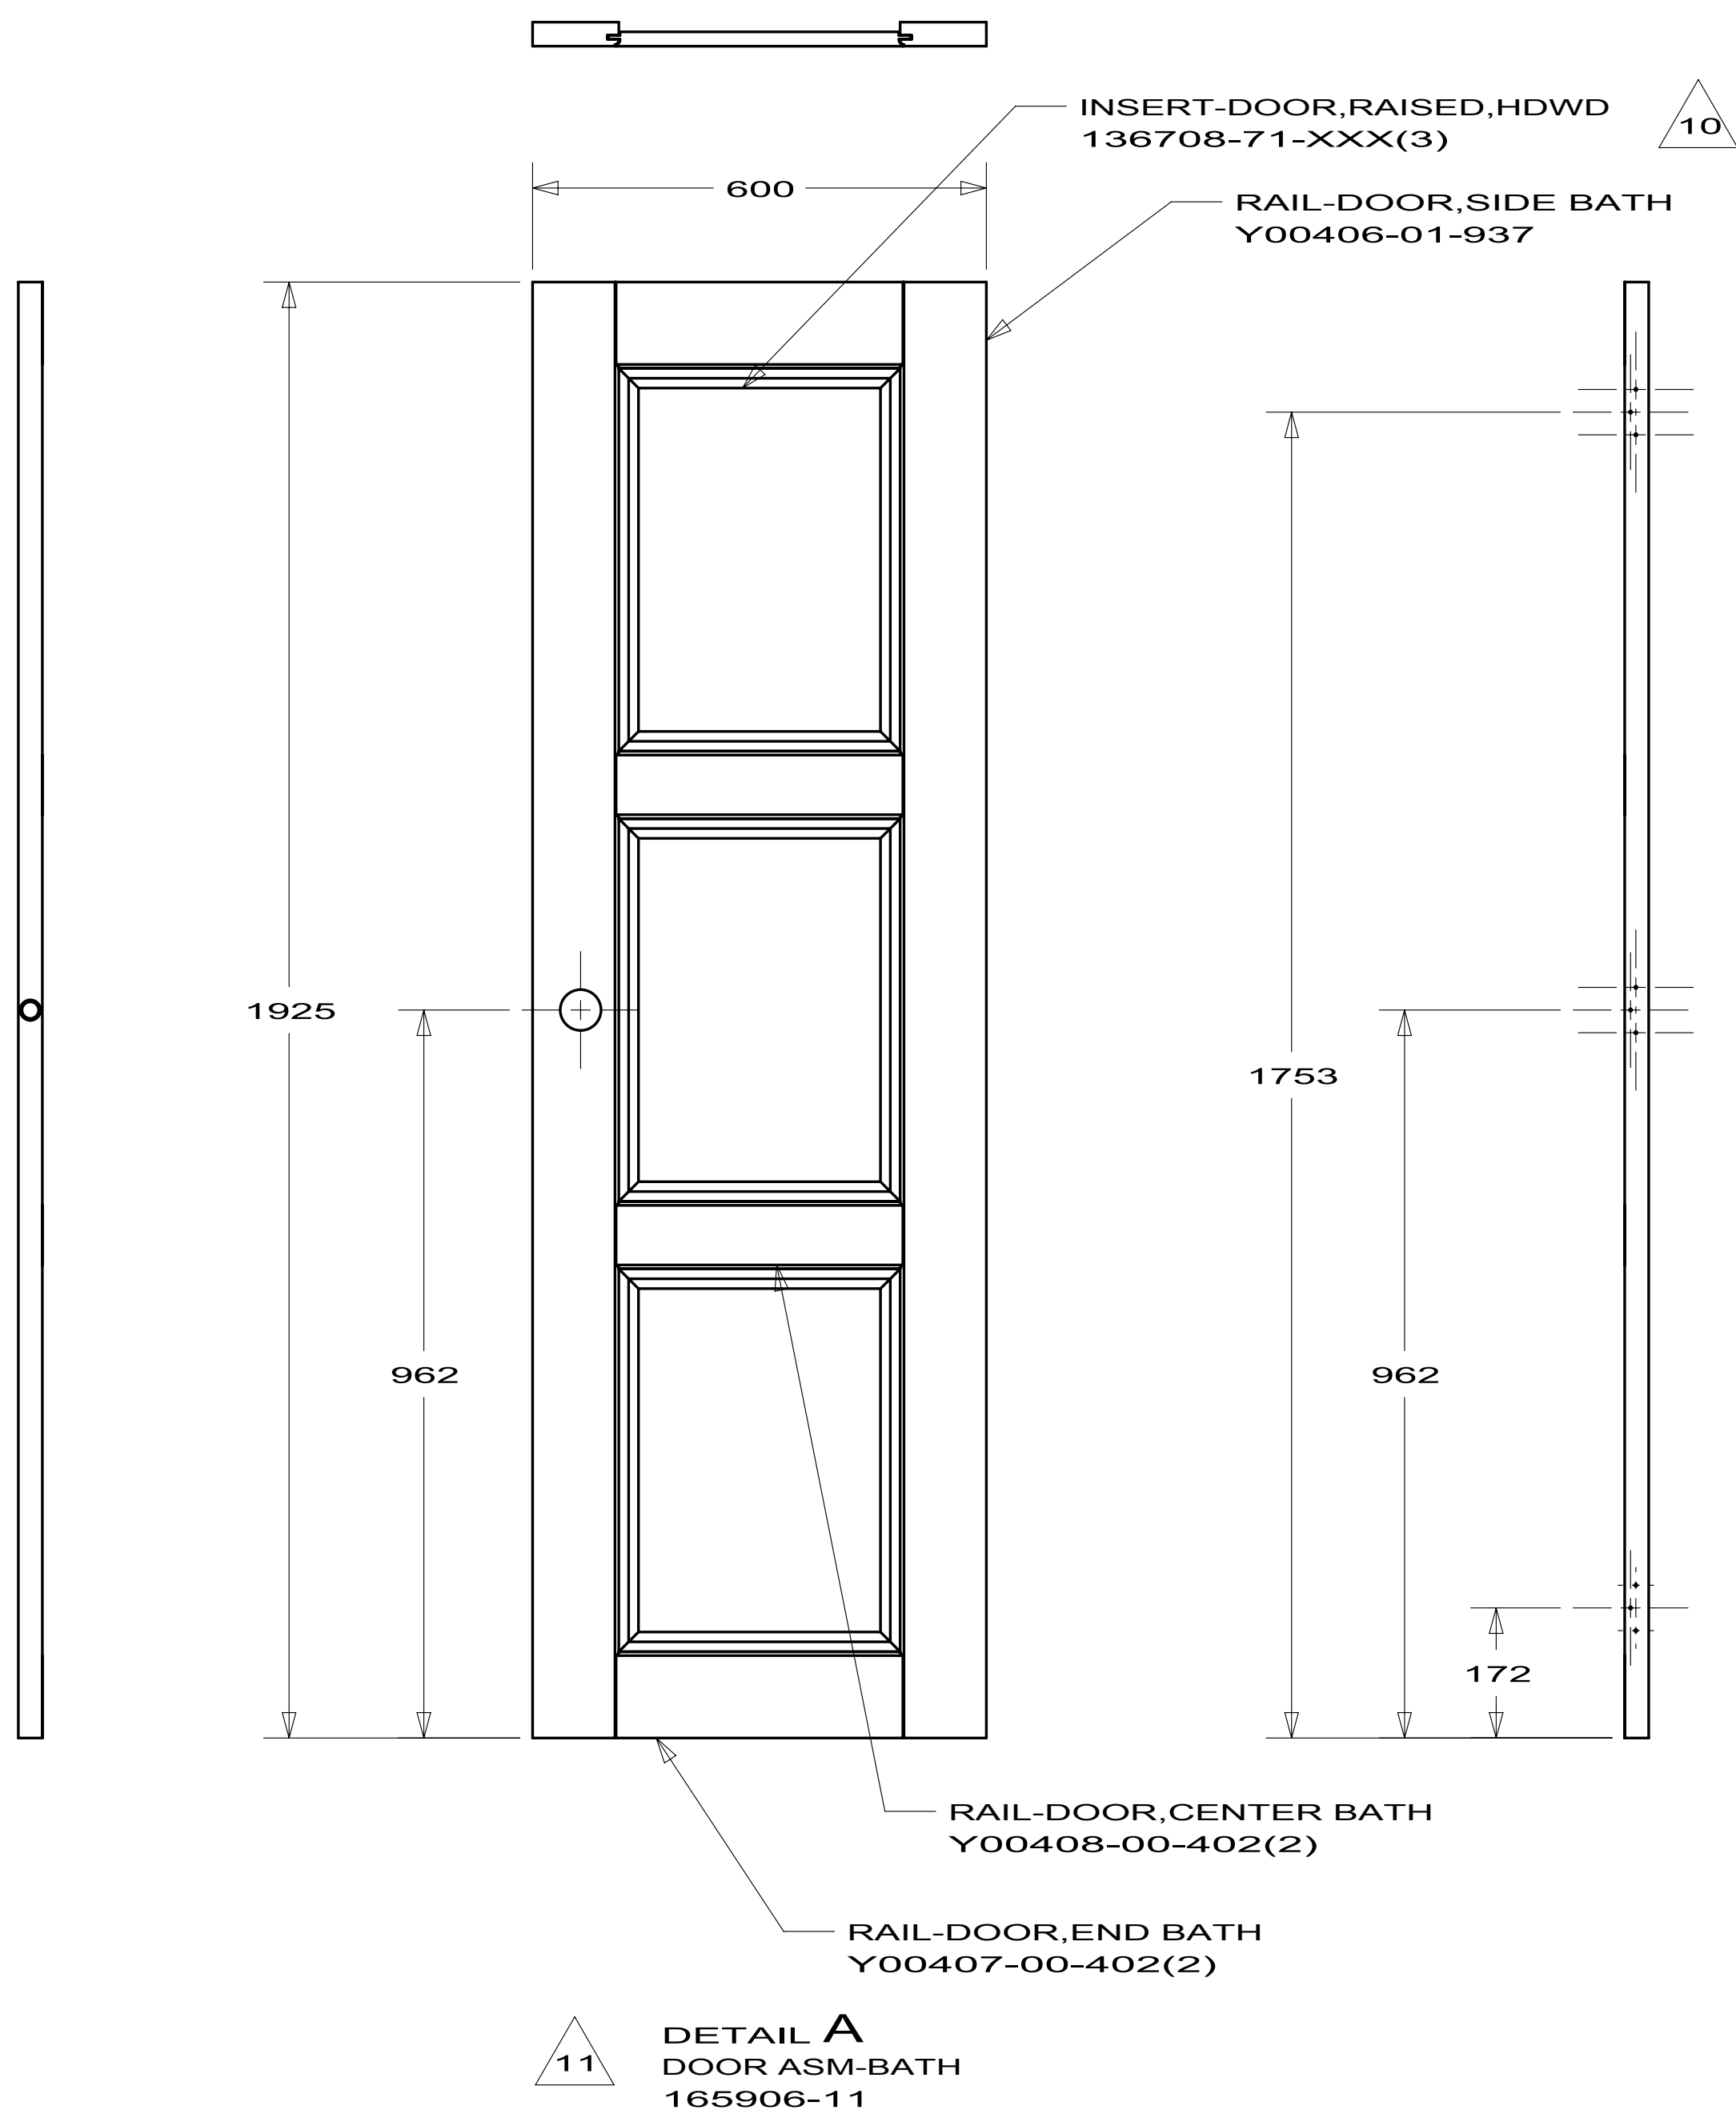

11


DETAIL B
FRAME ASM-DOOR JAMB
165906-12

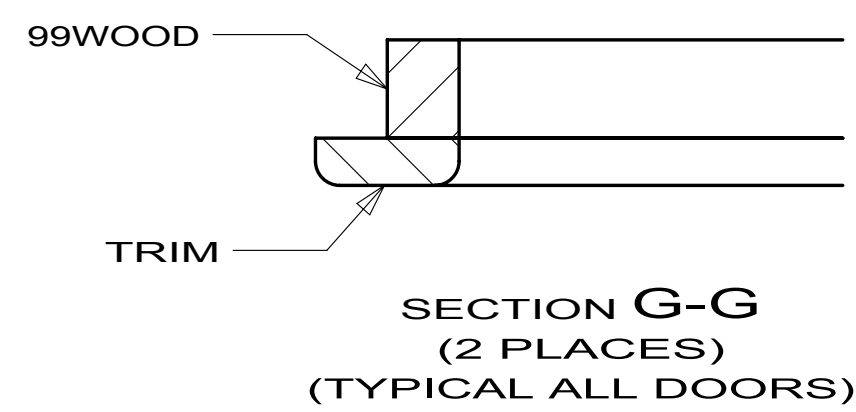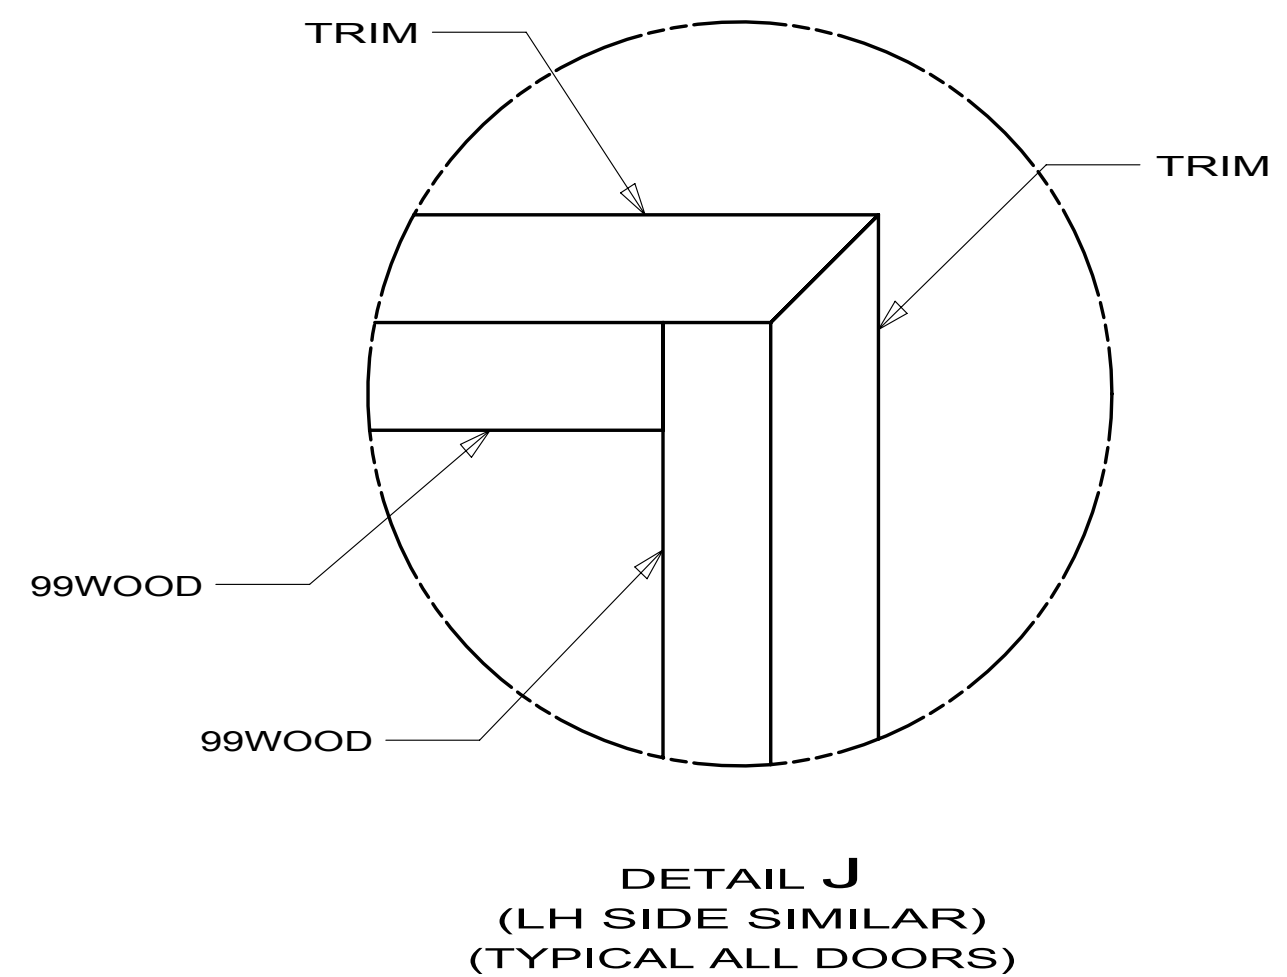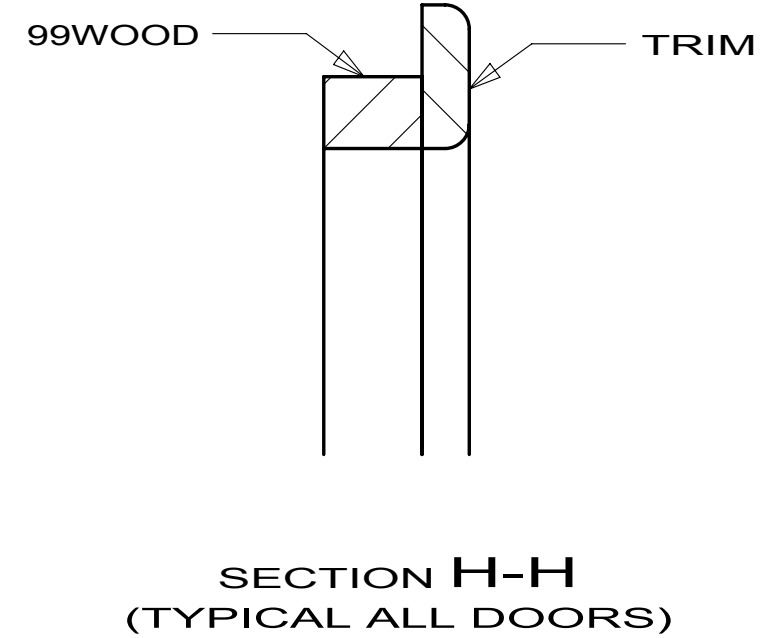

165906-07 R40WD,P40T
165906-51 R40CD(R42AD UP TO 08-23-09)
165906-55 R40BD(UP TO 10-04-09)
165906-56 R42AD(AFTER 08-24-09)
165906-57 R40BD(AFTER 10-04-09)


165906-55 R40BD(UP TO 10-04-09)
165906-57 R40BD(AFTER 10-04-09)

FIRST USED		
09 R-SERIES		
DO NOT SCALE DRAWING		
TITLE: DOOR COMPL-BATH,3 PANEL		
SHEET 1	PART NO 165906	REV

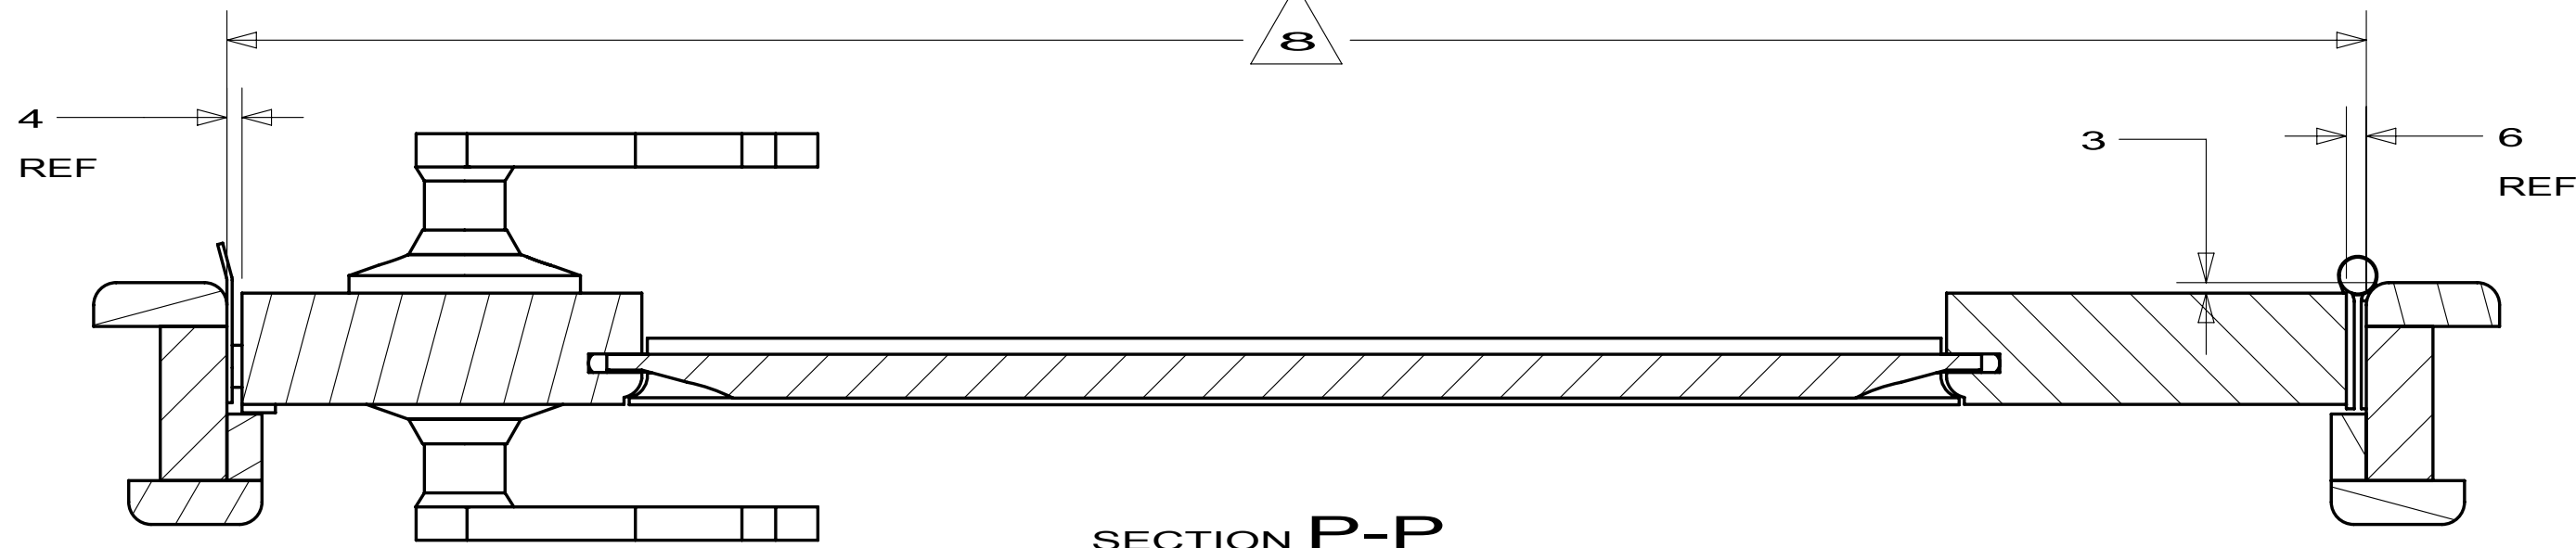


SECTION P-P


TRIM-MITERED,HDWD
Y00250-00-666

 

TRIM-MITERED,HDWD
Y00252-02-014

 


DOORSTOP-HINGE PIN
155436-01-01A

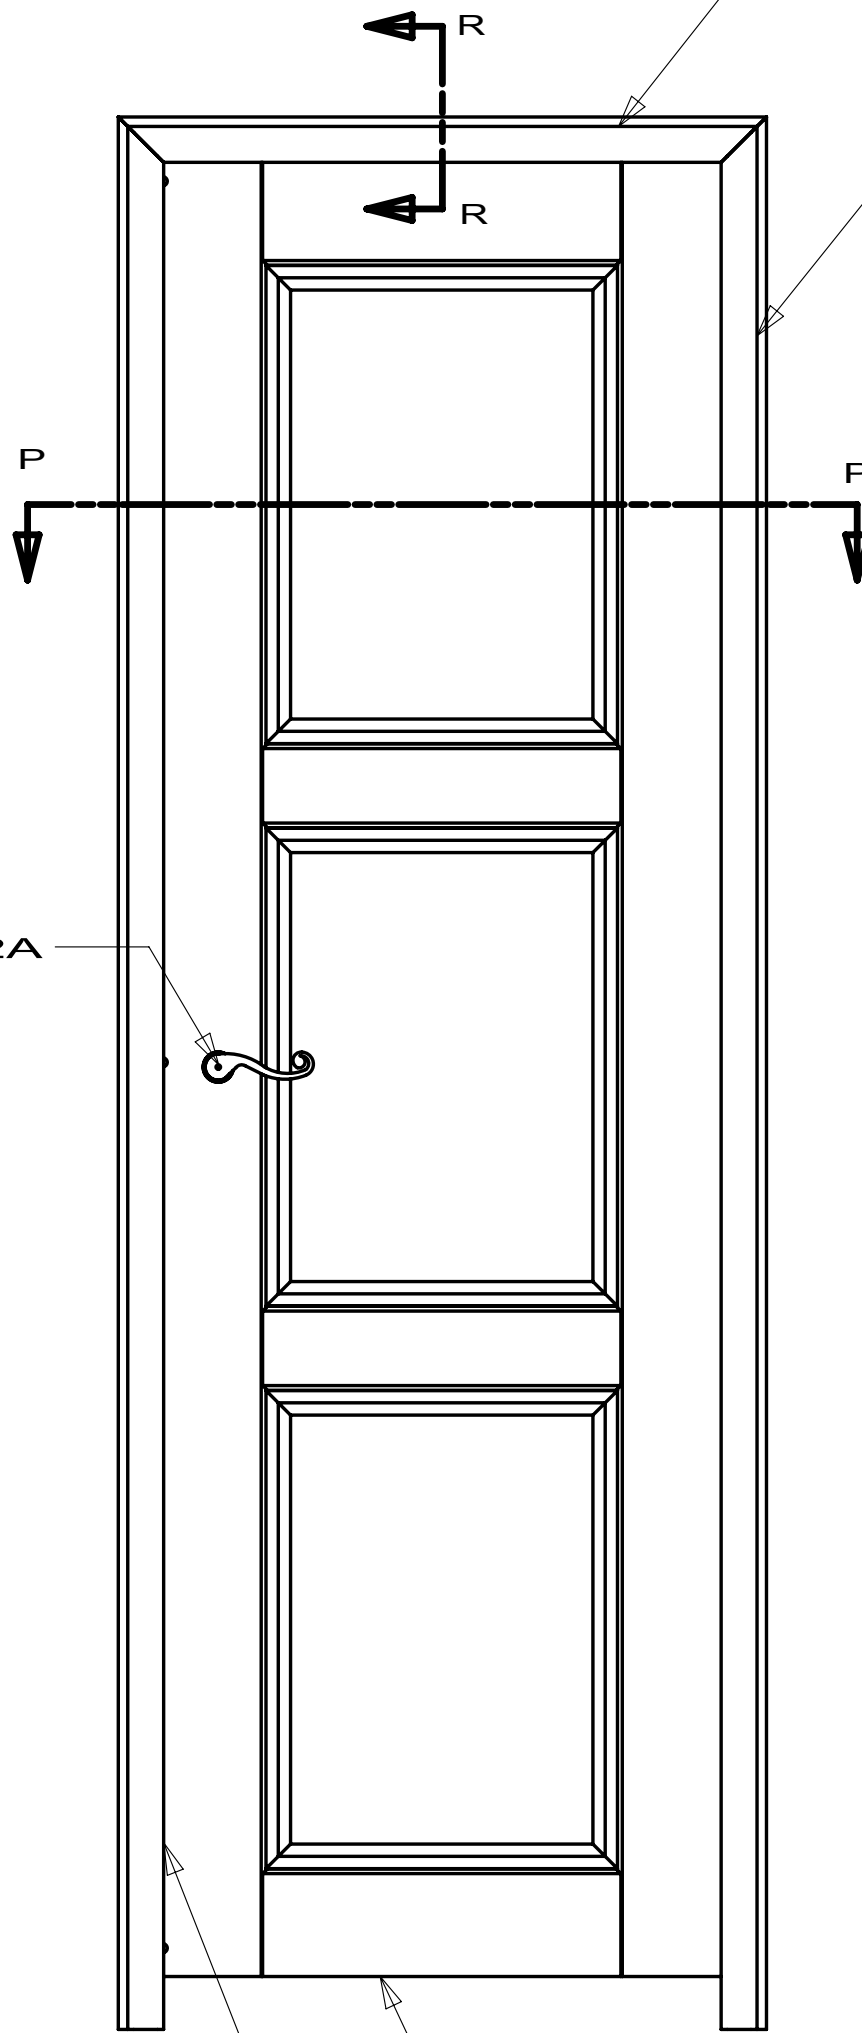


6 LOCKSET
146064-01-02A

A SHEET 1
DOOR ASM-BATH
165906-11-XXX


TRIM-MITERED,HDWD
Y00251-02-014

 

HINGE-DOOR
166114-02-01A(3)

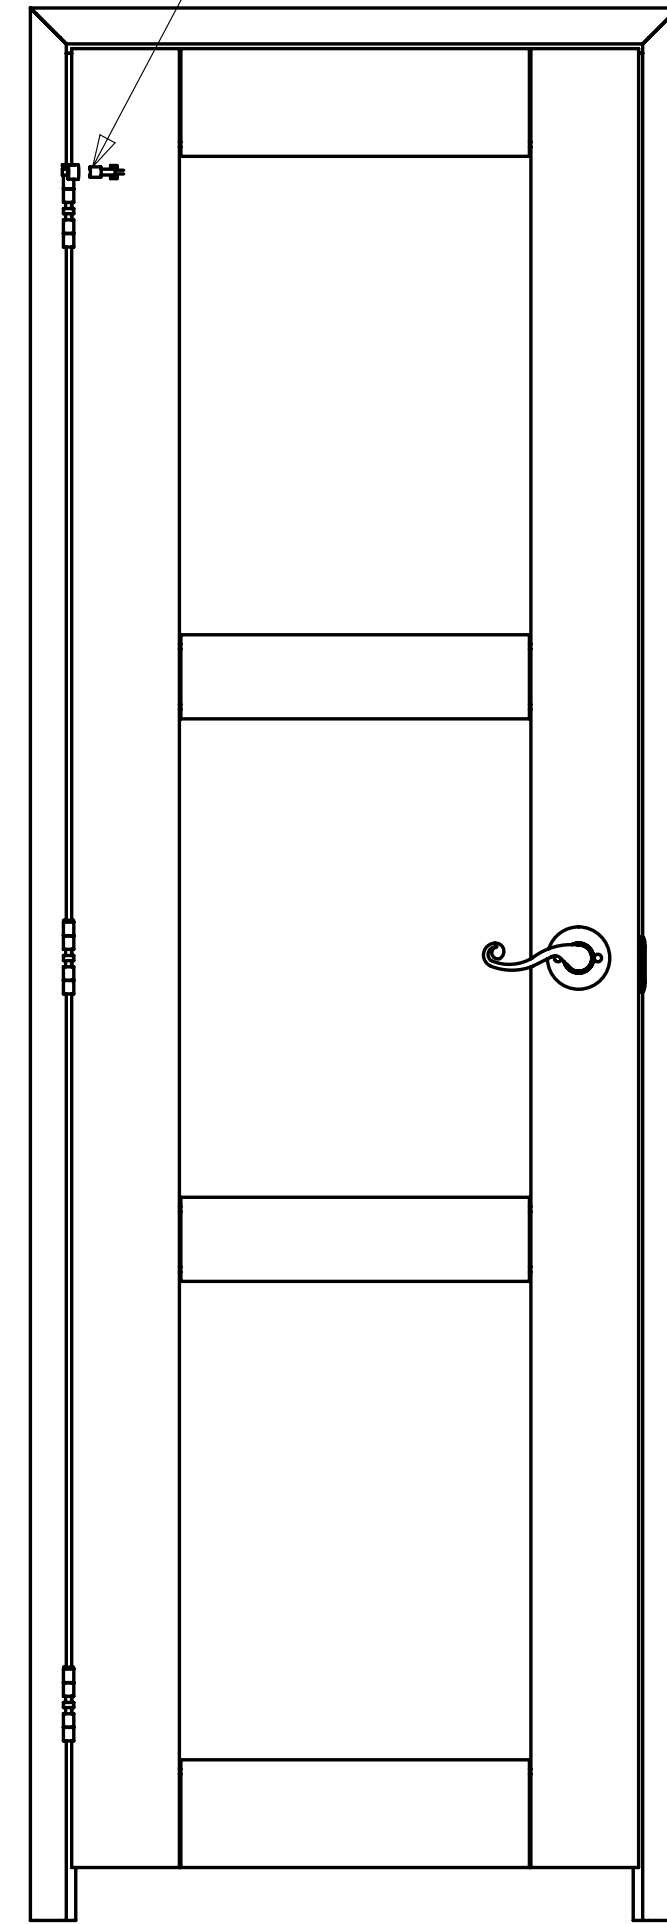









S SHEET 3
FRAME ASM-DOOR JAMB
165906-17-XXX

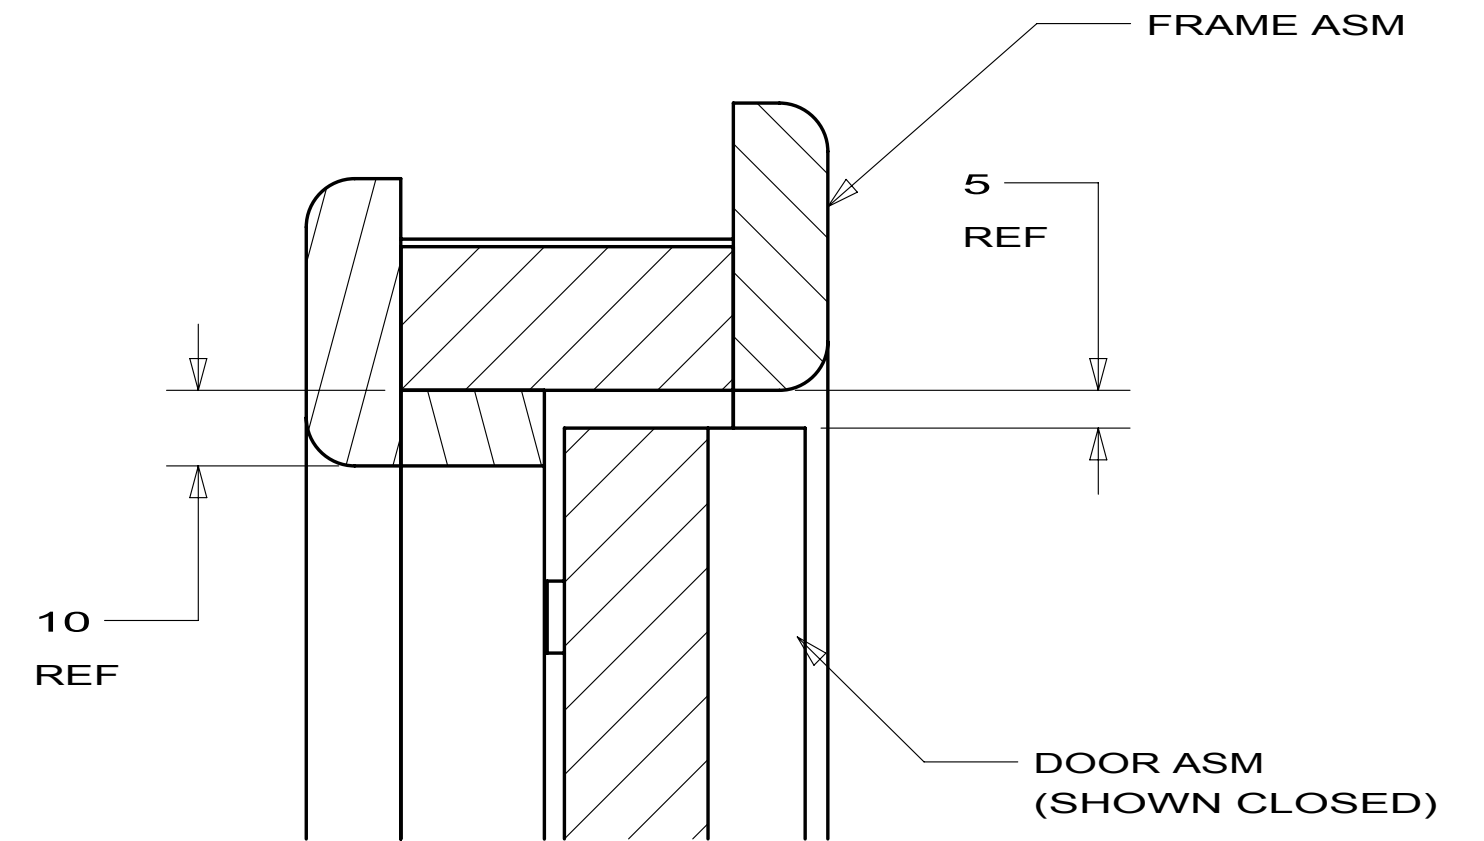


SECTION R-R

165906-07
P40T
R40WD



FIRST USED		
09 R-SERIES		
DO NOT SCALE DRAWING		
TITLE: DOOR COMPL-BATH,3 PANEL		
SHEET 2	PART NO 165906	REV

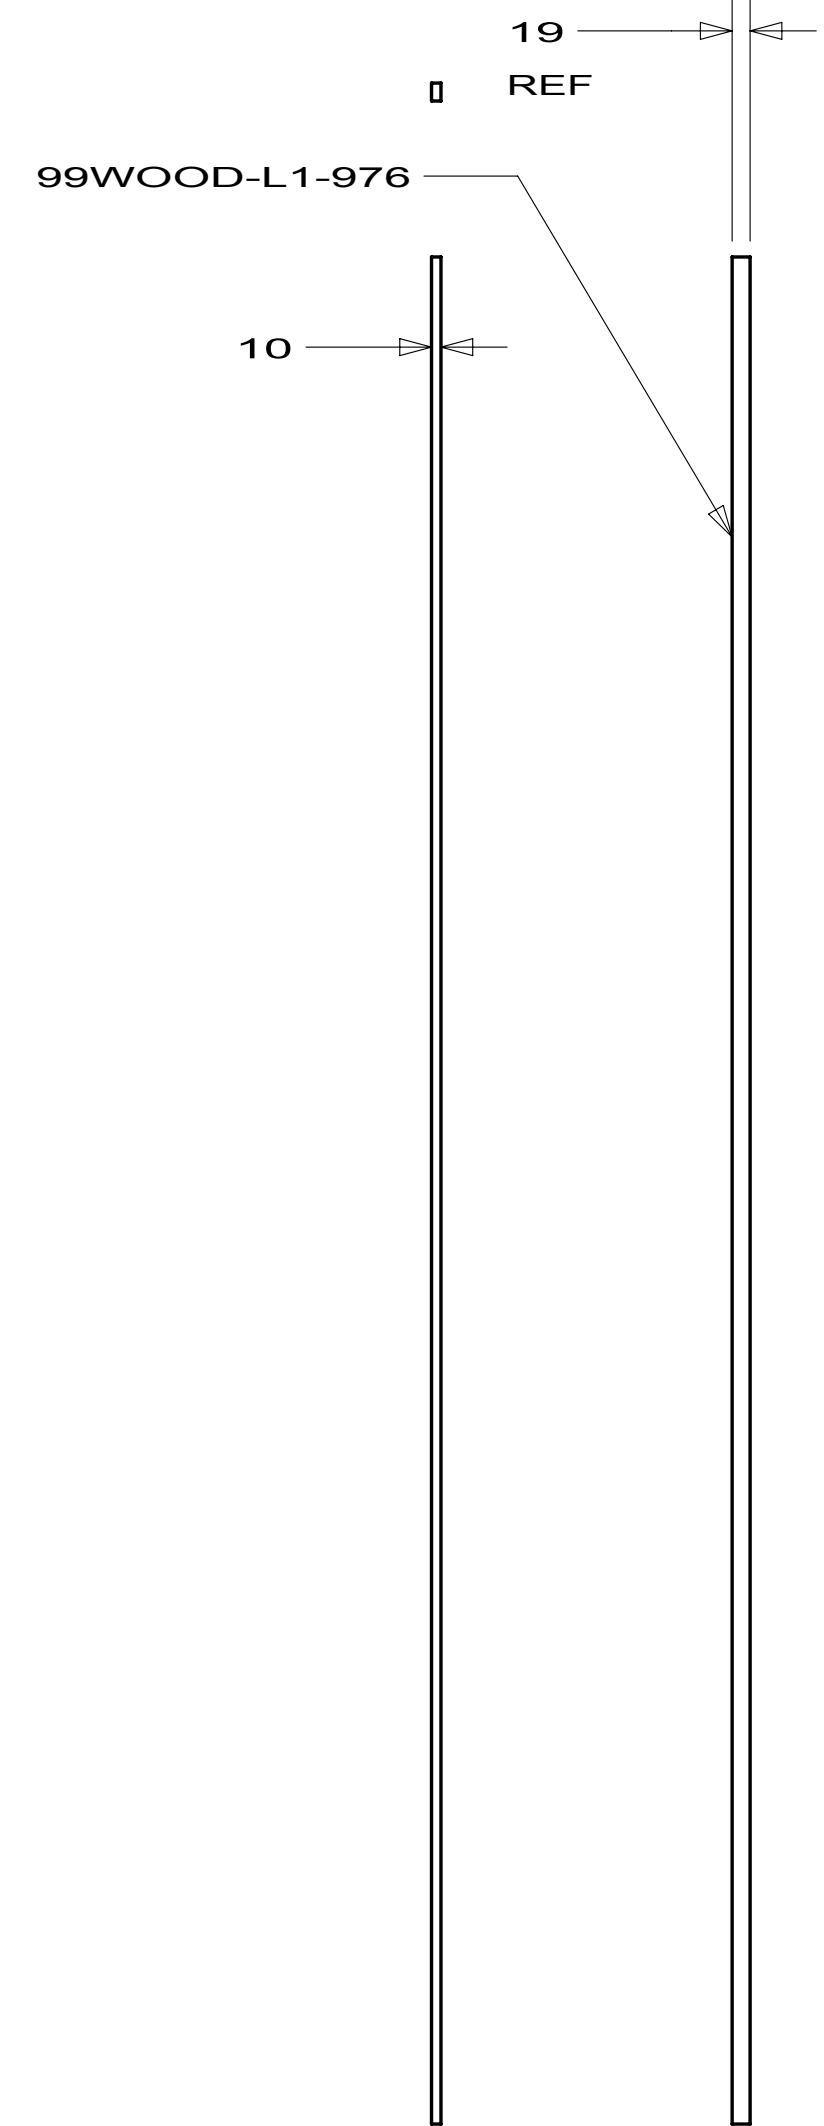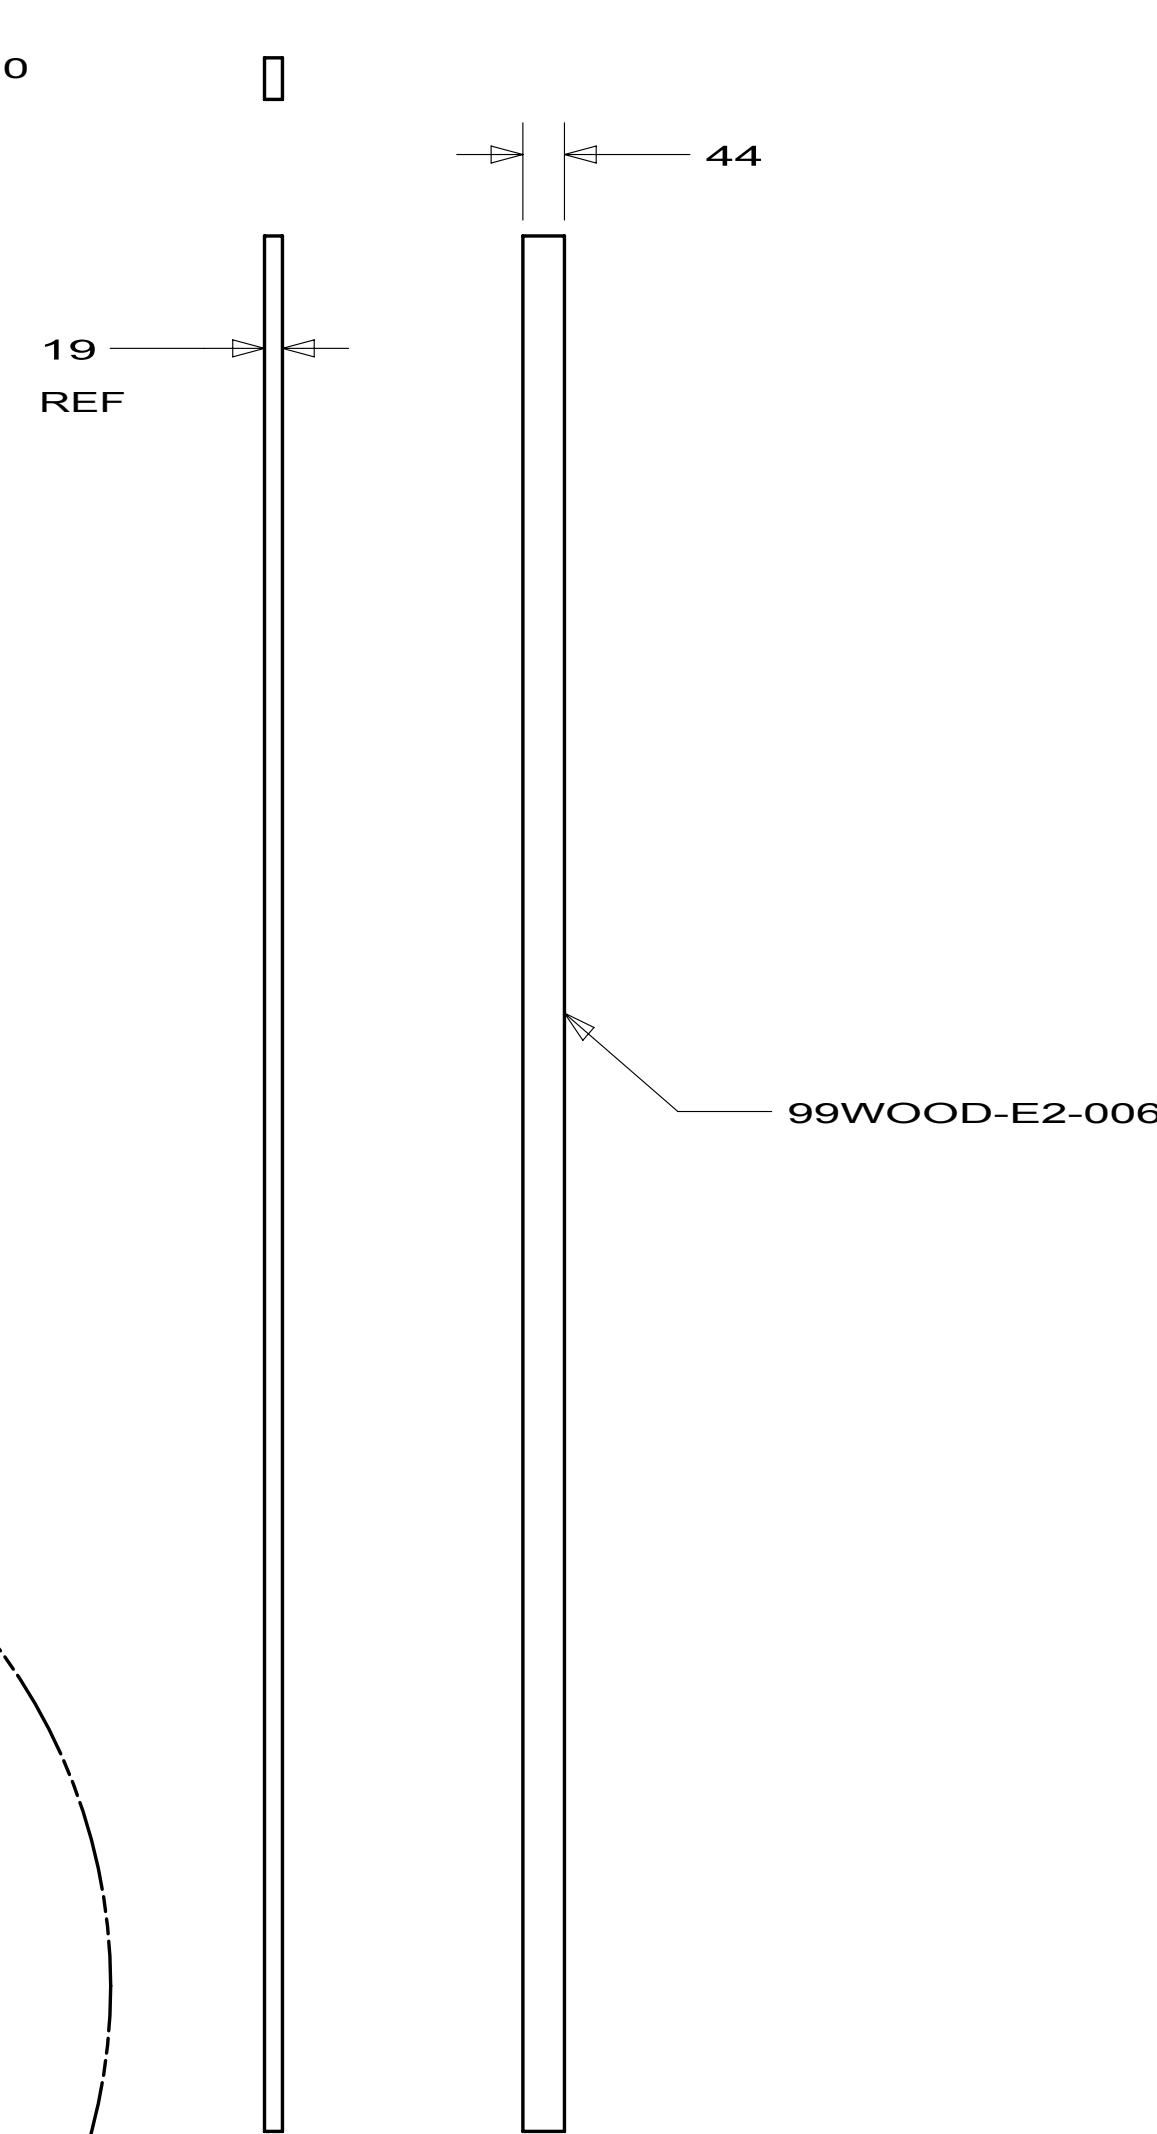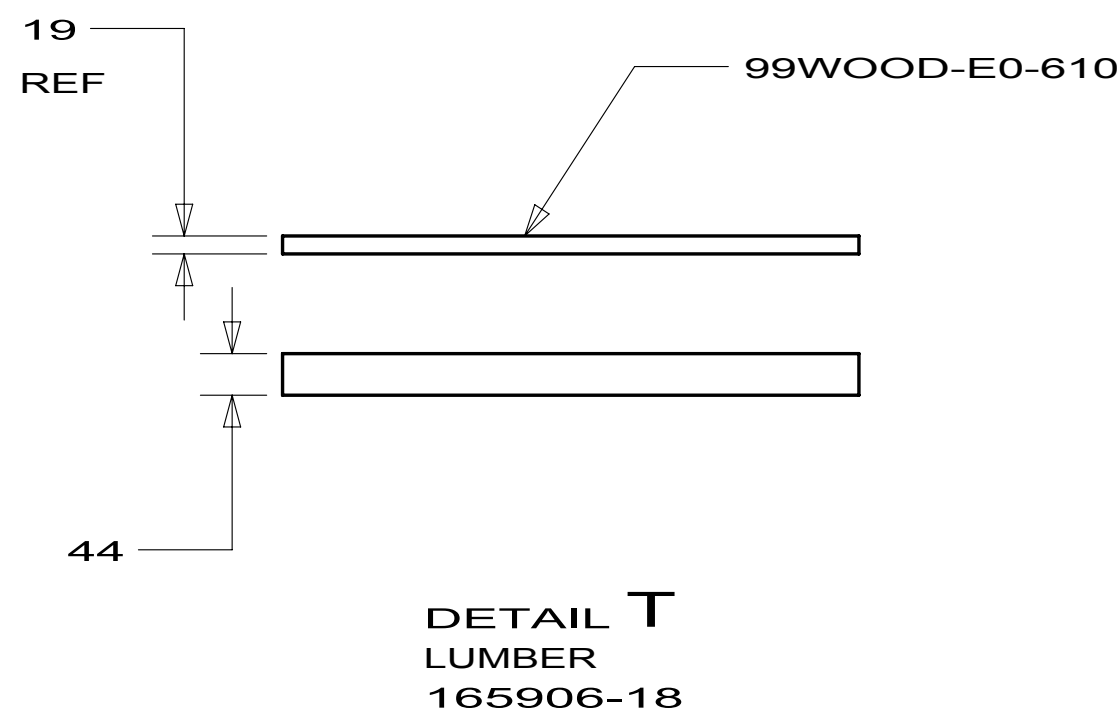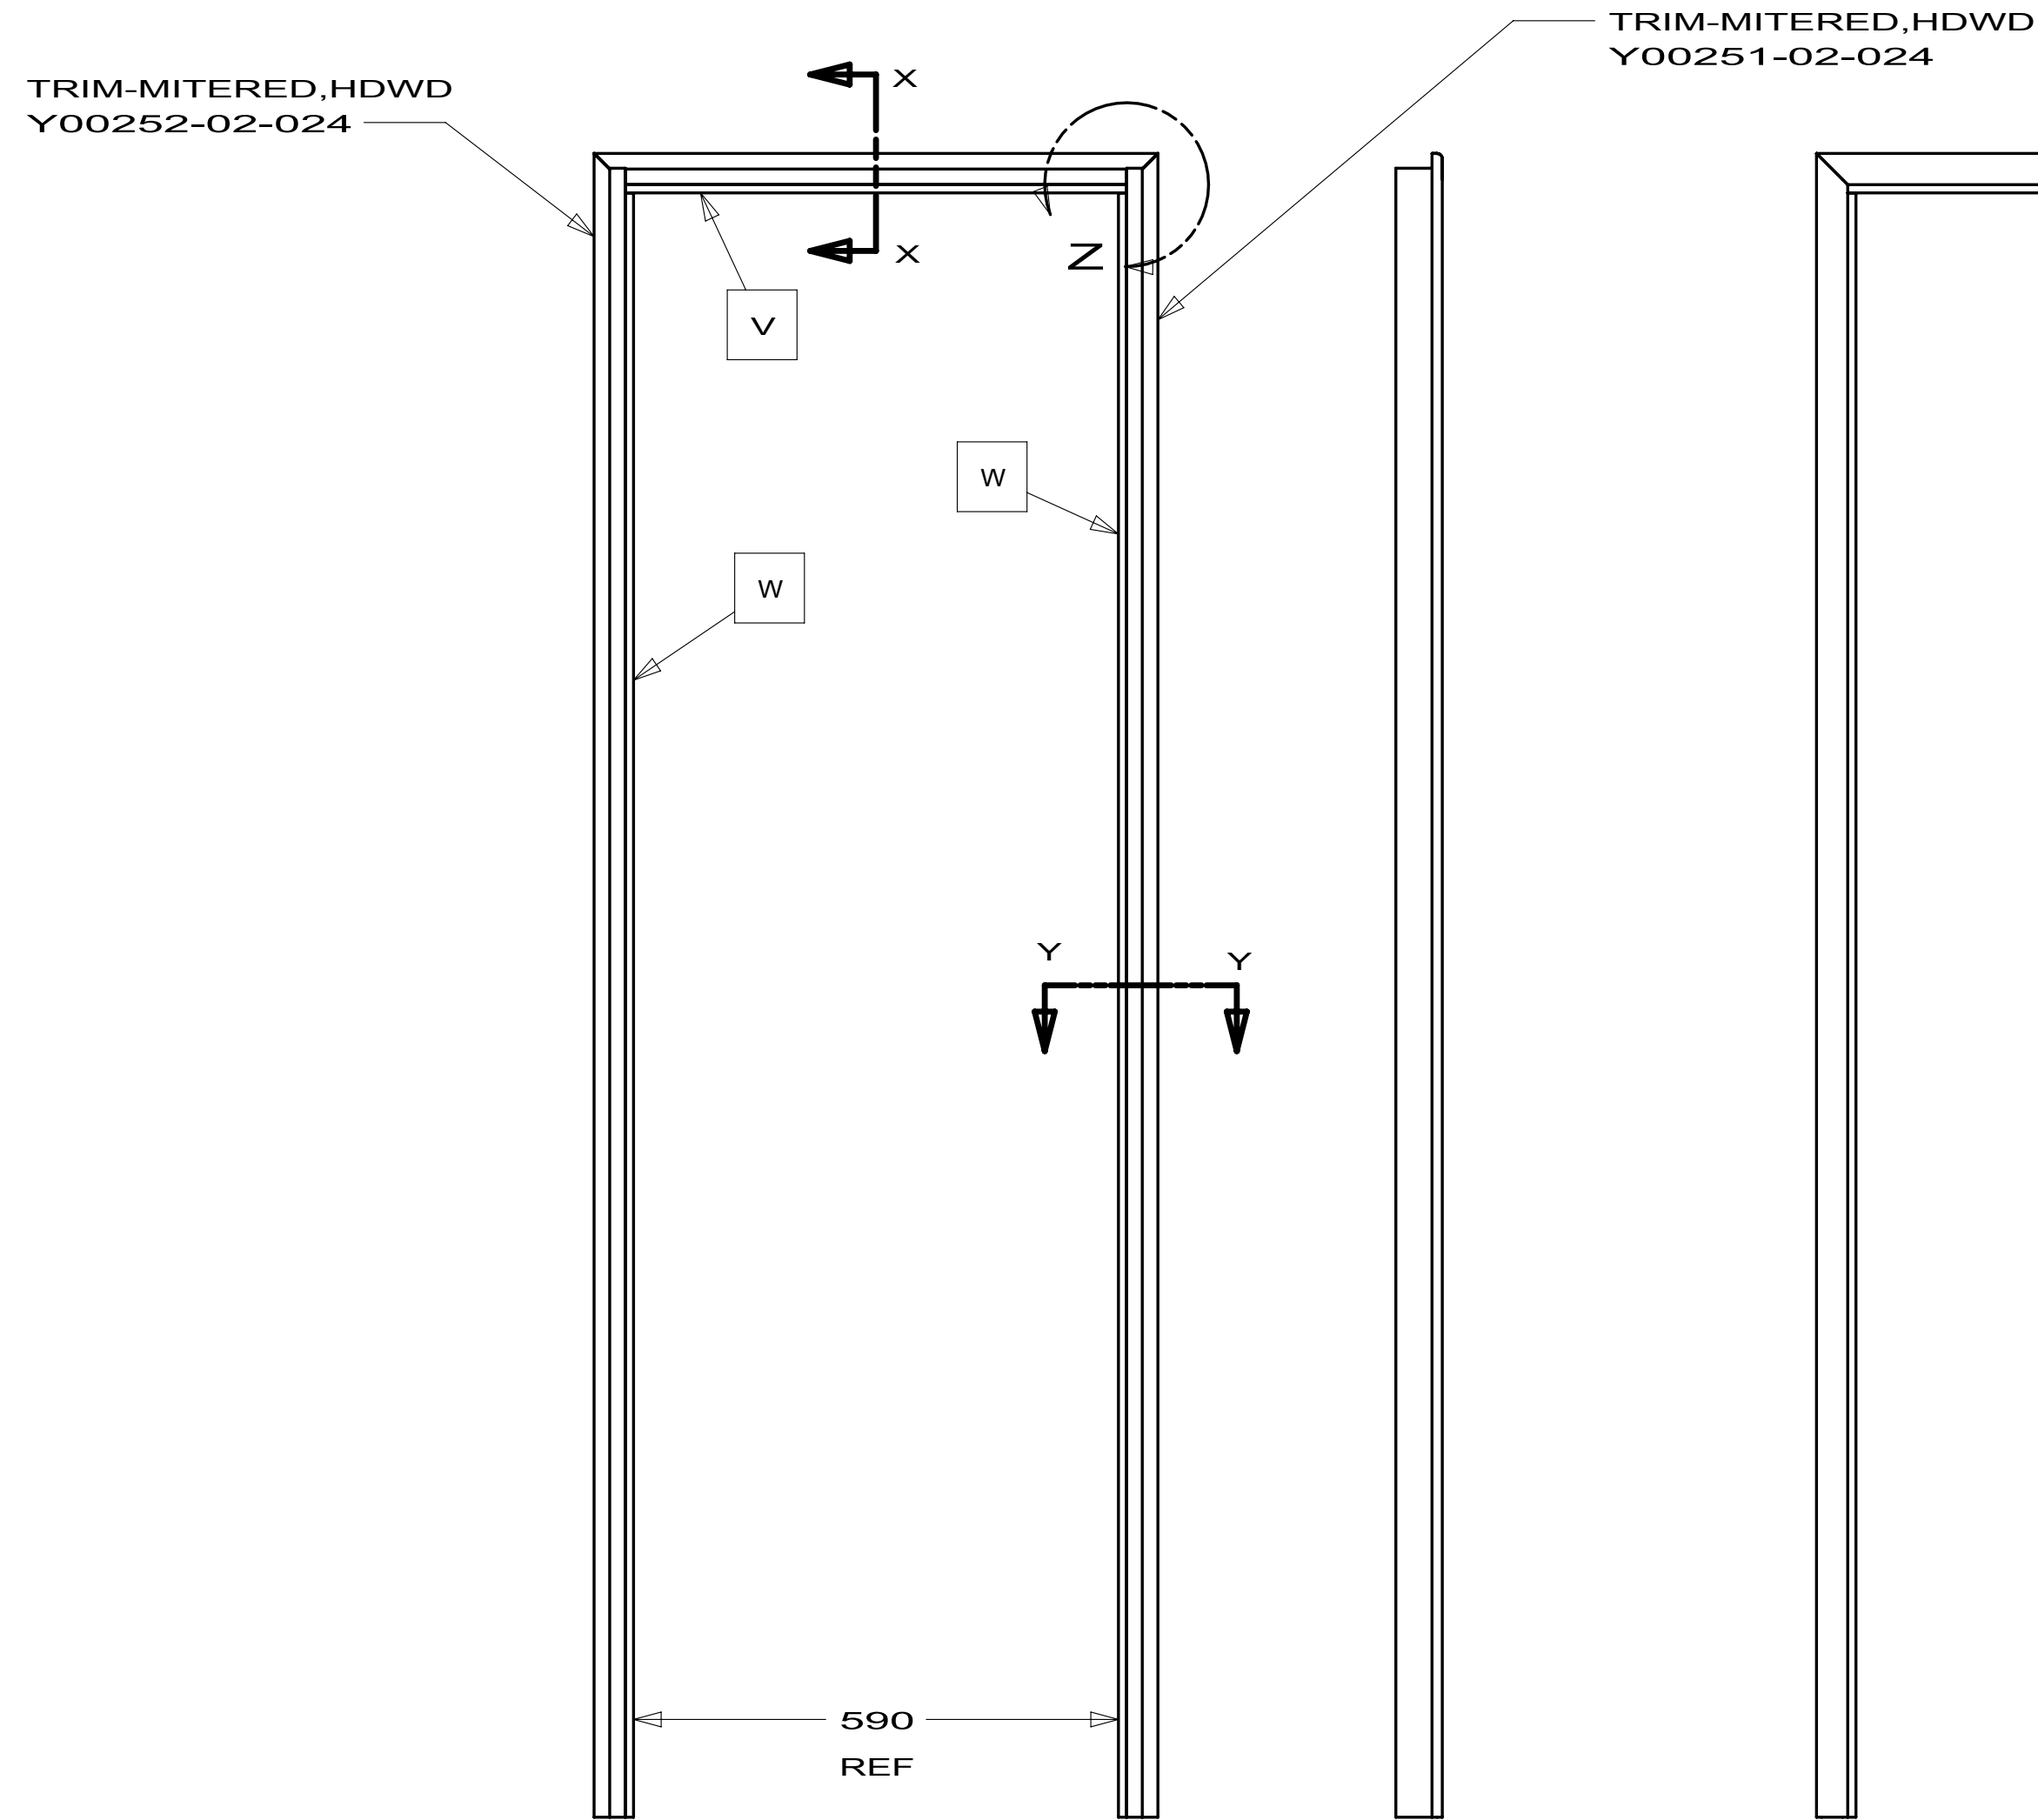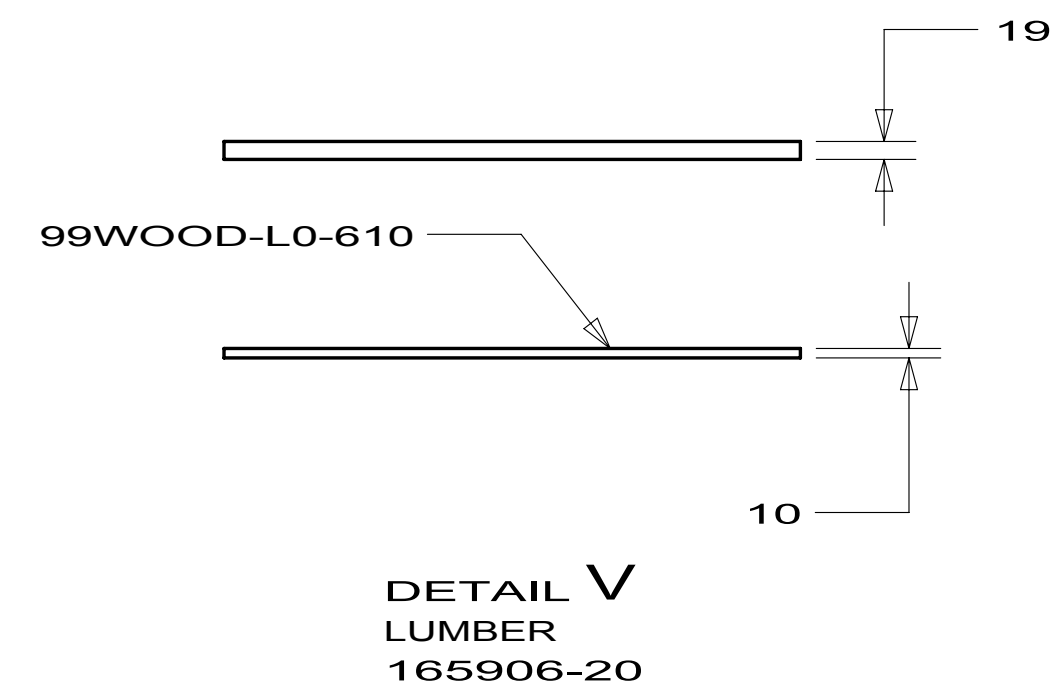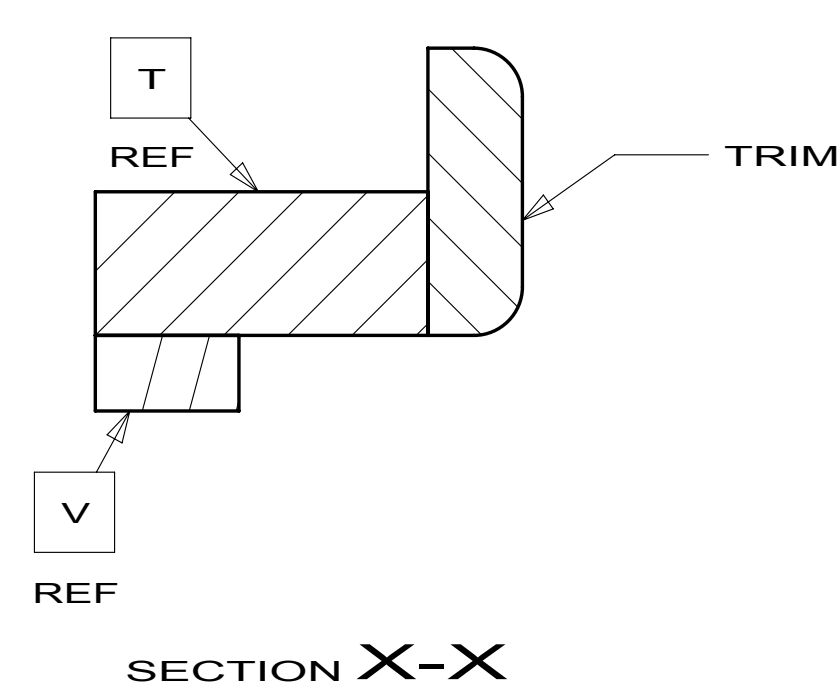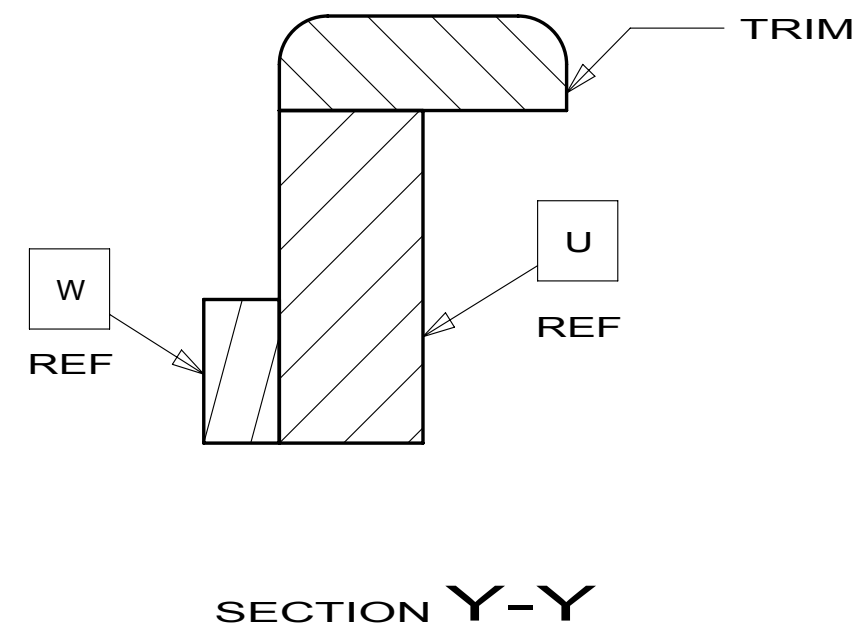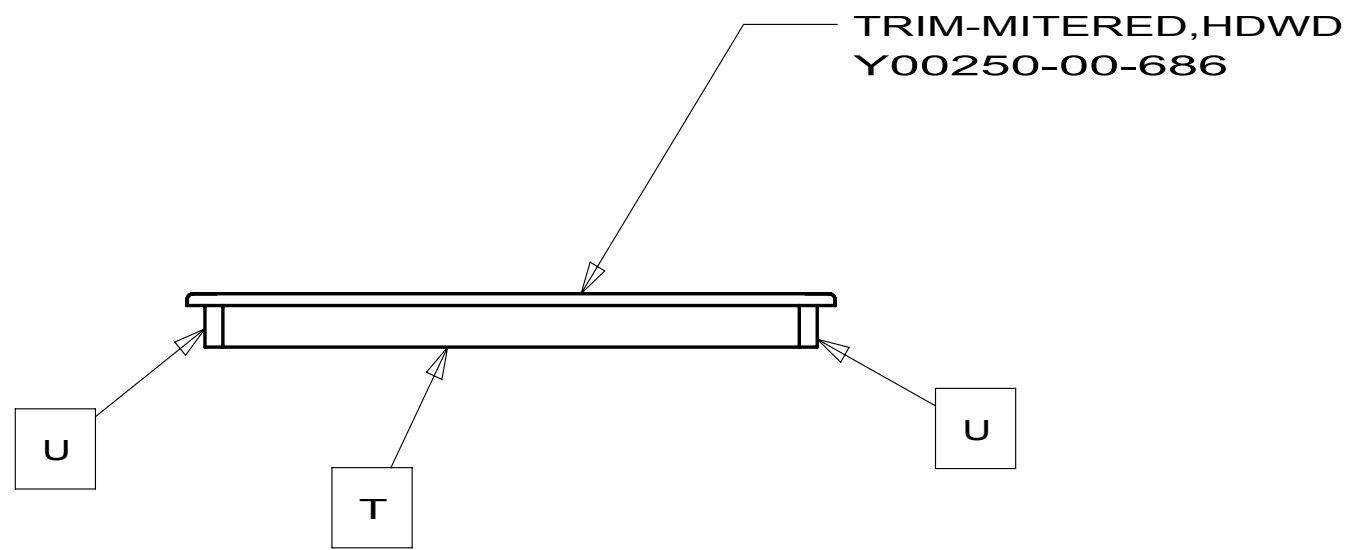


11
DETAIL S
FRAME ASM-DOOR JAMB
165906-17
165906-07
P40T,R40WD

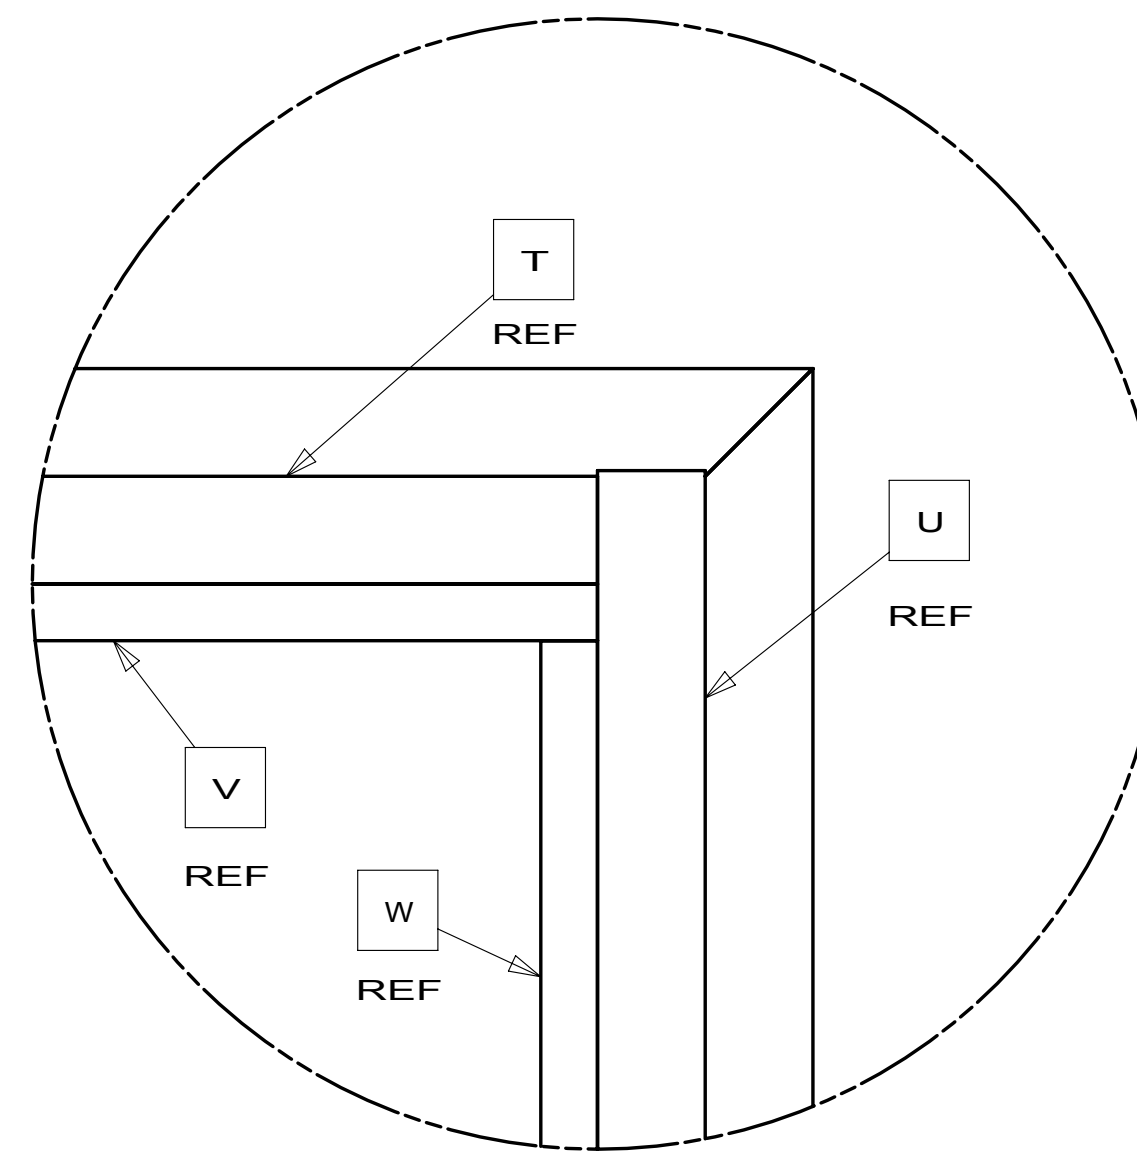

FIRST USED		
09 R-SERIES		
DO NOT SCALE DRAWING		
TITLE: DOOR COMPL-BATH,3 PANEL		
SHEET 3	PART NO 165906	REV

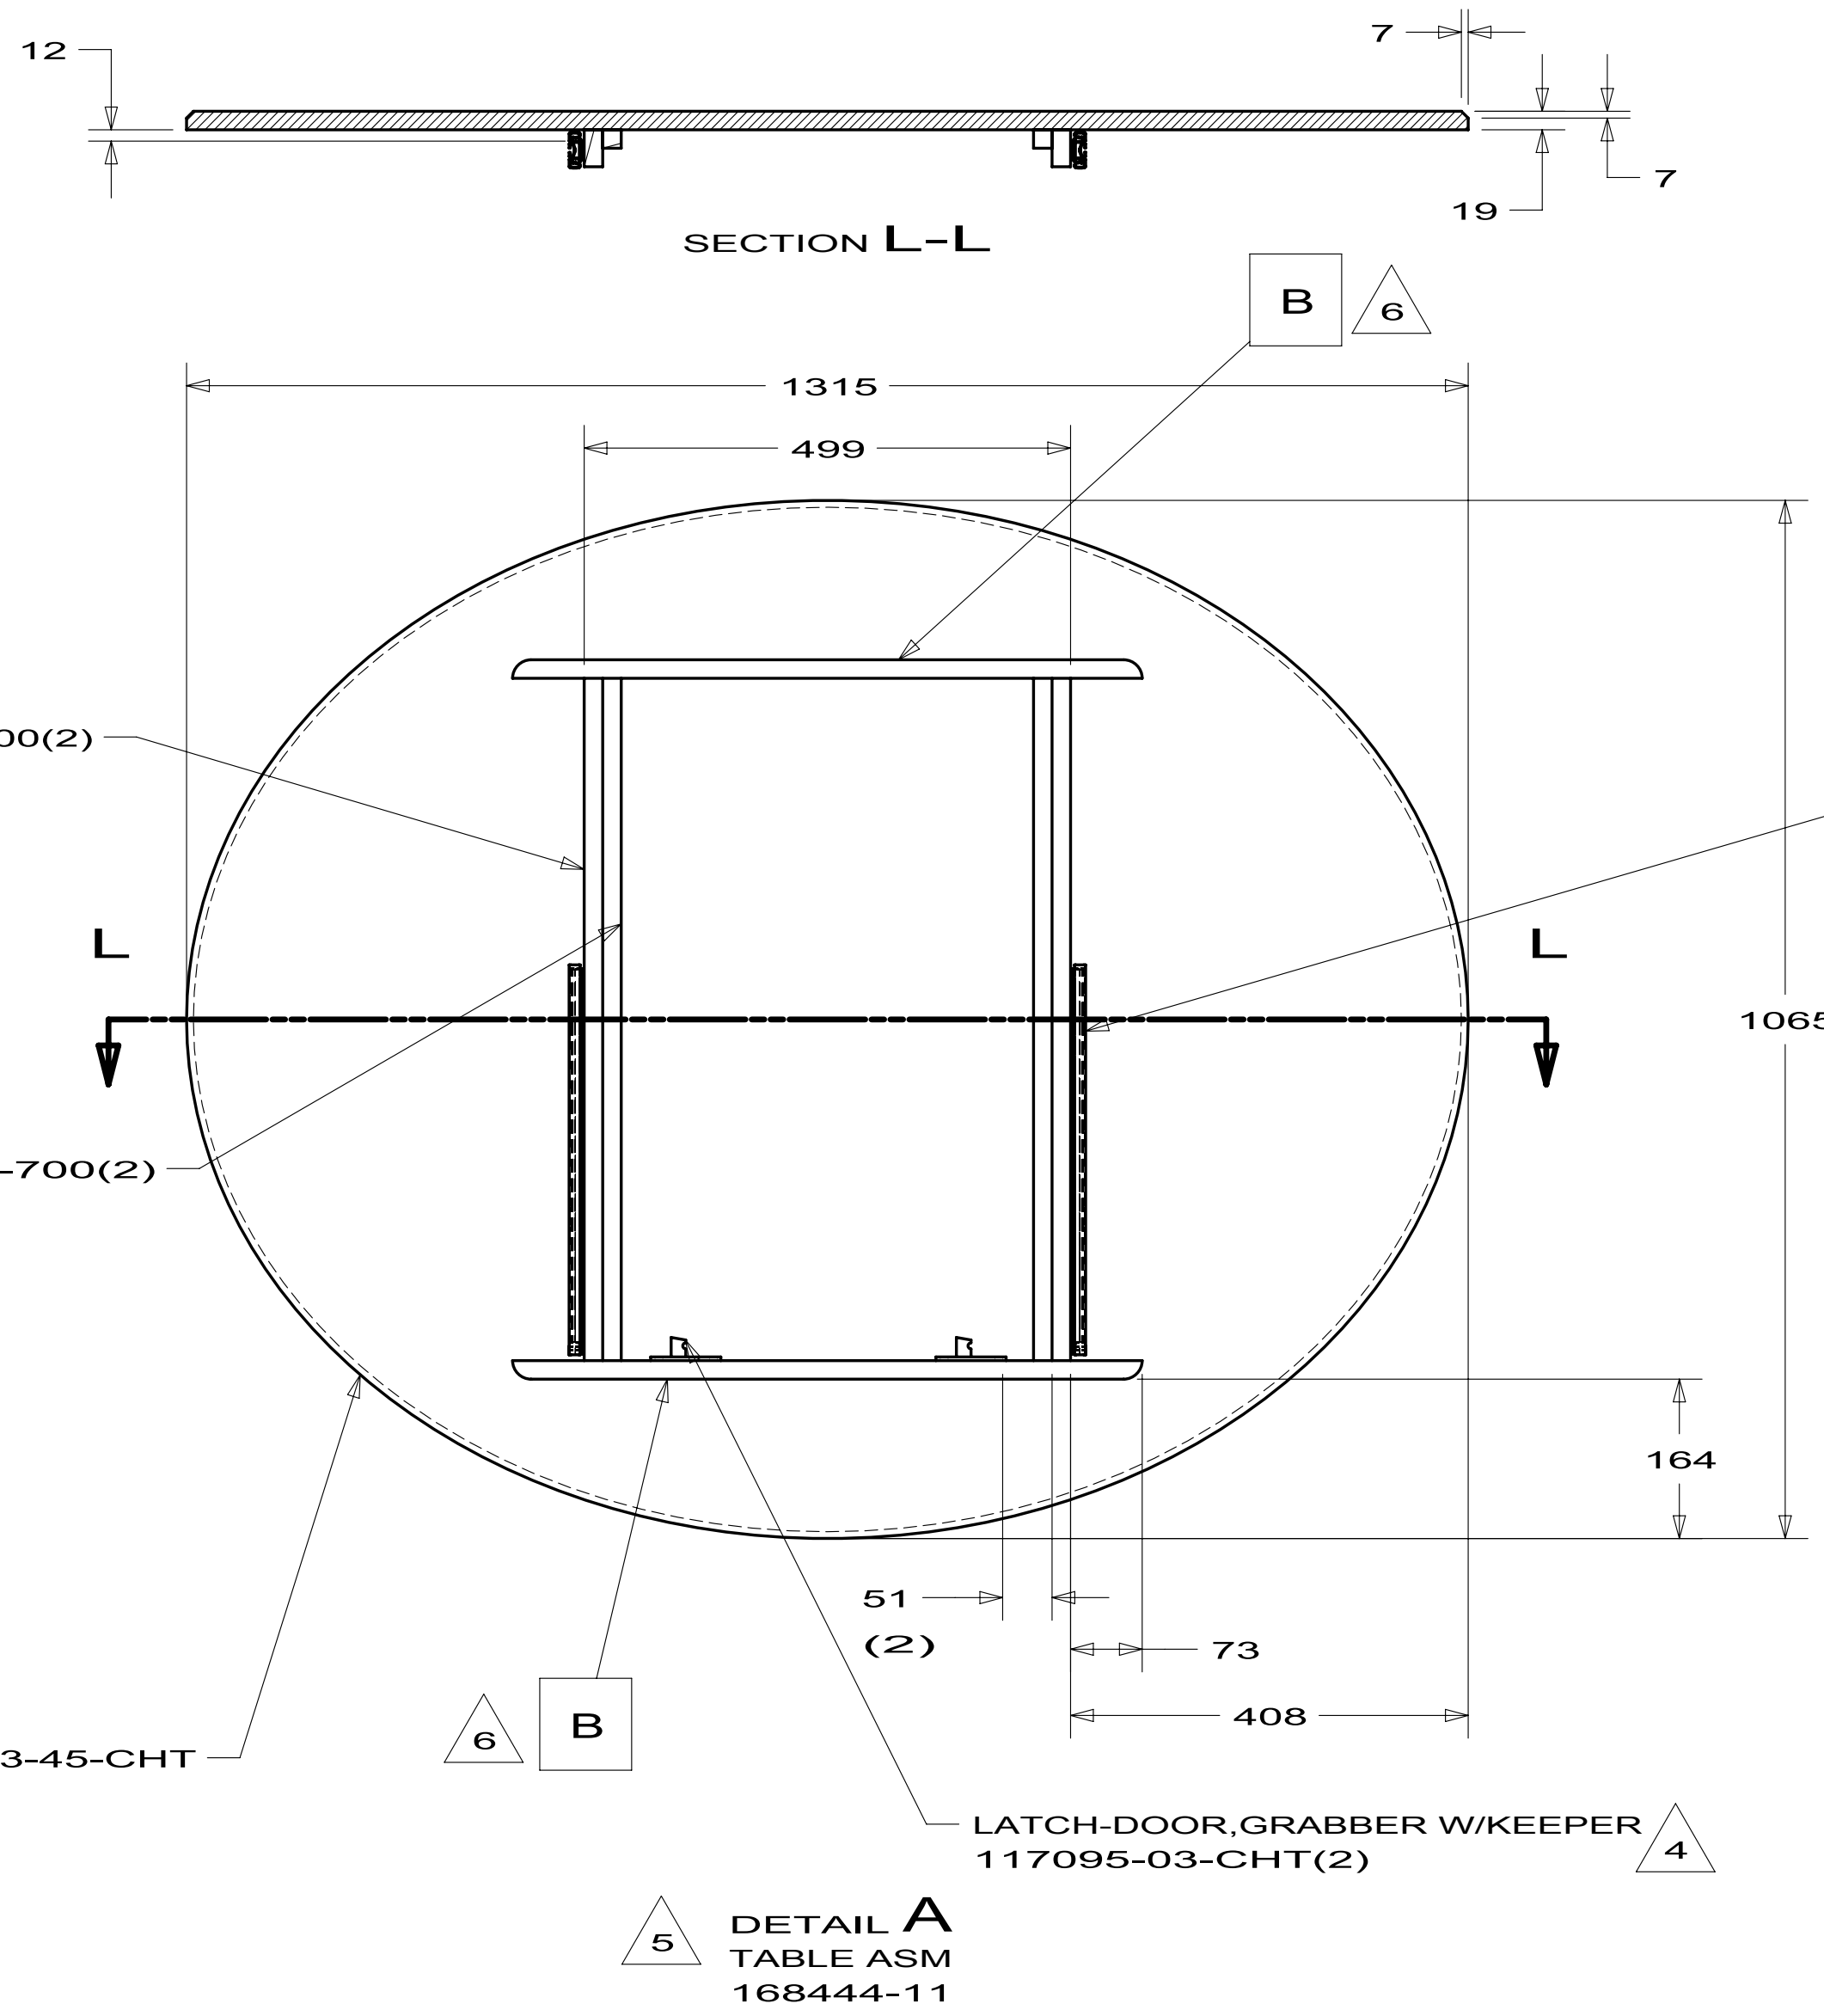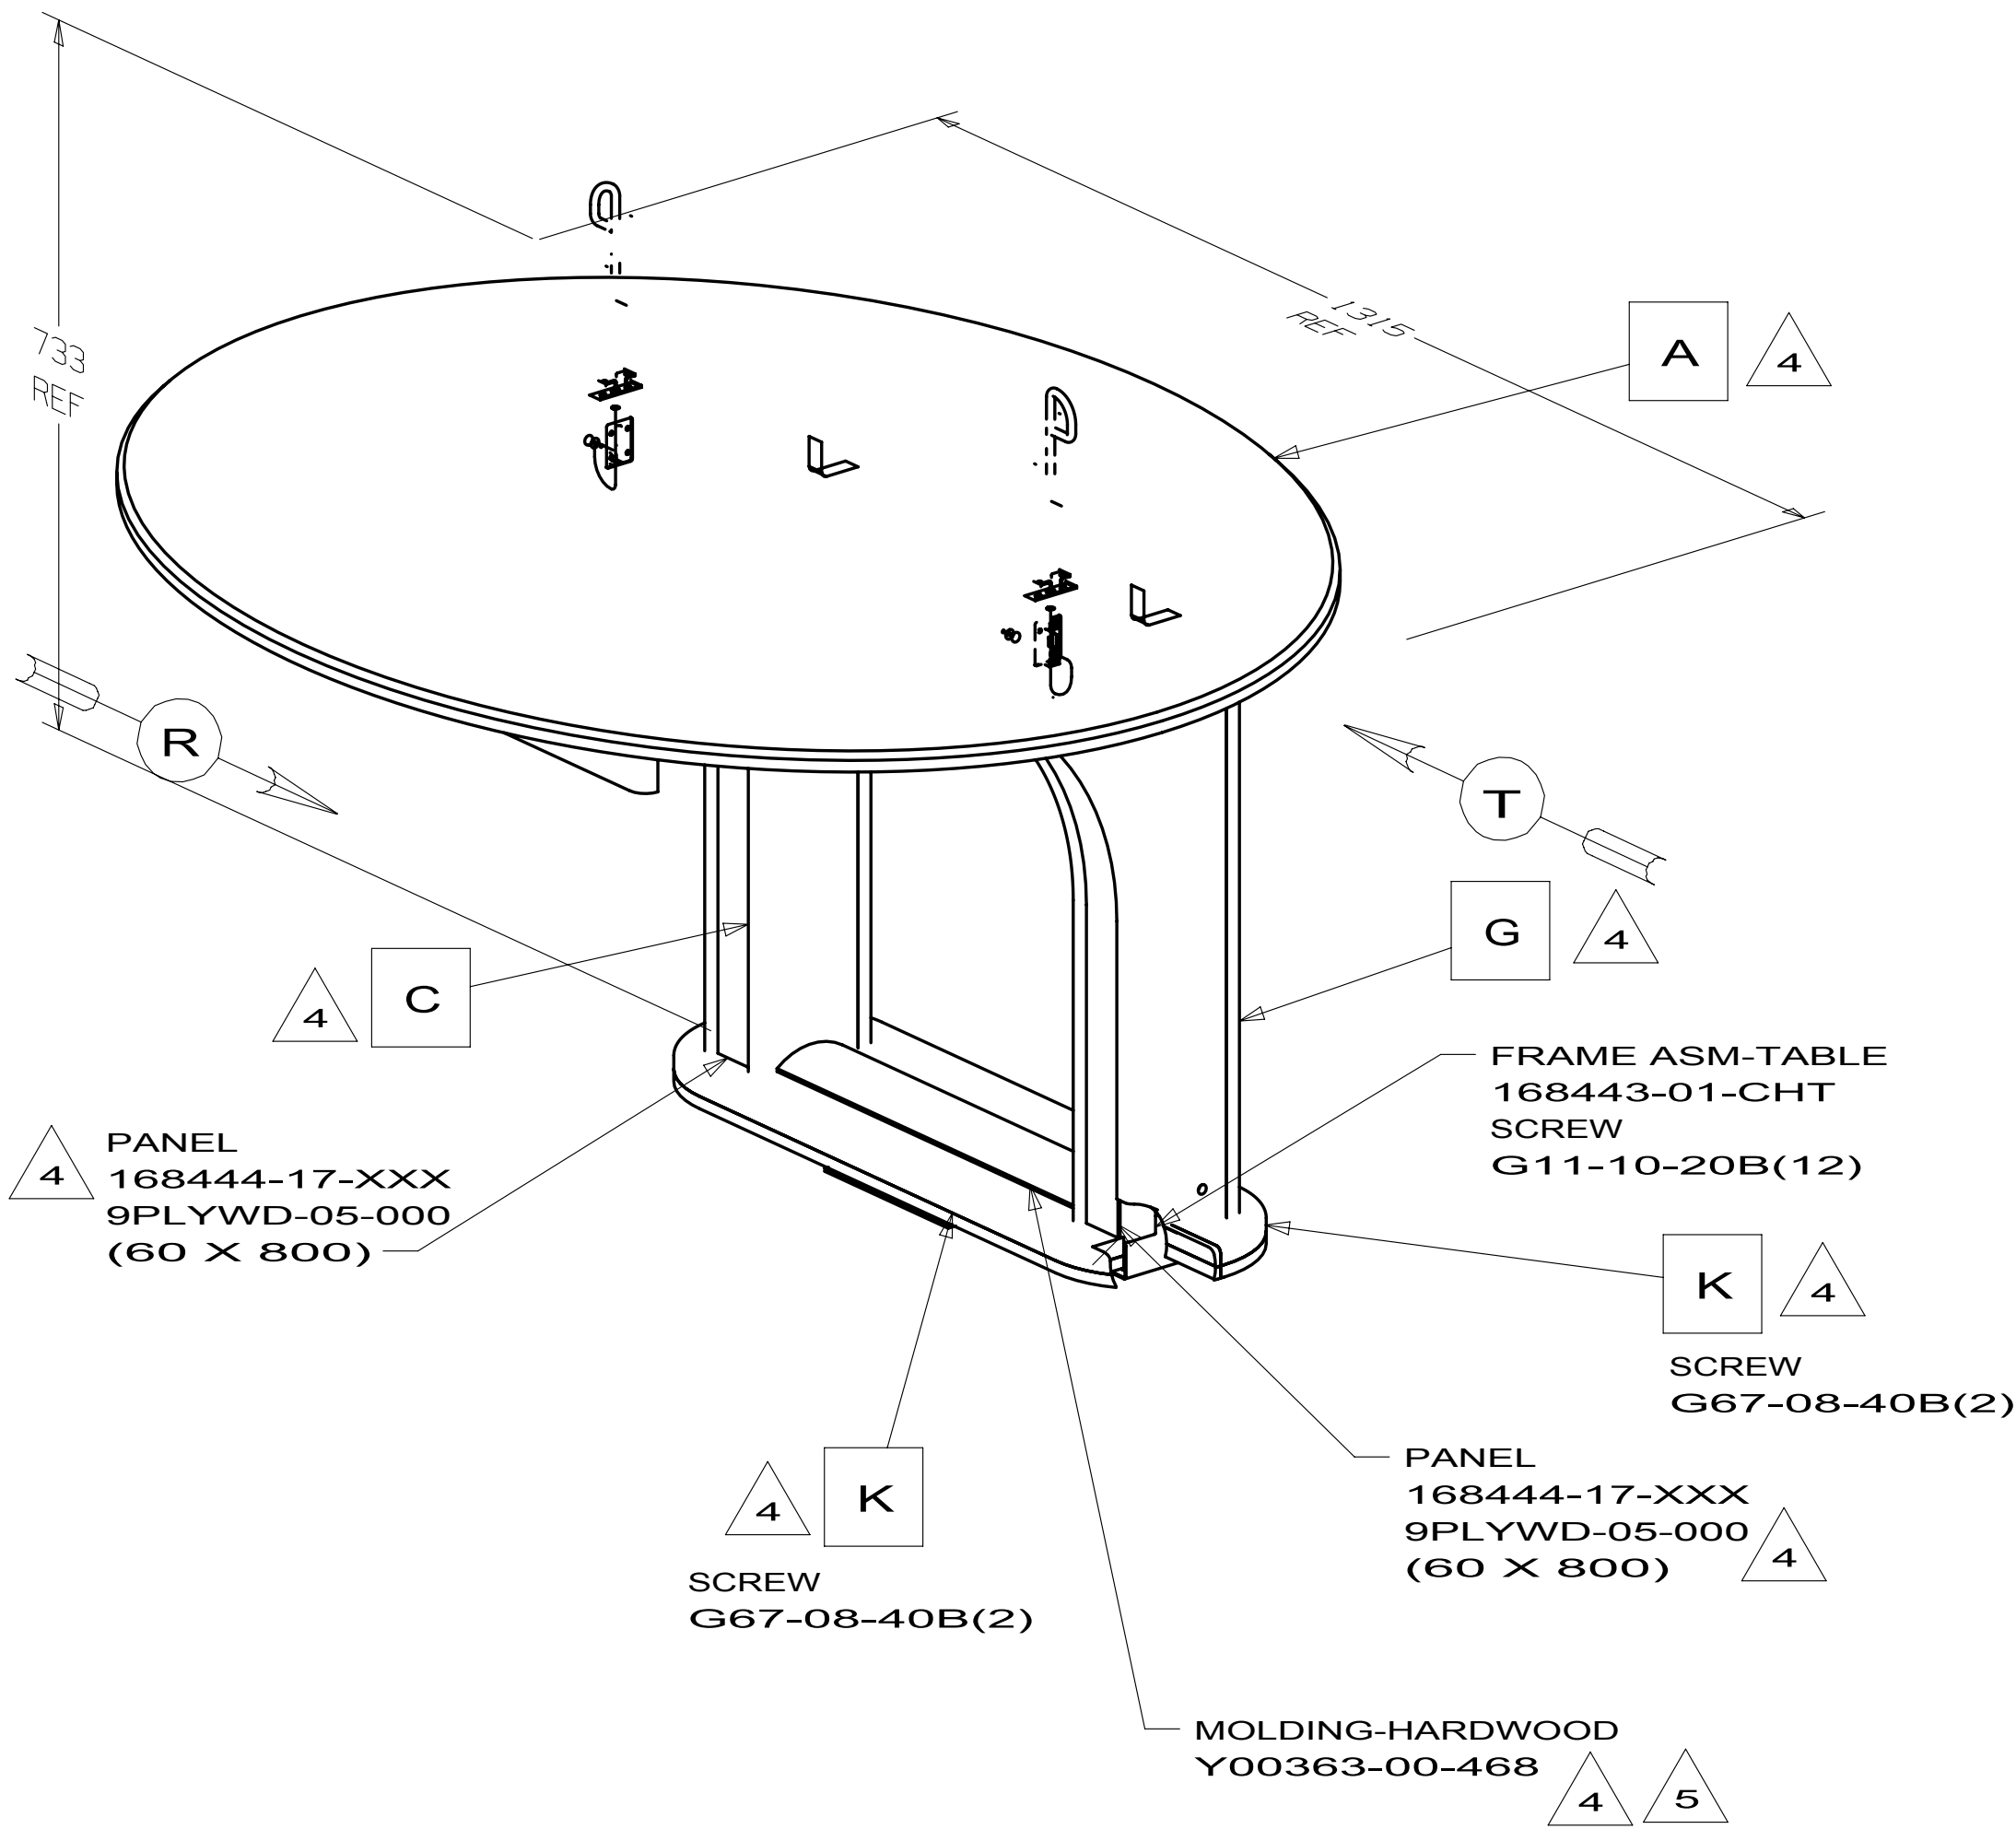

SLIDE-DRAWER, CABINET 153000-05-CHT(2)(FRAME) 153000-06-CHT(2)(TABLE) PANEL 168444-23-XXX(2) 9PANEL-05-000 (20 X 395)

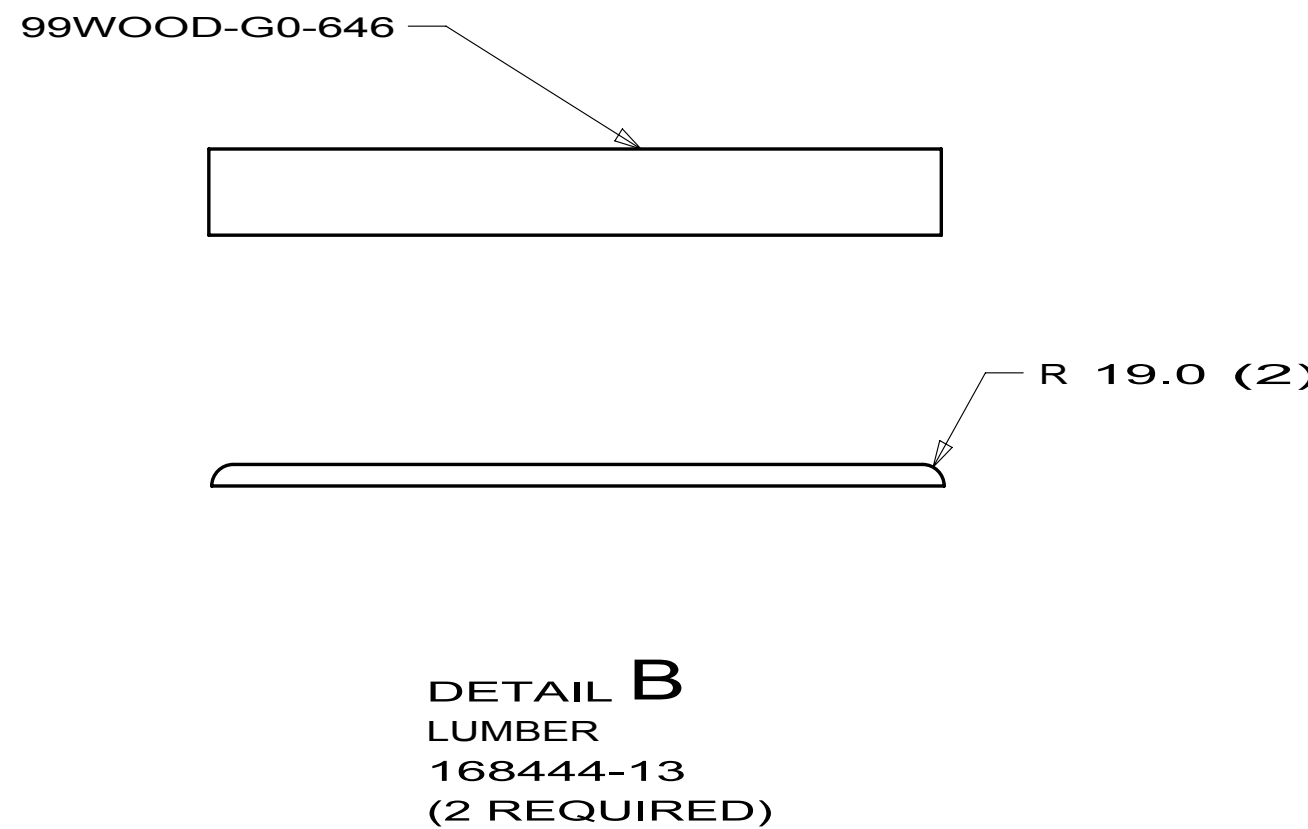

- NOTES:
- TO BE REMOVEABLE.
 - FINISH PER ES0022.
 - FASTEN DURING INSTALLATION OF CABINET.
 - FOR LAMINATION AND FASTENING SEE ES0006.
 - LUMBER 52371 MAY BE USED IN PLACE OF 52372.
 - OVERALL CABINET DIMENSIONS INCLUDE PANELING (DO NOT INCLUDE MOLDING).

NUMBER INSIDE SYMBOL GIVES PANEL OVERHANG

WINNEBAGO INDUSTRIES

COPYRIGHT 2009 WINNEBAGO INDUSTRIES, INC.

DTFR

CHRR

P.E.

M.E.

DSNR

ORIG. DATE

ALL DIMENSIONS ARE IN MILLIMETERS

FIRST USED

09 R40WD

UNSPECIFIED TOLERANCES ARE:

WHOLE DIM (X) : 1.5

ONE-PLACE (X.X) : 0.8

TWO-PLACE (X.XX) :

ANGLE :

MATERIAL:

THIRD ANGLE PROJECTION

DO NOT SCALE DRAWING

TITLE: CABINET ASM-TABLE ASM


SHEET 1 OF 3

PART NO 168444


REV

REF:


1

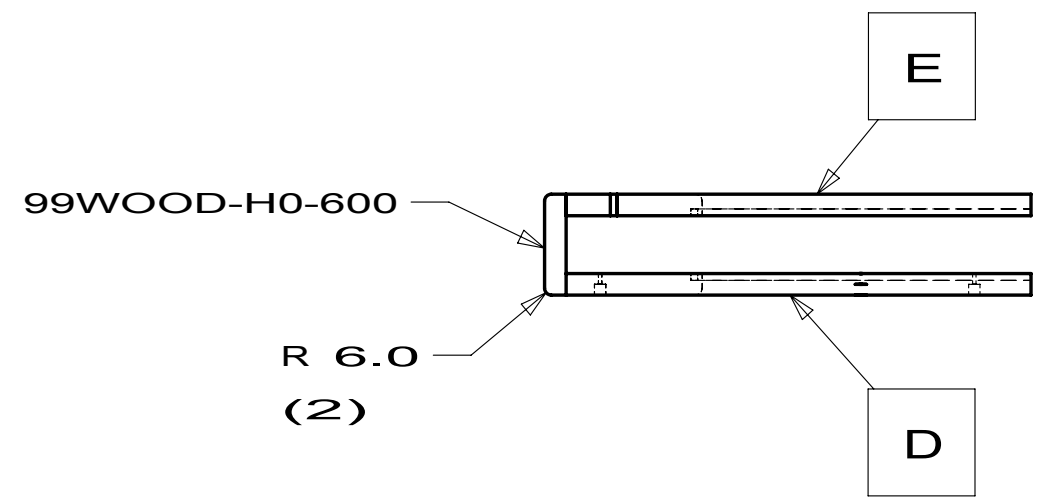


DETAIL C
LEG ASM
168444-16

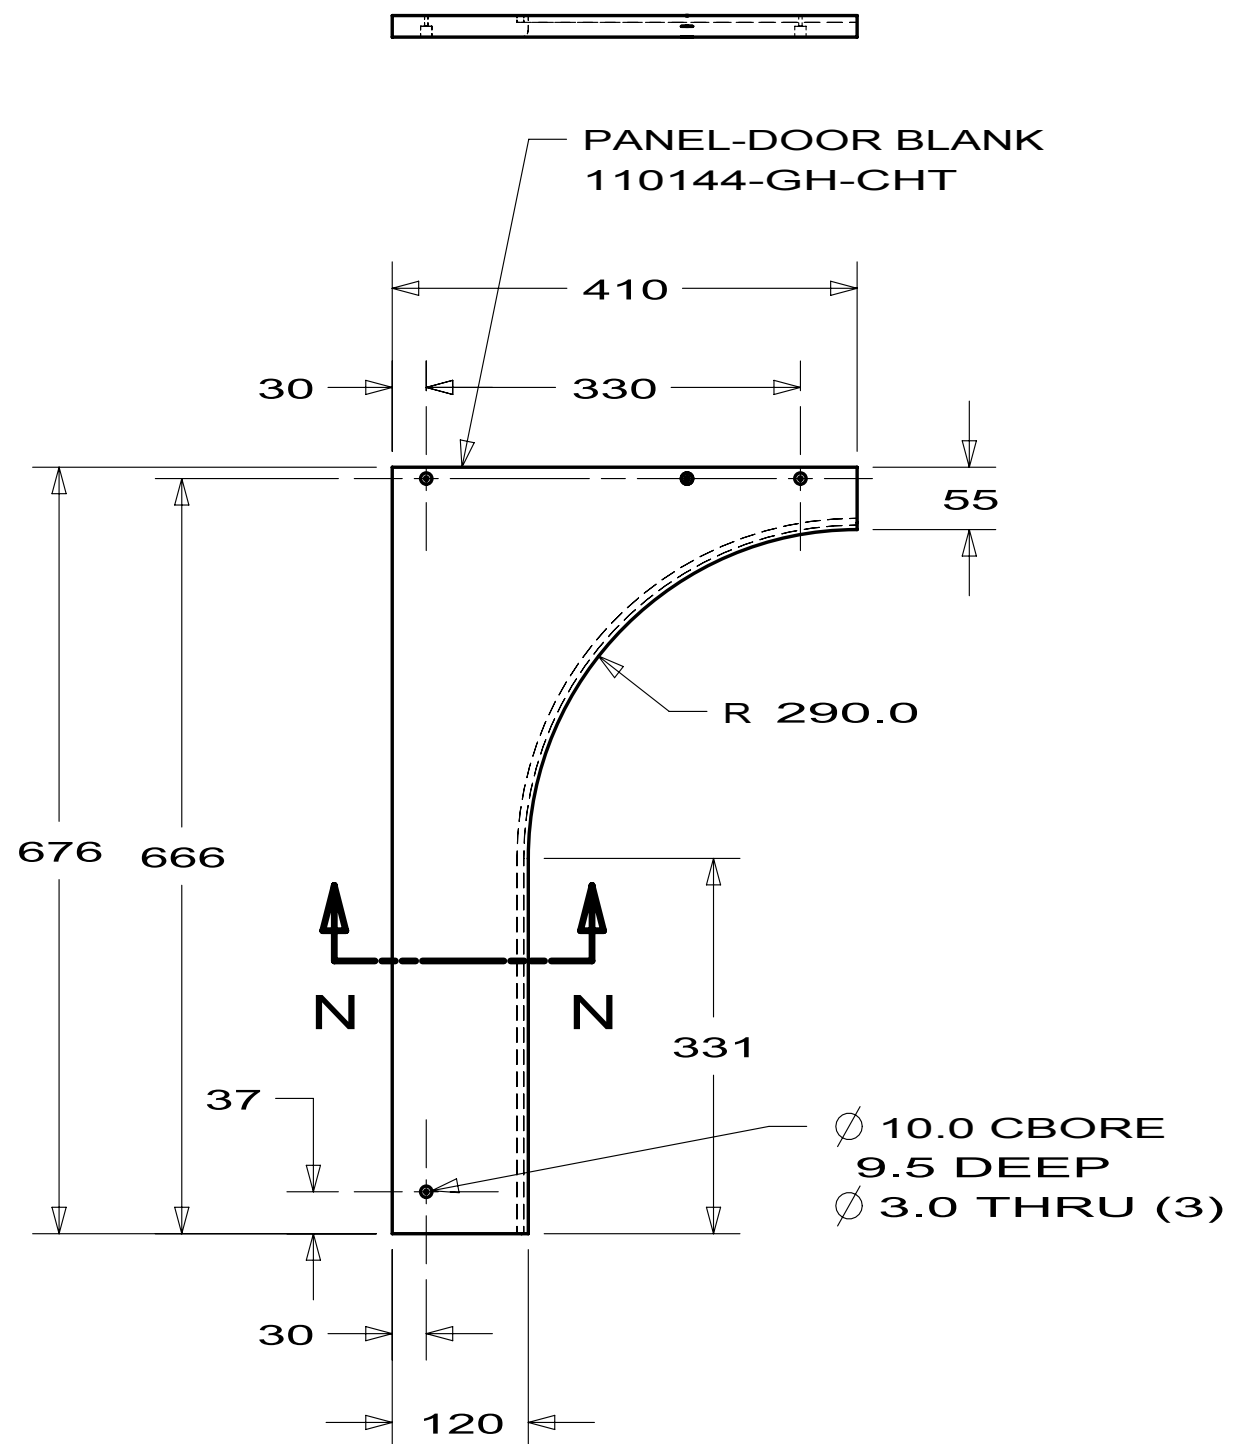


DETAIL D
PANEL
168444-12

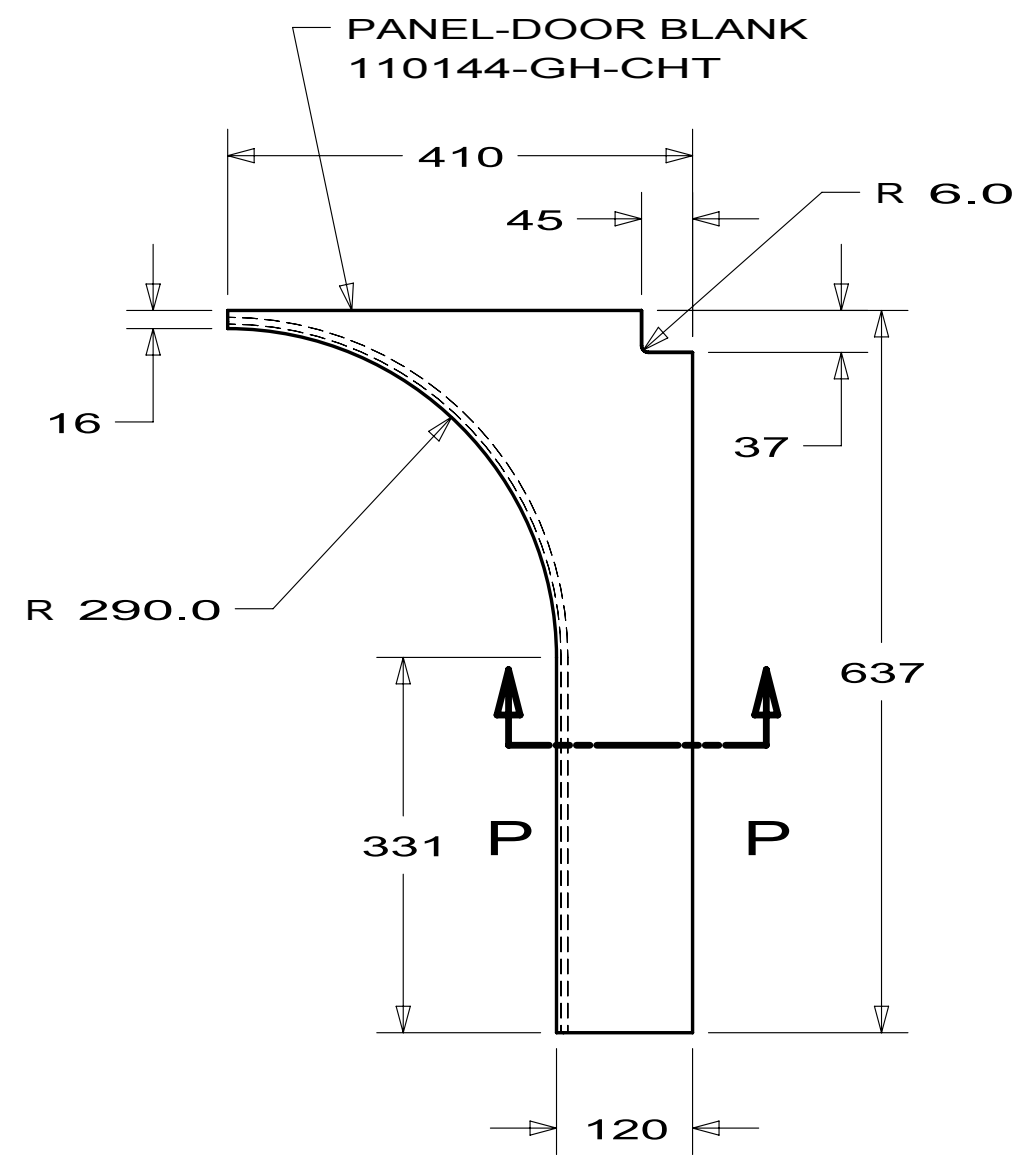


DETAIL E
PANEL
168444-15

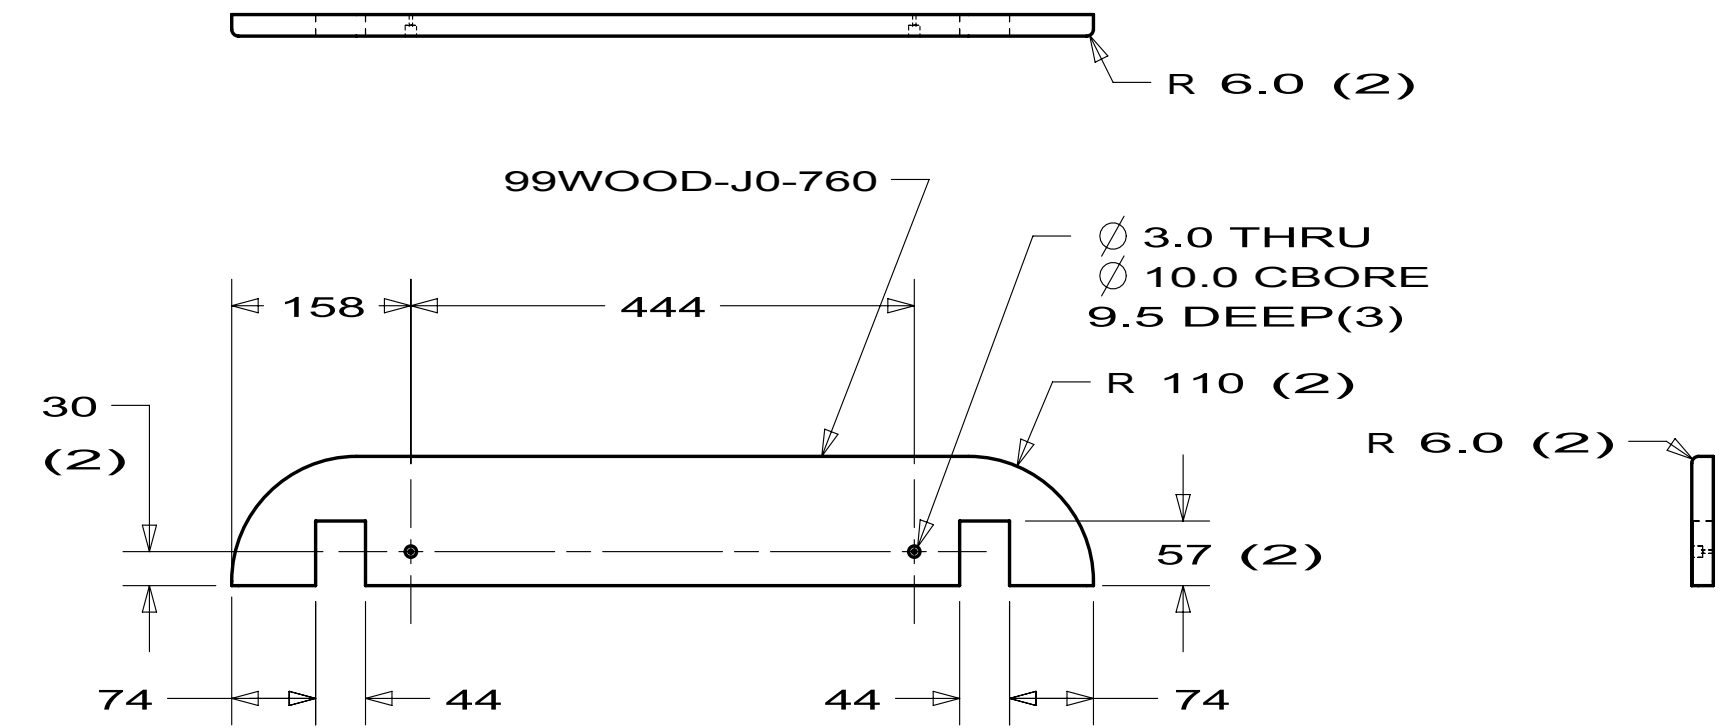


DETAIL M
LUMBER
168444-20
(2 REQ'D)

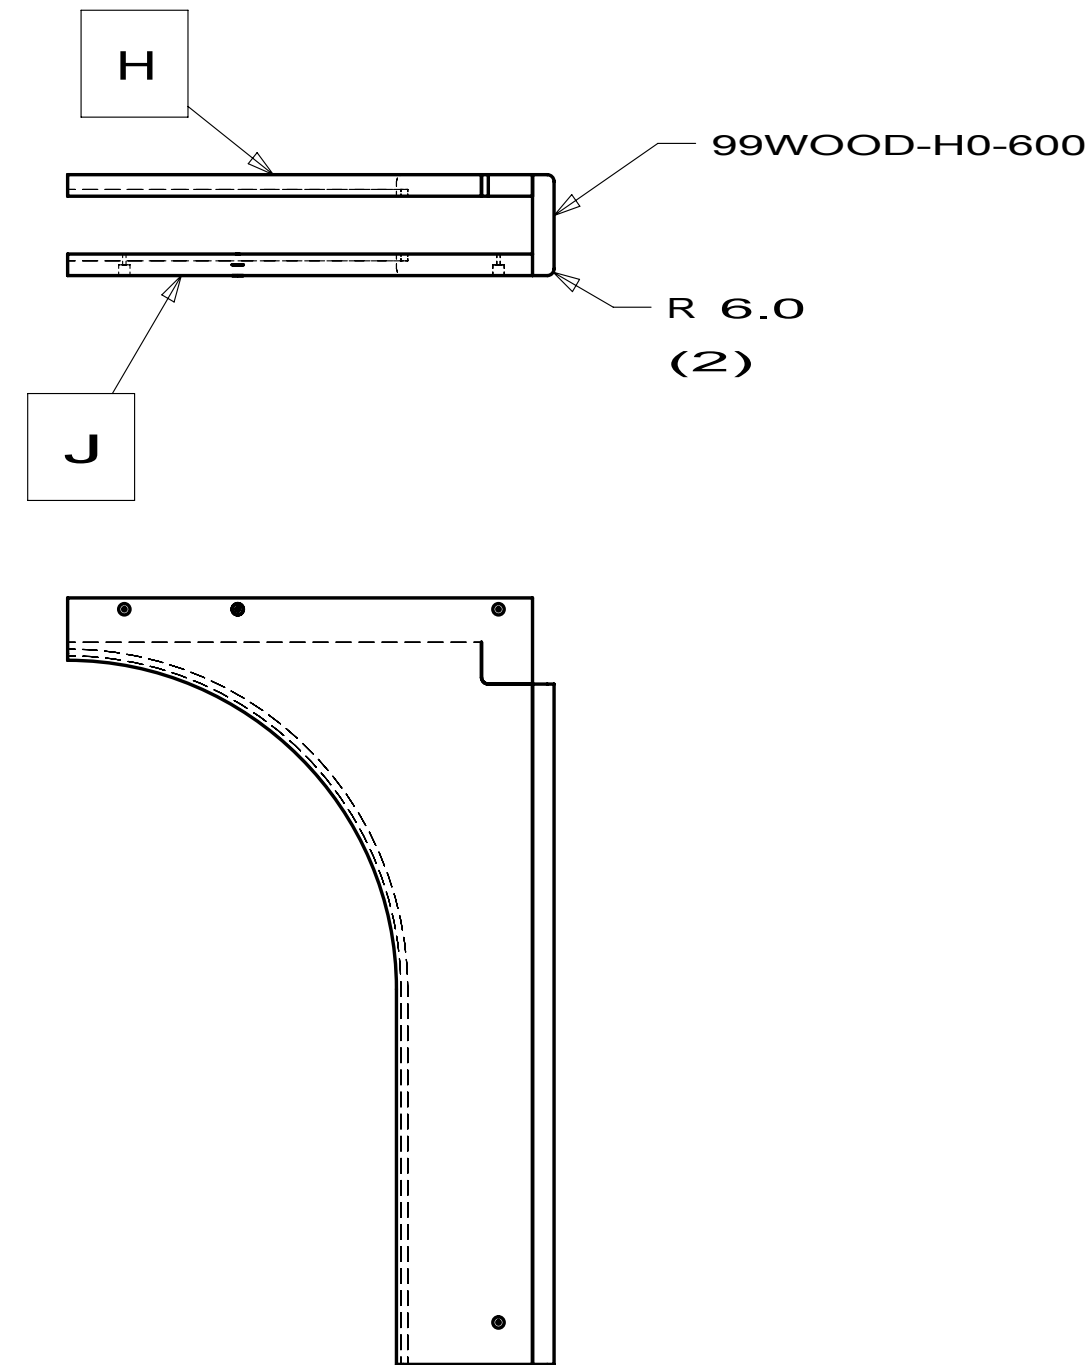


DETAIL G
LEG ASM
168444-19

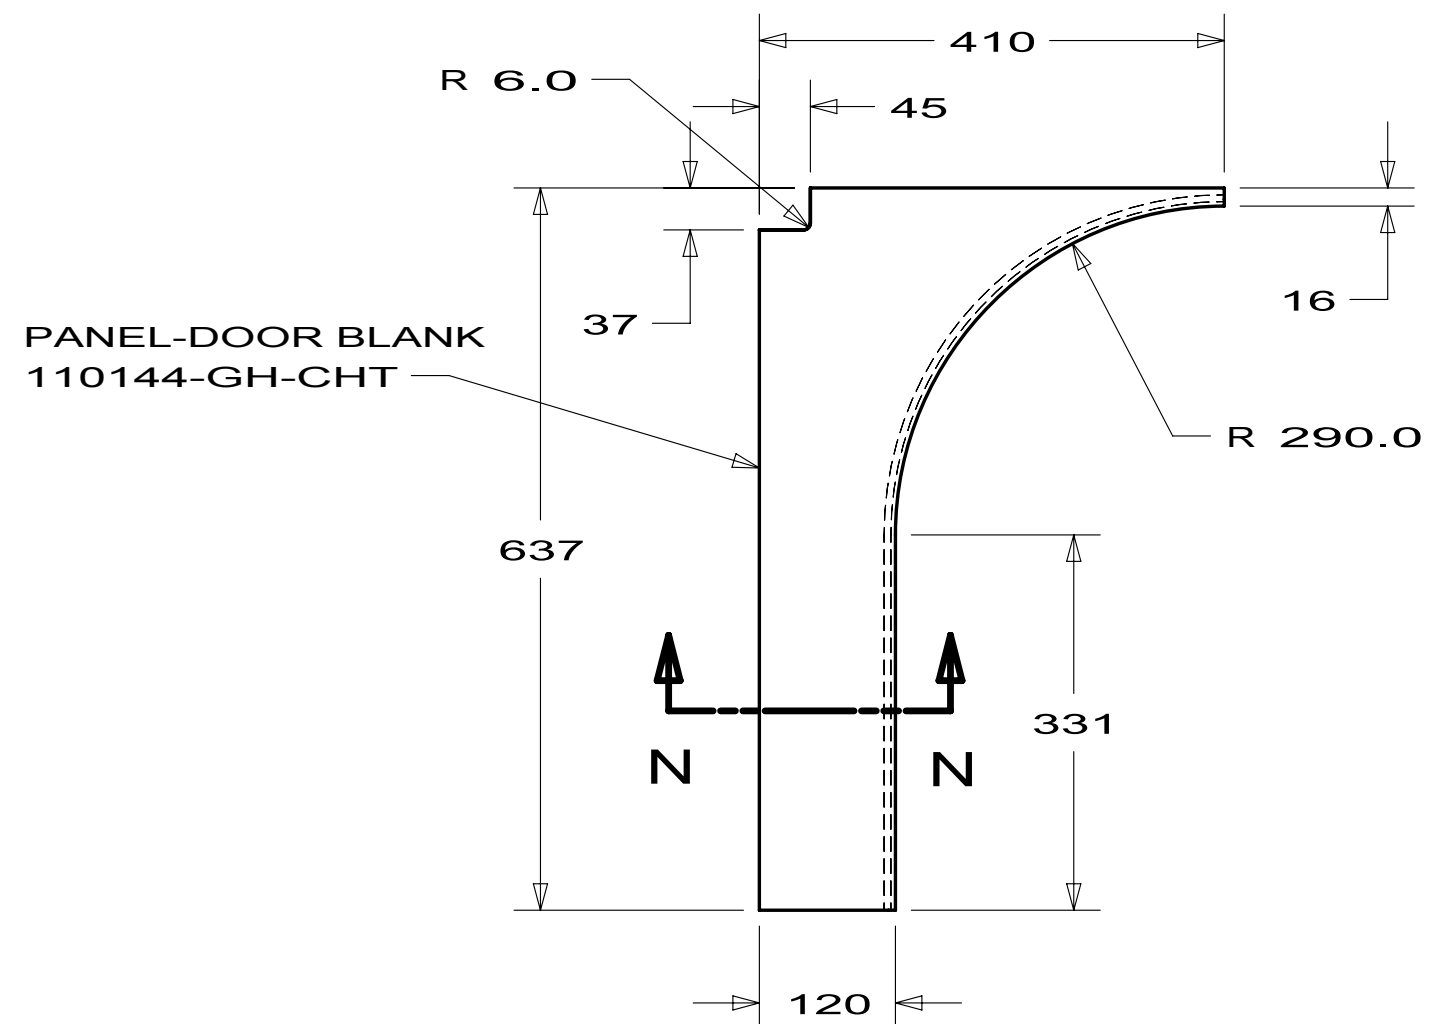


DETAIL H
PANEL
168444-14

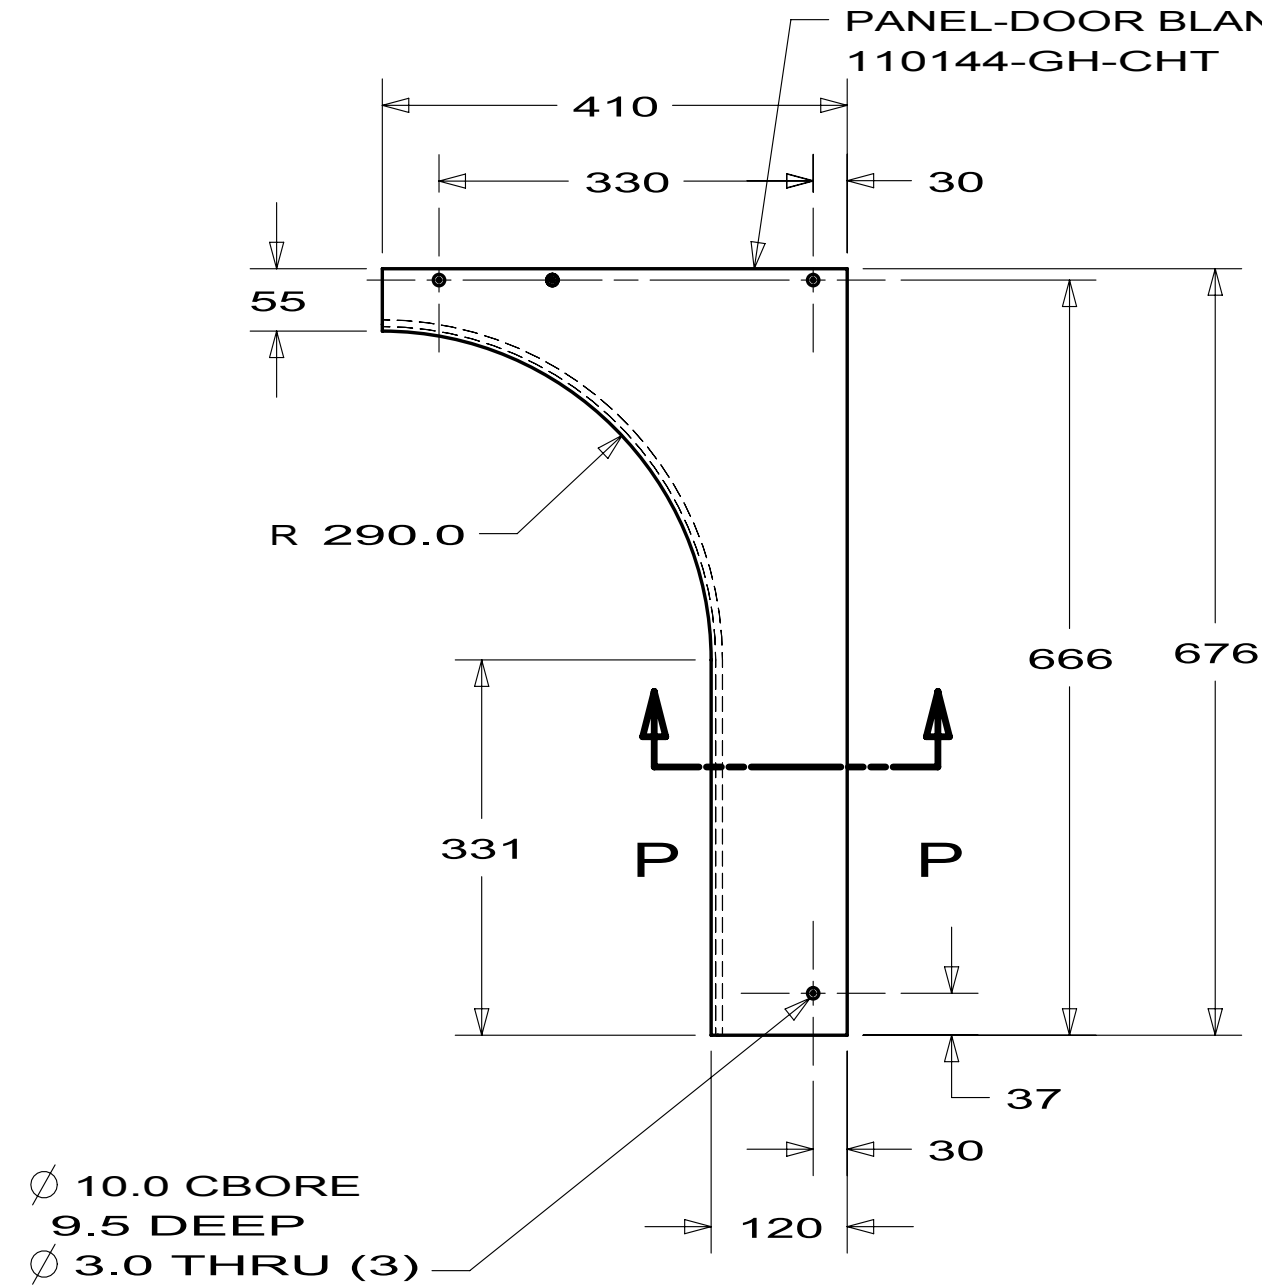


DETAIL J
PANEL
168444-18

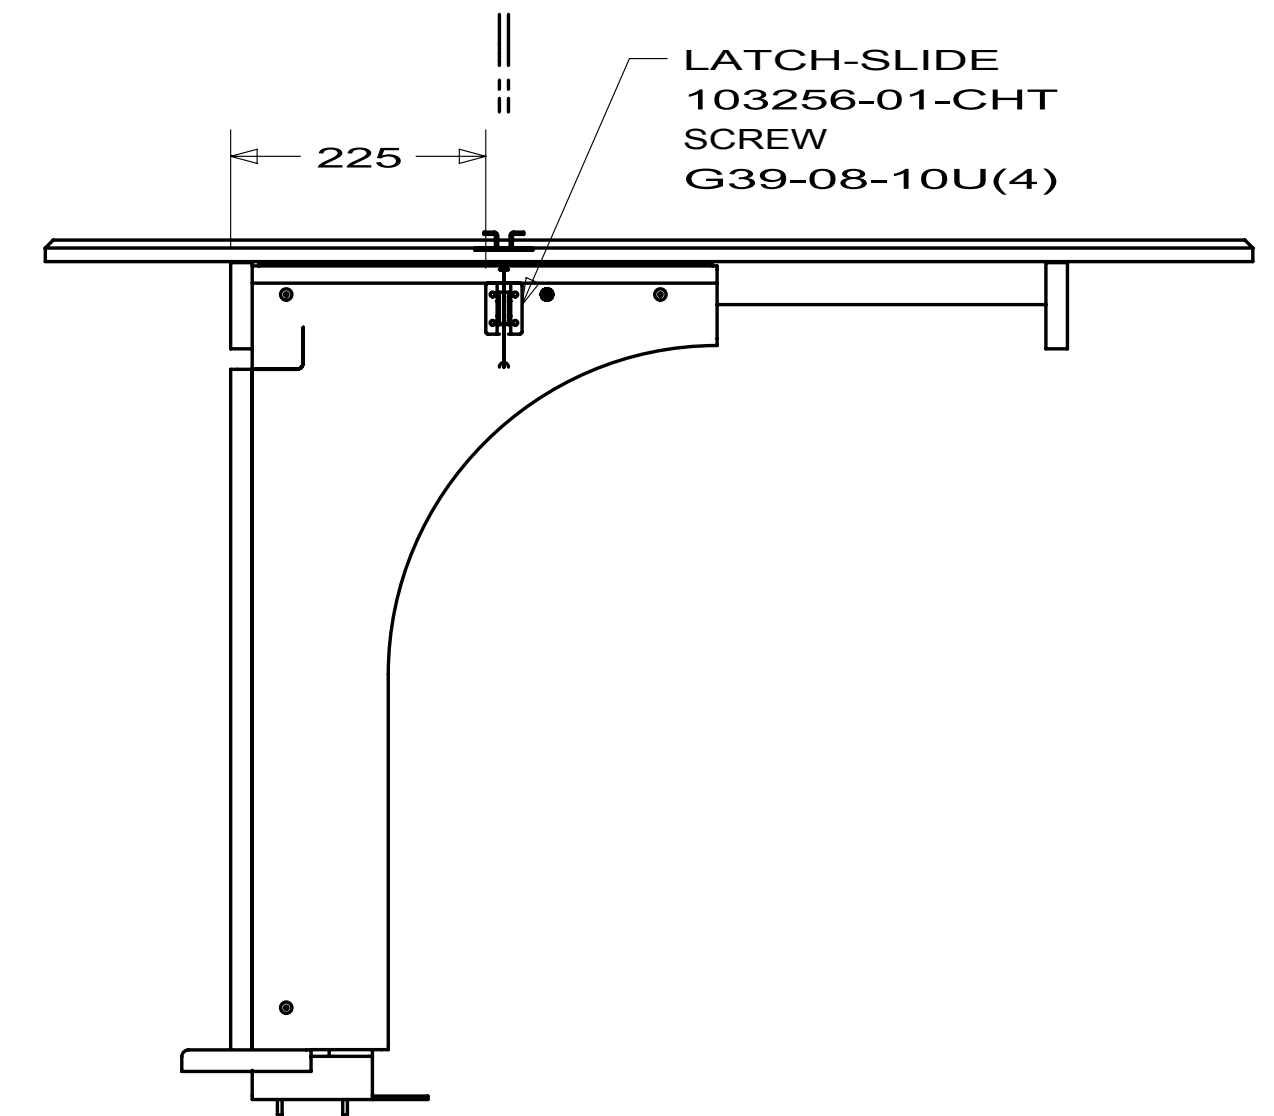

VIEW R



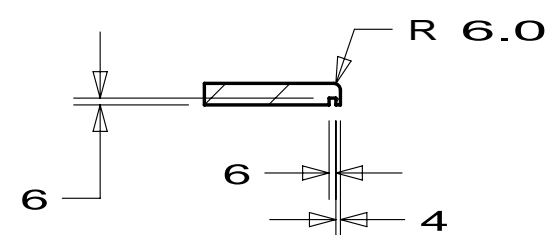


SECTION N-N


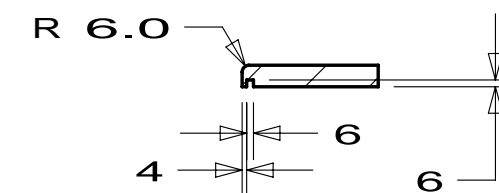


SECTION P-P

FIRST USED		09 R40WD	
DO NOT SCALE DRAWING			
TITLE: CABINET ASM-TABLE ASM			
SHEET	2	PART NO	168444
		REV	

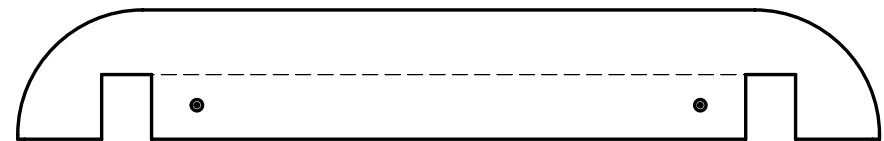 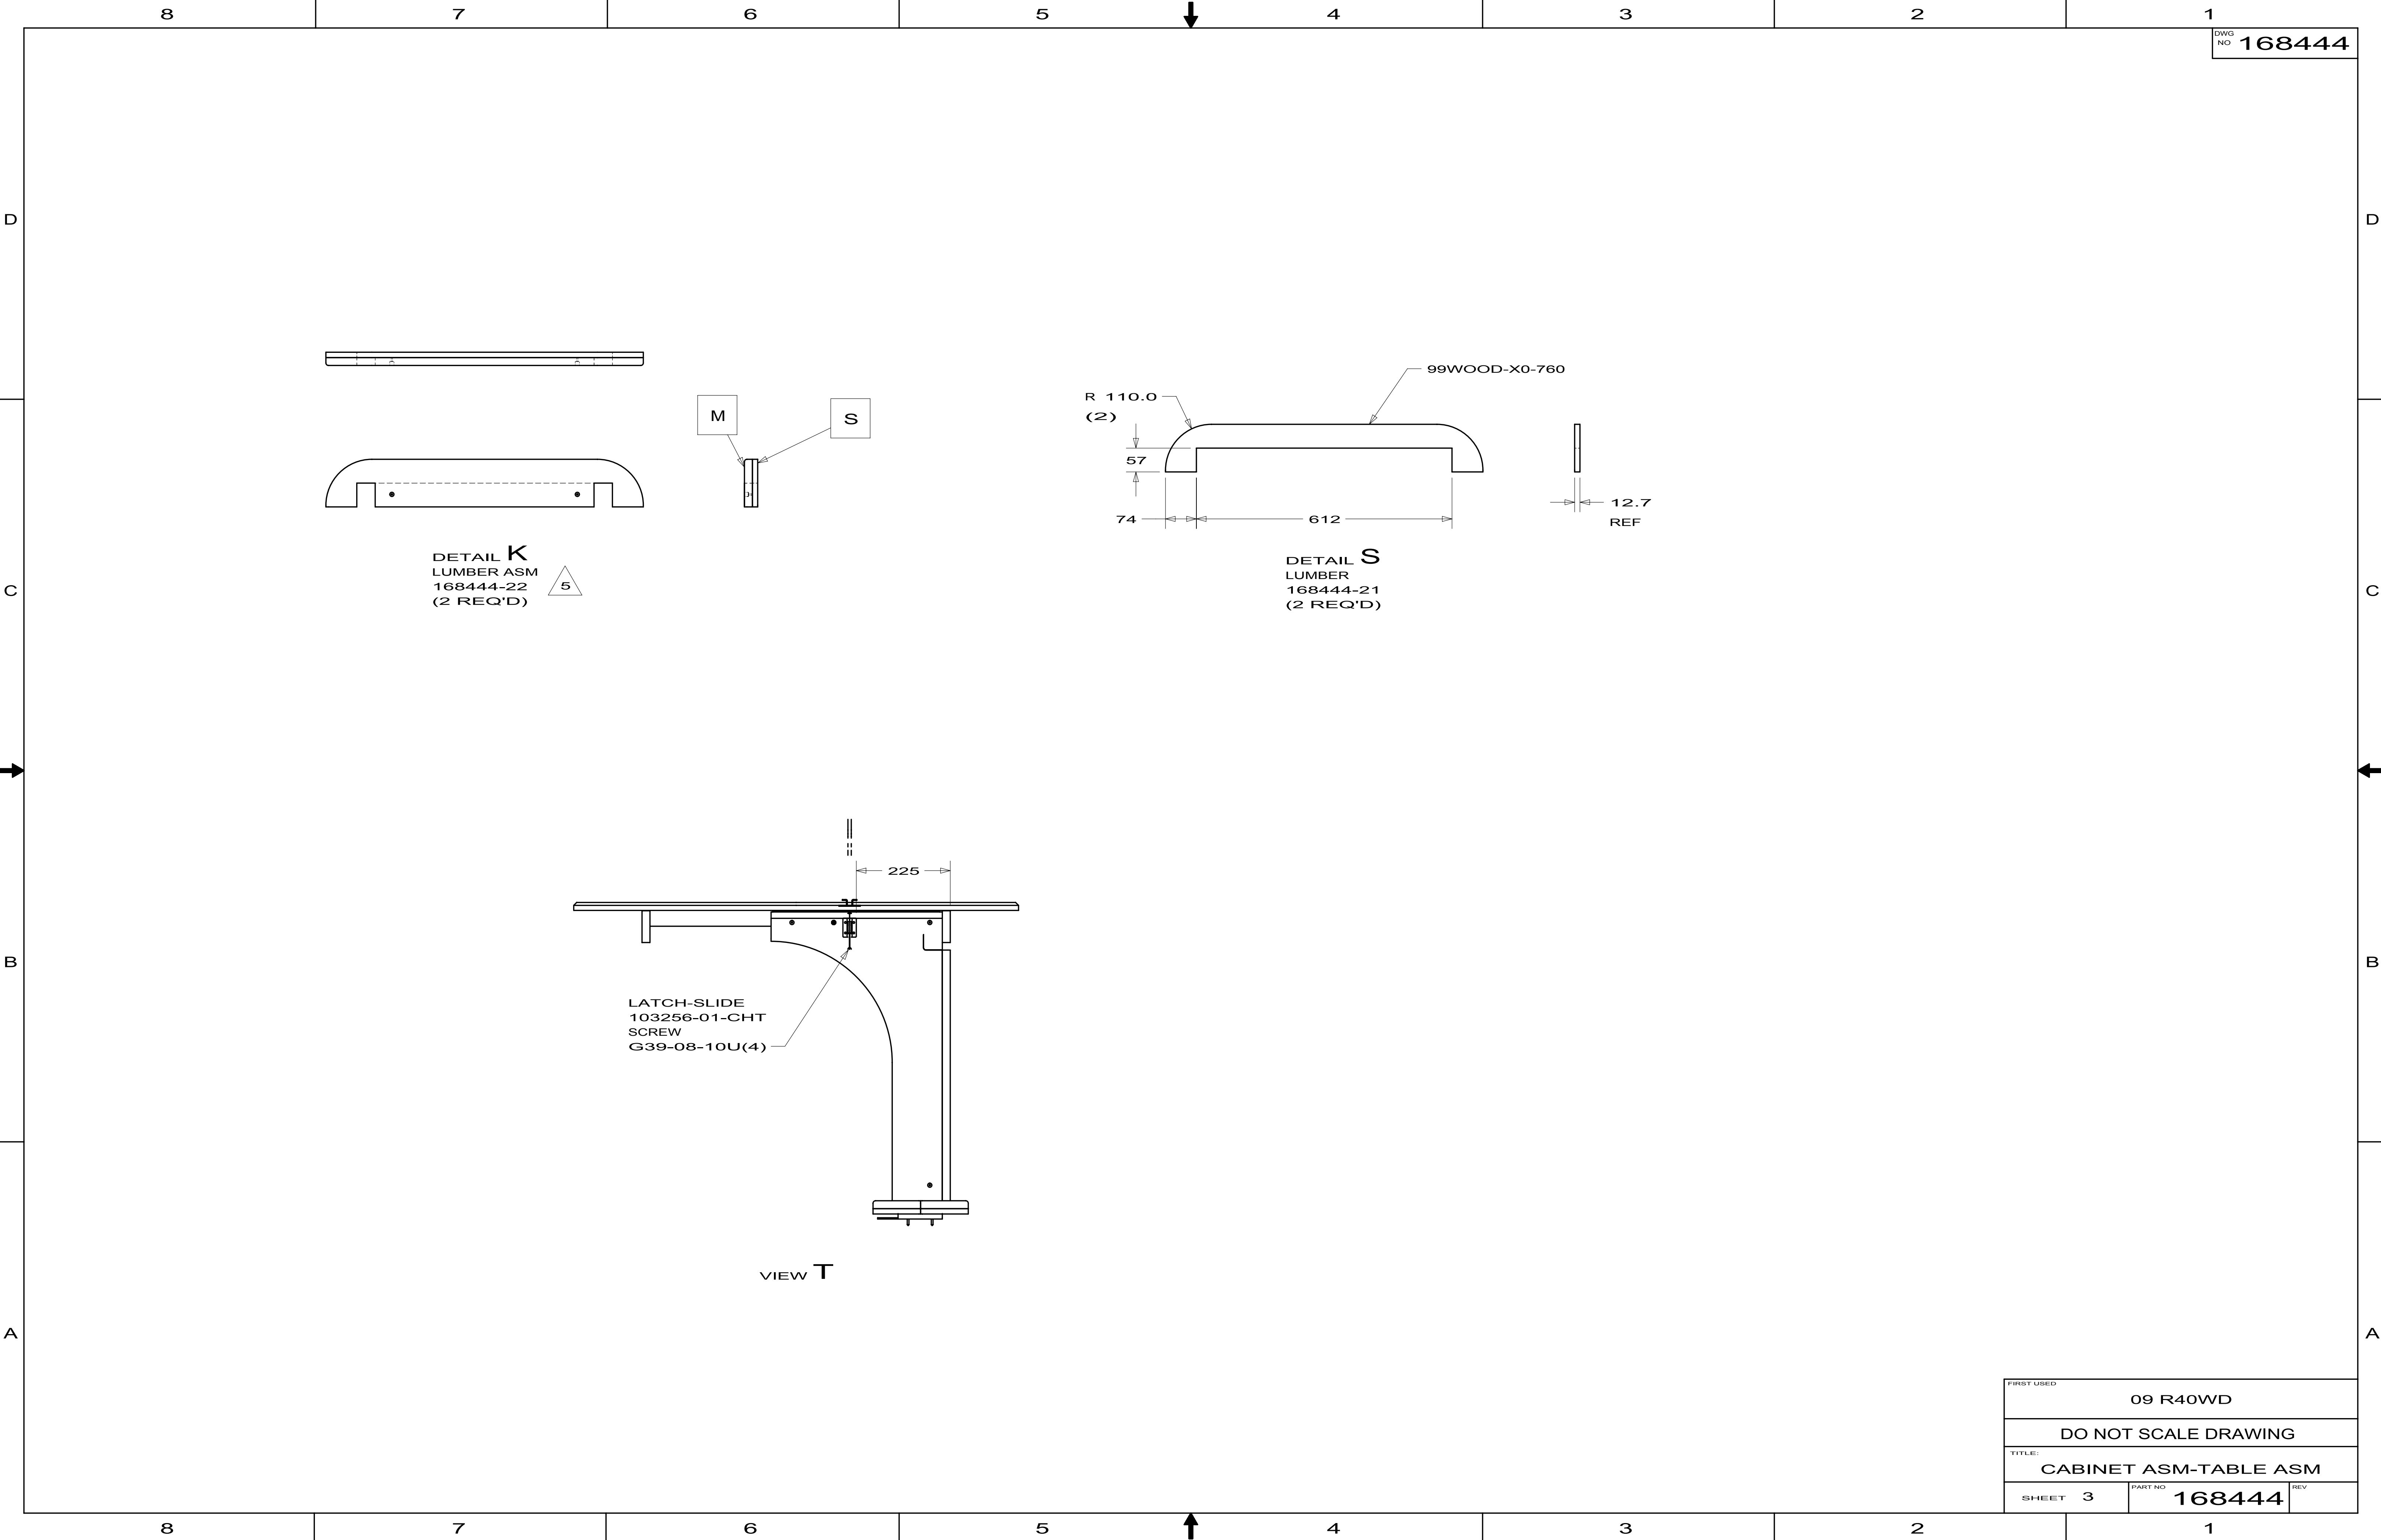

DETAIL **K**
LUMBER ASM
168444-22
(2 REQ'D)

  

R 110.0
(2)


57

74


99WOOD-X0-760

DETAIL **S**
LUMBER
168444-21
(2 REQ'D)

612

 

12.7
REF

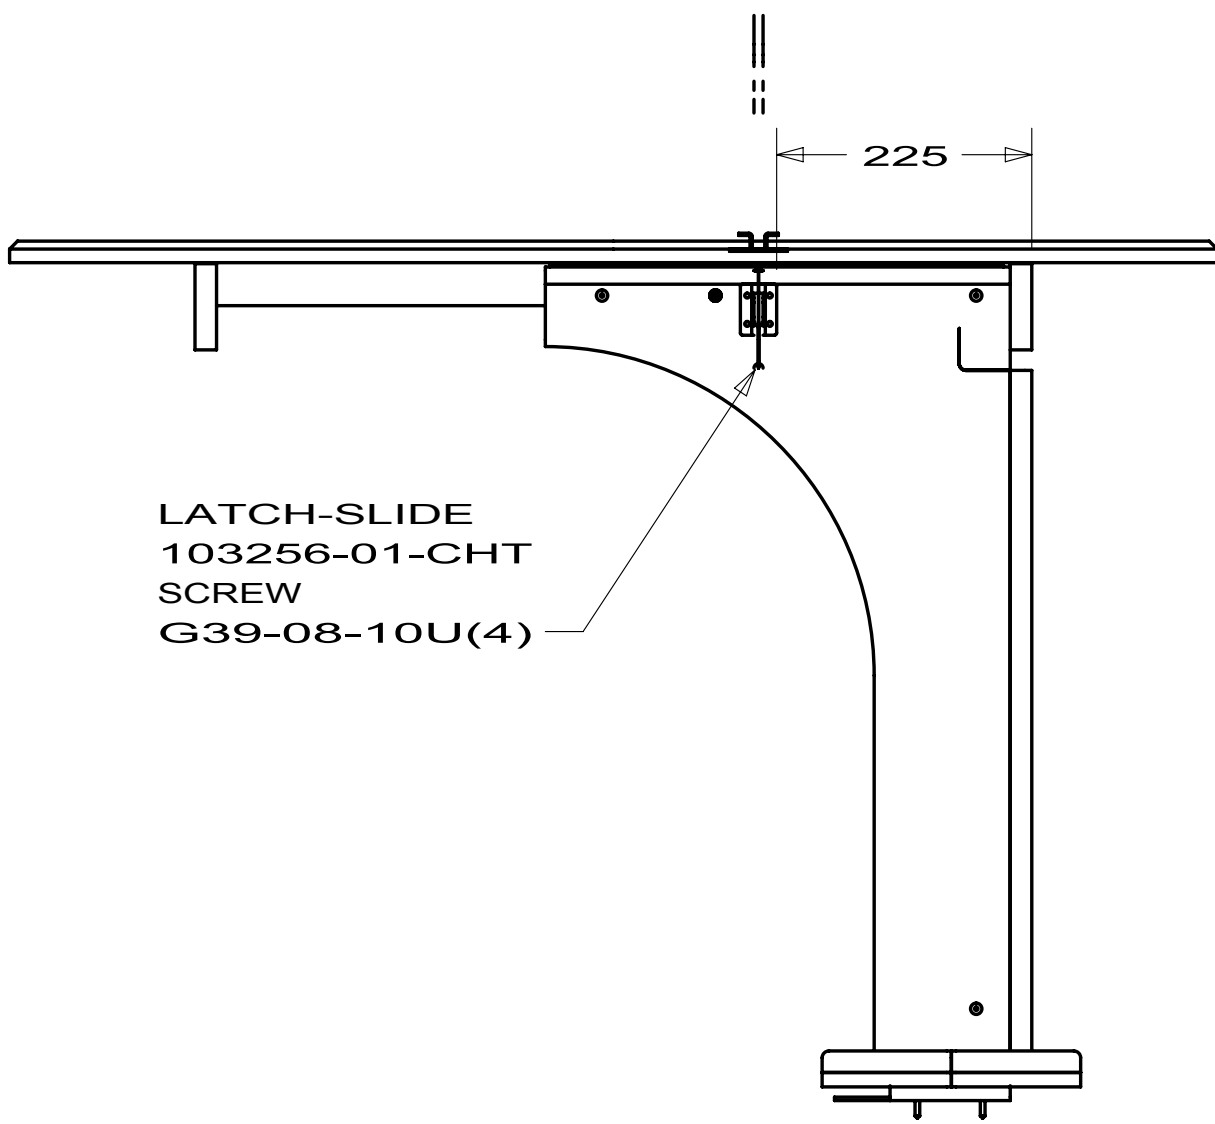

LATCH-SLIDE
103256-01-CHT
SCREW
G39-08-10U(4)


VIEW **T**

FIRST USED			09 R40WD					
DO NOT SCALE DRAWING								
TITLE: CABINET ASM-TABLE ASM								
SHEET 3		PART NO 168444		REV				

R40CD
R40BD
R40WD
54E
COMBO
169492-02-000

S40CD

FIRST USED		
10 S-SERIES		
DO NOT SCALE DRAWING		
TITLE:		
WASHER/DRYER INSTL		
SHEET 2	PART NO	REV
	169492	

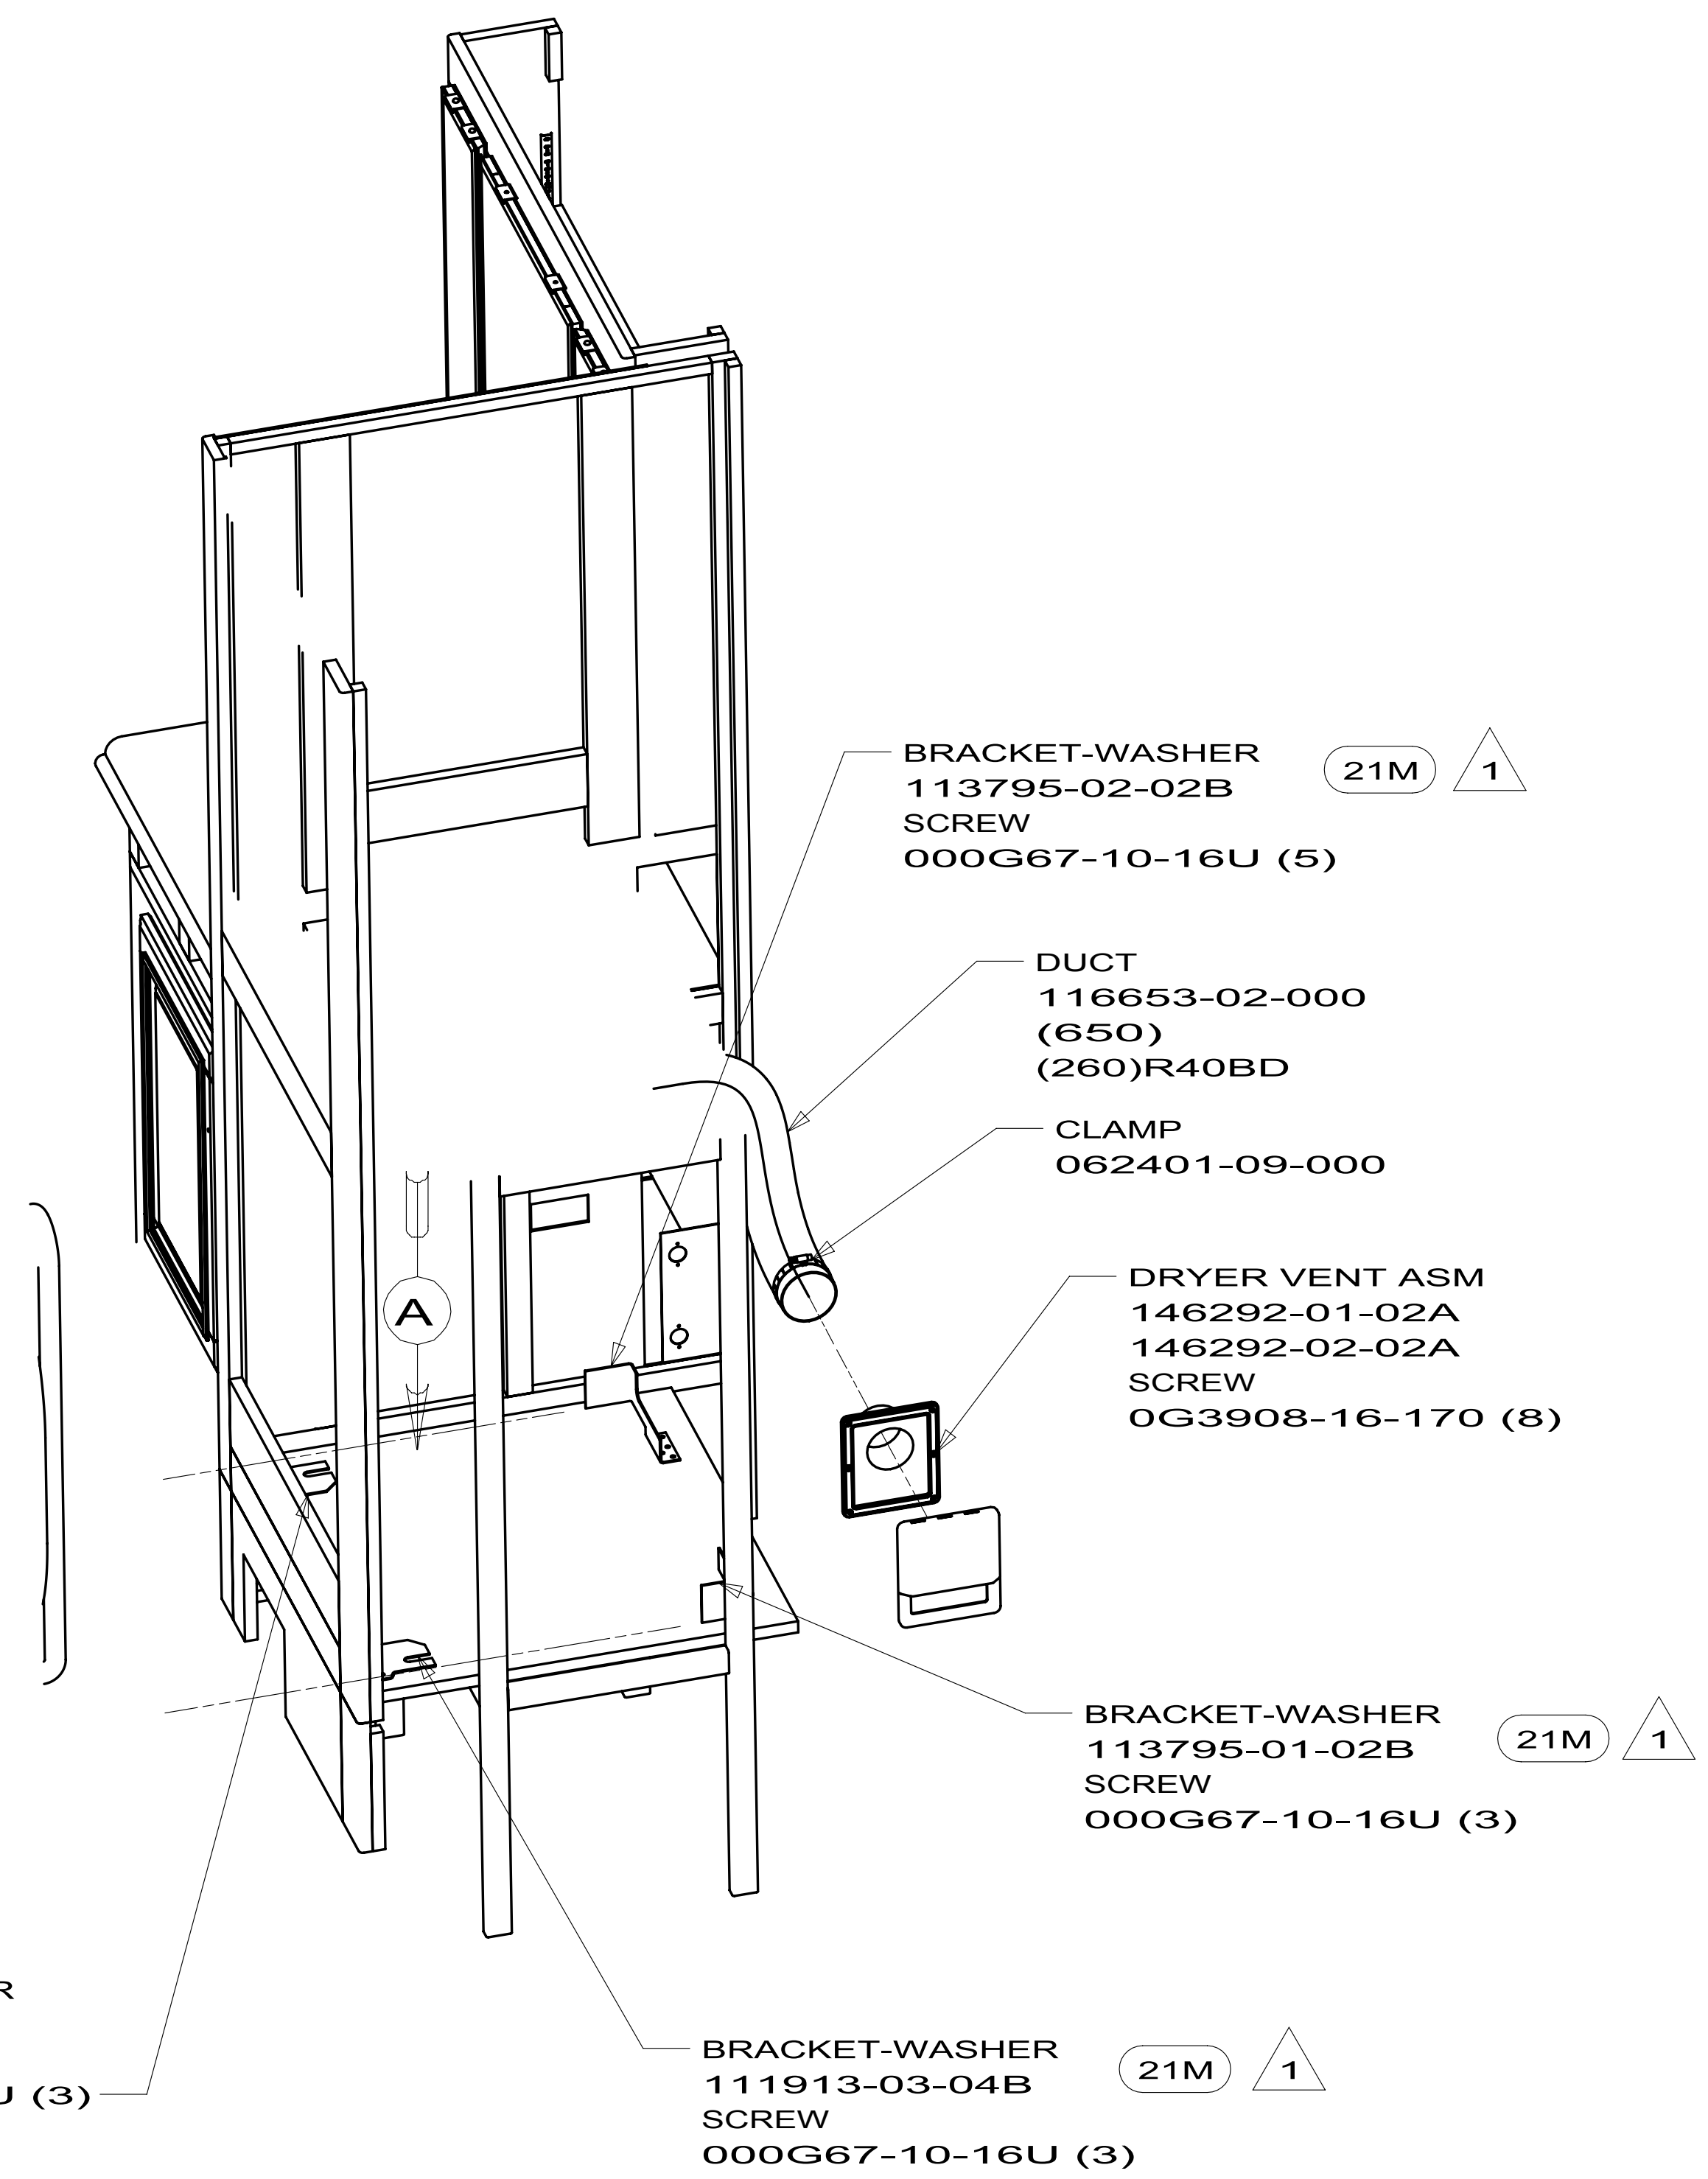

WASHER/DRYER
167453-01-01A

BRACKET-WASHER
113795-02-02B
SCREW
000G67-10-16U (5)

DUCT
116653-02-000
(650)
(260)R40BD

CLAMP
062401-09-000

DRYER VENT ASM
146292-01-02A
146292-02-02A
SCREW
0G3908-16-170 (8)

BRACKET-WASHER
113795-01-02B
SCREW
000G67-10-16U (3)

BRACKET-WASHER
111913-02-04B
SCREW
000G67-10-16U (3)

BRACKET-WASHER
111913-03-04B
SCREW
000G67-10-16U (3)

8 **7** **6** **5** **4** **3** **2** **1**

DWG NO SHEET

170625-01 1,2

170625-02 3,4

WIN

ITA

65D 77Y

VALANCE-BELFAST,61X26"

166478-79-XXX(AG0,AG1,AG2,AK2,AK3,AK4)

166478-99-XXX(AX0,AX1,AX2,AX3,AX4,AX5,AH0,AH1,AH2,AL3,AL4,AL5)

BRACE-ANGLE W/HOLE

154316-01-CHT (4)

65D BLIND-DAY/NITER,59X26.5

140789-08-XXX

65D BRACKET-MOUNTING, EZ LIFT

97565-01-000

77Y SHADE-ROLLER,DUO, 1486X788

170877-01-CHT(UP TO 10-04-09)

77Y SHADE-ROLLER,DUO, 1505X788

174670-01-CHT(AFTER 10-05-09)

65D 77Y

VALANCE-BELFAST,44X27.5"

166478-78-XXX(AG0,AG1,AG2,AK2,AK3,AK4)

166478-A1-XXX(AX0,AX1,AX2,AX3,AX4,AX5,AH0,AH1,AH2,AL3,AL4,AL5)

BRACE-ANGLE W/HOLE

154316-01-CHT (4)

65D BLIND-DAY/NITER,42X26.5

140789-B2-XXX

65D BRACKET-MOUNTING, EZ LIFT

97565-01-000

77Y SHADE-ROLLER,DUO, 1054X788

170877-07-CHT(UP TO 10-04-09)

77Y SHADE-ROLLER,DUO, 1073X788

174670-05-CHT(AFTER 10-05-09)

039

CHAIR-FOLDING

168691-03-XXX (2) (UP TO 04-05-09)

171315-01-XXX (2) (AFTER 04-06-09)

4. MOUNT HEADBOARD 228MM ABOVE BEDBOARD.(UP TO 09-06-09)

MOUNT HEADBOARD 203MM ABOVE BEDBOARD.(AFTER 09-07-09)

3. ROUTE CHAIR TIEDOWN AROUND CHAIR AND TABLE LEG IN A FIGURE EIGHT.

2. ITASCA COLORS:

AH4 SERENADE (COFFEE GLAZE HONEY CHERRY)

AH5 SERENADE (COFFEE GLAZE BELMONT MAPLE)

AH6 SERENADE (COFFEE GLAZE NEW RED CHERRY)

AJ0 SQUARE ROOT (COFFEE GLAZE HONEY CHERRY)

AJ1 SQUARE ROOT (COFFEE GLAZE BELMONT MAPLE)

AJ2 SQUARE ROOT (COFFEE GLAZE NEW RED CHERRY)

AX6 WOODBRIDGE (COFFEE GLAZE HONEY CHERRY)

AX7 WOODBRIDGE (COFFEE GLAZE BELMONT MAPLE)

AX8 WOODBRIDGE (COFFEE GLAZE NEW RED CHERRY)

1. WINNEBAGO COLORS:

AGO NIGHT SKY (HONEY CHERRY)

AG1 NIGHT SKY (BELMONT MAPLE)

AG2 NIGHT SKY (WINDSOR CHERRY)

AK2 NIGHT SKY (GLAZED HONEY CHERRY)

AK3 NIGHT SKY (GLAZED BELMONT MAPLE)

AK4 NIGHT SKY (GLAZED WINDSOR CHERRY)

AX0 SABLEWOOD (HONEY CHERRY)

AX1 SABLEWOOD (BELMONT MAPLE)

AX2 SABLEWOOD (WINDSOR CHERRY)

AX3 SABLEWOOD (GLAZED HONEY CHERRY)

AX4 SABLEWOOD (GLAZED BELMONT MAPLE)

AX5 SABLEWOOD (GLAZED WINDSOR CHERRY)

AH0 STONEHENGE (HONEY CHERRY)

AH1 STONEHENGE (BELMONT MAPLE)

AH2 STONEHENGE (WINDSOR CHERRY)

AL3 STONEHENGE (GLAZED HONEY CHERRY)

AL4 STONEHENGE (GLAZED BELMONT MAPLE)

AL5 STONEHENGE (GLAZED WINDSOR CHERRY)

NOTES:

65D 77Y

VALANCE-BELFAST,17.5X6"

166478-96-XXX(AG0,AG1,AG2,AK2,AK3,AK4,AH0,AH1,AH2,AL3,AL4,AL5)(UP TO 02-22-09)

166478-A8-XXX(AX0,AX1,AX2,AX3,AX4,AX5)(UP TO 02-22-09)

VALANCE-BELFAST,19.5X6"

166478-B2-XXX(AG0,AG1,AG2,AK2,AK3,AK4,AH0,AH1,AH2,AL3,AL4,AL5)(AFTER 02-23-09)

166478-B3-XXX(AX0,AX1,AX2,AX3,AX4,AX5)(AFTER 02-23-09)

65D BRACE-VALANCE

105648-01-CHT

65D BLIND-DAY/NITER,13.5X32

170789-A9-XXX (UP TO 02-22-09)

65D BLIND-DAY/NITER,16.5X26

140789-63-XXX (AFTER 02-23-09)

77Y BRACKET-MOUNTING, EZ LIFT

97565-01-000

SHADE-ROLLER,DUO, 0394X0788

170877-12-CHT(UP TO 10-04-09)

SHADE-ROLLER,DUO, 0413X0788

174670-10-CHT(AFTER 10-05-09)

23C

CABINET ASM-HEADBOARD,KING

170573-03-XXX(UP TO 09-06-09)

170573-01-XXX(AFTER 09-07-09)

4

50FA-826 DUAL,20"RSD,826 ARM

150480-10-XXX

50FA-815 DUAL TRUNDLE

138647-04-XXX

COVER-TRUNDLE

P38647-04-XXX

FRAME-TRUNDLE

136534-27-000

FRAME-TRUNDLE W/WHEELS

151290-27-000

SIGHT SHEILD-DUAL LH

139716-13-XXX

SIGHT SHEILD-DUAL RH

139716-14-XXX

SLIDE RAIL-20" RAISED

148226-03-000

ARM ASM-826 SOFA DUAL RH

149893-09-XXX

COVER-ARMREST RH

P49893-03-XXX

SWITCH

16118-01-000

WIRE LOOM-SOFA REAR SWITCH

139583-02-000

ARM ASM-826 SOFA DUAL LH

149893-10-XXX

COVER-ARMREST LH

P49893-04-000

SWITCH

136118-01-000

WIRE LOOM- SOFA/DOUBLE EASYREST

139583-01-000

50FA-826 DUAL BACK

150480-06-XXX

COVER-SOFA BACK

P50480-06-XXX

FRAME-SOFA BACK

136534-25-000

50FA-826 DUAL SEAT

150480-07-XXX

COVER-SOFA SEAT

P50480-07-000

FRAME-SOFA SEAT

151290-02-000

COUCH FRT-ELEC. DUAL 11"

150480-08-XXX

FRAME-BASE LH

151290-12-000

FRAME-BASE RH

151290-13-000

RAIL ASM TRUNDLE

159707-03-000

42Z

50FA-THEATER,1100-64 826W

166619-04-XXX (SEE DRAWING)

U-CHANNEL, SOFA MOUNT

153573-03-CHT (4)

153573-03-CHT (8)

RAIL ASM-TRUNDLE 20" RSD FLR

163559-03-000

RAIL ASM-TRUNDLE, RAIL CLIP

163559-04-000

RAIL ASM-TRUNDLE 20" RSD FLR

163559-03-000 (2)

RAIL ASM-TRUNDLE CLIP

163559-04-000 (2)

PILLOW-17X17 W/BOXING_WELT

157810-34-XXX (2)

42Z

41F 437

42H 41Z 42Z

41F 437

41Z 42Z

41F 437 41Z

41F 437 41Z

437

RESTEASY SGL UL RH 60X75

23C

BED-KING OFF SIDEWALL

039

DINETTE - STATIONARY, RH

42Z

LOUNGE SEATING-THEATER STYLE

41Z

RESTEASY DUAL CTL ULTRALE RH

42H

REST EASY-DUAL CONTROL

41F

REST EASY MULTI POS LOUNGE

41N

SOFA/BED ULTRALEATHER

10M

SOFA/BED LH

65D

WINDOW COVERING-STANDARD

ITA

ITASCA ONLY

WIN

WINNEBAGO ONLY

Winnebago Industries

COPYRIGHT 2010 WINNEBAGO INDUSTRIES, INC.

DFTR

ORIG. DATE

CHKR

P.E.

M.E.

DSNR

ALL DIMENSIONS ARE IN MILLIMETERS

FIRST USED

10 R40WD

UNSPECIFIED TOLERANCES ARE:

WHOLE DIM (X) ± 1.5

ONE-PLACE (X.X) ± 0.8

TWO-PLACE (X.XX) ±

ANGLE ±

MATERIAL:

THIRD ANGLE PROJECTION

DO NOT SCALE DRAWING

REFER TO ES0018 FOR FASTENER TIGHTENING GUIDELINES

TITLE:

SOFTGOODS INSTL-FLOORPLAN

SHEET 1 OF 4

PART NO


170625

REV


REF:

1


3/24/2010

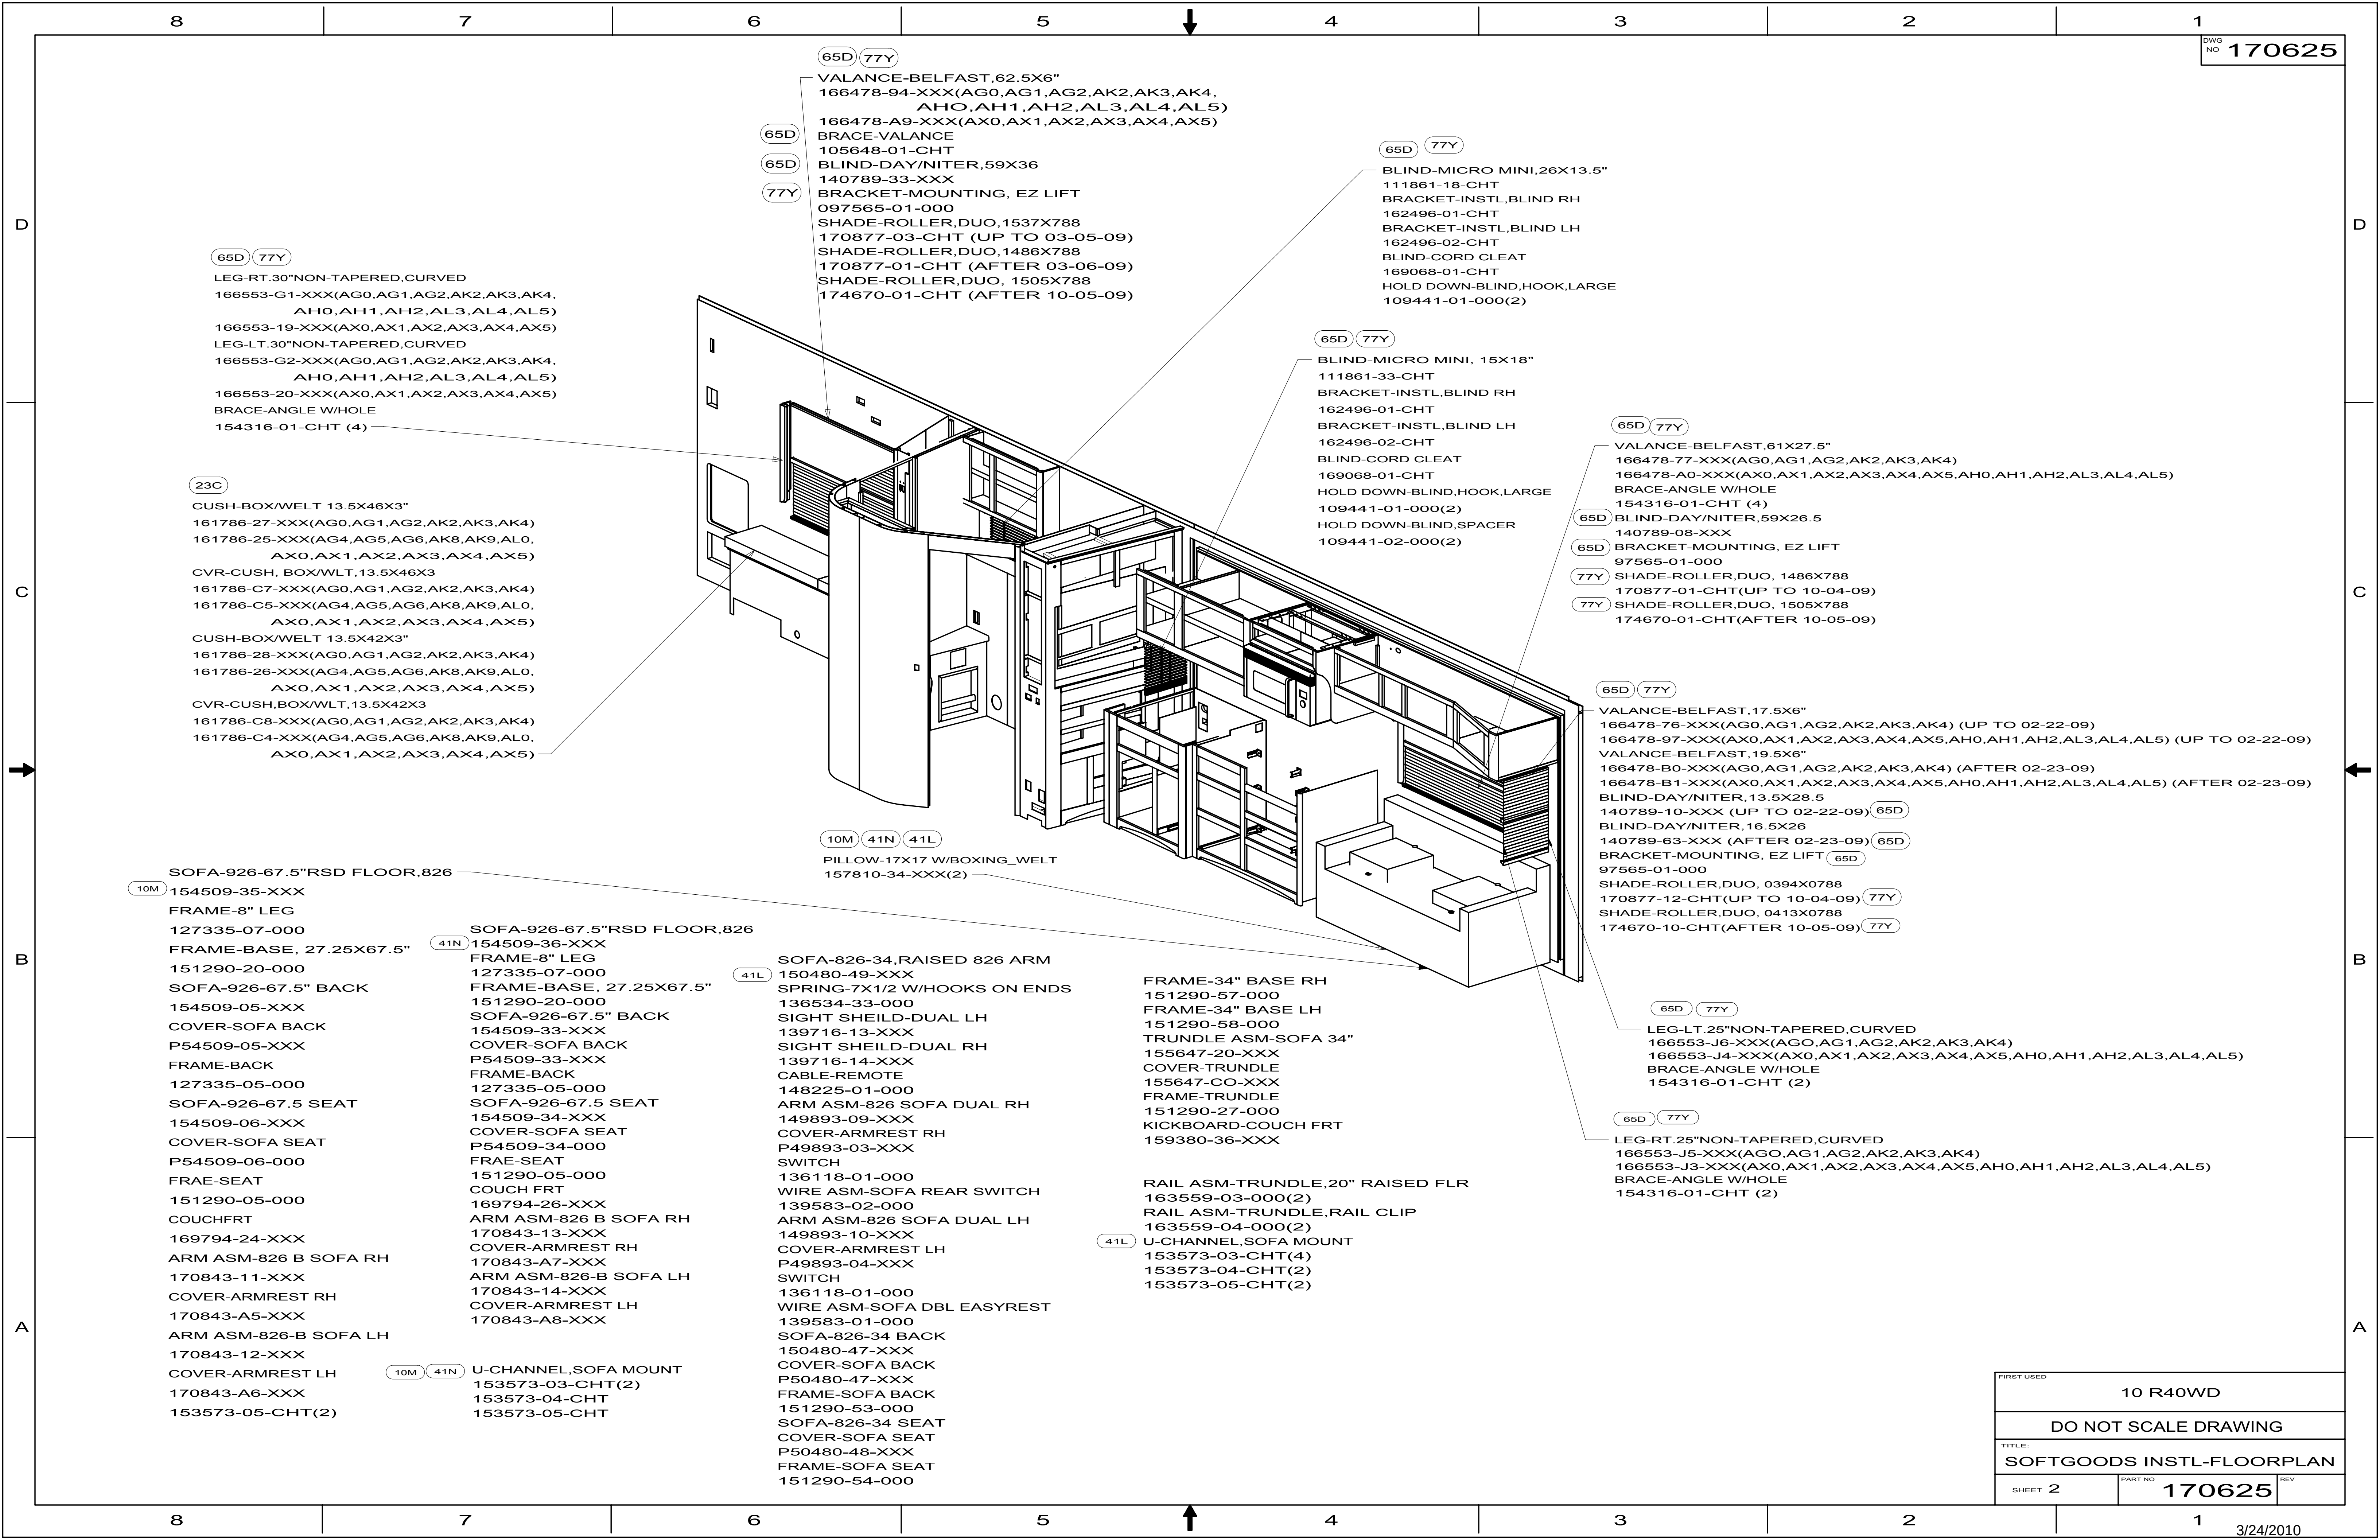

FIRST USED		
10 R40WD		
DO NOT SCALE DRAWING		
TITLE:		
SOFTGOODS INSTL-FLOORPLAN		
SHEET 2	PART NO	REV
	170625	

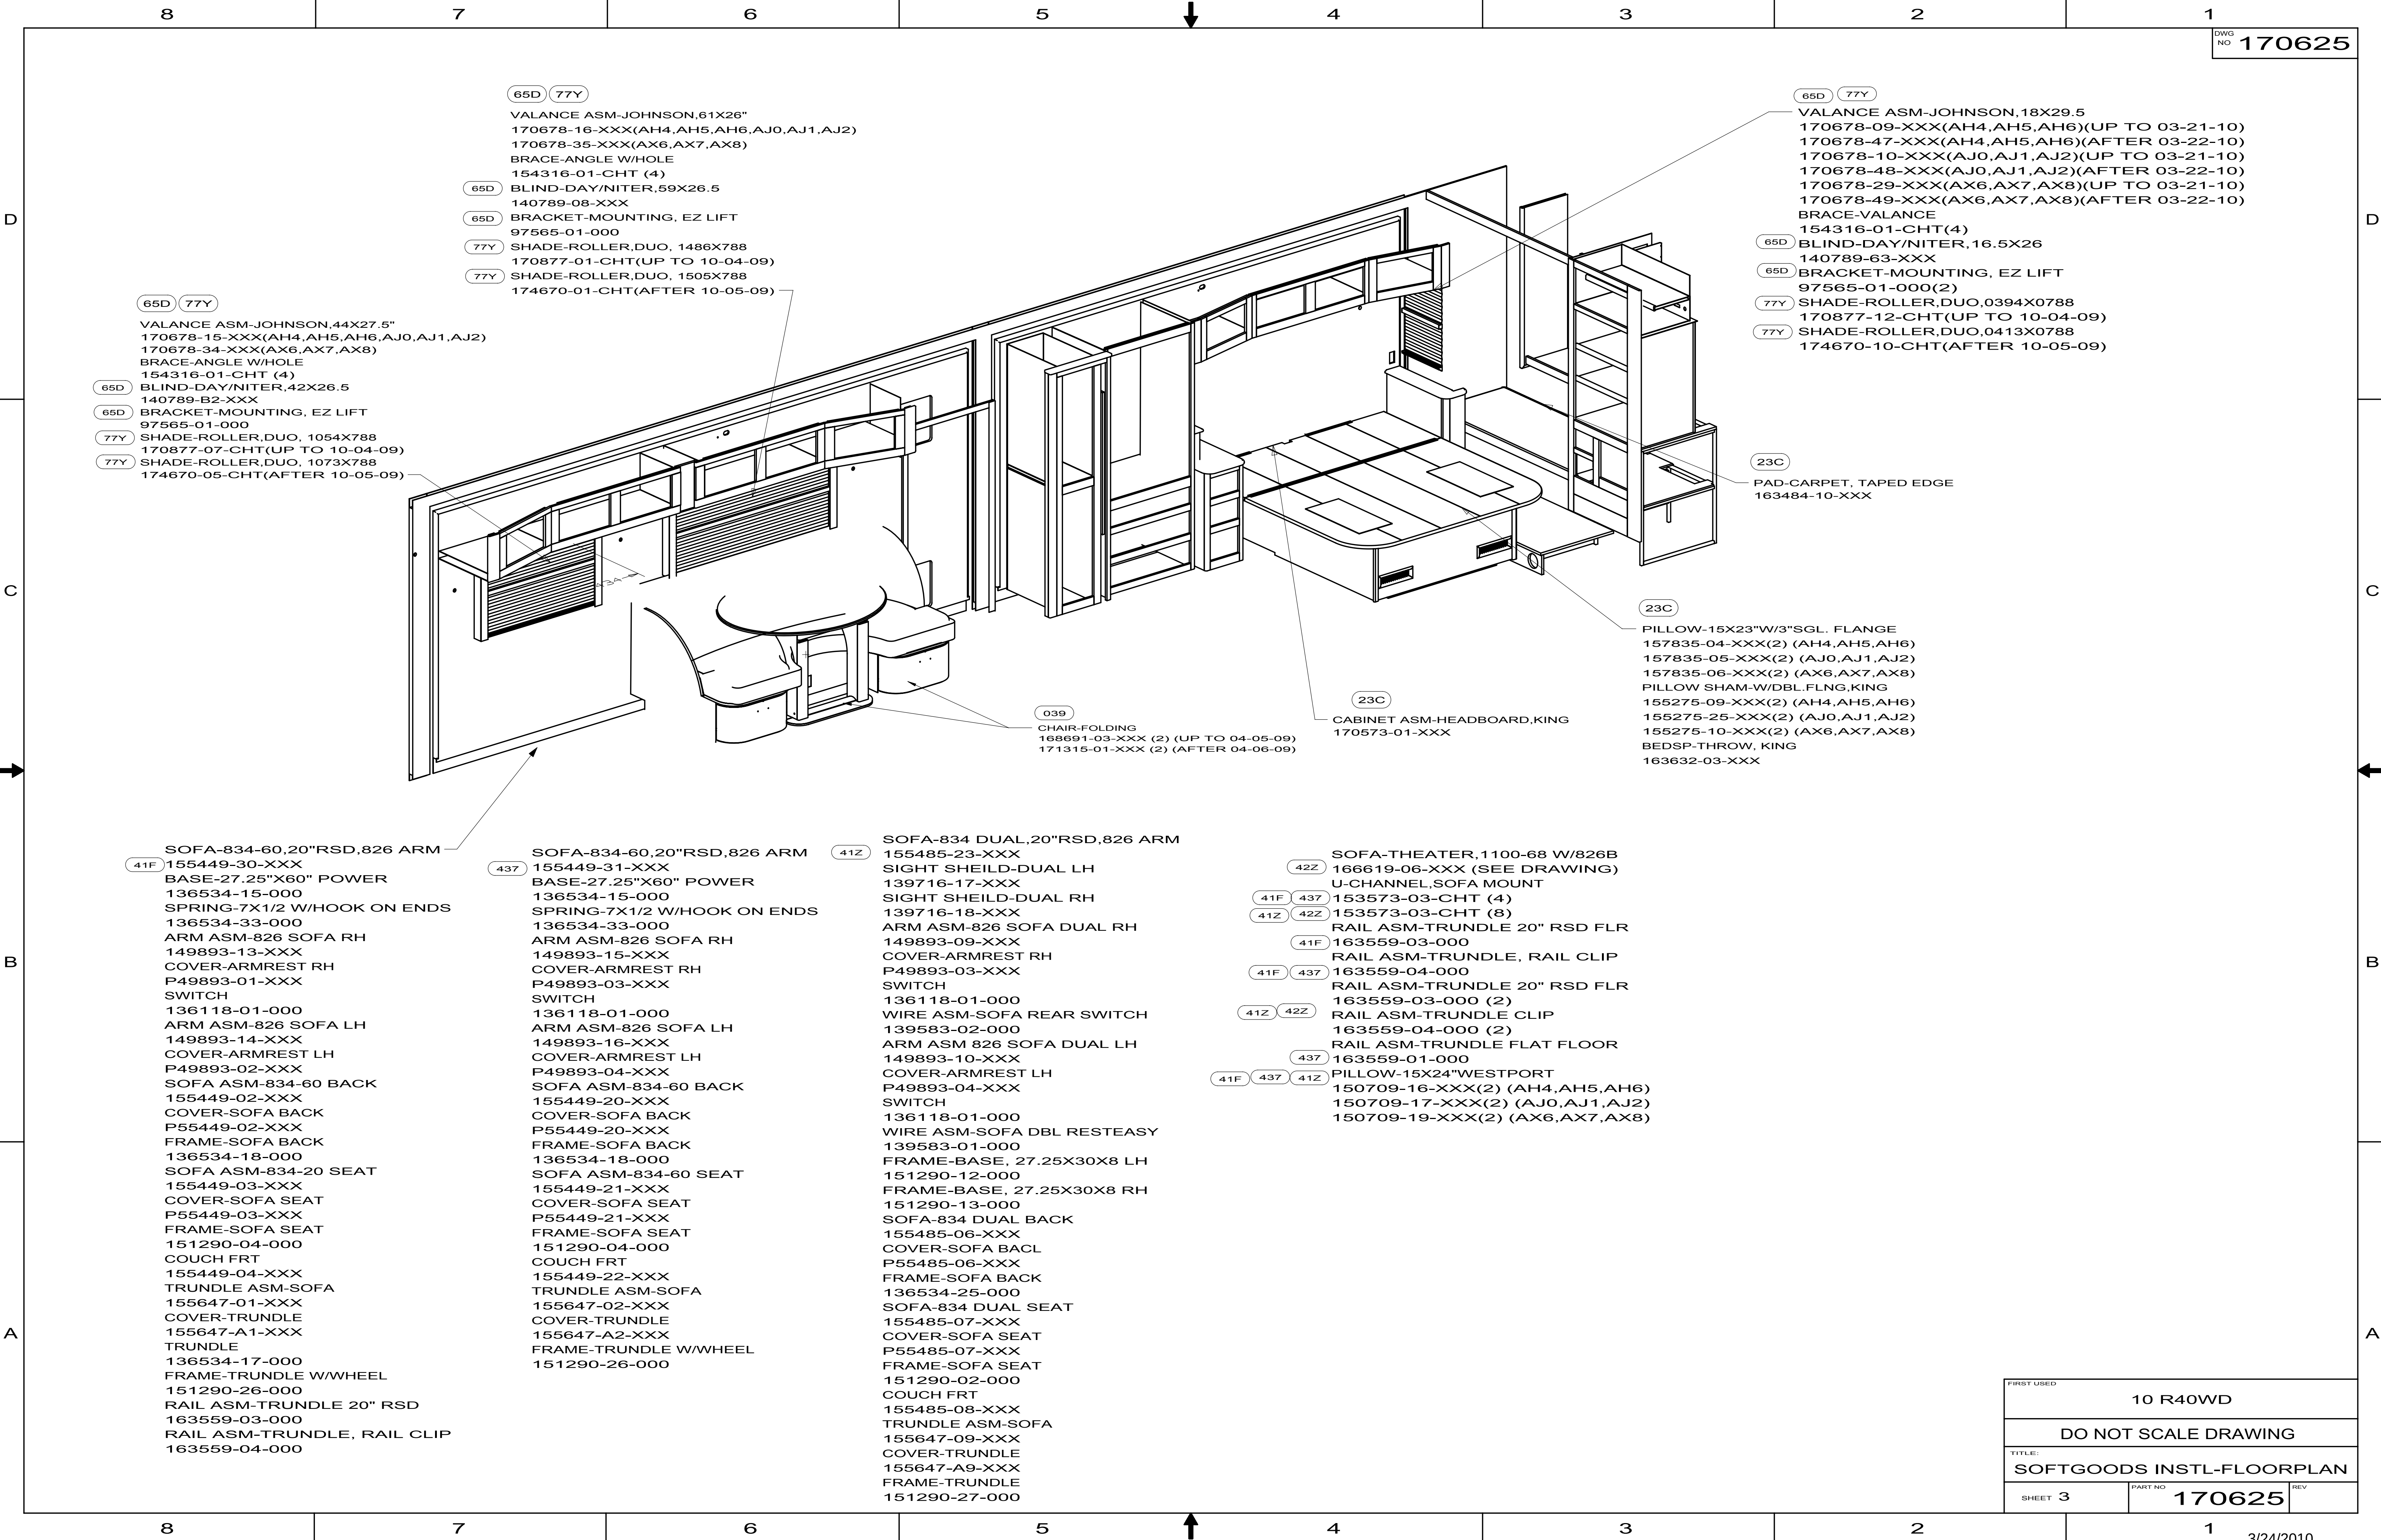

FIRST USED		
10 R40WD		
DO NOT SCALE DRAWING		
TITLE:		
SOFTGOODS INSTL-FLOORPLAN		
SHEET 3	PART NO	REV
	170625	

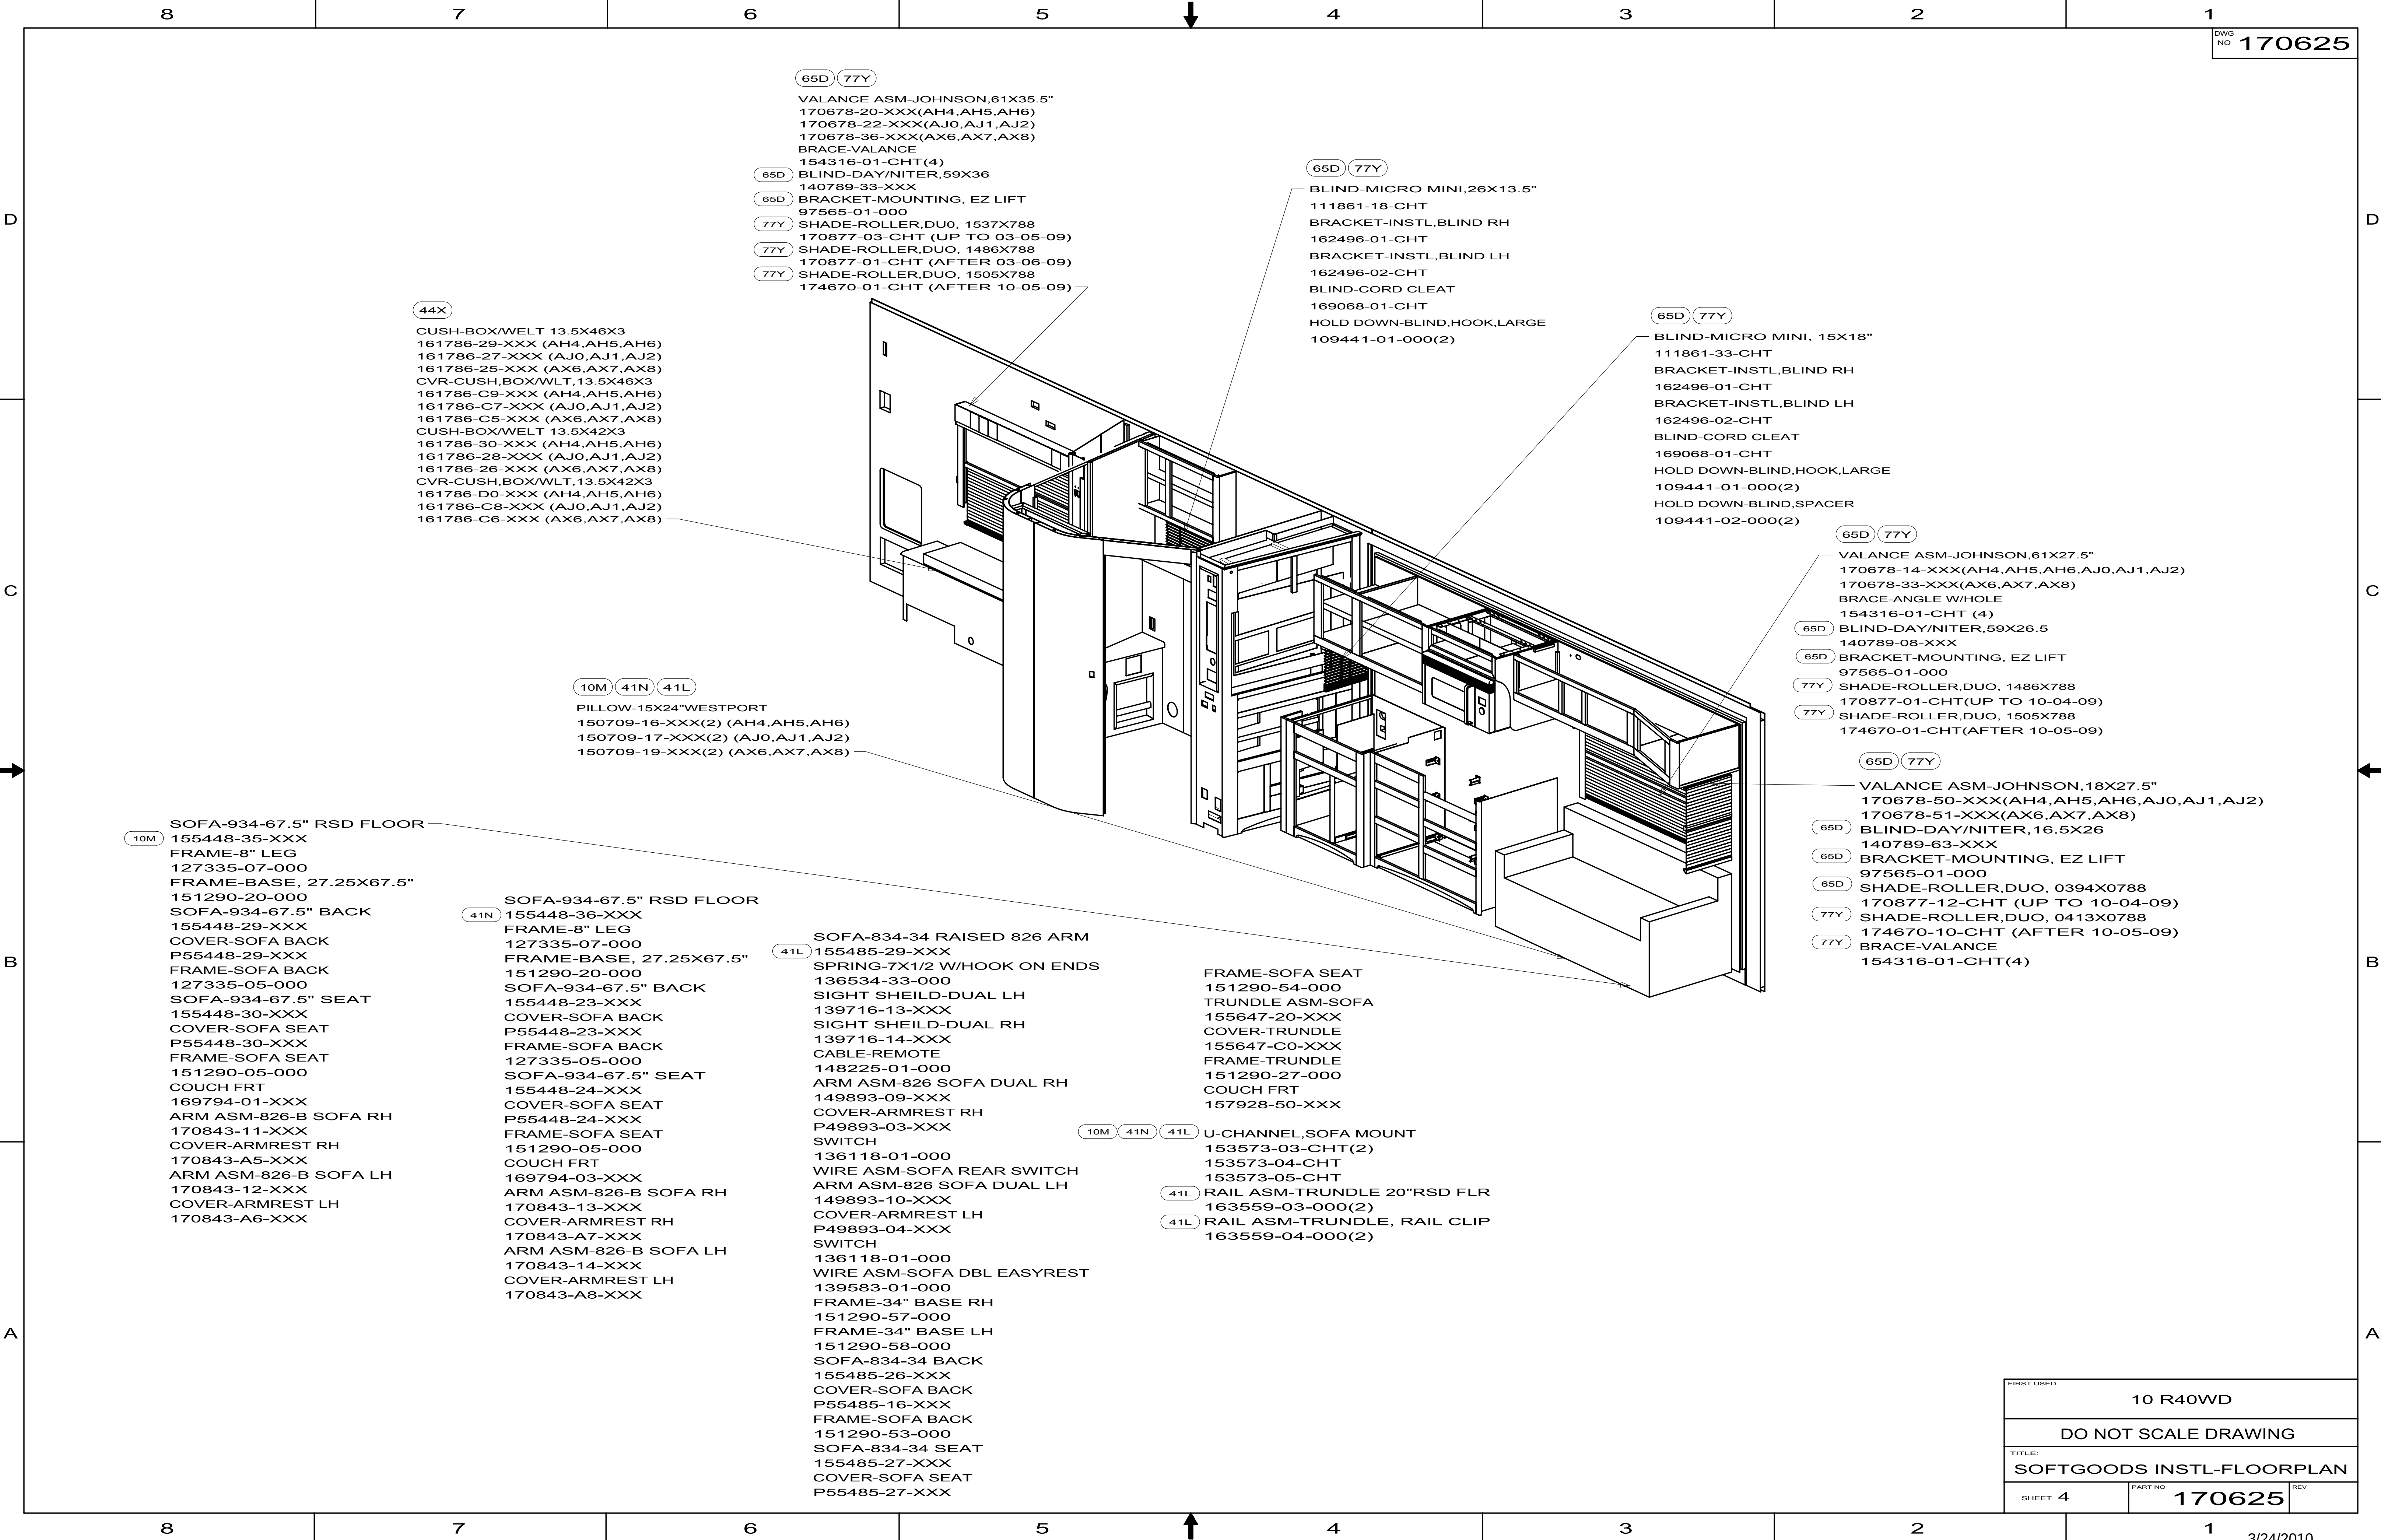

FIRST USED		
10 R40WD		
DO NOT SCALE DRAWING		
TITLE:		
SOFTGOODS INSTL-FLOORPLAN		
SHEET 4	PART NO 170625	REV

KEY	PART NUMBER	U/M	DESCRIPTION	136534-02-000, 136534-03-000, 136534-13-000, 136534-15-000
				VENDOR NO.
	136534-02-700	EA	MOTOR	9PL-MO-W/T-1
	136534-02-701	EA	CABLE/DRV MTR-REST EASY SOFA	9PL-FCA27.75

148226-01-000, 148226-02-000, 148226-03-000			
KEY	PART NUMBER	U/M DESCRIPTION	VENDOR NO.
	148226-01-700	EA BUSHING/GUIDE - F/MECHANISM	9TN-SLD-GR-1
	148226-01-701	EA SLIDE MECHANISM ASM W/LATCH	PTN-SLD-BUSH1

8

7

6

5

4

3

2

1

DWG NO	WIDTH	BACK (2)	BACK COVER	BACK FRAME	SEAT (2)	SEAT COVER	SEAT FRAME	RH ARM	RH ARM COVER	LH ARM	LH ARM COVER	TRUNDLE (2)	TRUNDLE COVER (2)	KICKBOARD (2)	BASES	RH ARM WIRE	LH ARM WIRE	TRUNDLE FRAME
166619-01	NA		NOT USED	NOT USED	NOT USED	NOT USED	NOT USED	151641-03	NOT USED	NOT USED	NOT USED	NOT USED	NOT USED	NOT USED	NOT USED	NOT USED	NOT USED	NOT USED
166619-02	NA	NOT USED	NOT USED	NOT USED	NOT USED	NOT USED	NOT USED	149893-07	NOT USED	NOT USED	NOT USED	NOT USED	NOT USED	NOT USED	NOT USED	NOT USED	NOT USED	NOT USED
166619-03	NA	NOT USED	NOT USED	NOT USED	NOT USED	NOT USED	NOT USED	157922-07	NOT USED	NOT USED	NOT USED	NOT USED	NOT USED	NOT USED	NOT USED	NOT USED	NOT USED	NOT USED
166619-04	1626	150480-33	P50480-33	151290-34	150480-34	P50480-34	151290-35	149893-09	P49893-03	149893-10	P49893-04	155647-16	155647-B6	159380-23	151290-39, 151290-40	139583-02	139583-01	151290-36
166619-05	NA	NOT USED	NOT USED	NOT USED	NOT USED	NOT USED	NOT USED	149893-19	NOT USED	NOT USED	NOT USED	NOT USED	NOT USED	NOT USED	NOT USED	NOT USED	NOT USED	NOT USED
166619-06	1626	150480-33	P50480-33	151290-34	150480-34	P50480-34	151290-35	170843-19	170843-A7	170843-20	170843-A8	155647-16	155647-B6	159380-23	151290-39, 151290-40	139583-01	139583-02	151290-36
166619-07	1930	150480-45	P50480-33	151290-63	150480-43	P50480-34	151290-63	170843-05	170843-A3	170843-06	170843-A4	155647-23	155647-C3	159380-33	151290-61, 151290-62	139583-01	139583-02	151290-36
166619-08	1930	150480-45	P50480-33	151290-63	150485-25	P50480-34	151290-63	170843-05	170843-A3	170843-06	170843-A4	155647-23	155647-C3	159380-33	151290-61, 151290-62	139583-01	139583-02	151290-36
166619-09	1930	150480-45	P50480-33	151290-63	150480-43	P50480-34	151290-63	149893-07	P49893-03	149893-08	P49893-04	155647-23	155647-C3	159380-33	151290-61, 151290-62	139583-01	139583-02	151290-36

CONSOLE
166591-01-XXX
(SEE DRAWING)

BACK
(SEE TAB)

RH ARM
(SEE TAB)

LH ARM
(SEE TAB)

ARM SWITCH
136118-01-000

ARM SWITCH
136118-01-000

SEAT
(SEE TAB)

SPRING
136534-33-000 (2) PER BASE

TRUNDLE
(SEE TAB)

BASE
(SEE TAB)

CABLE
(148225-01-000 (2))

KICKBOARD
(SEE TAB)

3. USE BRACKET 154316-01-CHT (4 PER SIDE) TO ATTACH CONSOLE TO RH AND LH SIDES.

2. TRUNDLE RAIL DEPENDS ON FLOOR TYPE, ALWAYS (1) 163559-04 PER RAIL.

1. SUGGESTED VENDOR: ARM STYLE CAN VARY.

NOTES:

8

7

6

5

4

3

2

1

RELEASE

REV DATE

08--11--08

DWG NO

166619

REV

ZONE

REVISION RECORD

DATE

DET/ORG

WINNEBAGO

COPYRIGHT 2009
WINNEBAGO
INDUSTRIES, INC.

ORIG DATE

08/05/08

FIRST USED

09 M SERIES

MATERIAL:

SPECIFICATION PRINT
DO NOT SCALE

TITLE

SOFA-THEATER, 1100

SHEET

1

OF


1


PART NO

166619








REV

04/9/09

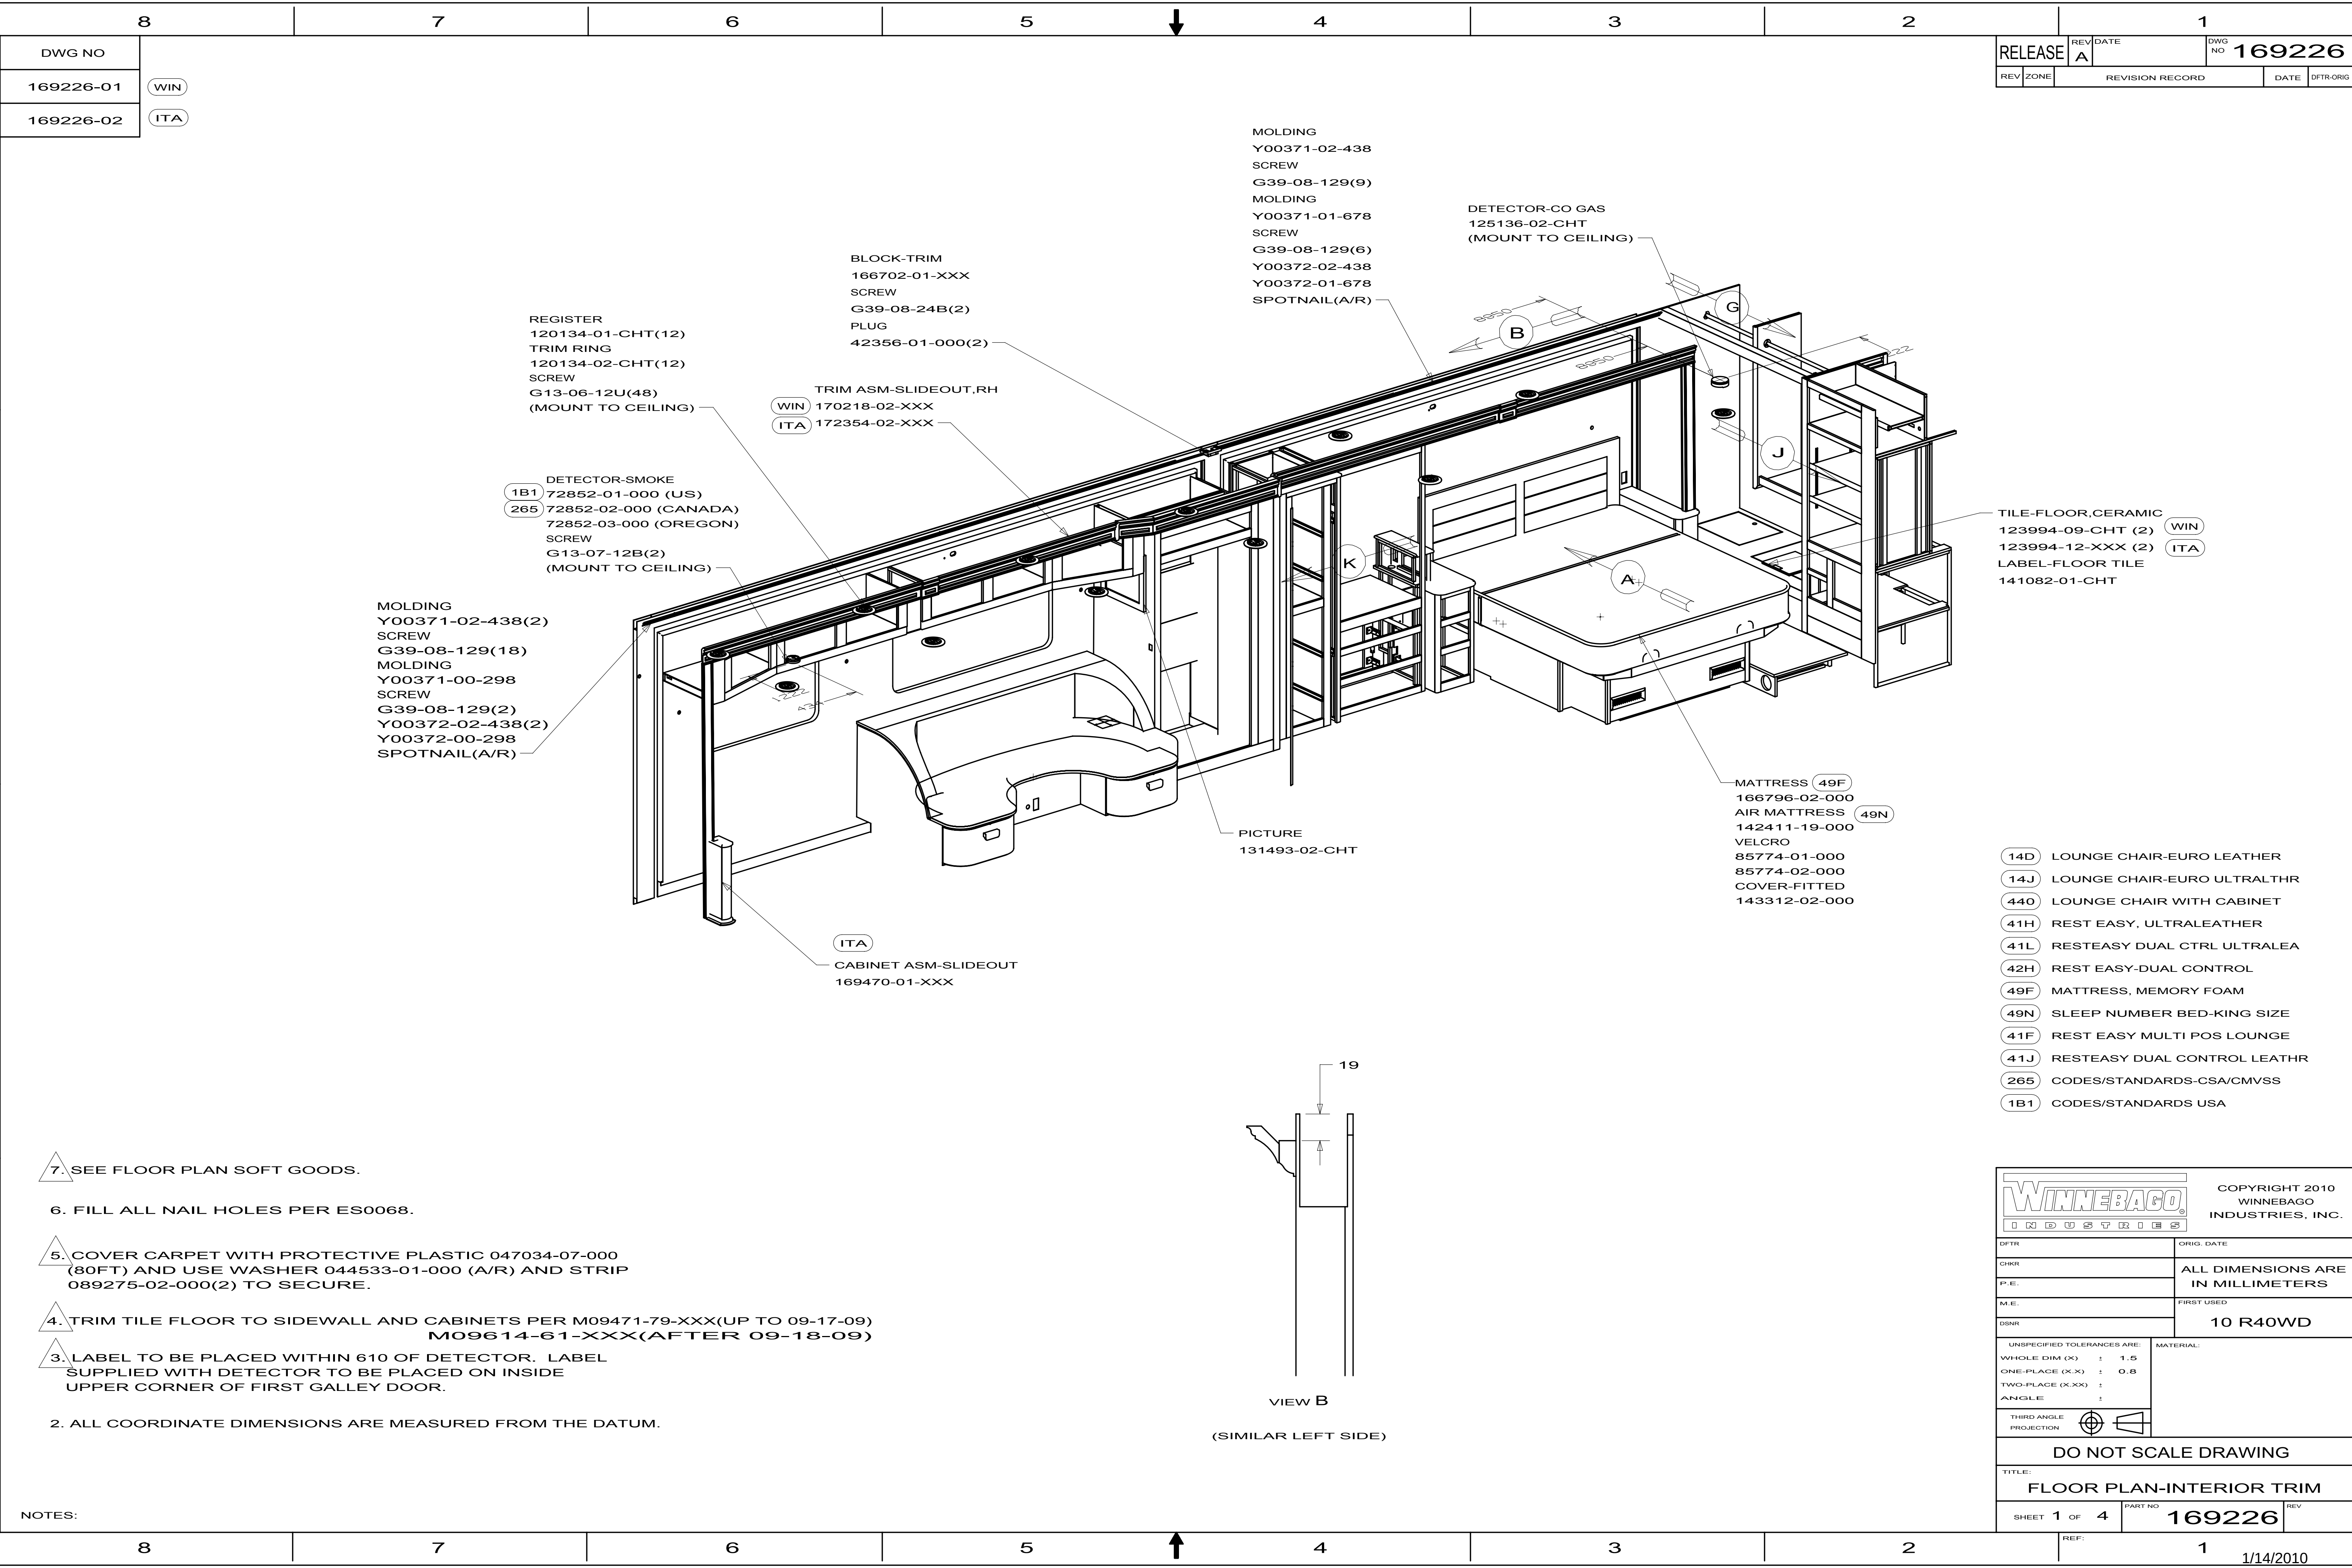


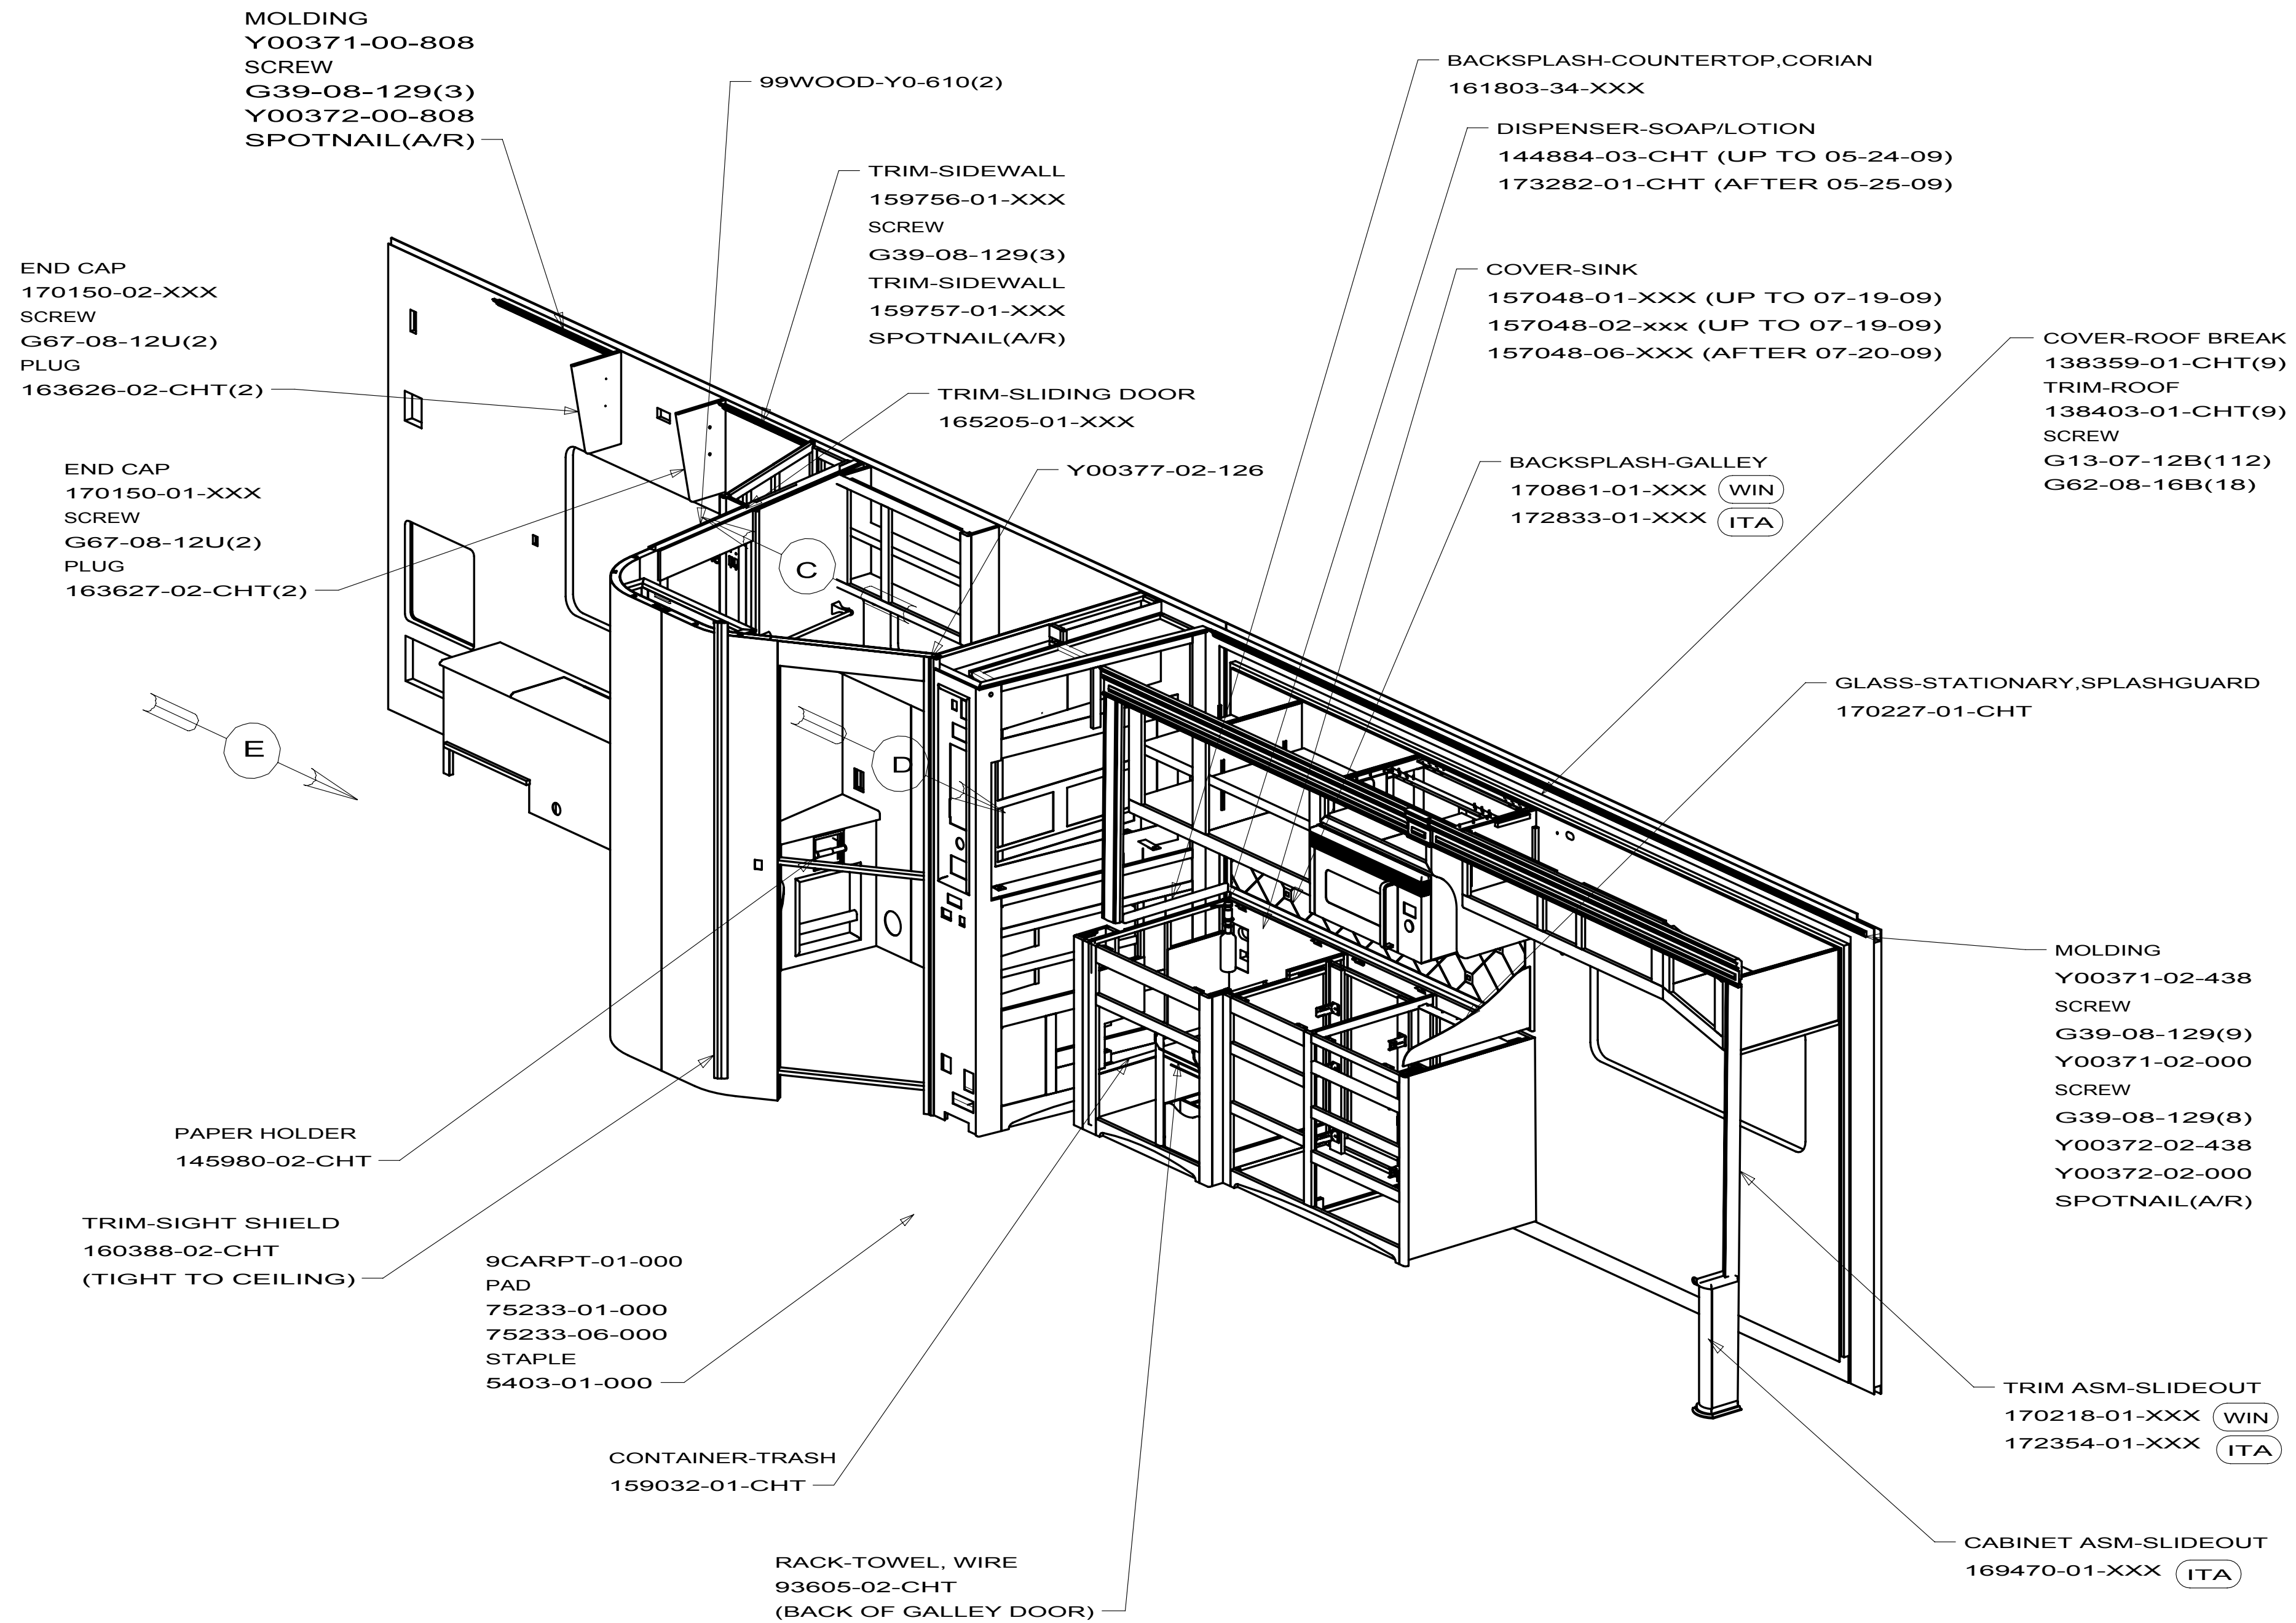

FIRST USED			10 R40WD
DO NOT SCALE DRAWING			
TITLE:			FLOOR PLAN-INTERIOR TRIM
SHEET 2	PART NO	169226	REV

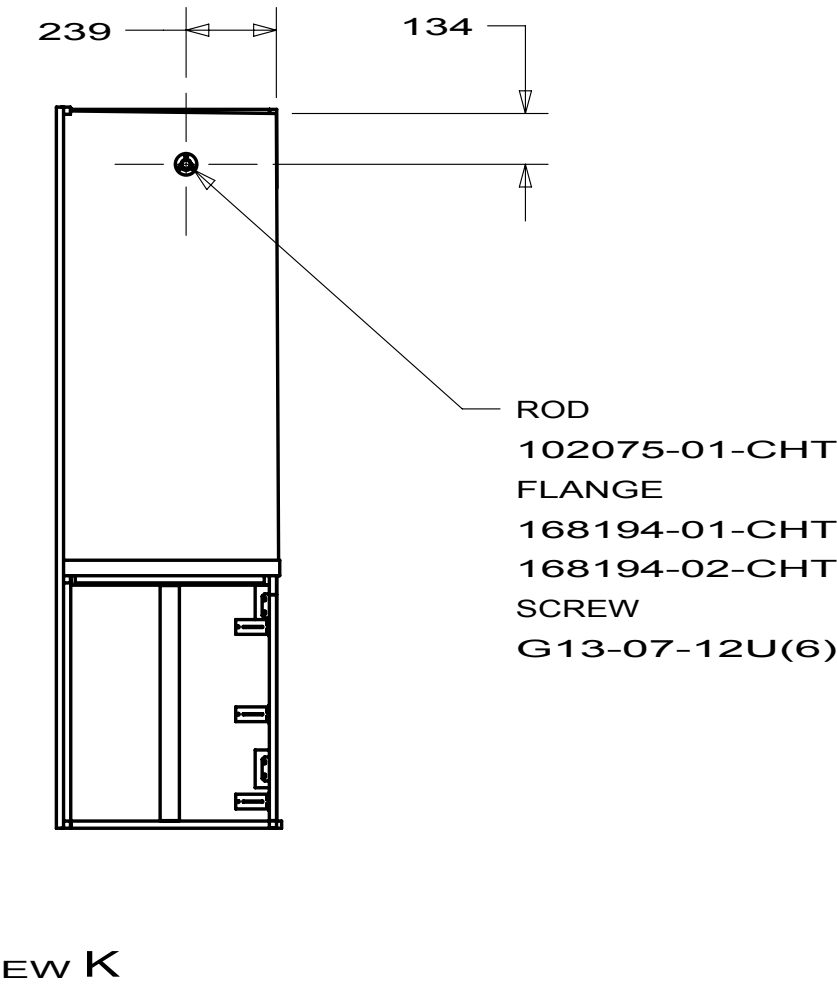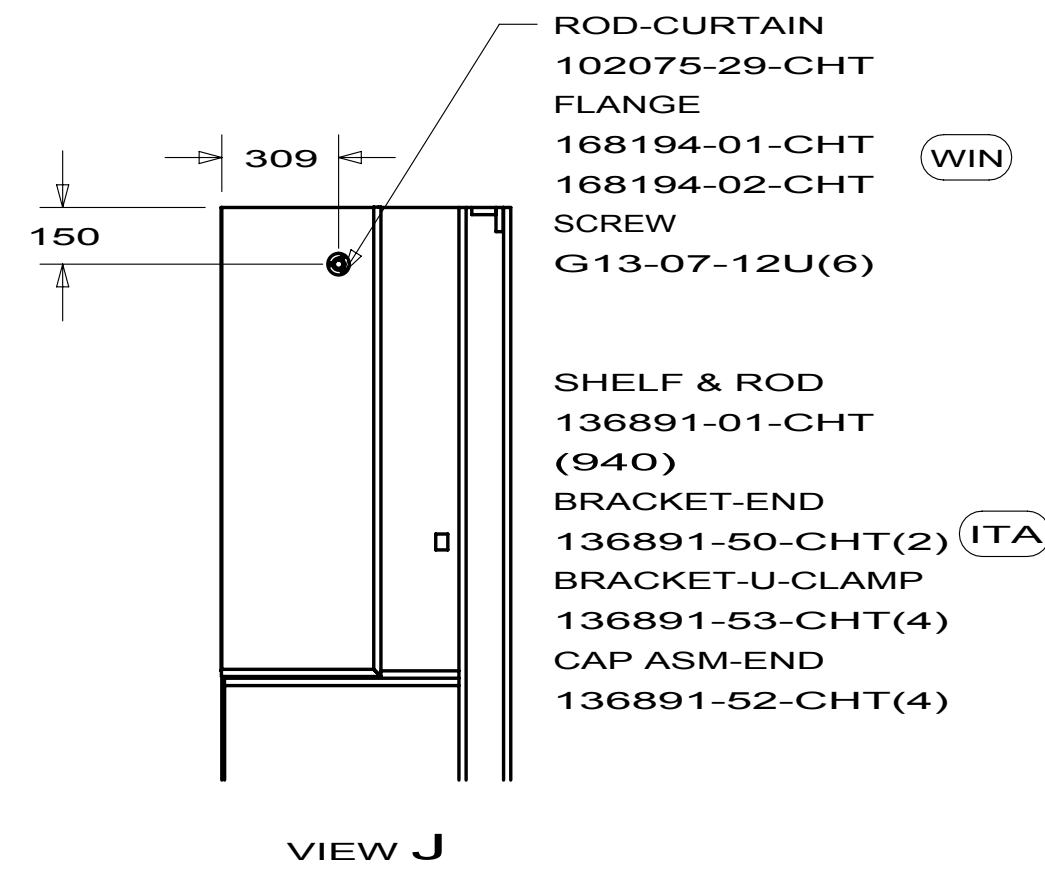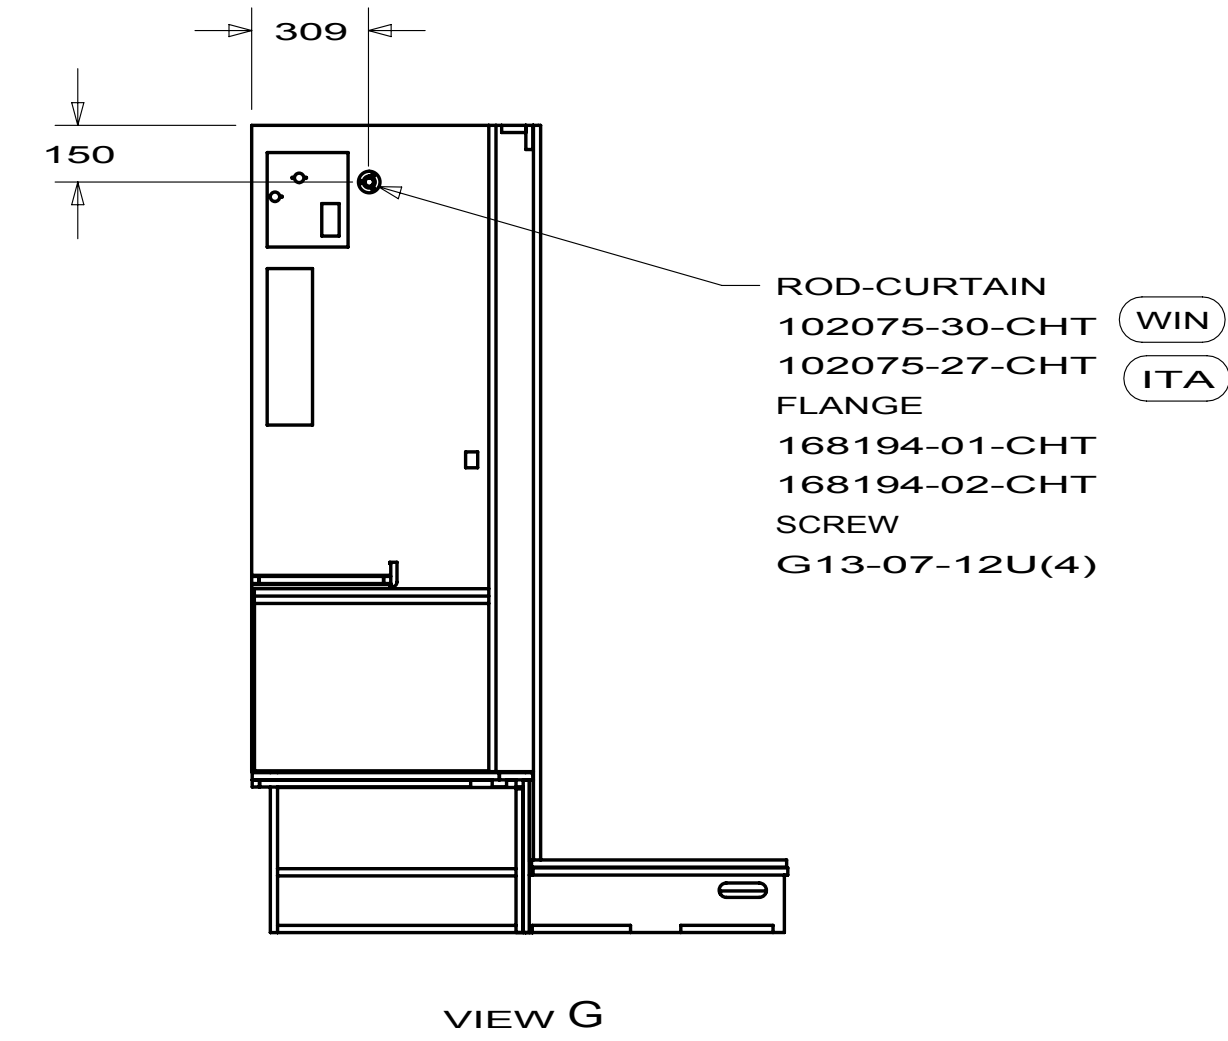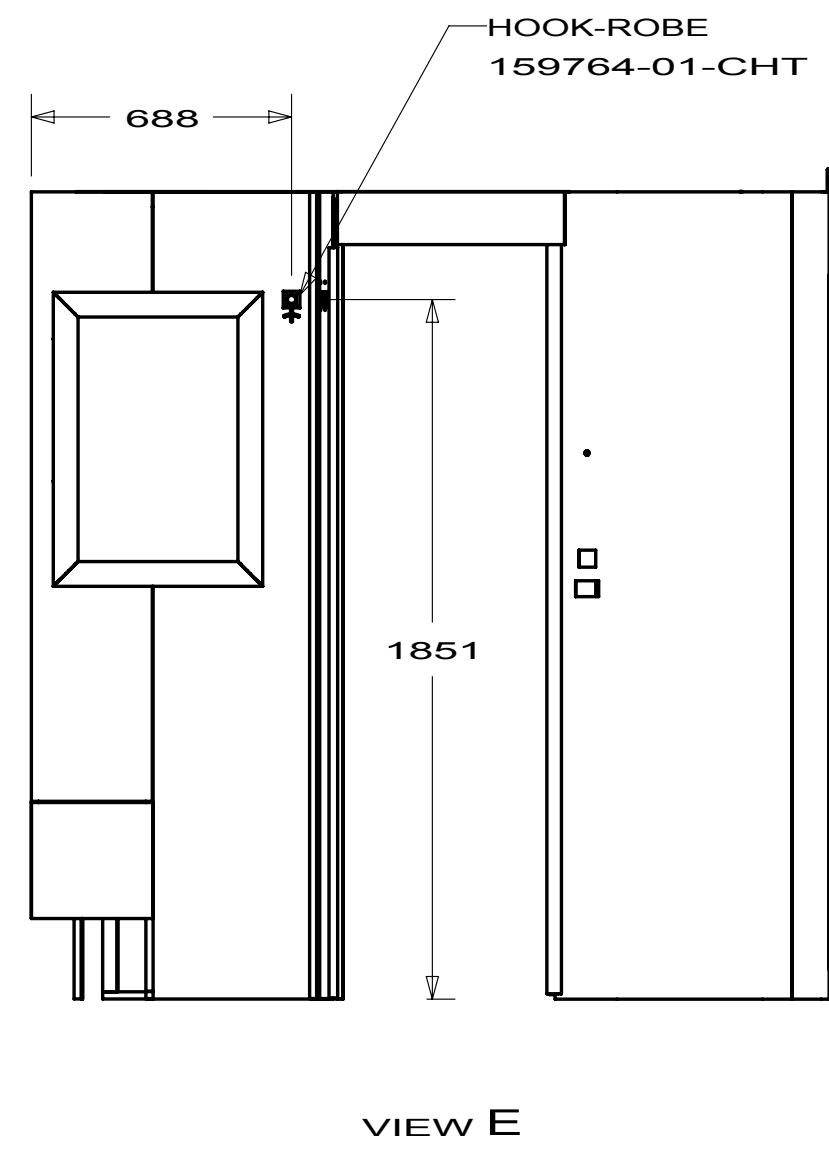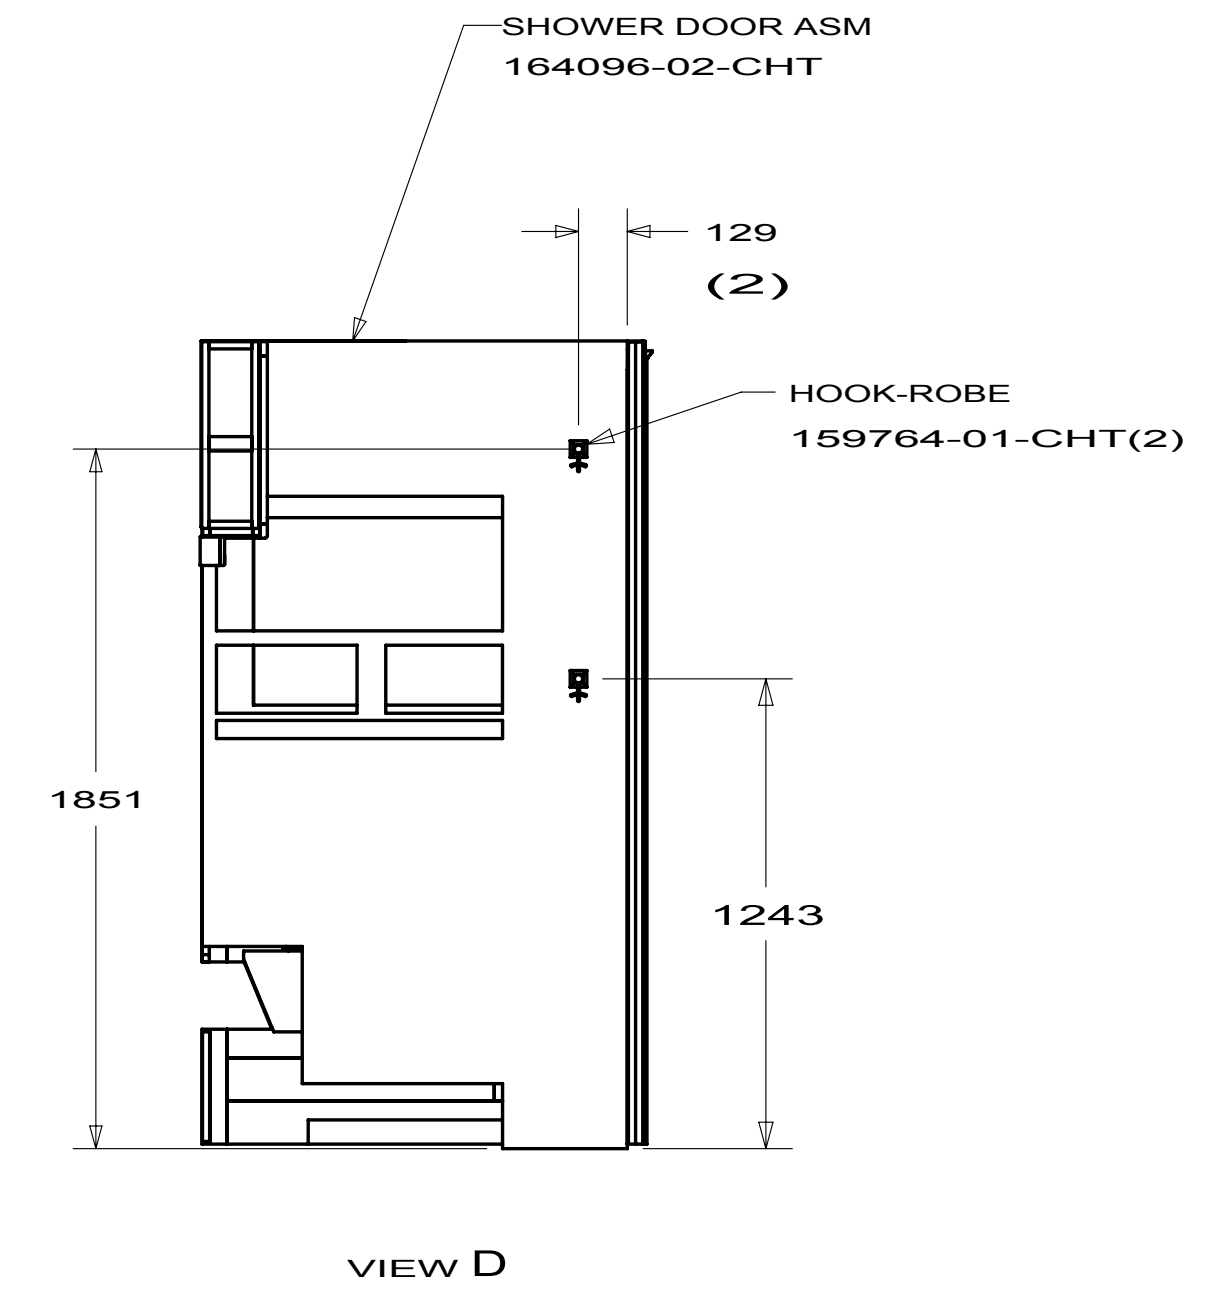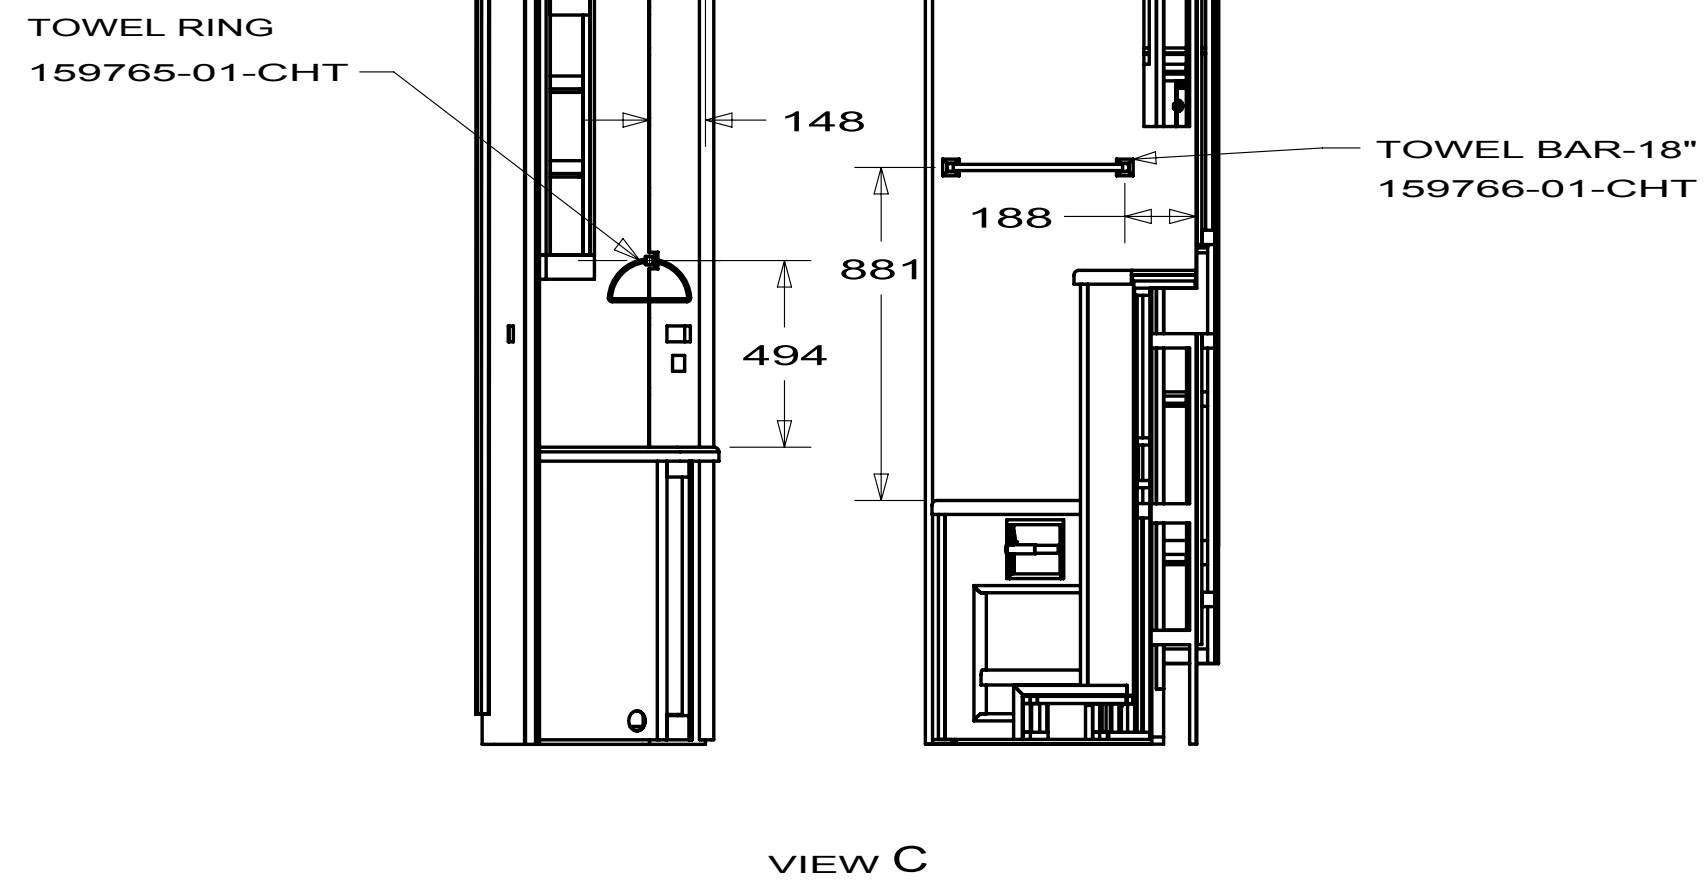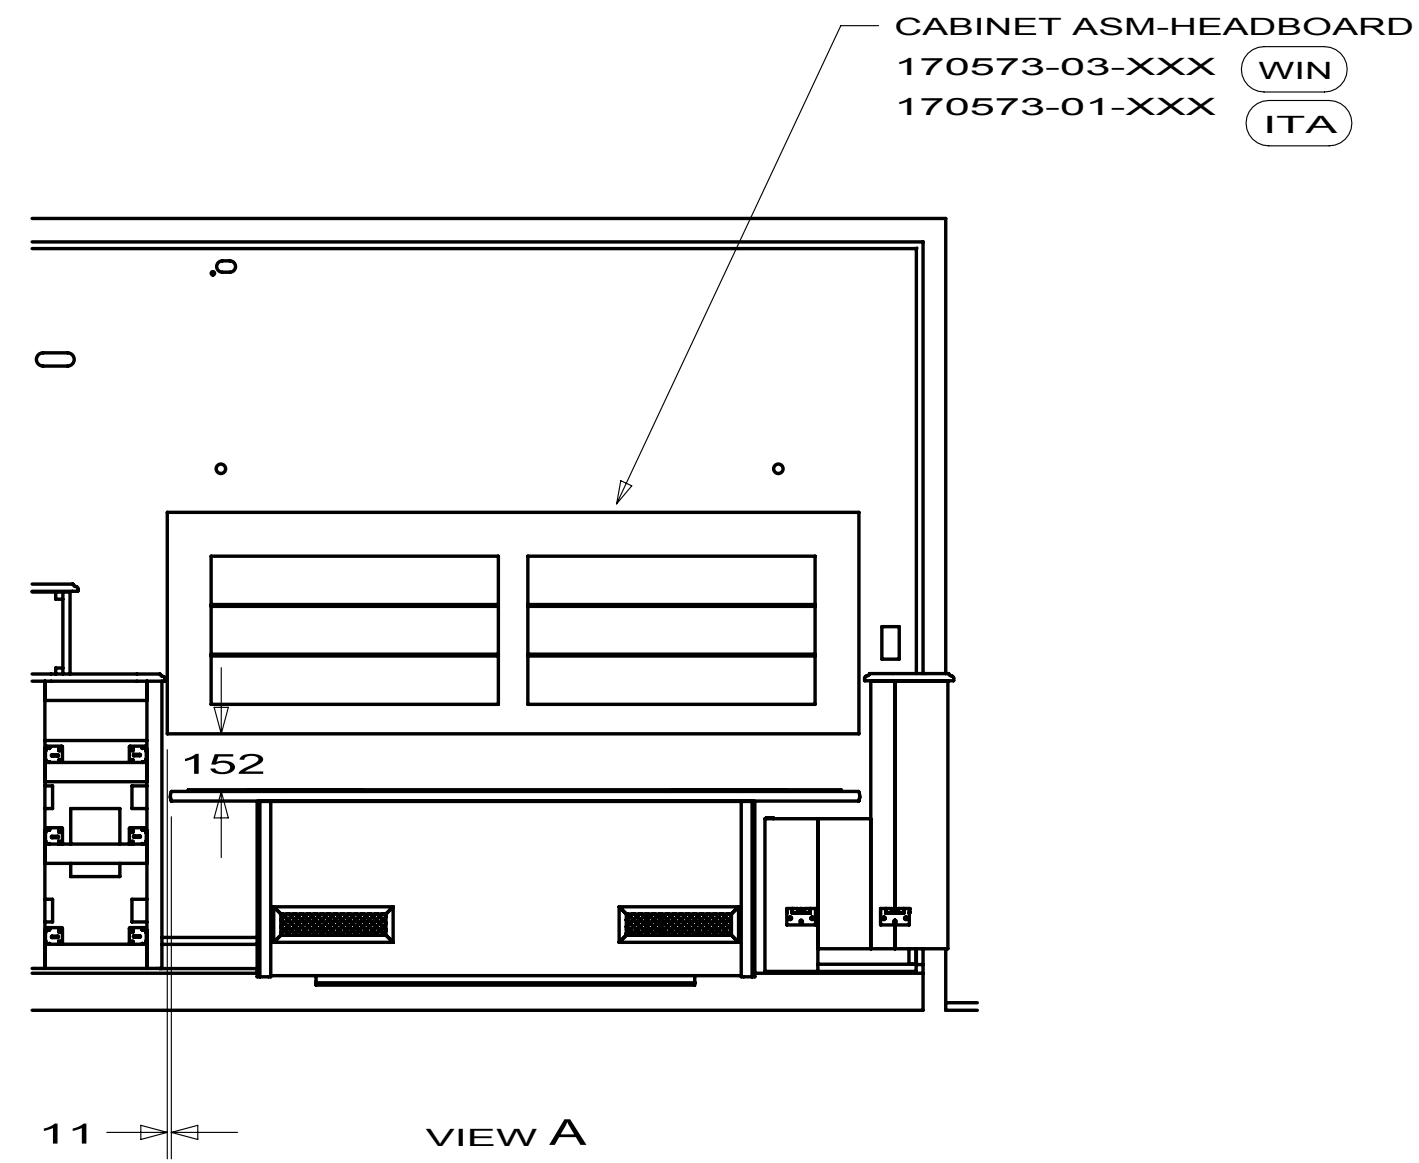

FIRST USED			10 R40WD
DO NOT SCALE DRAWING			
TITLE: FLOOR PLAN-INTERIOR TRIM			
SHEET 3	PART NO	169226	REV

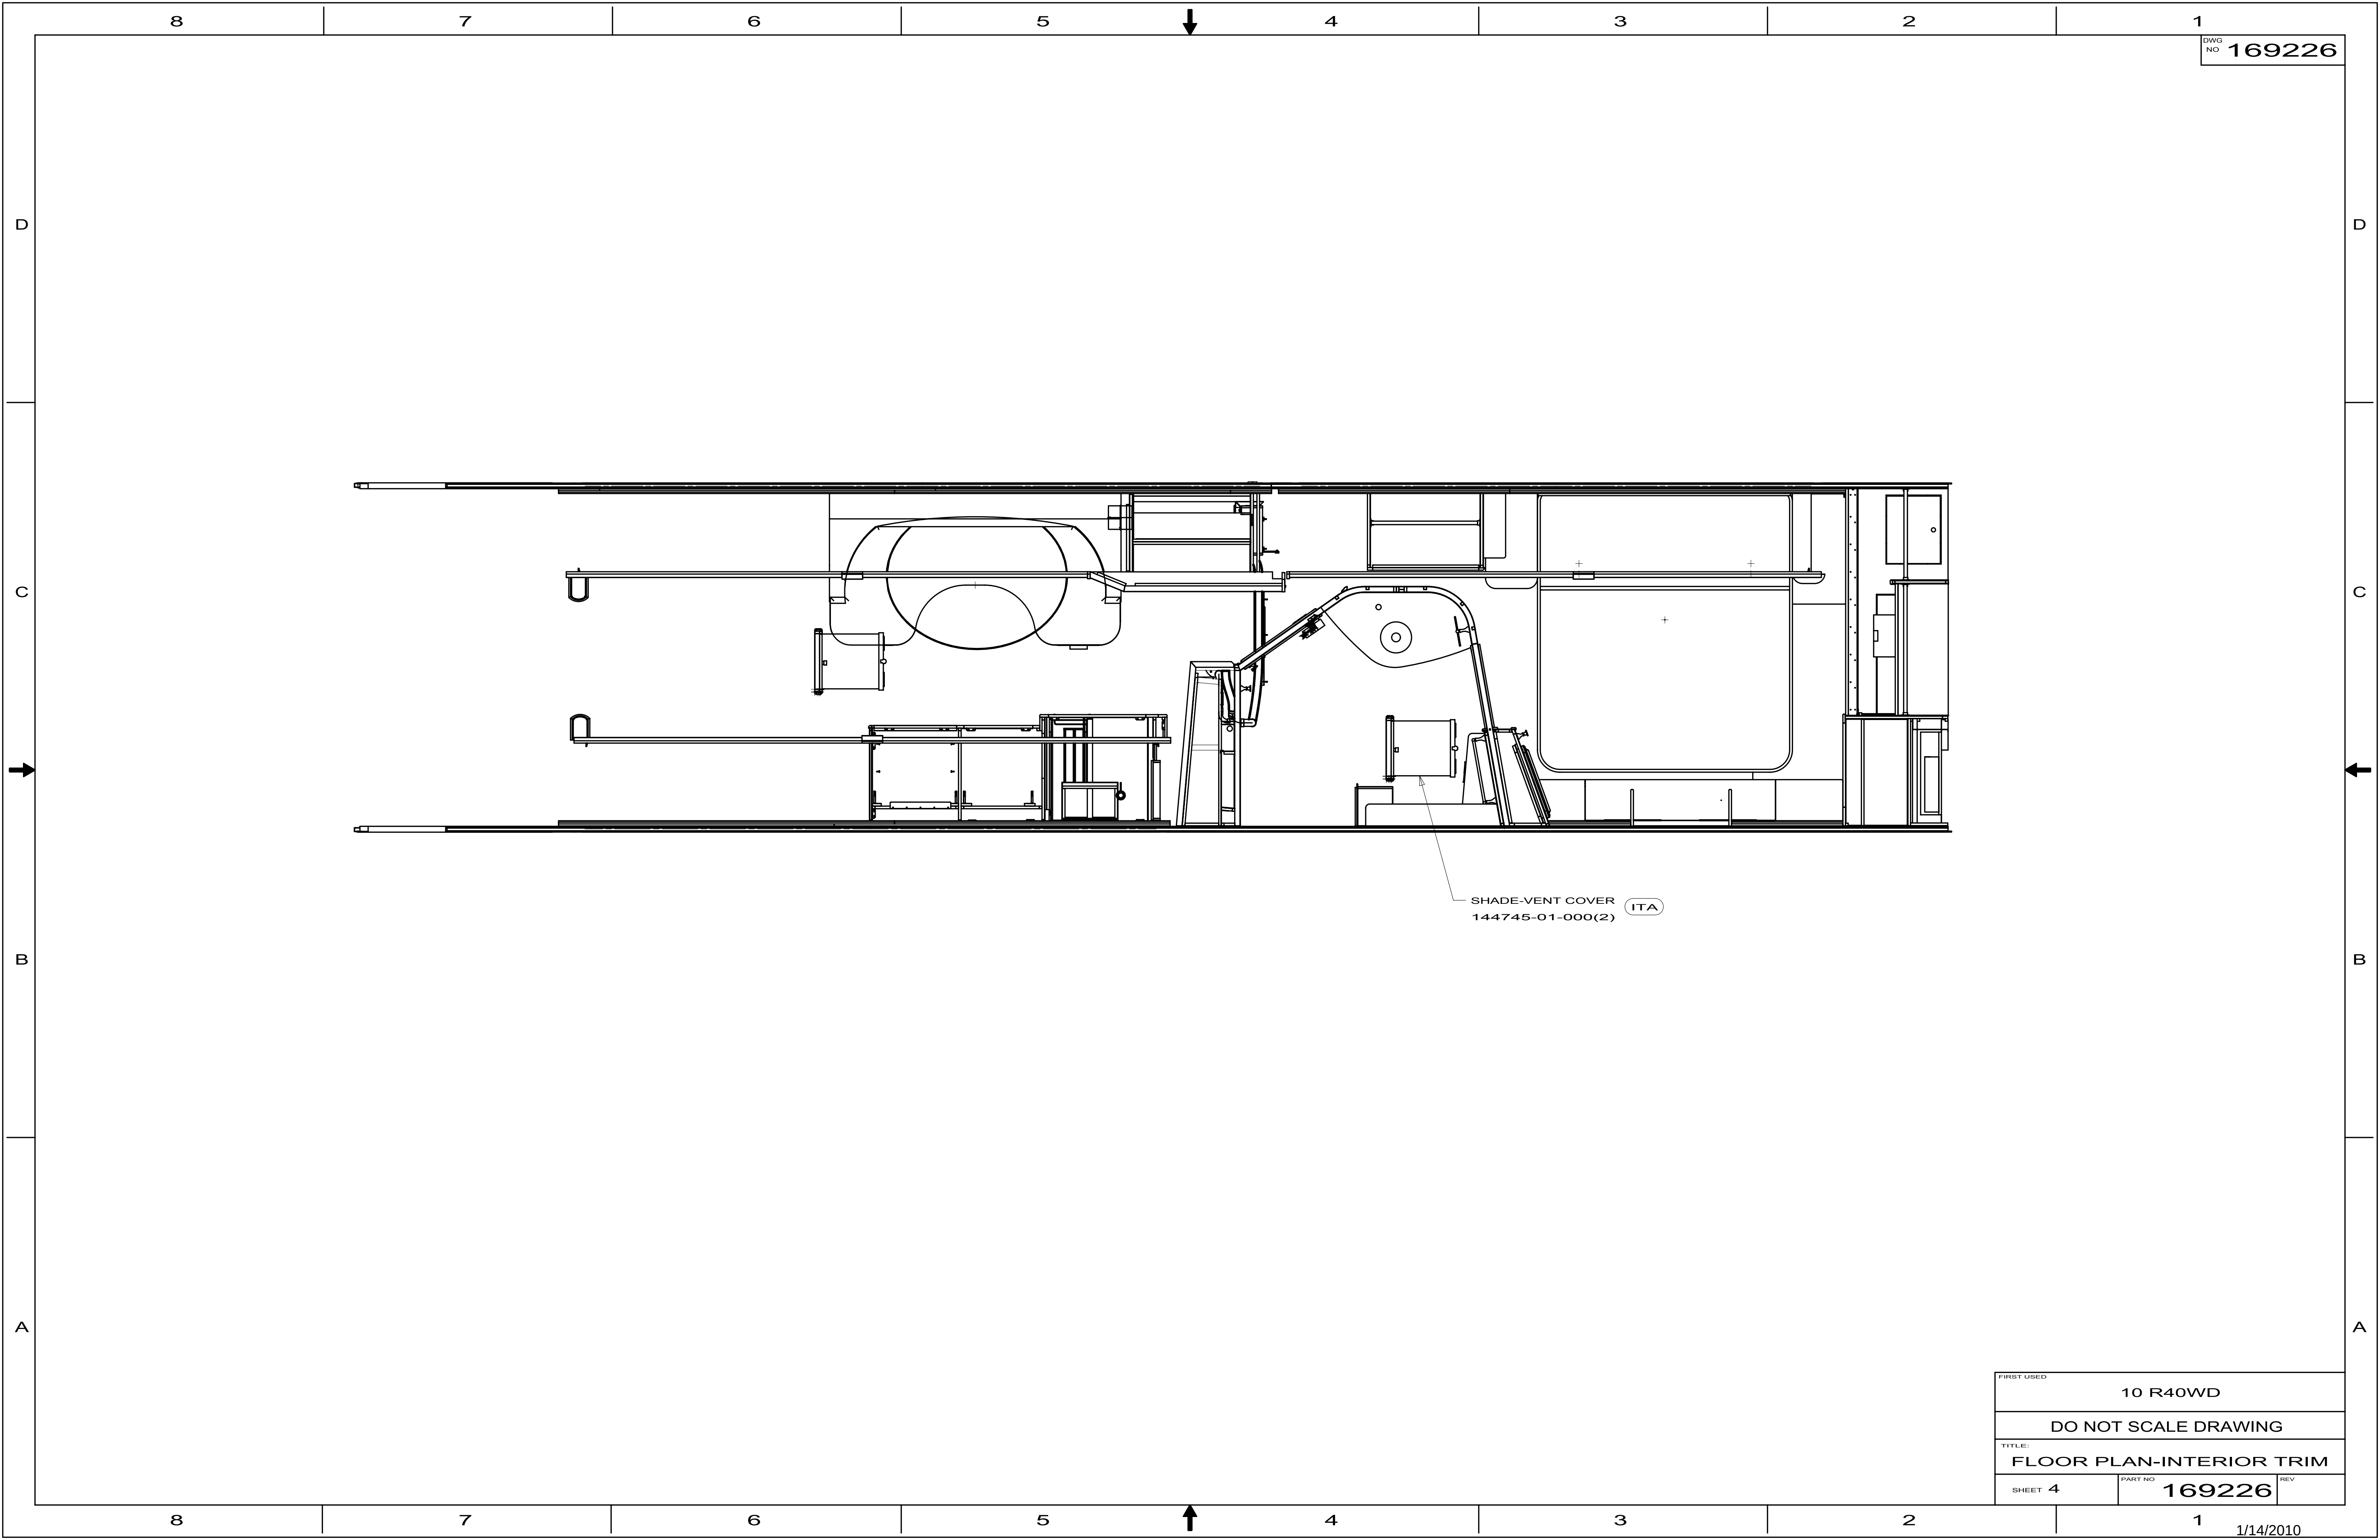


164096-01-01A			
KEY	PART NUMBER	U/M DESCRIPTION	VENDOR NO.
1	164096-01-701	EA HEADER/SILL-(PAIR) NICKEL	975N
2	164096-01-702	EA JAMB - WALL - NICKEL	970N
3	164096-01-708	EA WING PANEL ONLY - RH/LH	WBC3434N-P62WP
9	164096-01-707	EA DOOR PANEL-RH CURVED	WBC3434N-P62RDP
9	164096-01-709	EA DOOR PANEL-LH CURVED	WBC3434N-P62LDP
12	164096-01-703	EA STRIP - MAGNETIC	98-47
13	164096-01-700	EA ROLLER ASM.	PN970
14	164096-01-704	EA PULL/HANDLE	KTBTB
16	164096-01-705	EA PLUG/DOOR PANEL - UPR OR LWR	CP978B
17	164096-01-706	EA TRAVEL LATCH - W/HOOK/CATCH	CP976B
19	158076-02-701	EA SCREW - ADJUSTMENT - NICKEL	638PHPT-N
21	115011-01-714	EA BUMPER - RATTLE/SHOWER DOOR	5168S
CONTACT WINNEBAGO PART SALES FOR UNLISTED COMPONENT(S)			

164096-02-01A			
KEY	PART NUMBER	U/M DESCRIPTION	VENDOR NO.
1	164096-02-700	EA JAMB/WALL - SATIN PLATINUM	970SP
2	164096-02-701	EA SILL - SATIN PLATINUM	701SP
3	164096-02-702	EA HEADER - SATIN PLATINUM	702SP
11	164096-02-703	EA VINYL - EDGE	C712C
12	164096-02-704	EA DOOR GUIDE - BOTTOM	CP506
13	164096-02-705	EA SCREW - F/BOTTOM DOOR GUIDE	638THS-SP
14	164096-02-706	EA WASHER - F/BOTTOM DOOR GUIDE	062WASHER
15	164096-02-707	EA ROLLER	PN707
16	164096-02-708	EA SCREW - F/ROLLER	83212HEX-SP
17	164096-02-712	EA ROLLER BUSHING	FW8-125
18	164096-02-709	EA VINYL - PANEL CONNECTING	C710C
19	164096-02-713	EA FLOATING MAGNET - 6'	98-48
21	164096-02-710	EA SCREW/ATTACHMENT - PLATINUM	638PHPT-SP
23	164096-02-711	EA BUMPER	5171C
CONTACT WINNEBAGO PART SALES FOR UNLISTED COMPONENT(S)			

DWG NO	SHEET
170218-01	1 & 2
170218-02	3 & 4

RELEASE		REV A	DATE	DWG NO	170218	
REV	ZONE	REVISION RECORD			DATE	DFTR-ORIG

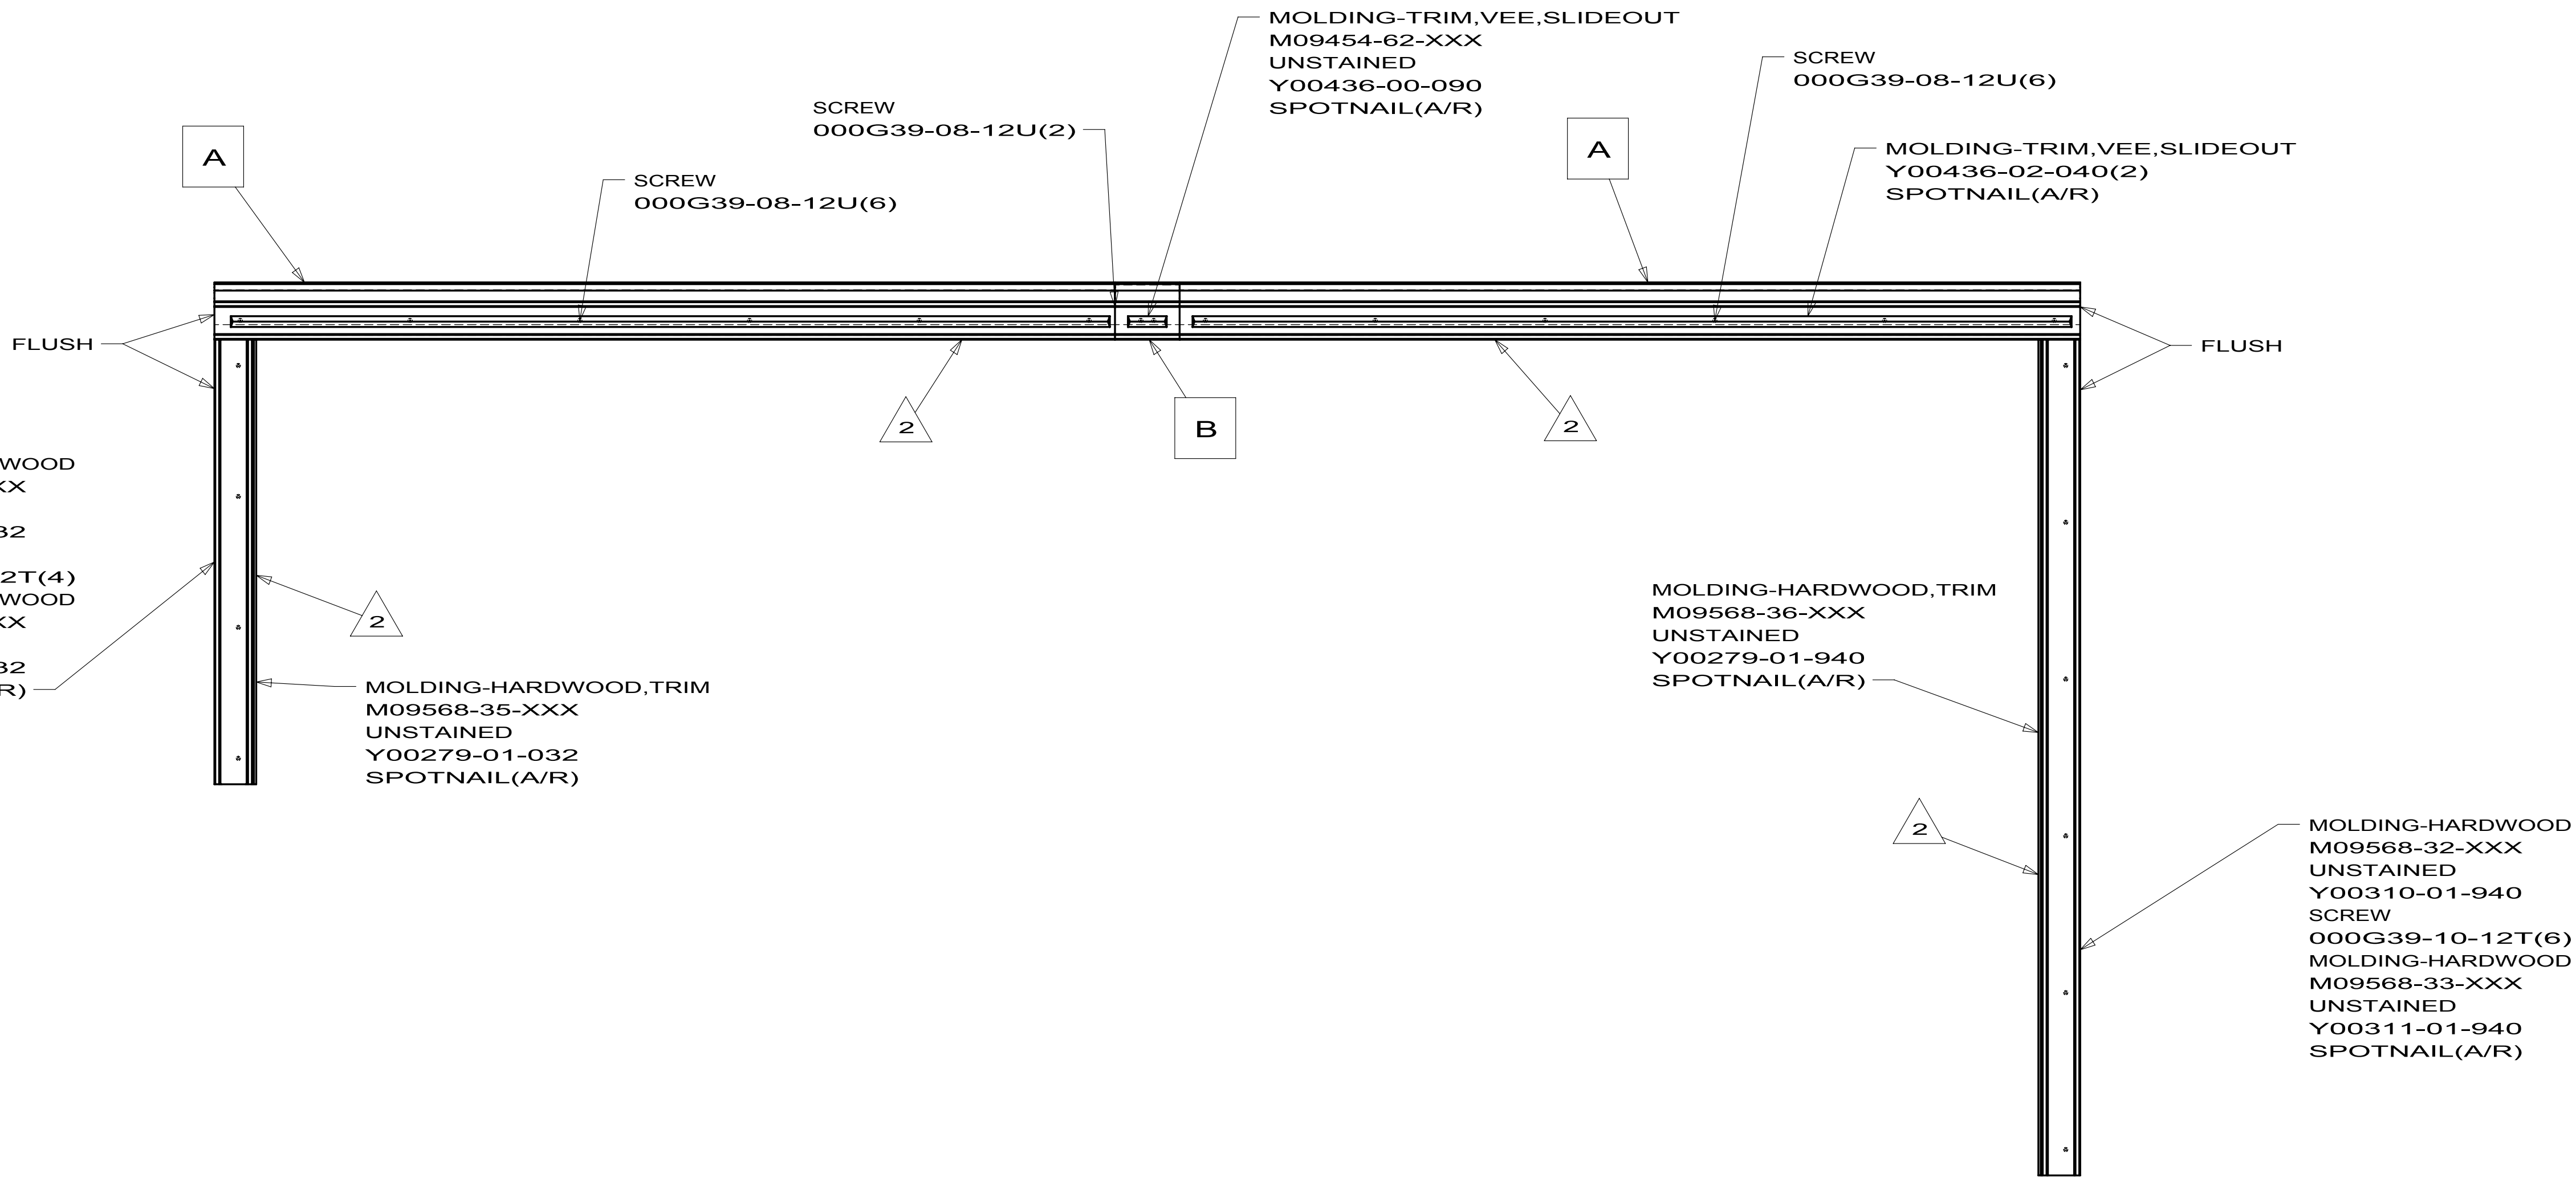


R40WD LH - FRONT

		COPYRIGHT 2010 WINNEBAGO INDUSTRIES, INC.	
DFT-ORIG		ORIG. DATE	
CHK-OR		ALL DIMENSIONS ARE IN MILLIMETERS	
P.E.		FIRST USED	
M.E.		10 R40WD	
DSNR			
UNSPECIFIED TOLERANCES ARE:		MATERIAL:	
WHOLE DIM (X) : 1.5			
ONE-PLACE (X.X) : 0.8			
TWO-PLACE (X.XX) :			
ANGLE :			
THIRD ANGLE PROJECTION			
DO NOT SCALE DRAWING			
TITLE: TRIM ASM-SLIDEOUT			
SHEET 1 OF 4		PART NO 170218 REV	
REF:		1	

2. MOLDING TO BE FLUSH WITH SLIDEOUT EXTRUSION.


1. FINISH PER ES0022.

NOTES:

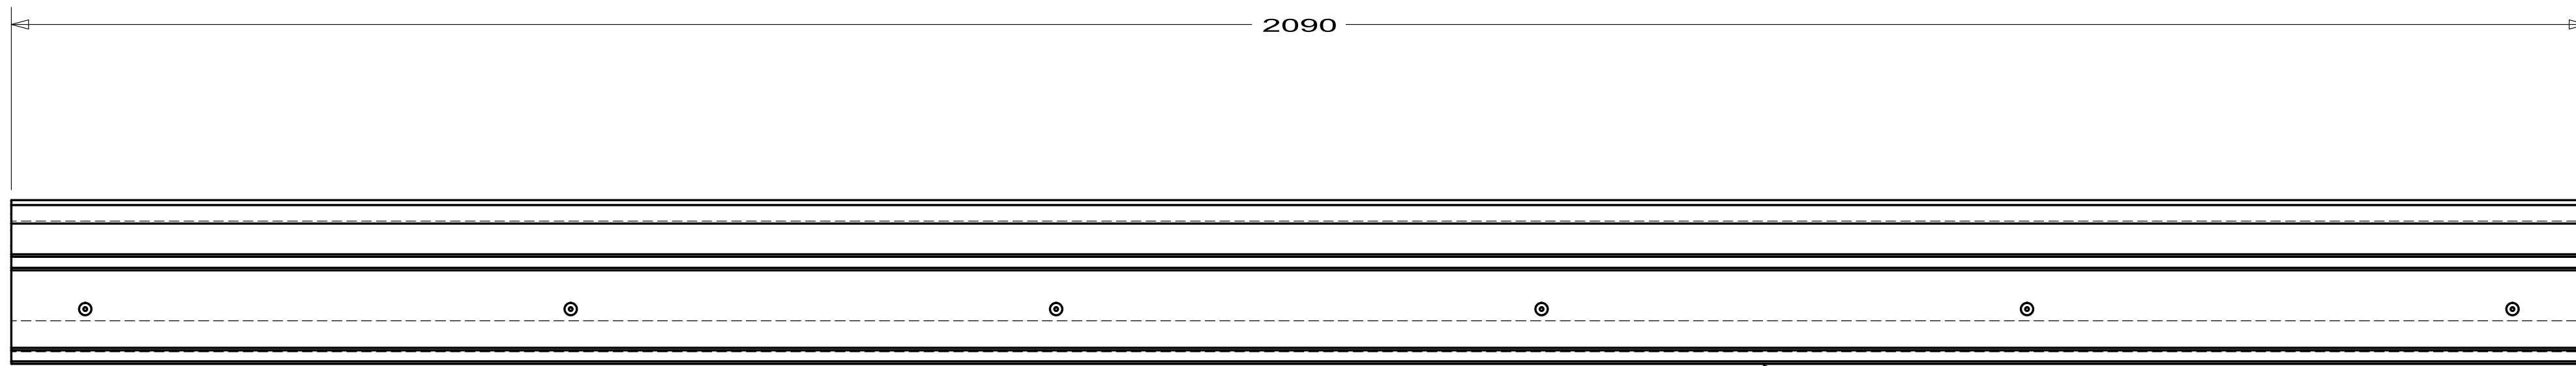


DETAIL **A**
MOLDING
170218-11-XXX
(2 REQUIRED)


— MOLDING ASM-SLIDEOUT
172464-06-XXX

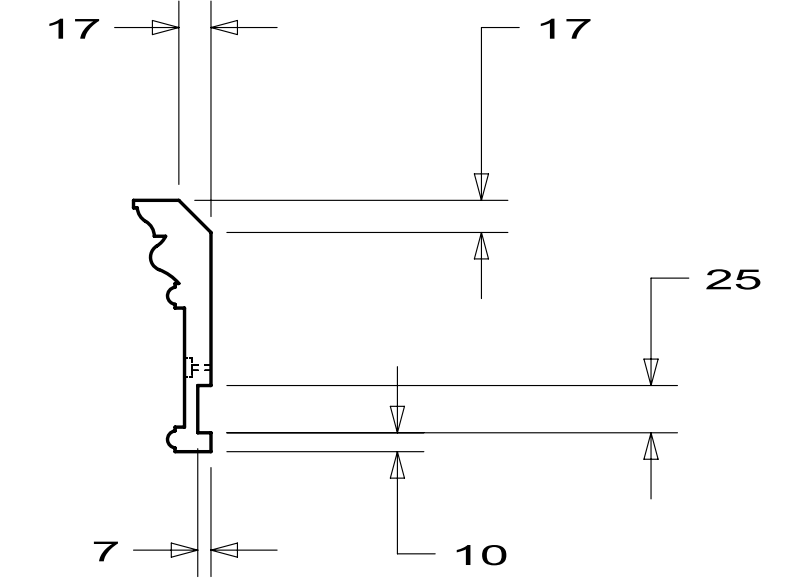


MOLDING ASM-SLIDEOUT
172464-01-XXX

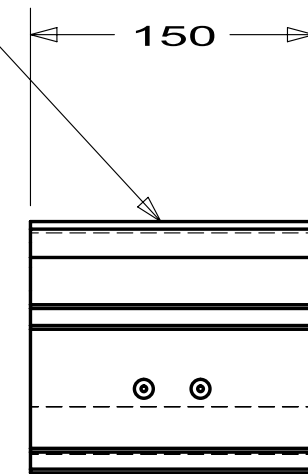

DETAIL B
MOLDING
170218-13-XXX

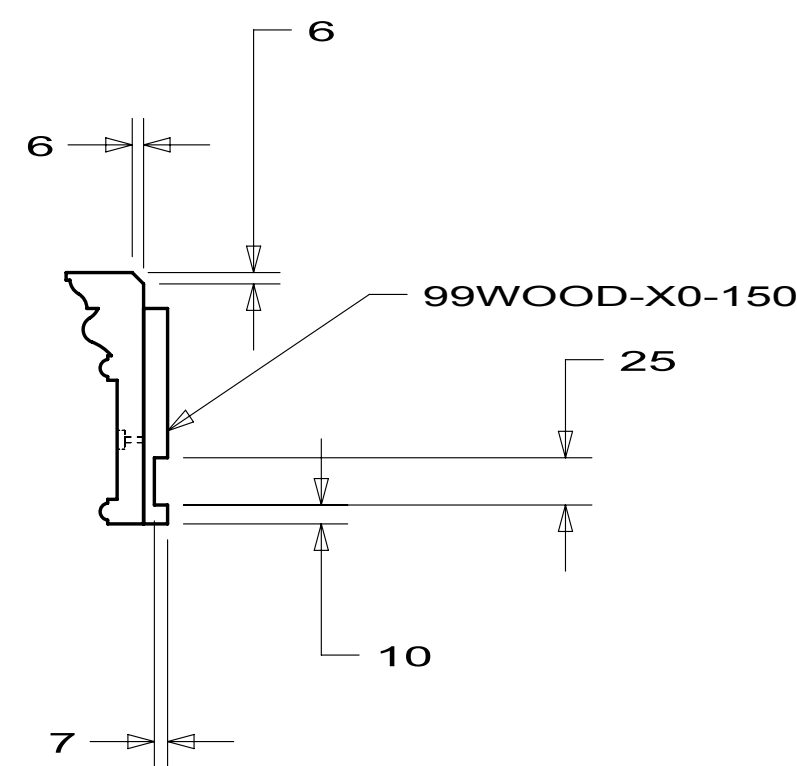

FIRST USED			10 R40WD		
DO NOT SCALE DRAWING					
TITLE:					
TRIM ASM-SLIDEOUT					
SHEET 2		PART NO		REV	
		170218			

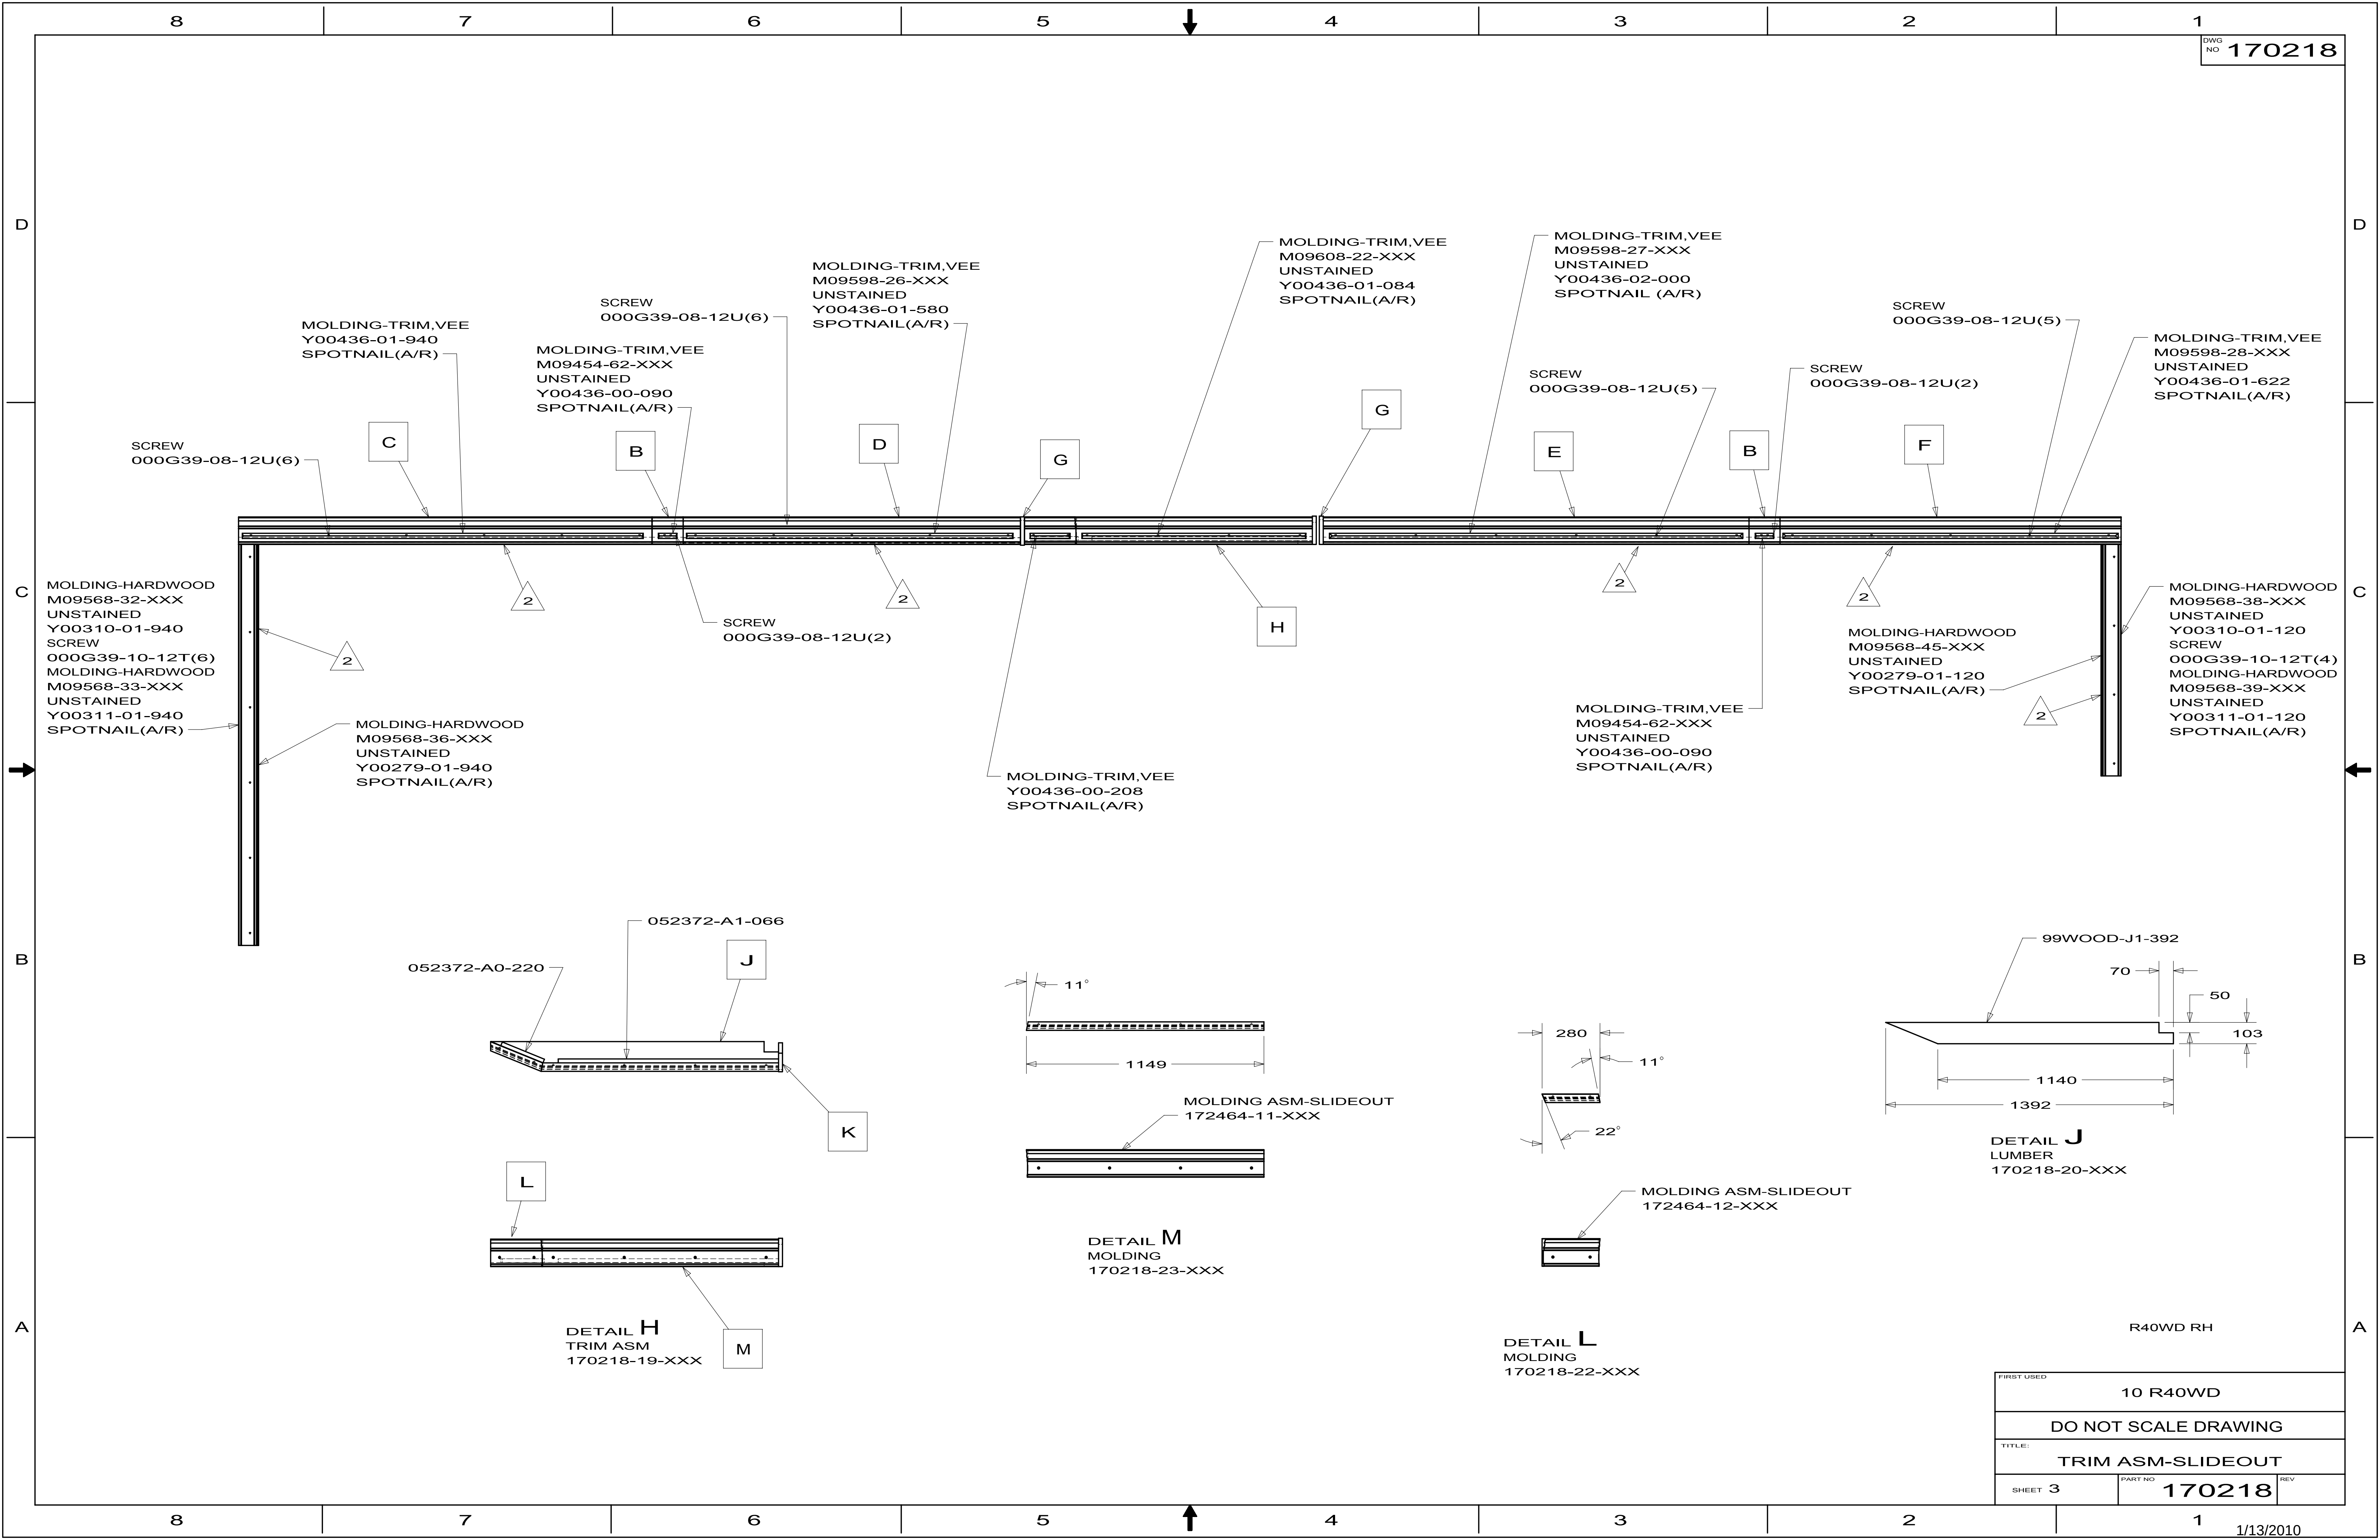

FIRST USED		
10 R40WD		
DO NOT SCALE DRAWING		
TITLE:		
TRIM ASM-SLIDEOUT		
SHEET 3	PART NO 170218	REV

D

D

C

C


B

B


A

A



MOLDING ASM-SLIDEOUT
172464-07-XXX

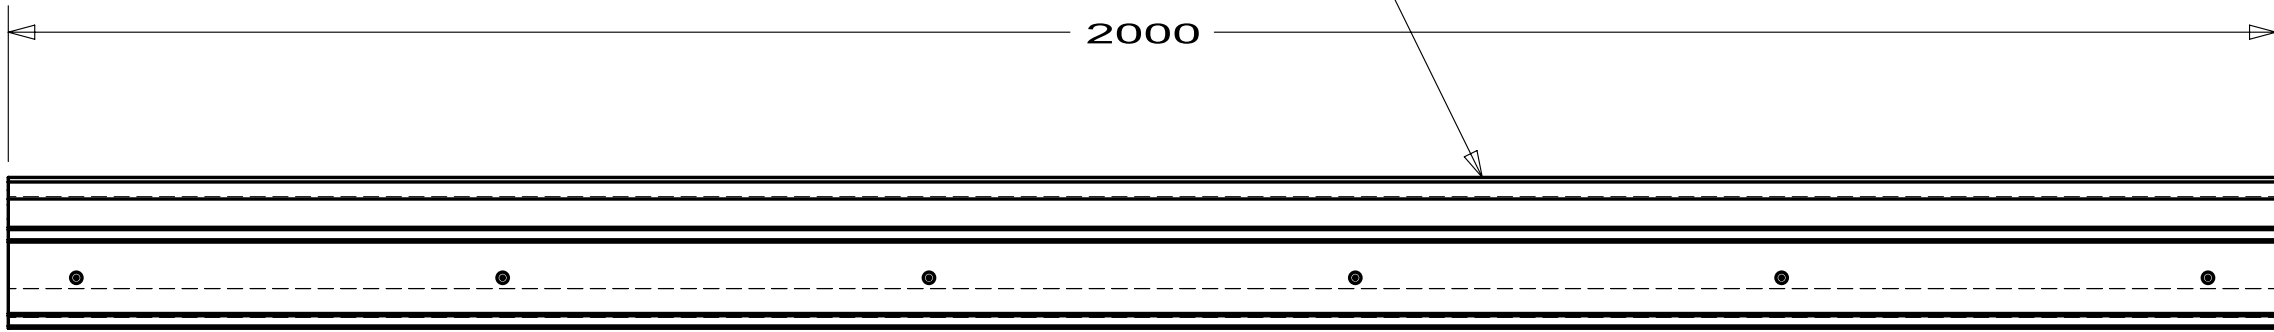

DETAIL C
MOLDING
170218-14-XXX

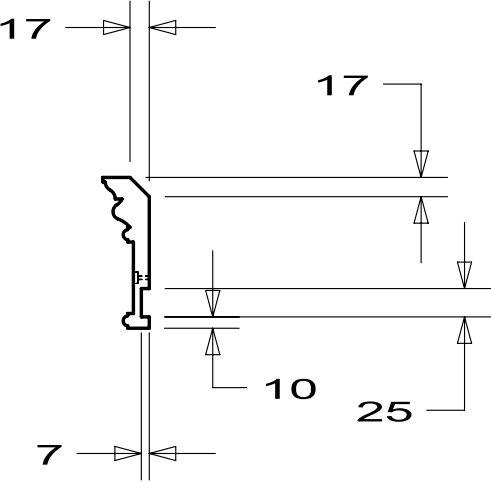


MOLDING ASM-SLIDEOUT
172464-10-XXX

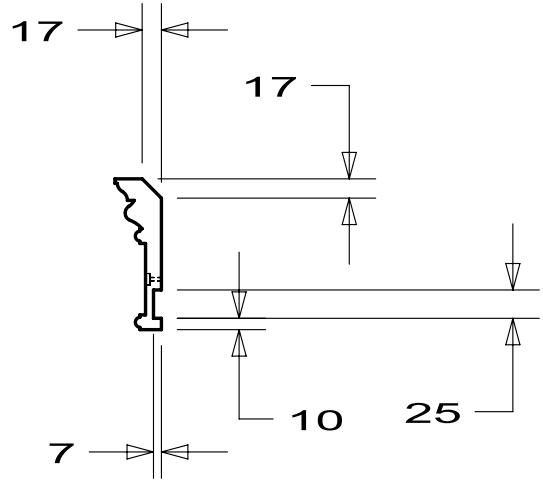
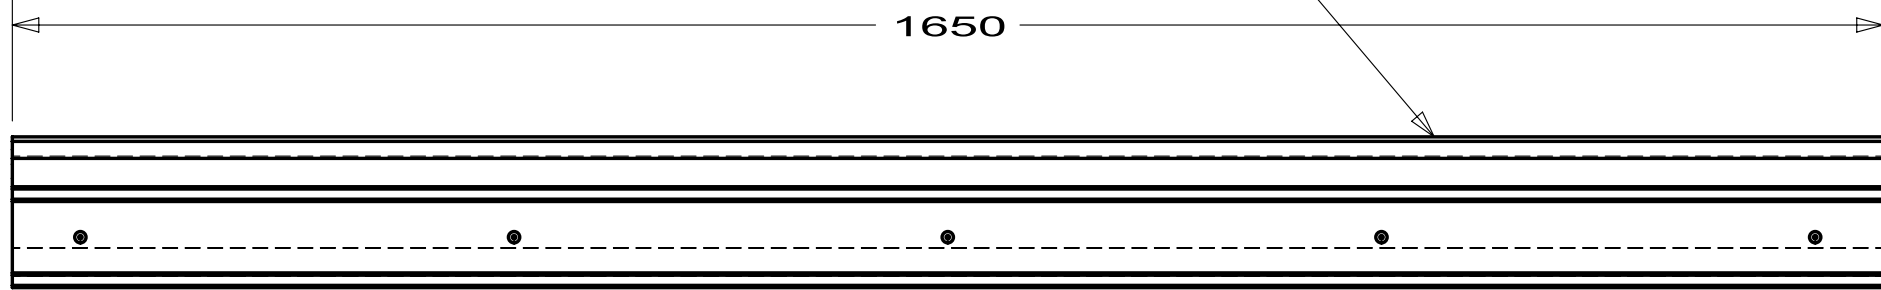


DETAIL F
MOLDING
170218-17-XXX

MOLDING ASM-SLIDEOUT
172464-08-XXX

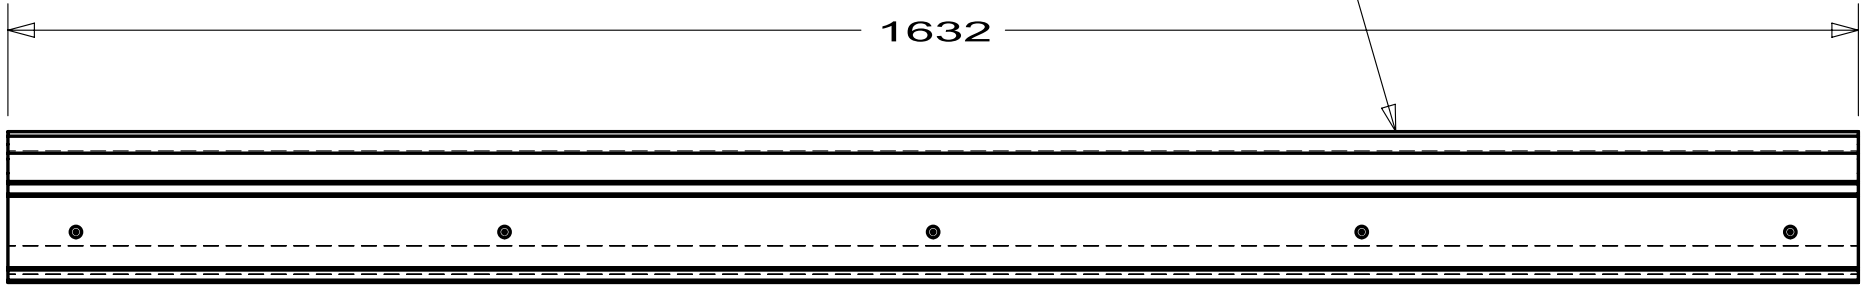


DETAIL D
MOLDING
170218-15-XXX

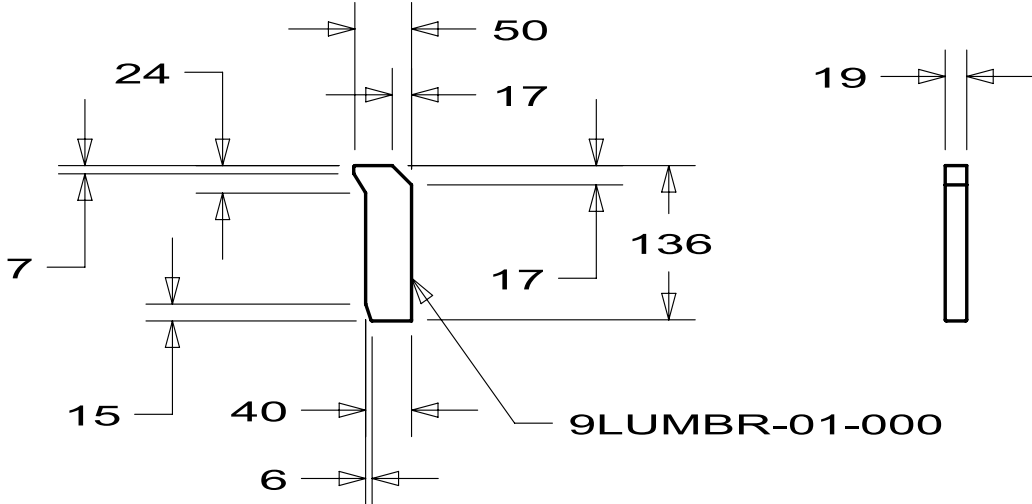
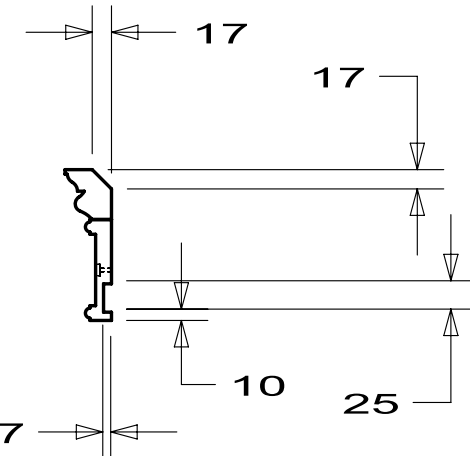


DETAIL G
MOLDING-BLOCK
170218-18-XXX
(2 REQ'D)

MOLDING ASM-SLIDEOUT
172464-09-XXX

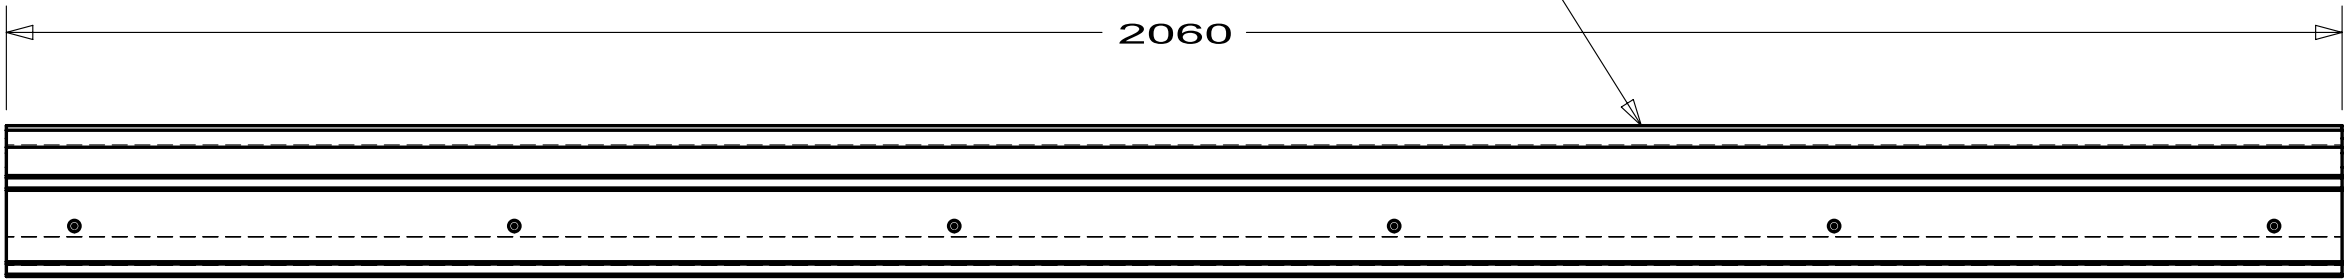

DETAIL E
MOLDING
170218-16-XXX

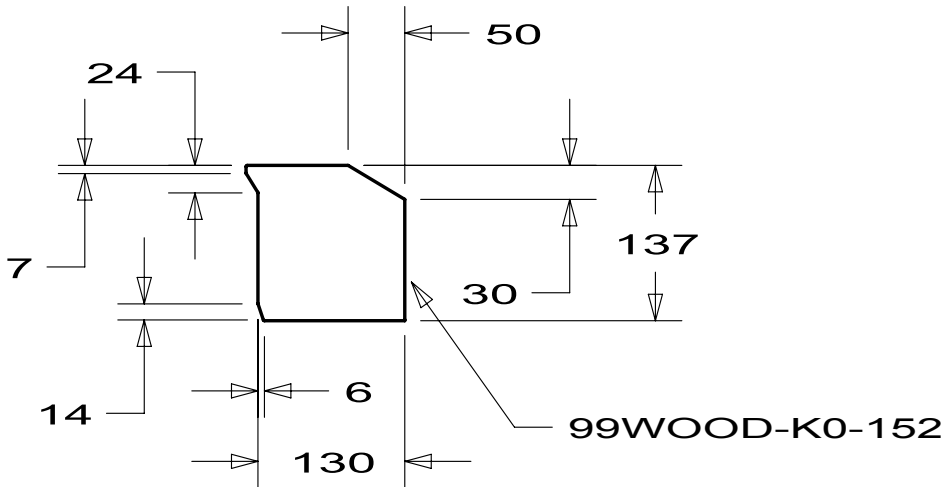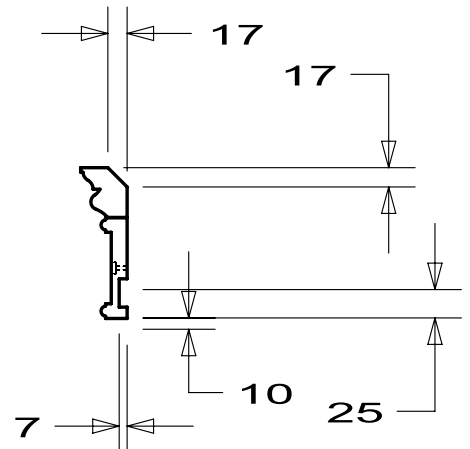


DETAIL K
MOLDING-BLOCK
170218-21-XXX

FIRST USED			10 R40WD
DO NOT SCALE DRAWING			
TITLE:			TRIM ASM-SLIDEOUT
SHEET 4	PART NO	170218	REV

DWG NO	SHEET
172354-01	1 & 2
172354-02	3 & 4

		1			
RELEASE	REV A	DATE	DWG NO	172354	
REV	ZONE	REVISION RECORD		DATE	DFT-ORIG

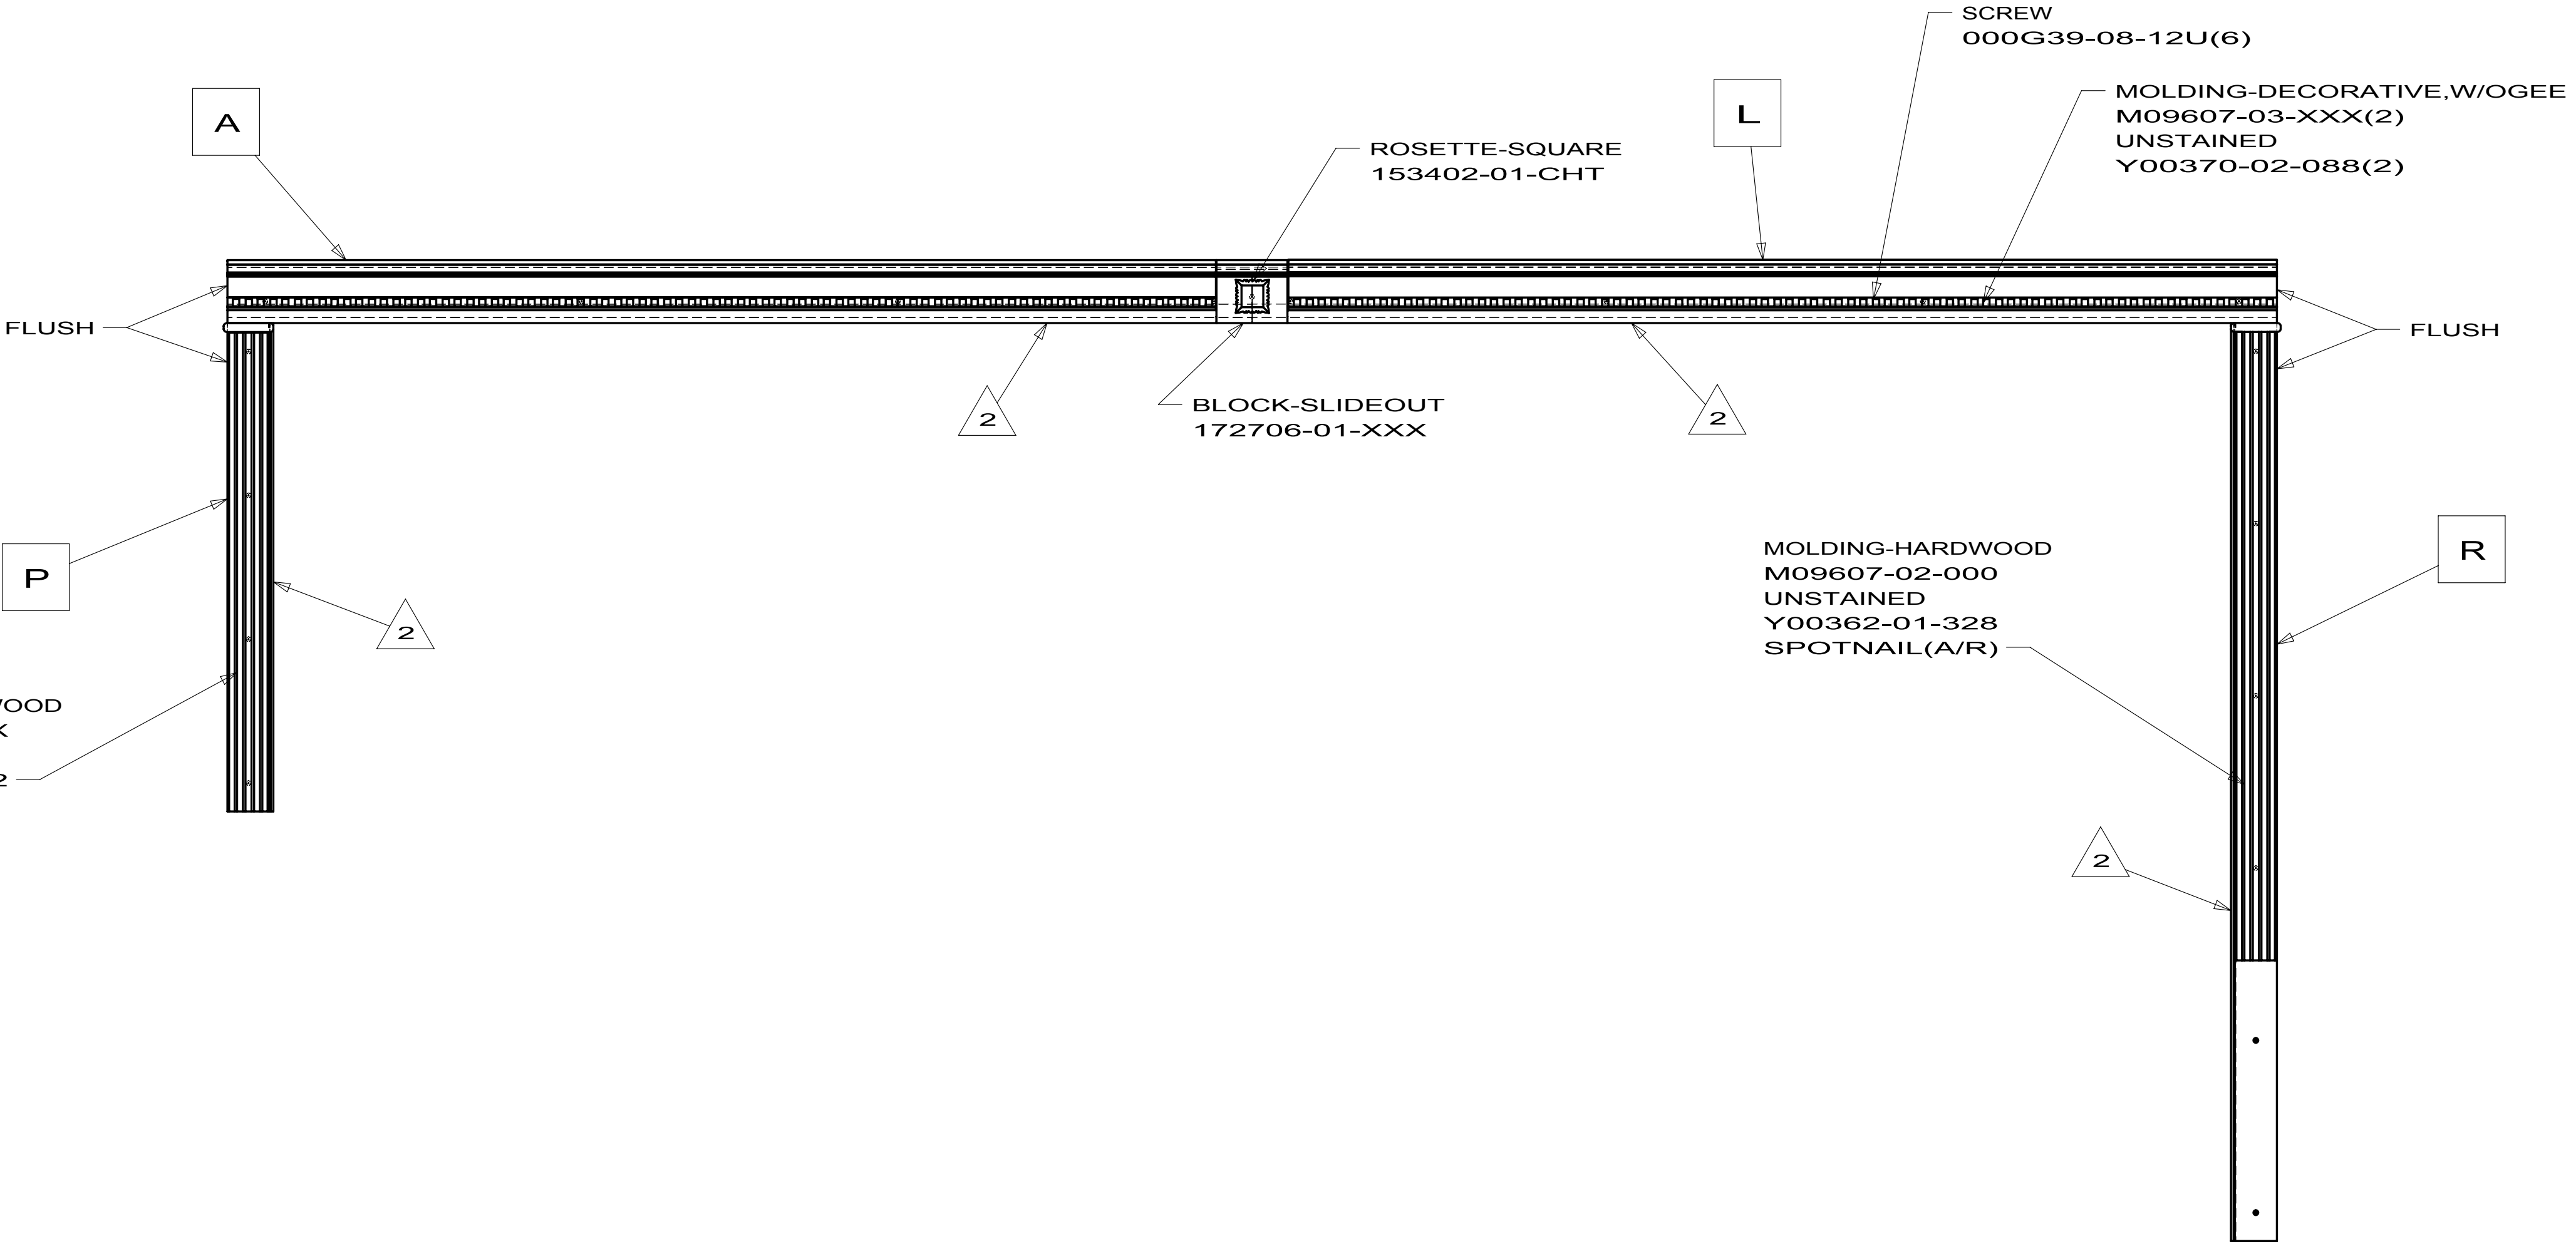


R40WD LH - FRONT

WINNEBAGO INDUSTRIES		COPYRIGHT 2010 WINNEBAGO INDUSTRIES, INC.	
OFTR	ORIG. DATE		
CHRR	ALL DIMENSIONS ARE IN MILLIMETERS		
P.E.			
M.E.	FIRST USED		
DSNR	10 R40WD		
UNSPECIFIED TOLERANCES ARE:		MATERIAL:	
WHOLE DIM (X) : 1.5			
ONE-PLACE (X.X) : 0.8			
TWO-PLACE (X.XX) :			
ANGLE :			
THIRD ANGLE PROJECTION			
DO NOT SCALE DRAWING			
TITLE: TRIM ASM-SLIDEOUT			
SHEET 1 OF 4	PART NO 172354	REV	

2. MOLDING TO BE FLUSH WITH SLIDEOUT EXTRUSION.


1. FINISH PER ES0022.

NOTES:

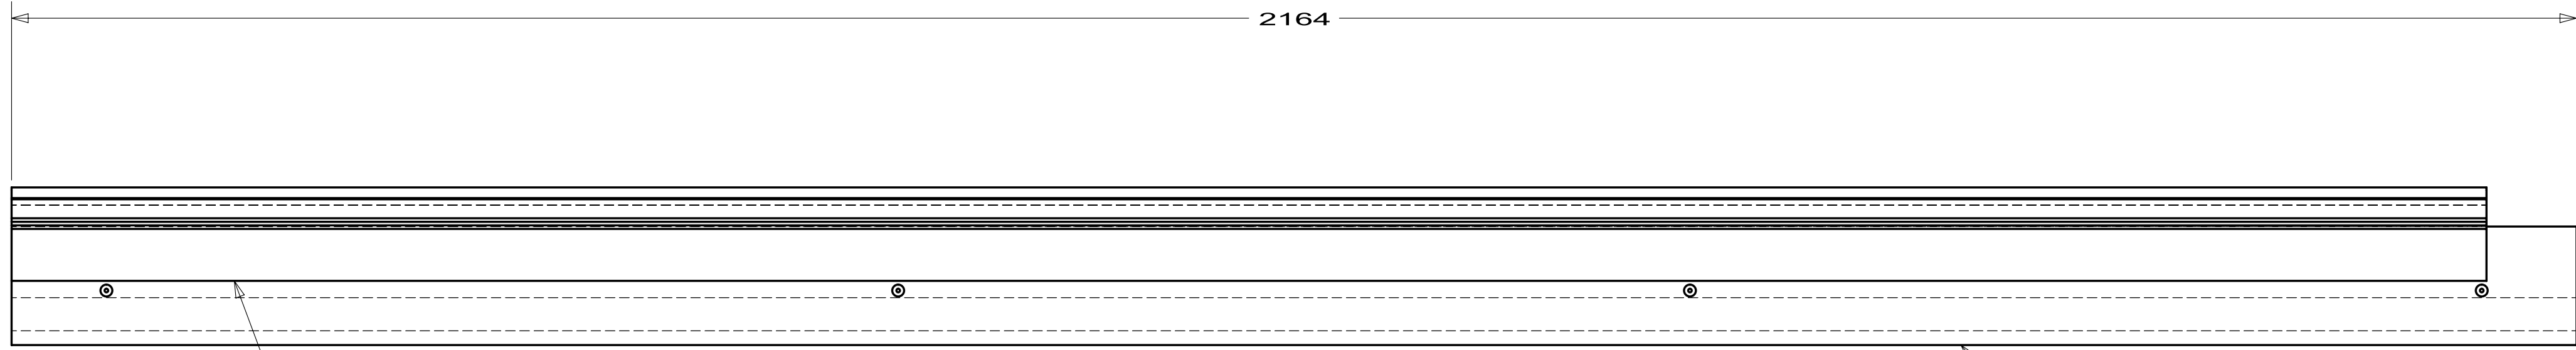

99WOOD-T2-088

DETAIL A
MOLDING
172354-11-XXX

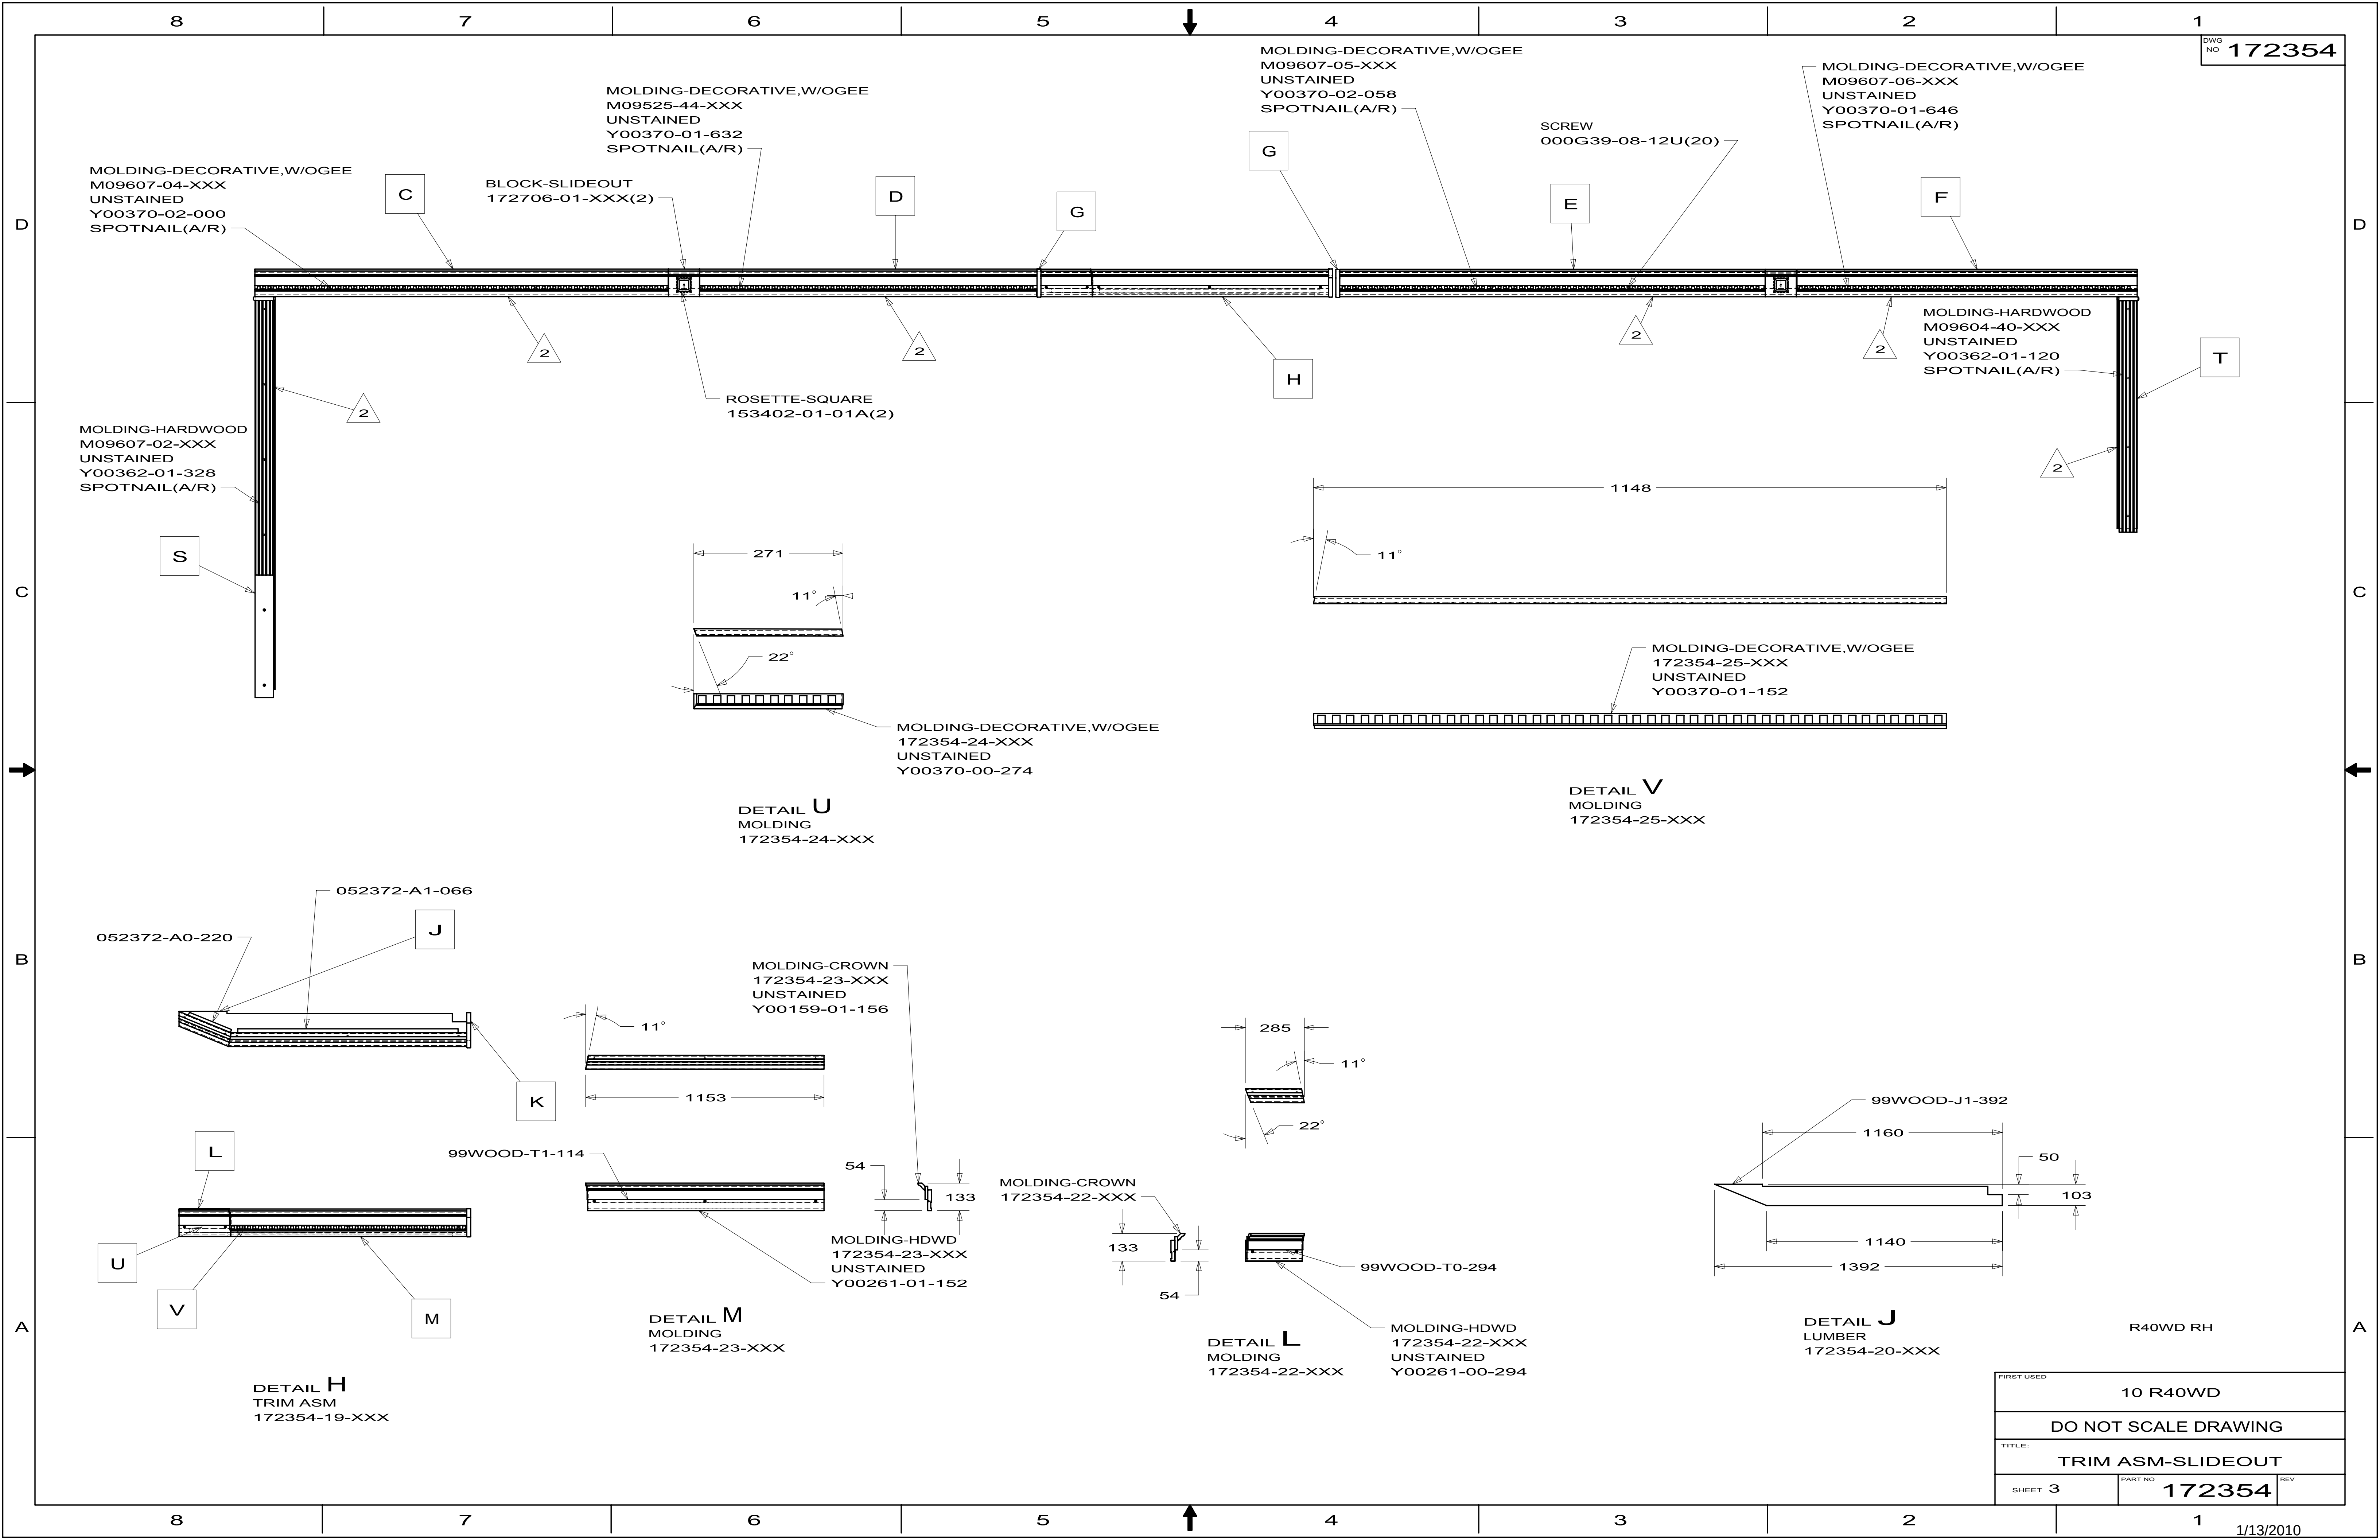

FIRST USED			10 R40WD		
DO NOT SCALE DRAWING					
TITLE: TRIM ASM-SLIDEOUT					
SHEET 3		PART NO		REV	
		172354			

D

C

B


A

D

C

B


A

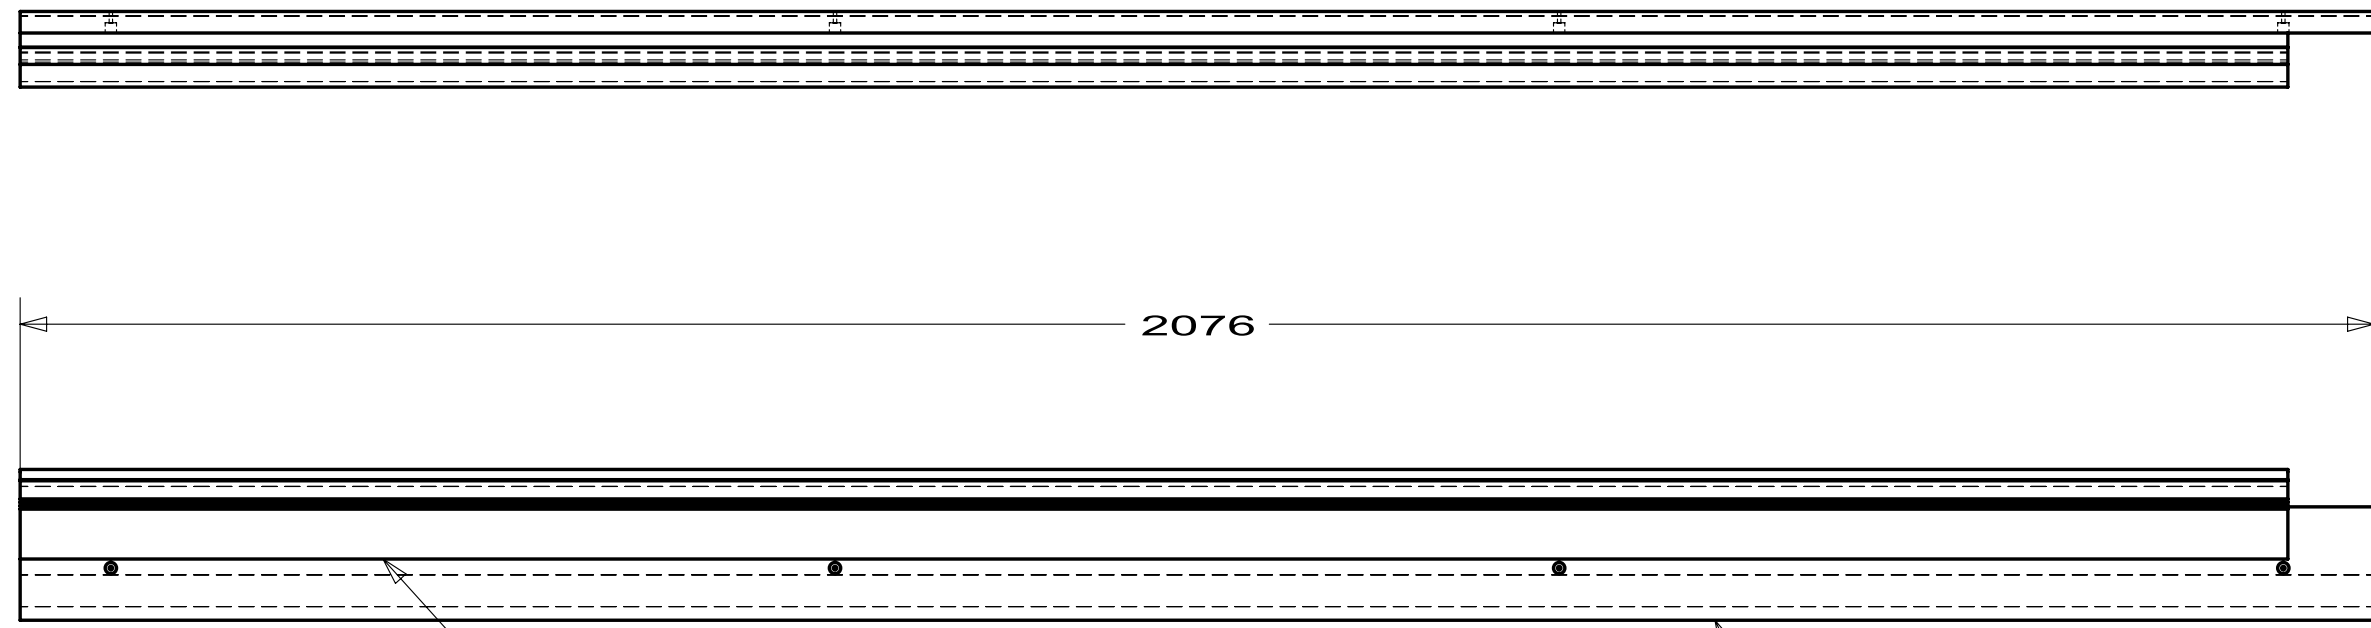


DETAIL C
MOLDING
172354-14-XXX

99WOOD-T2-000

MOLDING-HDWD,SLIDEOUT,TRIM
172354-14-XXX
UNSTAINED
Y00261-02-076

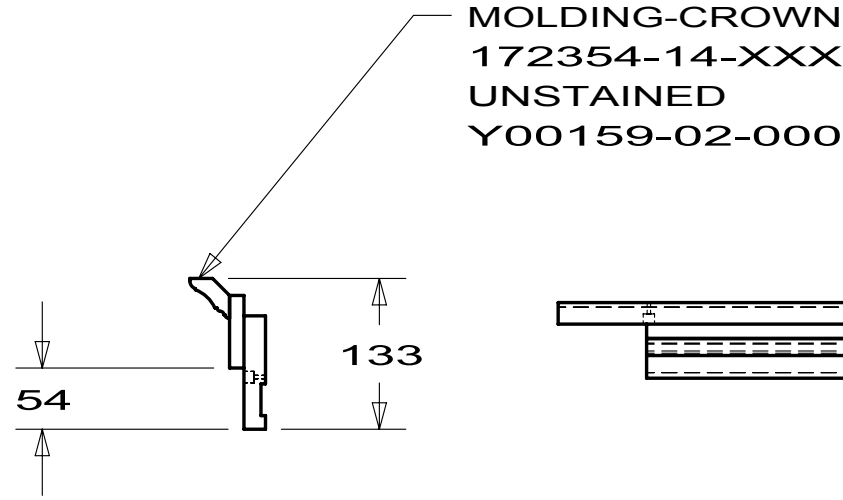


MOLDING-CROWN
172354-14-XXX
UNSTAINED
Y00159-02-000

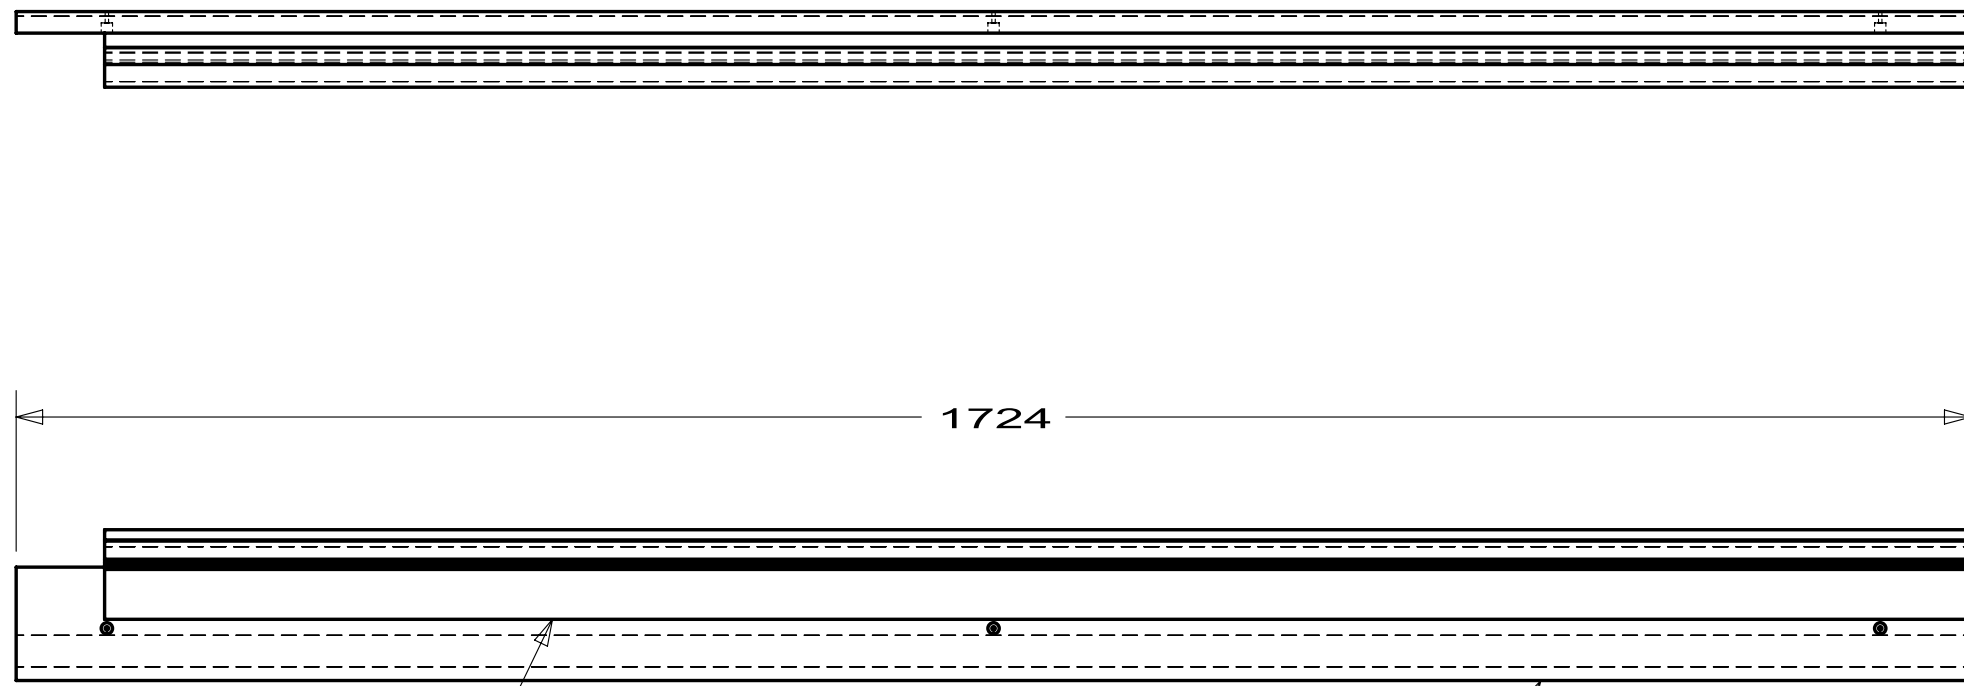


99WOOD-T1-646

MOLDING-HDWD,SLIDEOUT,TRIM
172354-17-XXX
UNSTAINED
Y00261-01-724

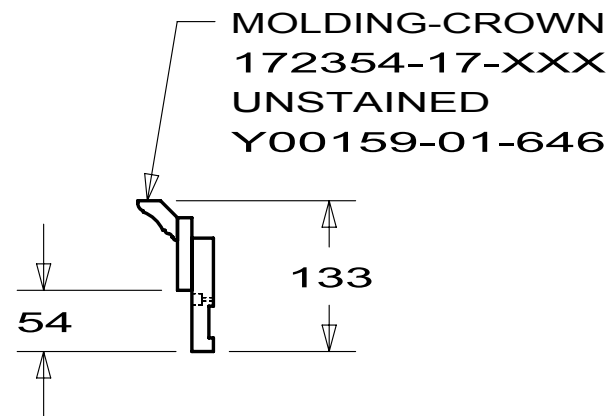


MOLDING-CROWN
172354-17-XXX
UNSTAINED
Y00159-01-646

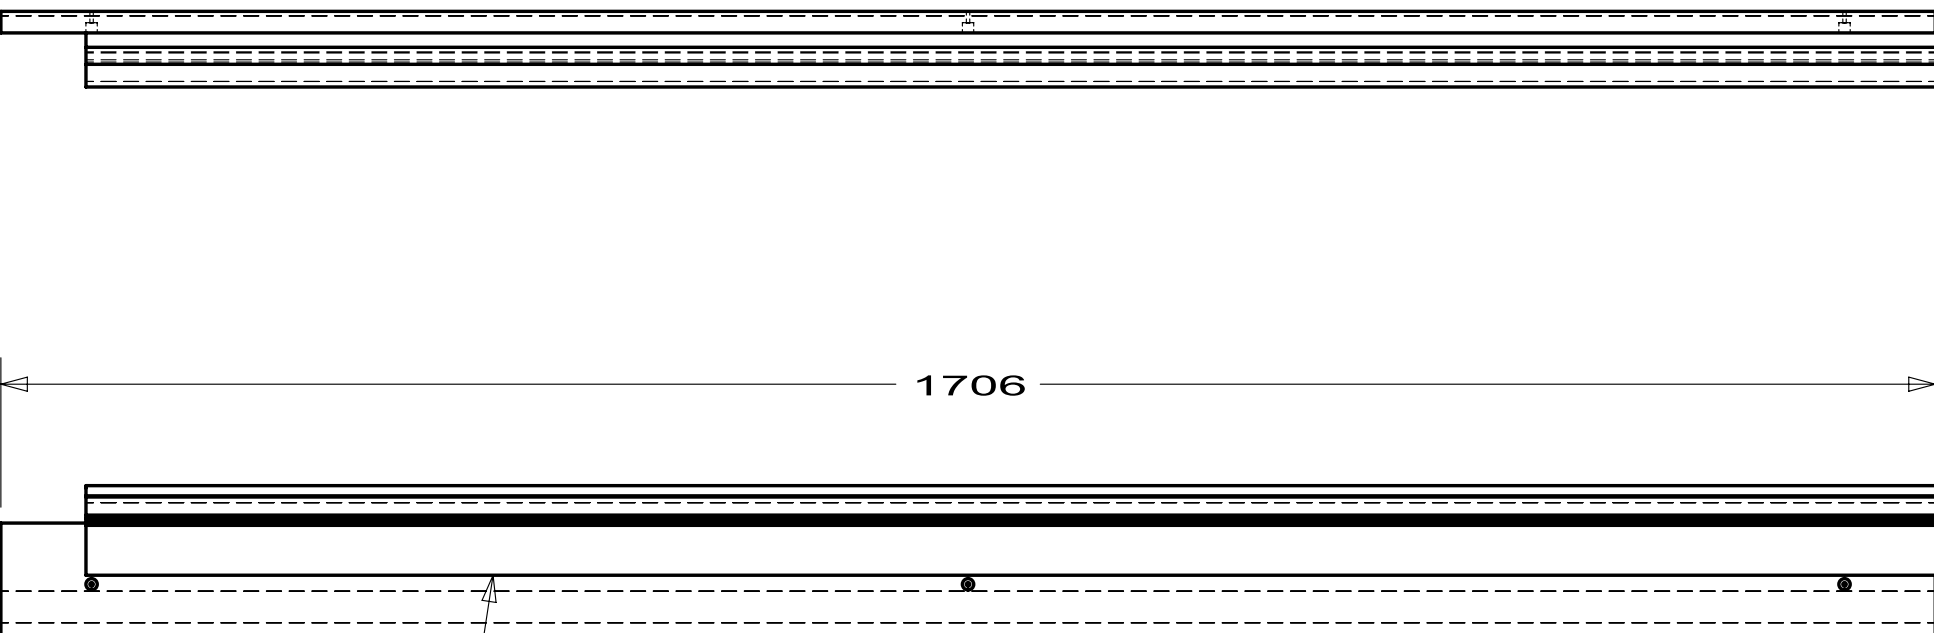


99WOOD-T1-632

DETAIL D
MOLDING
172354-15-XXX

MOLDING-HDWD,SLIDEOUT,TRIM
172354-15-XXX
UNSTAINED
Y00261-01-706

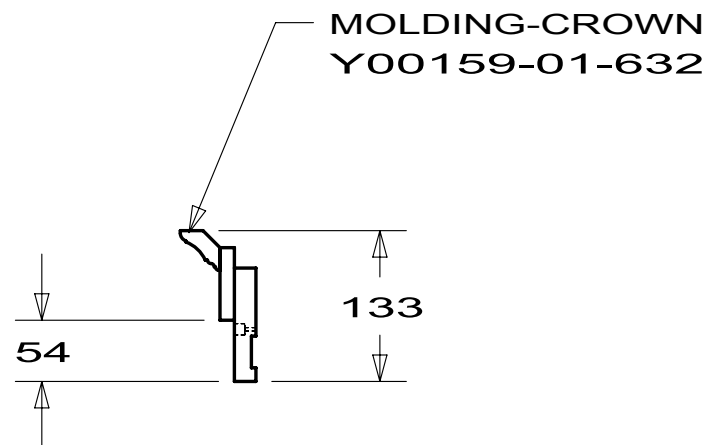

MOLDING-CROWN
Y00159-01-632

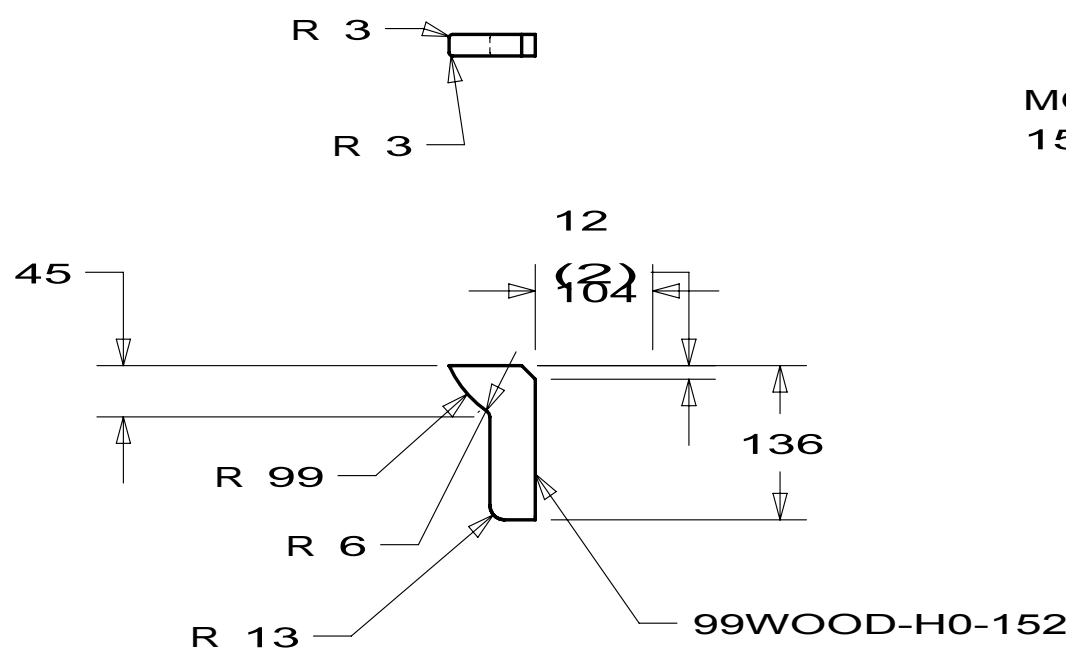

DETAIL G
MOLDING-BLOCK
172354-18-XXX


MOLDING-BLOCK
157200-01-XXX

MOLDING-HARDWOOD
Y00319-01-940

MOLDING-HARDWOOD
Y00279-01-120
M09568-45-XXX
UNSTAINED

MOLDING-HARDWOOD
172354-26-XXX
UNSTAINED
Y00279-01-900


MOLDING-HARDWOOD
172354-27-XXX
UNSTAINED
Y00319-01-120

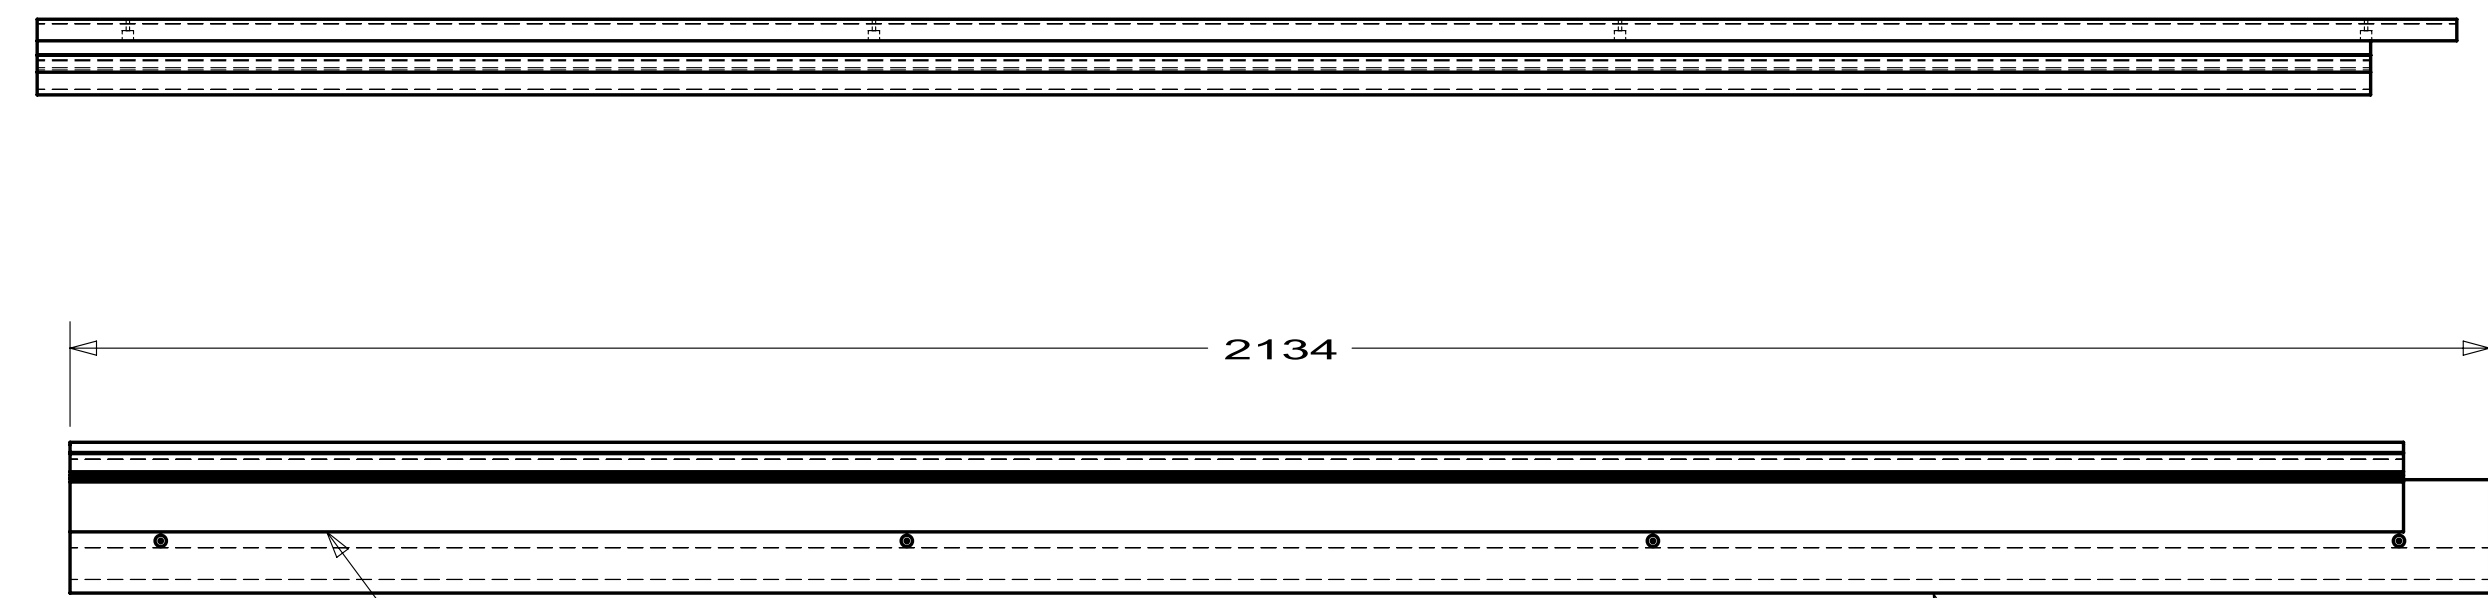


99WOOD-T2-058

DETAIL E
MOLDING
172354-16-XXX

MOLDING-HDWD,SLIDEOUT,TRIM
172354-16-XXX
UNSTAINED
Y00261-02-134

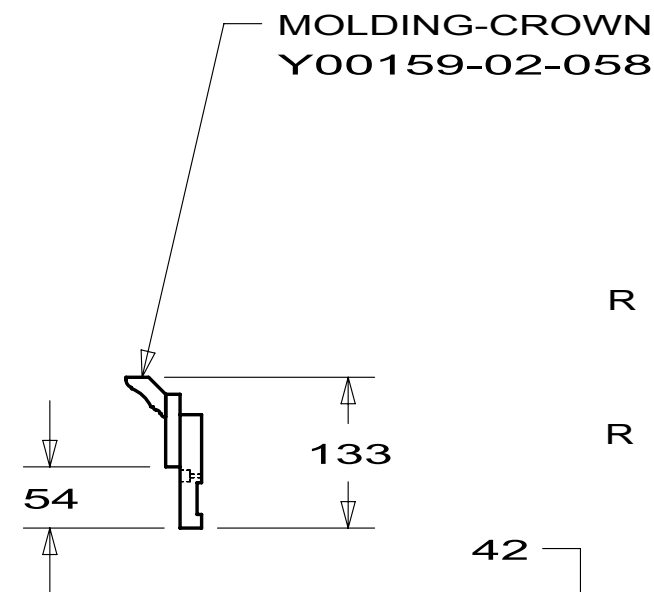

MOLDING-CROWN
Y00159-02-058

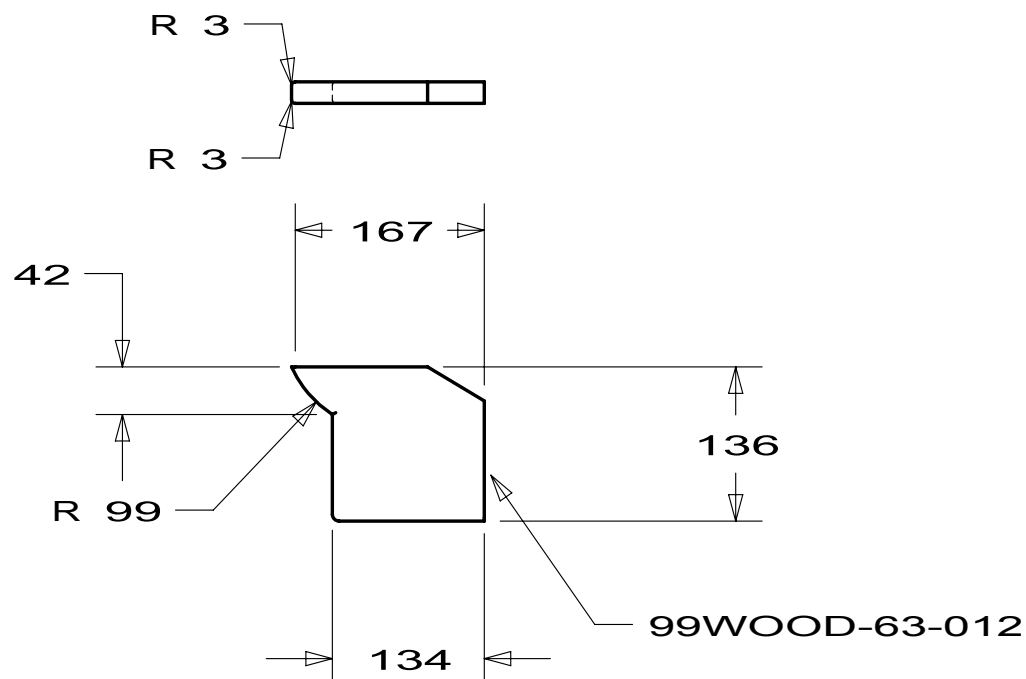

DETAIL K
MOLDING-BLOCK
172354-21-XXX

DETAIL S
MOLDING
172354-26-XXX

DETAIL T
MOLDING
172354-27-XXX

FIRST USED			10 R40WD		
DO NOT SCALE DRAWING					
TITLE:					
TRIM ASM-SLIDEOUT					
SHEET 4		PART NO	172354		REV