


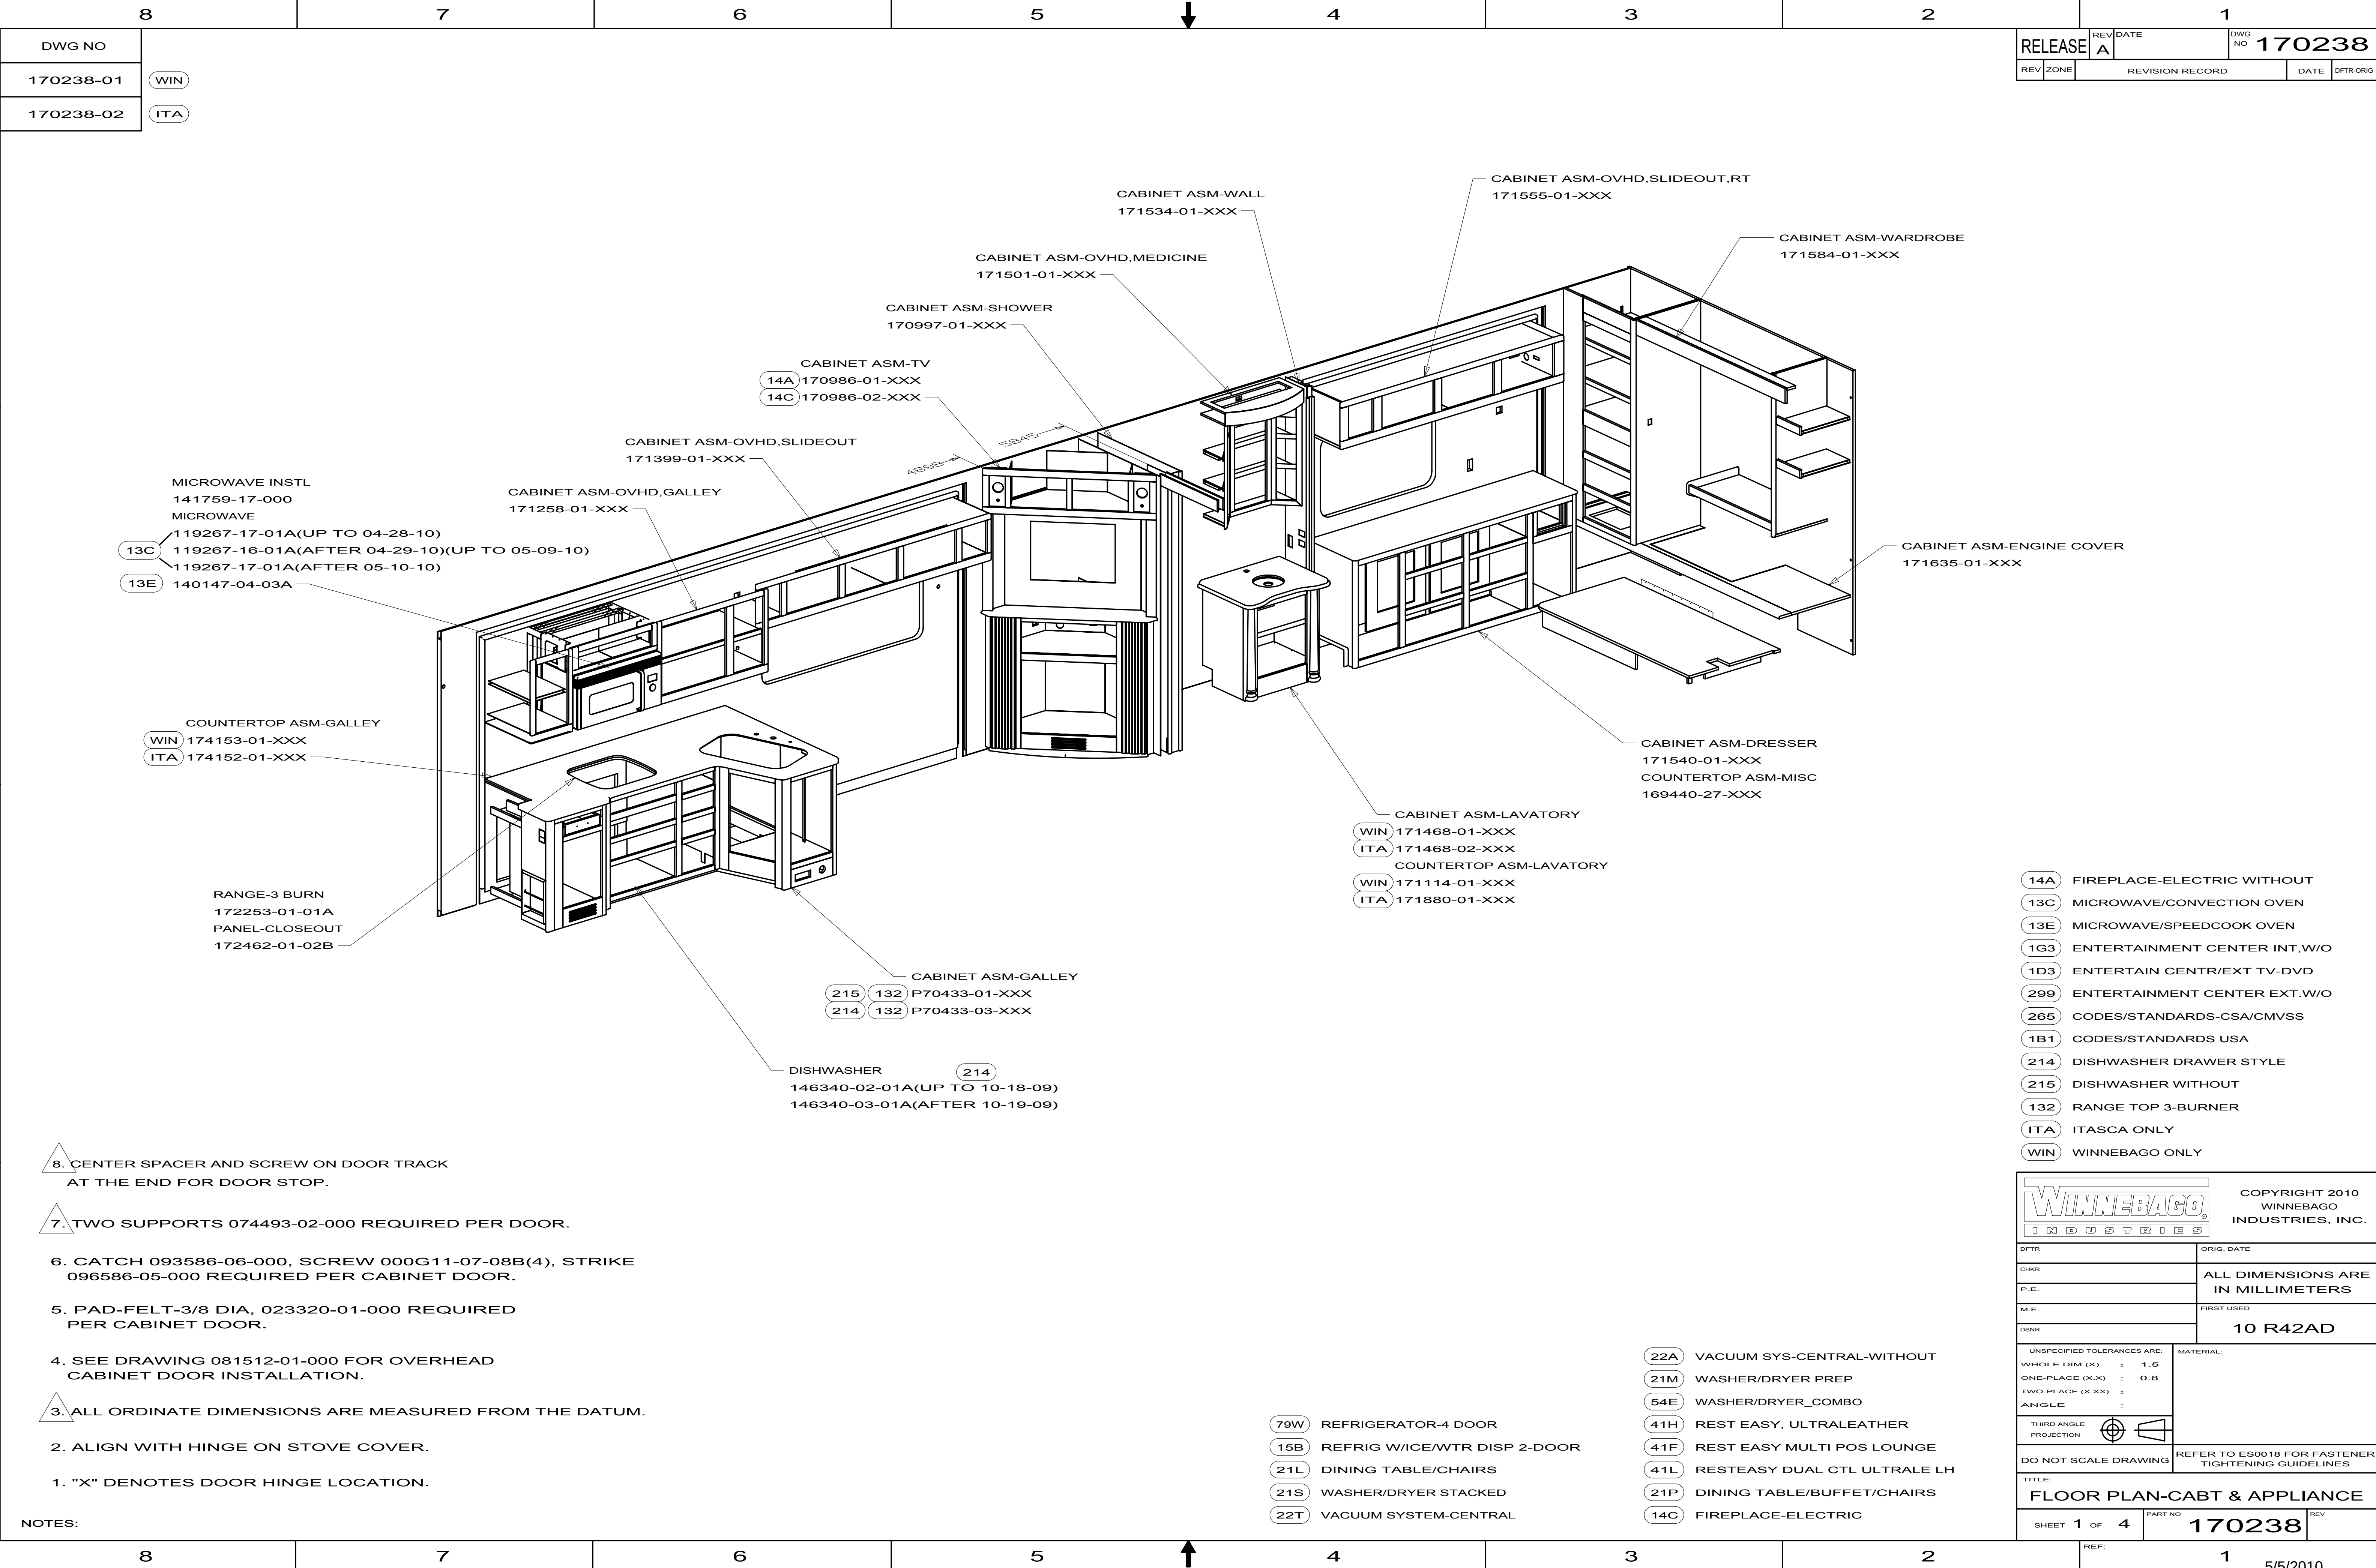

DWG NO
170238-01
170238-02

- WIN
- ITA

RELEASE	REV DATE	DWG NO	170238
REV ZONE	REVISION RECORD	DATE	DTFR-ORIG


8. CENTER SPACER AND SCREW ON DOOR TRACK AT THE END FOR DOOR STOP.
7. TWO SUPPORTS 074493-02-000 REQUIRED PER DOOR.
6. CATCH 093586-06-000, SCREW 000G11-07-08B(4), STRIKE 096586-05-000 REQUIRED PER CABINET DOOR.
5. PAD-FELT-3/8 DIA, 023320-01-000 REQUIRED PER CABINET DOOR.
4. SEE DRAWING 081512-01-000 FOR OVERHEAD CABINET DOOR INSTALLATION.
3. ALL ORDINATE DIMENSIONS ARE MEASURED FROM THE DATUM.
2. ALIGN WITH HINGE ON STOVE COVER.
1. "X" DENOTES DOOR HINGE LOCATION.

NOTES:


- 14A FIREPLACE-ELECTRIC WITHOUT
- 13C MICROWAVE/CONVECTION OVEN
- 13E MICROWAVE/SPEEDCOOK OVEN
- 1G3 ENTERTAINMENT CENTER INT.W/O
- 1D3 ENTERTAIN CENTR/EXT TV-DVD
- 299 ENTERTAINMENT CENTER EXT.W/O
- 265 CODES/STANDARDS-CSA/CMVSS
- 1B1 CODES/STANDARDS USA
- 214 DISHWASHER DRAWER STYLE
- 215 DISHWASHER WITHOUT
- 132 RANGE TOP 3-BURNER
- ITA ITASCA ONLY
- WIN WINNEBAGO ONLY

COPYRIGHT 2010 WINNEBAGO INDUSTRIES, INC.	
DTFR	ORIG. DATE
CHRR	ALL DIMENSIONS ARE IN MILLIMETERS
P.E.	
M.E.	FIRST USED
DSNR	10 R42AD
UNSPECIFIED TOLERANCES ARE:	
WHOLE DIM (X)	± 1.5
ONE-PLACE (X.X)	± 0.8
TWO-PLACE (X.XX)	±
ANGLE	±
THIRD ANGLE PROJECTION	
DO NOT SCALE DRAWING	REFER TO ES0018 FOR FASTENER TIGHTENING GUIDELINES
TITLE: FLOOR PLAN-CABT & APPLIANCE	
SHEET 1 OF 4	PART NO 170238
REF:	1

- 79W REFRIGERATOR-4 DOOR
- 15B REFRIG WICE/WTR DISP 2-DOOR
- 21L DINING TABLE/CHAIRS
- 21S WASHER/DRYER STACKED
- 22T VACUUM SYSTEM-CENTRAL
- 22A VACUUM SYS-CENTRAL-WITHOUT
- 21M WASHER/DRYER PREP
- 54E WASHER/DRYER_COMBO
- 41H REST EASY, ULTRALEATHER
- 41F REST EASY MULTI POS LOUNGE
- 41L RESTEASY DUAL CTL ULTRALE LH
- 21P DINING TABLE/BUFFET/CHAIRS
- 14C FIREPLACE-ELECTRIC

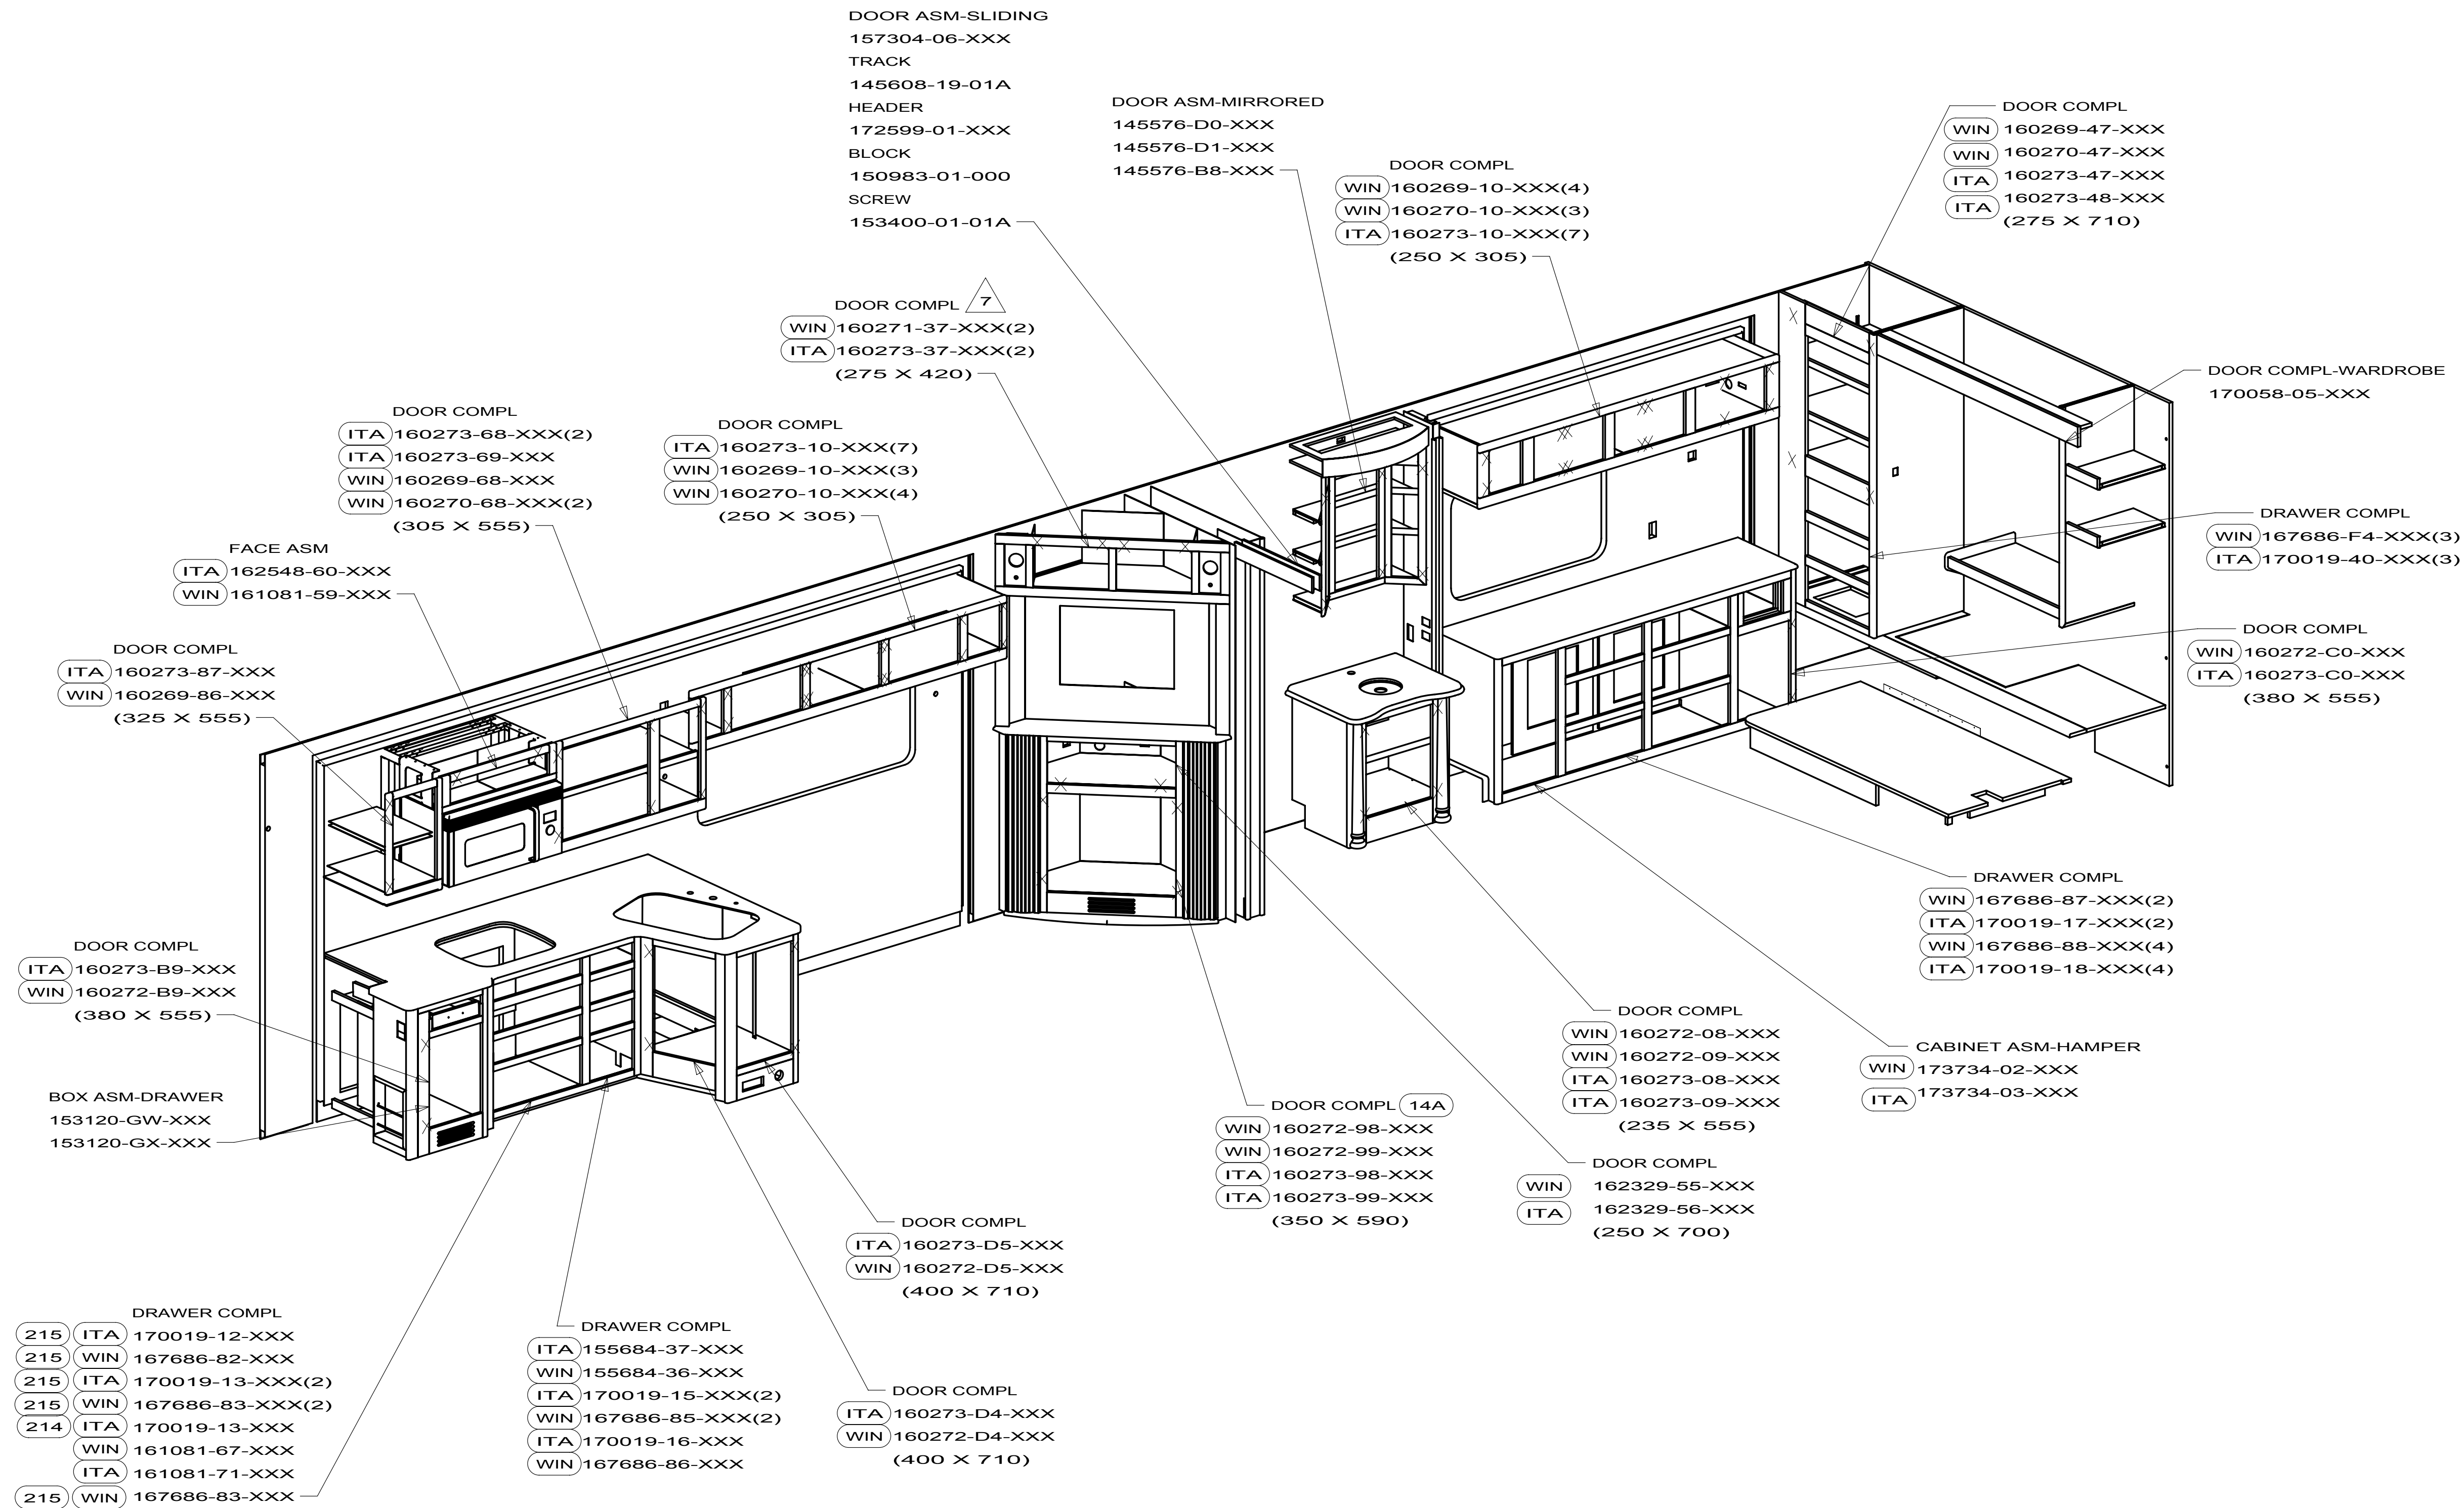

FIRST USED			10 R42AD
TITLE:			DO NOT SCALE DRAWING
FLOOR PLAN-CABT & APPLIANCE			
SHEET 2	PART NO	170238	REV

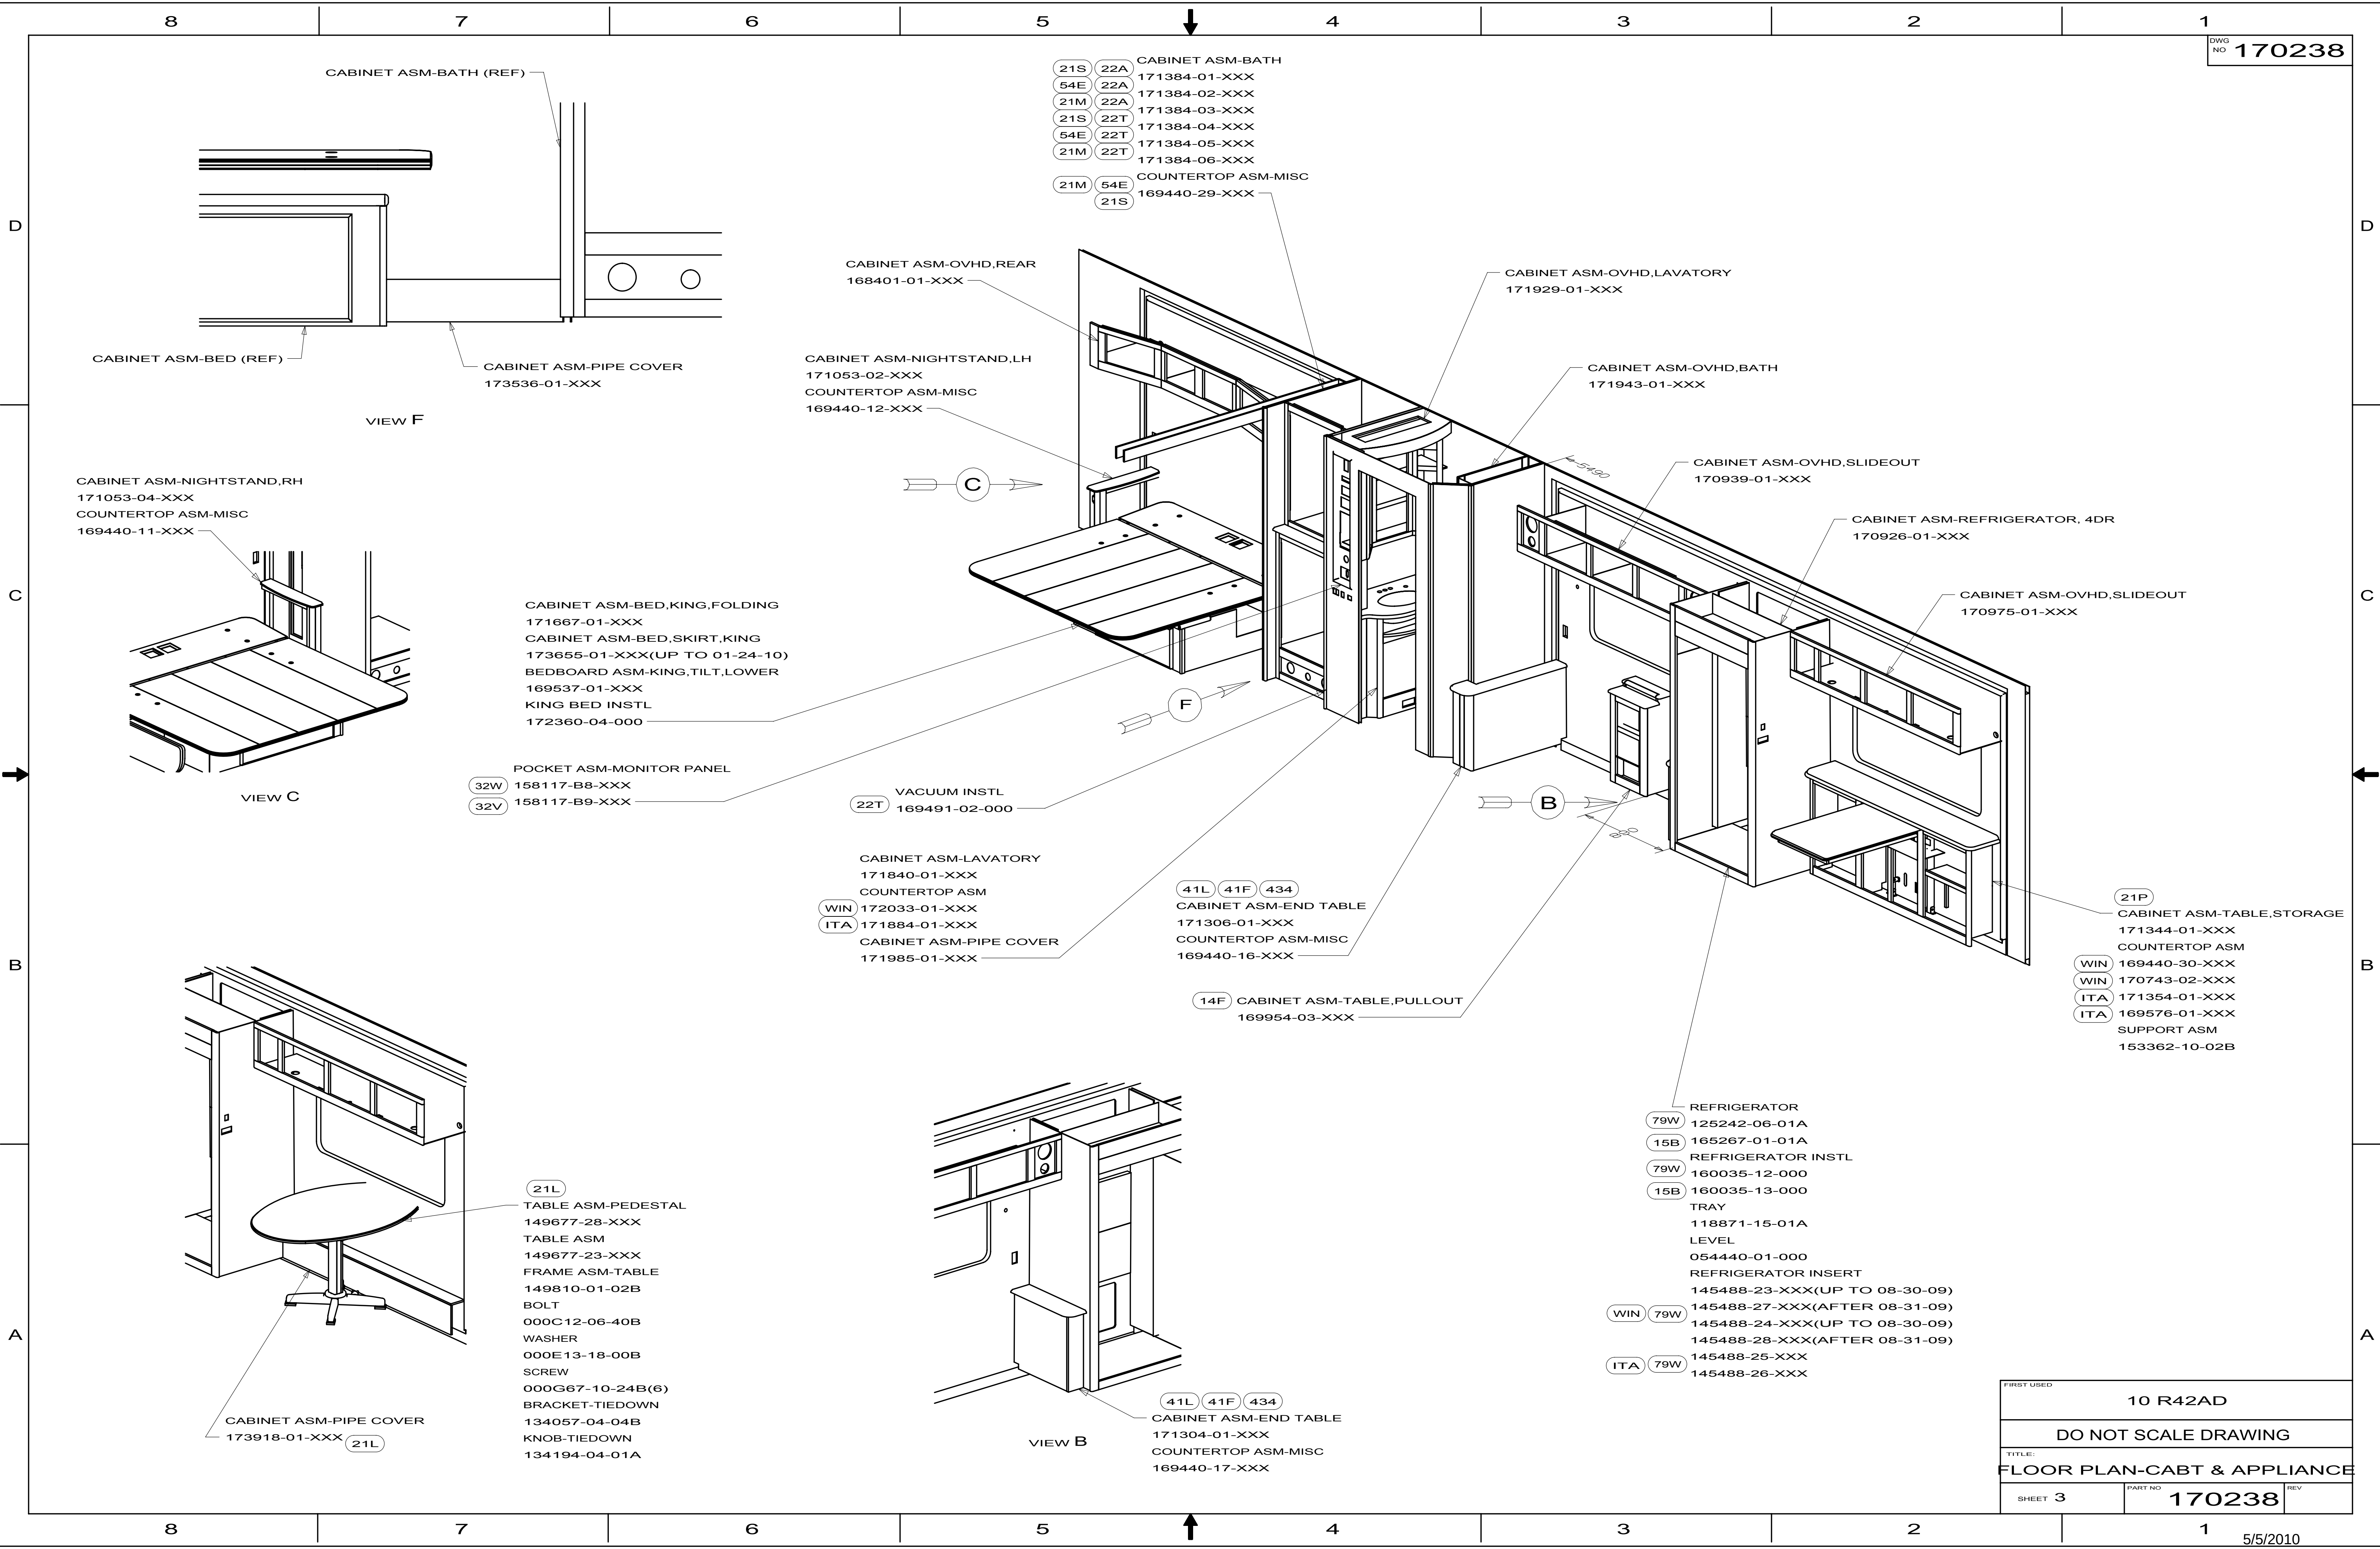

DOOR ASM-SLIDING
157304-01-XXX
157304-04-XXX
TRACK
145608-29-01A(2)
HEADER
172629-01-XXX
GUIDE
138136-05-02B
SCREW
000G67-10-12U(2)
SPACER
8 132718-01-01A(3)
8 SCREW
000G39-10-48B(3)
BLOCK
150983-01-000
SCREW
153400-01-01A

DOOR COMPL 7
WIN 160271-22-XXX(2)
ITA 160273-22-XXX(2)
(255 X 485)

DOOR COMPL 7
WIN 160271-16-XXX(2)
ITA 160273-16-XXX(2)
(250 X 370)

DOOR COMPL
WIN 160269-E5-XXX
WIN 160270-E5-XXX
ITA 160273-E5-XXX(2)
(315 X 890)

DOOR COMPL
160269-10-XXX(3) WIN
160270-10-XXX(3) WIN
160273-10-XXX(6) ITA
(250 X 305)

DOOR COMPL
160269-10-XXX(4) WIN
160270-10-XXX(3) WIN
160273-10-XXX(7) ITA
(250 X 305)

DRAWER COMPL 21P
167686-H7-XXX(2) WIN
170019-41-XXX(2) ITA

21P
DOOR COMPL
WIN 160272-23-XXX(2)
WIN 160272-24-XXX(2)
ITA 160273-23-XXX(2)
ITA 160273-24-XXX(2)
(255 X 485)
WIN 160272-84-XXX
WIN 160272-83-XXX
ITA 160273-84-XXX
ITA 160273-83-XXX
(325 X 445)

DOOR COMPL
WIN 160272-71-XXX
ITA 160273-72-XXX
(305 X 660)

DOOR COMPL-BATH
165906-51-XXX(UP TO 08-23-09)
165906-56-XXX(AFTER 08-24-09)

DOOR COMPL
WIN 160272-E6-XXX
WIN 160172-E7-XXX
ITA 160273-E6-XXX
ITA 160273-E7-XXX
(315 X 890)

DOOR ASM-MIRRORED
145576-D0-XXX
145576-D1-XXX
145576-B8-XXX

DOOR COMPL
WIN 160272-23-XXX
WIN 160272-24-XXX
ITA 160273-23-XXX
ITA 160273-23-XXX
(255 X 485)

DOOR COMPL
WIN 160269-41-XXX
WIN 160270-41-XXX
ITA 160273-41-XXX
ITA 160273-42-XXX
(275 X 555)

VIEW D

VIEW E

FIRST USED			10 R42AD		
DO NOT SCALE DRAWING					
TITLE:					
FLOOR PLAN-CABT & APPLIANCE					
SHEET 4		PART NO 170238		REV	

108186-02-000			
KEY	PART NUMBER	U/M DESCRIPTION	VENDOR NO.
	092304-02-701	EA TOOL-DUSTING	1142
	092304-02-702	EA TOOL-RUG	4982
	092304-02-703	EA TOOL-CREVICE	1141
	092304-02-707	EA TOOL-UPHOLSTERY	7029
	092304-02-708	EA WAND-PLASTIC	4978
	092304-02-709	EA HOSE ASM., 30' COMPLETE	4988-30-G

108186-03-000			
KEY	PART NUMBER	U/M DESCRIPTION	VENDOR NO.
	092304-02-700	EA BRUSH-POWER, VACUUM (RUGRAT)	6970
	092304-02-701	EA TOOL-DUSTING	1142
	092304-02-702	EA TOOL-RUG	4982
	092304-02-703	EA TOOL-CREVICE	1141
	092304-02-707	EA TOOL-UPHOLSTERY	7029
	092304-02-708	EA WAND-PLASTIC	4978
	092304-02-709	EA HOSE ASM., 30' COMPLETE	4988-30-G
	092304-02-710	EA SECONDARY FILTER	4929
	108186-03-700	EA PAPER BAG - 3-PKG	7767
	108186-03-701	EA MOTOR F/RV2000	7756
	108186-03-702	EA REDUCER	5531
	108186-03-703	EA VALVE - INLET - WHITE	4935
	108186-03-704	EA BRUSH - TURBINE (HAND HELD)	7834-B
	108186-03-705	EA RELAY ASSEMBLY - W/PLATE	7090

119267-10-02A			
KEY	PART NUMBER	U/M DESCRIPTION	VENDOR NO.
	119267-04-700	EA FILTER-GREASE	BOO2
	119267-04-704	EA LIGHT COVER-F/MOD R1480/1850	FANGKB009MRYO
	119267-10-700	EA BRACKET/MOUNTING	FANGTB005MRYO
	119267-15-700	EA SUPPORT - F/GLASS TRAY	FROLPB025MRKO

119267-12-02A			
KEY	PART NUMBER	U/M DESCRIPTION	VENDOR NO.
	119267-04-700	EA FILTER-GREASE	BOO2
	119267-04-703	EA PLATE - MOUNTING	FANGTB003MRYO
	119267-04-704	EA LIGHT COVER-F/MOD R1480/1850	FANGKB009MRYO
	119267-04-705	EA SCREW	LX-BZB011MREO
	119267-12-701	EA SUPPORT - F/GLASS TRAY	FROLPB020MRKO
	119267-12-702	EA RACK - HIGH	FAMI-B006MR0
	119267-12-703	EA RACK - LOW	FAMI-B005MR0
	119267-12-704	EA LOUVER - EXHAUST	PDIF-BO13MRKO


119267-15-01A			
KEY	PART NUMBER	U/M DESCRIPTION	VENDOR NO.
	119267-04-700	EA FILTER-GREASE	BOO2
	119267-15-700	EA SUPPORT - F/GLASS TRAY	FROLPB025MRKO
	119267-15-701	EA TRAY - GLASS	NTNT-A10WREZ

119267-17-01A			
KEY	PART NUMBER	U/M DESCRIPTION	VENDOR NO.
	119267-04-700	EA FILTER-GREASE	BOO2
	119267-04-703	EA PLATE - MOUNTING	FANGTB003MRYO
	119267-17-700	EA TURNTABLE-GLASS	NTNT-A114WREZ

KEY	PART NUMBER	U/M	DESCRIPTION	VENDOR NO.
1	125242-06-703	EA	LINER-DOOR/UPR RH/PANEL TYPE	627942
2	125242-05-701	EA	BIN - DOOR SHELF	628686
3	125242-02-701	EA	HANDLE(CONTOUR)TOP RH LWR LH,	621106
4	125242-06-701	EA	RETAINER/PANEL-UPR DR RH/LH	627947
	125242-02-722	EA	LATCH-STORAGE DR/BLK POINTED	619374
CONTACT WINNEBAGO PART SALES FOR UNLISTED COMPONENT(S)				

125242-06-01A


VENDOR NO.

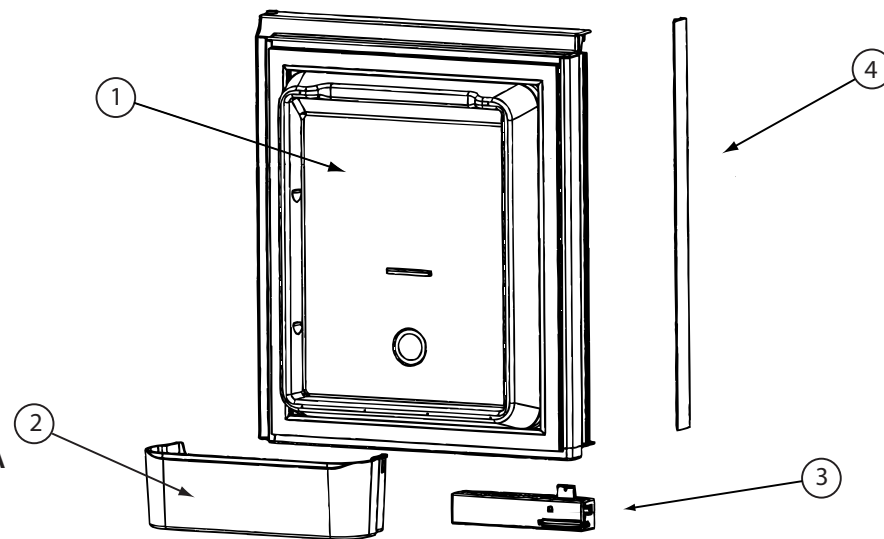

KEY	PART NUMBER	U/M	DESCRIPTION	VENDOR NO.
1	125242-06-704	EA	LINER-DOOR/UPR LH/PANEL TYPE	627941
2	125242-05-701	EA	BIN - DOOR SHELF	628686
3	125242-02-700	EA	HANDLE(CONTOUR)TOP LH BTM RH	621107
4	125242-06-701	EA	RETAINER/PANEL-UPR DR RH/LH	627947
	125242-02-722	EA	LATCH-STORAGE DR/BLK POINTED	619374
CONTACT WINNEBAGO PART SALES FOR UNLISTED COMPONENT(S)				

125242-06-01A (CONTINUED)

VENDOR NO.

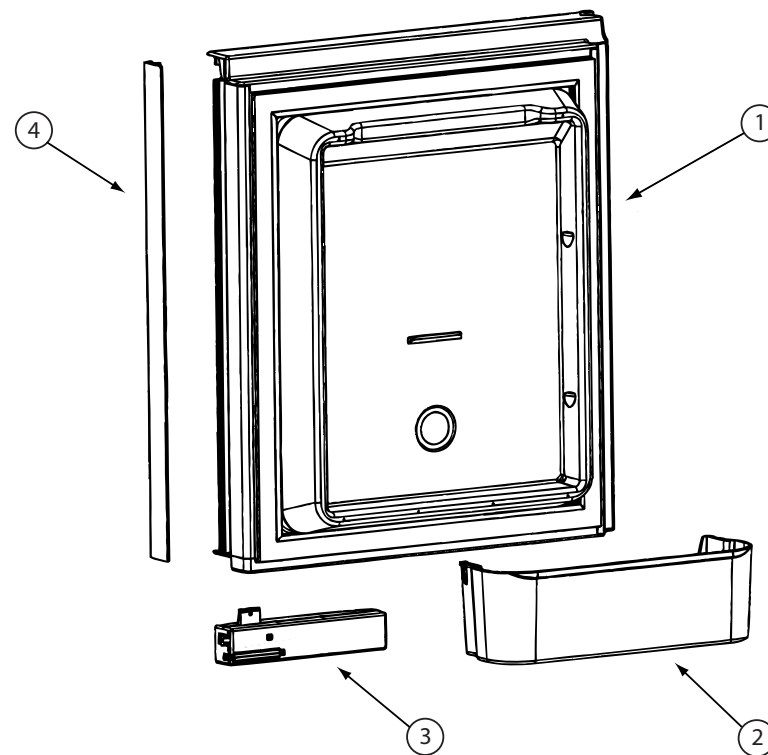

KEY PART NUMBER

1	125242-06-705
2	125242-05-701
3	125242-06-700
4	125242-02-700
	125242-02-722

U/M DESCRIPTION


EA	LINER-DOOR/LWR RH/PANEL TYPE
EA	BIN - DOOR SHELF
EA	RETAINER/PANEL-LWR DR RH/LH
EA	HANDLE(CONTOUR)TOP LH BTM RH
EA	LATCH-STORAGE DR/BLK POINTED

125242-06-01A (CONTINUED)

VENDOR NO.

627944
628686
627948
621107
619374

CONTACT WINNEBAGO PART SALES FOR UNLISTED COMPONENT(S)

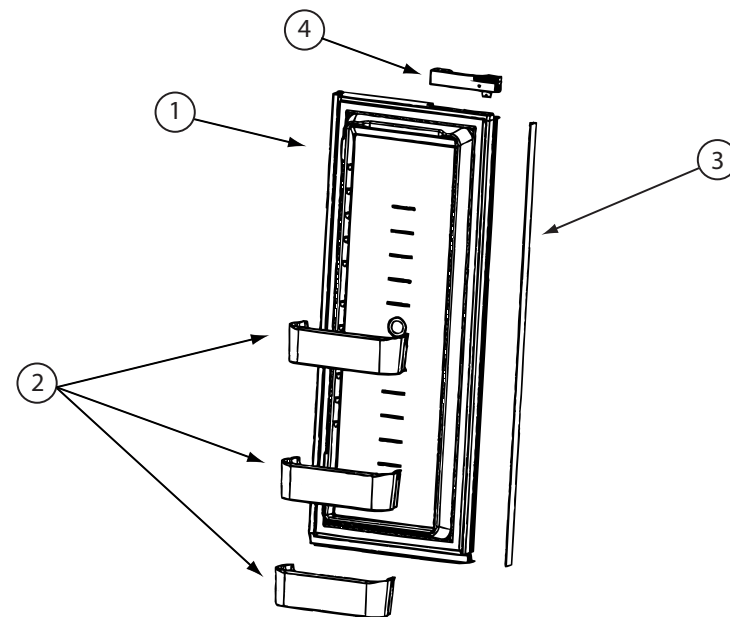

KEY PART NUMBER

1	125242-06-706
2	125242-05-701
3	125242-05-730
4	125242-06-700
5	125242-02-701
	125242-02-722

U/M DESCRIPTION


EA	LINER-DOOR/LWR LH/PANEL TYPE
EA	BIN - DOOR SHELF
EA	FLAPPER REPLACE SERV. KIT
EA	RETAINER/PANEL-LWR DR RH/LH
EA	HANDLE(CONTOUR)TOP RH LWR LH
EA	LATCH-STORAGE DR/BLK POINTED


125242-06-01A (CONTINUED)

VENDOR NO.

627943
628686
631366
627948
621106
619374


CONTACT WINNEBAGO PART SALES FOR UNLISTED COMPONENT(S)

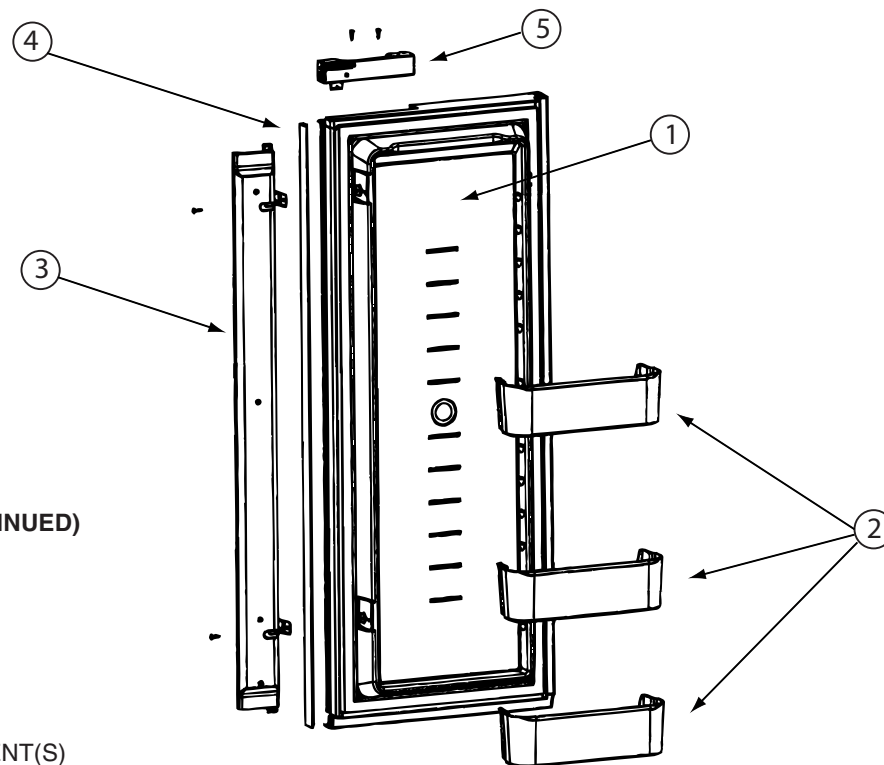

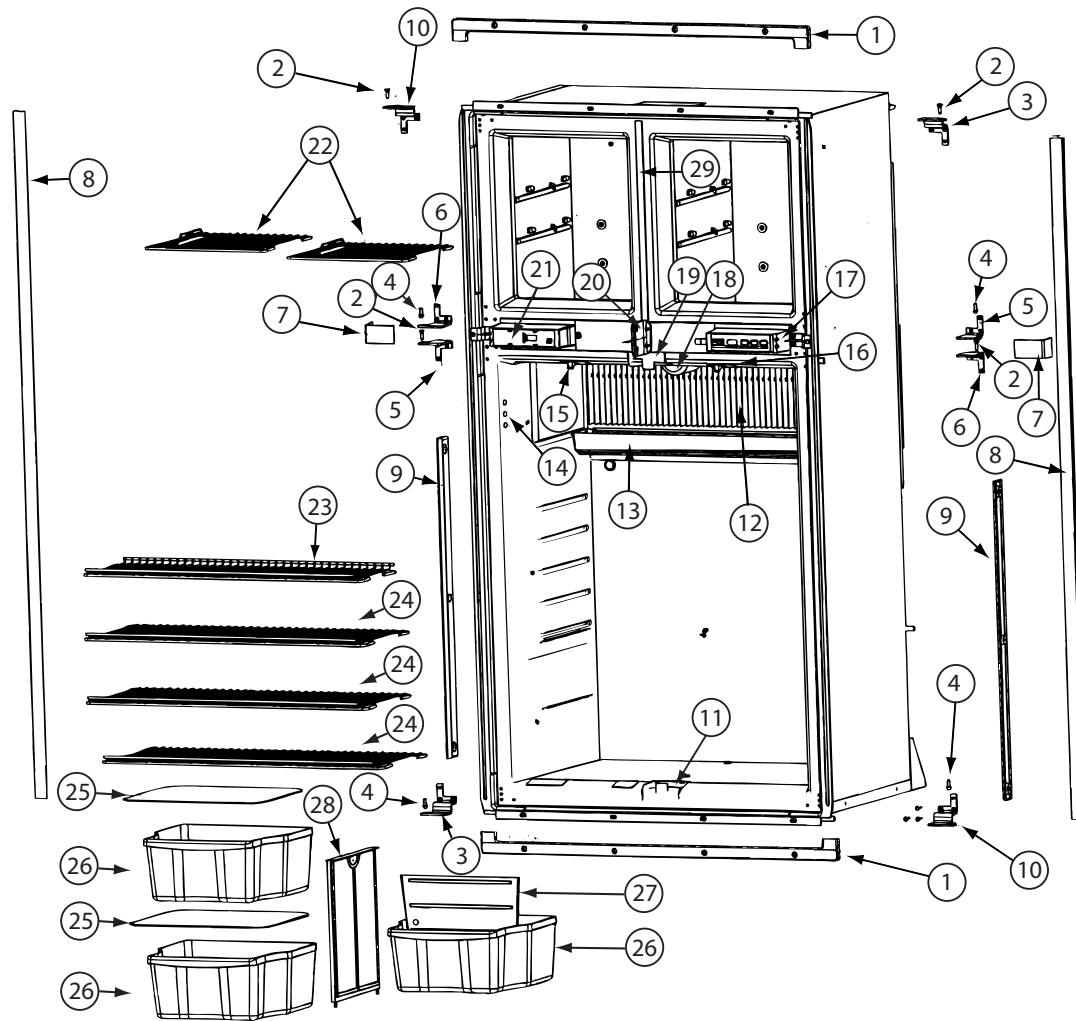


125242-06-01A

125242-06-01A (CONTINUED)			
KEY	PART NUMBER	U/M DESCRIPTION	VENDOR NO.
1	125242-01-767	EA KIT INSTALL(U TRIM PCS)HDW	623528
2	125242-03-715	EA HINGE PIN/UPR-WRAPPED DOORS	623899
3	125242-05-707	EA HINGE-OUTER/UPPER RH/LWR LH	628946
4	113737-01-710	EA PIN-HINGE, BOTTOM	61550722
5	125242-05-708	EA HINGE-INNER/UPPER RH/LWR LH	624363
6	125242-05-709	EA HINGE-INNER/UPPER LH/LWR RH	624364
7	125242-05-710	EA COVER - HINGE	627955
8	125242-01-766	EA TRIM-LT/RT HAND-SCREW ON	623254
9	125242-02-720	EA RETAINER/SHELF(SER#926685 UP	622033
10	125242-05-711	EA HINGE-OUTER/UPPER LH/LWR RH	628945
11	125242-06-702	EA GUIDE BLOCK-FLAPPER/BTM/BLK	631360
12	125242-05-713	EA FINS	618785
13	125242-01-712	EA DRIP TRAY	618774
14	125242-02-741	EA PROBE - CONTACT/LARGE	620689
15	125242-01-768	EA SWITCH - DOOR LIGHT	623918
16	125242-02-706	EA LAMP/WIRE ASM/SER#849677 UP	620871
17	125242-05-706	EA CONTROL ASM - OPTICAL	629113
18	125242-02-708	EA COVER/LAMP BRACKET	621827
19	125242-05-714	EA GUIDE BLOCK-FLAPPER/TOP/BLK	629111
21	125242-05-716	EA BOX/FRONT - DUMMY	624366
22	125242-01-725	EA SHELF-FREEZER (WIRE)	618847
23	125242-01-727	EA SHELF-WIRE (SHORT)	618849
24	125242-01-726	EA SHELF-WIRE (LONG)	618848
25	125242-01-706	EA COVER-CRISPER	618757
26	125242-05-717	EA BIN - BOTTLE/CRISPER	628688
27	125242-05-718	EA DIVIDER - BOTTLE/CRISPER	628694
28	125242-01-749	EA SUPPORT - WALL	618840
29	125242-02-741	EA STRIP-FREEZER-BLACK	625210 #1291391 &UP
	084880-03-705	EA BRACKET-LIGHT-INTERIOR	61629722
	084880-03-706	EA BULB-LAMP	61628922
	120075-01-714	EA PLUG-HOLE (BLACK)	618170
	125242-05-725	EA PLATE - F/DUMMY BOX	628460
	125242-05-730	EA FLAPPER REPLACE SERV. KIT	631366
		CONTACT WINNEBAGO PART SALES FOR UNLISTED COMPONENT(S)	

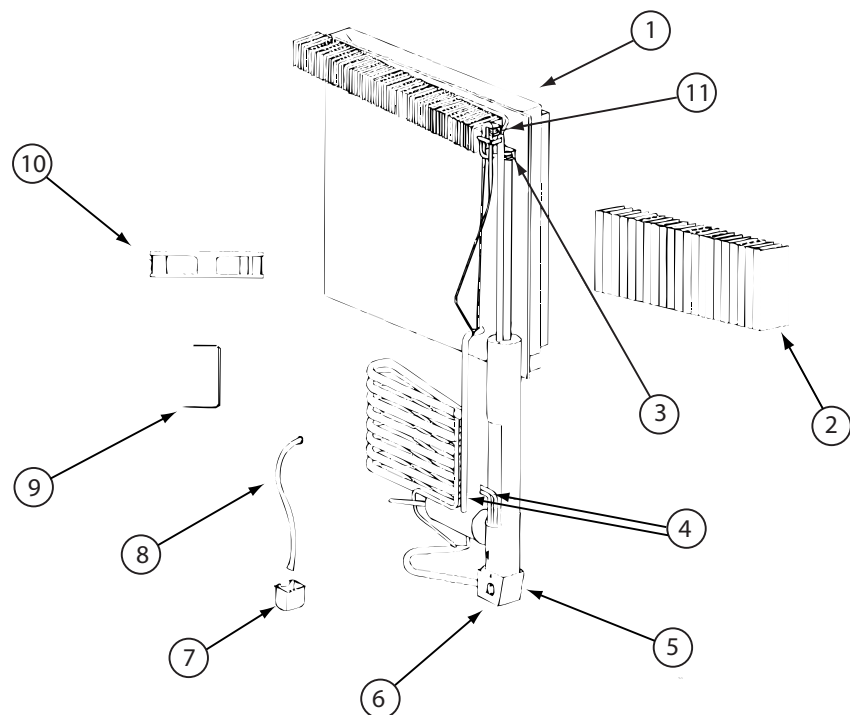


125242-06-01A (CONTINUED)
VENDOR NO.

KEY	PART NUMBER	U/M	DESCRIPTION	VENDOR NO.
1	125242-01-772	EA	COOLING UNIT-1200-8835499 UP	630391
2	125242-05-713	EA	FINS	618785
4	125242-01-732	EA	HEATER AC - 225W/110VAC	618872
5	125242-01-739	EA	BASE-BURNER BOX	618902
6	125242-01-740	EA	COVER-BURNER BOX	618910
9	125242-05-721	EA	BRACKET-DC FAN-SN 914576 UP	628747
10	125242-05-722	EA	FAN-EXTRNL DC-SN 914576 UP	628685
11	113737-01-754	EA	THERMOSTAT (FAN 12V DC)	618093
	125242-01-742	EA	WIRE ASM.-BAFFLE 55.15"	618915
	125242-05-728	EA	SWITCH-THERMAL (RPL KIT)	630037
	125242-05-729	EA	SWITCH-THERMAL (RPL KIT)	630103
CONTACT WINNEBAGO PART SALES FOR UNLISTED COMPONENT(S)				

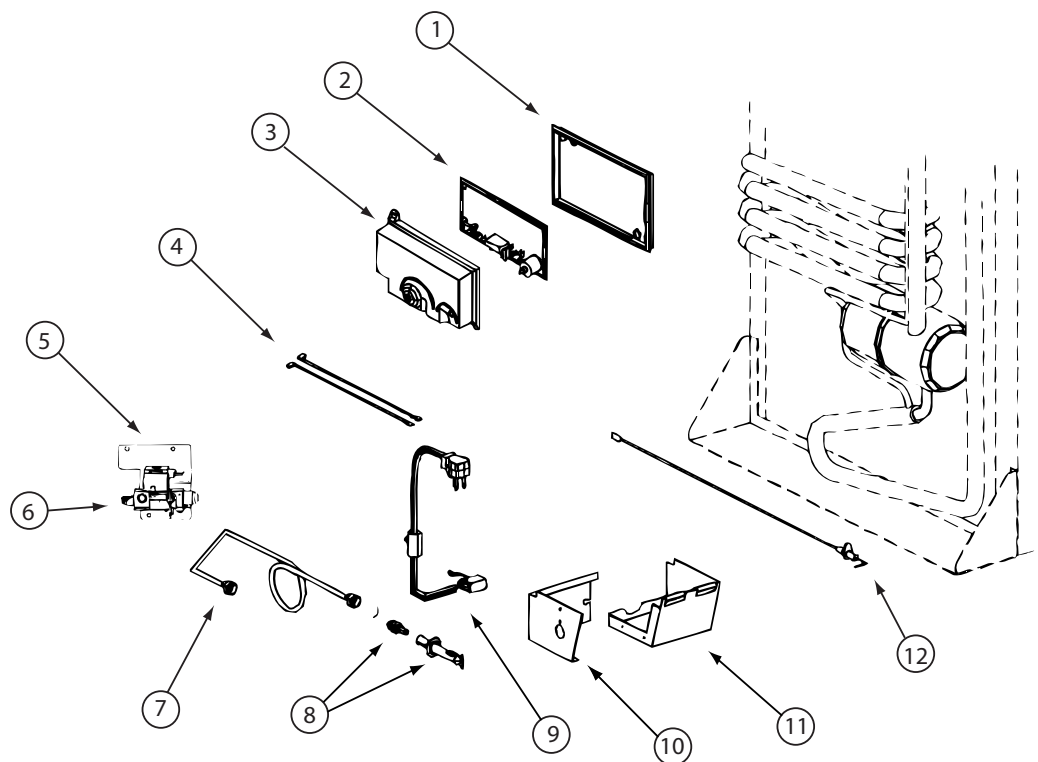

125242-03-02A, 125242-05-02A, 125242-06-01A (CONTINUED)



KEY	PART NUMBER	U/M	DESCRIPTION	VENDOR NO.
1	121569-08-701	EA	BASE - POWER BOARD	628674
2	121568-06-709	EA	BOARD/POWER-N611/N822F/1201	628661
3	121569-08-702	EA	COVER-POWER BOARD	628677
4	125242-02-709	EA	WIRE/WHITE/9"/GAS VALVE	621448
6	121569-08-703	EA	GAS VALVE - SOLENOID	628741
7	125242-05-723	EA	BURNER TUBE	624683
8	125242-02-743	EA	BURNER ORF ADAP-7 SLOT BRNR	629013
9	125242-03-732	EA	CORD - AC POWER- W/ICE MAKER	618406
10	125242-01-740	EA	COVER-BURNER BOX	618910
11	125242-01-739	EA	BASE-BURNER BOX	618902
12	104137-06-715	EA	ELECTRODE-SPARK/SENSOR, SGL	61692222
CONTACT WINNEBAGO PART SALES FOR UNLISTED COMPONENT(S)				

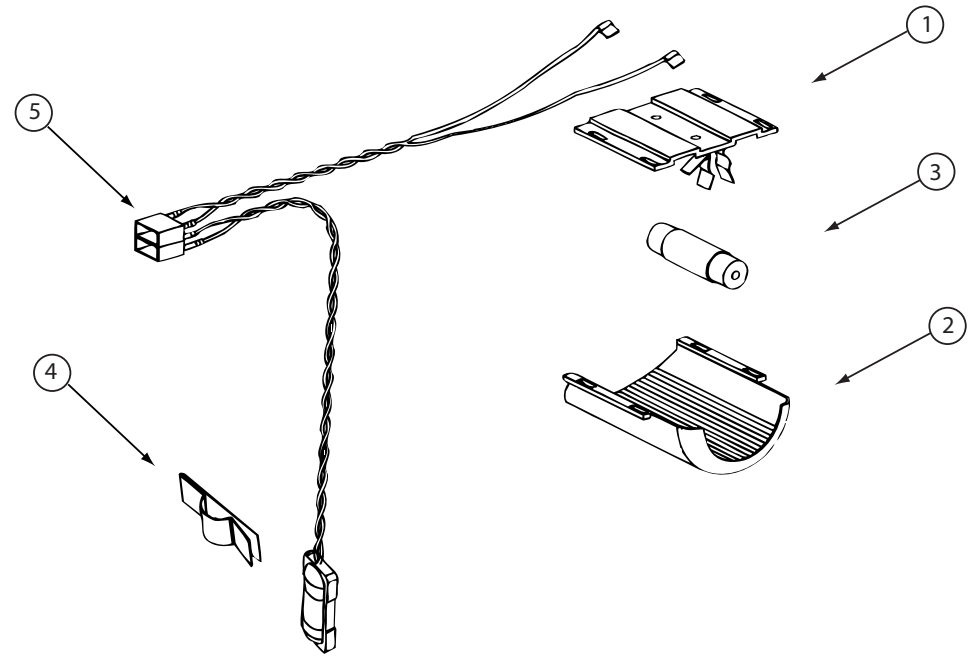

125242-03-02A, 125242-05-02A, 125242-06-01A (CONTINUED)


KEY	PART NUMBER	U/M	DESCRIPTION	VENDOR NO.
1	084880-03-705	EA	BRACKET-LIGHT-INTERIOR	61629722
2	125242-02-708	EA	COVER/LAMP BRACKET	621827
3	084880-03-706	EA	BULB-LAMP	61628922
4	084880-01-760	EA	CLIP (THERMISTER)	61689122
5	125242-02-706	EA	LAMP/WIRE ASM/SER#849677 UP	620871

KEY	PART NUMBER	U/M	DESCRIPTION	140147-04-01A, 140147-04-02A, 140147-04-03A
				VENDOR NO.
	140147-02-700	EA	TRAY-GLASS	WB49X10074
	140147-02-701	EA	FILTER-GREASE (SOLD AS PAIR)	WB6X10309 - 2/PKG.
	140147-02-702	EA	TRAY-METAL PAN	WB49X10053
	140147-02-704	EA	BULB HALOGEN	WB08X10050

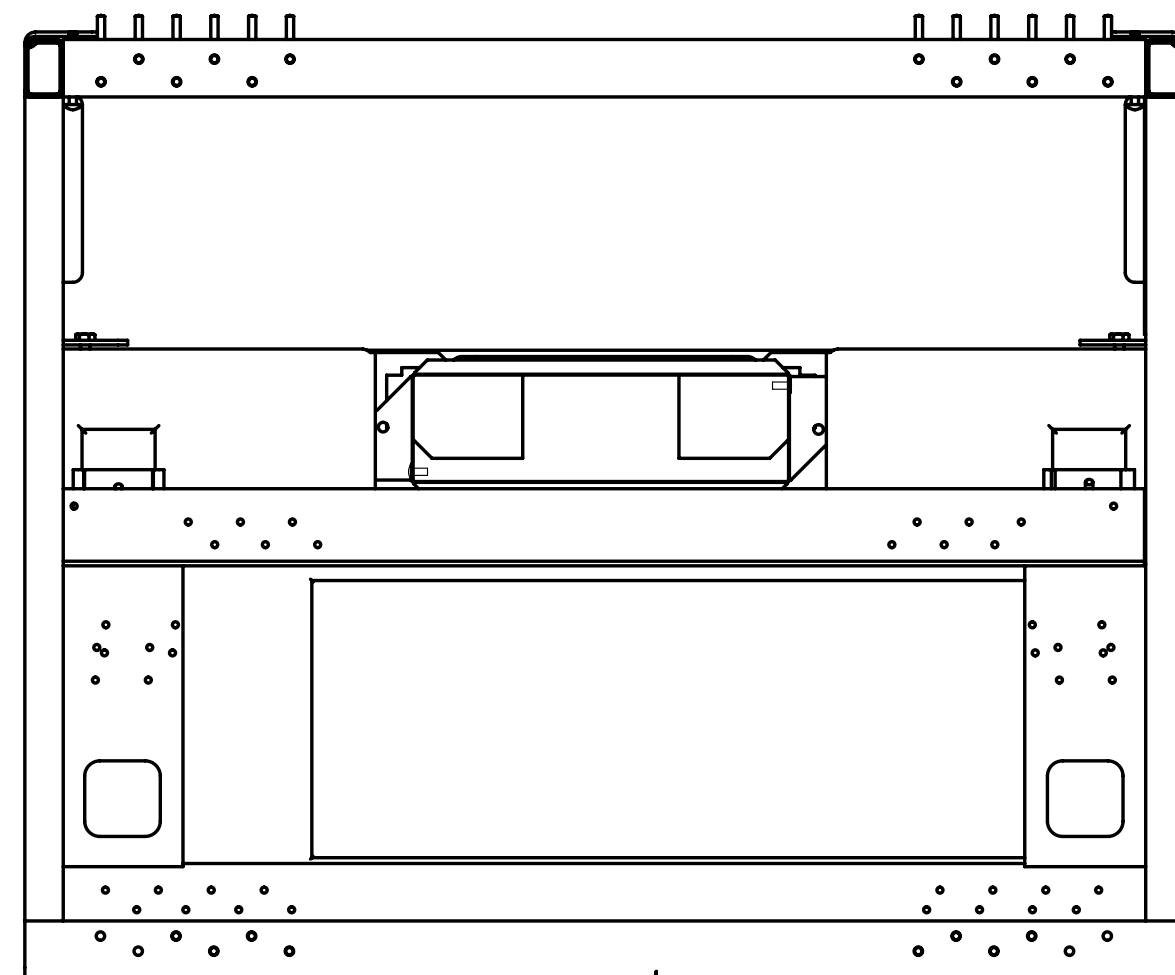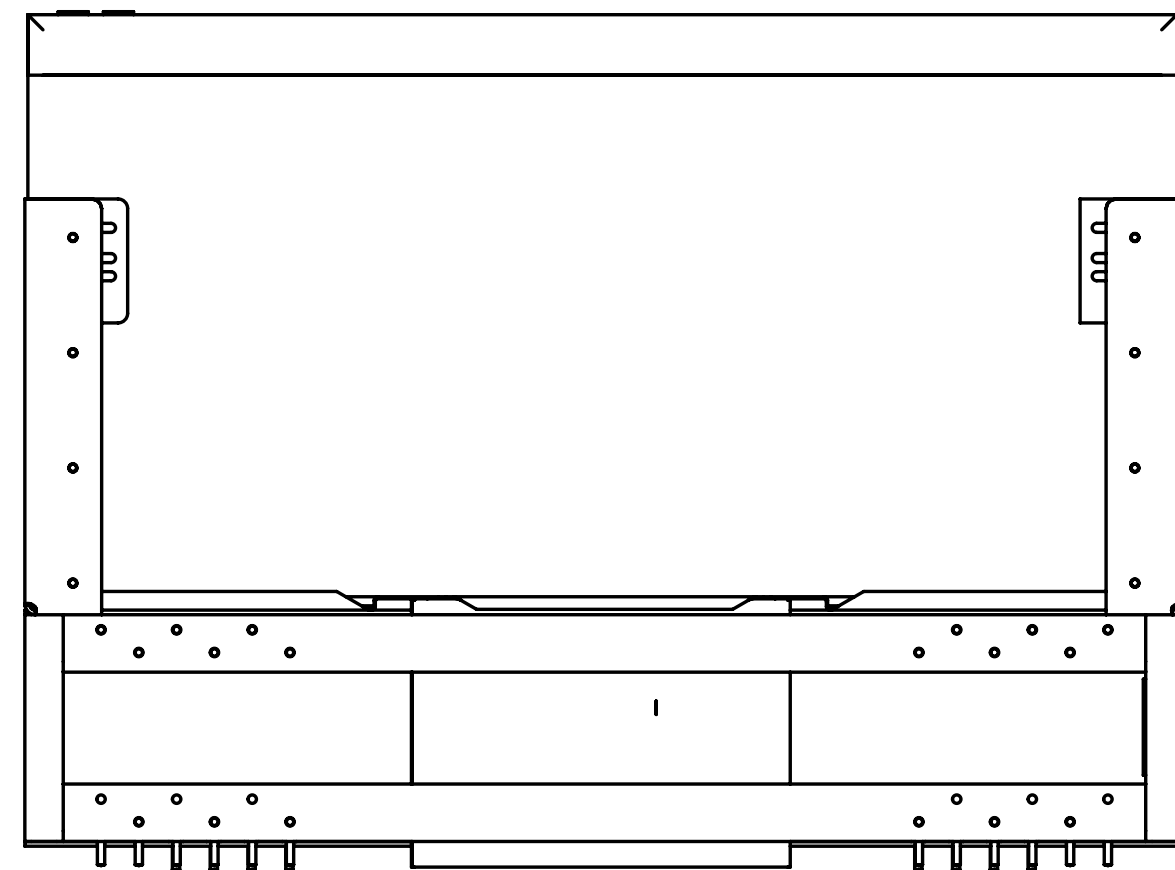


BRACKET ASM
137824-11-02B
SCREW
G39-10-12U (40)

PANEL ASM-DUCT
140093-07-02B
SCREW
G39-10-12U (6)

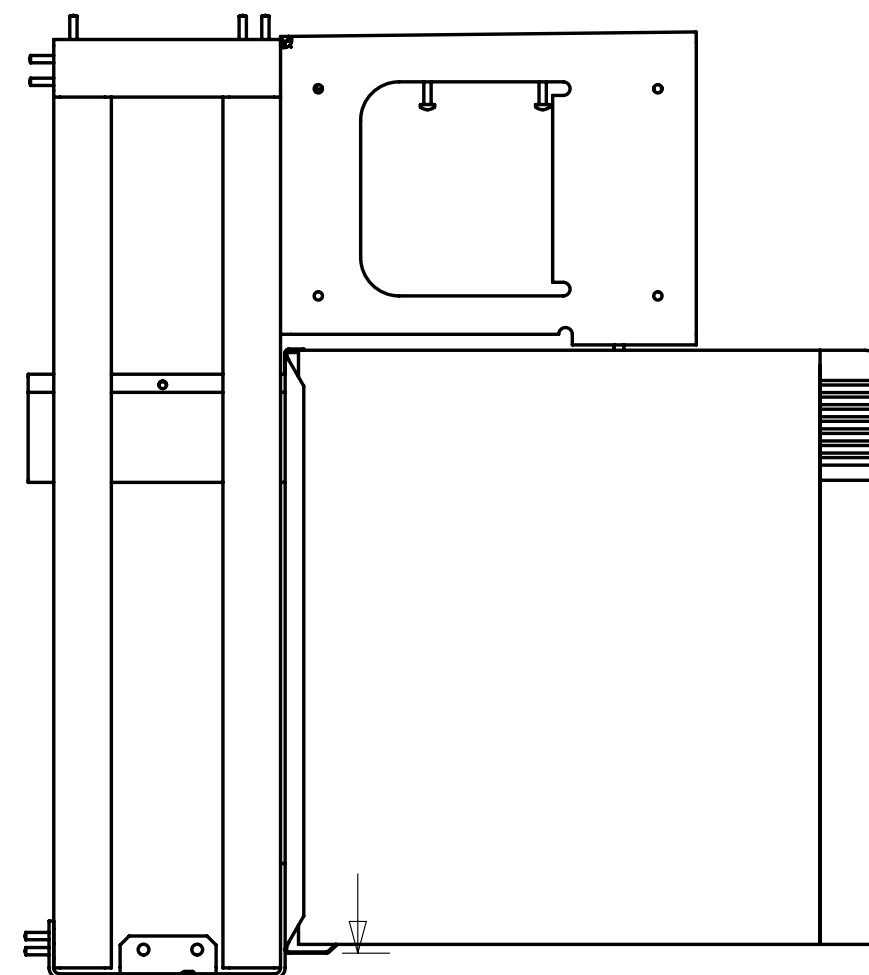

13C 17
13E 0

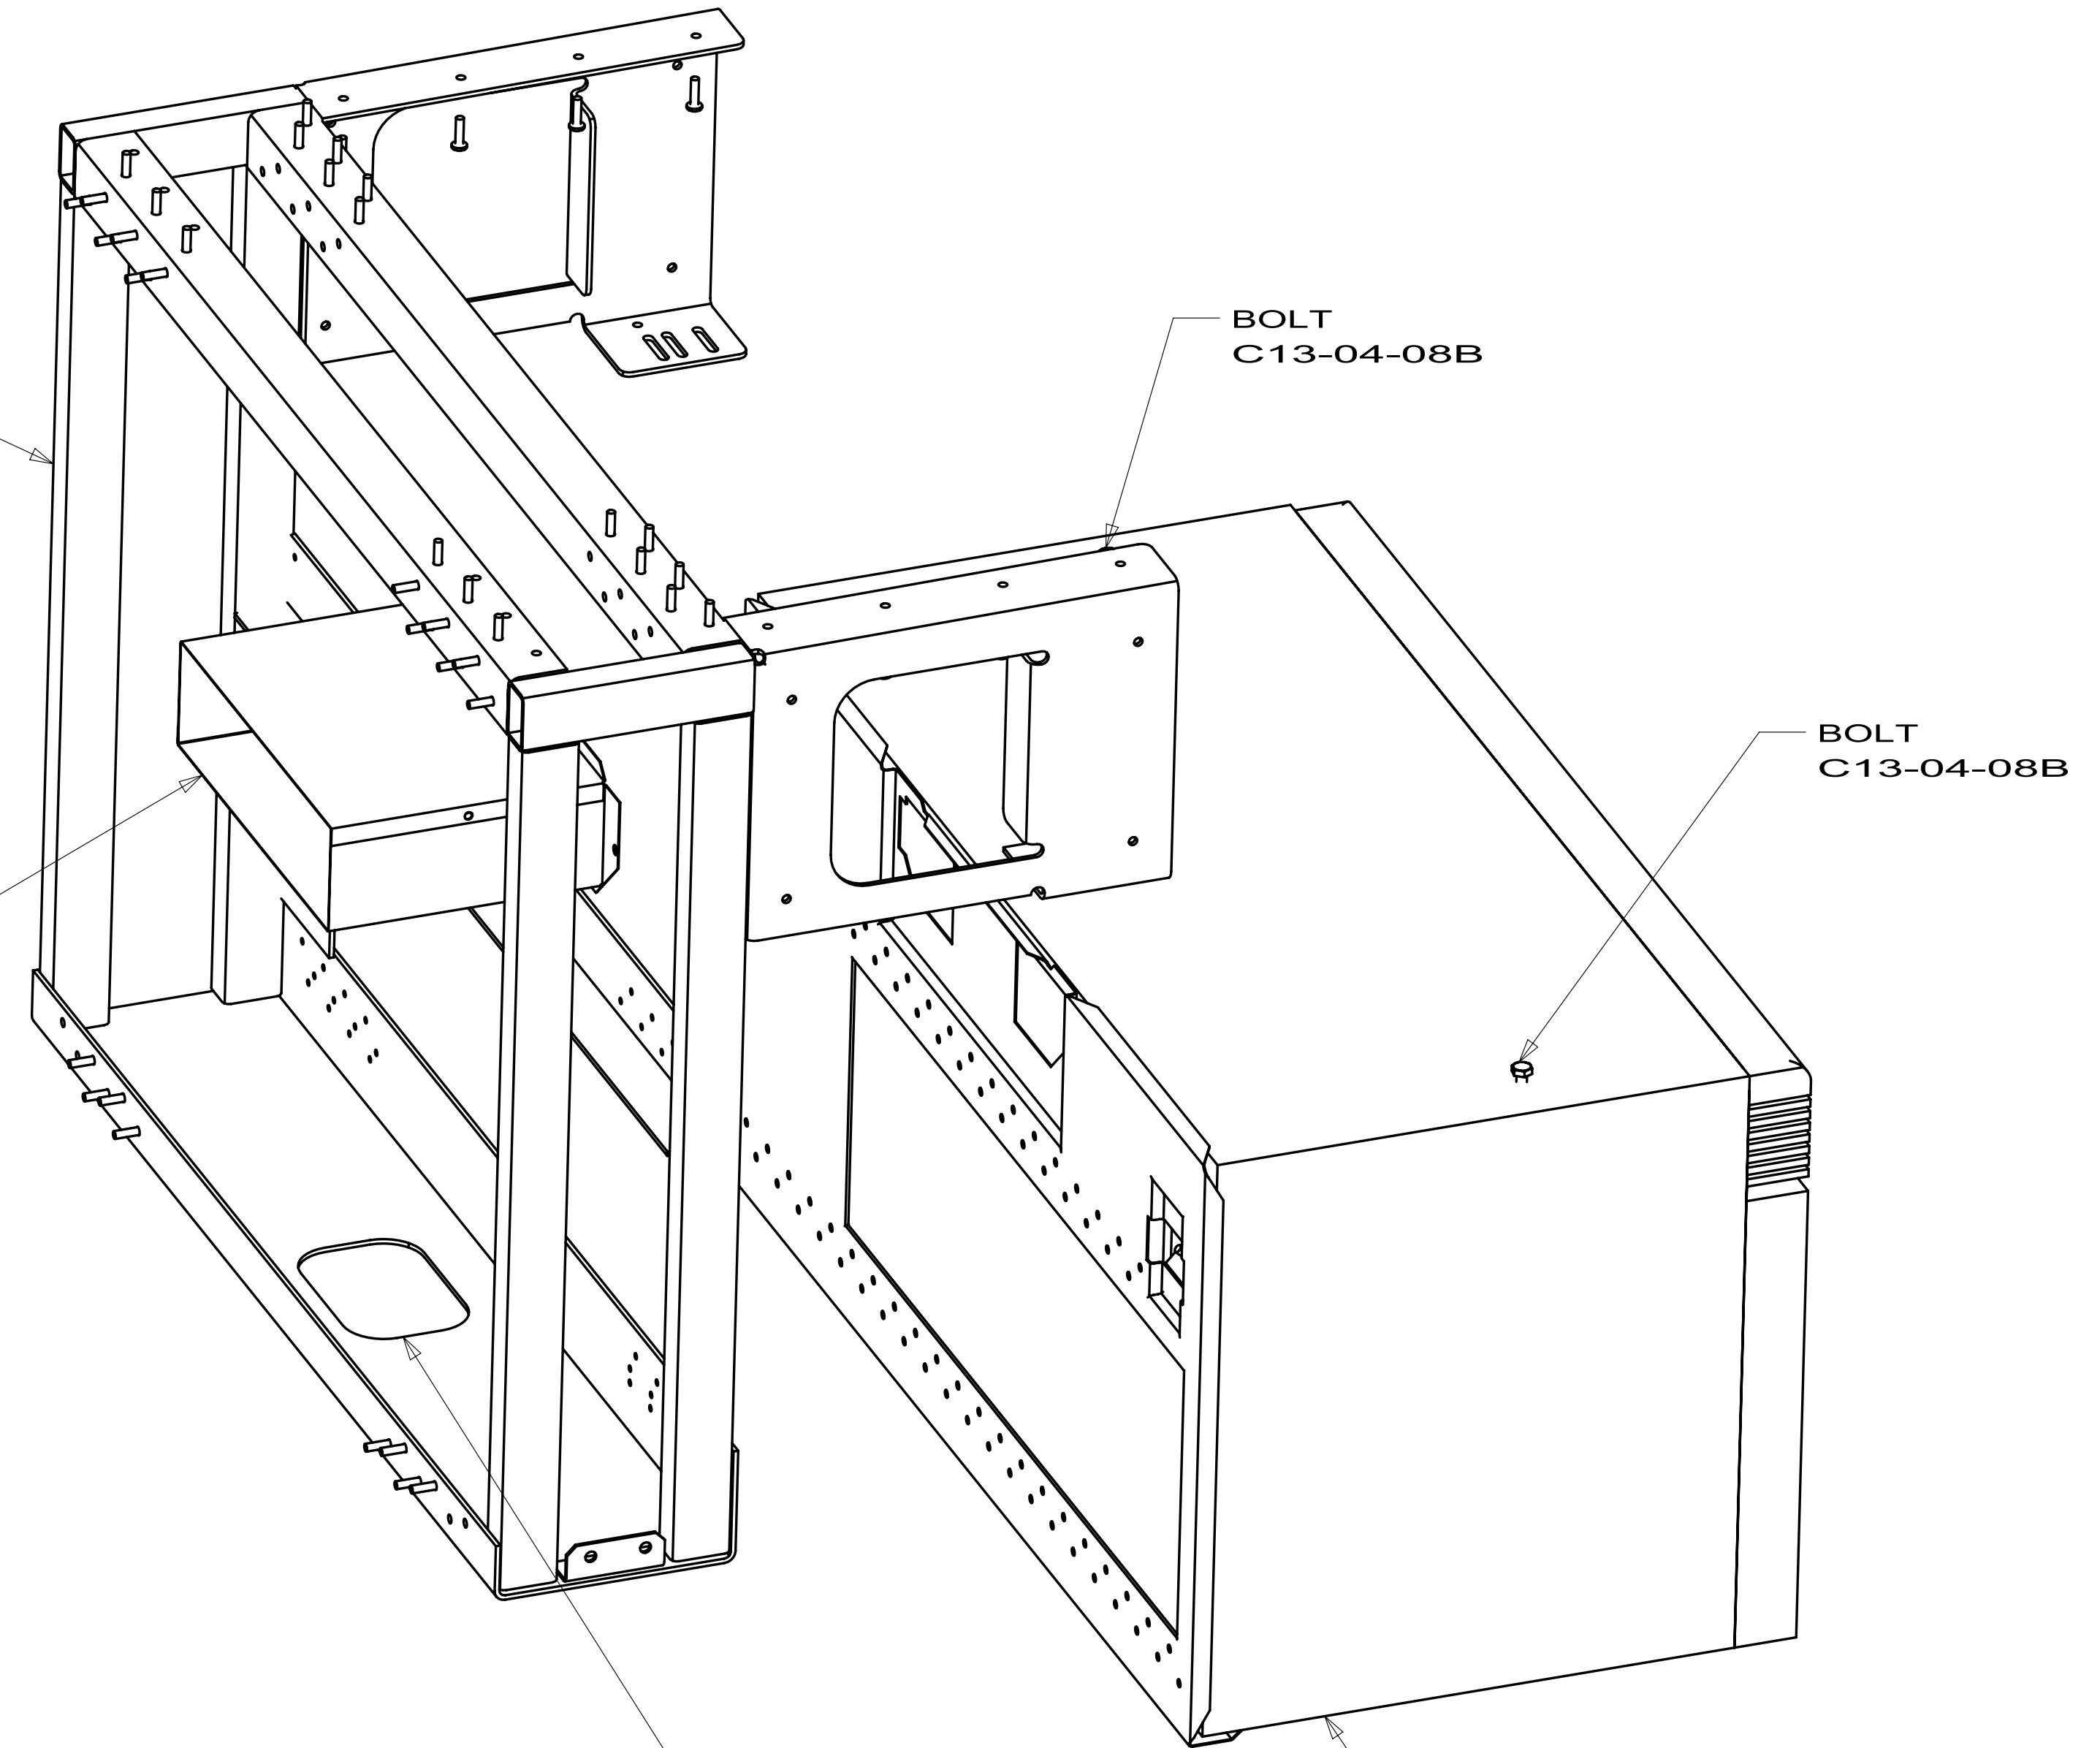

TRIM-EDGE,C-TYPE
093305-01-01A
(360)

BOLT
C13-04-08B

BOLT
C13-04-08B

OVEN-MICROWAVE

R42AD
141759-17

FIRST USED		10 R42AD	
DO NOT SCALE DRAWING			
TITLE: MICROWAVE INSTL			
SHEET 5	PART NO	141759	REV

KEY	PART NUMBER	U/M DESCRIPTION	146340-02-01A VENDOR NO.
	146340-02-700	EA FACE - DISHWASHER,DRAWER SST	SST FACE, DS603S

R42AD
79W 4 DOOR
160035-12

BRACKET-REFRIGERATOR
150740-02-02B (2)
SCREW
G39-08-12U (18)
NUT-SELF RETAINING
147284-03-000 (4)

BAFFLE
143195-01-02B
143195-02-02B
SCREW
G39-08-12U(7)
RIVET
H14-06-04U (4)

SCREW
G39-08-08U (4)

SCREW
G39-08-08U (4)
BAFFLE-REFRIGERATOR
136966-15-02B
PLUG
061420-04-000

REFRIGERATOR

REFRIGERATOR COILS

VIEW MB

SIDEWALL

TRAY

FLOOR-SLIDEOUT ROOM

HOSE
112176-01-000 (250 MM)
CLAMP-RATCHET,REFRIGERATOR
152417-01-01A
GROMMET
108505-01-000 (2)

TRIM HOSE FLUSH WITH
LOWER SIDEWALL ± 5.0

COVER-WIRE

VIEW MA

BRACKET-REFRIGERATOR
150740-01-02B (2)

SCREW
G39-08-08U (12)

SCREW
G39-08-08U (4)

FIRST USED		
06 G-SERIES		
DO NOT SCALE DRAWING		
TITLE: REFRIGERATOR INSTL-SLIDEOUT		
SHEET 9	PART NO 160035	REV

R42AD SIDE BY SIDE 160035-13

BRACKET-REFRIGERATOR
150740-02-02B (2)
SCREW
G39-08-12U (18)

NUT-SELF RETAINING
147284-03-000 (4)

BAFFLE
143195-01-02B
143195-02-02B
SCREW
G39-08-12U(7)
RIVET
H14-06-04U (4)

SLIDEOUT
SIDEWALL


BAFFLE-REFRIGERATOR
136966-16-02B
PLUG
061420-04-000

SCREW
G39-08-08U (4)

SCREW
G39-08-08U (4)

BRACKET-SUPPORT,REFRIG
133263-01-02B
SCREW
000G39-08-08U (4)

REFRIGERATOR

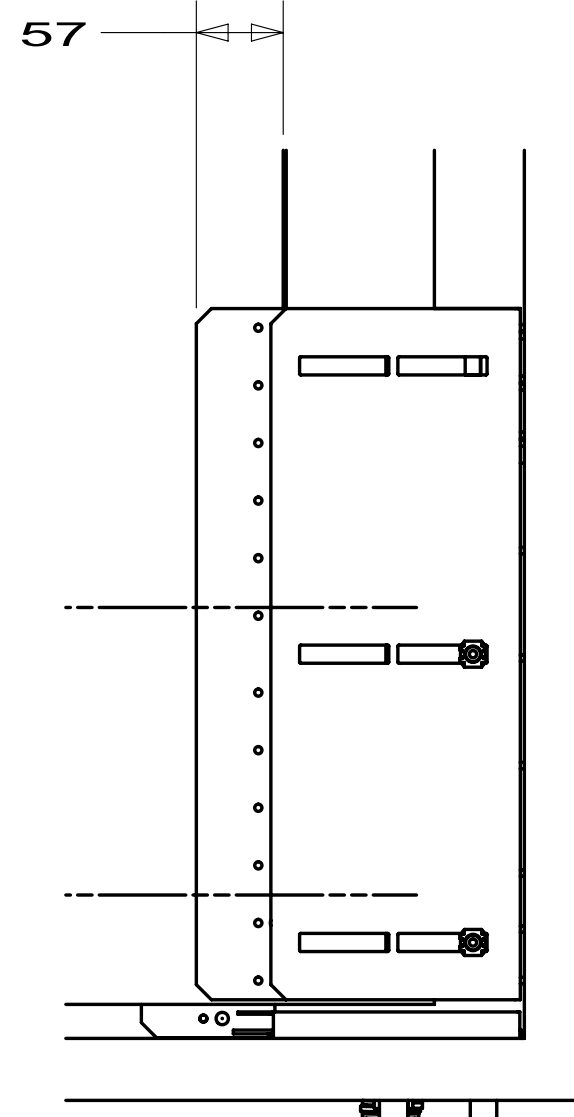

VIEW NC

BRACKET-REFRIGERATOR
150740-01-02B (2)

SCREW
G39-08-08U (12)

SCREW
G39-08-08U (4)

REFRIGERATOR COILS

VIEW NA

SIDEWALL

TRAY

FLOOR-SLIDEOUT ROOM

HOSE
112176-01-000 (250 MM)
CLAMP-RATCHET,REFRIGERATOR
152417-01-01A
GROMMET
108505-01-000 (2)


COVER-WIRE

TRIM HOSE FLUSH WITH
LOWER SIDEWALL ± 5.0


VIEW NB

FIRST USED		
06 G-SERIES		
DO NOT SCALE DRAWING		
TITLE: REFRIGERATOR INSTL-SLIDEOUT		
SHEET 10	PART NO 160035	REV

165267-01-01A			
KEY	PART NUMBER	U/M DESCRIPTION	VENDOR NO.
	165267-01-700	EA CORD - POWER	2002699110
	165267-01-701	EA FUSE HOLDER	3850085022
	165267-01-702	EA TRIM/UPPER CABINET MNT - BLK	3850460019
	165267-01-703	EA HOLDER - LOCK/UPPER	3850461017
	165267-01-704	EA CONTROL KNOB - BLACK	3850499017
	165267-01-705	EA DOOR - REFRIGERATOR - SST	3850426085
	165267-01-706	EA DOOR - FREEZER - SST	3851124069
	165267-01-707	EA HANDLE/DOOR - RH/LH - BLACK	3850492012
	165267-01-713	EA FRONT	3850795018
	165267-01-714	EA LABEL	3850807029
	165267-01-715	EA DRIP TRAY BLACK	3850796016
	165267-01-716	EA BASE COVER - BLACK	2932664093
	165267-01-717	EA FAN - COOLING	3851183016
	165267-01-718	EA HEATING ELEMENT WATER DRAIN	3850676010

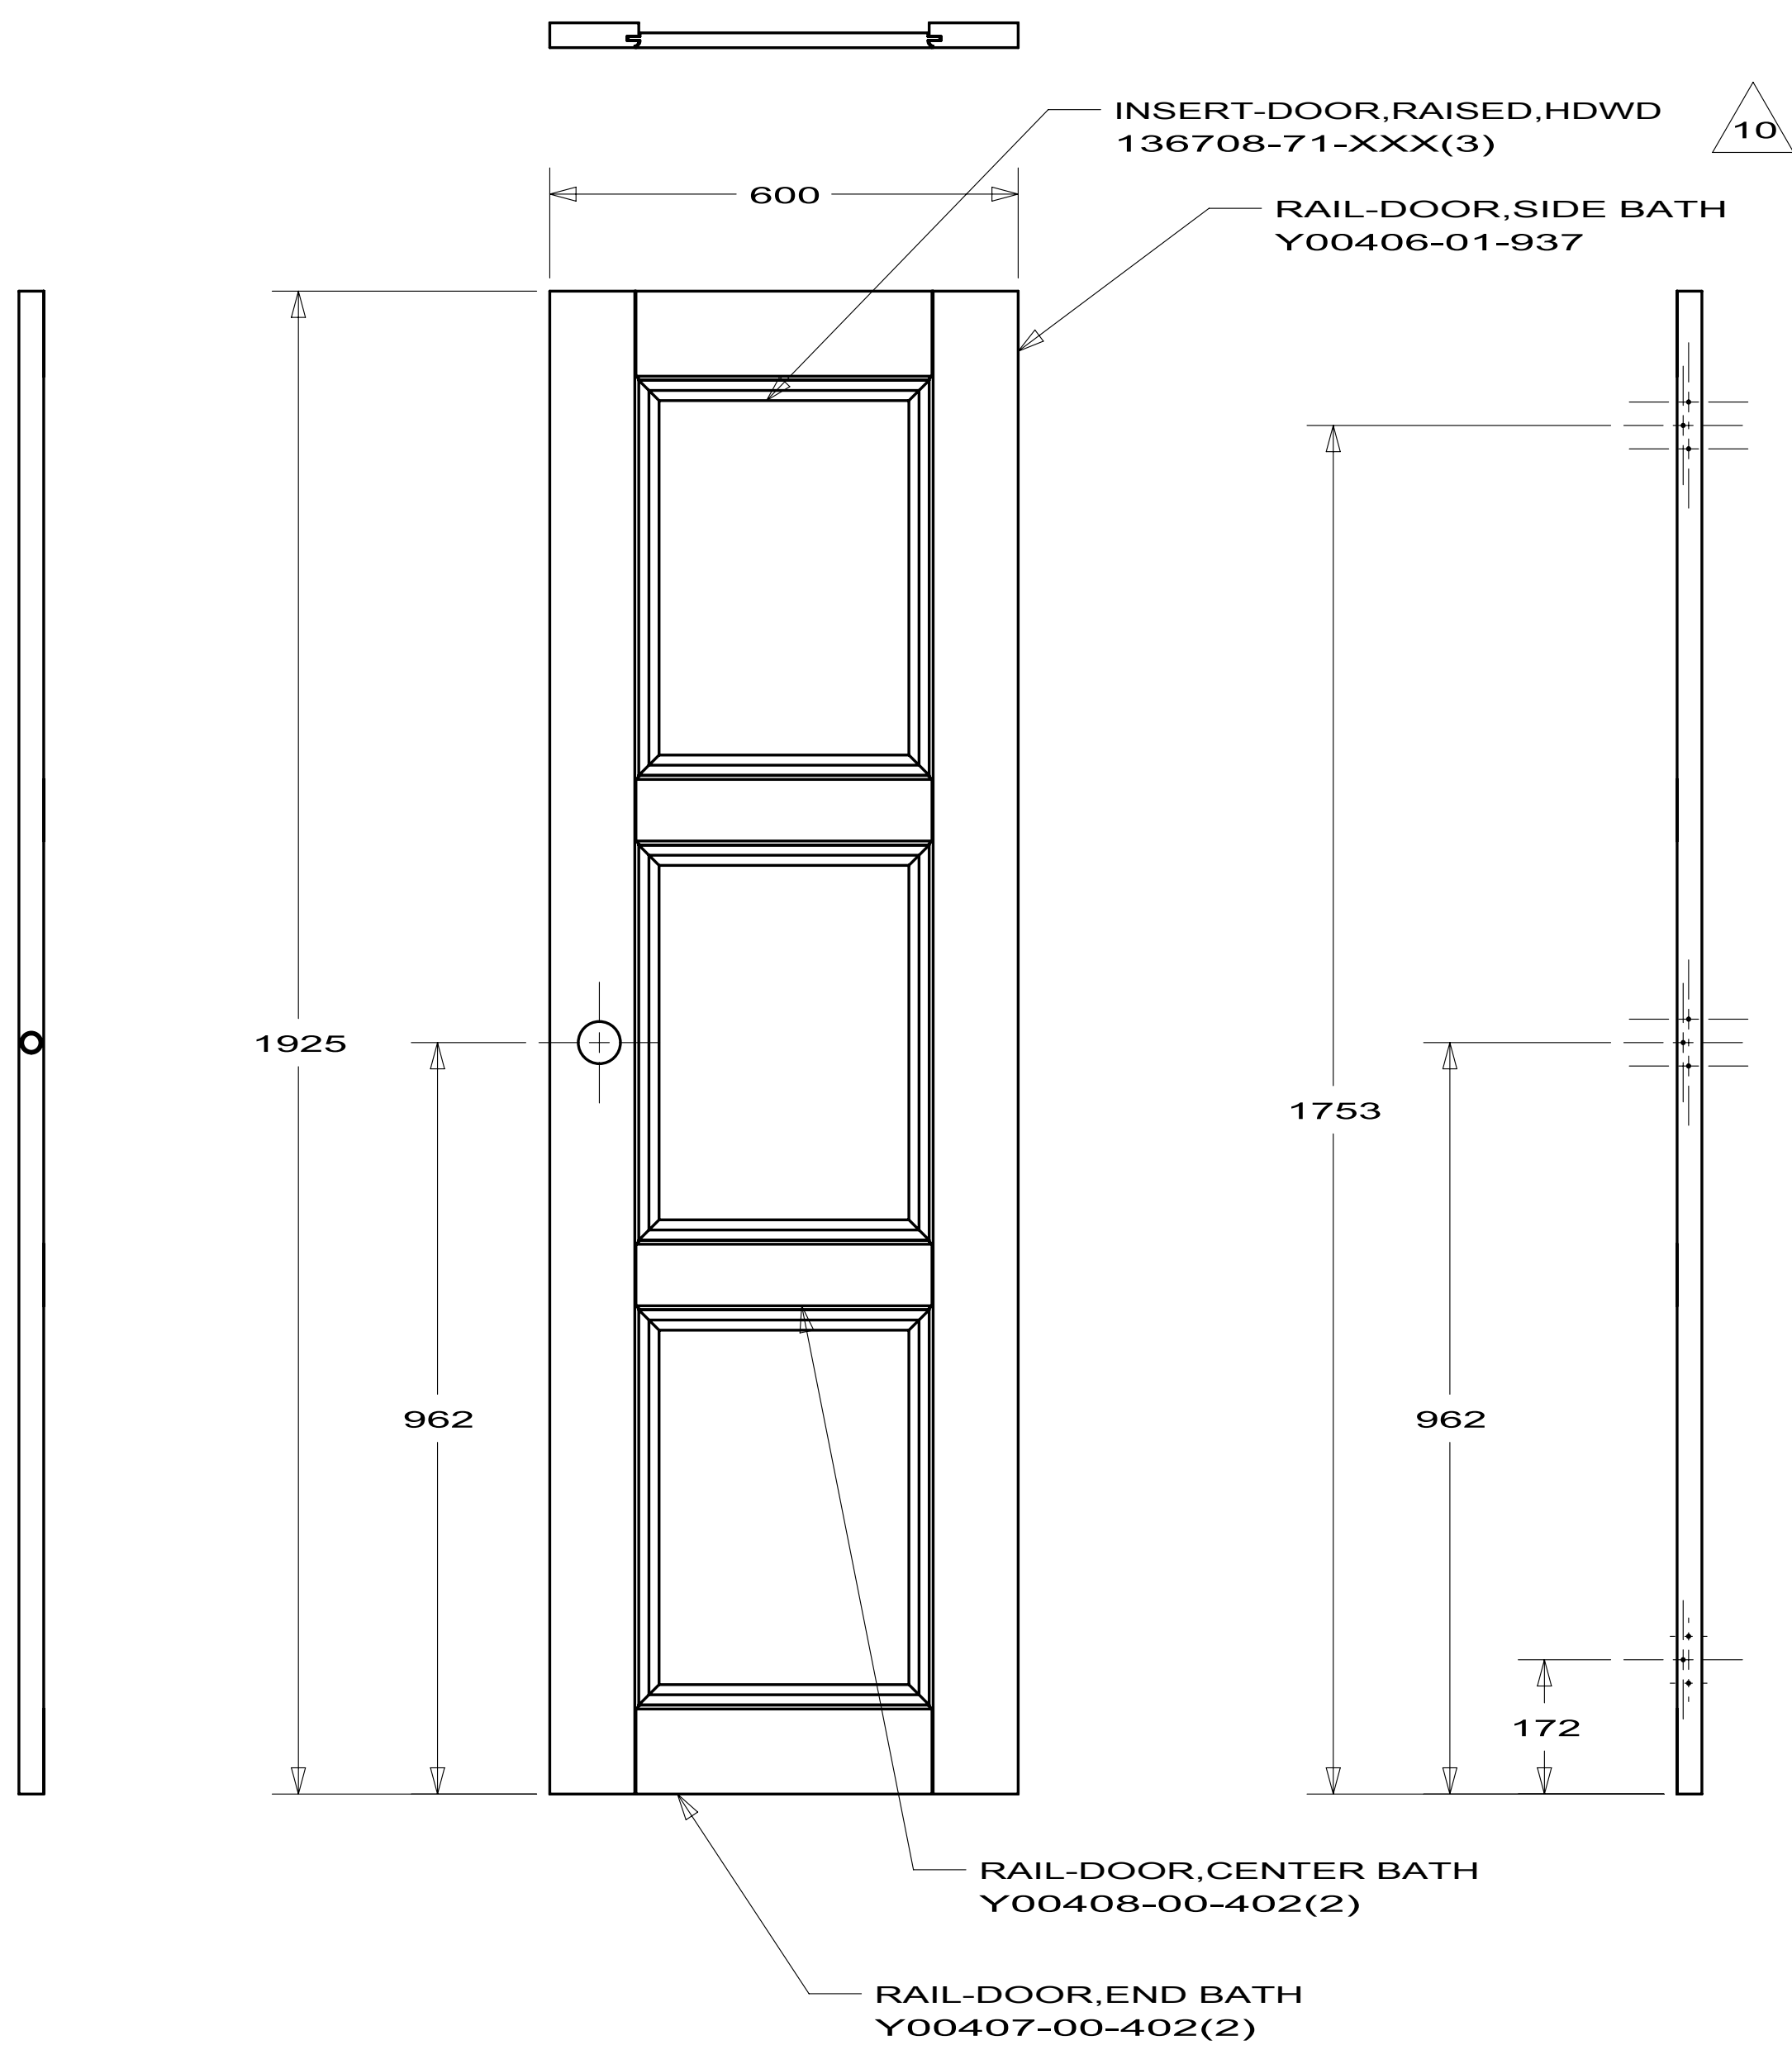


TRIM-MITERED,HDWD
Y00252-02-024

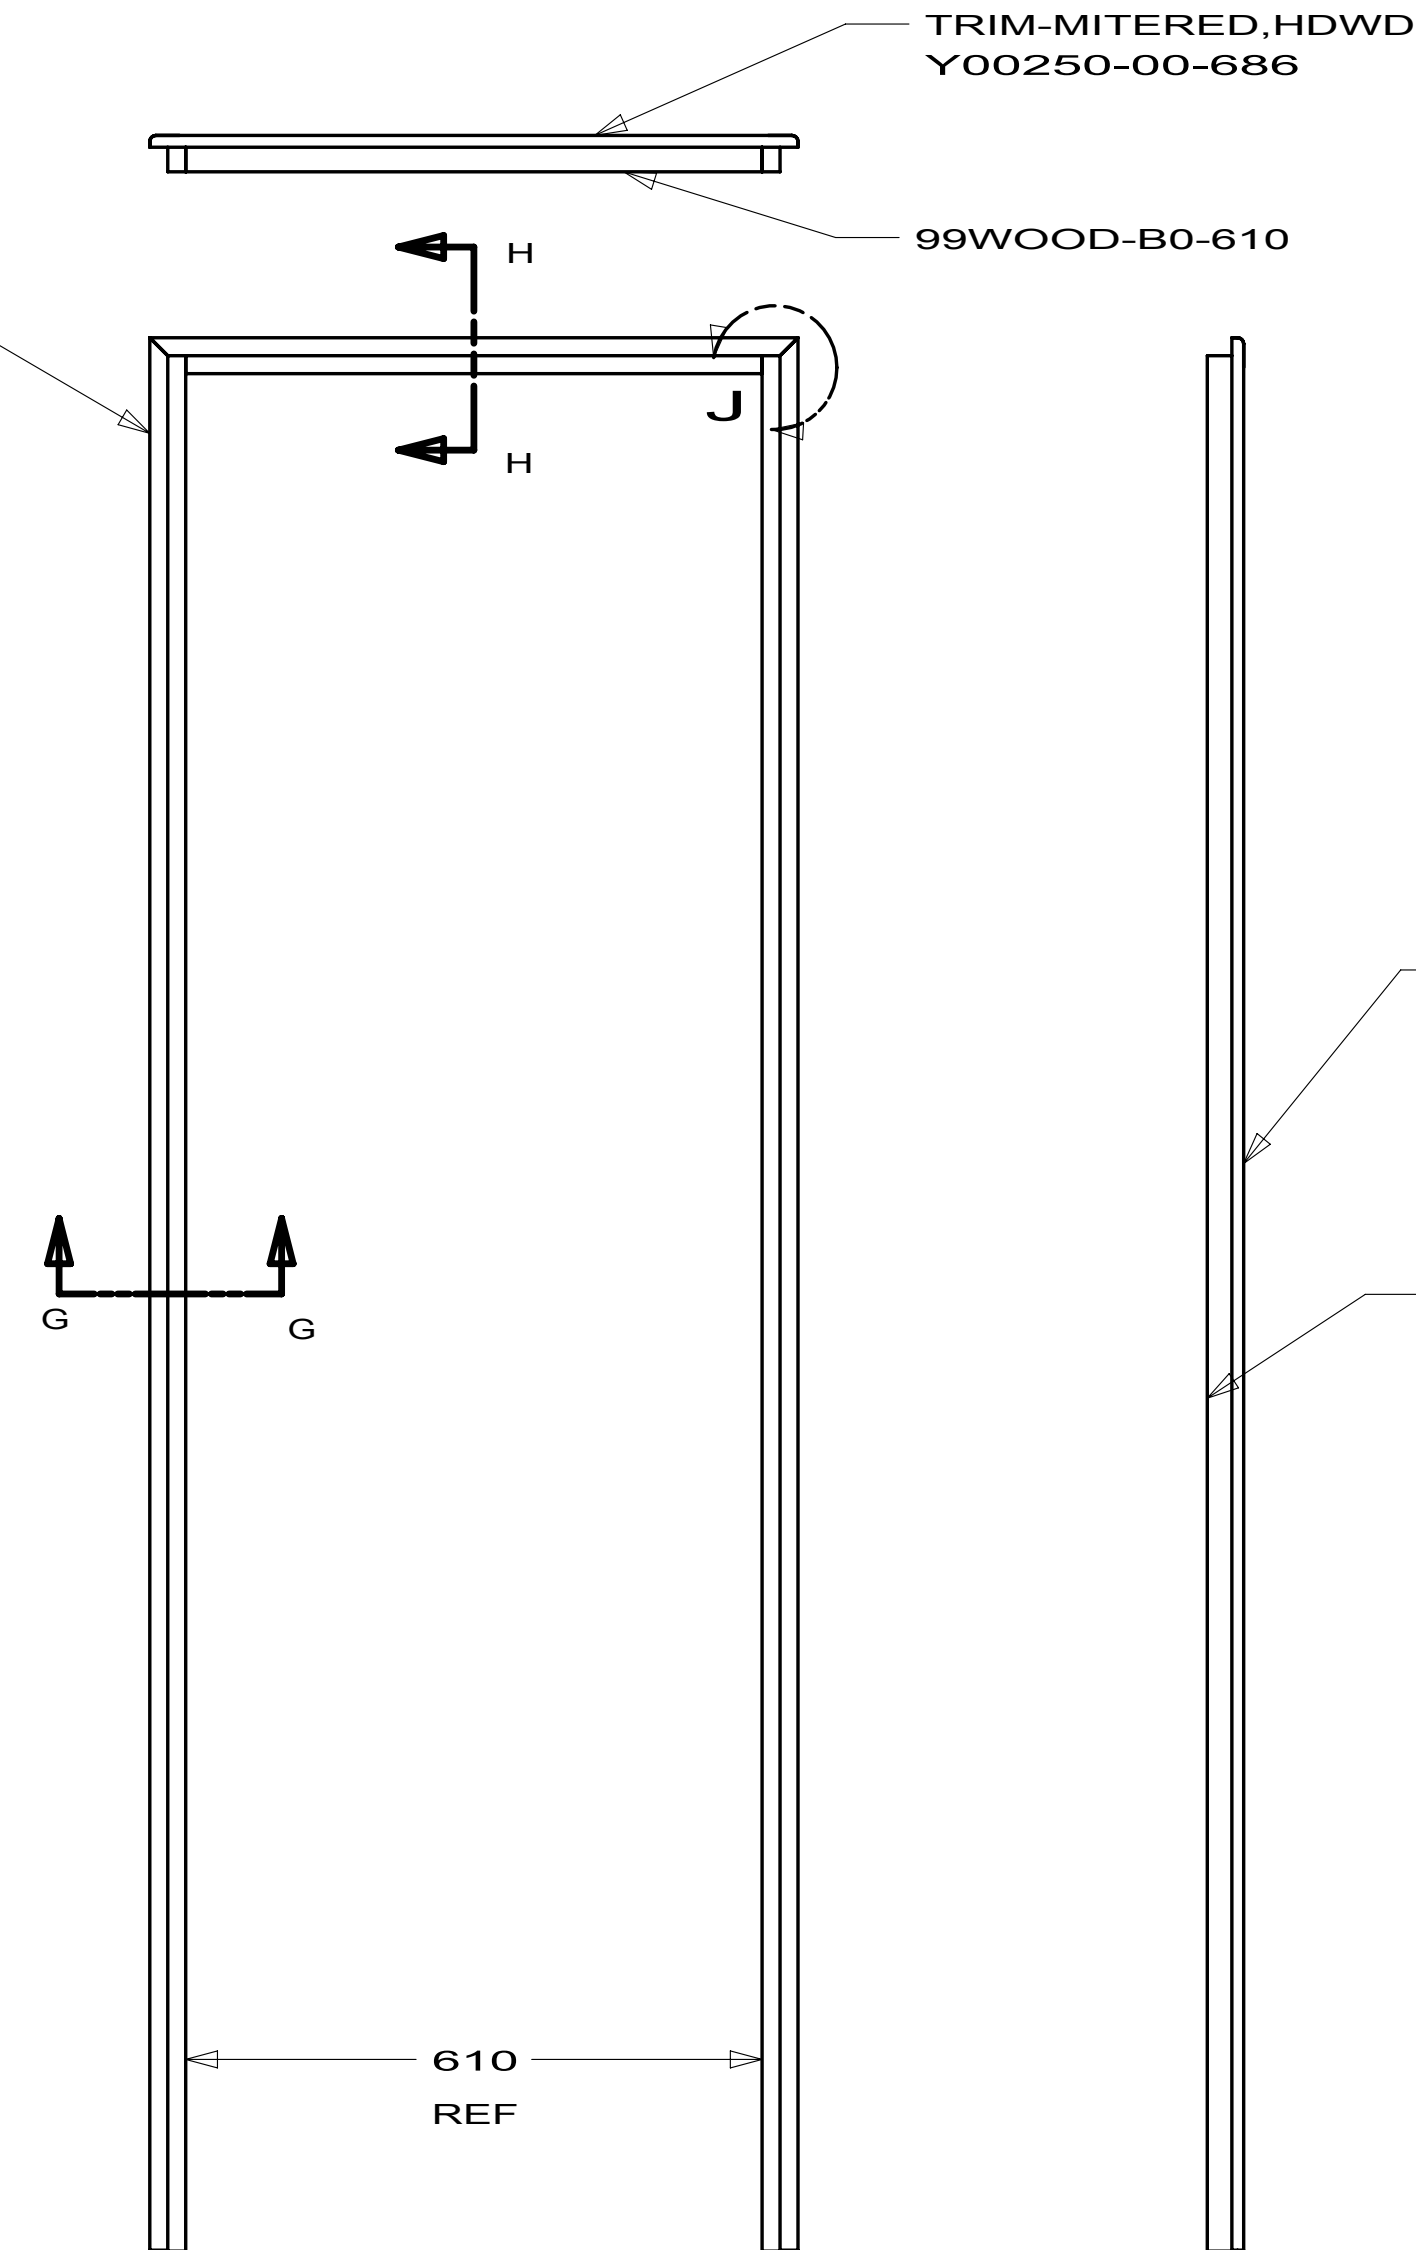


11


DETAIL B
FRAME ASM-DOOR JAMB
165906-12

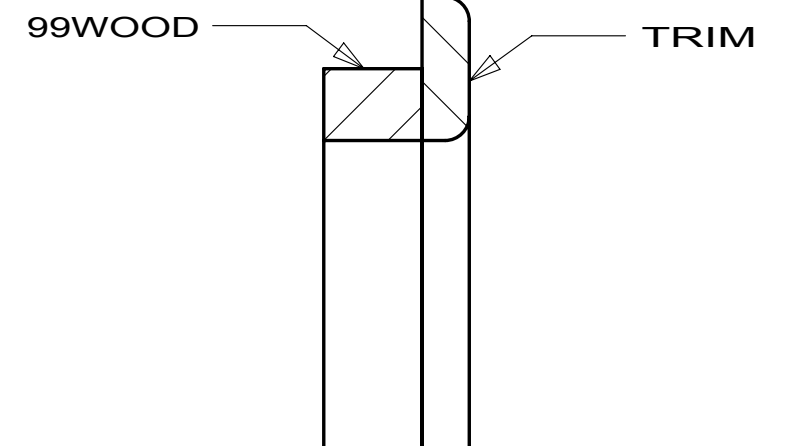

SECTION H-H
(TYPICAL ALL DOORS)

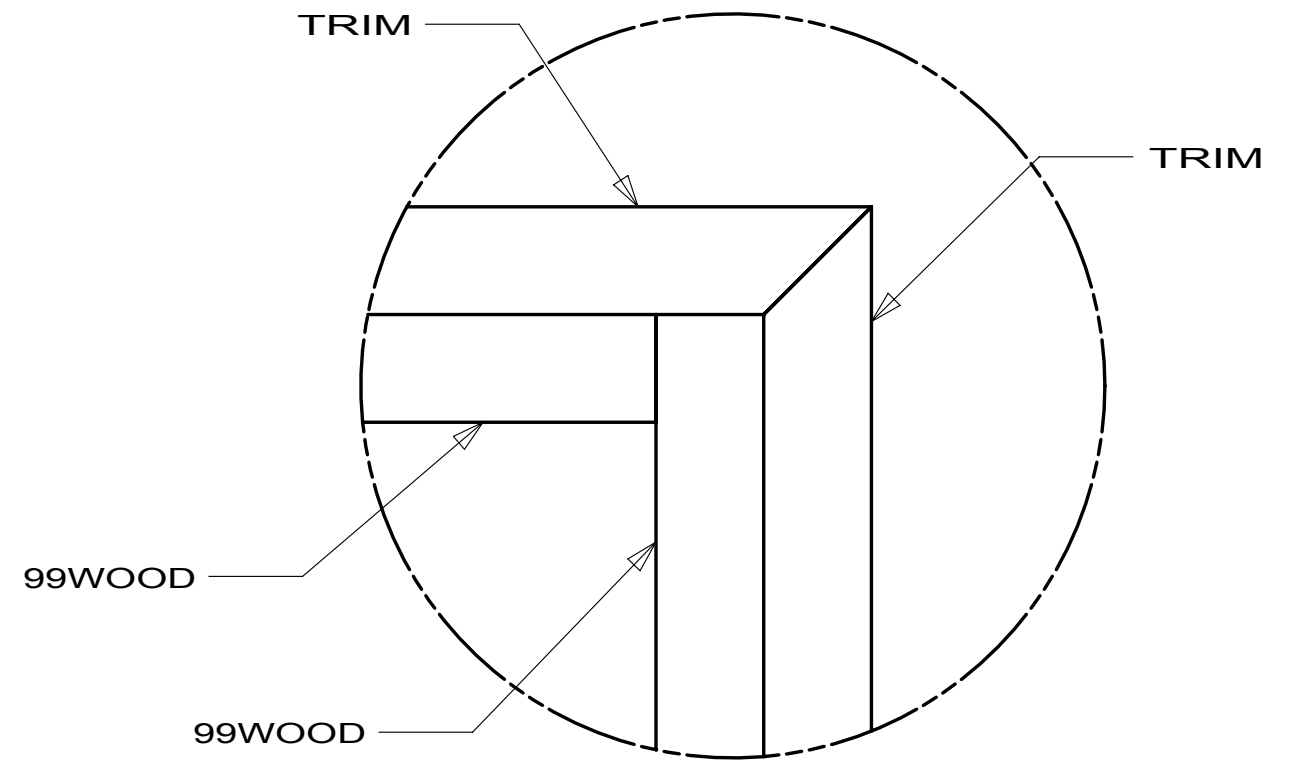

DETAIL J
(LH SIDE SIMILAR)
(TYPICAL ALL DOORS)

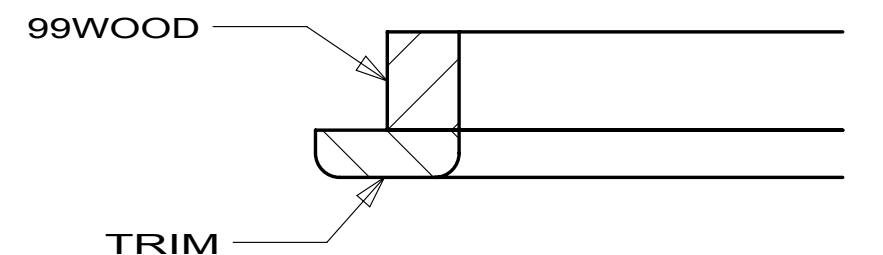


SECTION G-G
(2 PLACES)
(TYPICAL ALL DOORS)

165906-07 R40WD,P40T
165906-51 R40CD(R42AD UP TO 08-23-09)
165906-55 R40BD(UP TO 10-04-09)
165906-56 R42AD(AFTER 08-24-09)
165906-57 R40BD(AFTER 10-04-09)

165906-55 R40BD(UP TO 10-04-09)
165906-57 R40BD(AFTER 10-04-09)

FIRST USED		
09 R-SERIES		
DO NOT SCALE DRAWING		
TITLE: DOOR COMPL-BATH,3 PANEL		
SHEET 1	PART NO 165906	REV

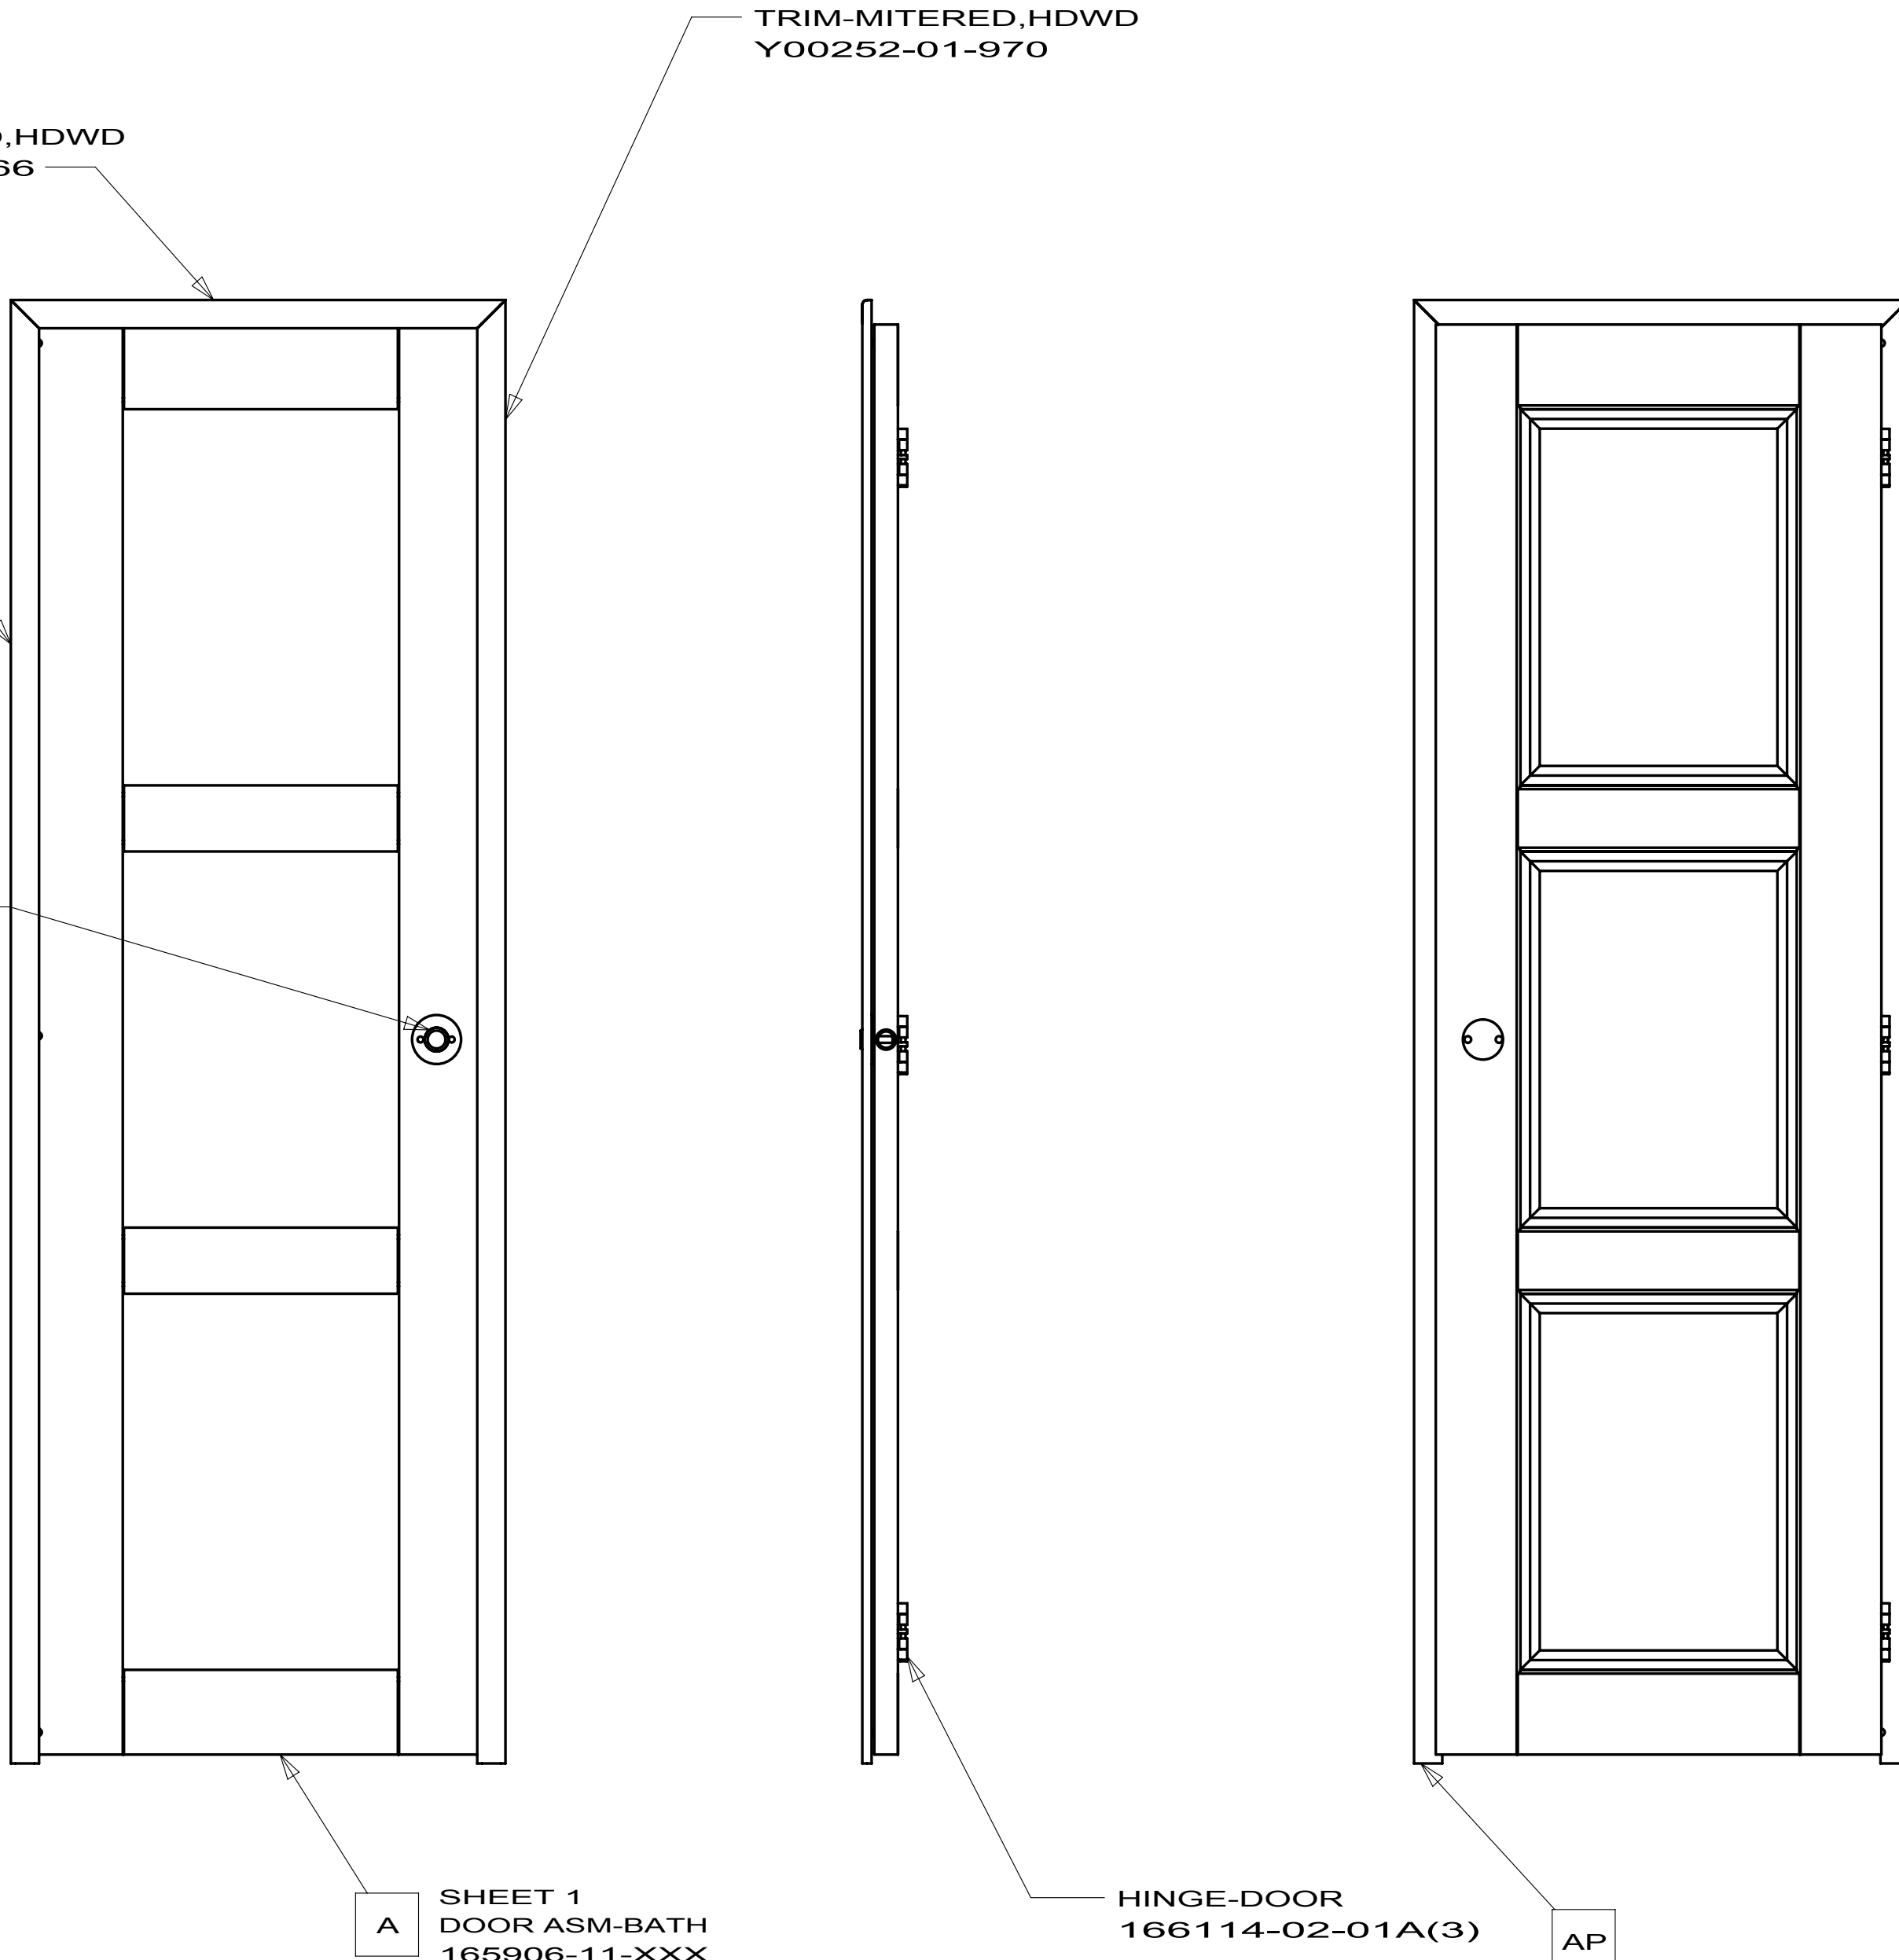


DETAIL AP
FRAME ASM-DOOR JAMB
165906-54


165906-51
FRONT BATH
R40CD
R42AD(UP TO 08-23-09)

FIRST USED		
09 R-SERIES		
DO NOT SCALE DRAWING		
TITLE: DOOR COMPL-BATH,3 PANEL		
SHEET 4	PART NO 165906	REV


165906-56
FRONT BATH
R42AD(AFTER 08-24-09)

FIRST USED		
09 R-SERIES		
DO NOT SCALE DRAWING		
TITLE: DOOR COMPL-BATH,3 PANEL		
SHEET 8	PART NO 165906	REV

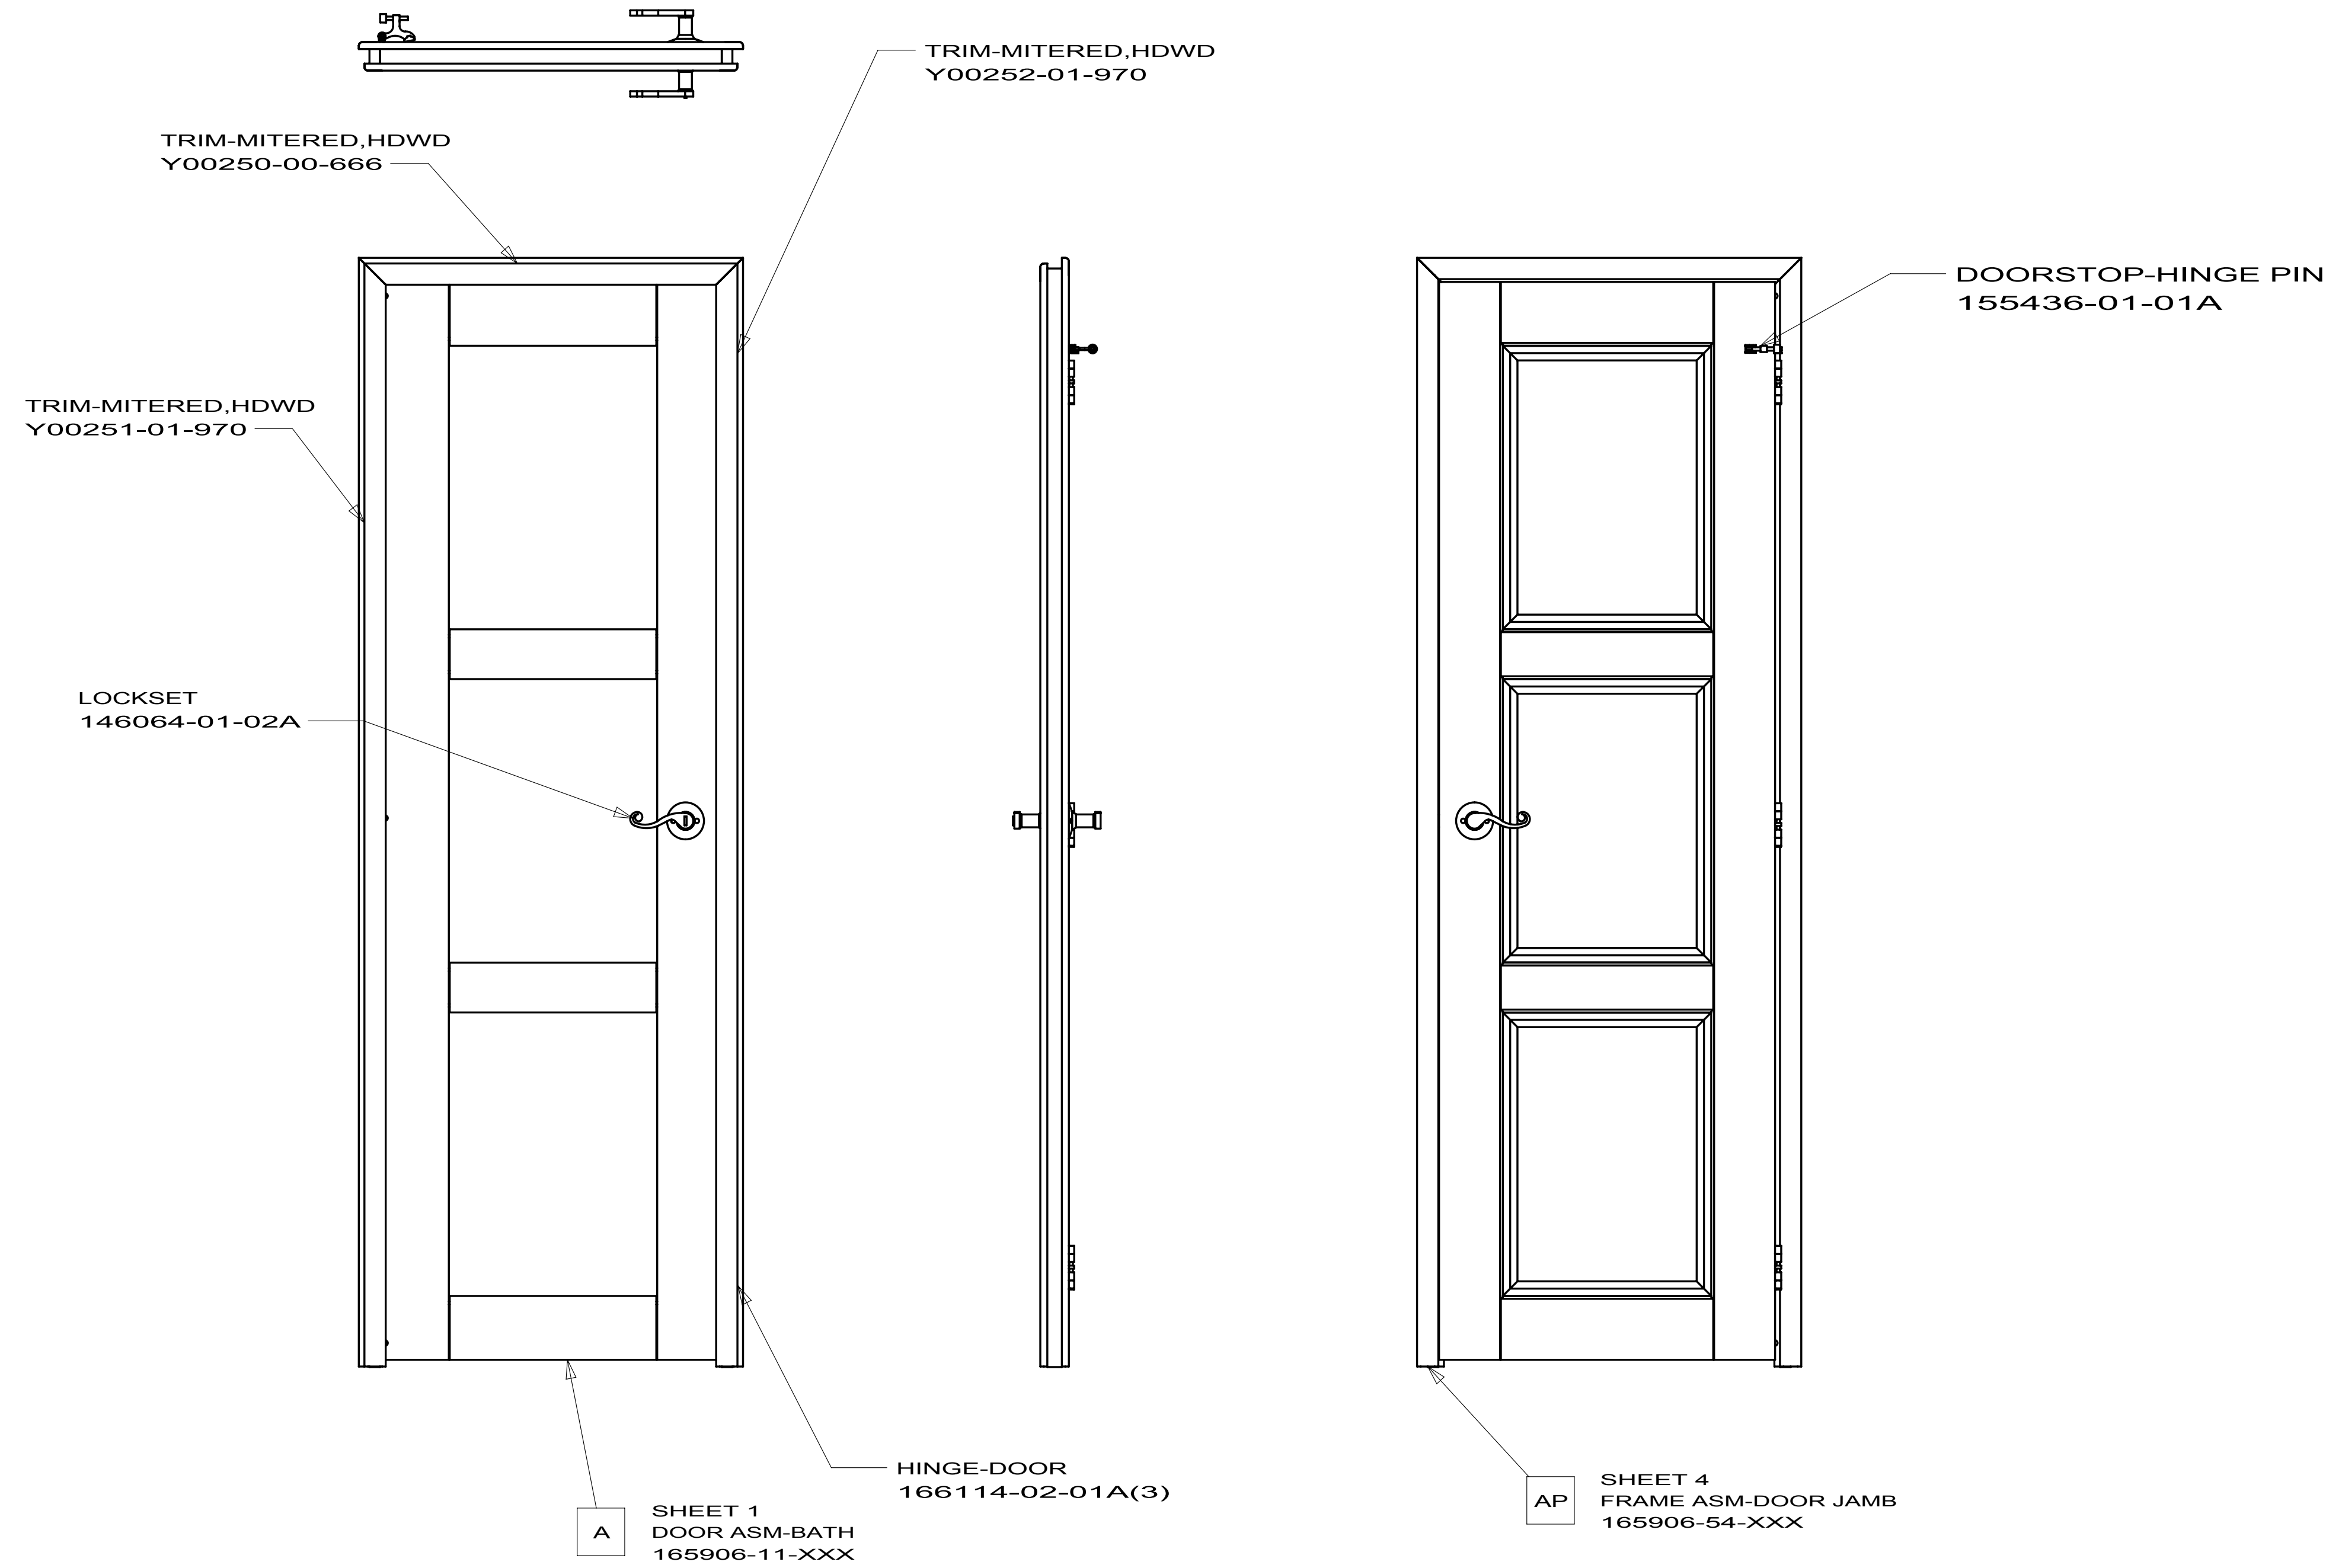


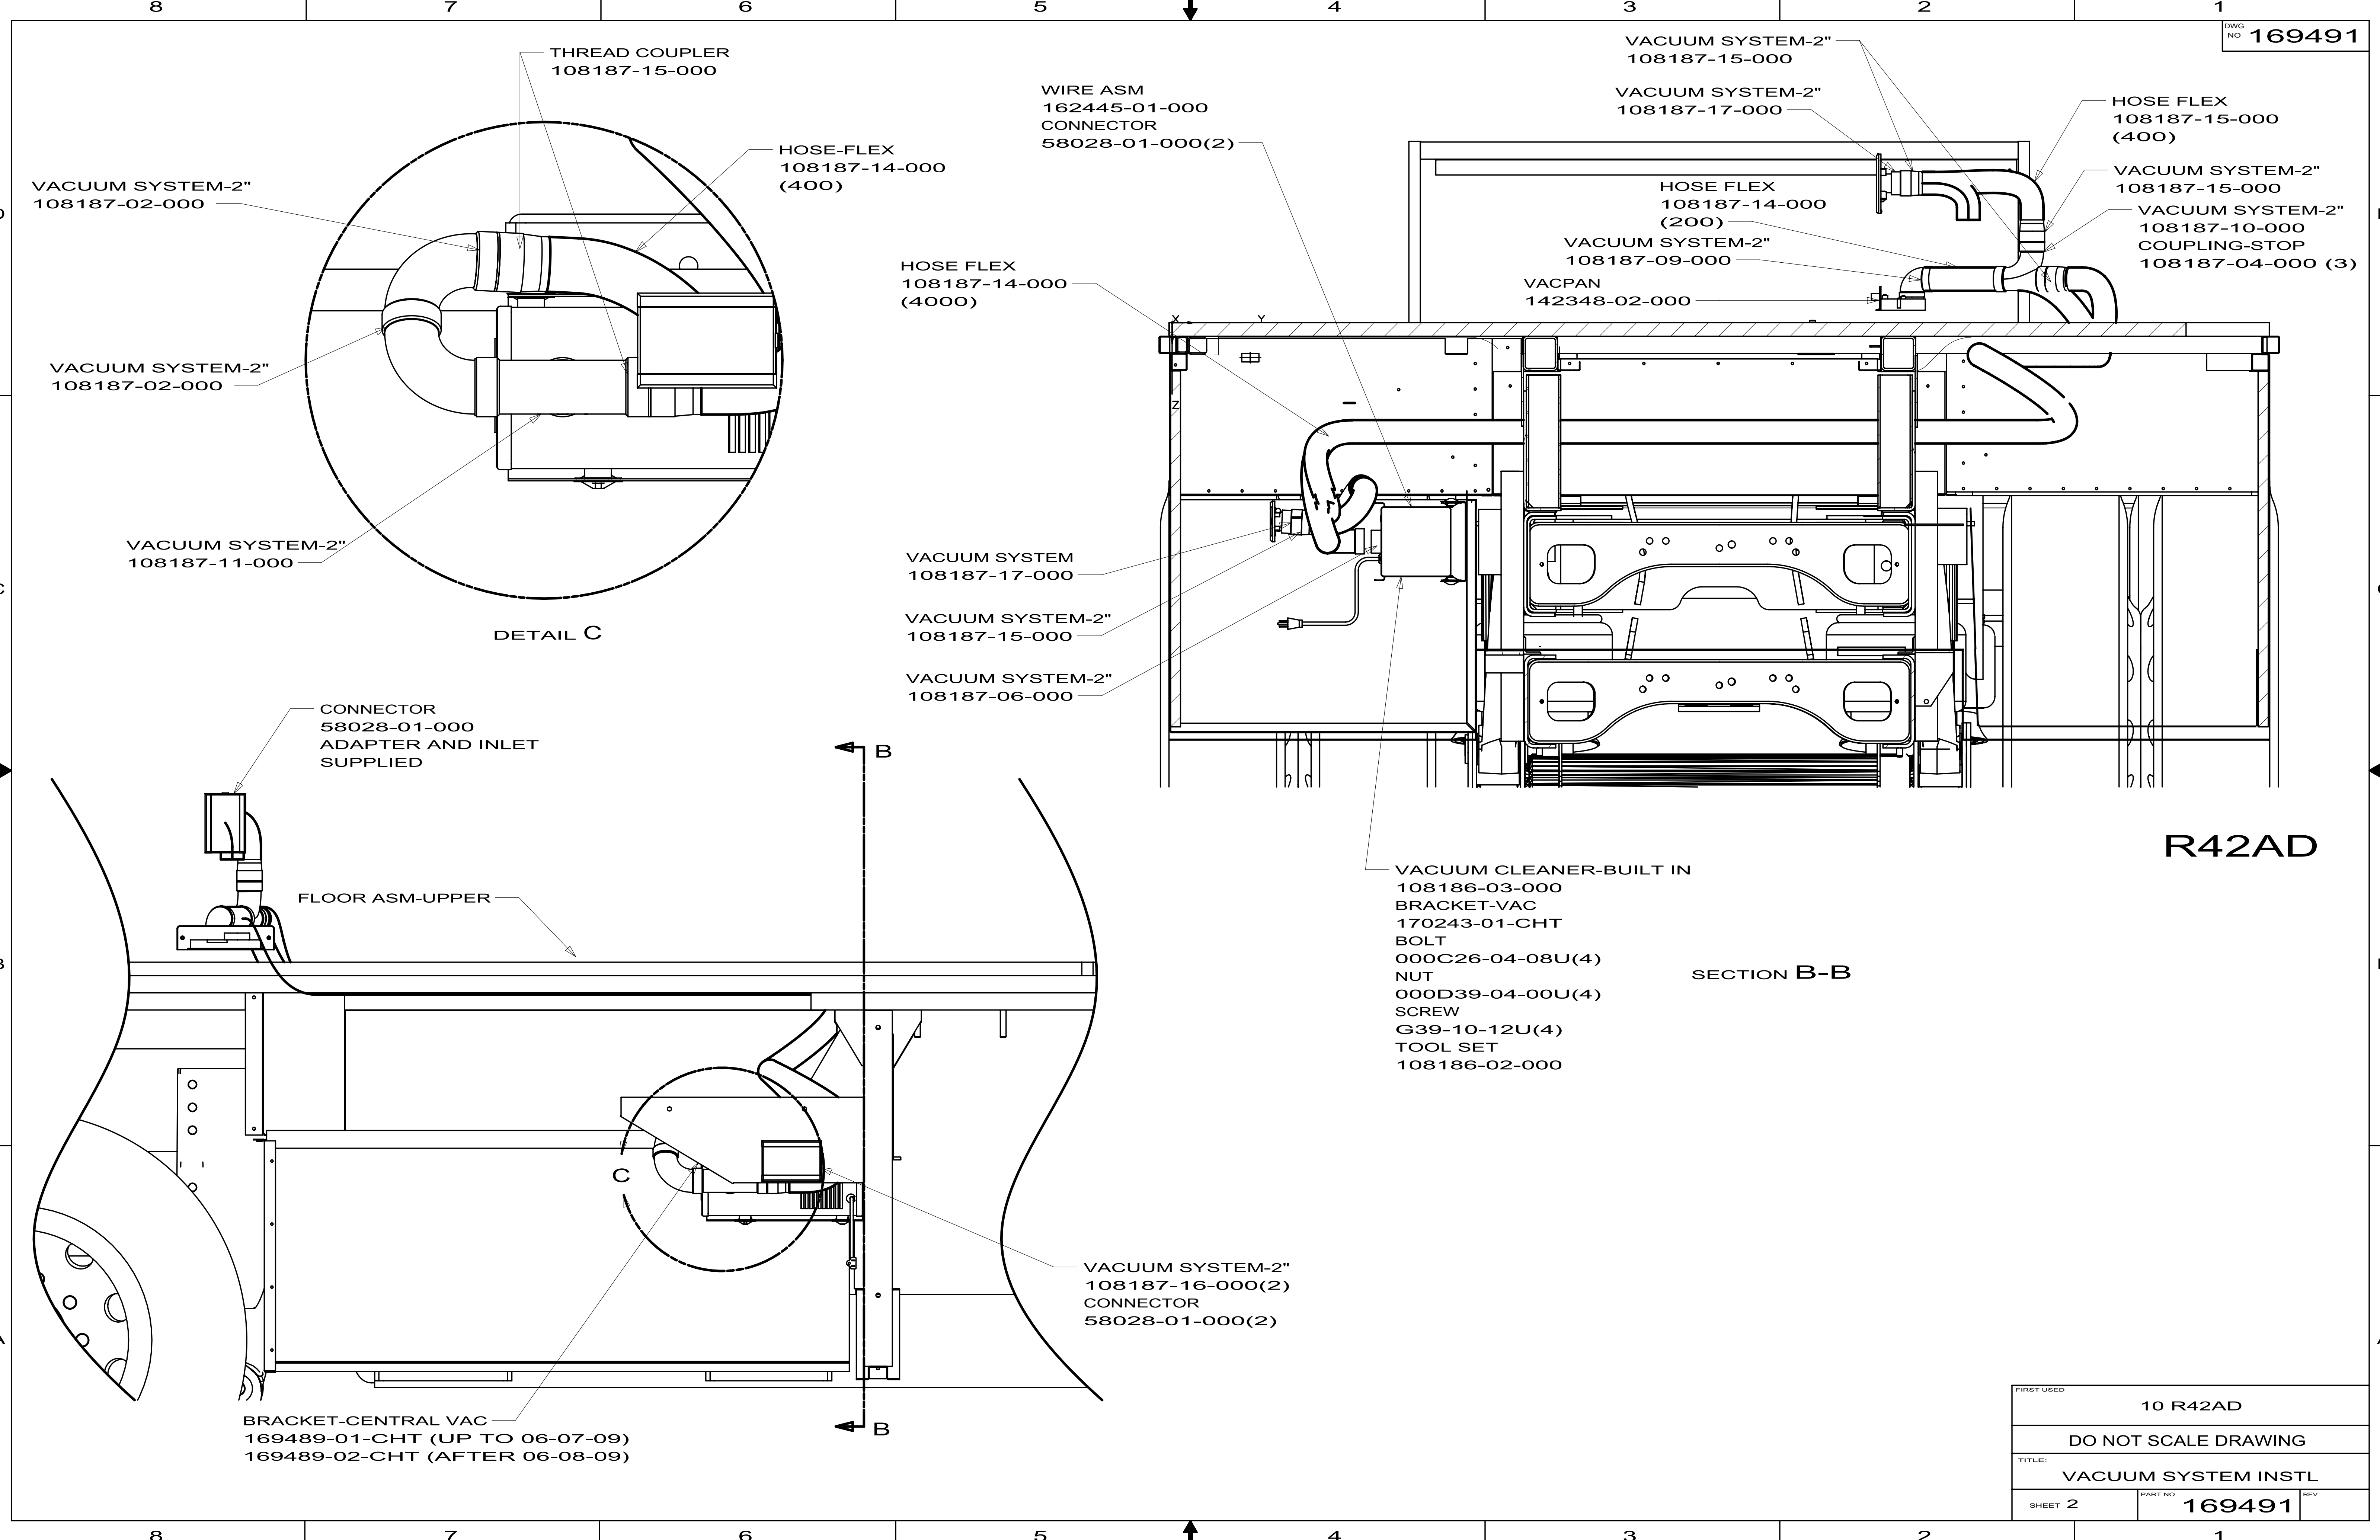

FIRST USED		
10 R42AD		
DO NOT SCALE DRAWING		
TITLE:		
VACUUM SYSTEM INSTL		
SHEET 2	PART NO	REV
	169491	

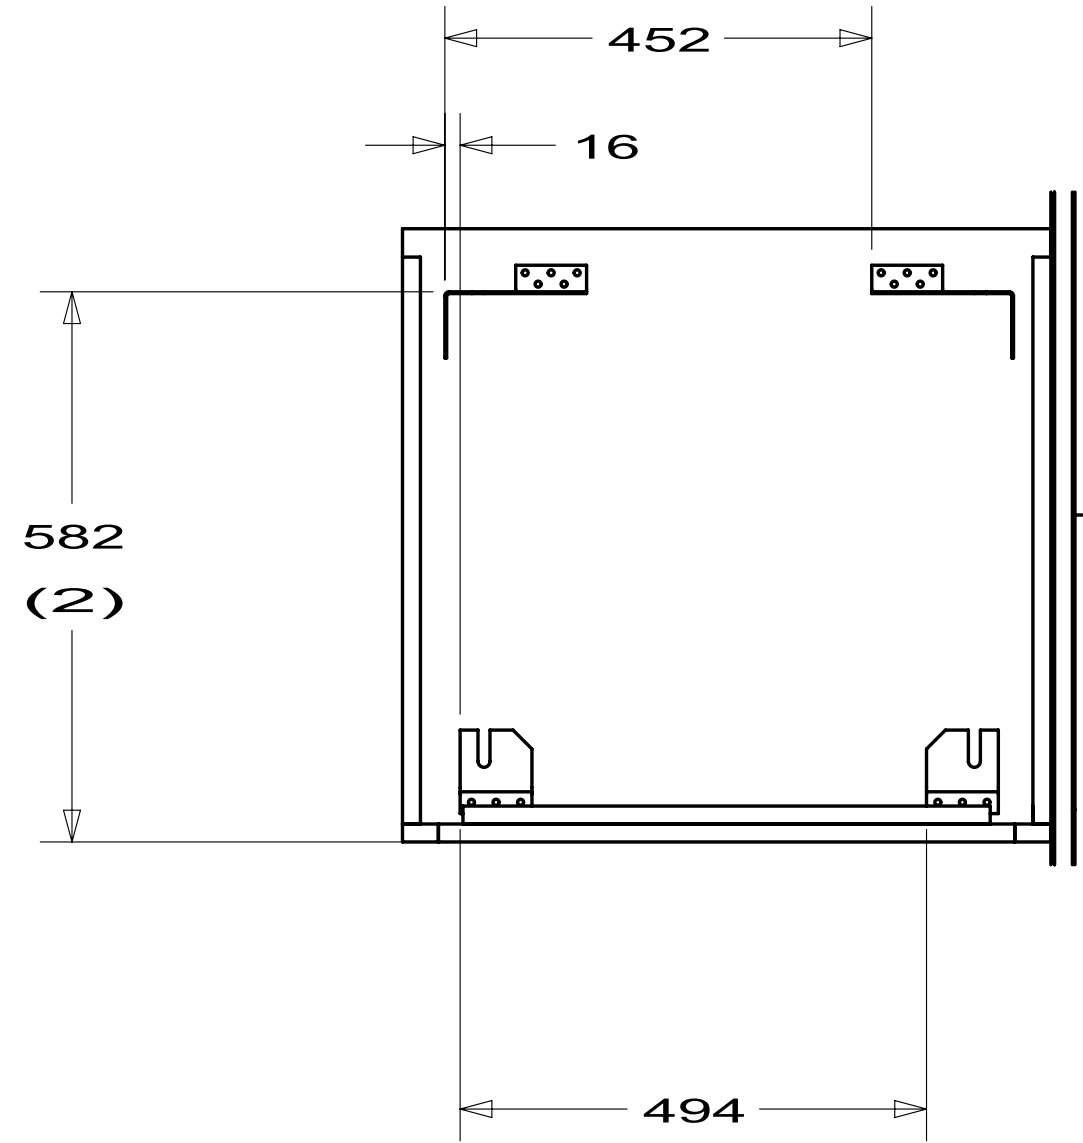

VIEW B

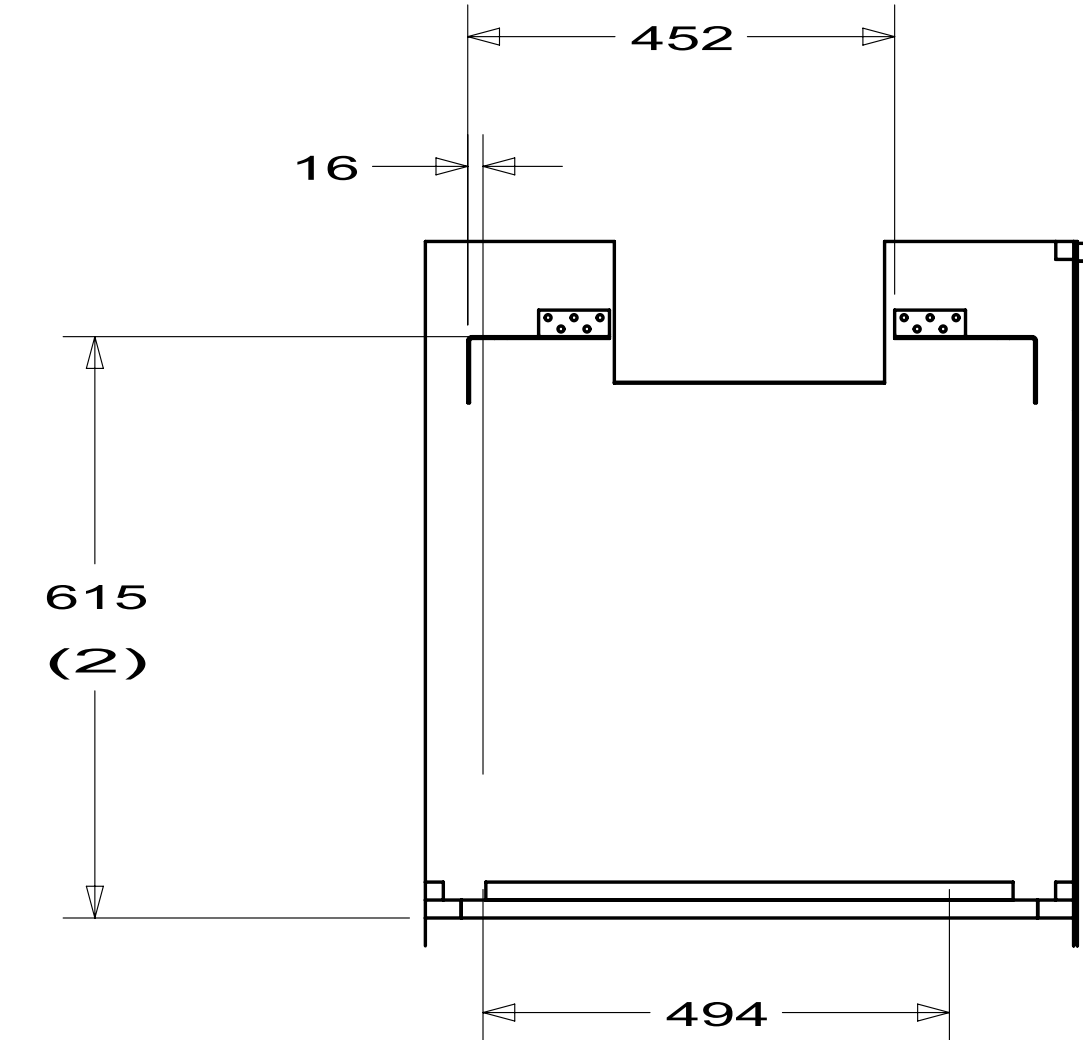

VIEW C

DRYER VENT ASM
170896-01-01A
170896-02-01A
SCREW
OG3908-16-170 (6)

BRACKET-WASHER(2)
113795-01-02B
SCREW
000G67-10-16U (5)

CLAMP
062401-11-000

BRACKET-WASHER
111913-06-02B
SCREW
000G67-10-16U (3)

DETAIL D
LUMBAR-FRAME
169492-11-XXX
BRACE
172938-01-03A(2)
SCREW
000G67-10-08B (8)

CLAMP
062401-11-000

DRYER-STACKABLE
169807-02-01A(UP TO 01-24-10)
169807-06-01A(AFTER 01-25-10)

BRACKET-WASHER
111913-05-02B
SCREW
000G67-10-16U (3)

WASHER-STACKABLE
169807-01-01A(UP TO 10-04-09)
169807-04-01A(AFTER 10-05-09)
169807-05-01A(AFTER 01-25-10)

BRACKET-WASHER(2)
113795-02-02B
SCREW
000G67-10-16U (5)

DUCT
116653-01-000
(1150)

BRACKET-WASHER
111913-02-04B
SCREW
000G67-10-16U (3)

BRACKET-WASHER
111913-03-04B
SCREW
000G67-10-16U (3)


BRACKET-WASHER(2)
113795-01-02B
SCREW
000G67-10-16U (5)

BRACKET-WASHER(2)
113795-02-02B
SCREW
000G67-10-16U (5)

R42AD
21S
PAIR
169492-03-000

FIRST USED		
10 S-SERIES		
DO NOT SCALE DRAWING		
TITLE:		
WASHER/DRYER INSTL		
SHEET 3	PART NO 169492	REV







R42AD
54E
COMBO
169492-04-000

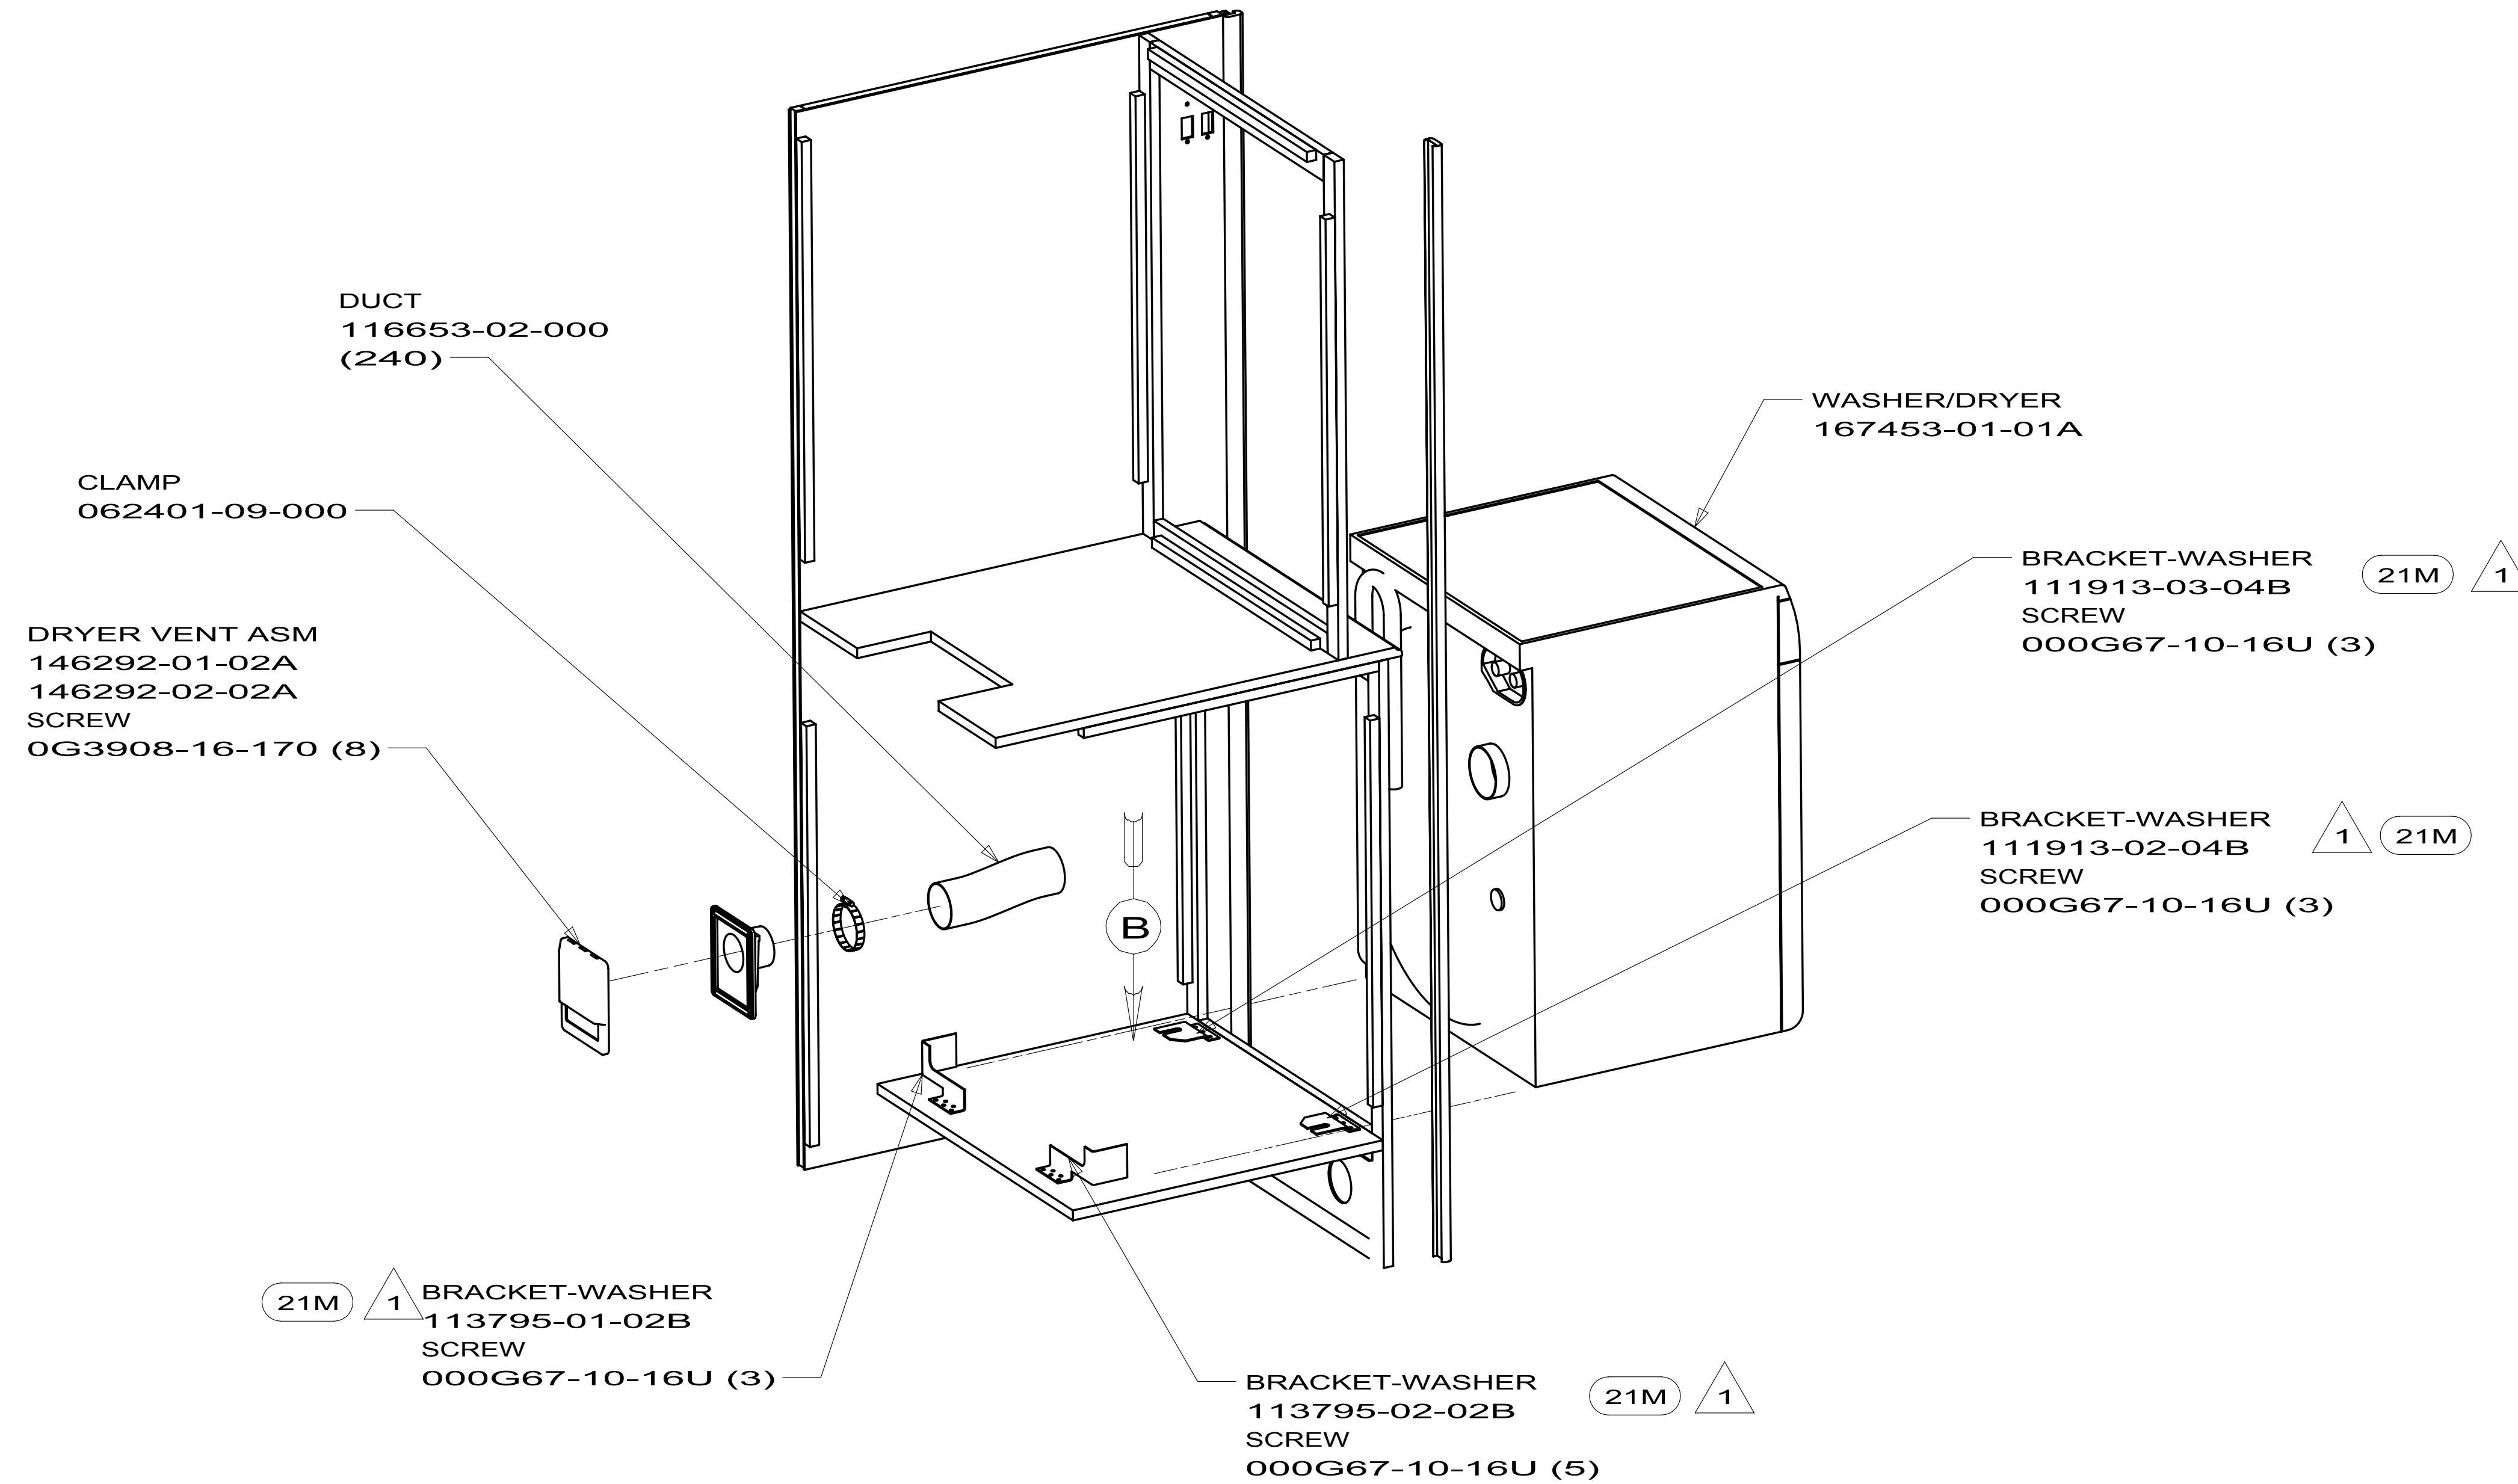

FIRST USED		
10 S-SERIES		
DO NOT SCALE DRAWING		
TITLE:		
WASHER/DRYER INSTL		
SHEET 4	PART NO 169492	REV











8			7		6	5	4	3	2	1
DWG NO	F OR T	G OR U	M OR V	X OR Z	Y OR AA	Y OR AA				
169954-01	F	G	M	Z	AA	AB				
169954-02	T	U	V	X	Y	R				
169954-03	F	G	M	X	Y	R				

RELEASE	REV A	DATE	DWG NO	169954	
REV	ZONE	REVISION RECORD		DATE	DFTR-ORIG




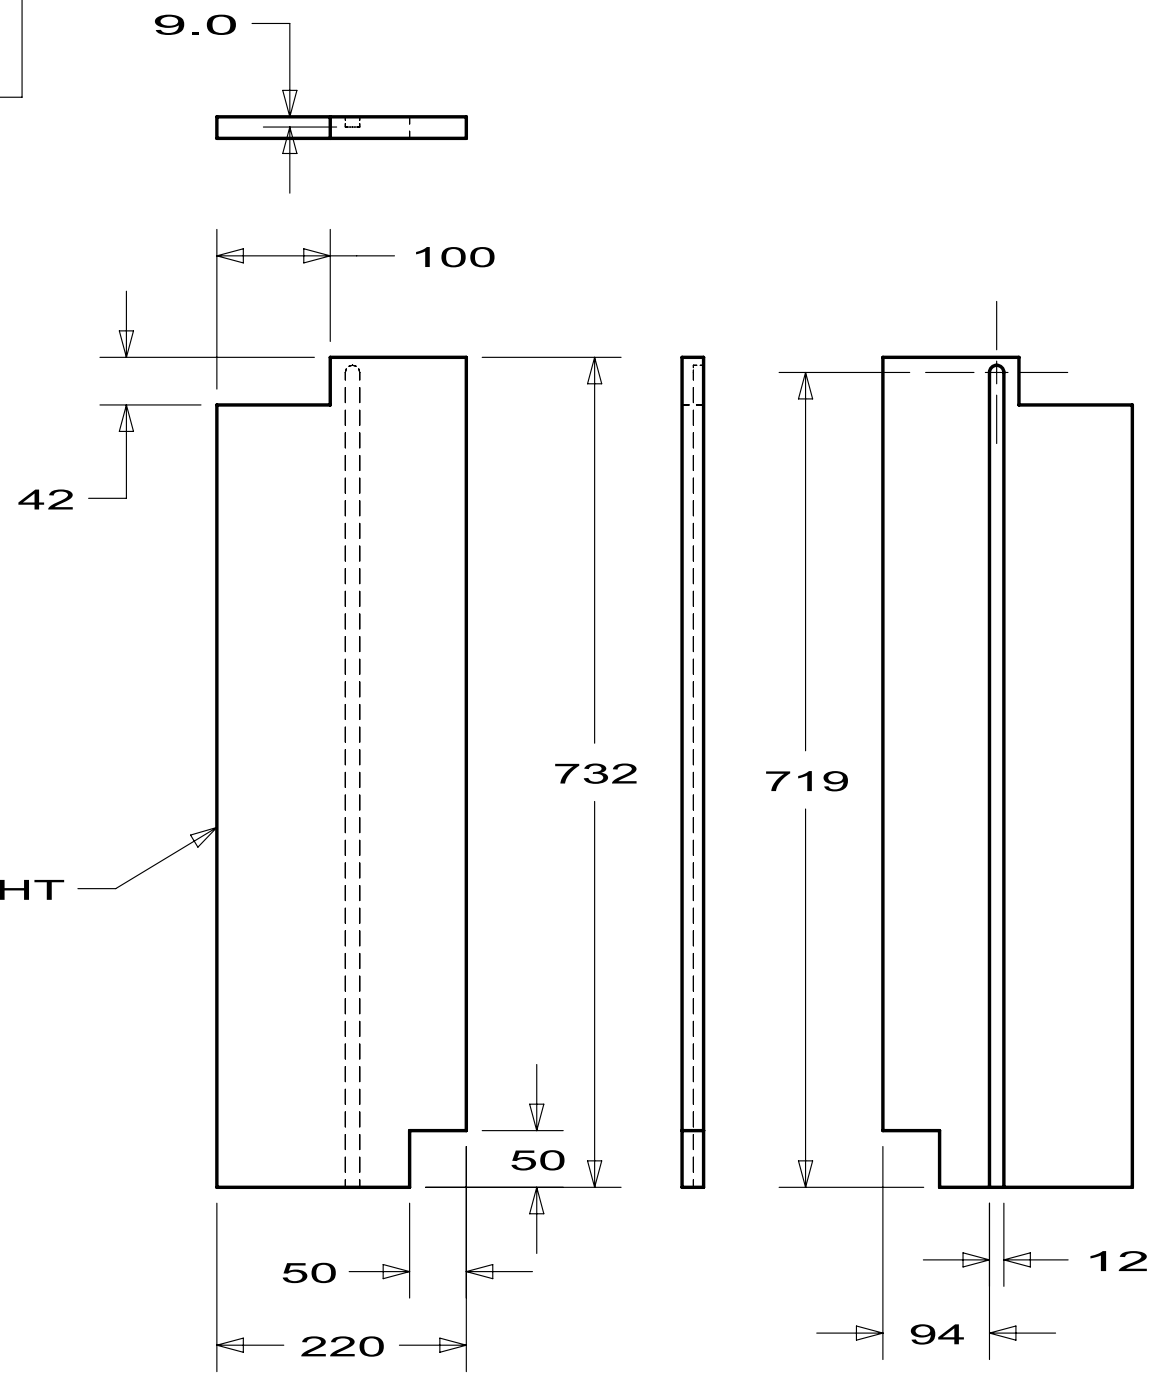
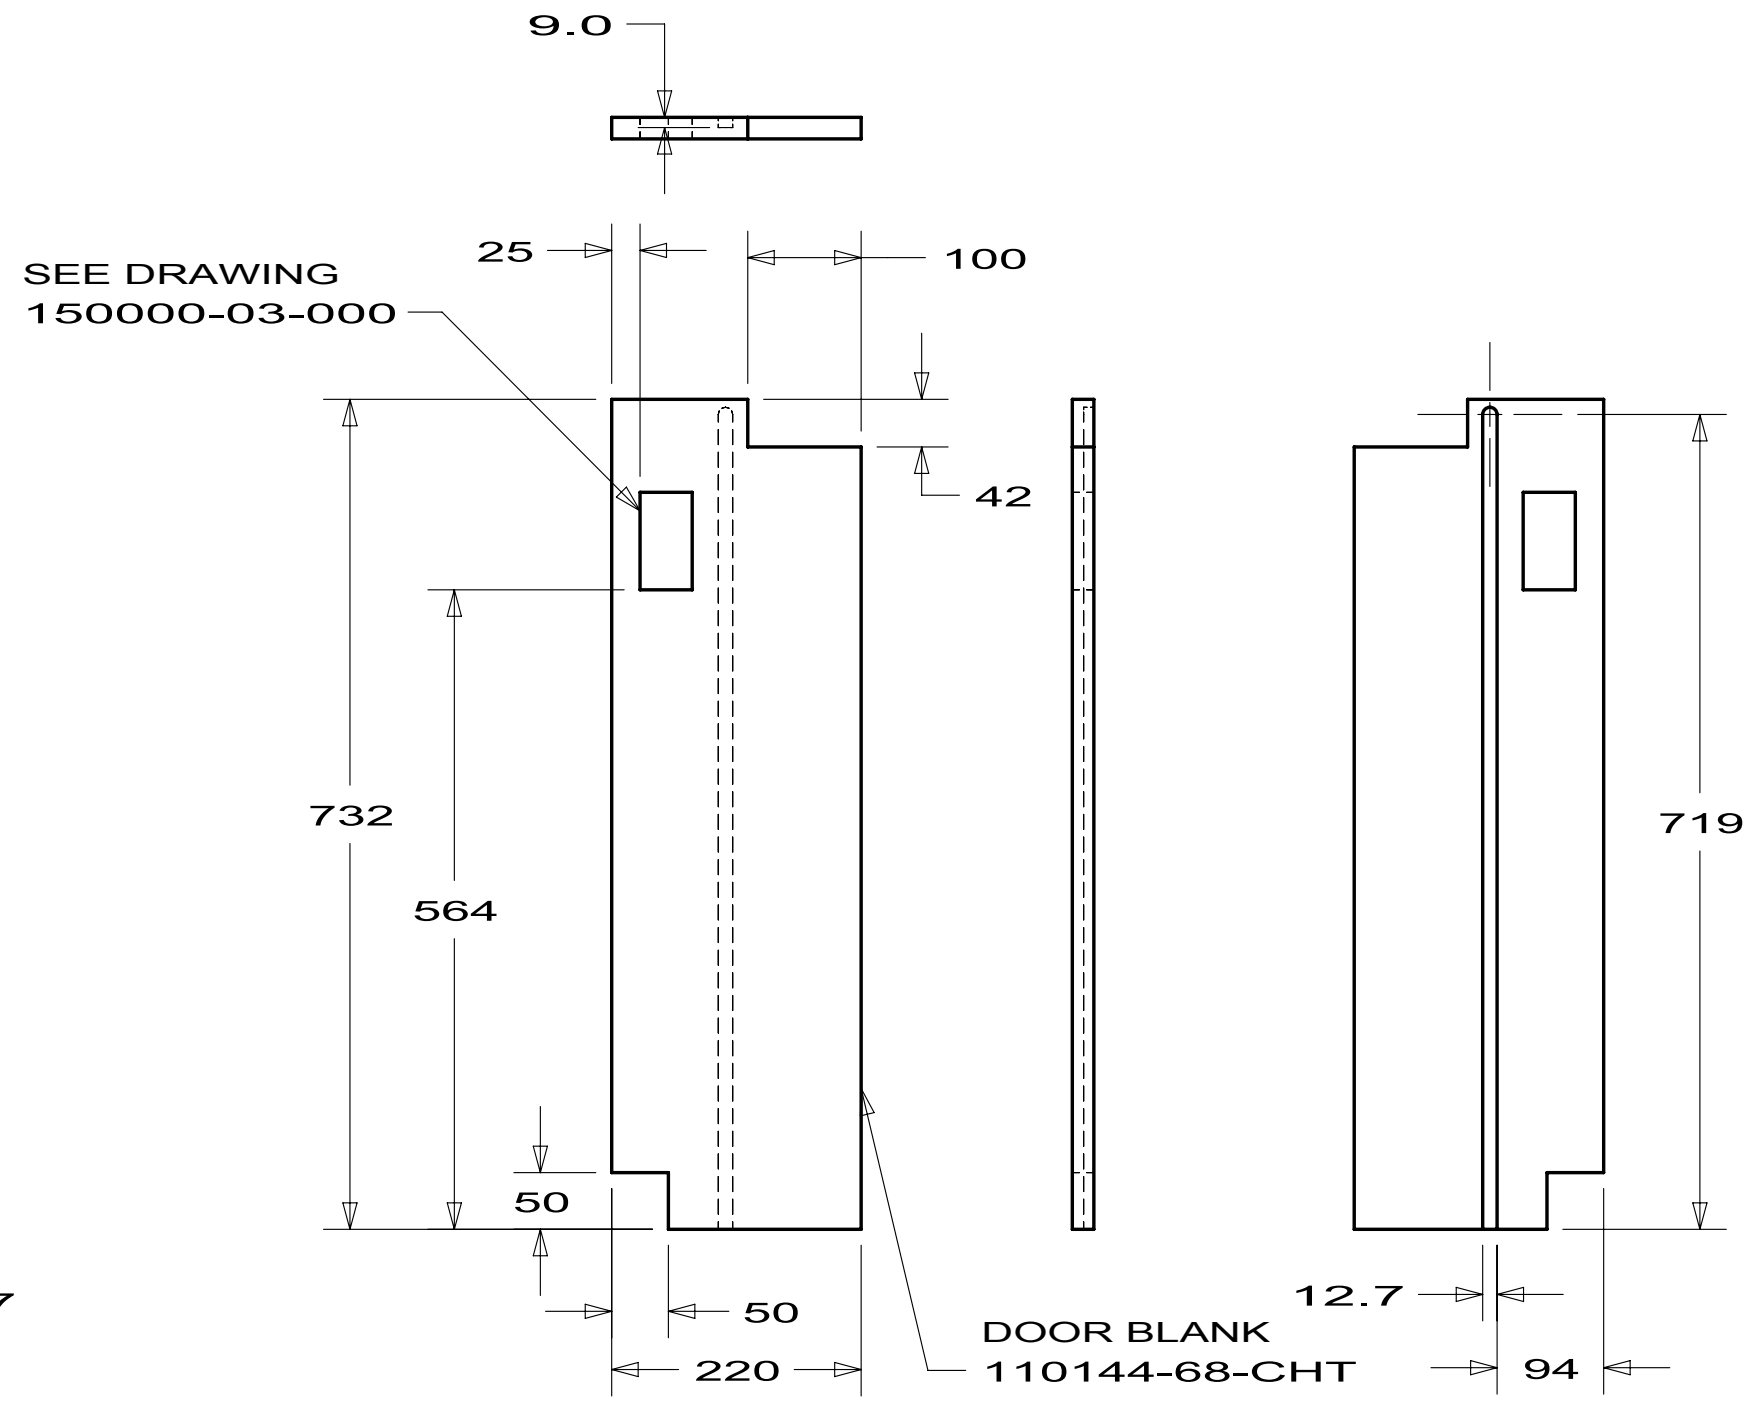
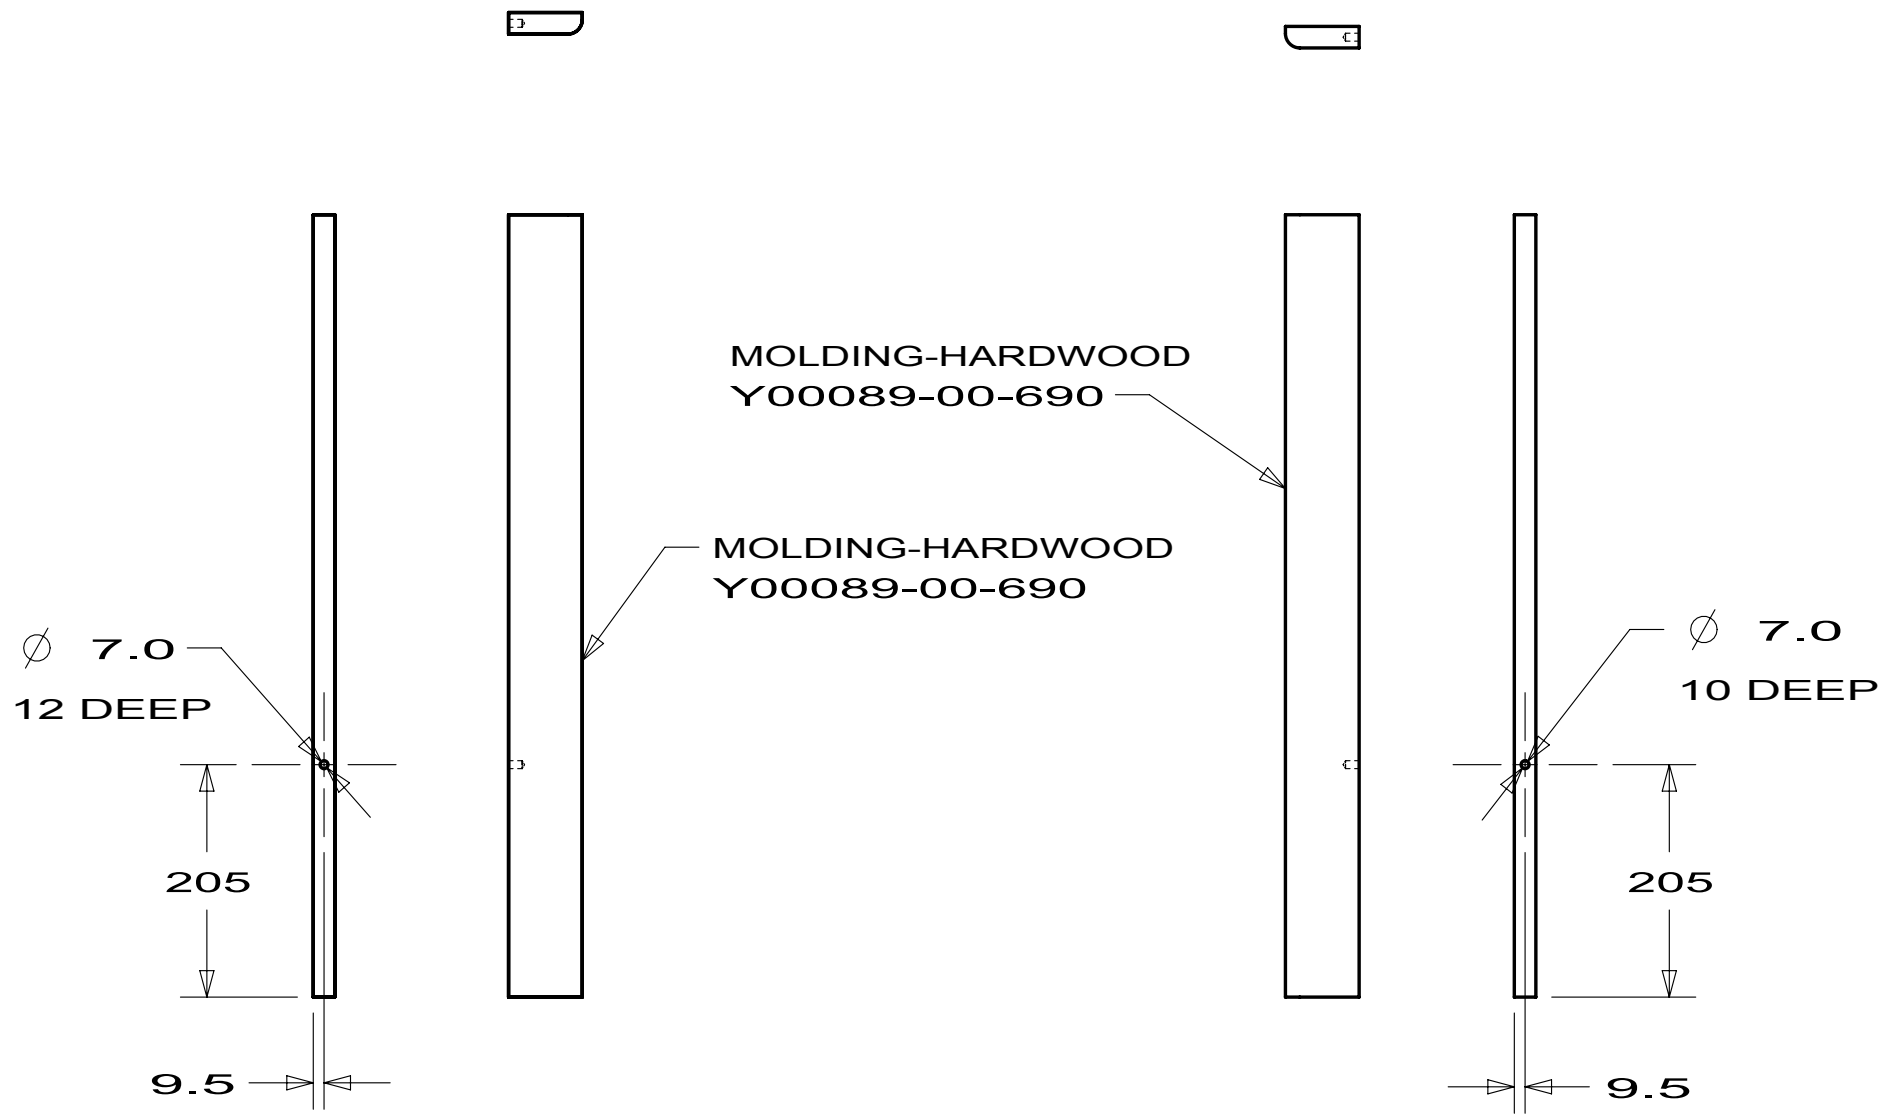
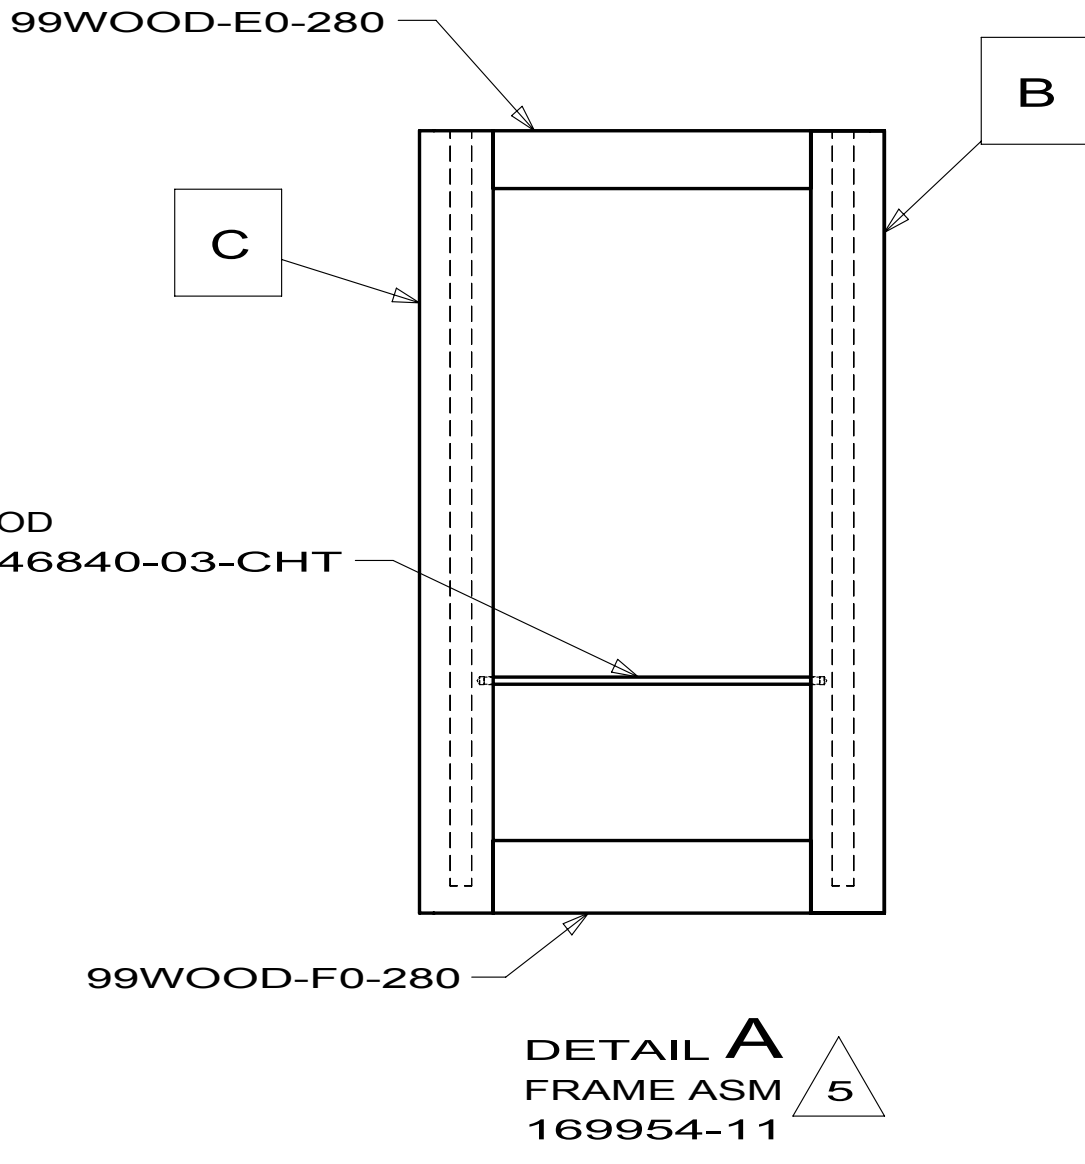
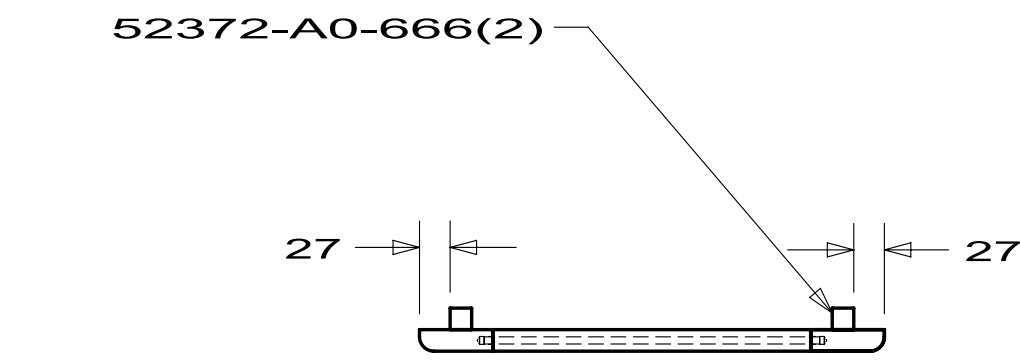
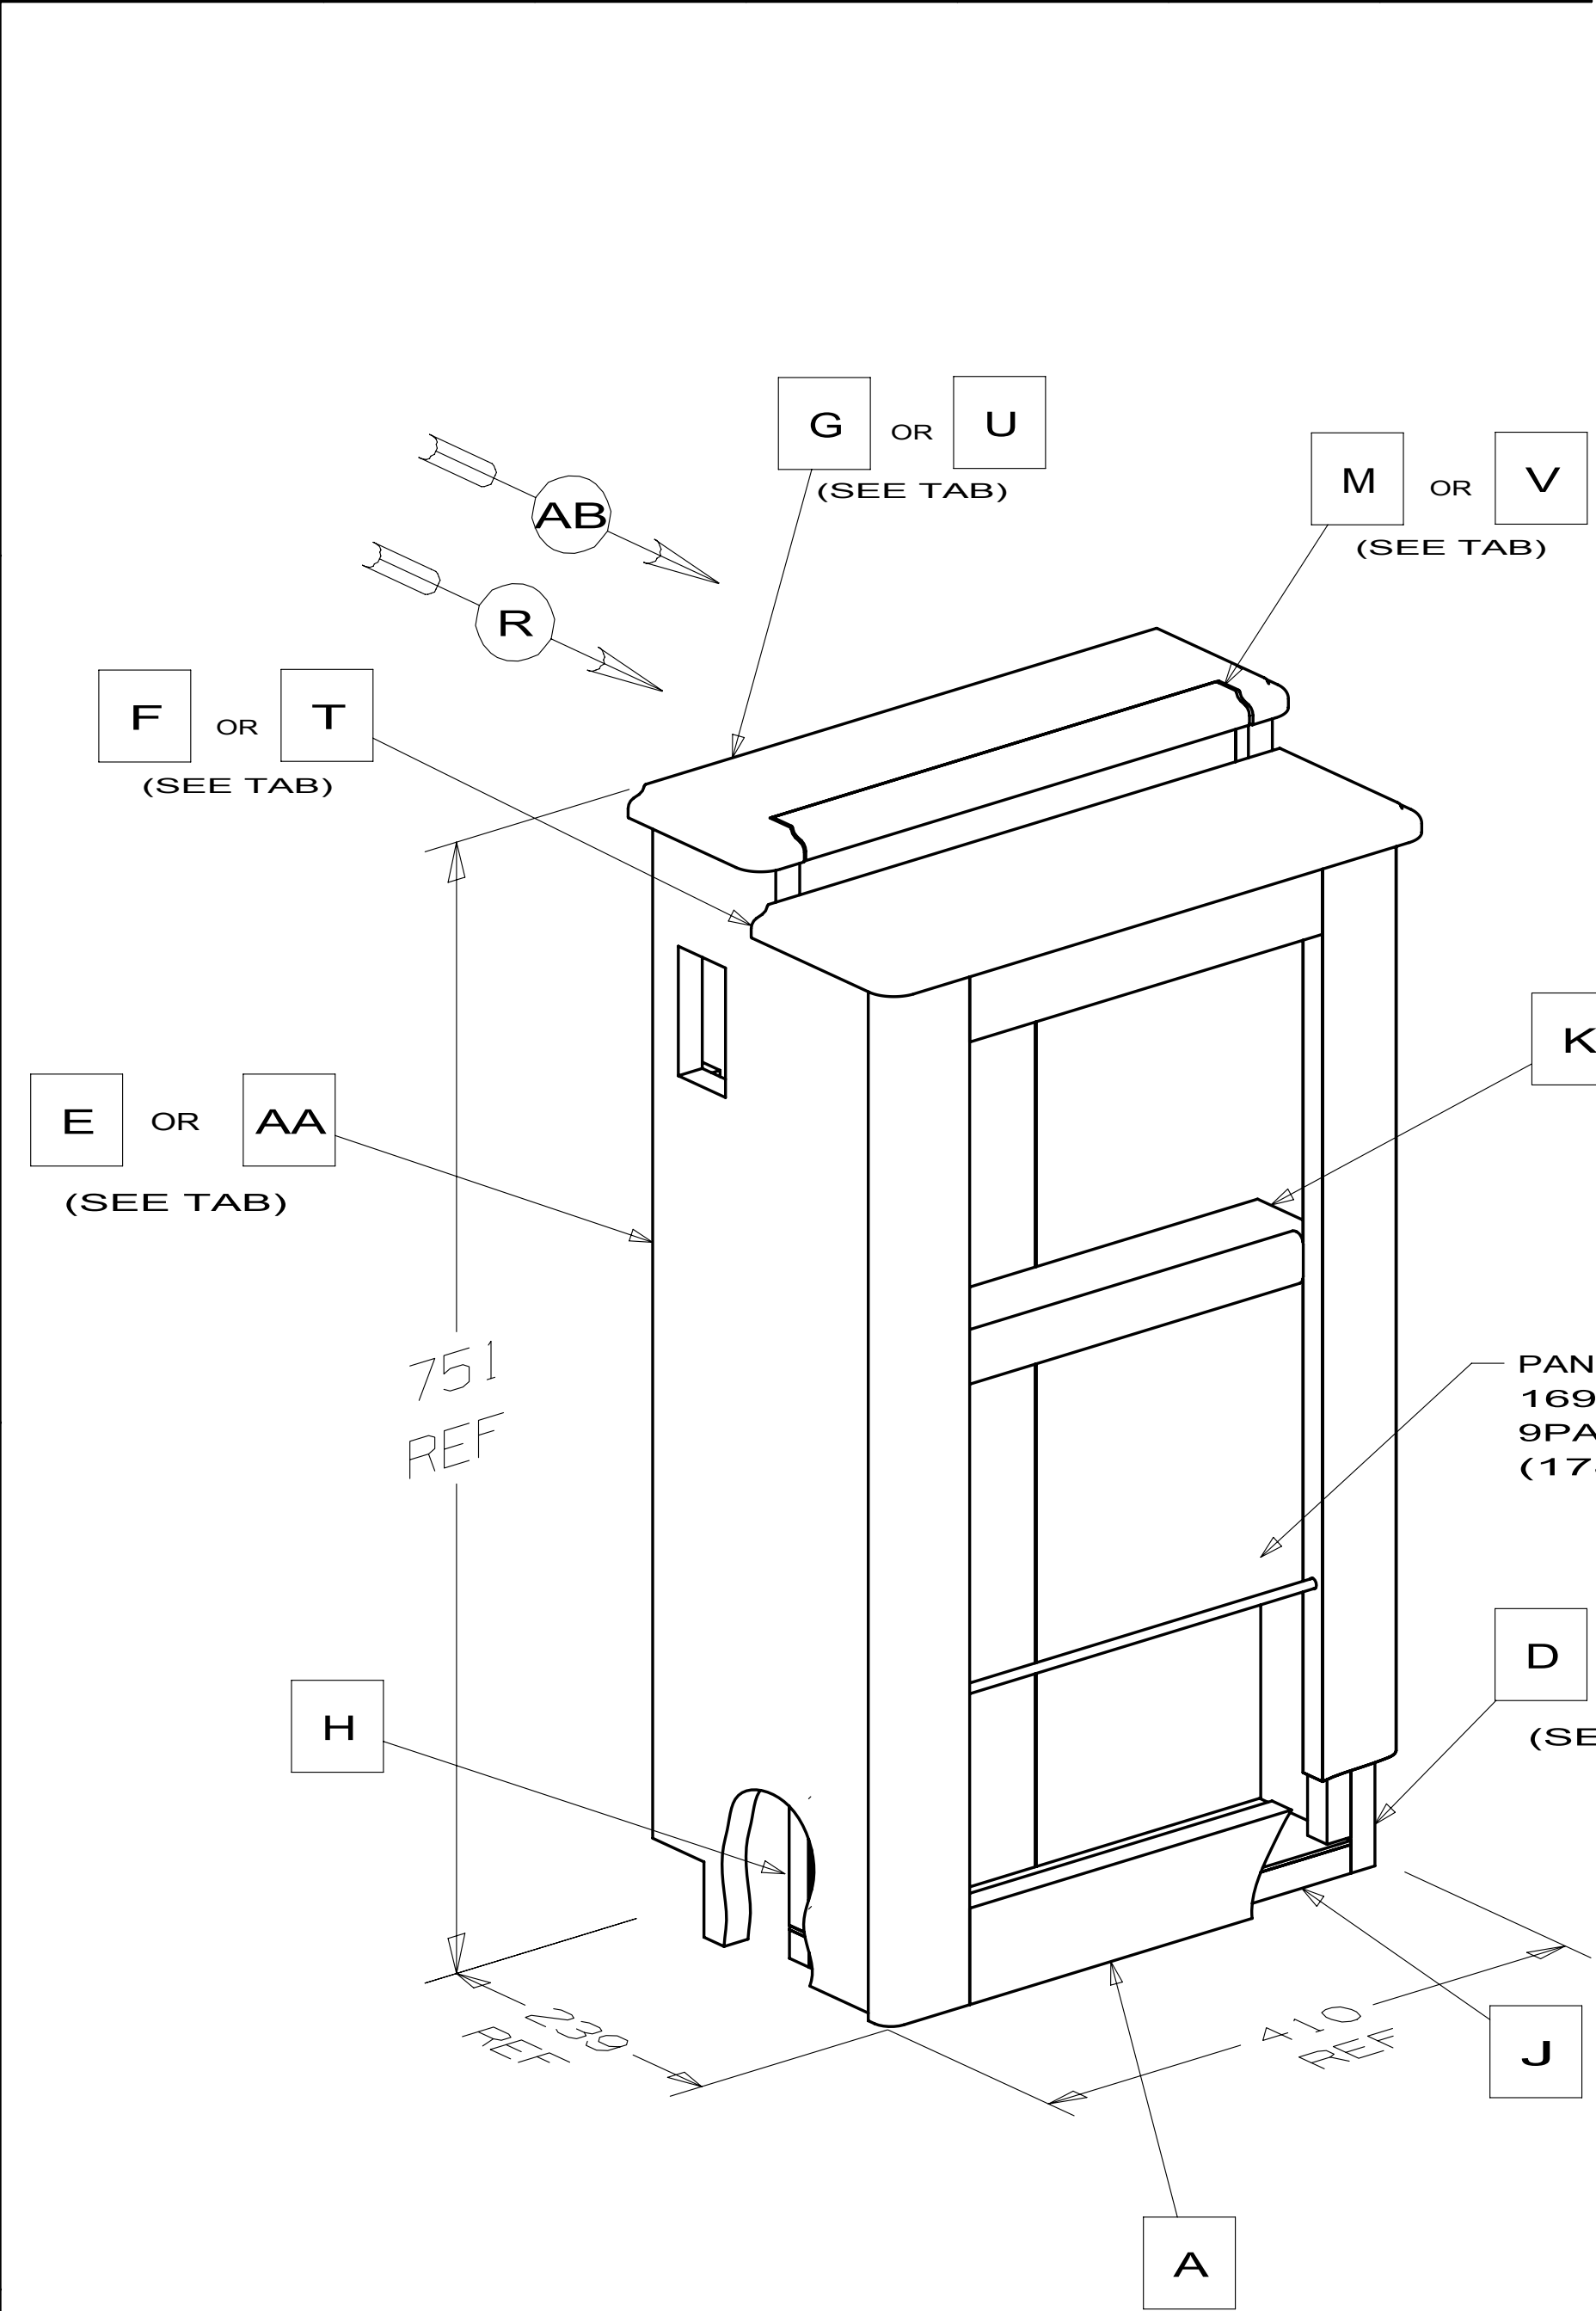


- NOTES:
- OVERALL CABINET DIMENSIONS INCLUDE PANELING (DO NOT INCLUDE MOLDING).
 - LUMBER 52371 MAY BE USED IN PLACE OF 52372.
 - FOR LAMINATION AND FASTENING SEE ES0006.
 - FASTEN DURING INSTALLATION OF CABINET.
 - STAIN AND FINISH PER ES0022.

WINNEBAGO INDUSTRIES		COPYRIGHT 2009 WINNEBAGO INDUSTRIES, INC.	
OFTR	ORIG. DATE	ALL DIMENSIONS ARE IN MILLIMETERS	
CHGR			
P.E.			
M.E.	FIRST USED		
DSNR		10 S42AD	
UNSPECIFIED TOLERANCES ARE:		MATERIAL:	
WHOLE DIM (X) : 1.5			
ONE-PLACE (X.X) : 0.8			
TWO-PLACE (X.XX) :			
ANGLE :			
THIRD ANGLE PROJECTION			
DO NOT SCALE DRAWING			
TITLE: CABINET ASM-TABLE,PULLOUT			
SHEET 1 OF 3		PART NO 169954	REV
REF:		1	

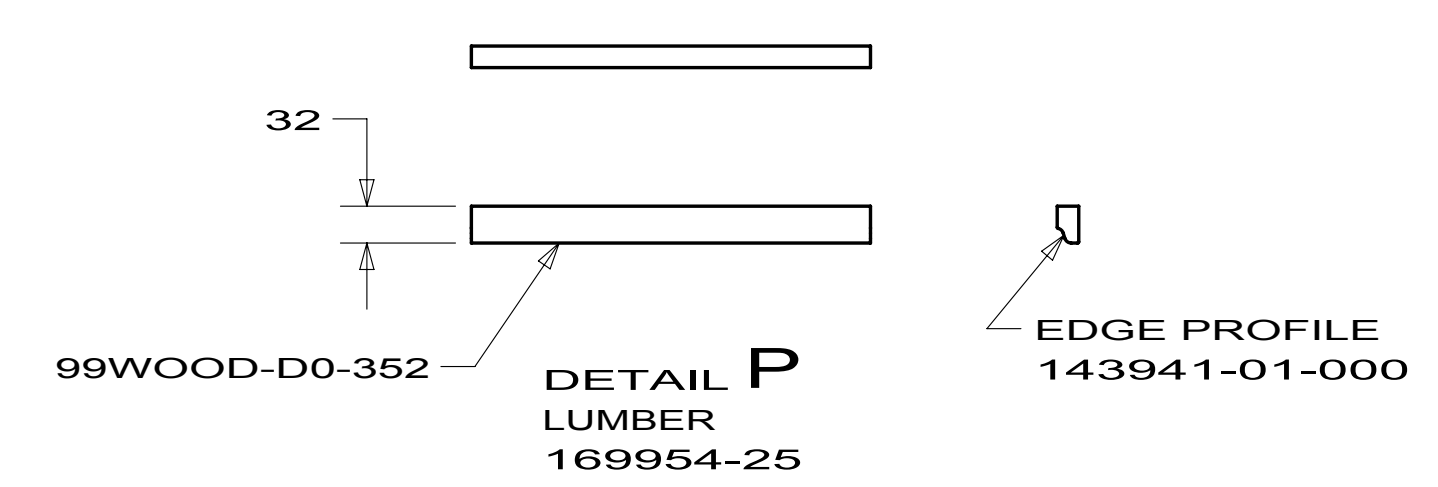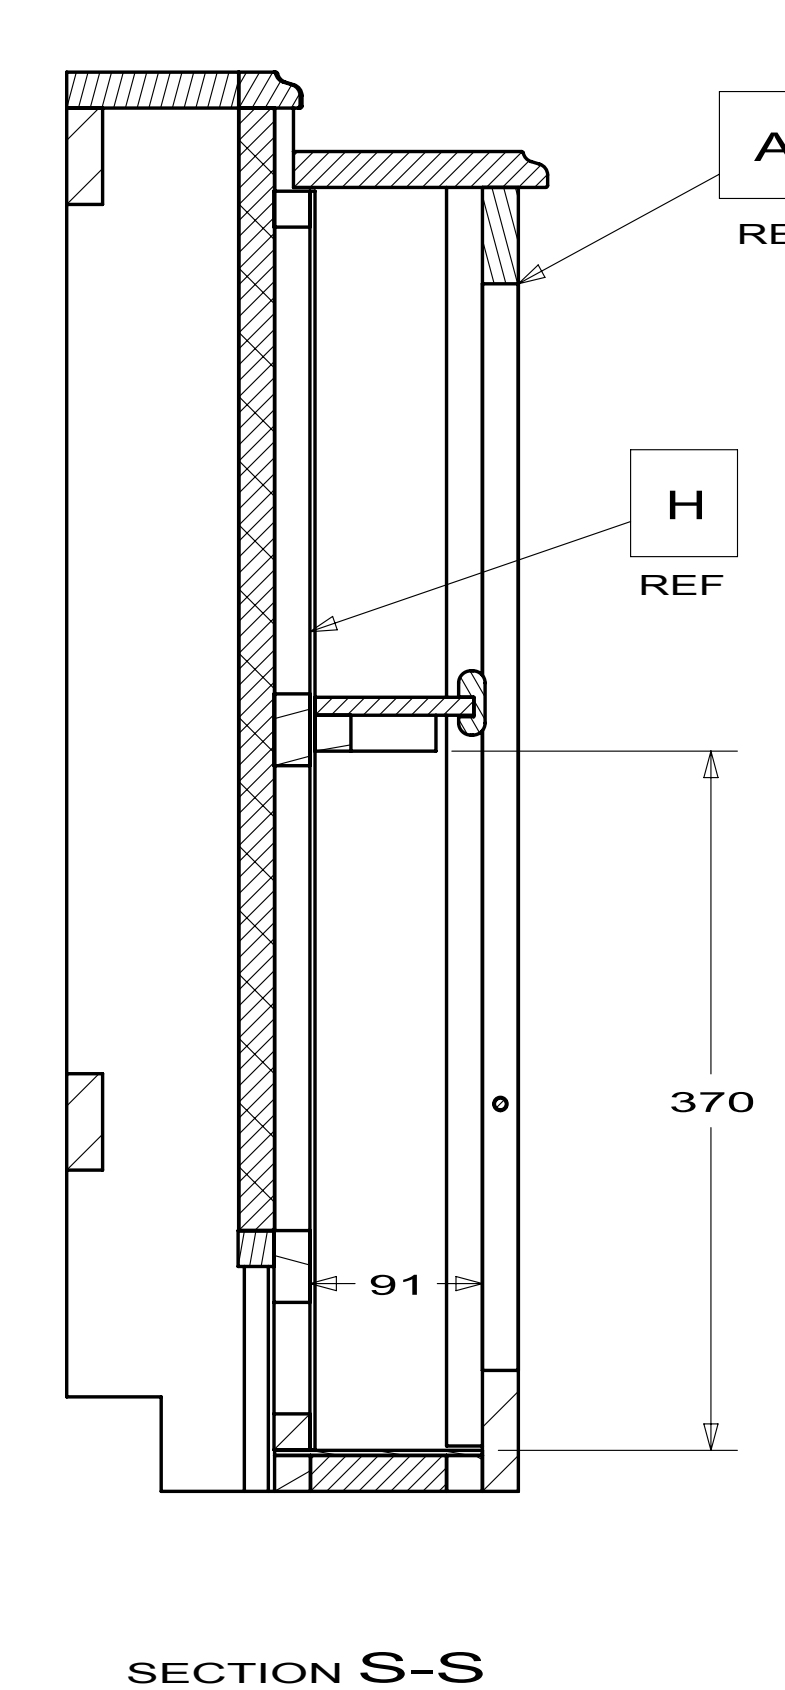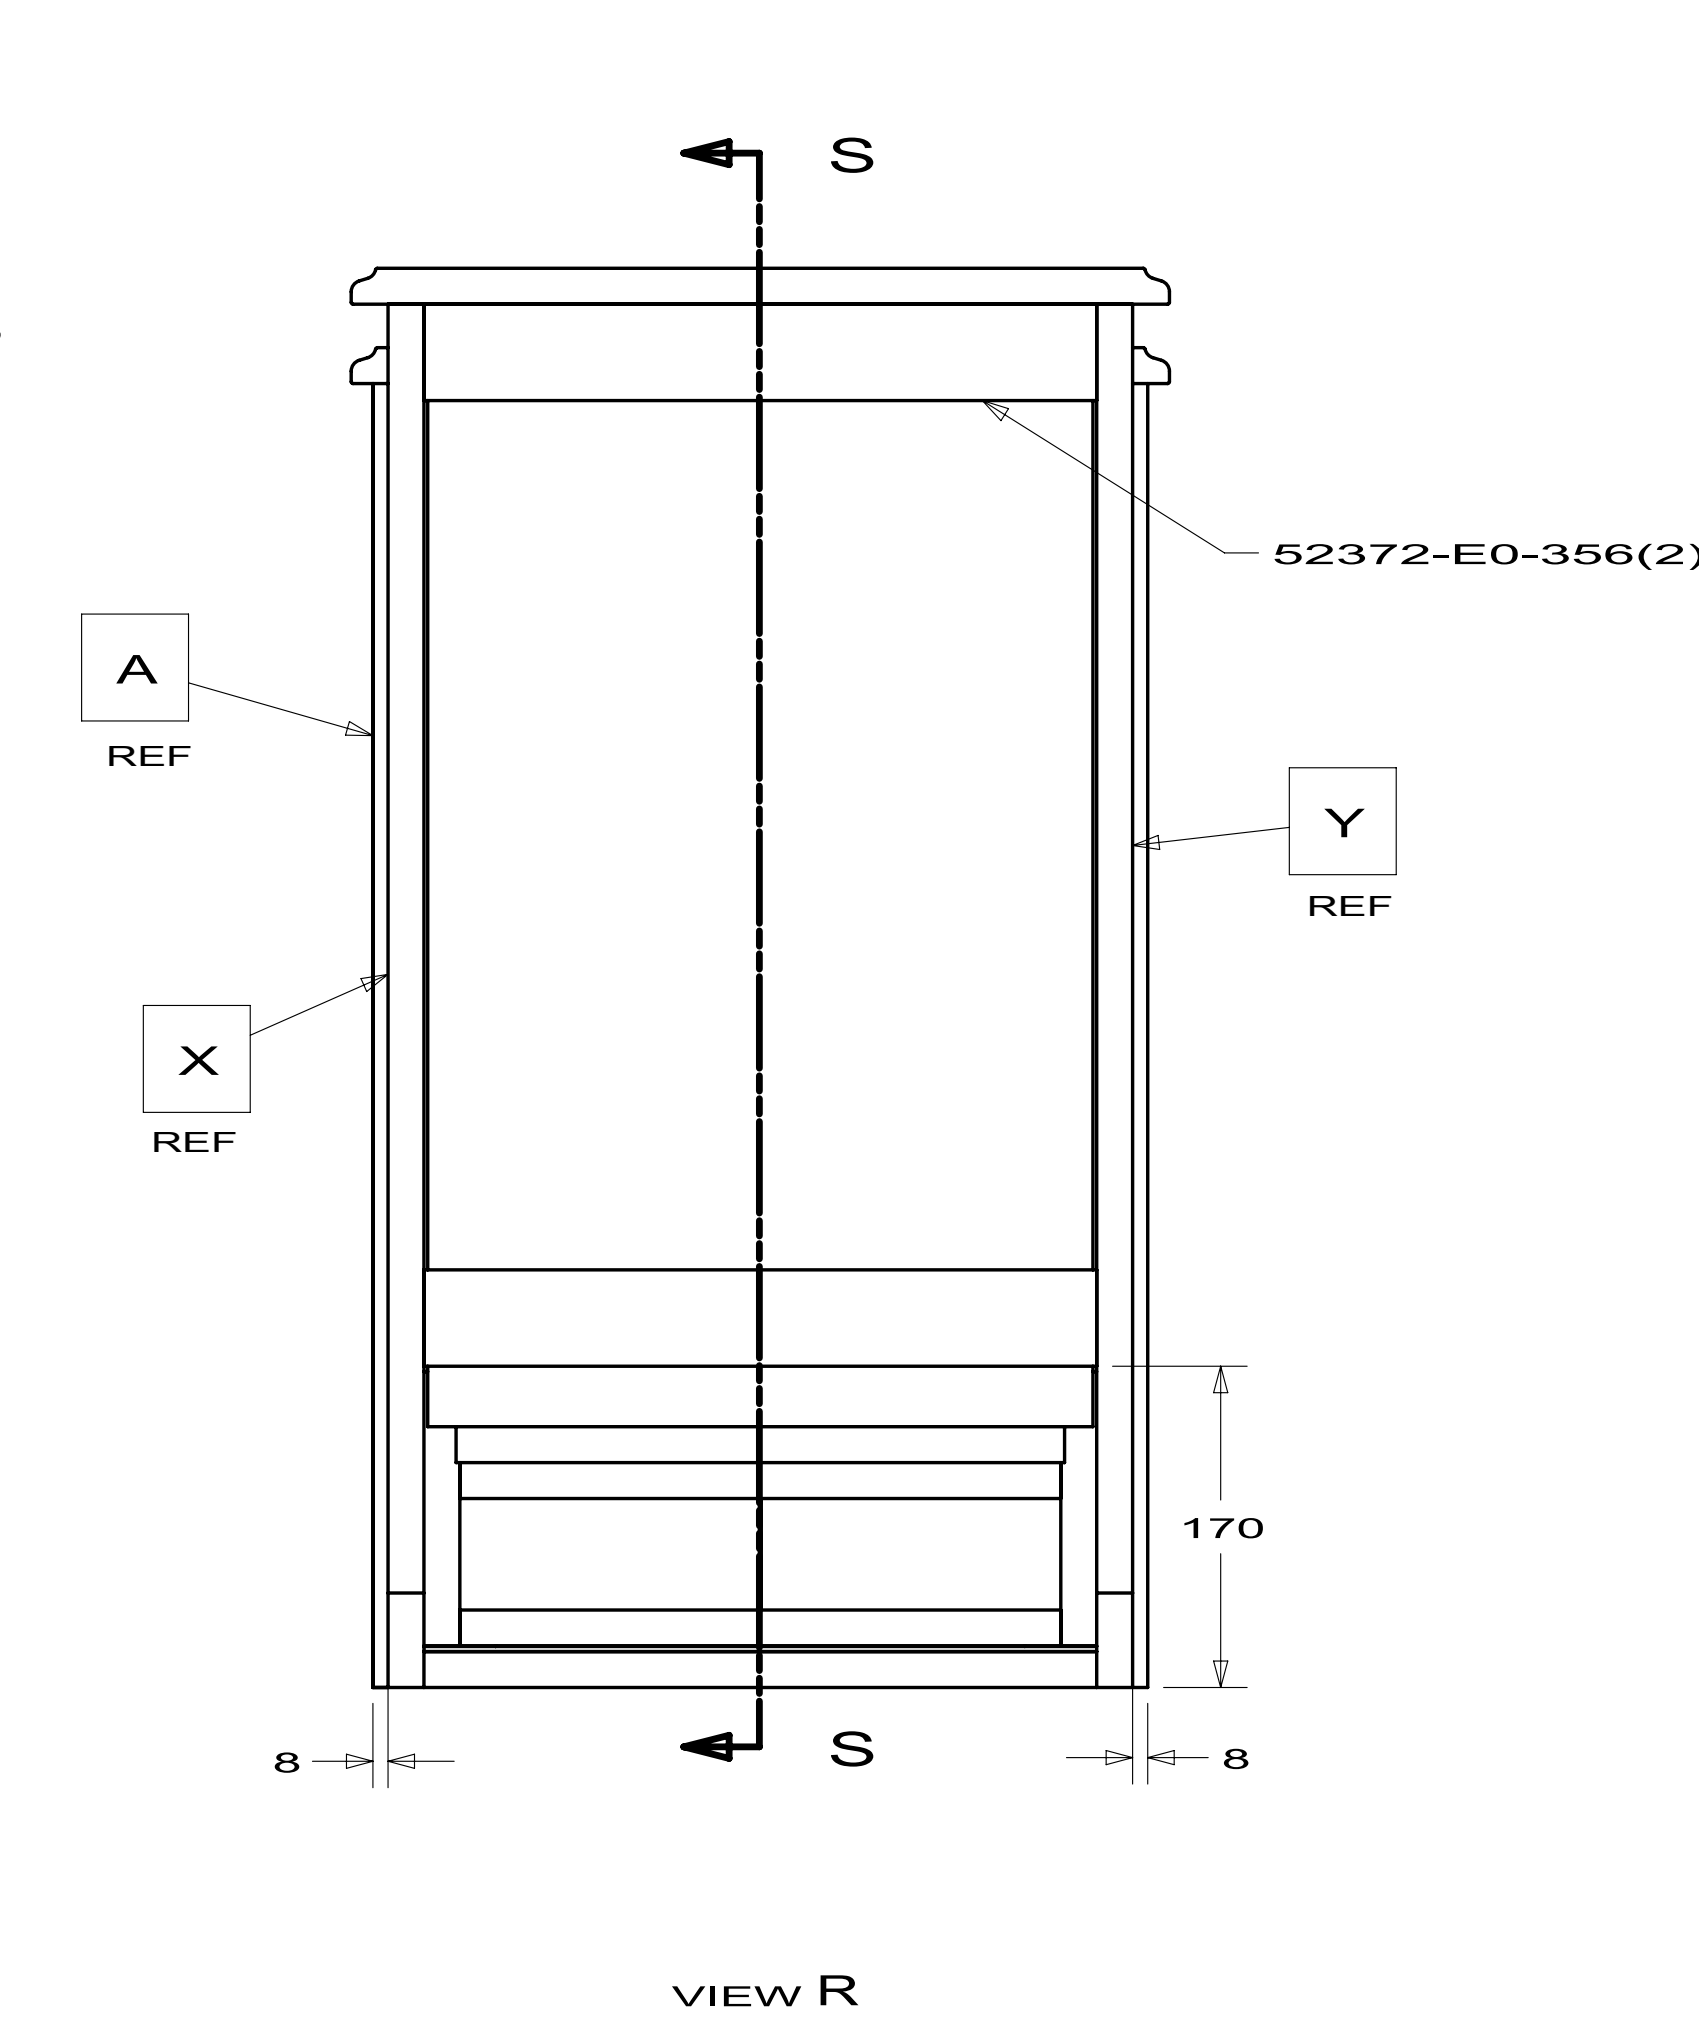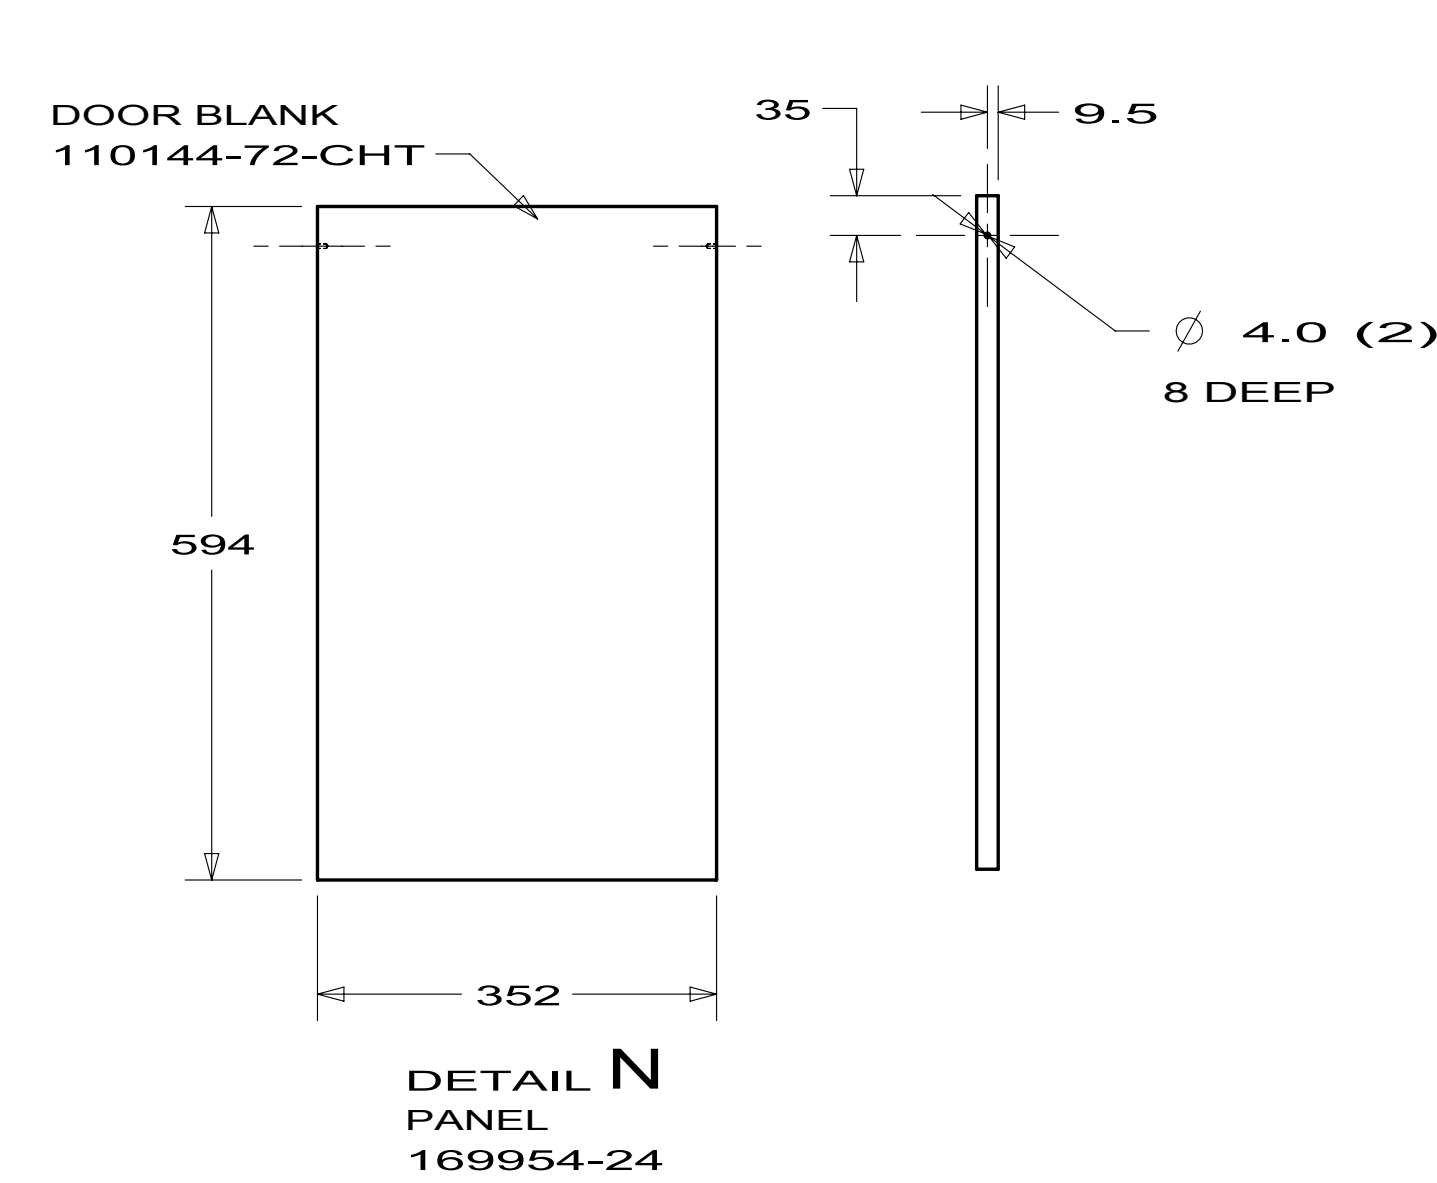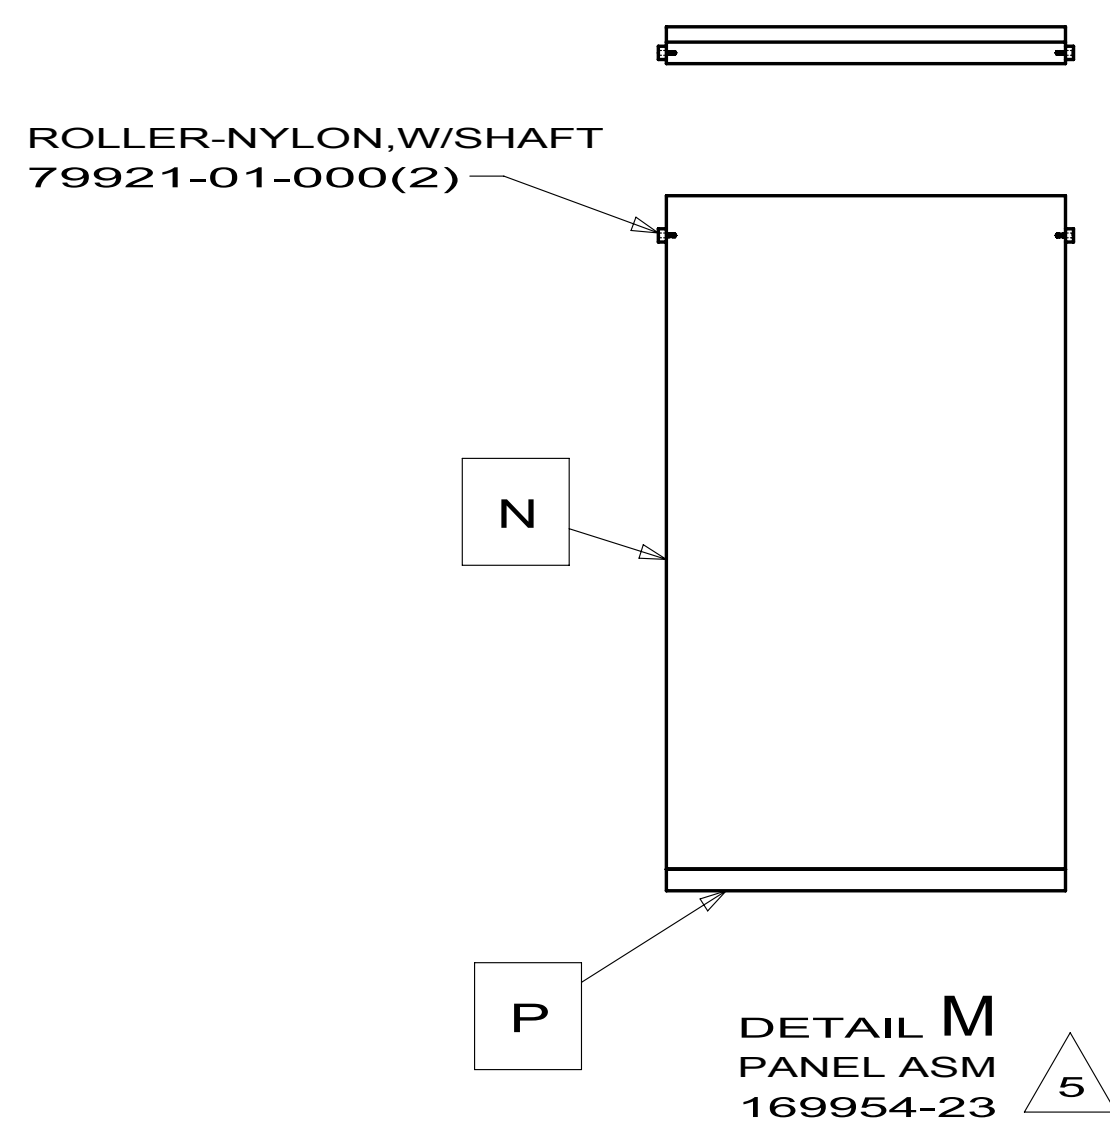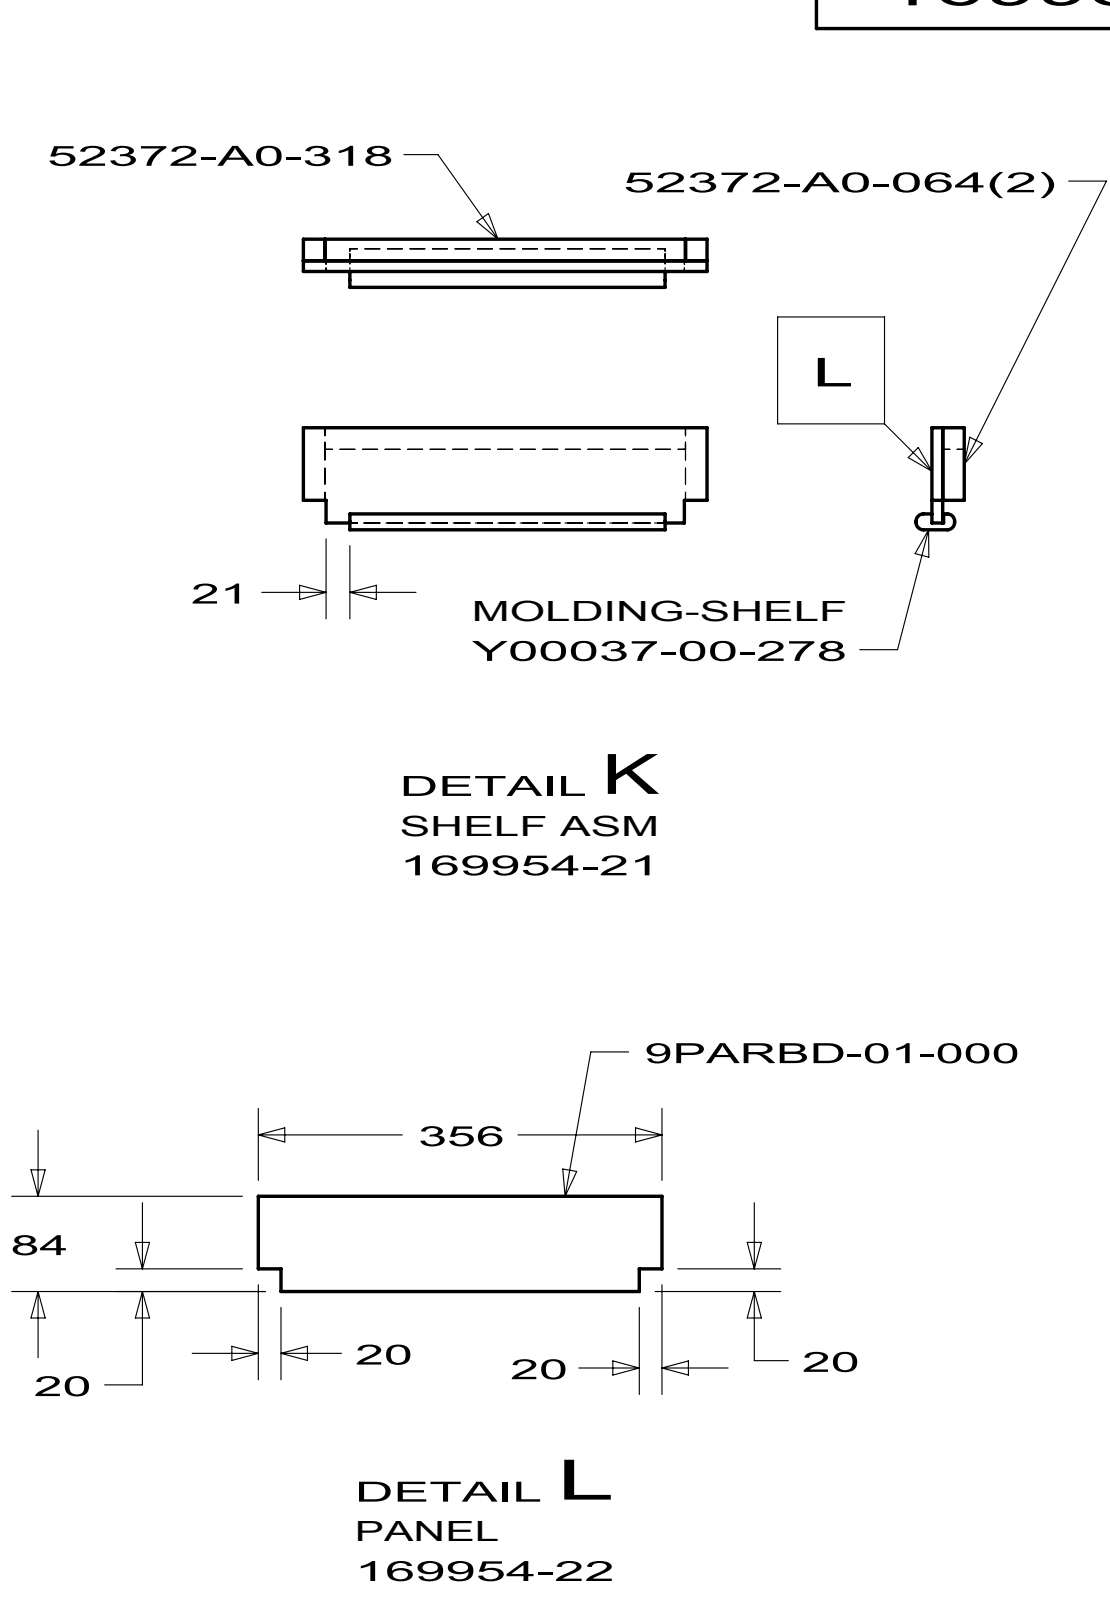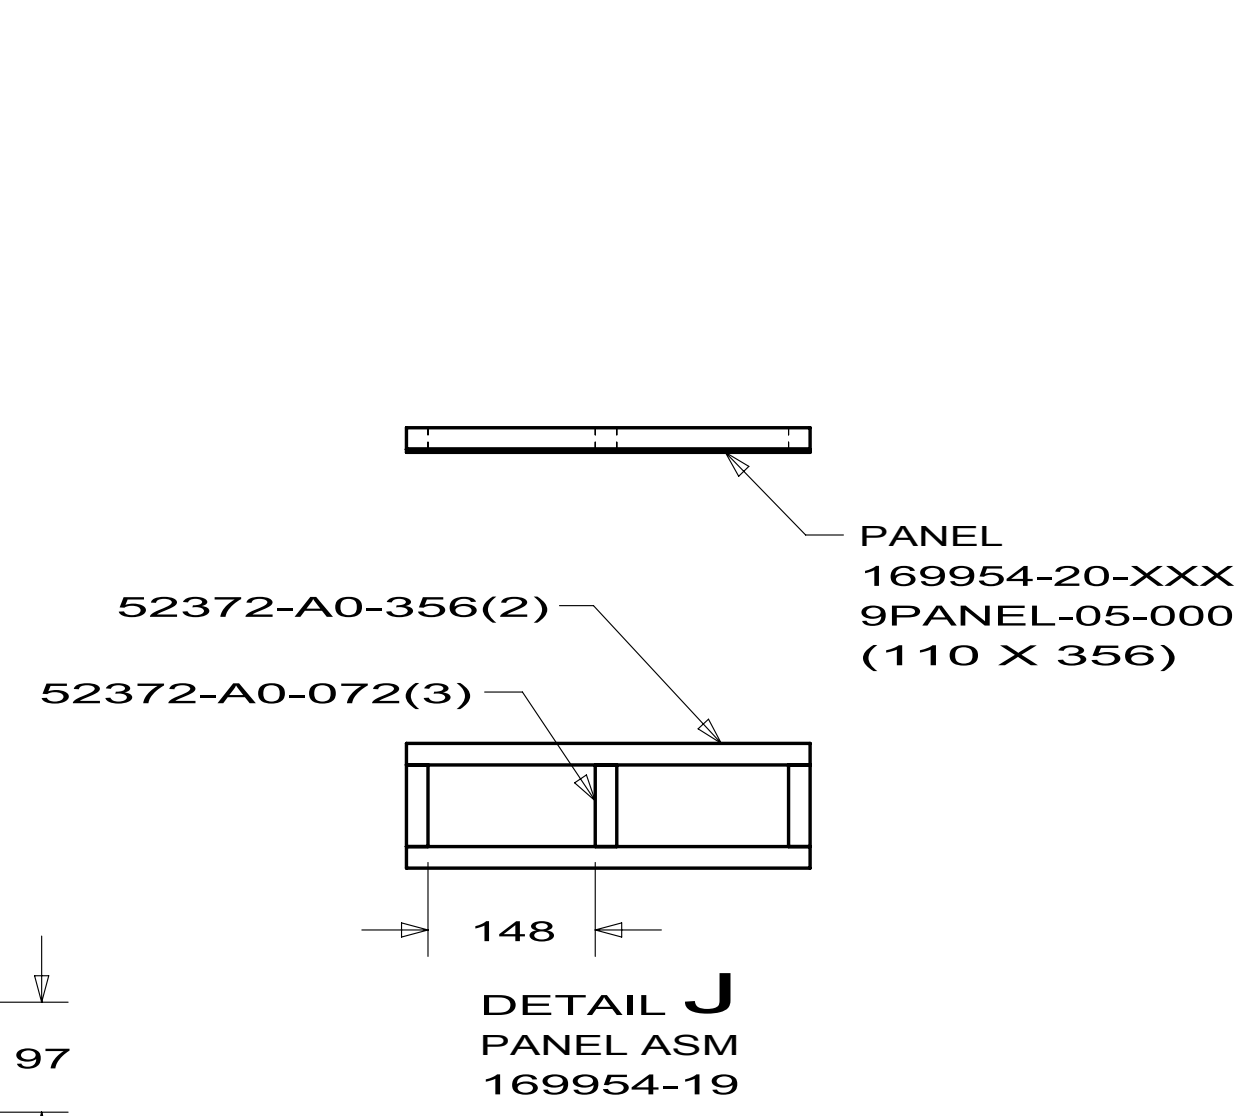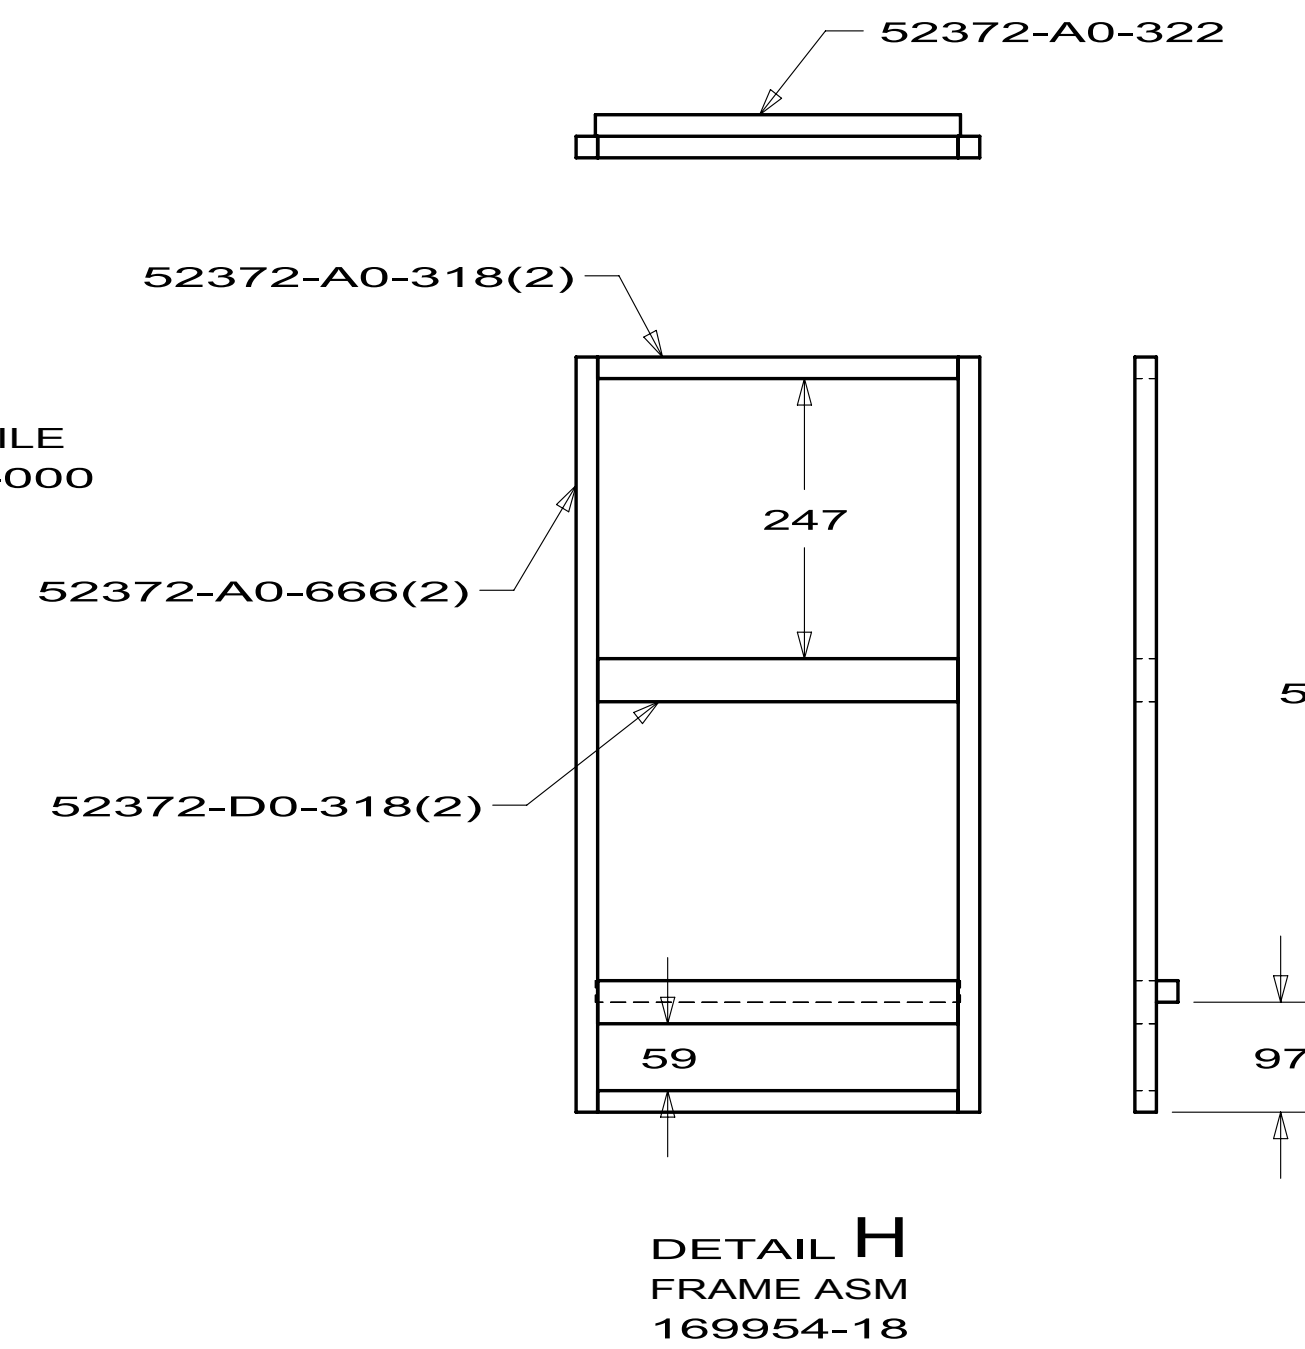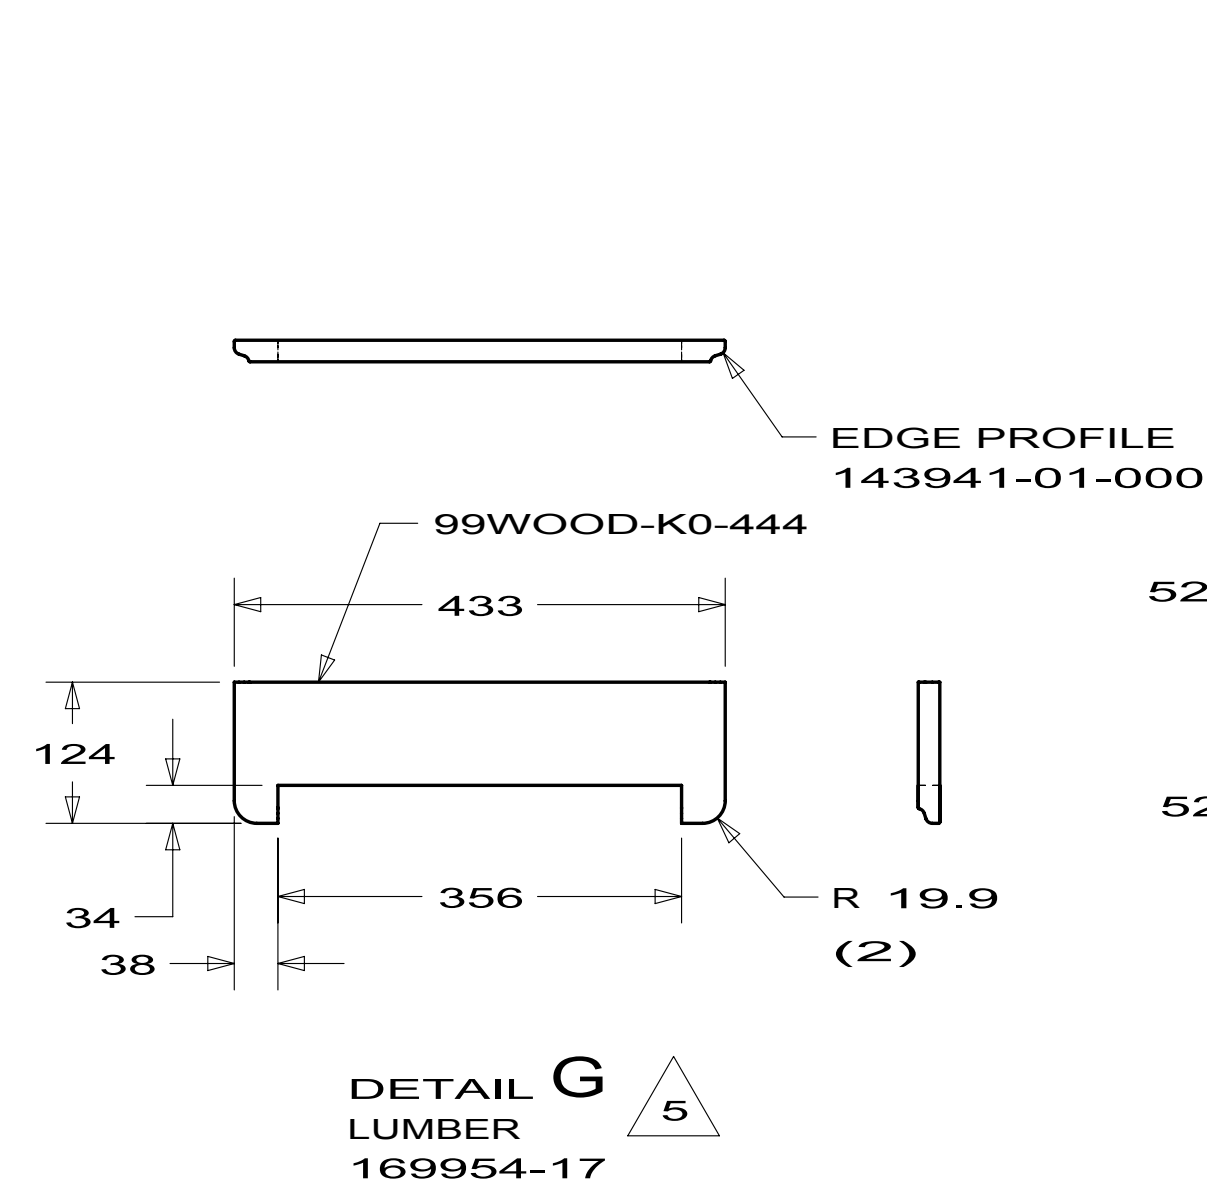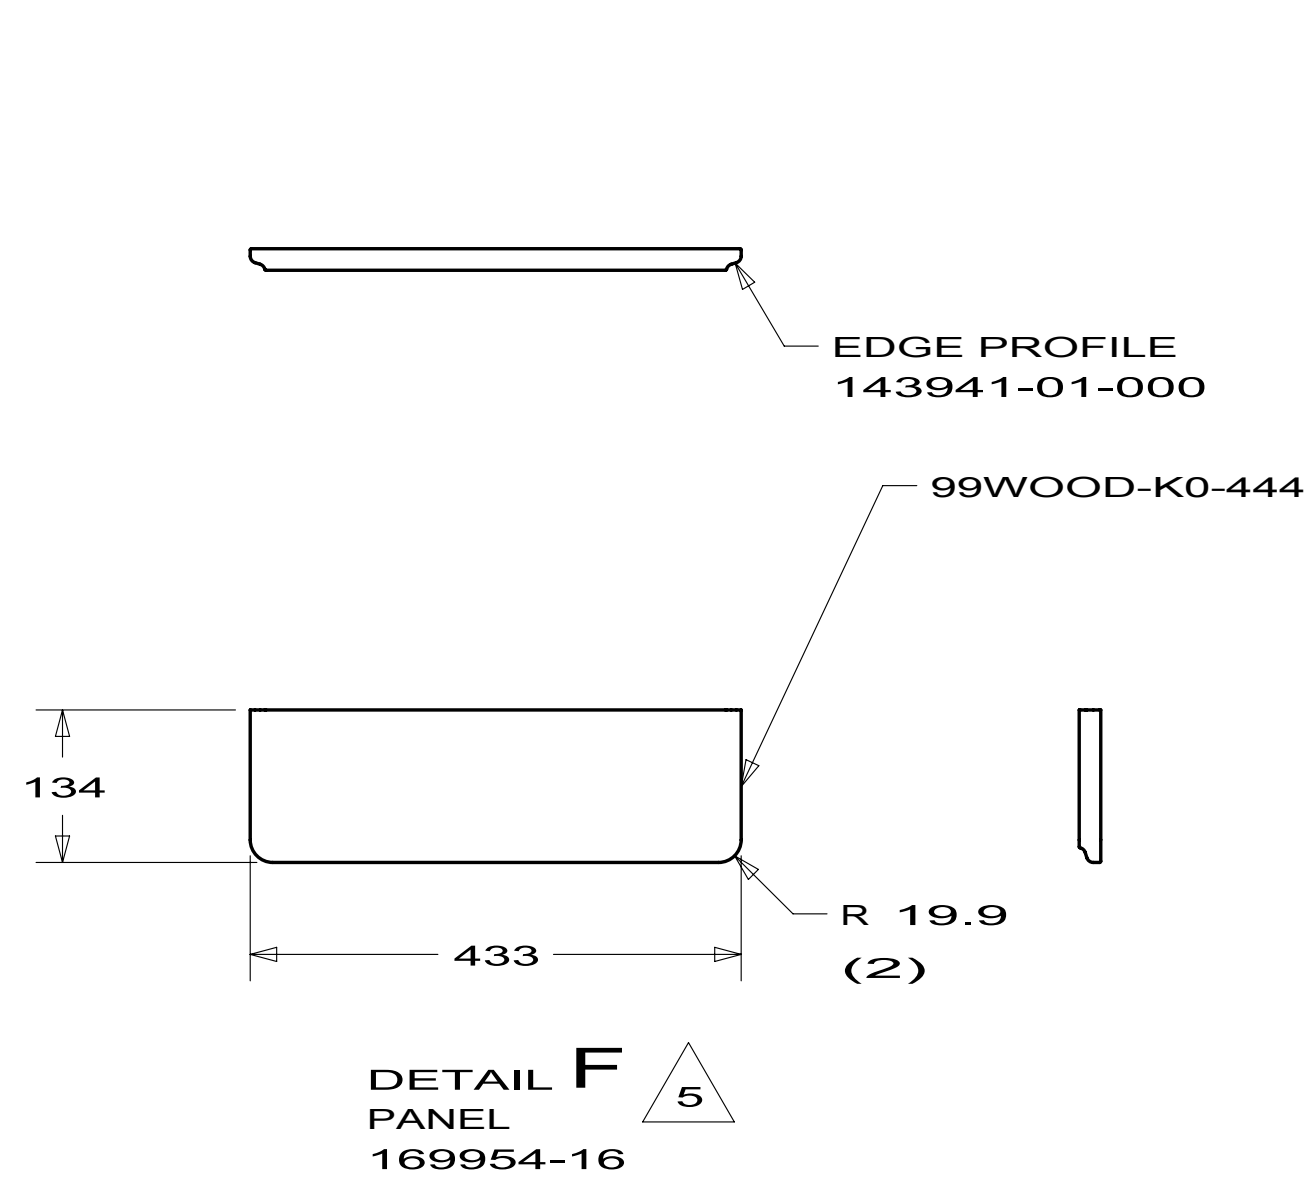


FIRST USED		
10 S42AD		
DO NOT SCALE DRAWING		
TITLE:		
CABINET ASM-TABLE,PULLOUT		
SHEE2	PART NO	REV
	169954	

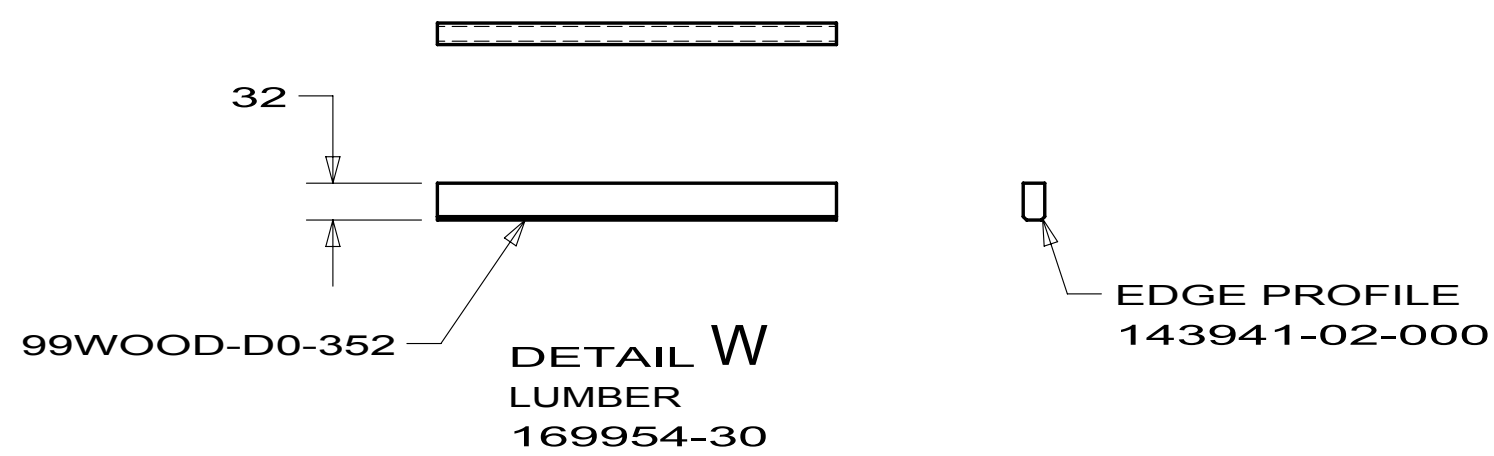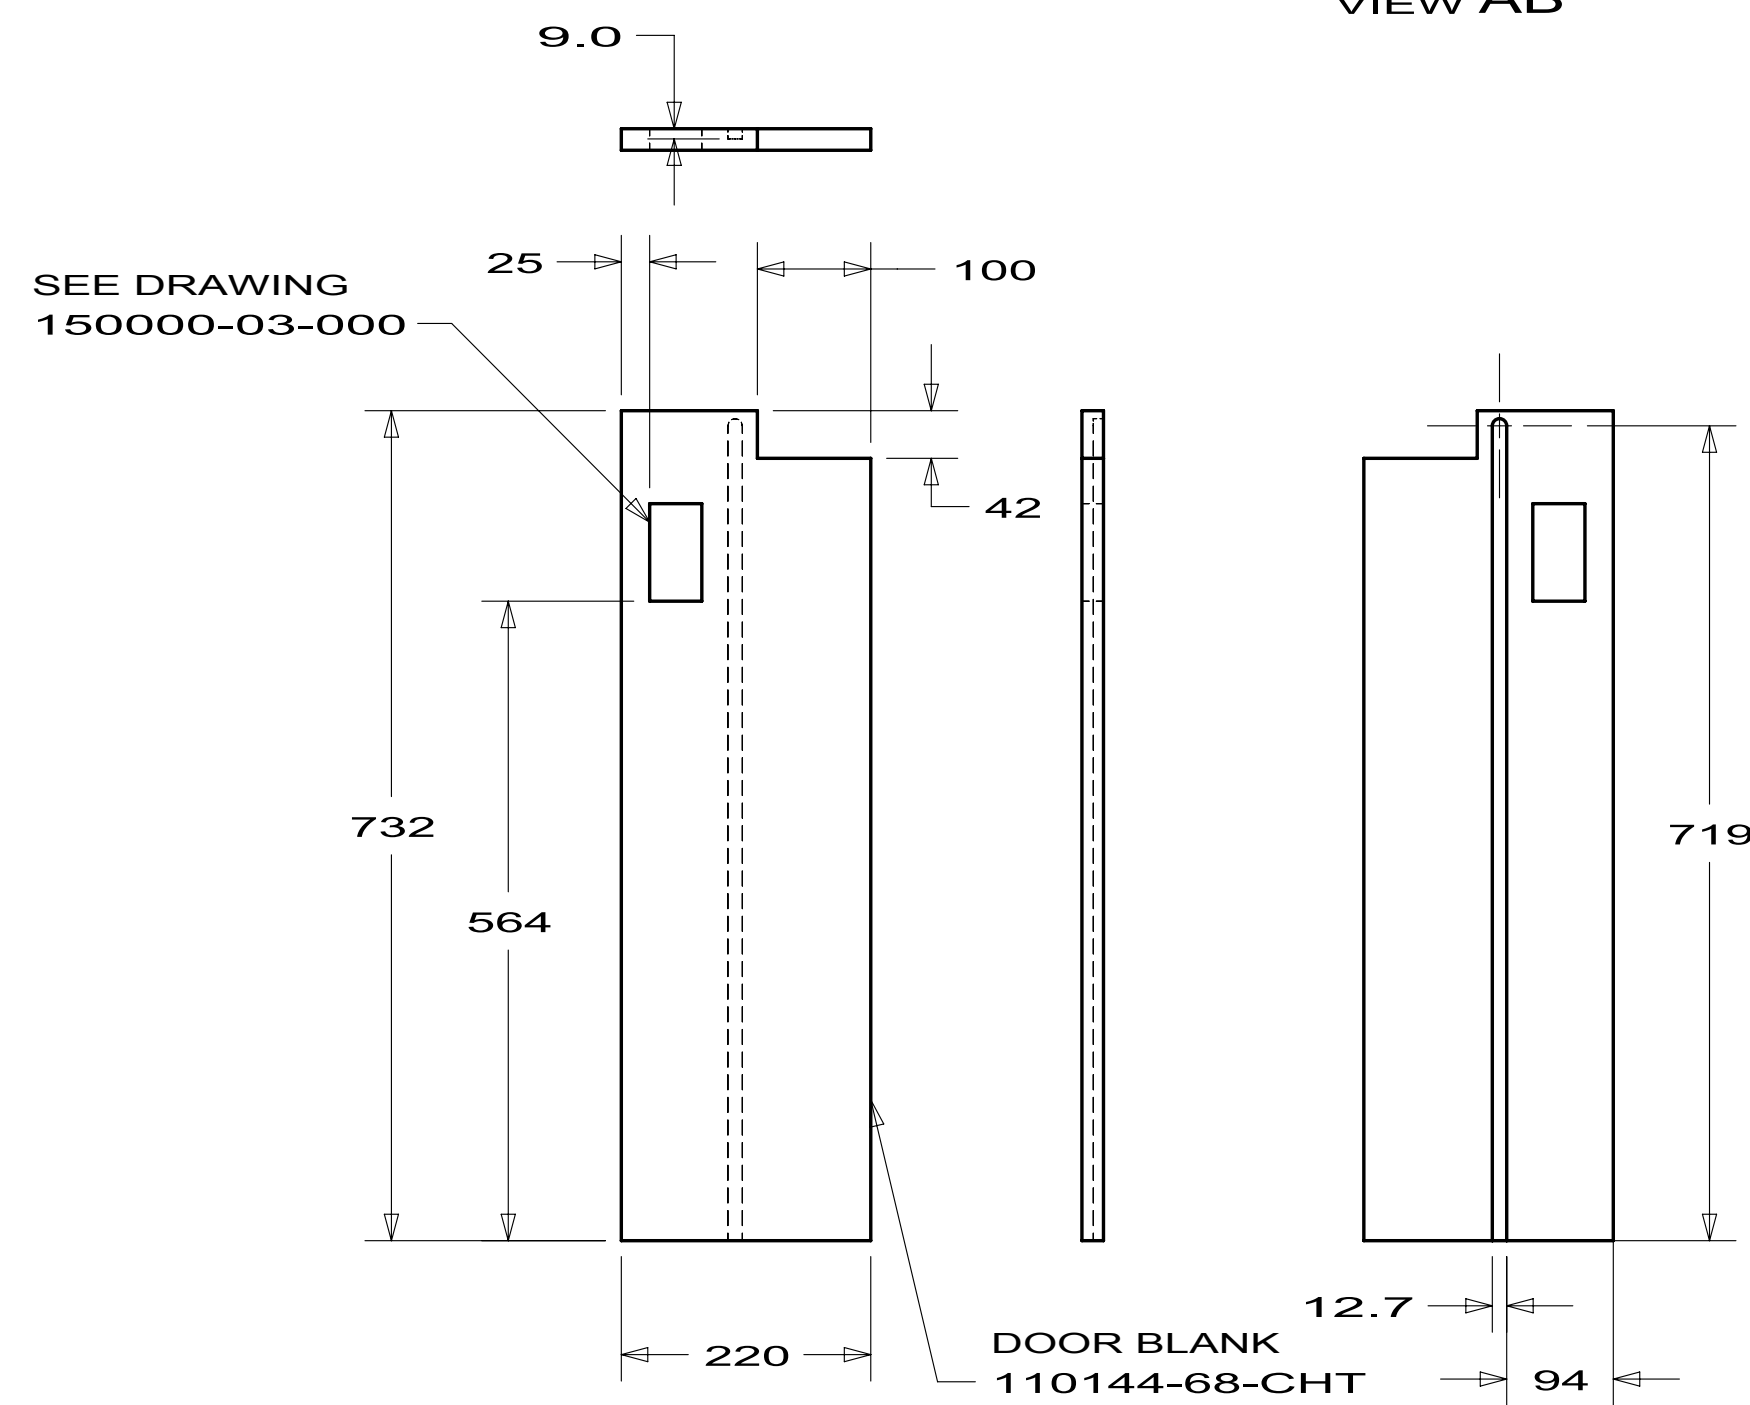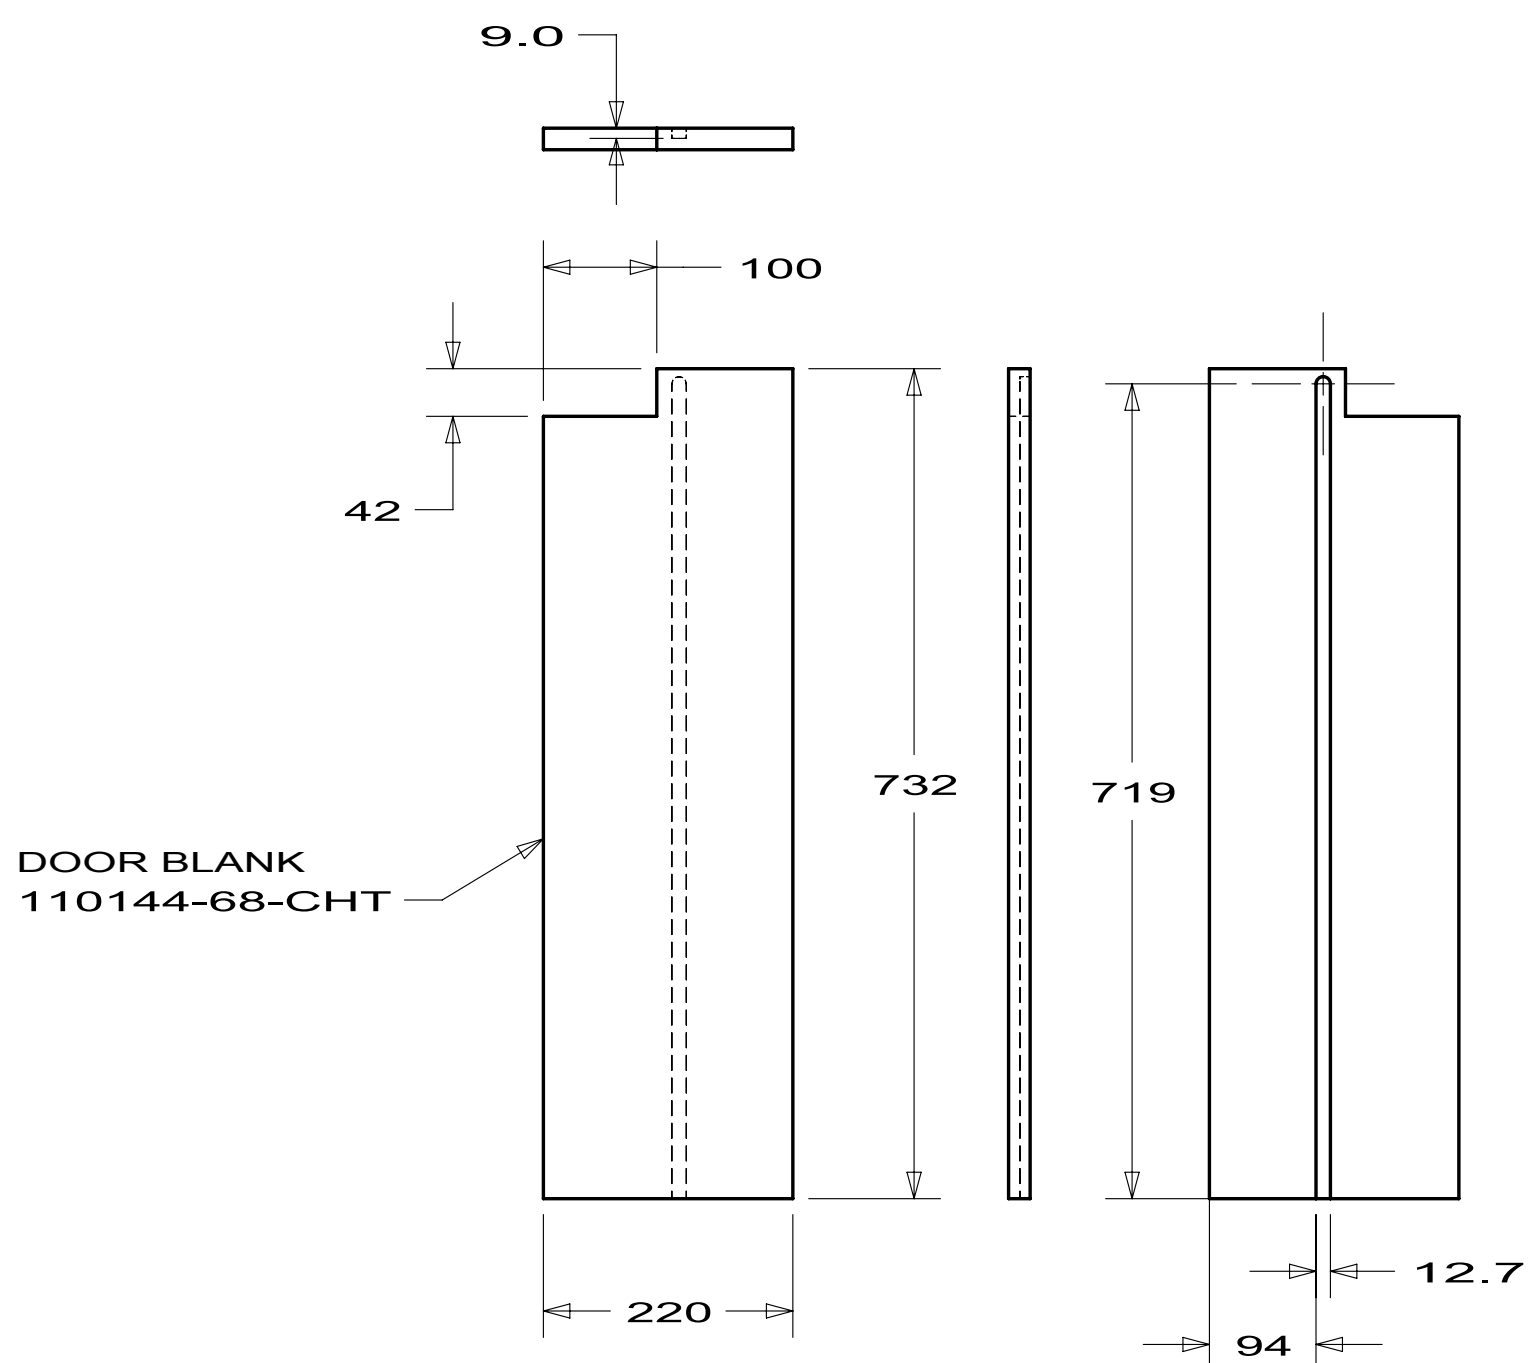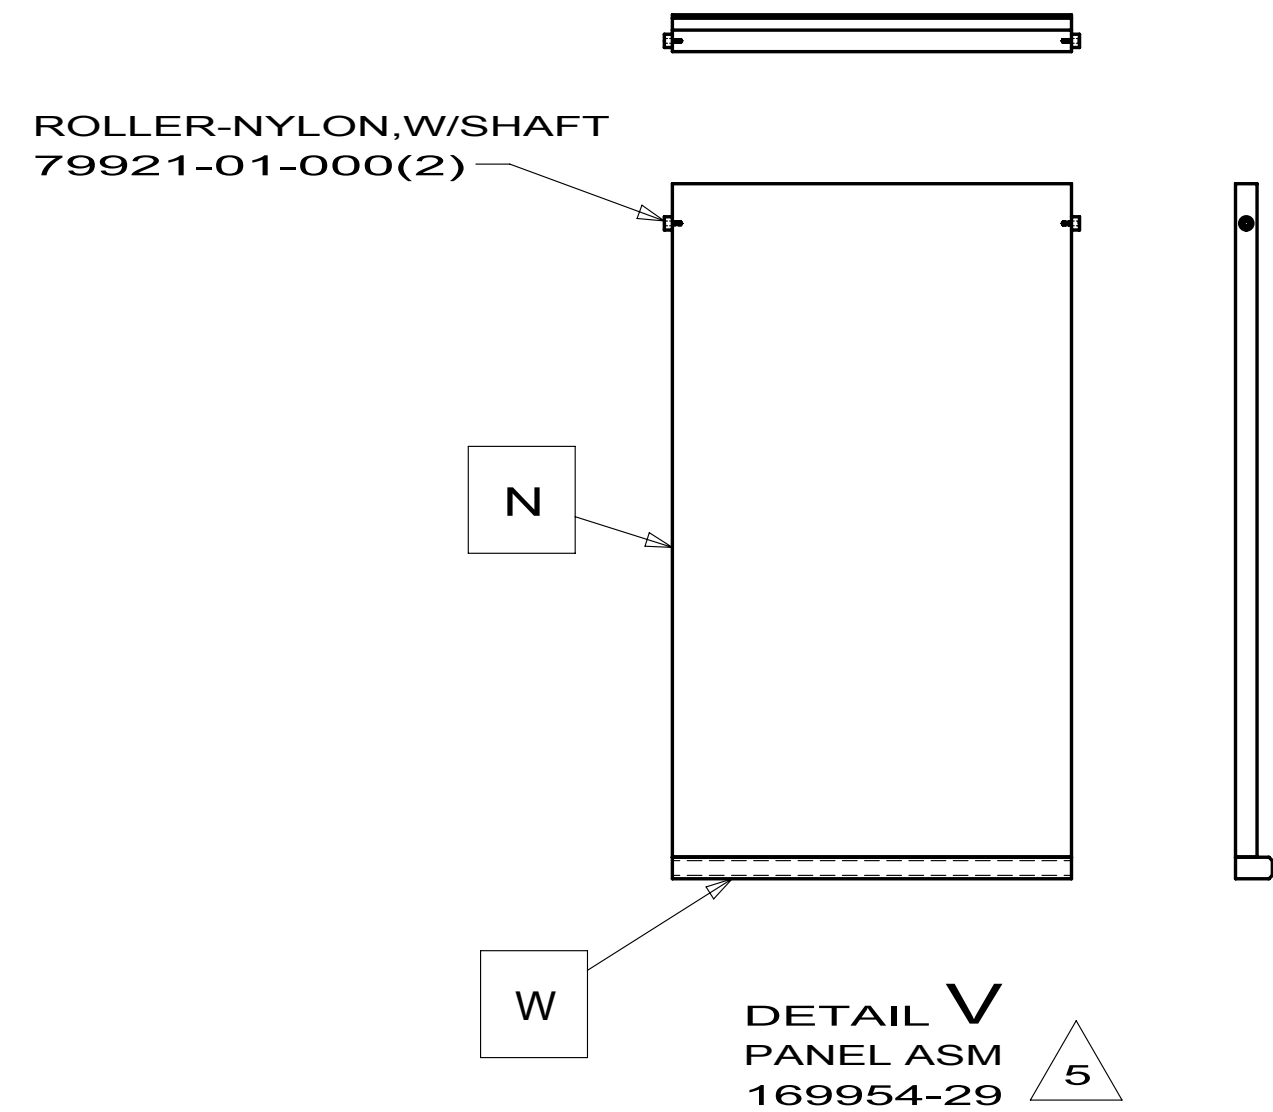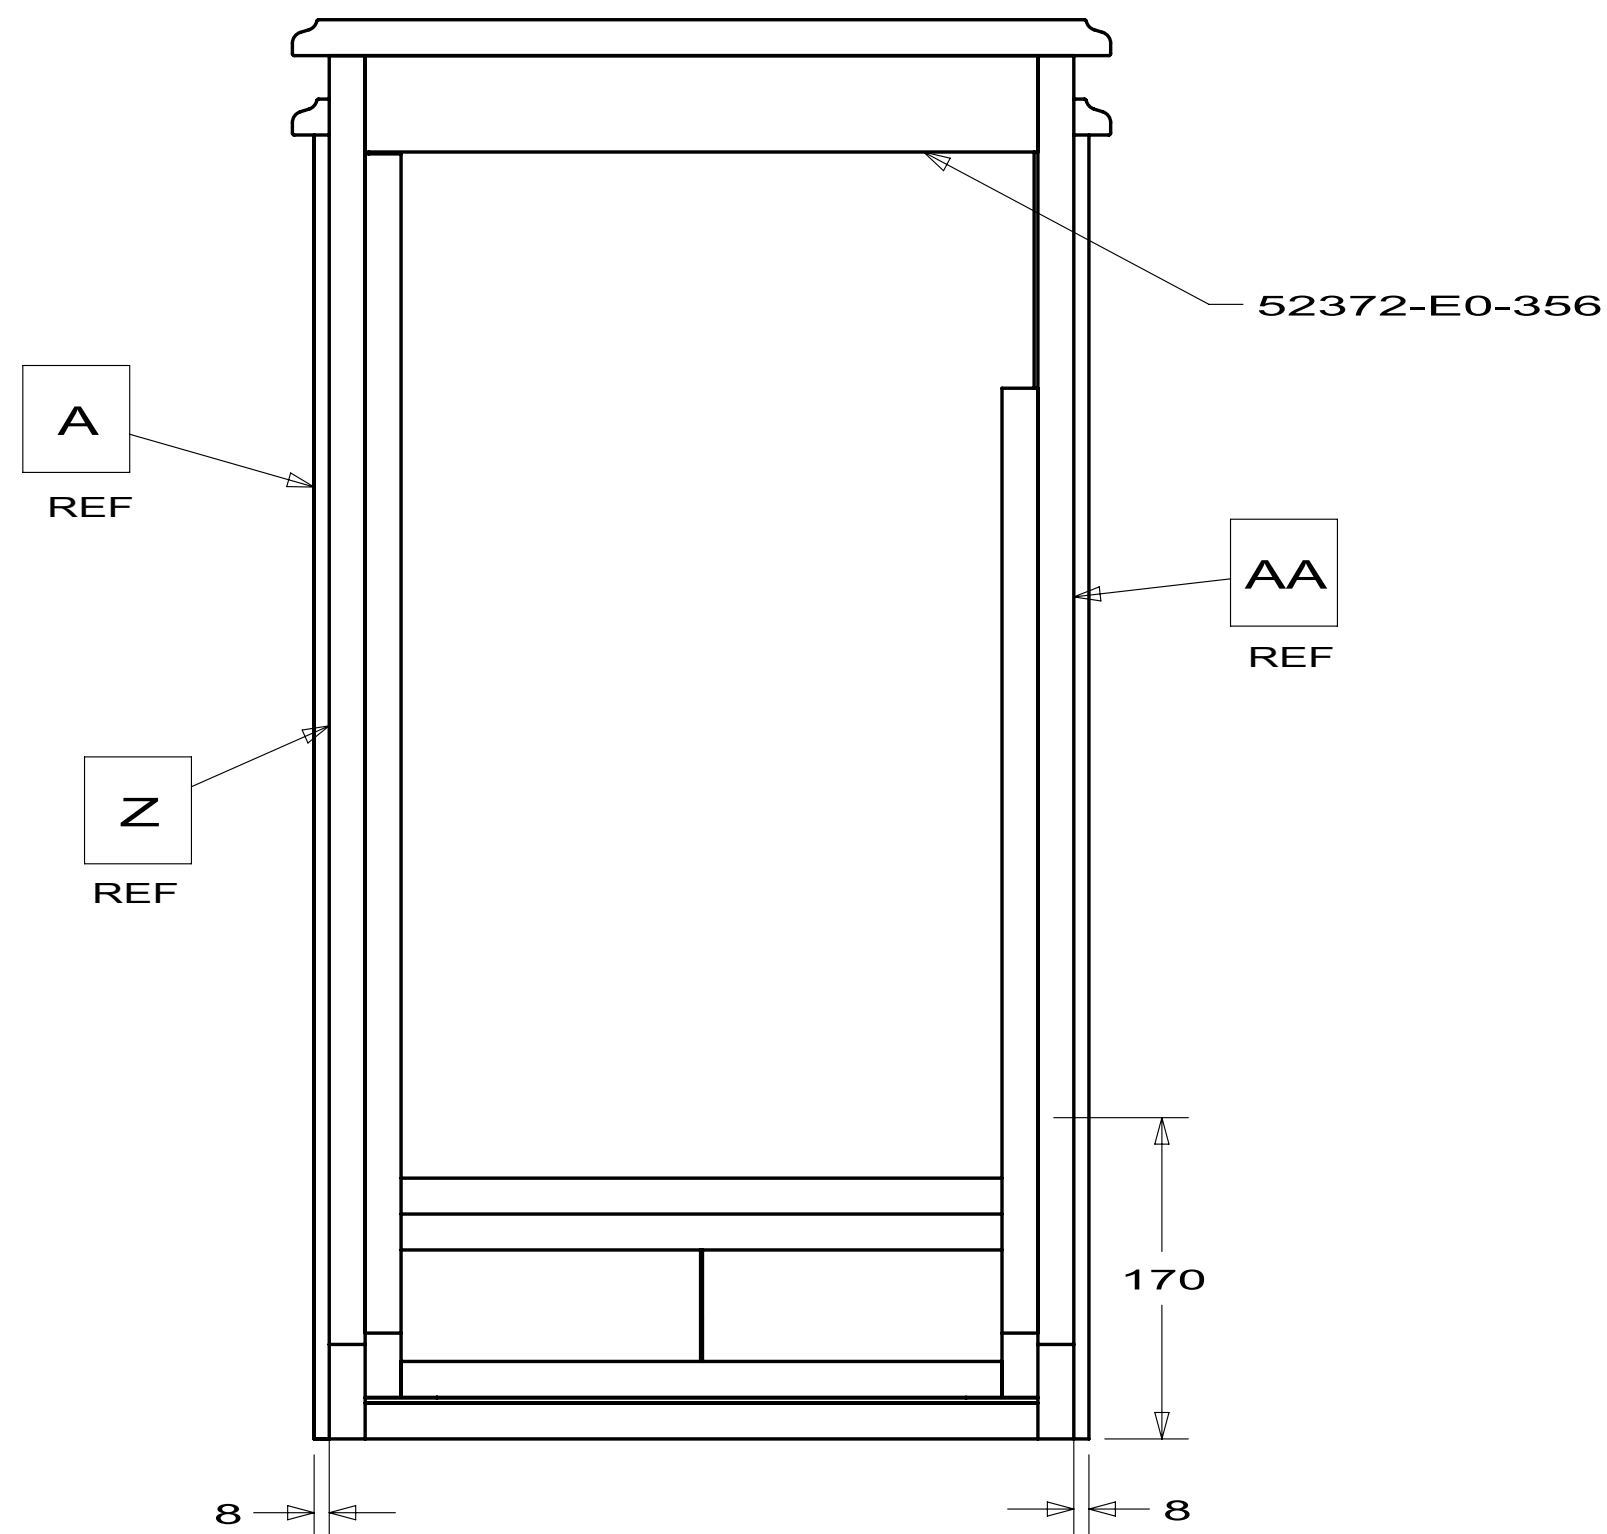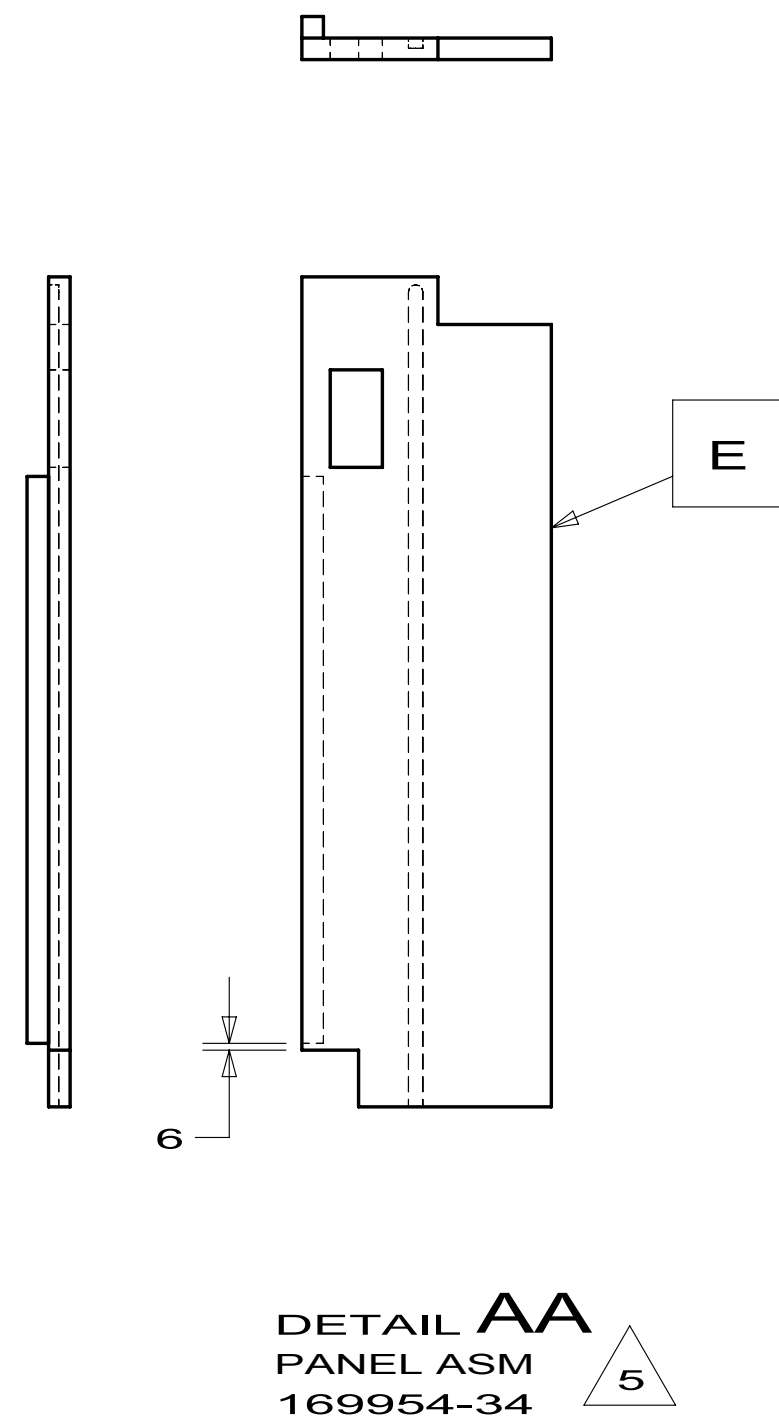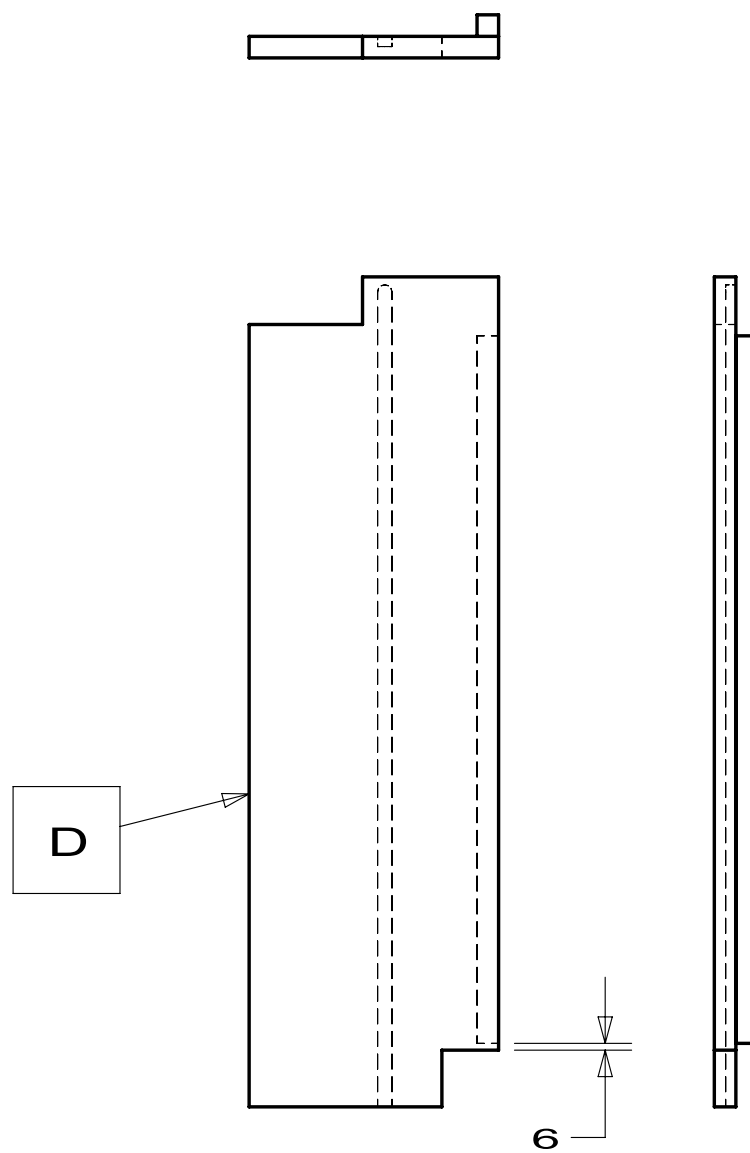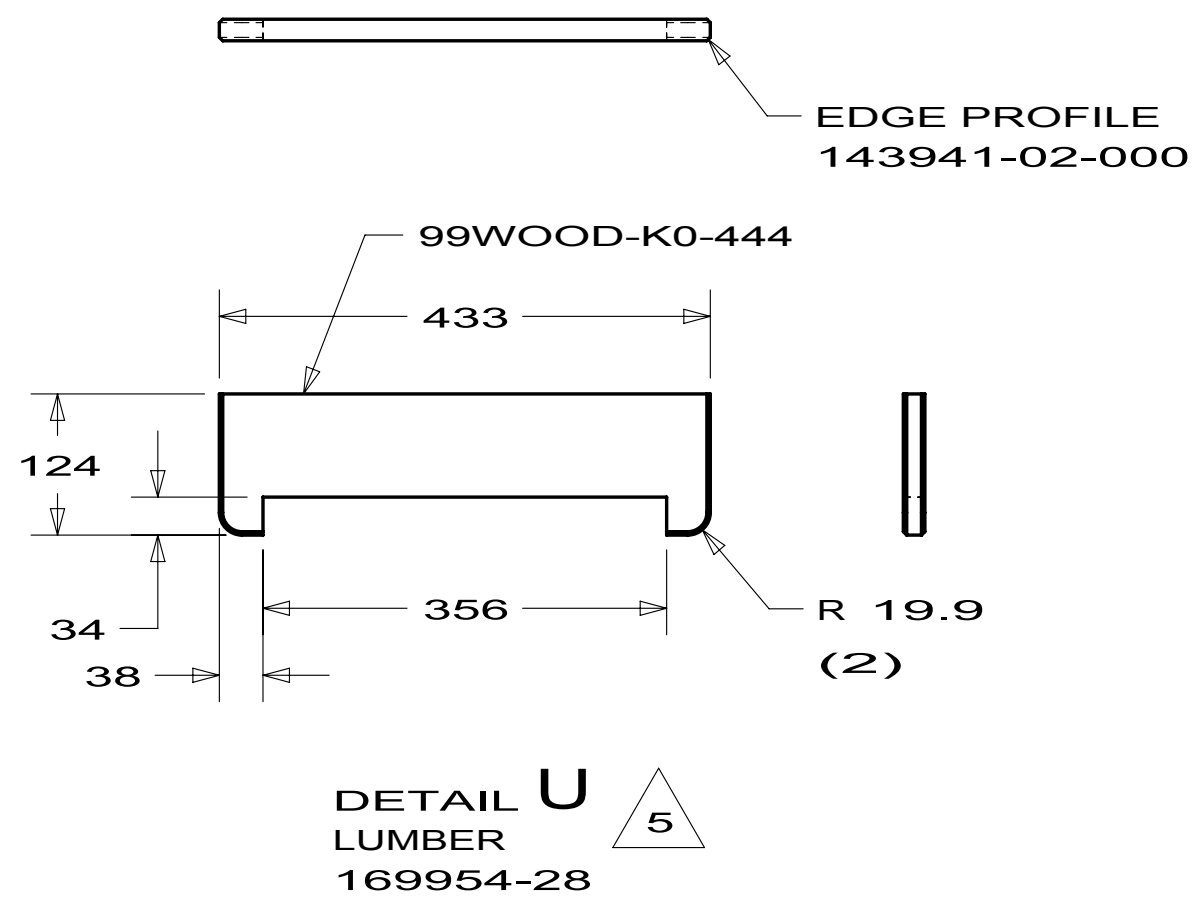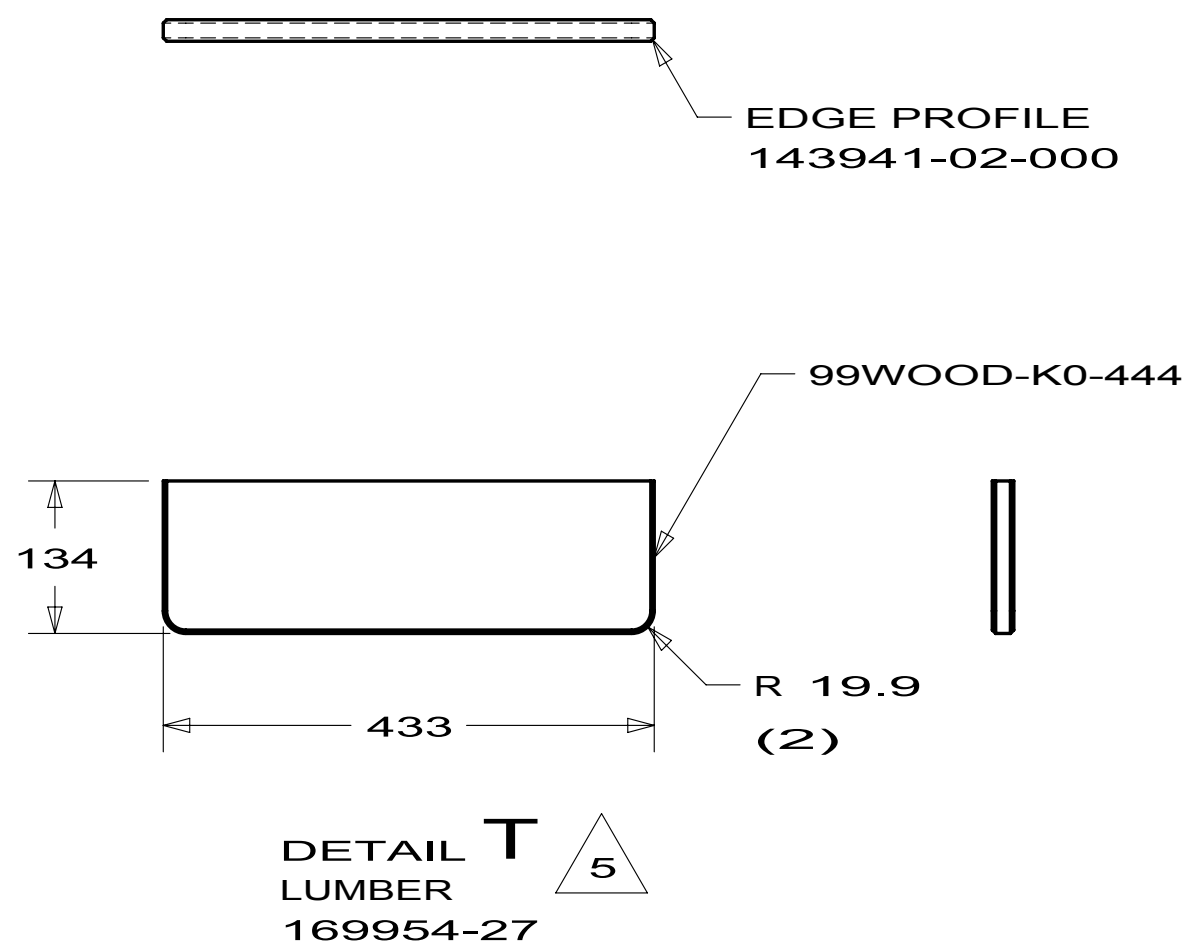

FIRST USED		
10 S42AD		
DO NOT SCALE DRAWING		
TITLE: CABINET ASM-TABLE,PULLOUT		
SHEE 3	PART NO 169954	REV


8	7	6	5	4	3	2	1
DWG NO	DETAIL	VIEW	DETAIL AS				
170433-01	A	AT	NO				
170433-02	AP	AW	NO				
170433-03	AR	AX	YES				

RELEASE	REV	DATE	DWG NO	170433
REV	ZONE	REVISION RECORD	DATE	DFTR.Orig

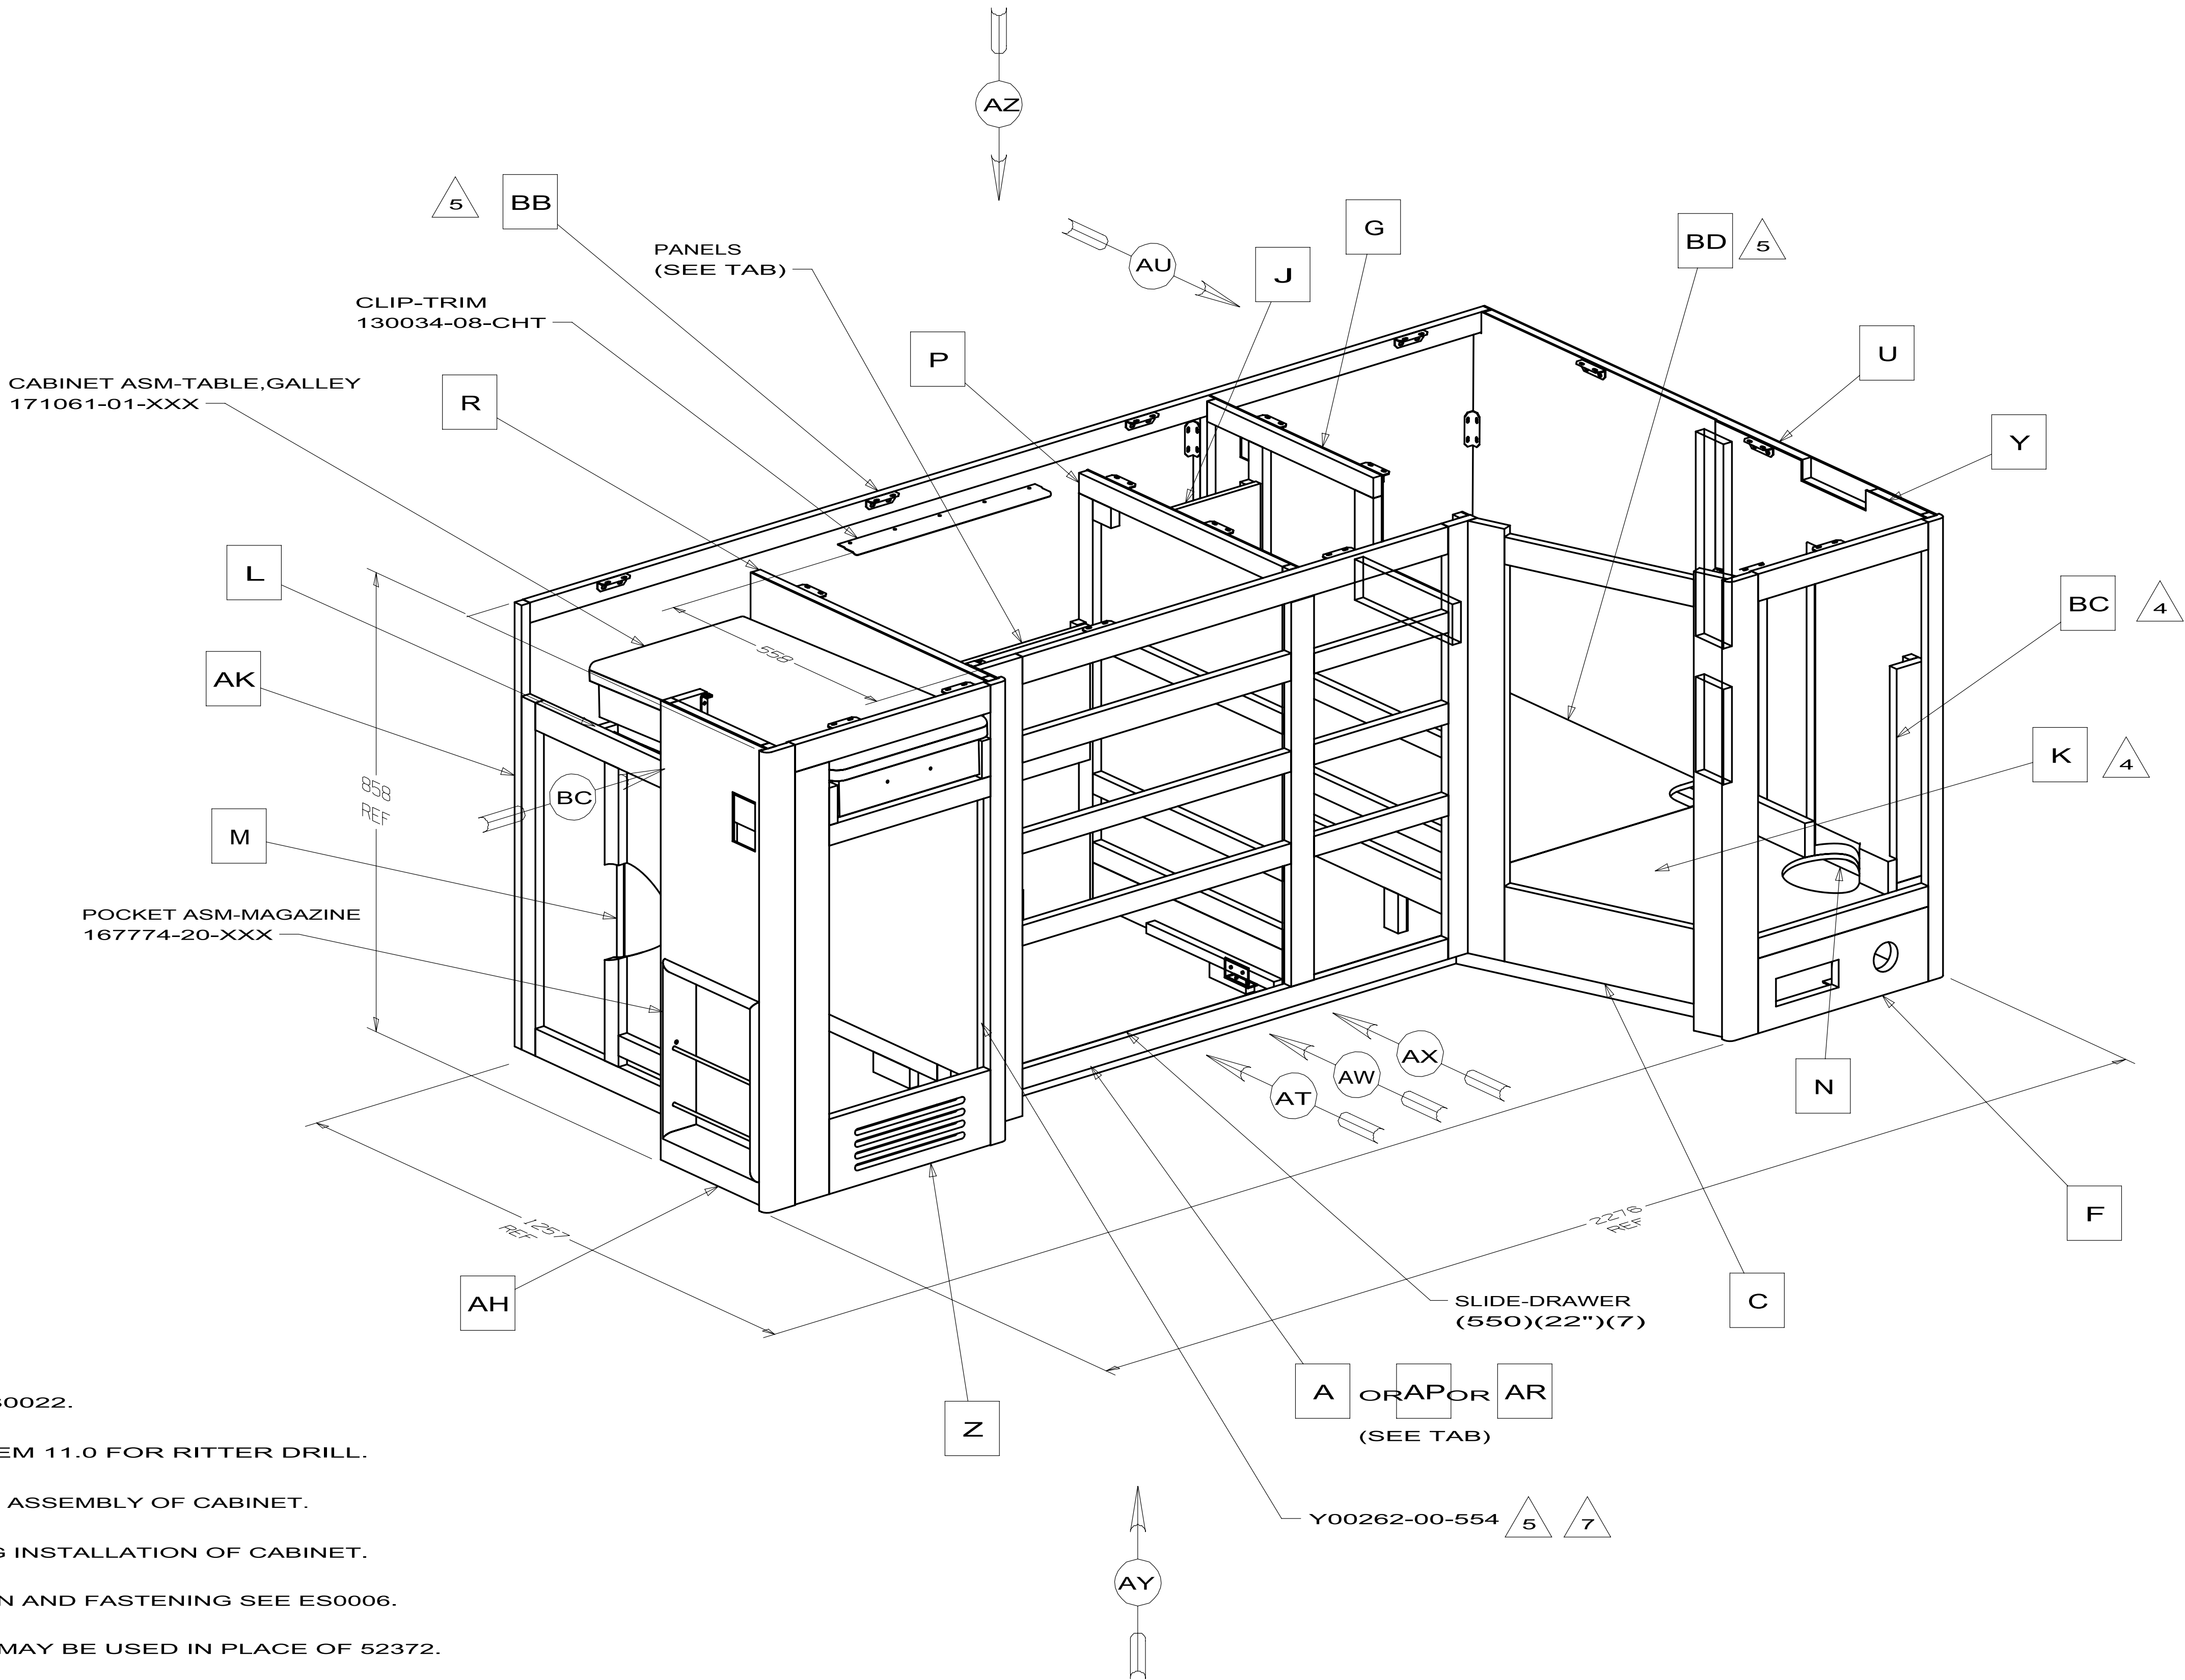




SYMBOL INDICATES TO ROUTE TO STICKWORK
NUMBER INSIDE SYMBOL GIVES PANEL OVERHANG

COPYRIGHT 2009 WINNEBAGO INDUSTRIES, INC.	
DFTR	ORIG. DATE
CHRR	ALL DIMENSIONS ARE IN MILLIMETERS
P.E.	FIRST USED
M.E.	10 R42AD
DSNR	
UNSPECIFIED TOLERANCES ARE:	MATERIAL:
WHOLE DIM (X) : 1.5	
ONE-PLACE (X.X) : 0.8	
TWO-PLACE (X.XX) :	
ANGLE :	
THIRD ANGLE PROJECTION	
DO NOT SCALE DRAWING	
TITLE: CABINET ASM-GALLEY	
SHEET 1 OF 8	PART NO 170433 REV
REF:	1

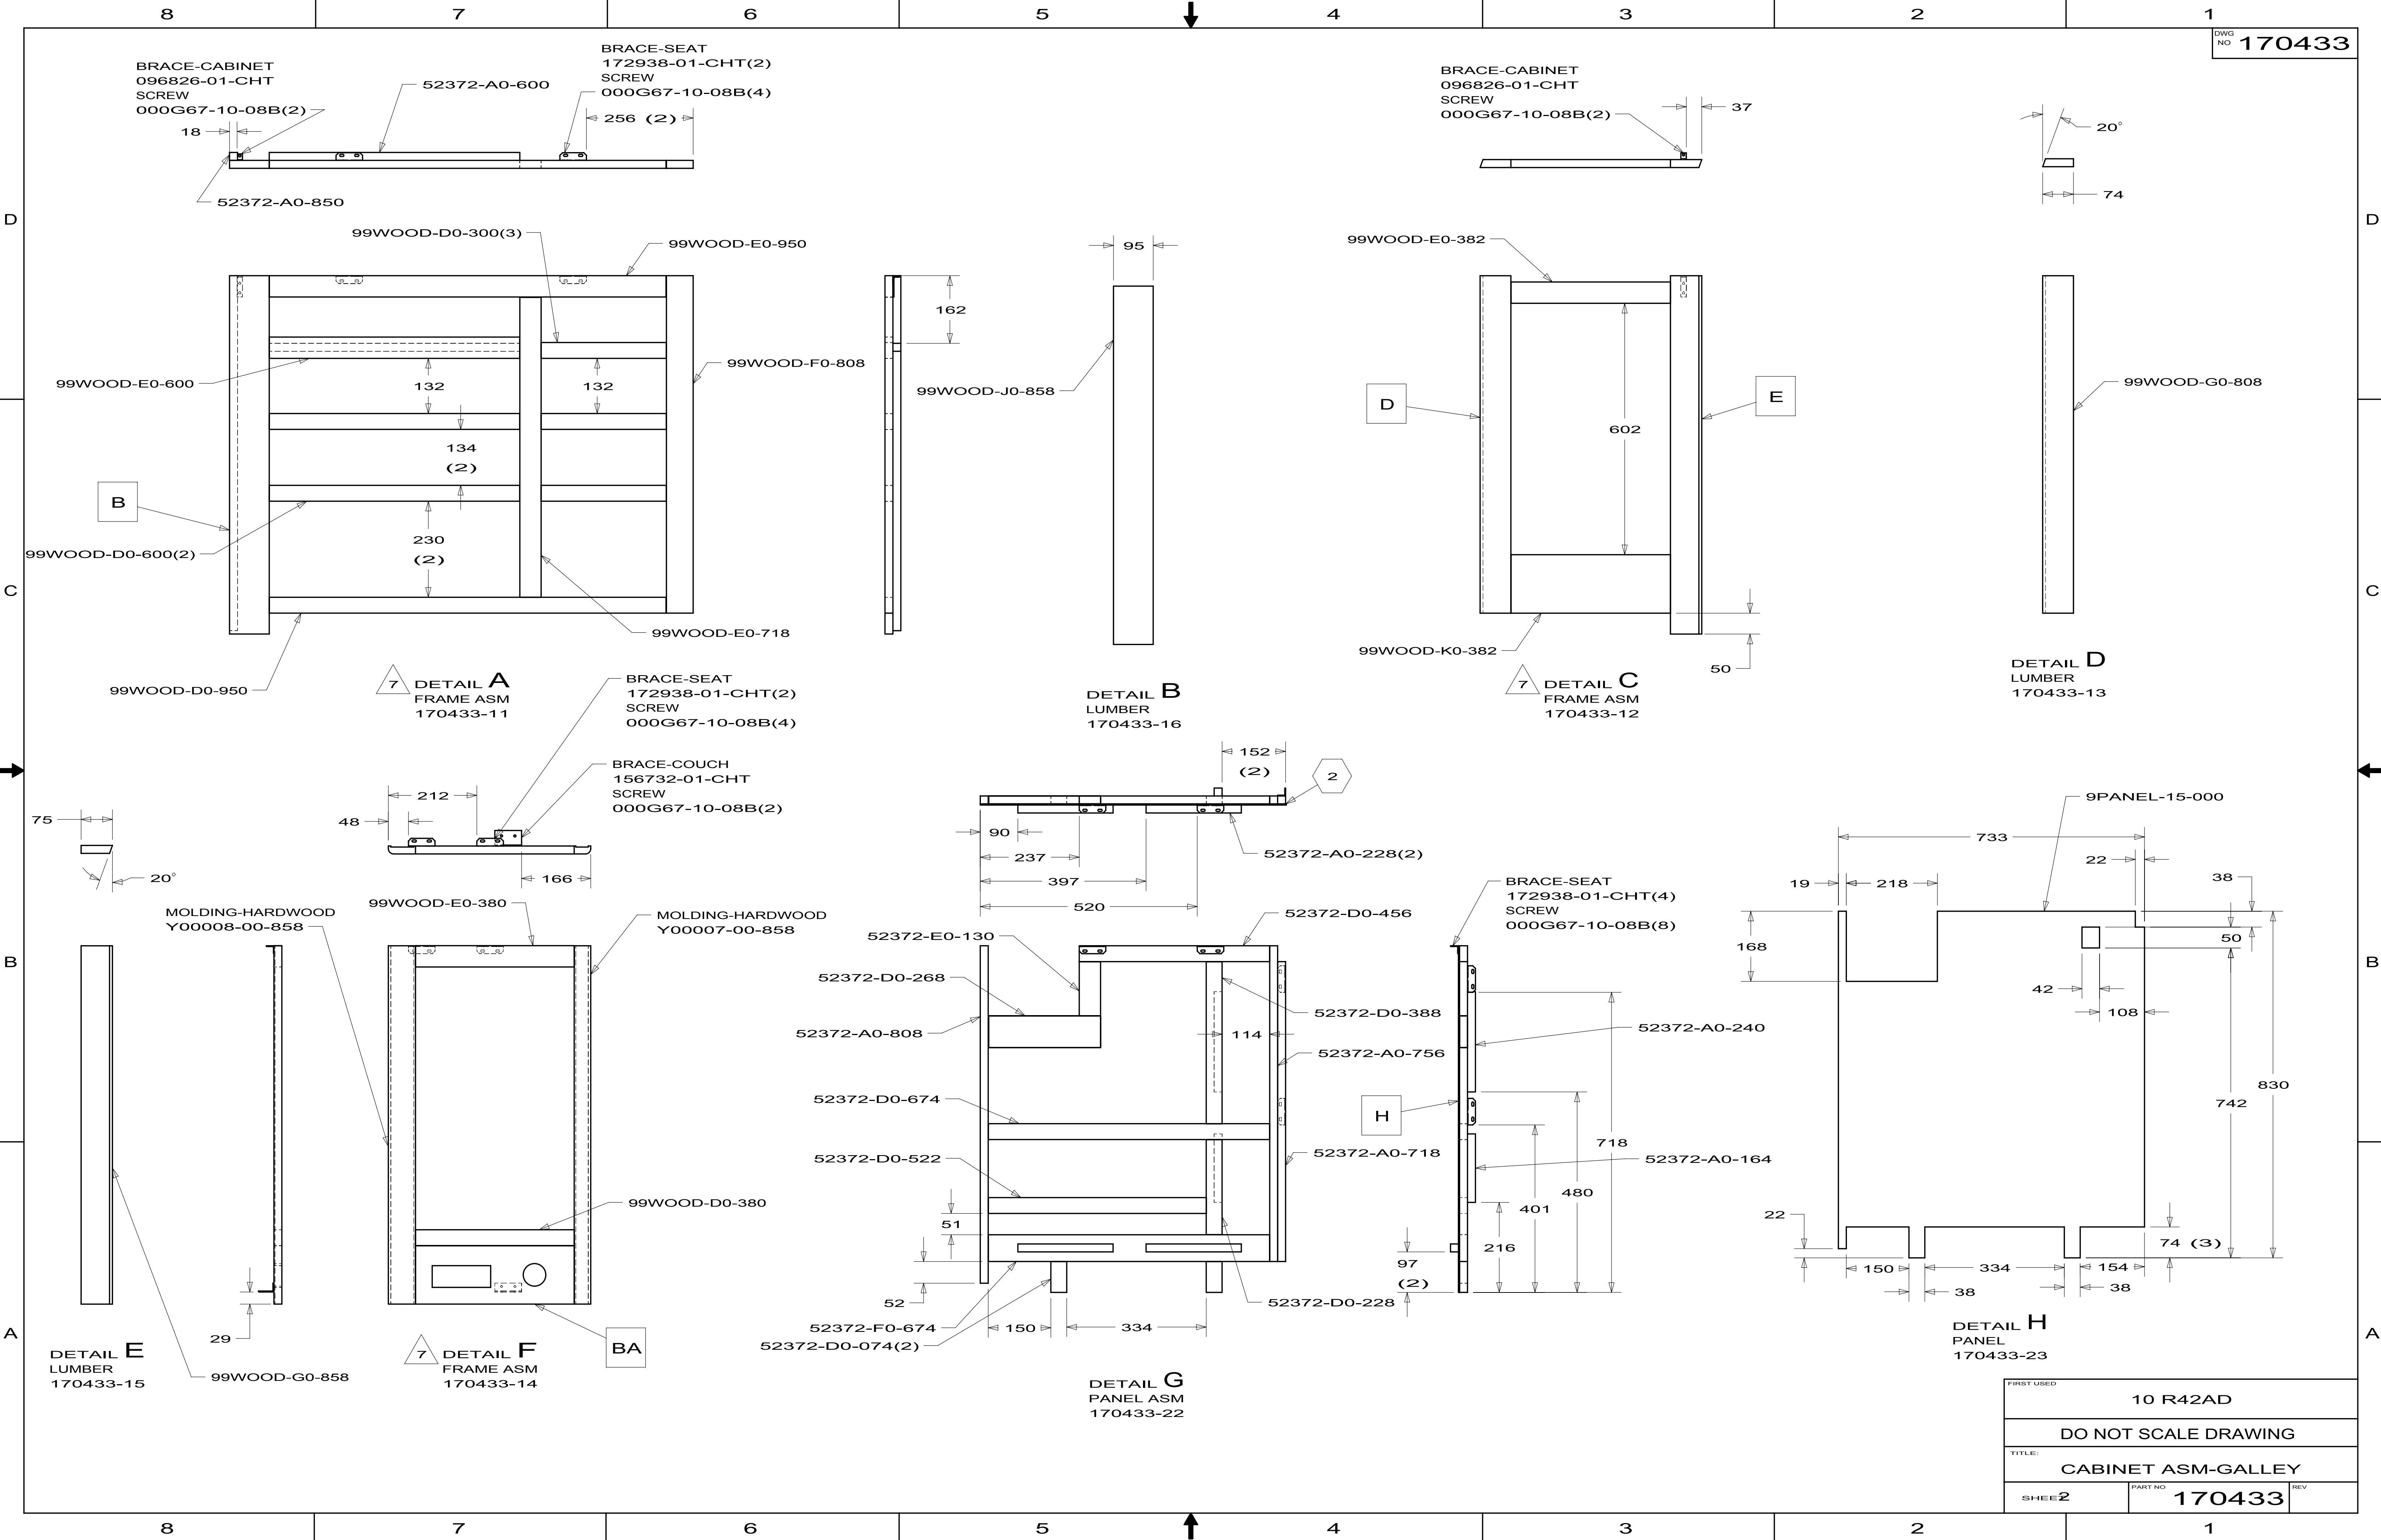


FIRST USED		
10 R42AD		
DO NOT SCALE DRAWING		
TITLE:		
CABINET ASM-GALLEY		
SHEET	PART NO	REV
2	170433	

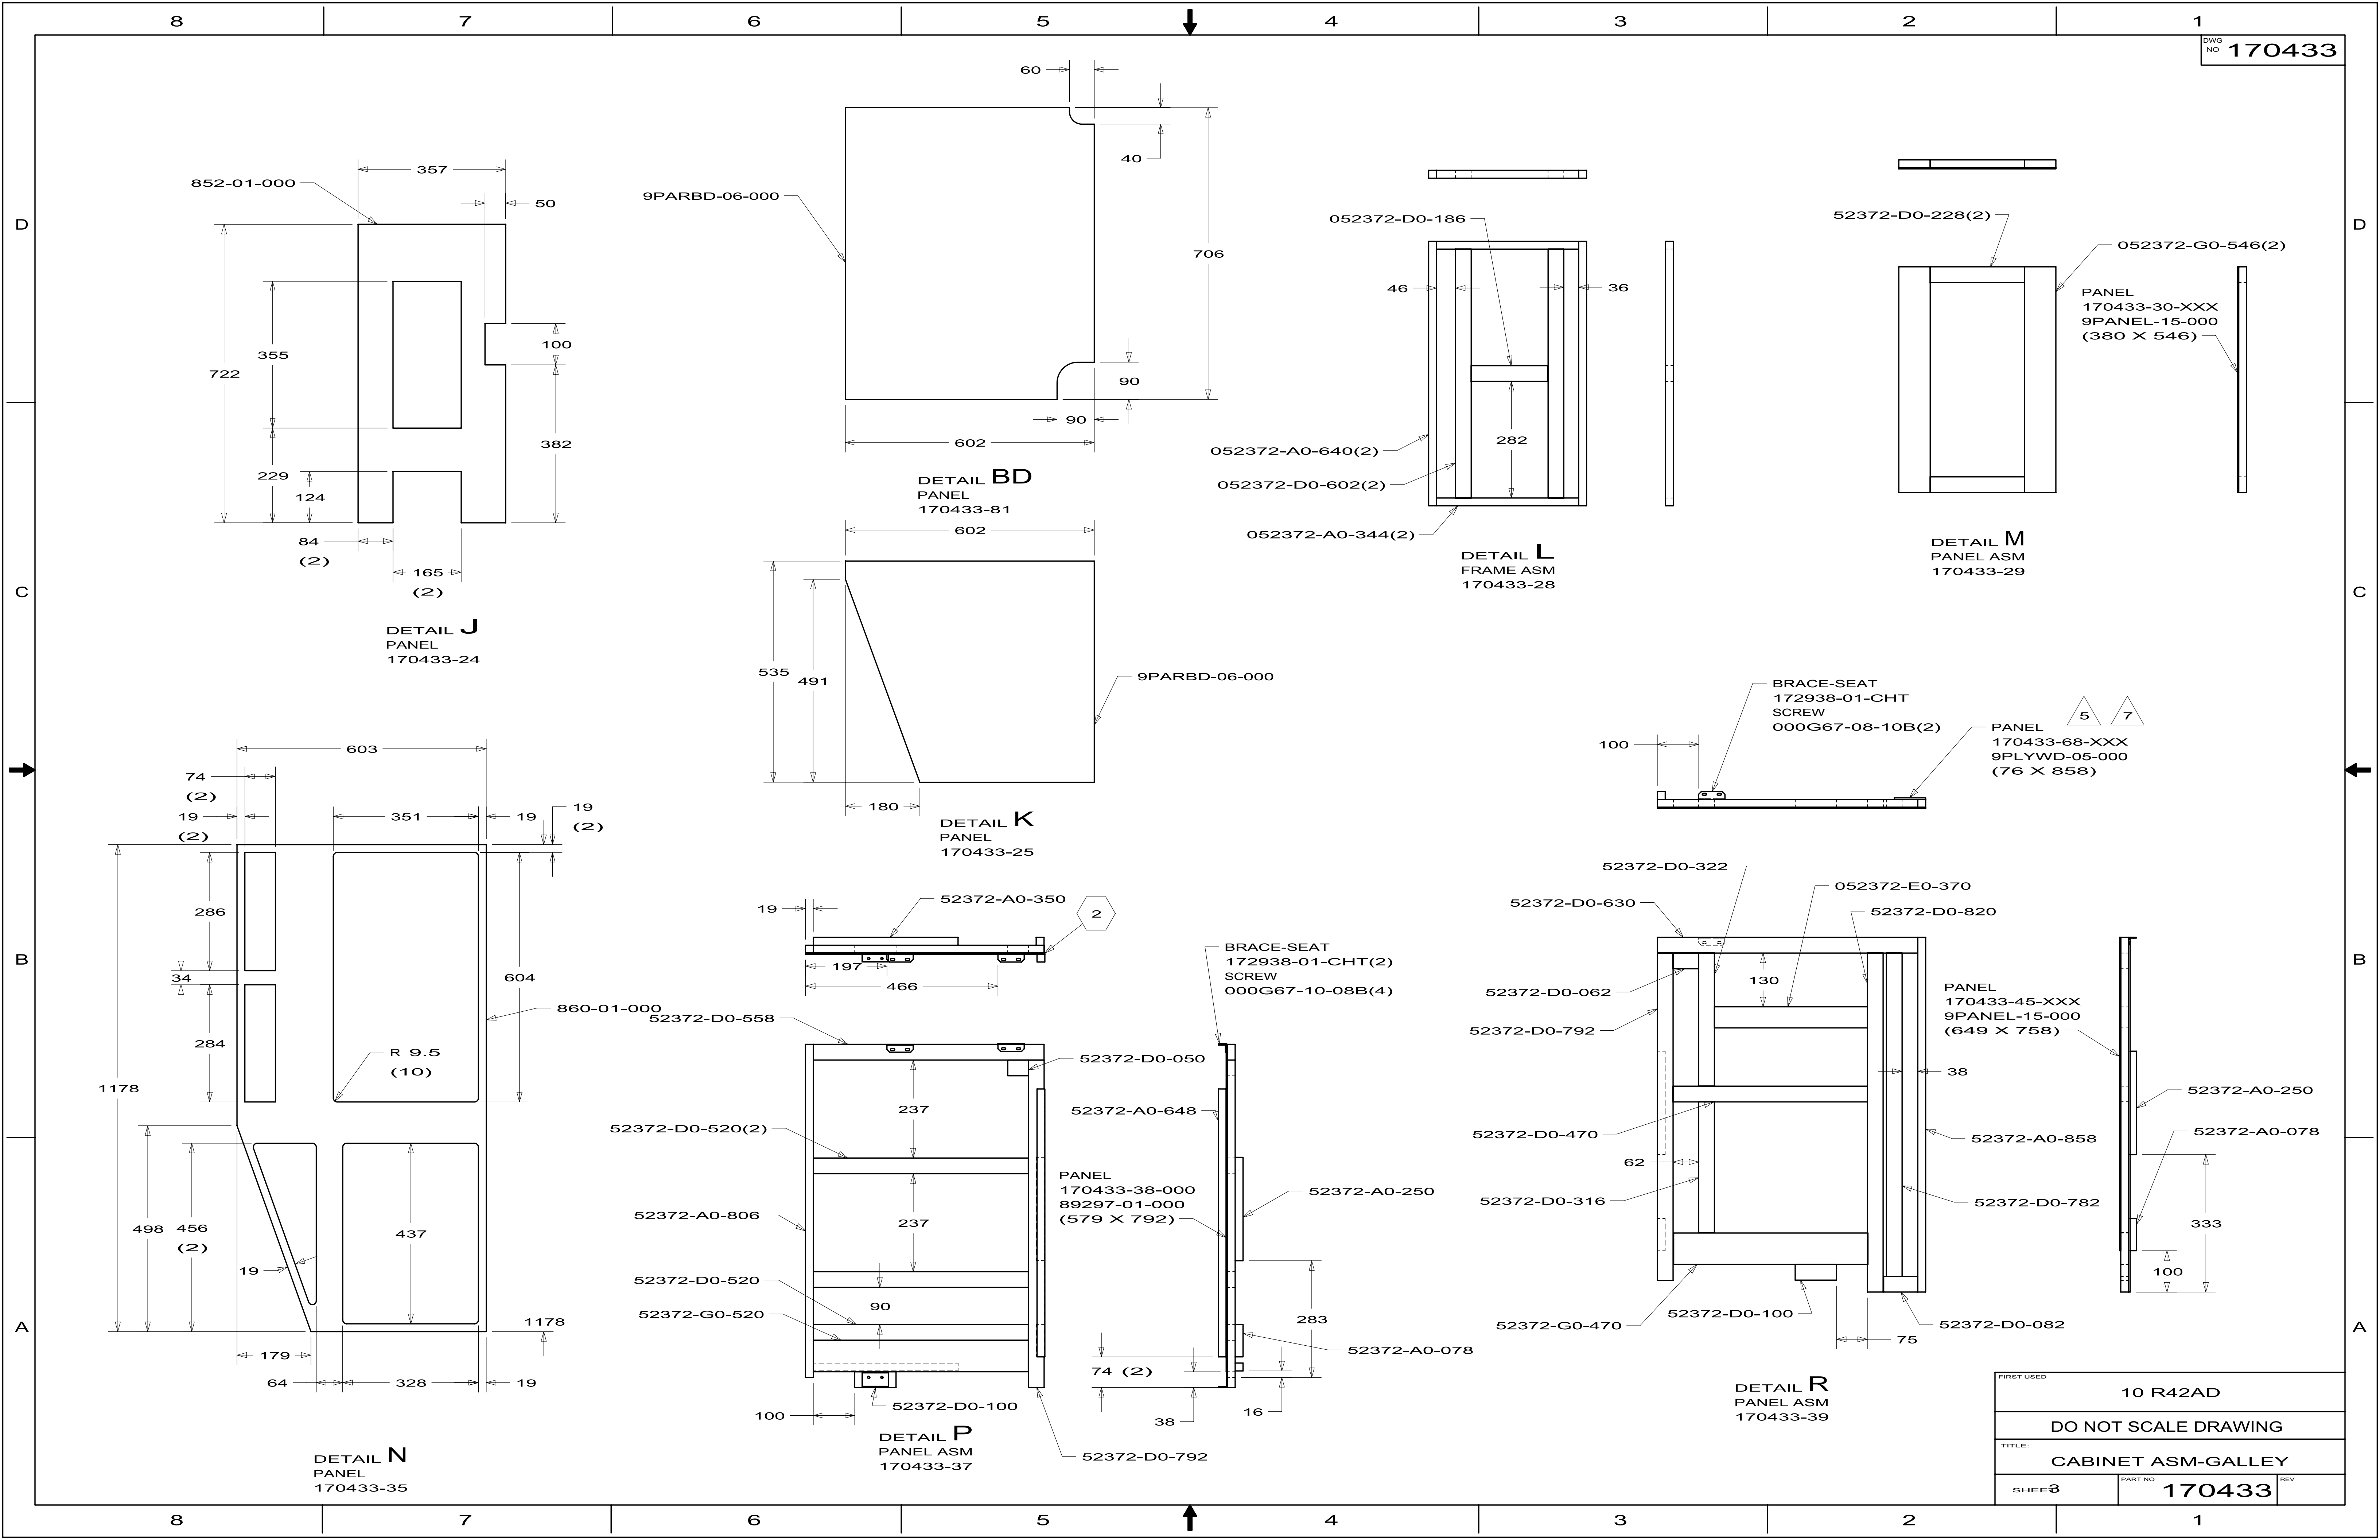


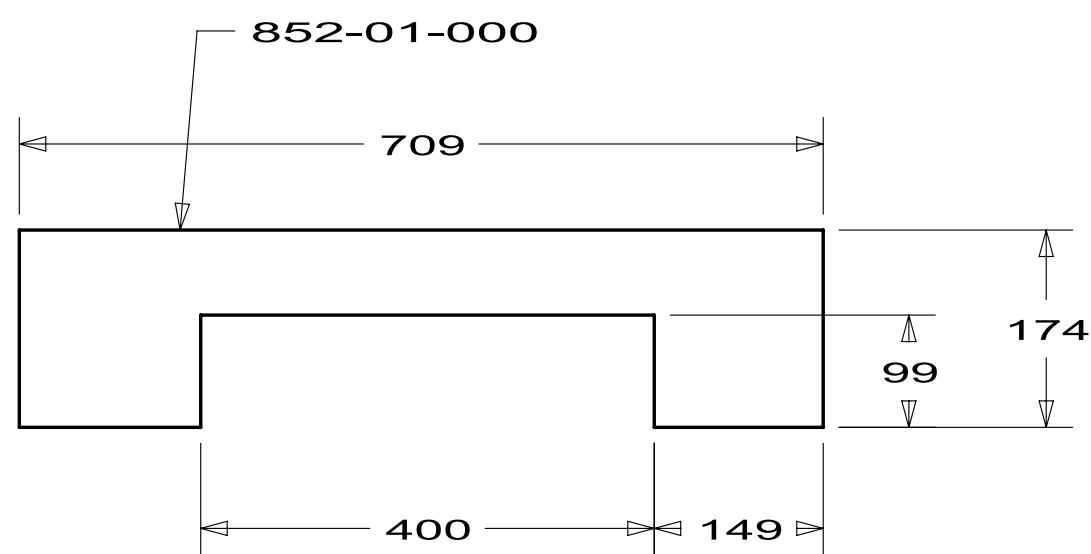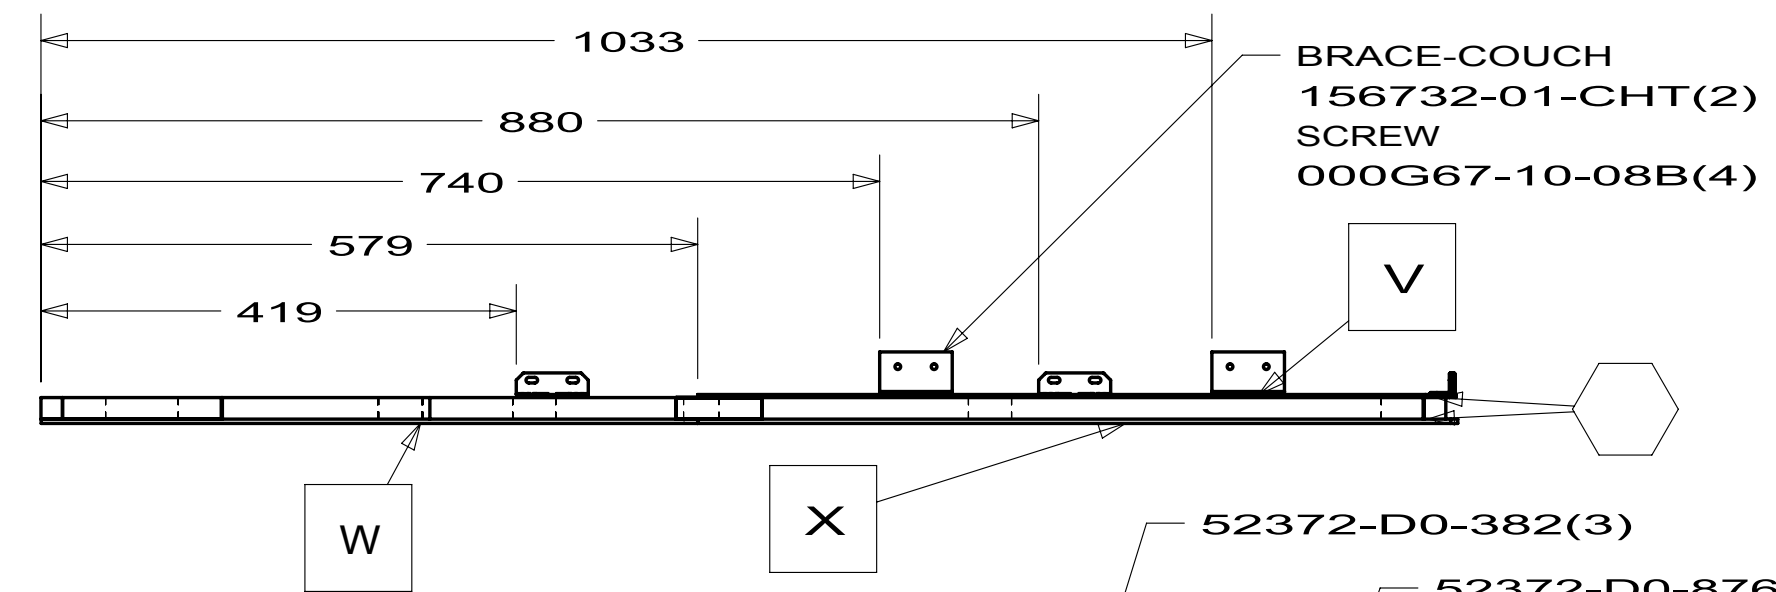


DETAIL S
PANEL
170433-41

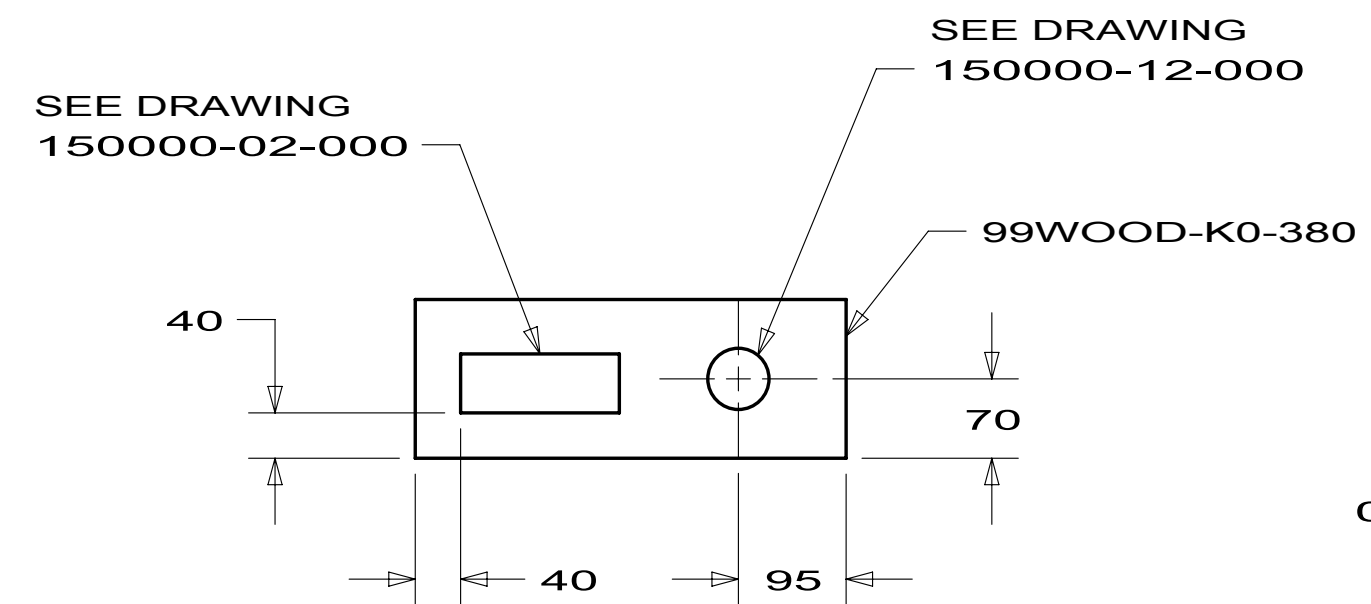


DETAIL BA
LUMBER
170433-80

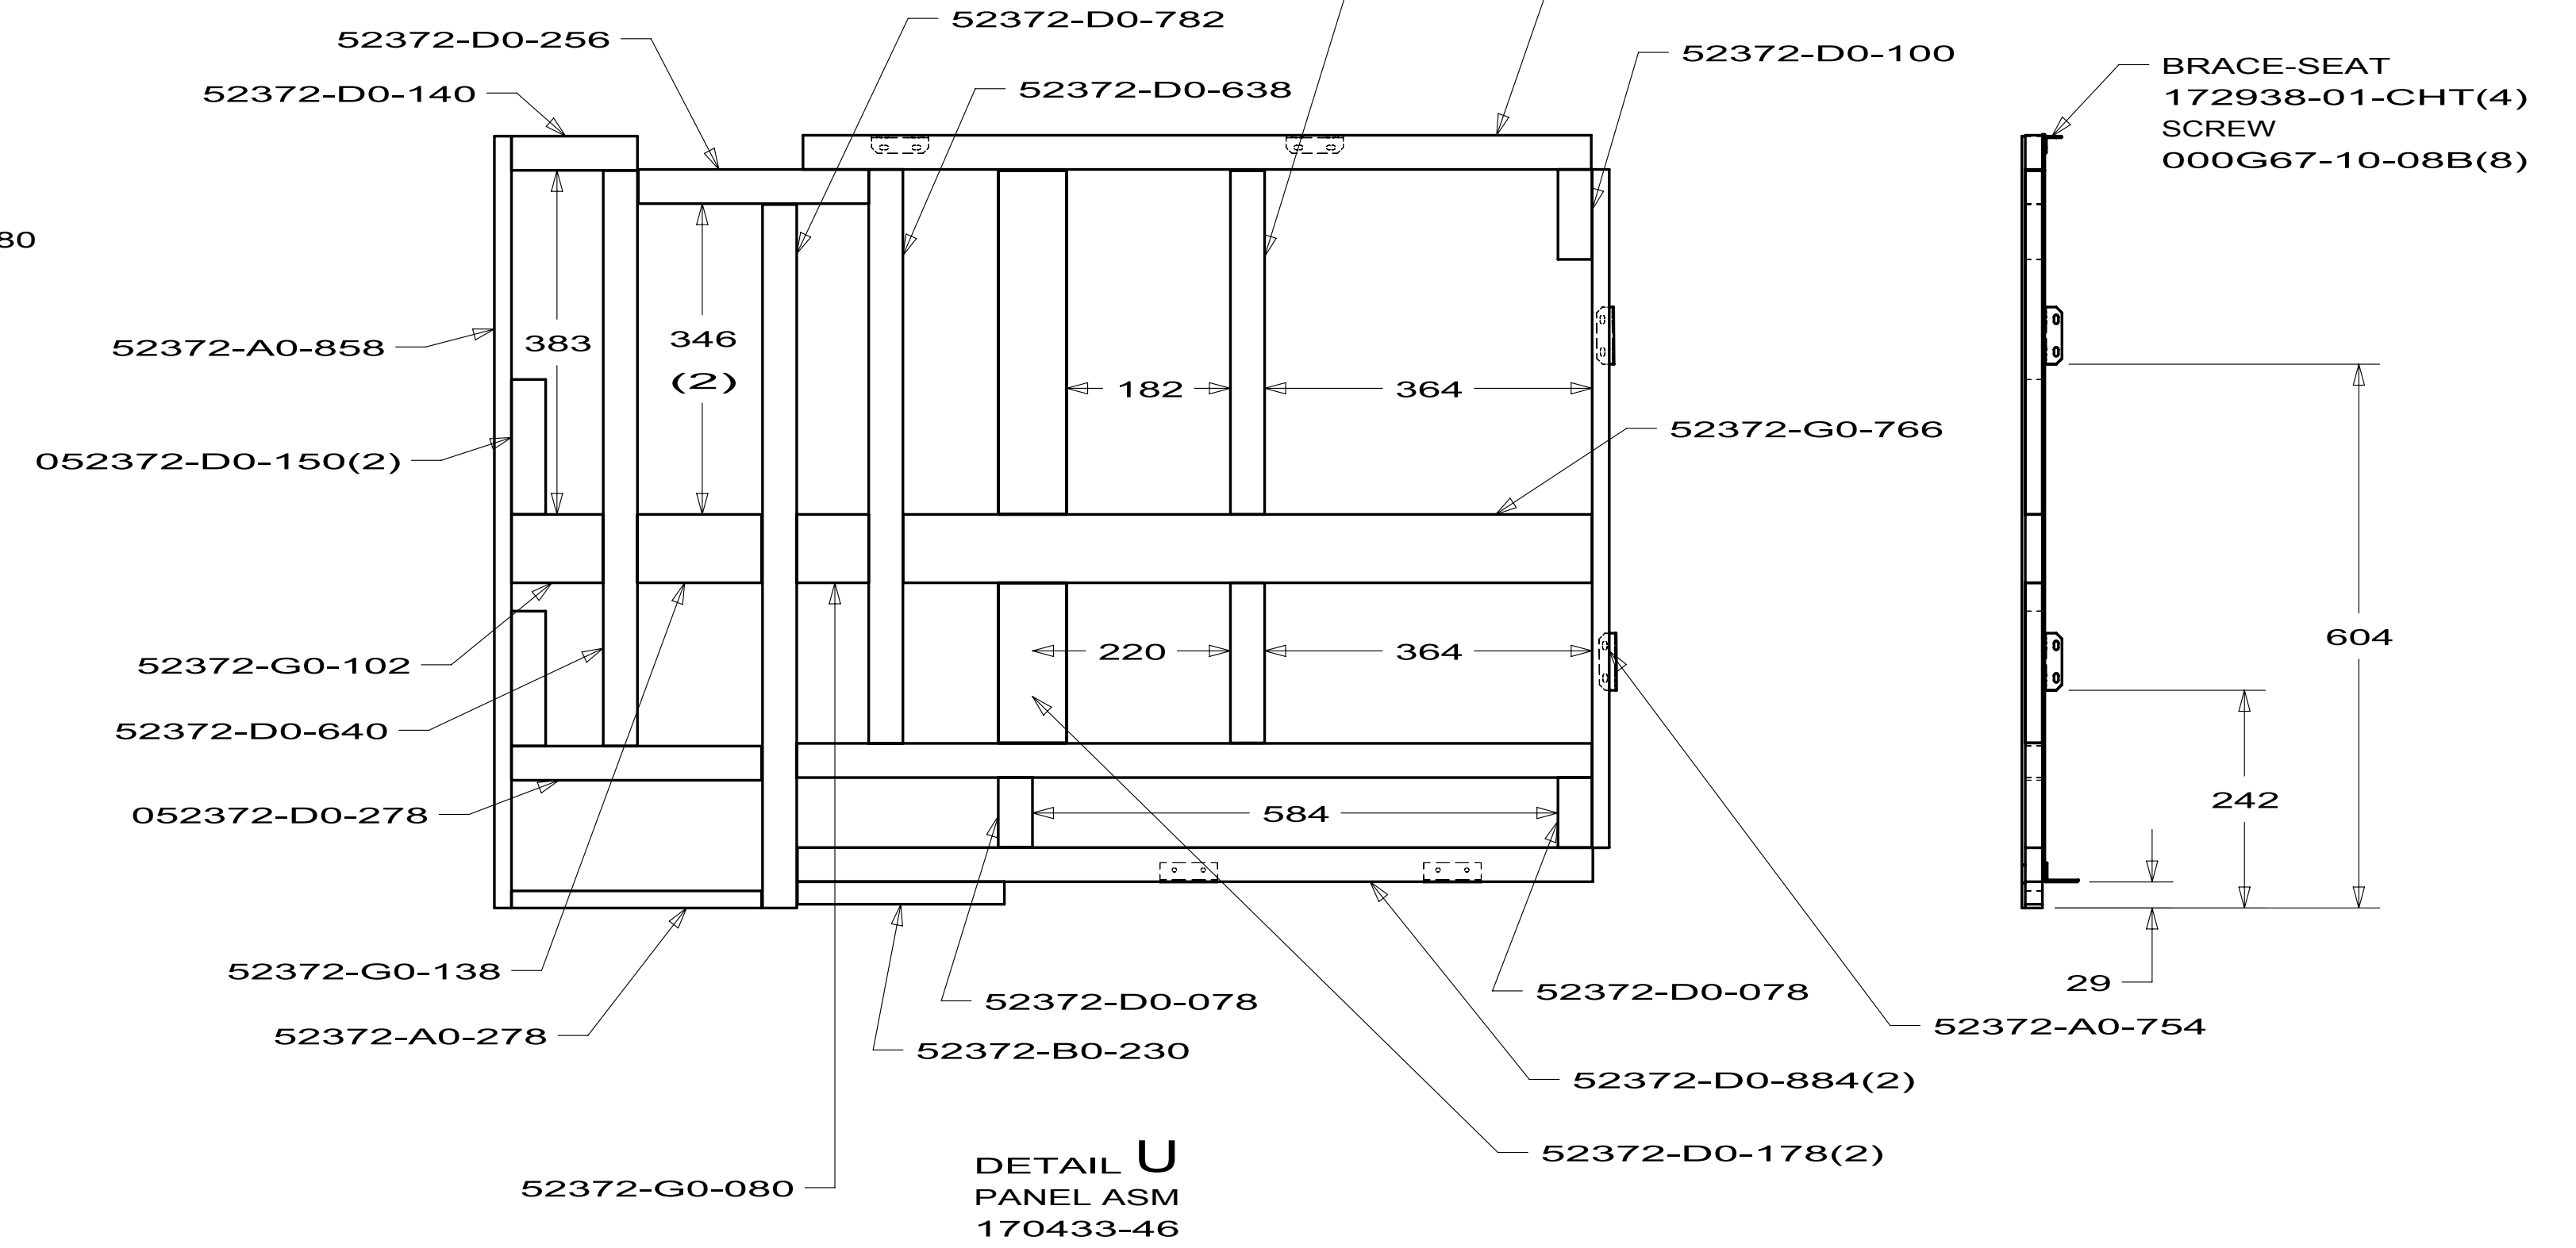


DETAIL U
PANEL ASM
170433-46

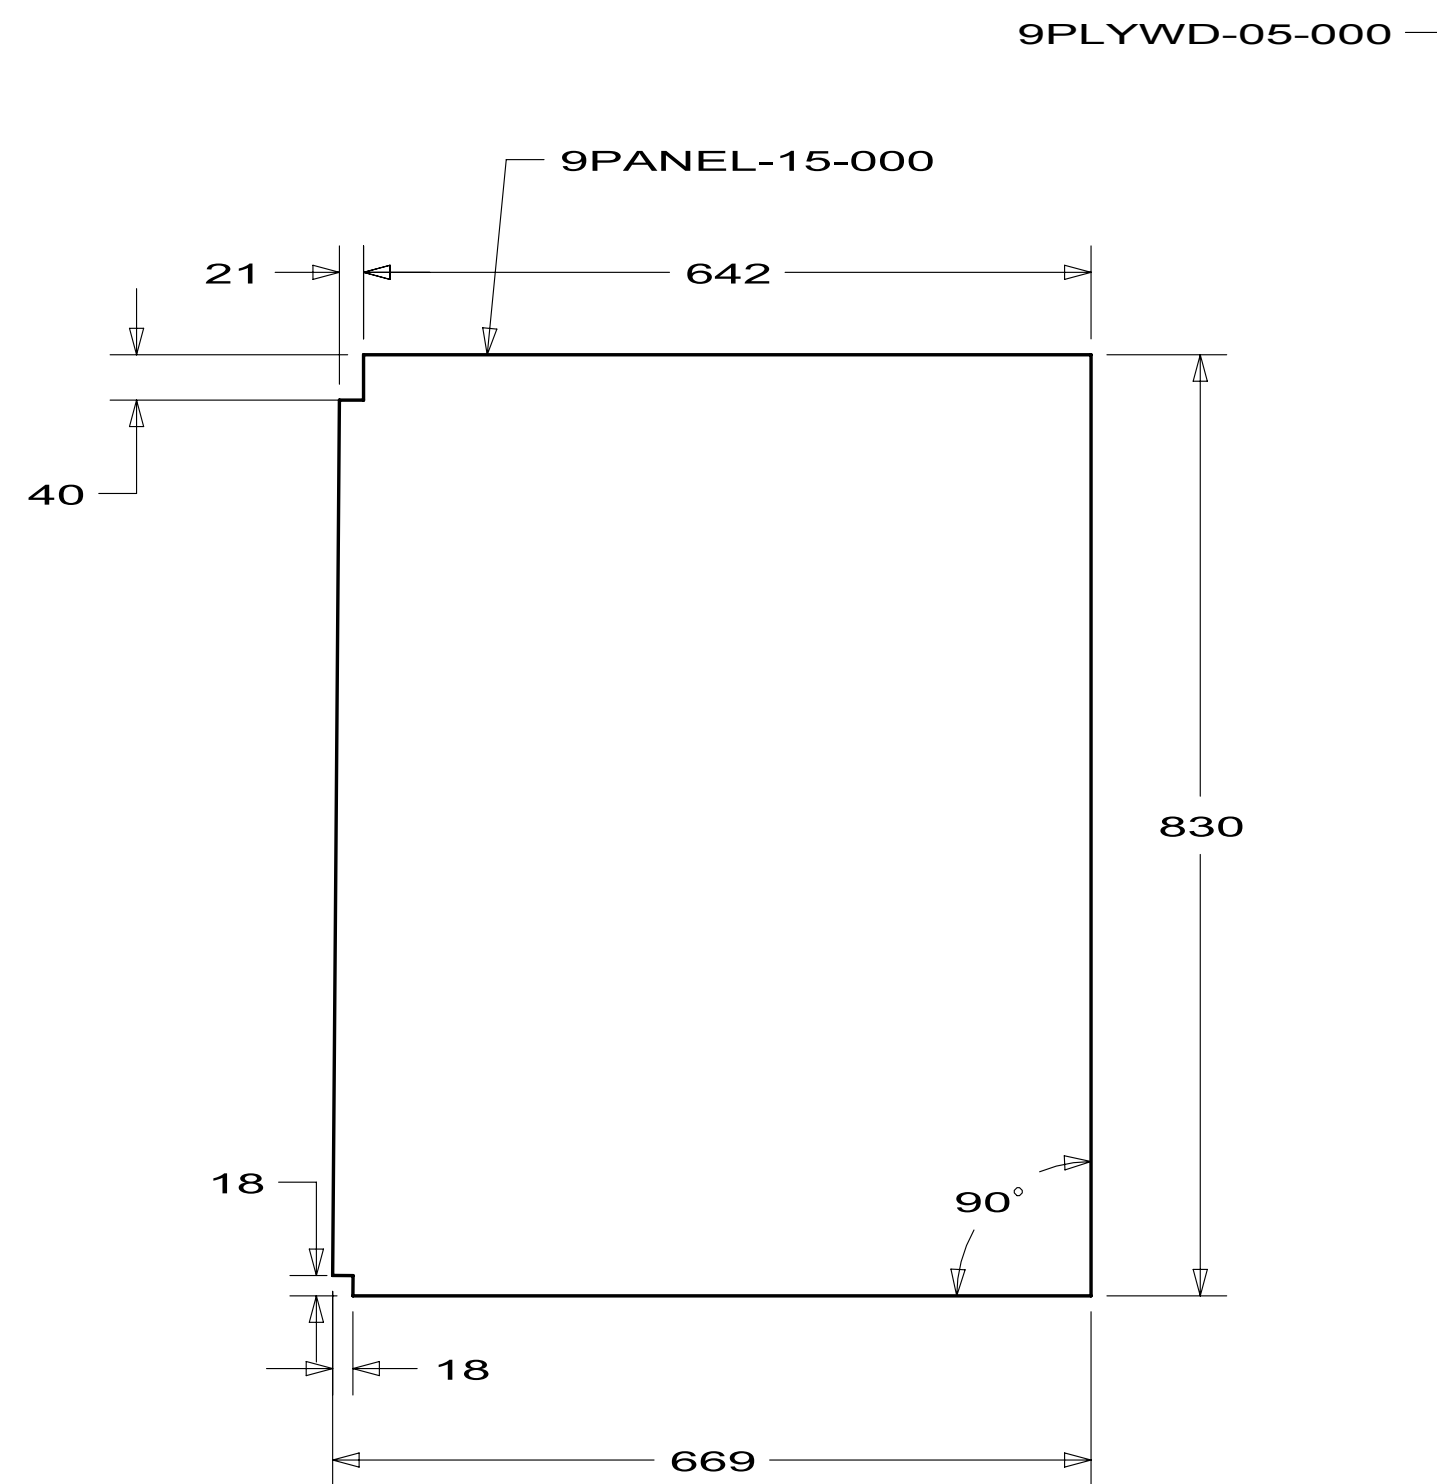

DETAIL V
PANEL
170433-21

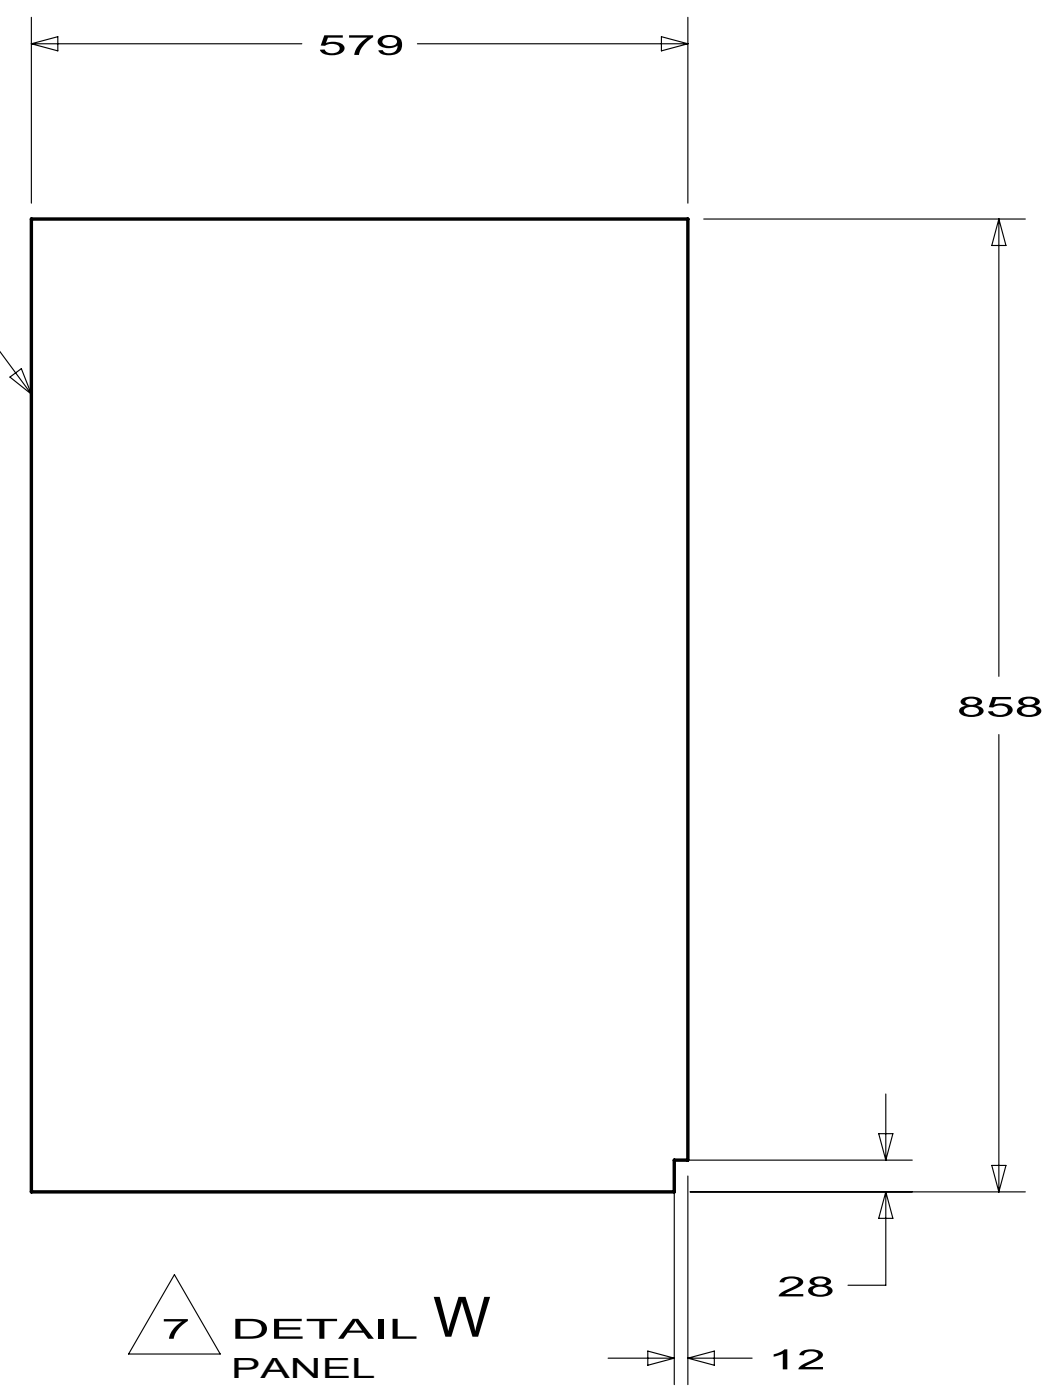



7 DETAIL W
PANEL
170433-47

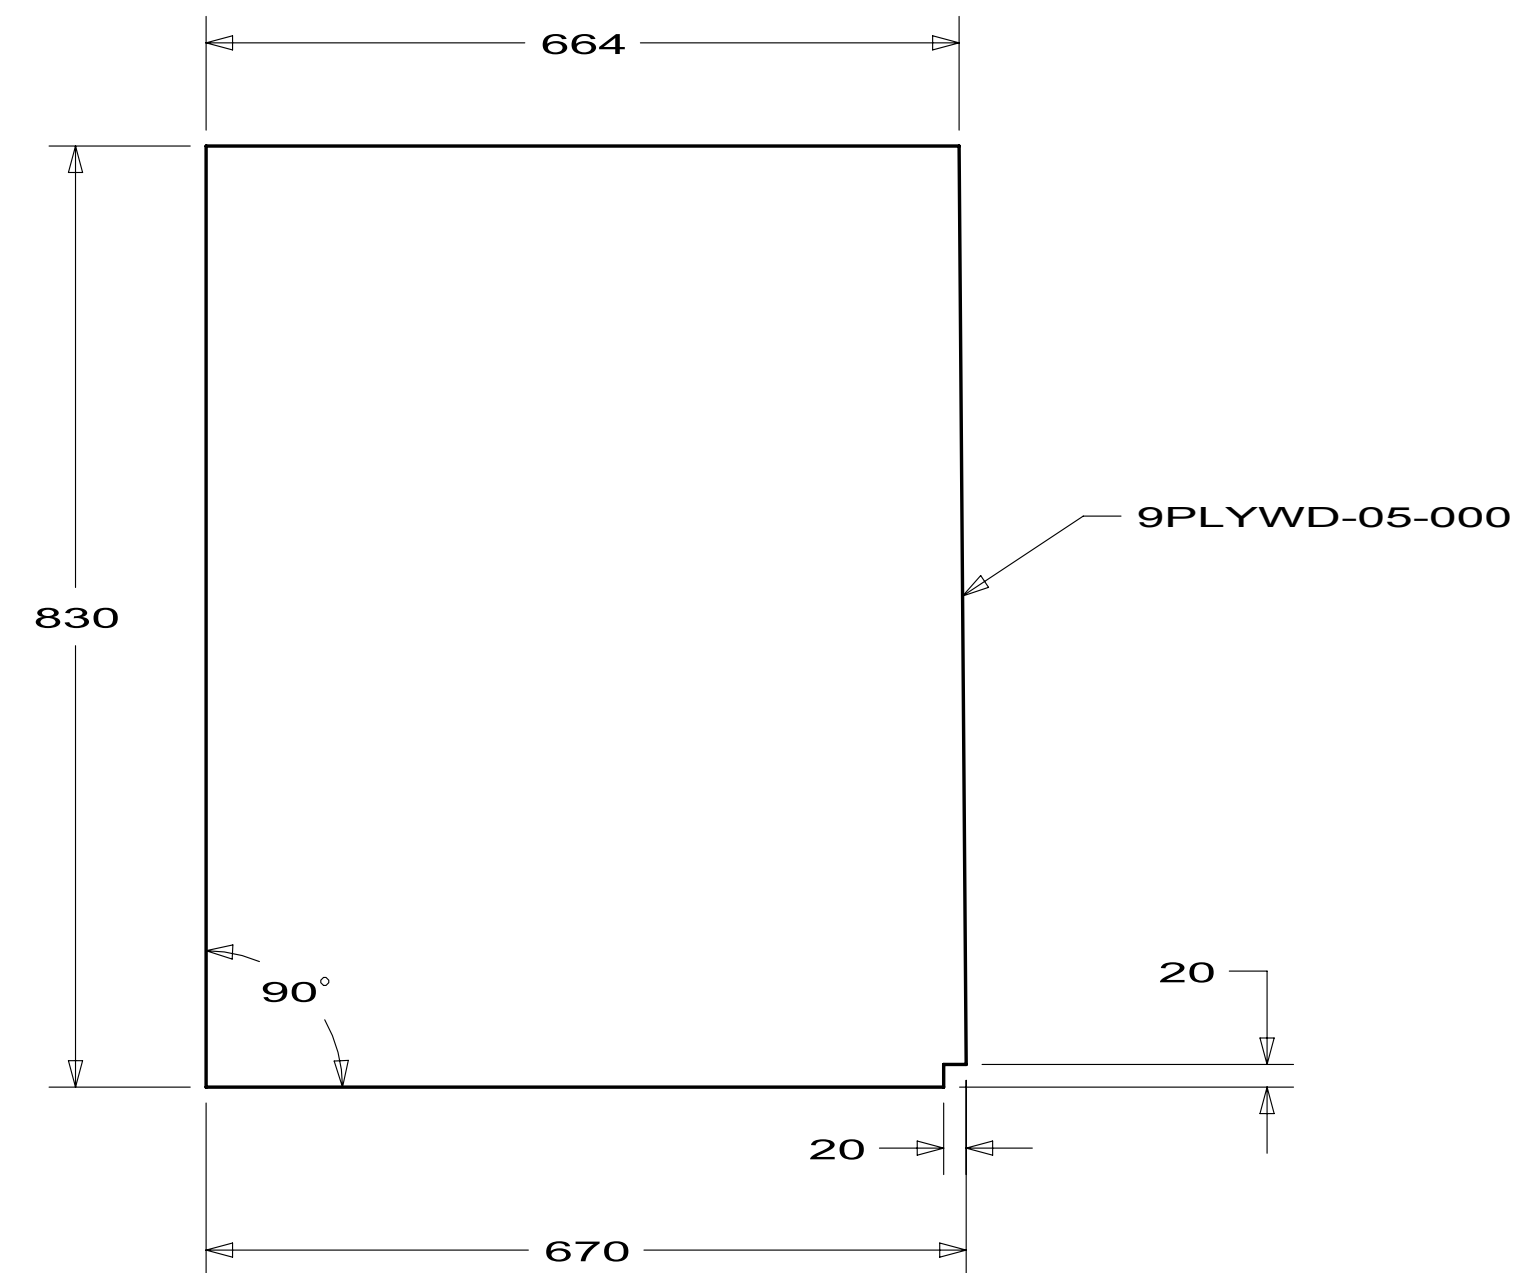



 **DETAIL X**
PANEL
170433-48

FIRST USED		
10 R42AD		
DO NOT SCALE DRAWING		
TITLE: CABINET ASM-GALLEY		
SHEET 4	PART NO 170433	REV

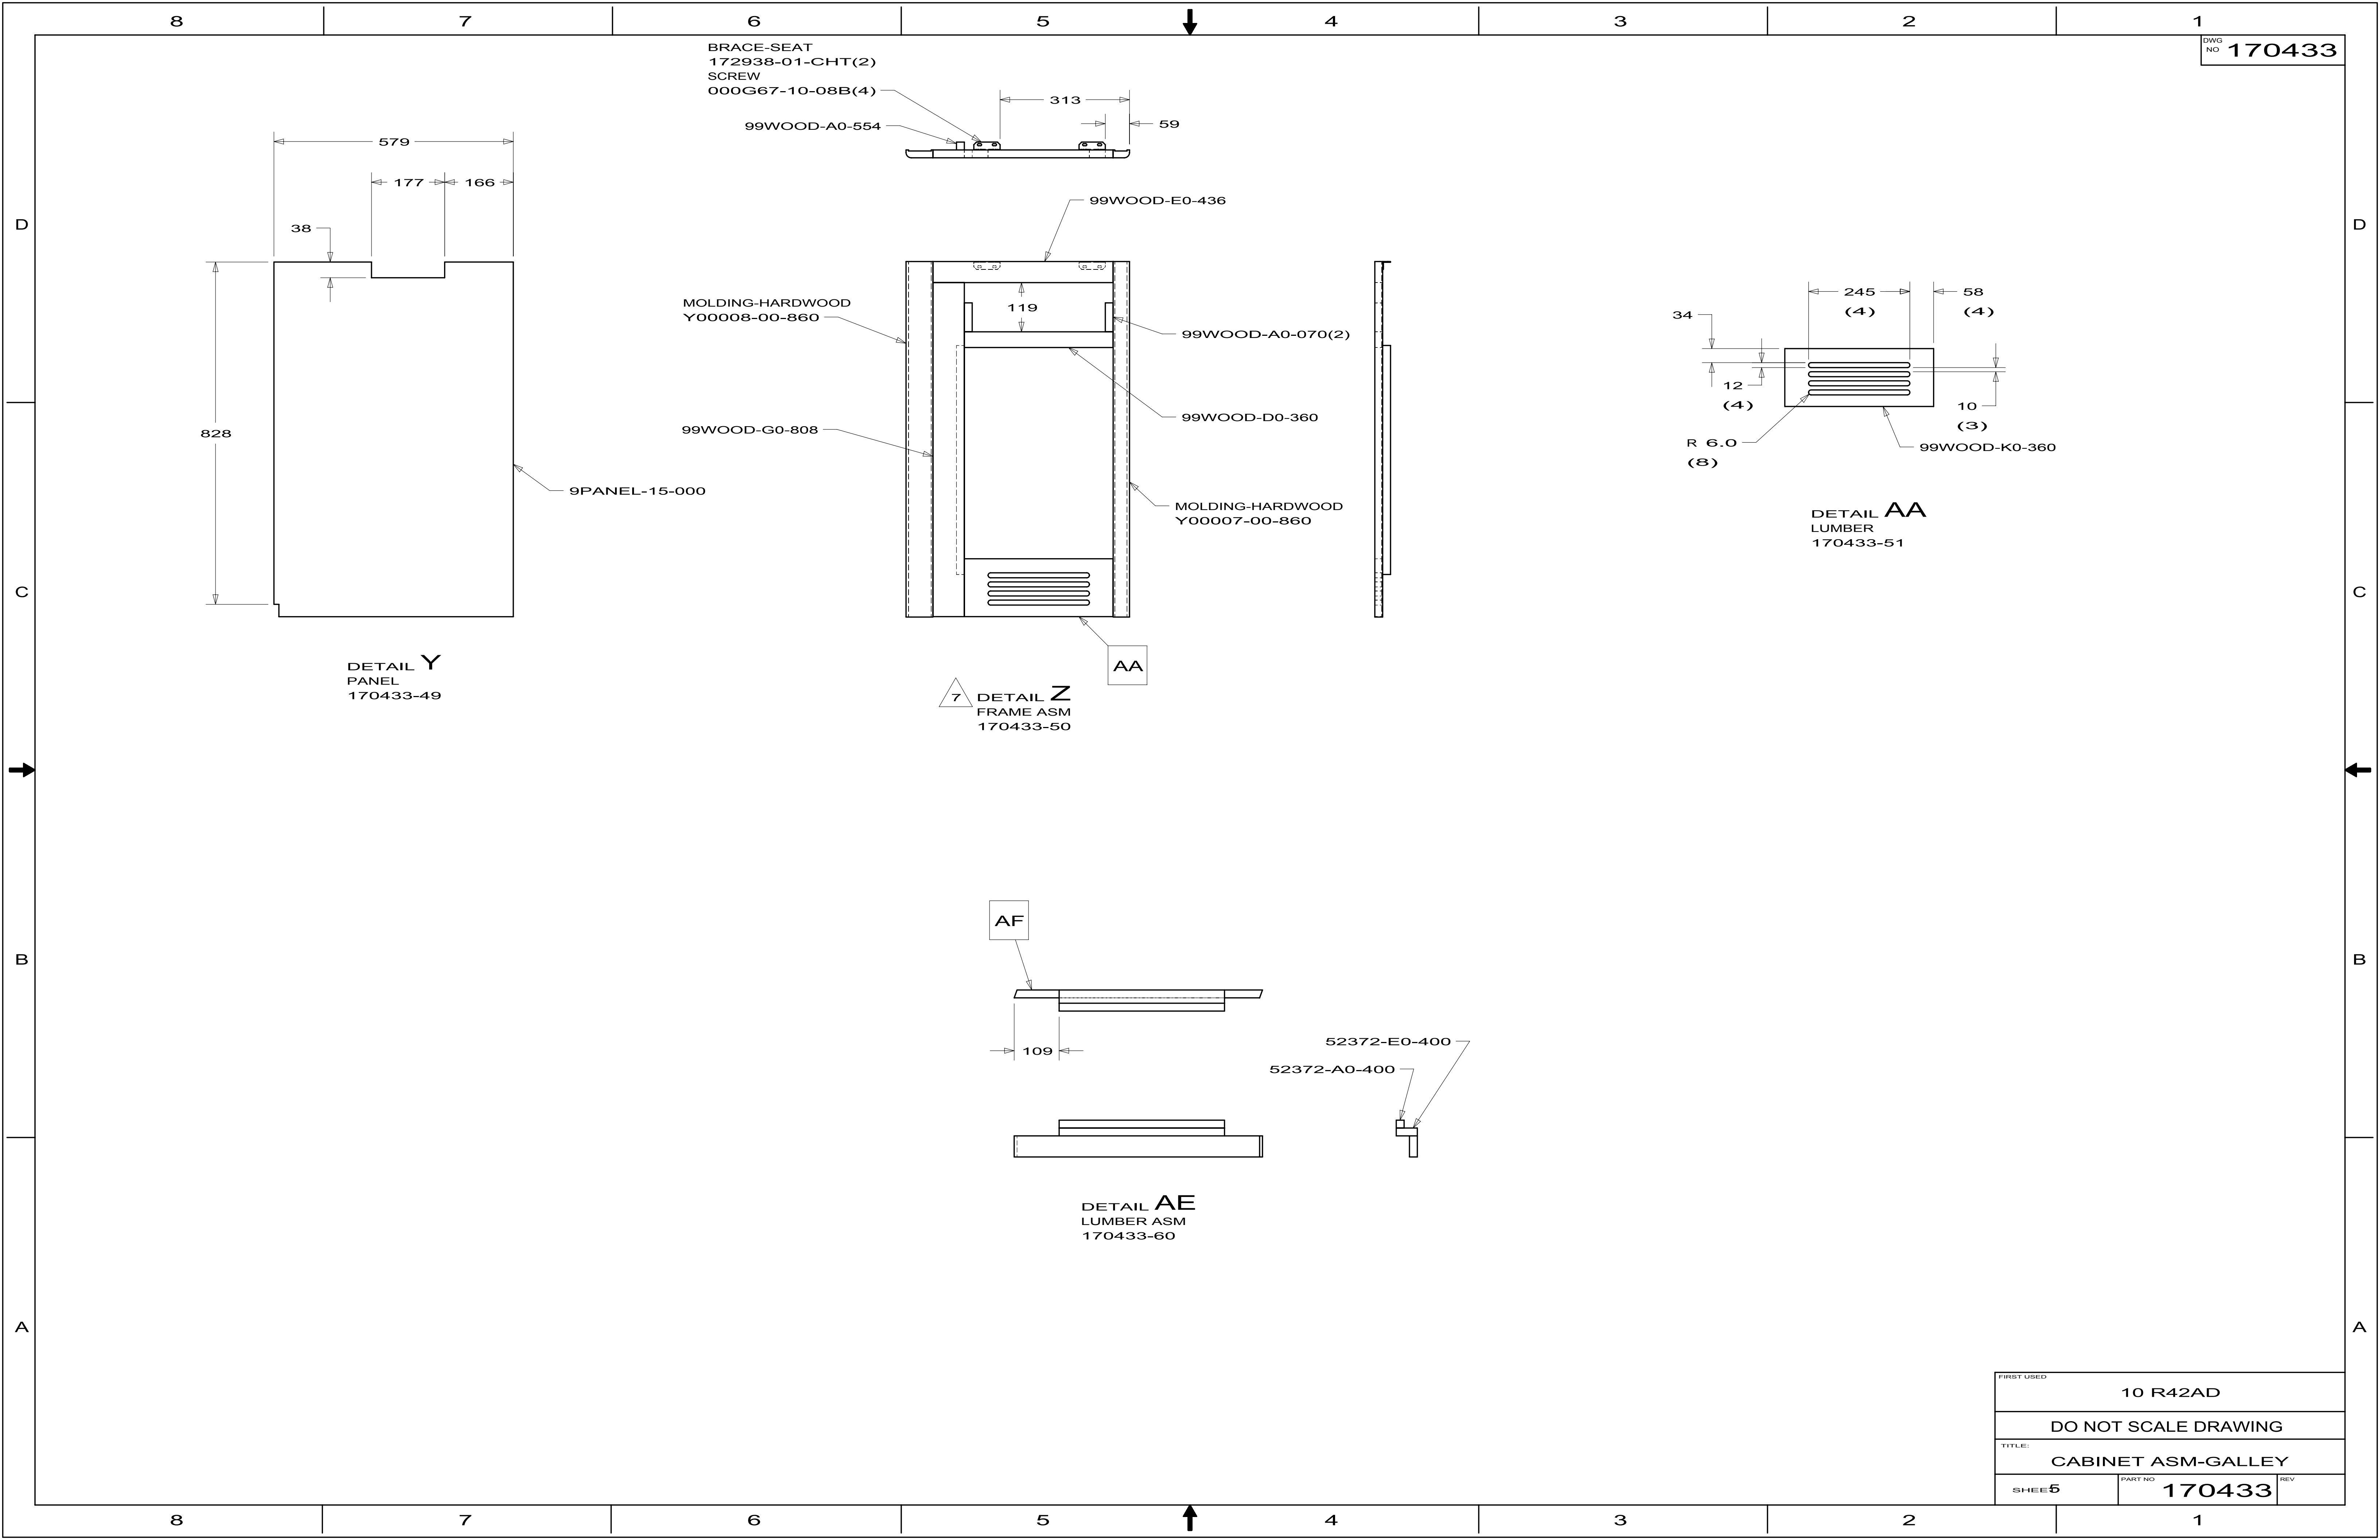

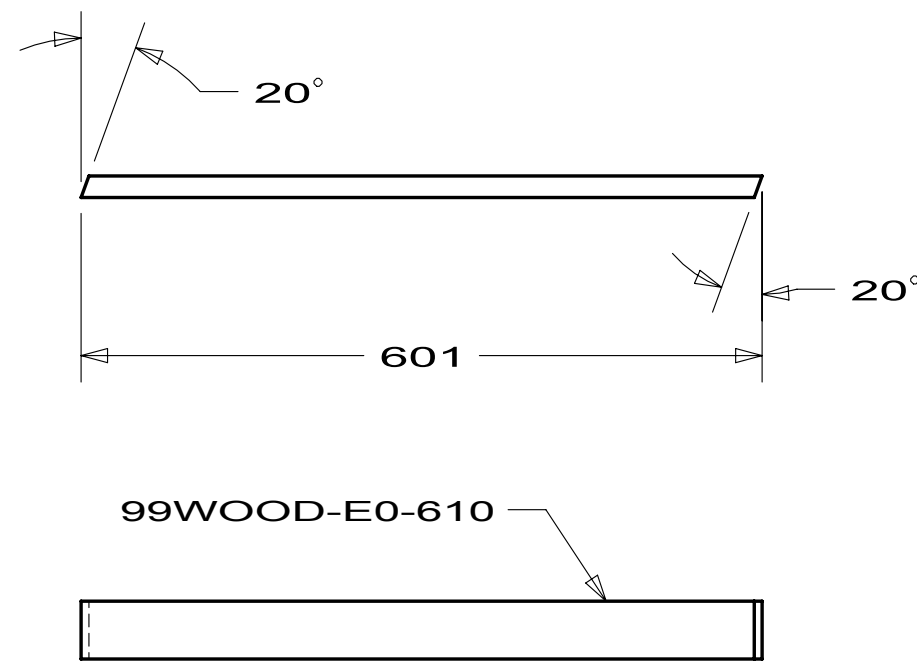


7 DETAIL **AF**
LUMBER
170433-61

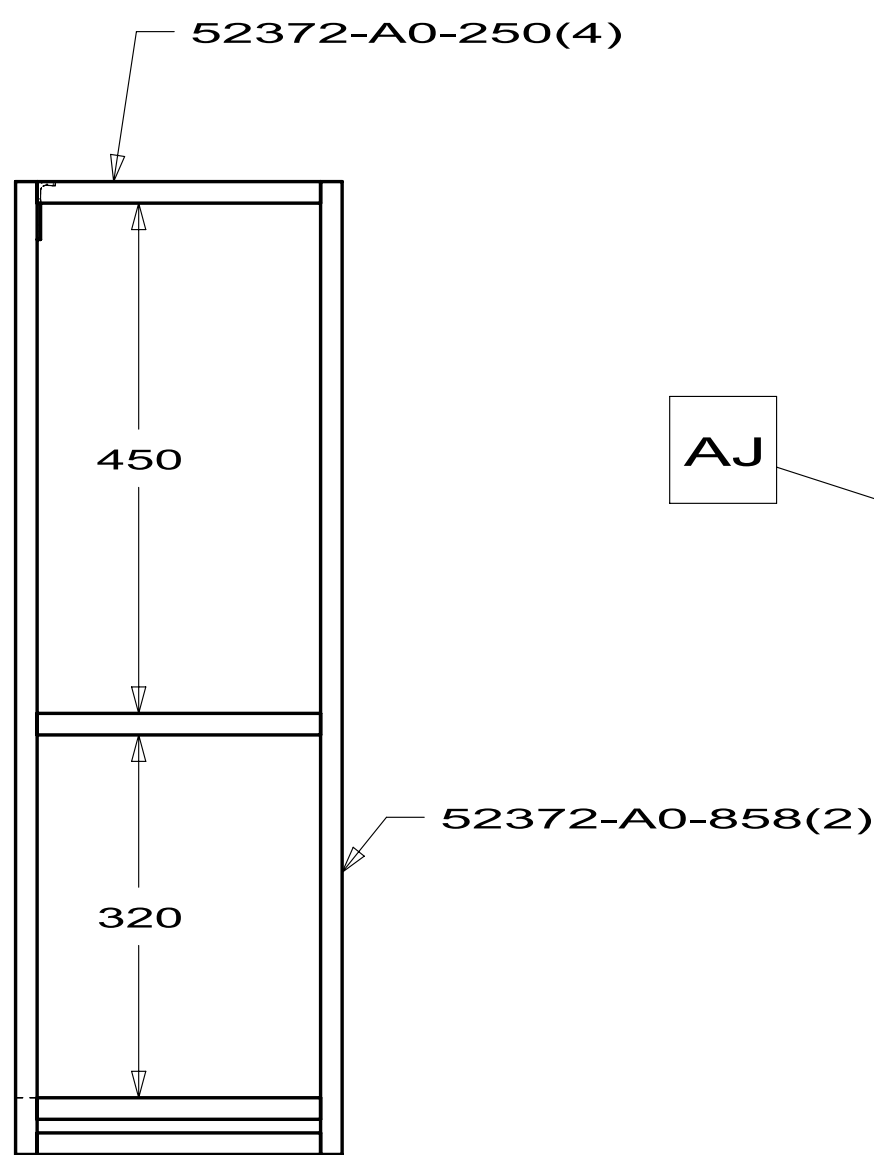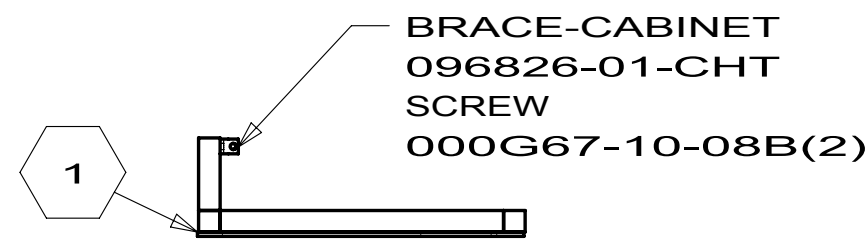


7 DETAIL **AH**
PANEL ASM
170433-69

SEE DRAWING
150000-04-000

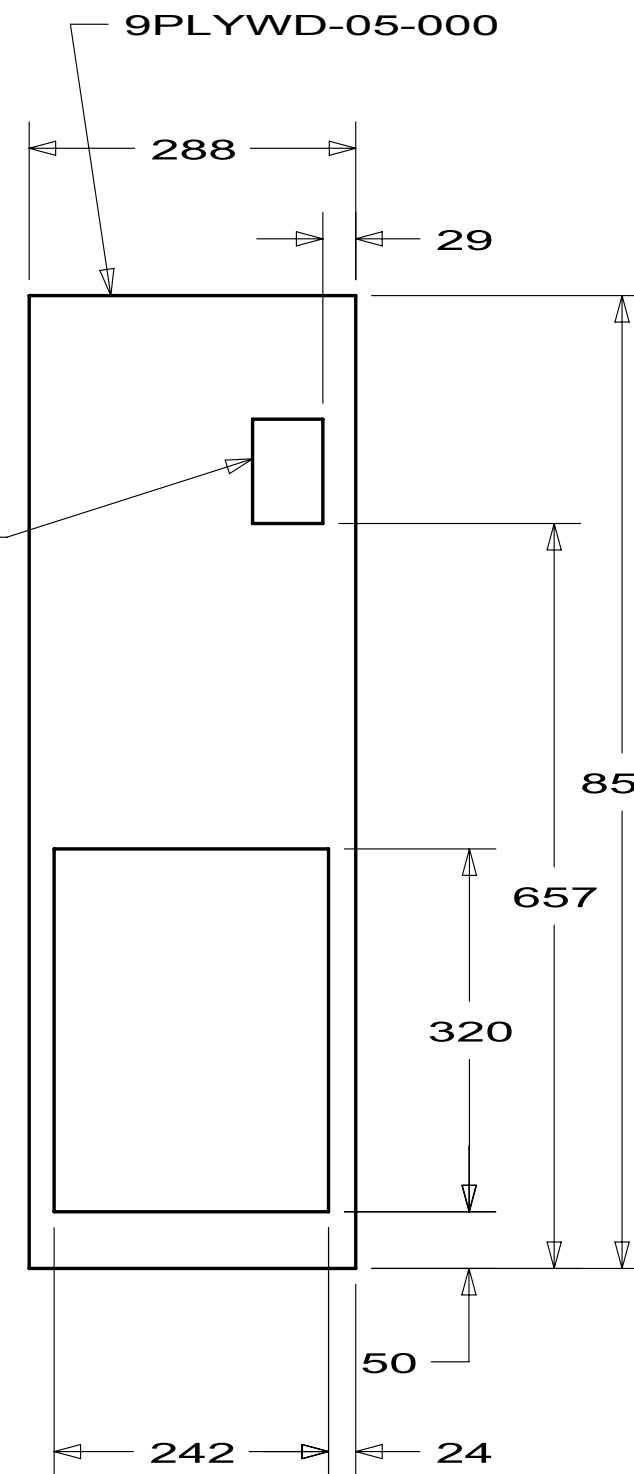

DETAIL **AJ**
PANEL
170433-70

BRACE-CABINET
096826-01-CHT
SCREW
000G67-10-08B(2)

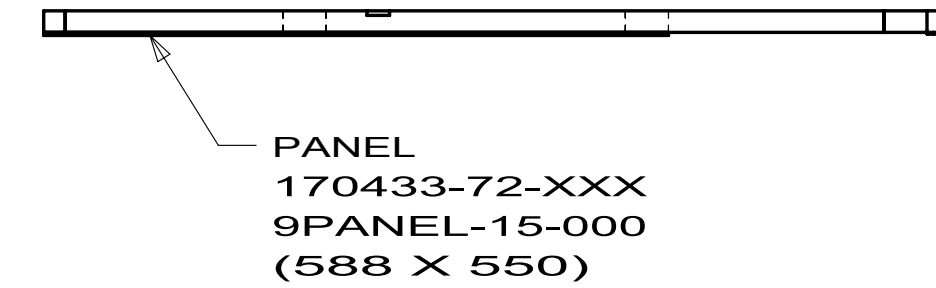

052372-D0-558(2)


52372-A0-660

52372-D0-192


21
(2)




DETAIL **AK**
PANEL ASM
170433-71

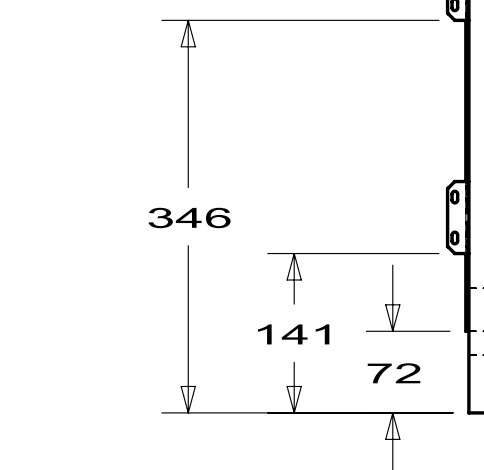


BRACE-SEAT
172938-01-CHT
SCREW
000G67-10-08B(2)

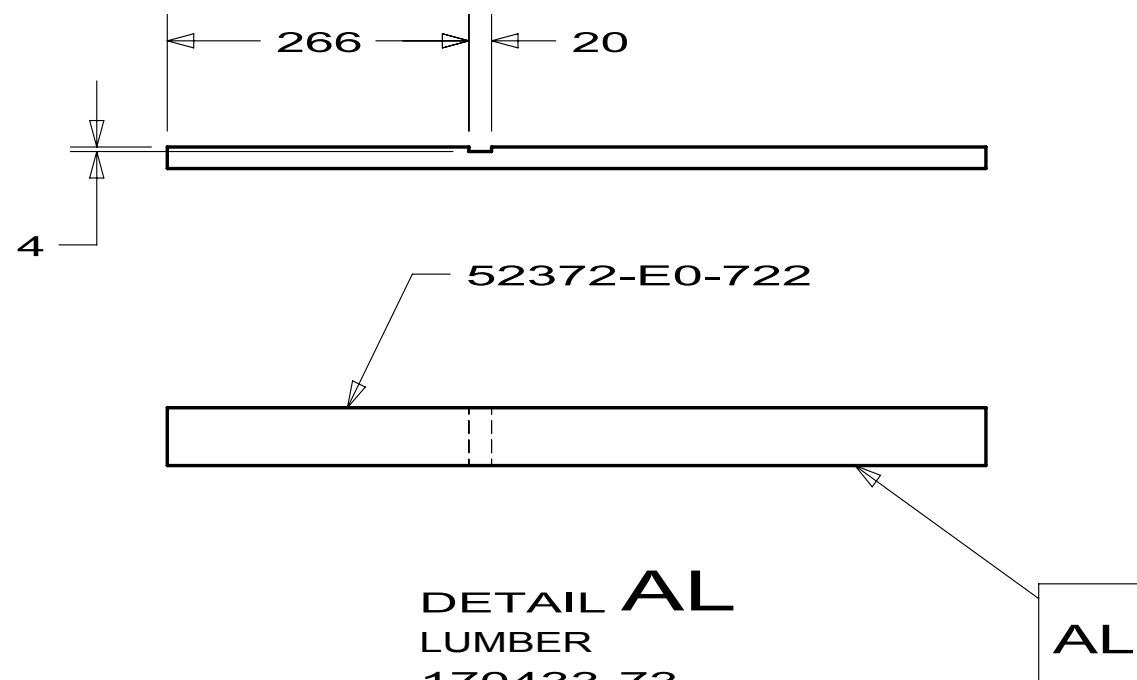

DETAIL **AL**
LUMBER
170433-73
(2 REQ'D)

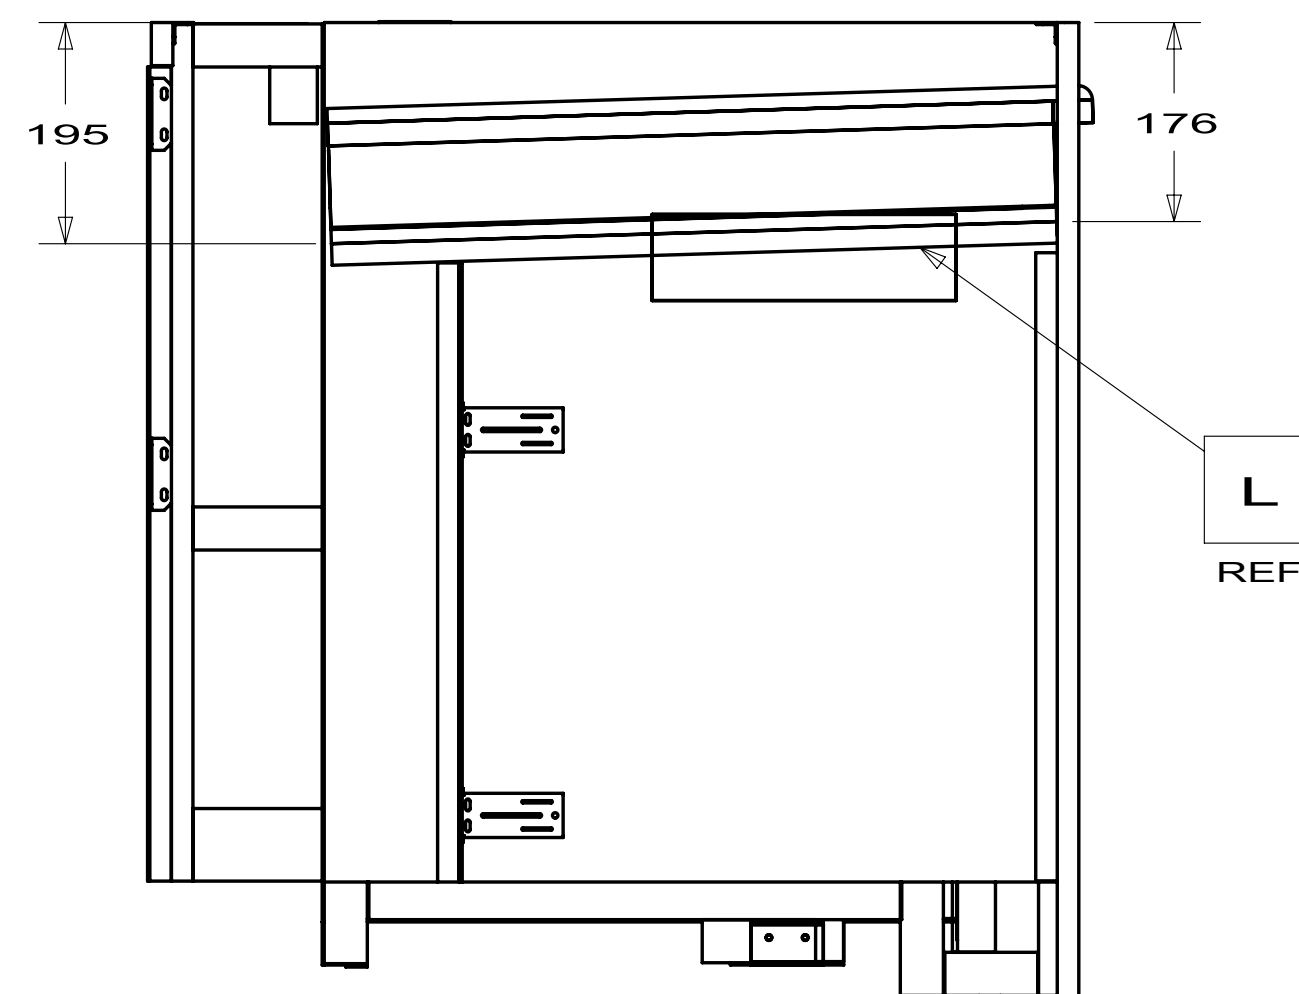


VIEW BC

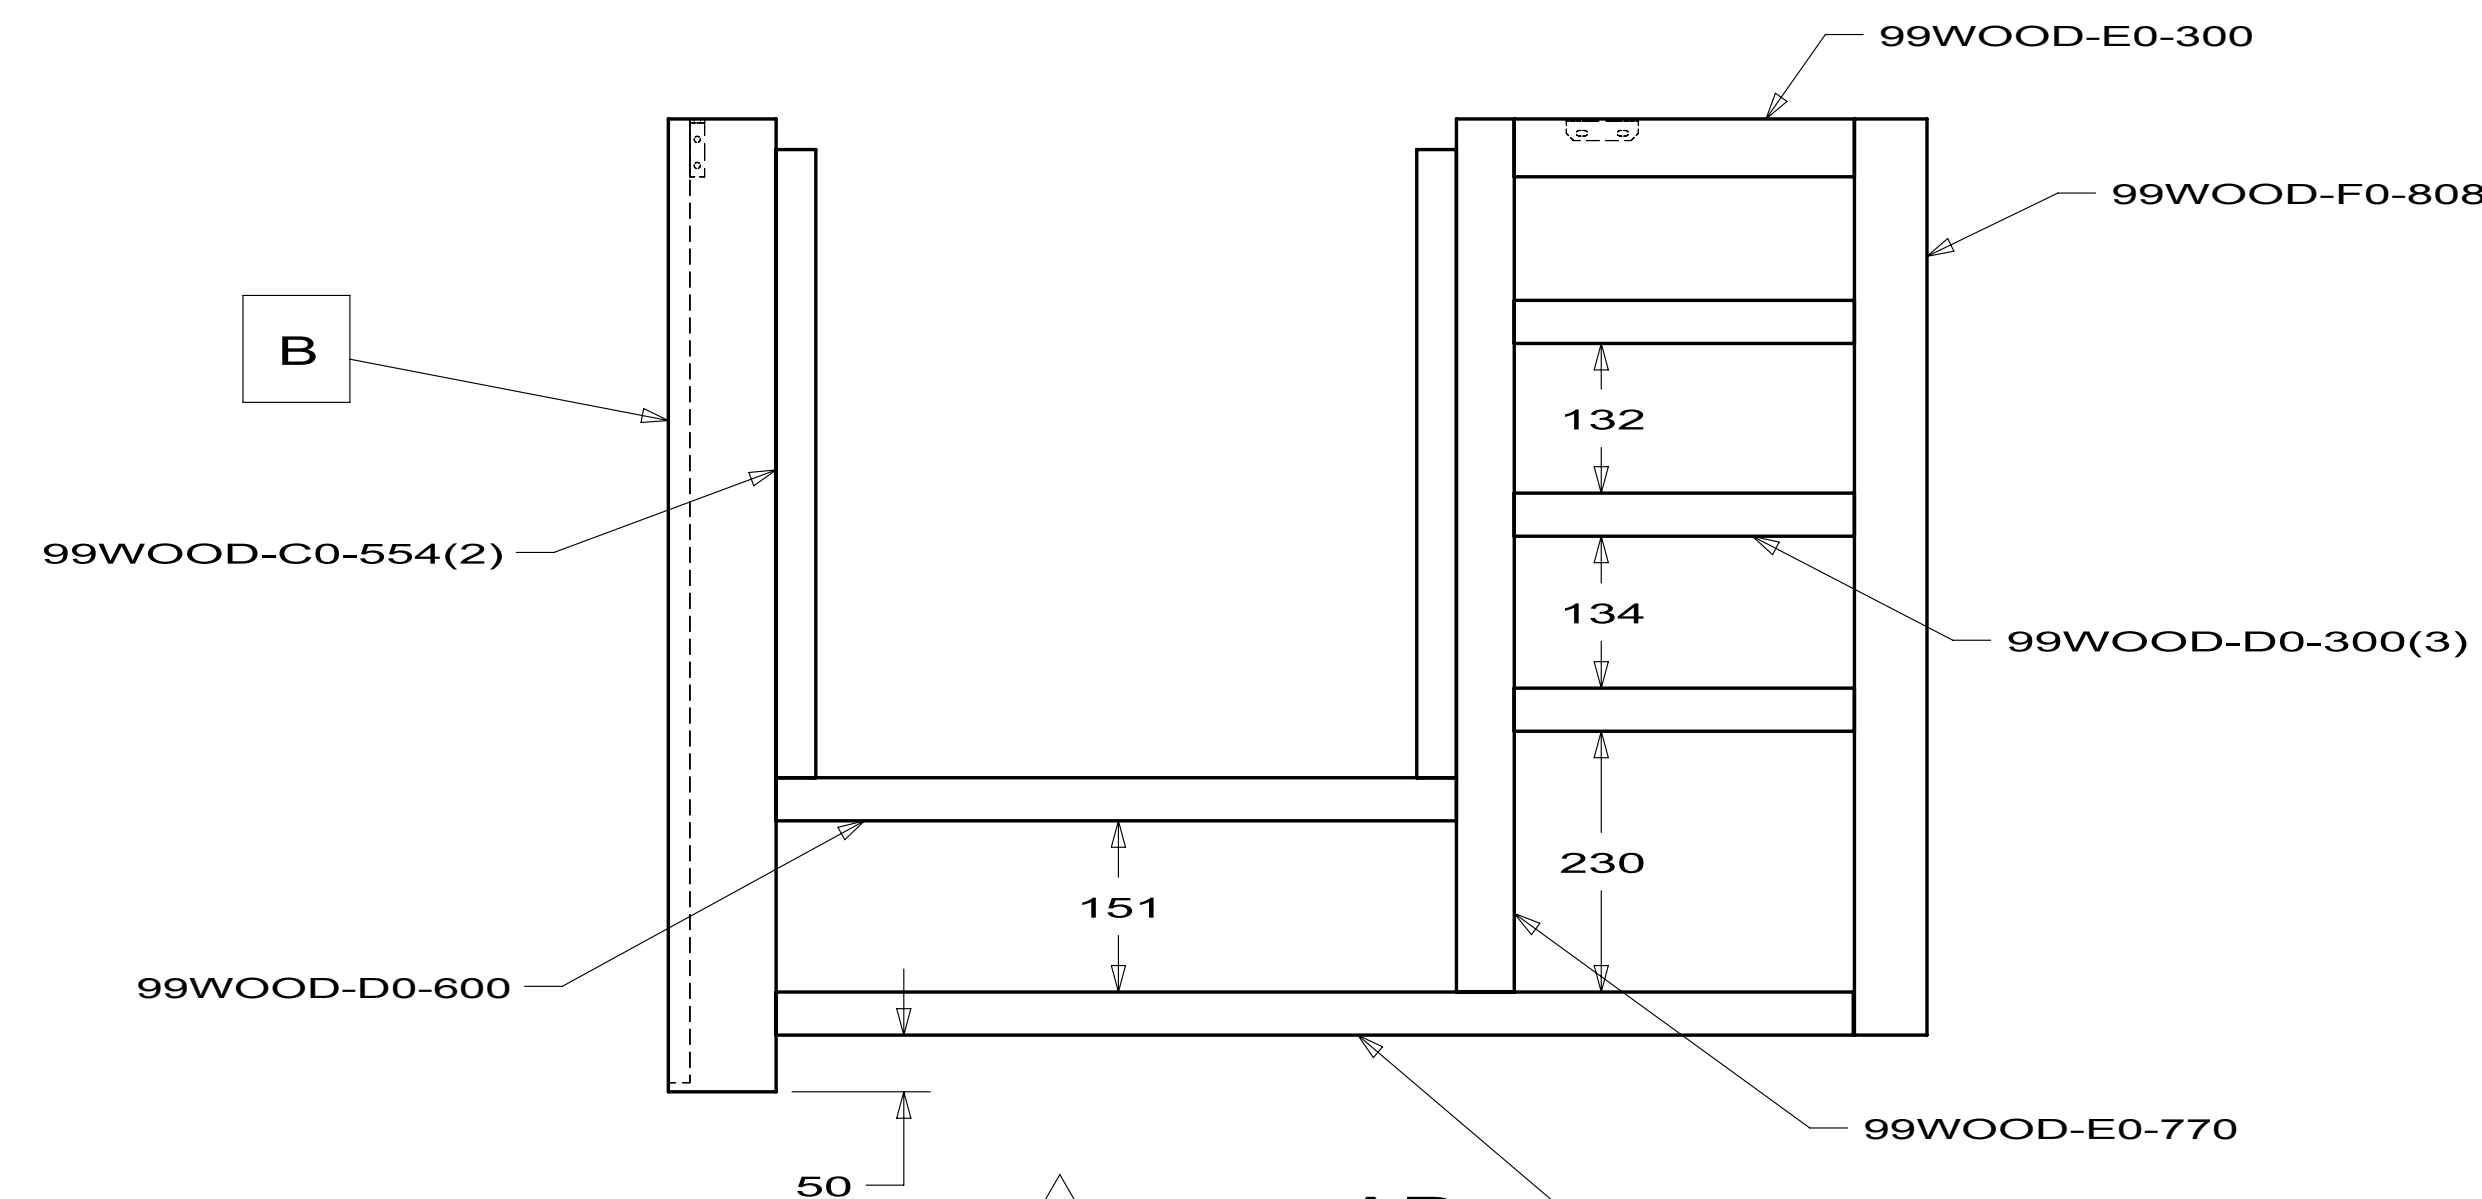








7 DETAIL **AP**
FRAME ASM
170433-75

FIRST USED		
10 R42AD		
DO NOT SCALE DRAWING		
TITLE:		
CABINET ASM-GALLEY		
SHEET	PART NO	REV
6	170433	

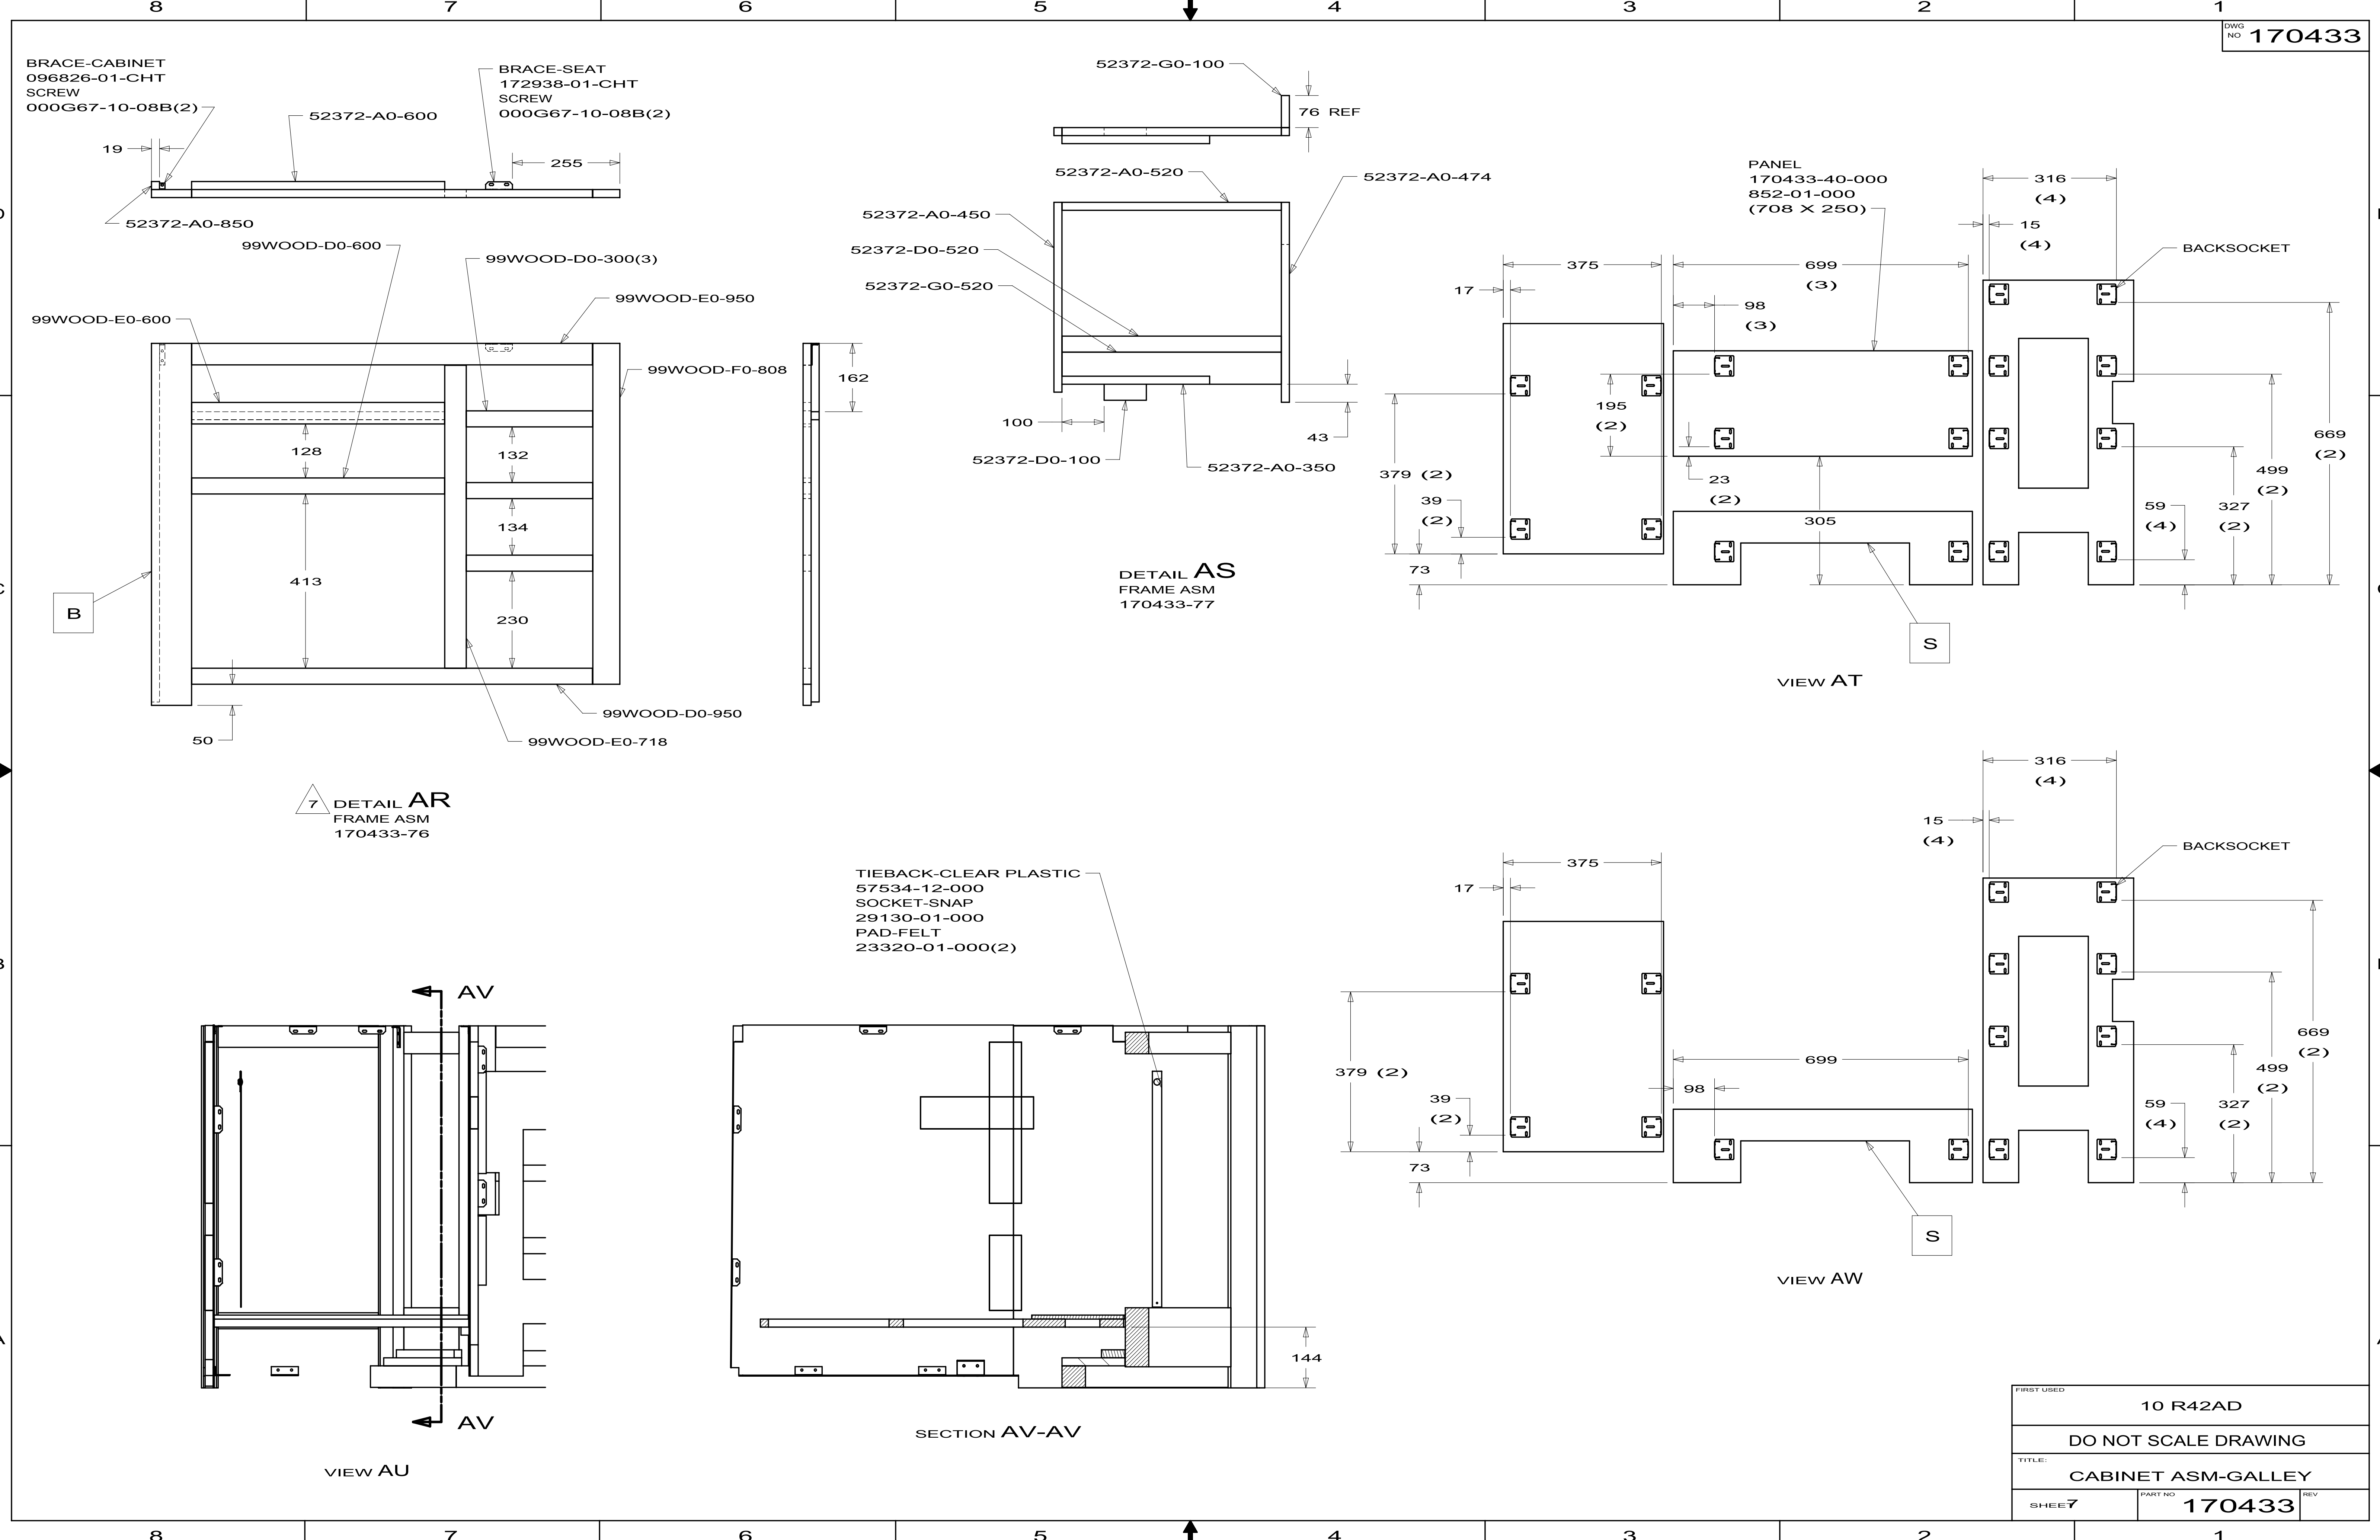


FIRST USED			10 R42AD
DO NOT SCALE DRAWING			
TITLE:			CABINET ASM-GALLEY
SHEET 7	PART NO	170433	REV


PANEL
170433-78-000
852-01-000
(708 X 76)

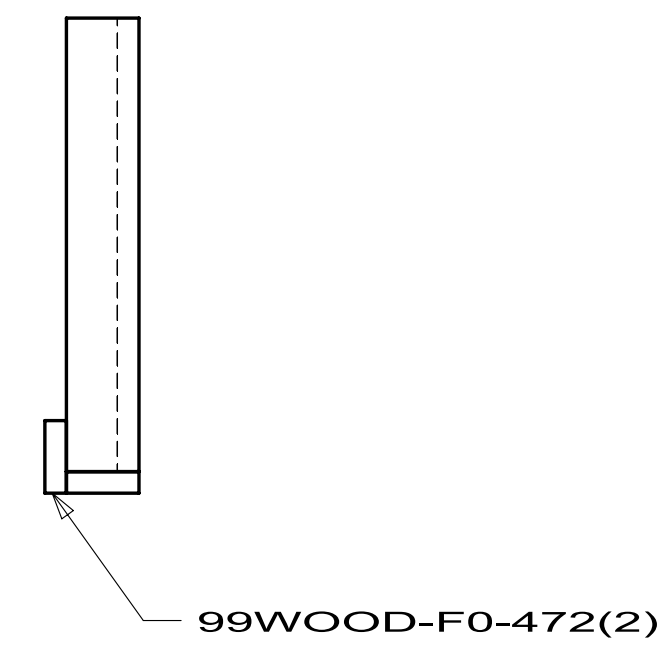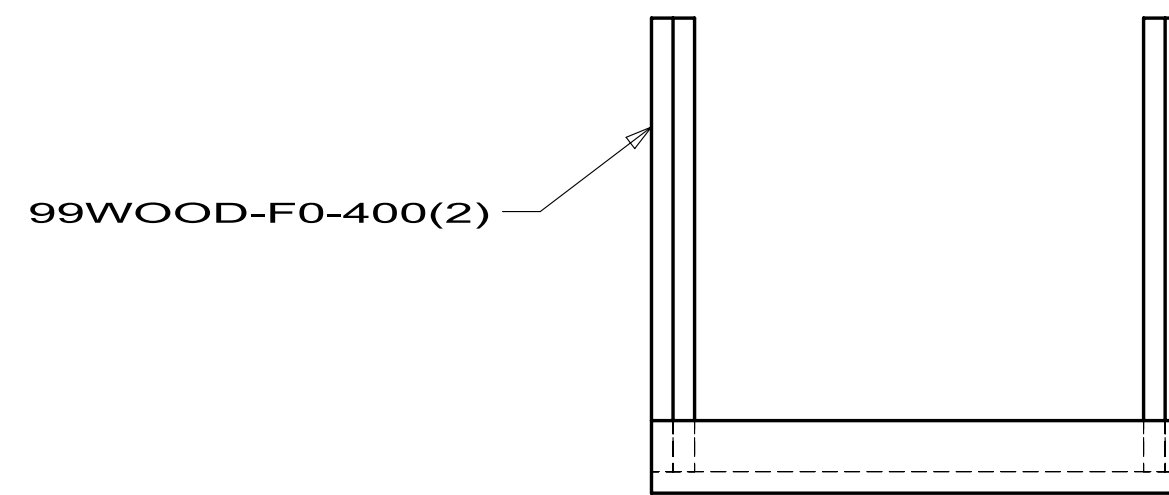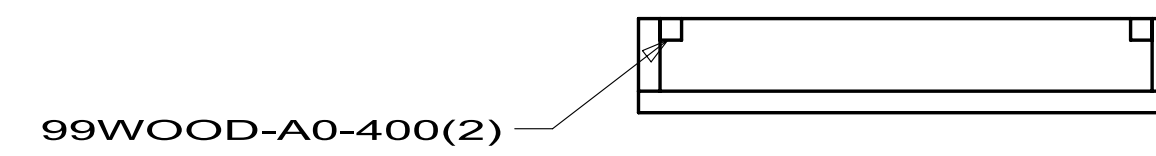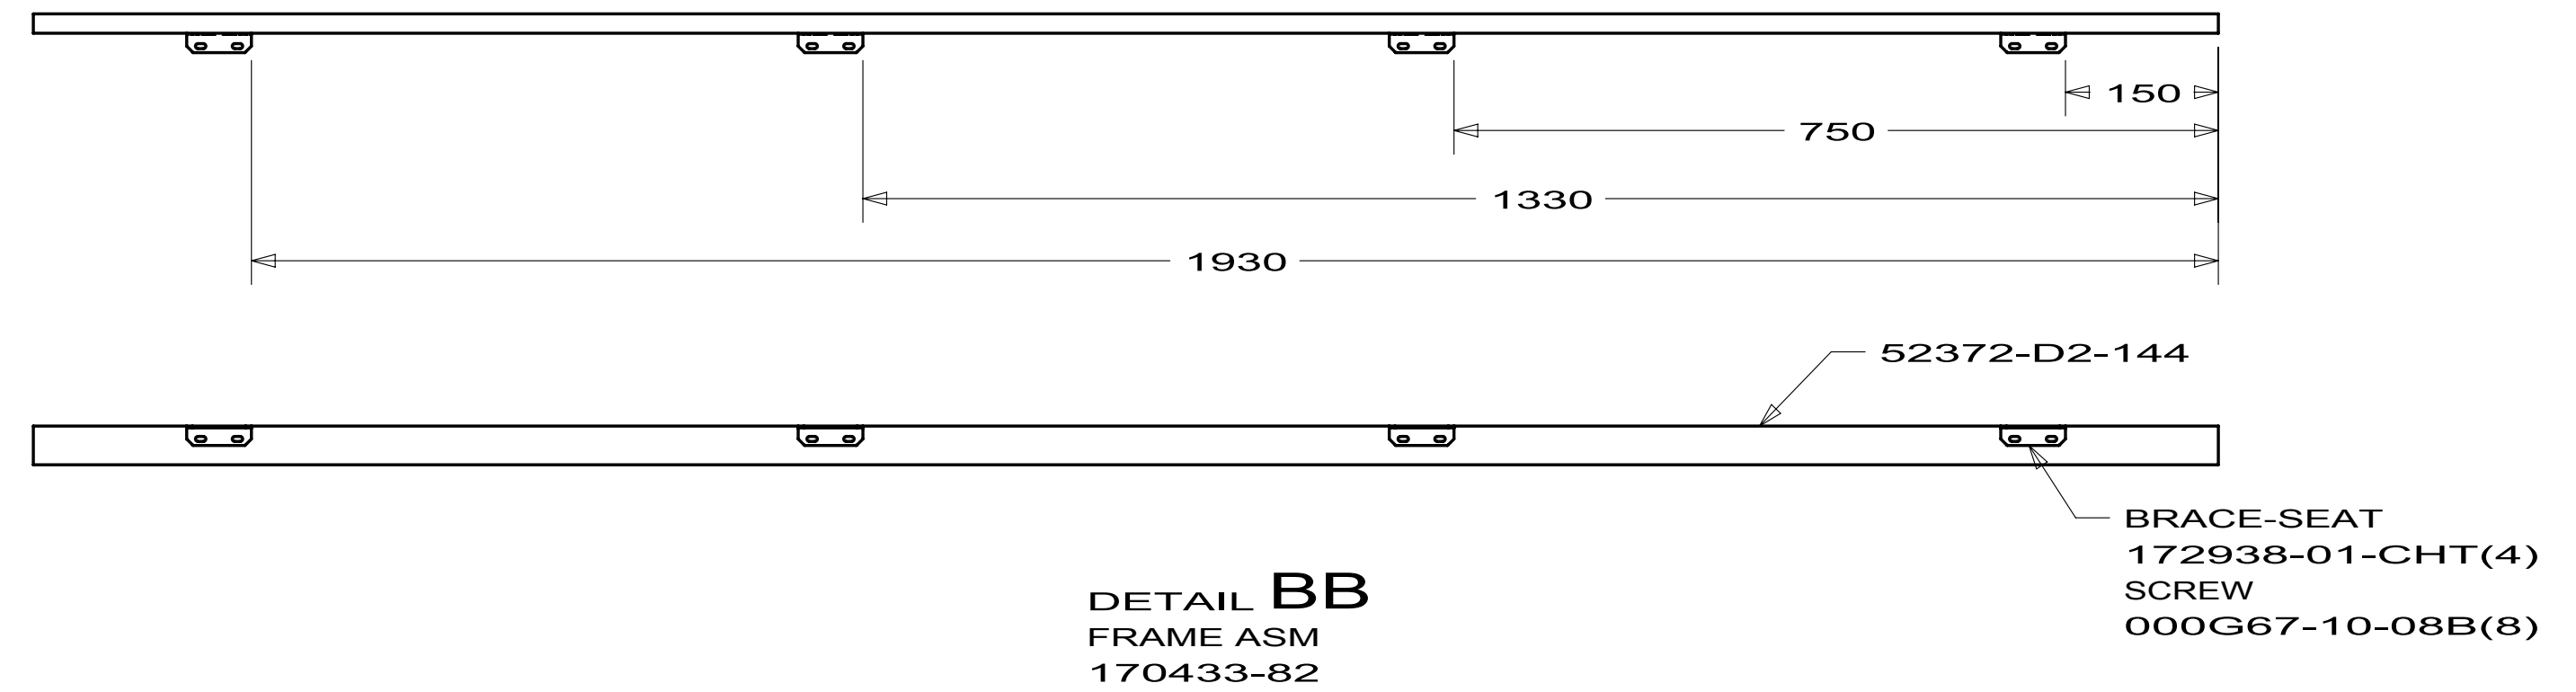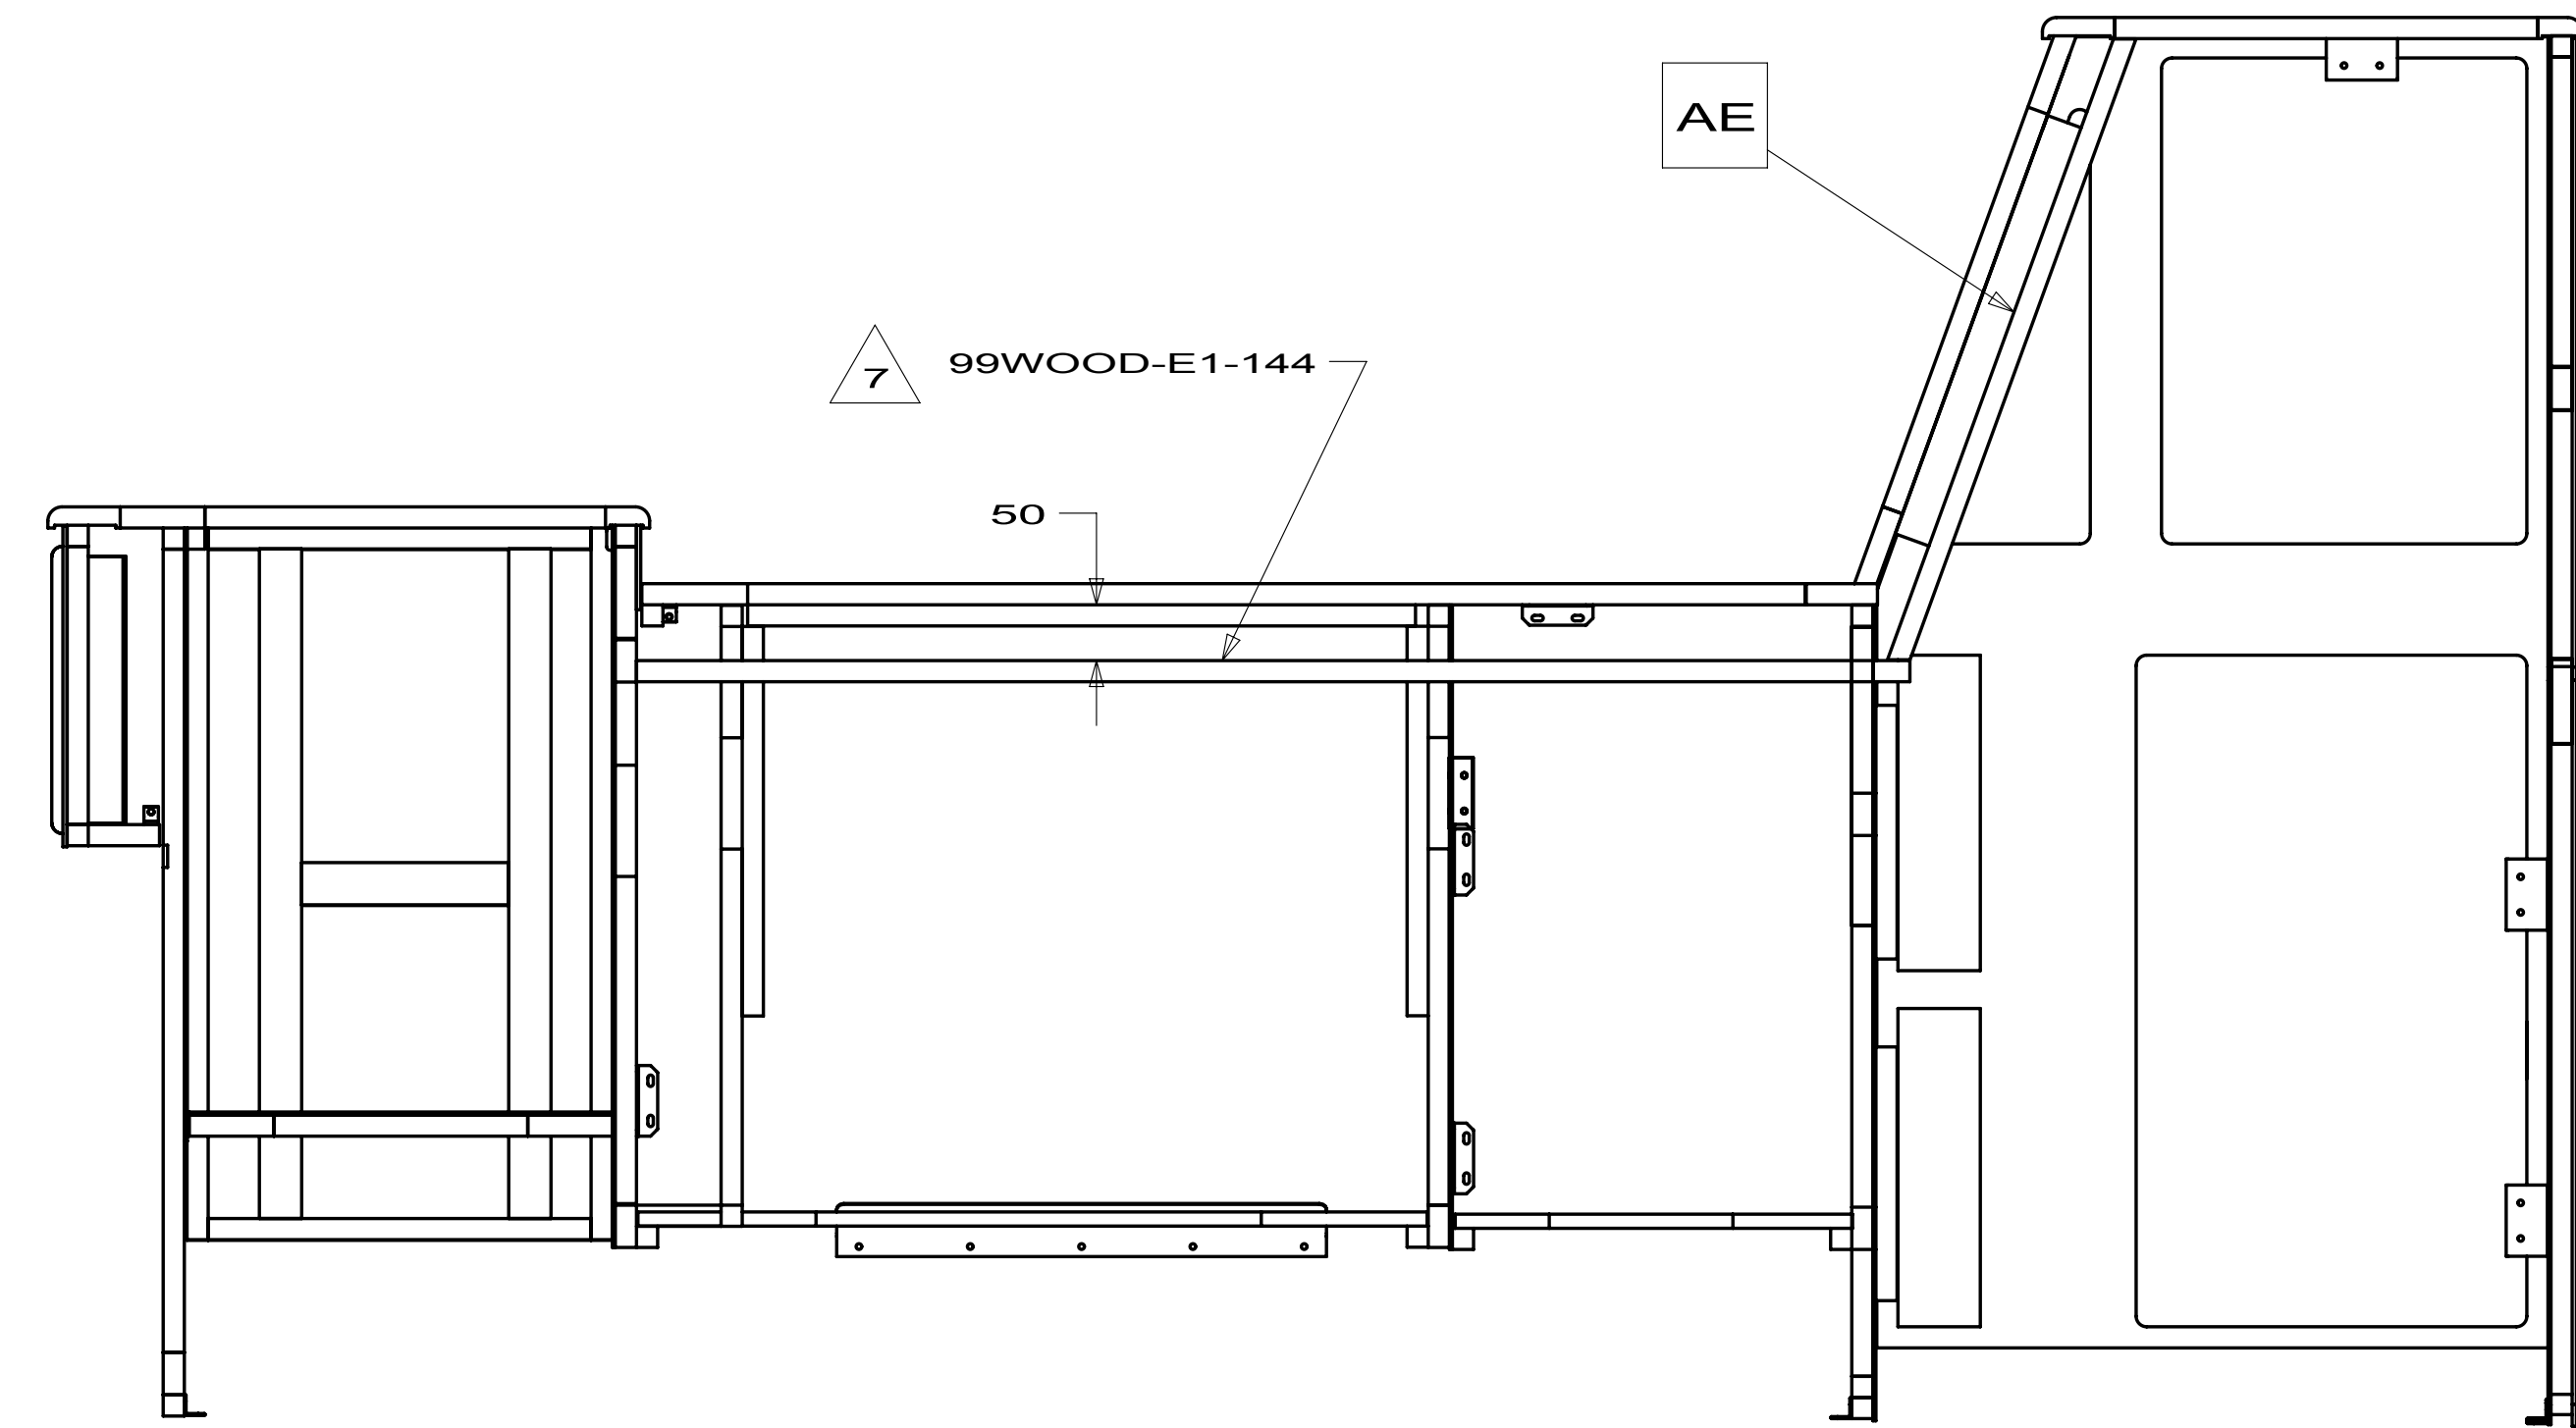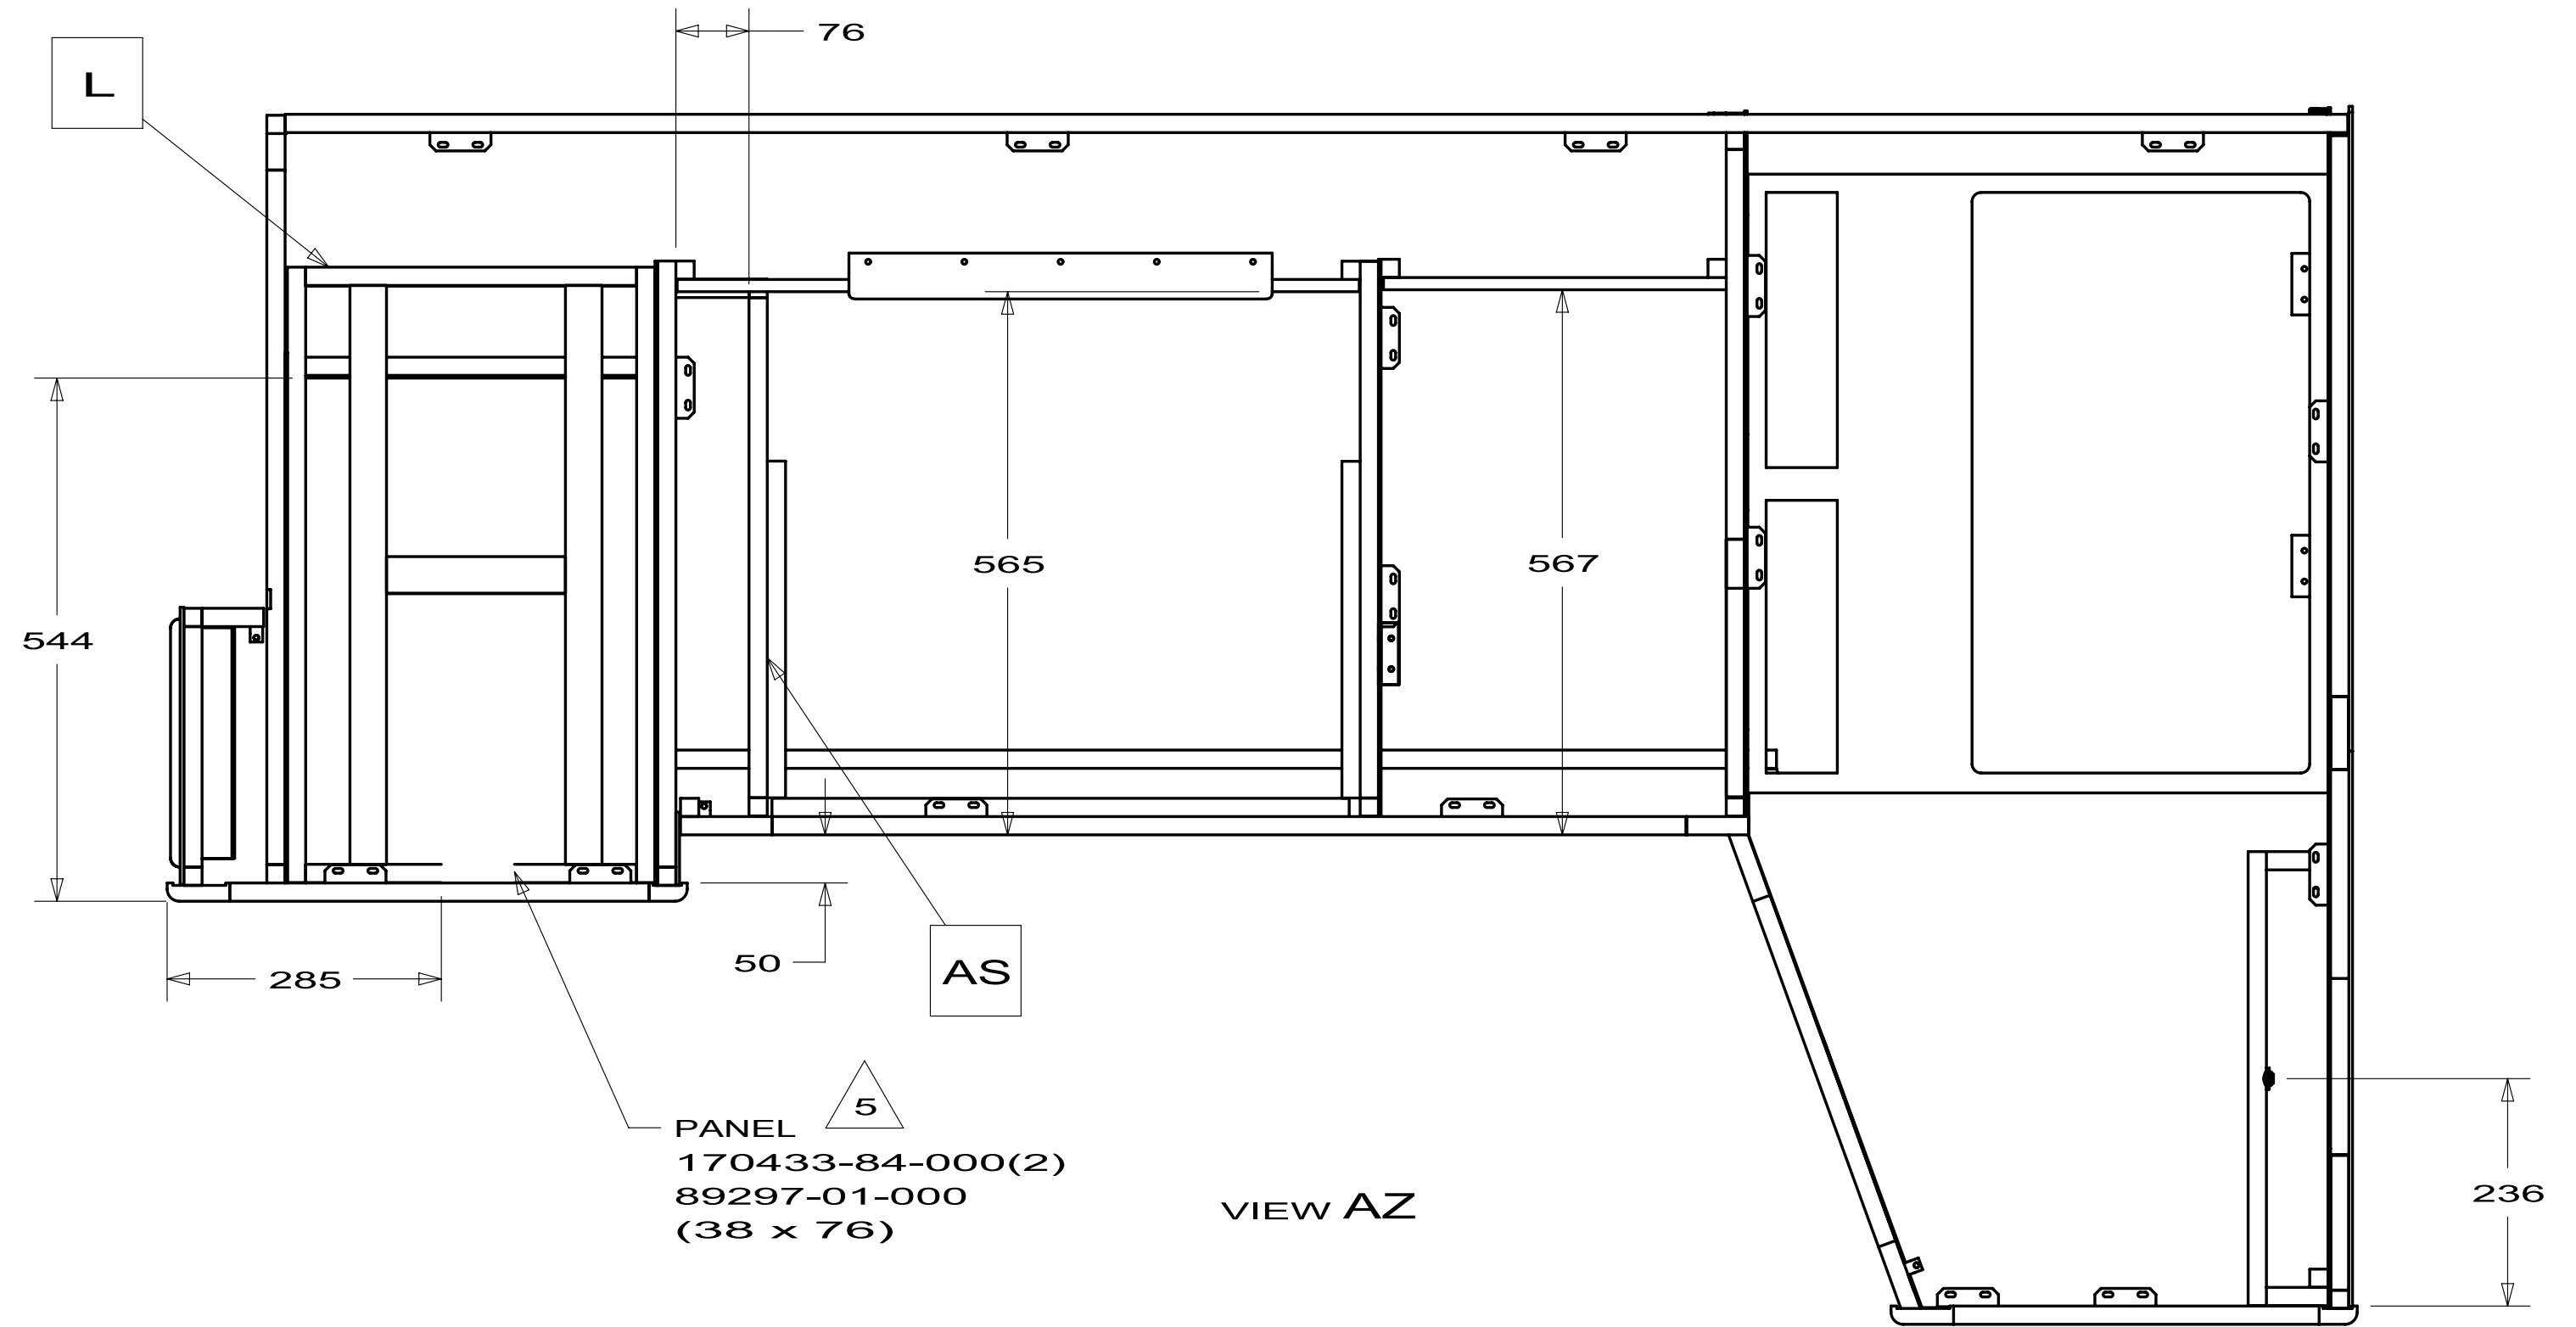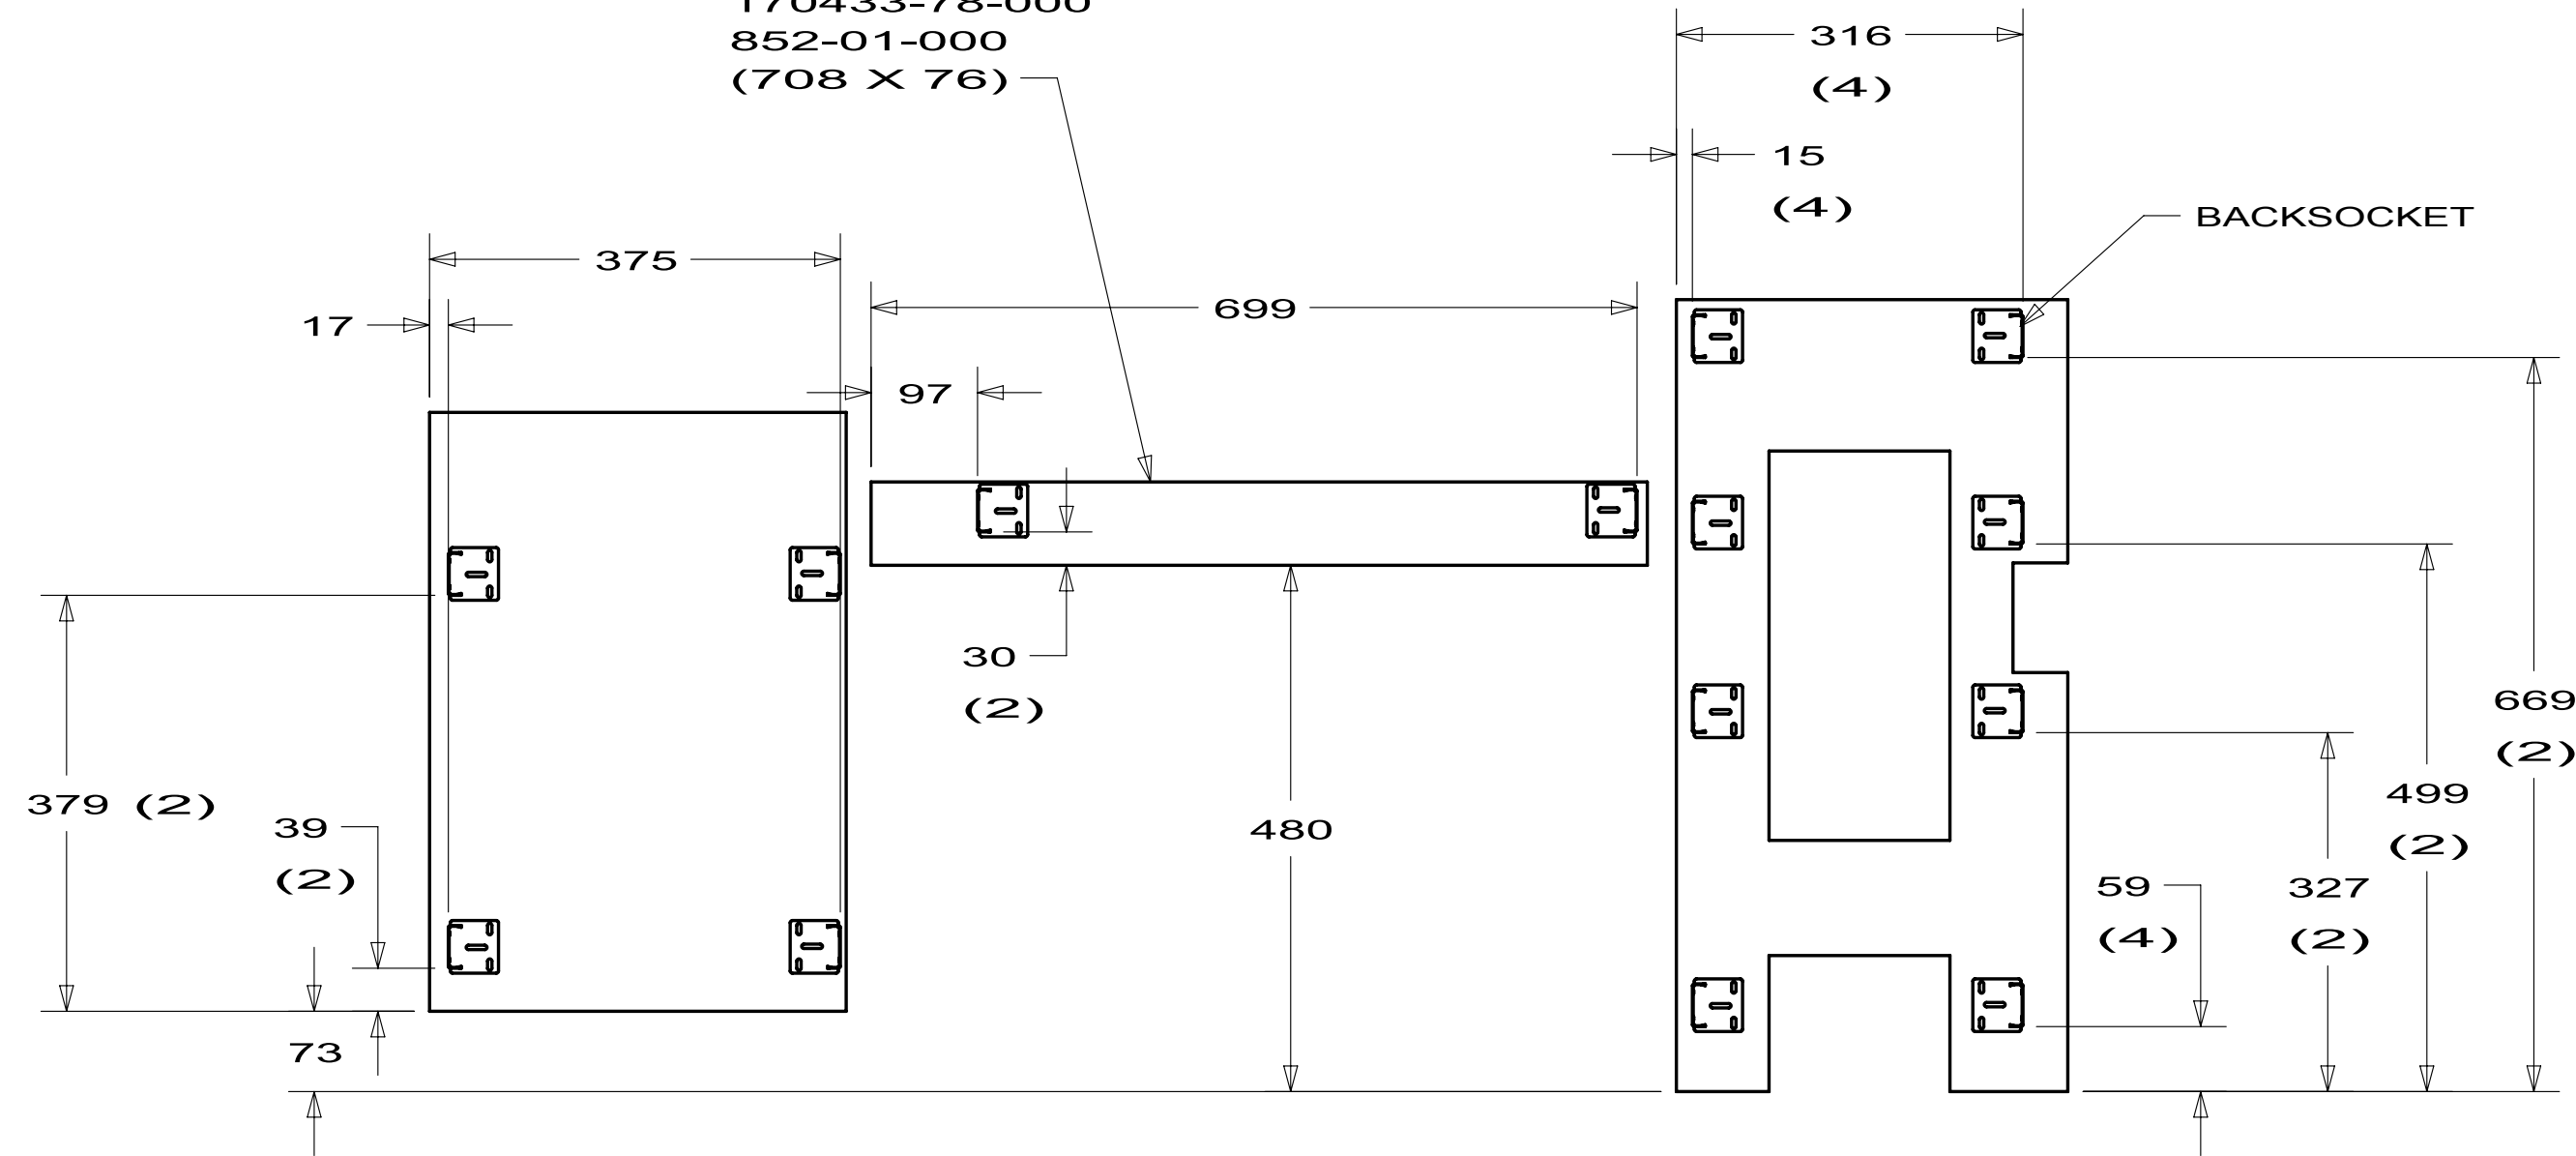


DETAIL BC
FRAME ASM
170433-83


FIRST USED		10 R42AD	
DO NOT SCALE DRAWING			
TITLE: CABINET ASM-GALLEY			
SHEET 8	PART NO	170433	REV

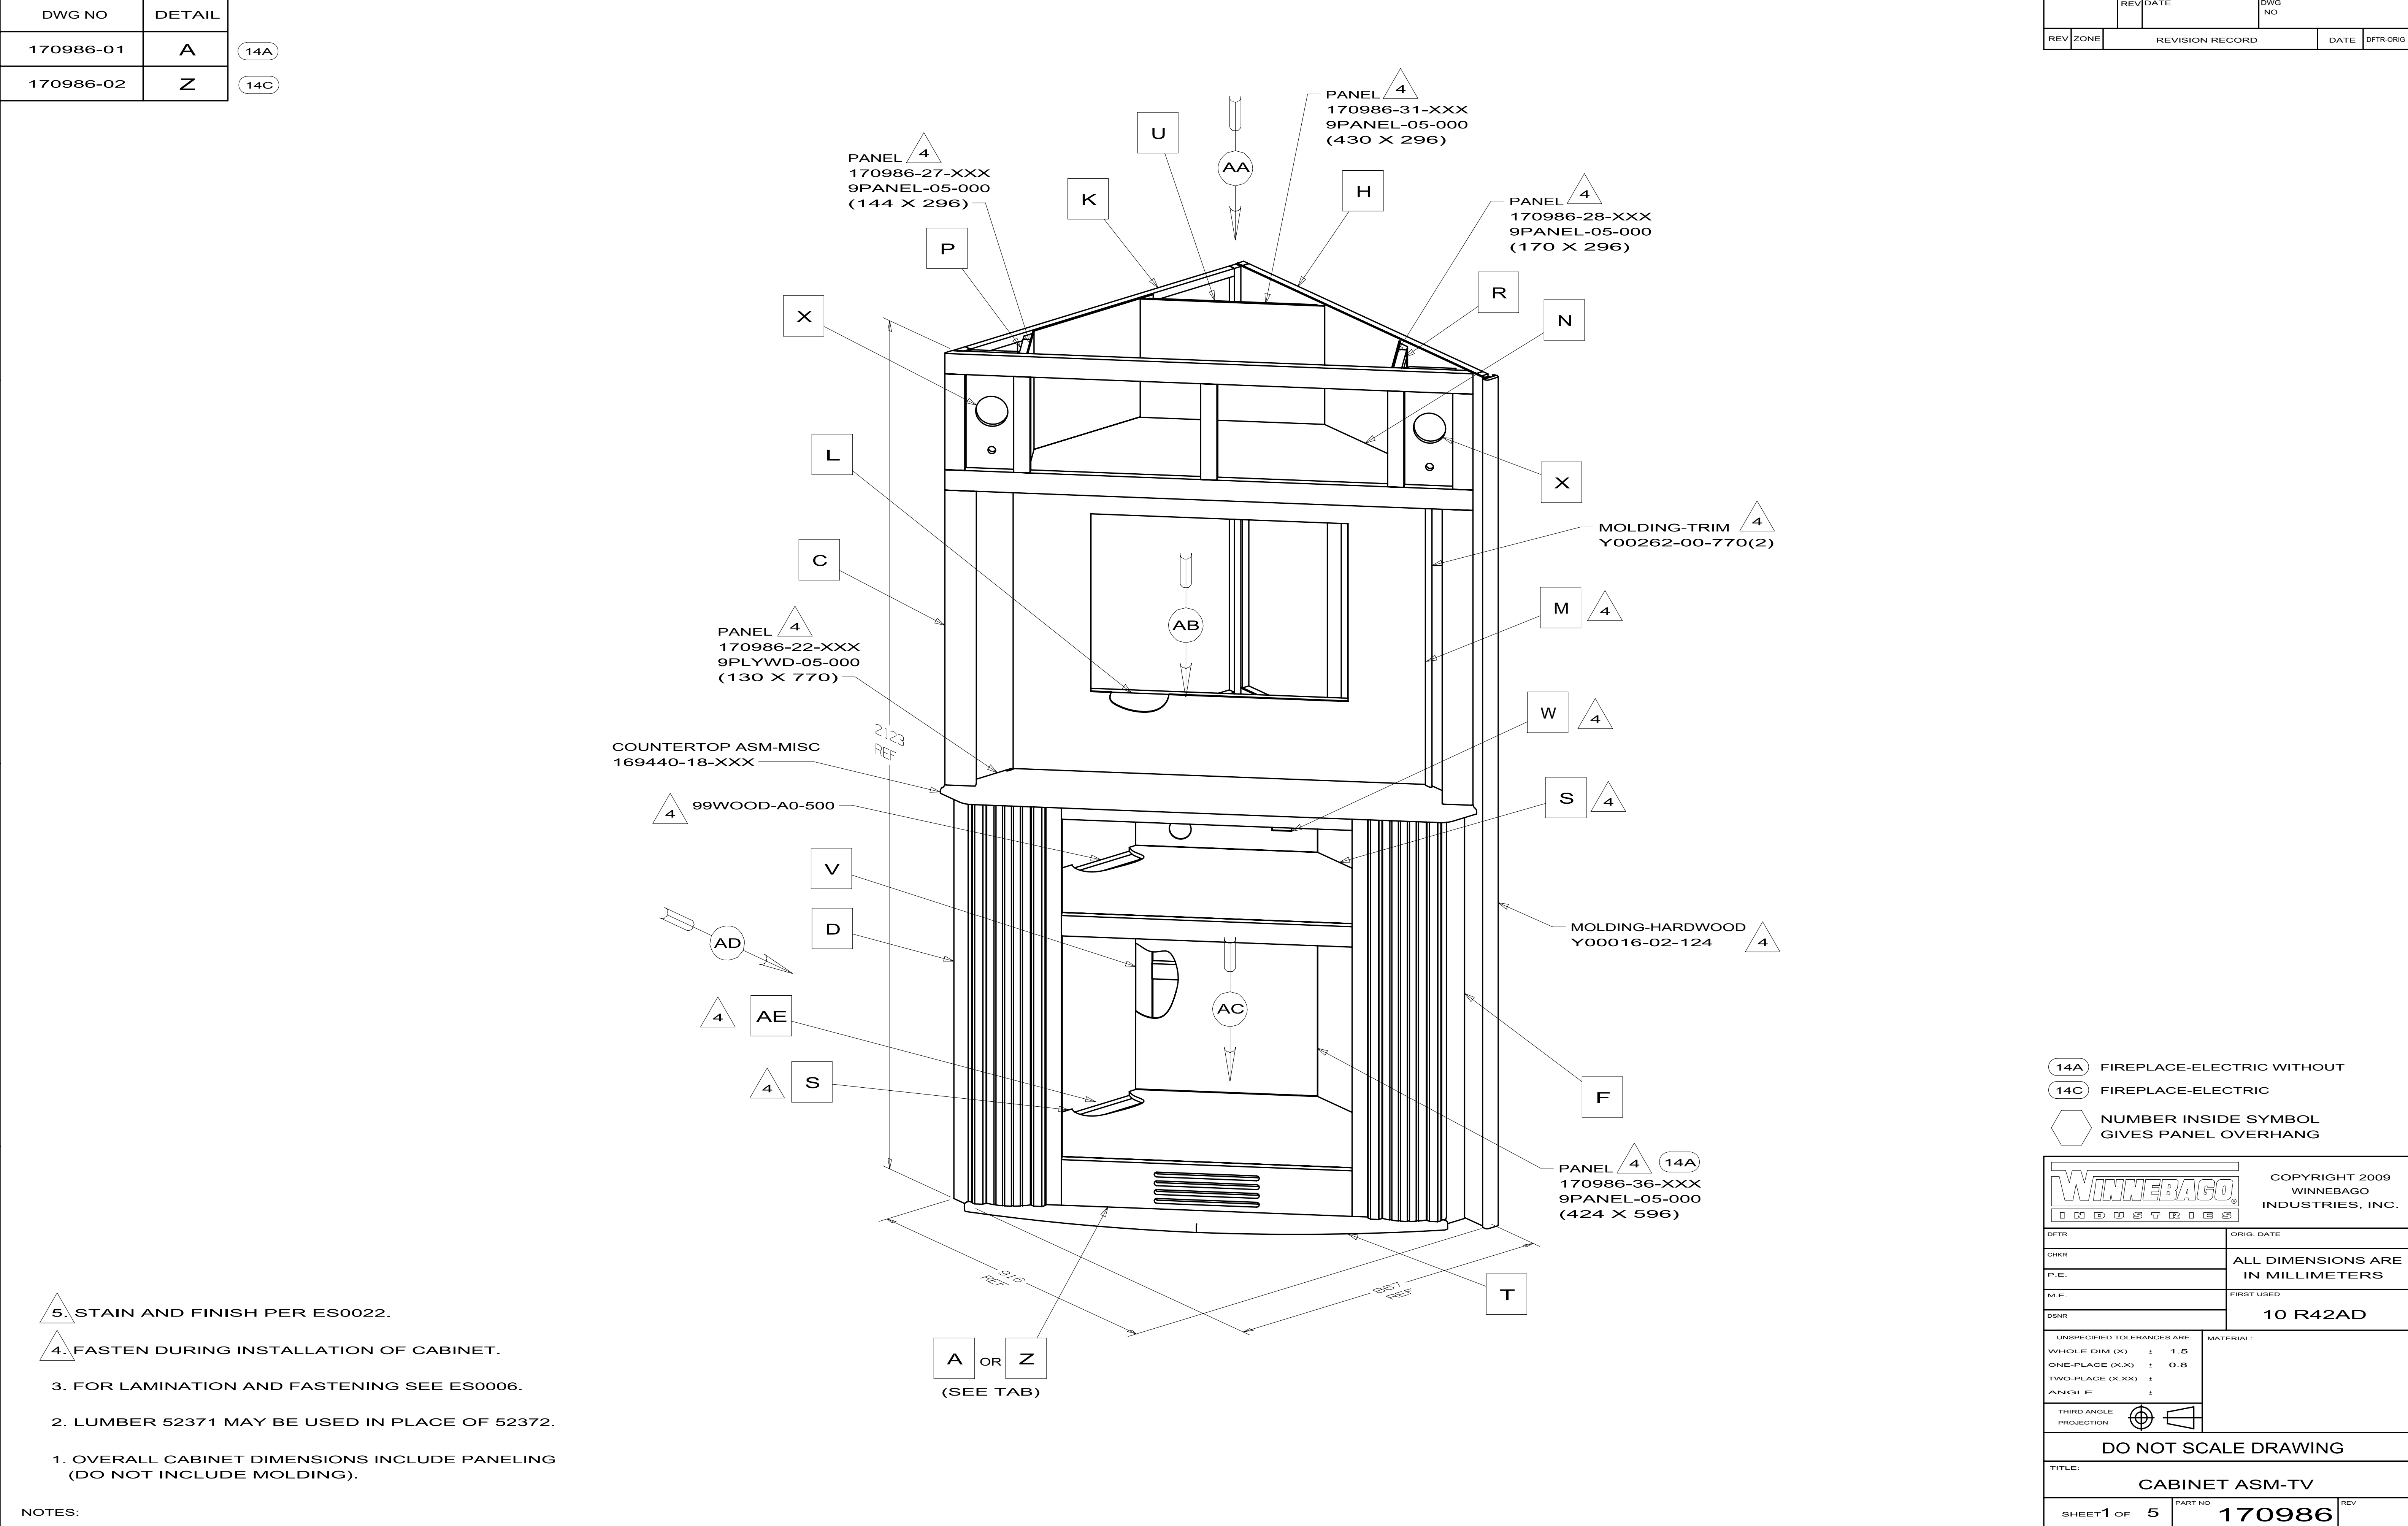

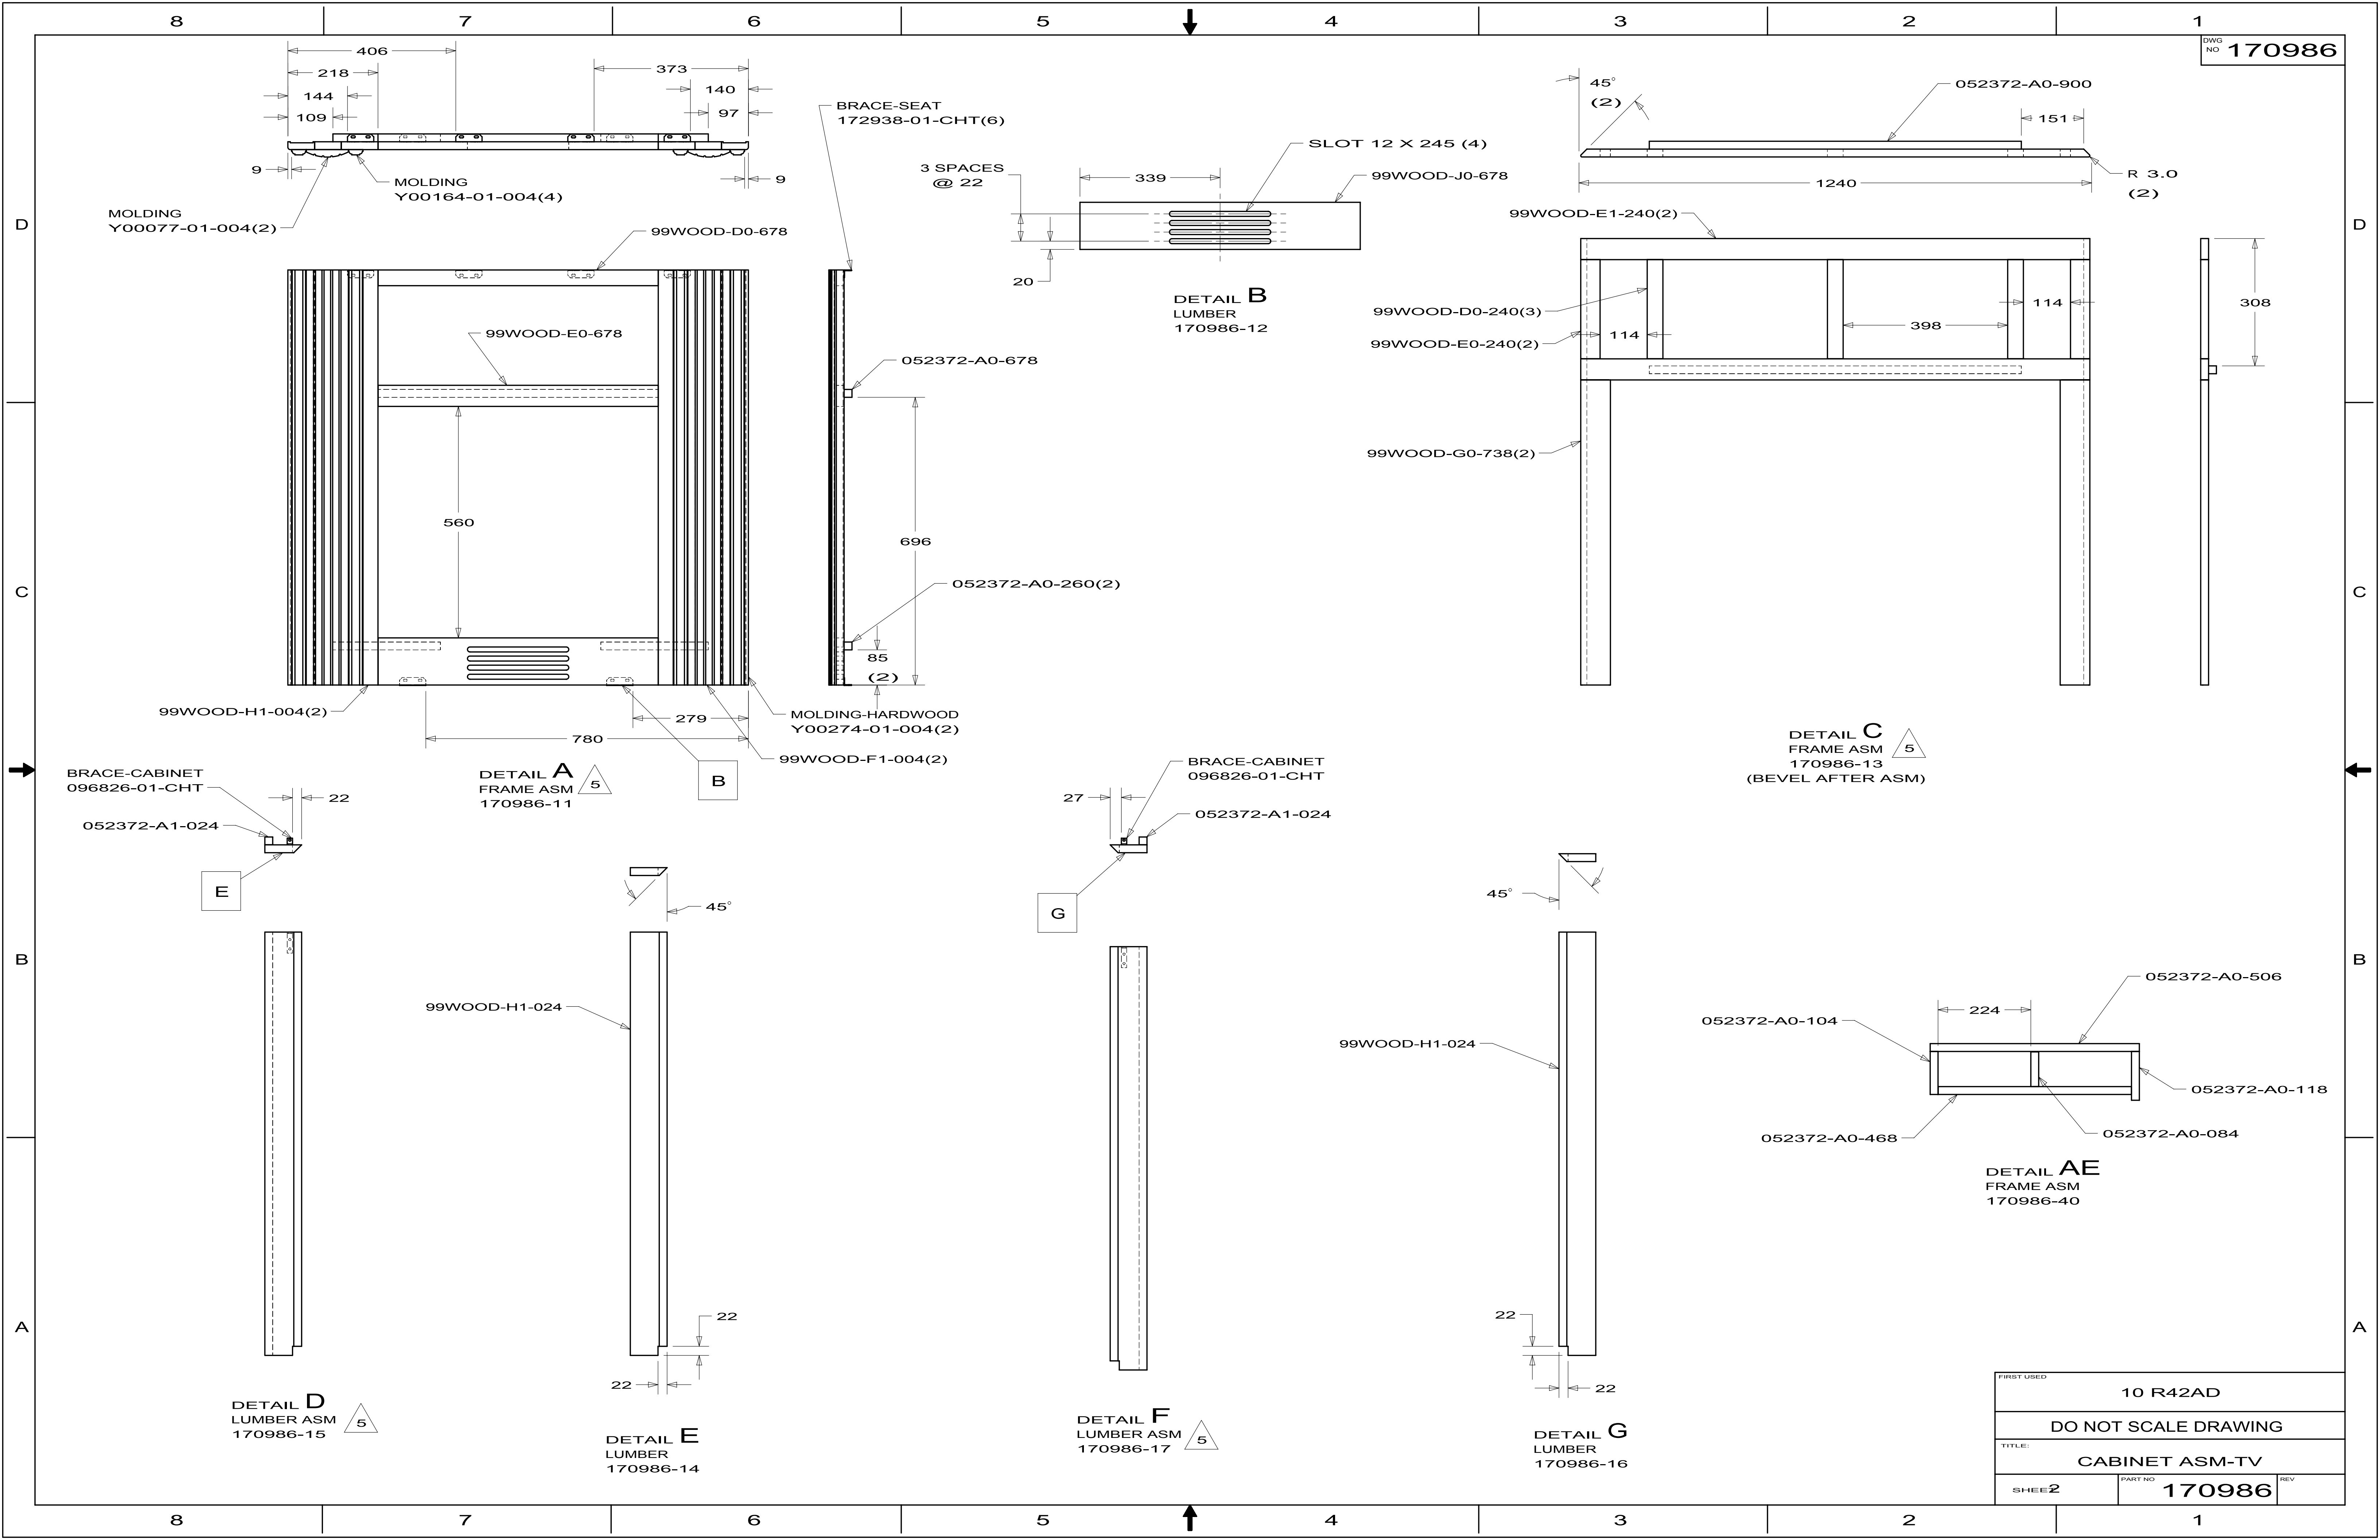


FIRST USED		
10 R42AD		
DO NOT SCALE DRAWING		
TITLE:		
CABINET ASM-TV		
SHEET 2	PART NO	REV
	170986	

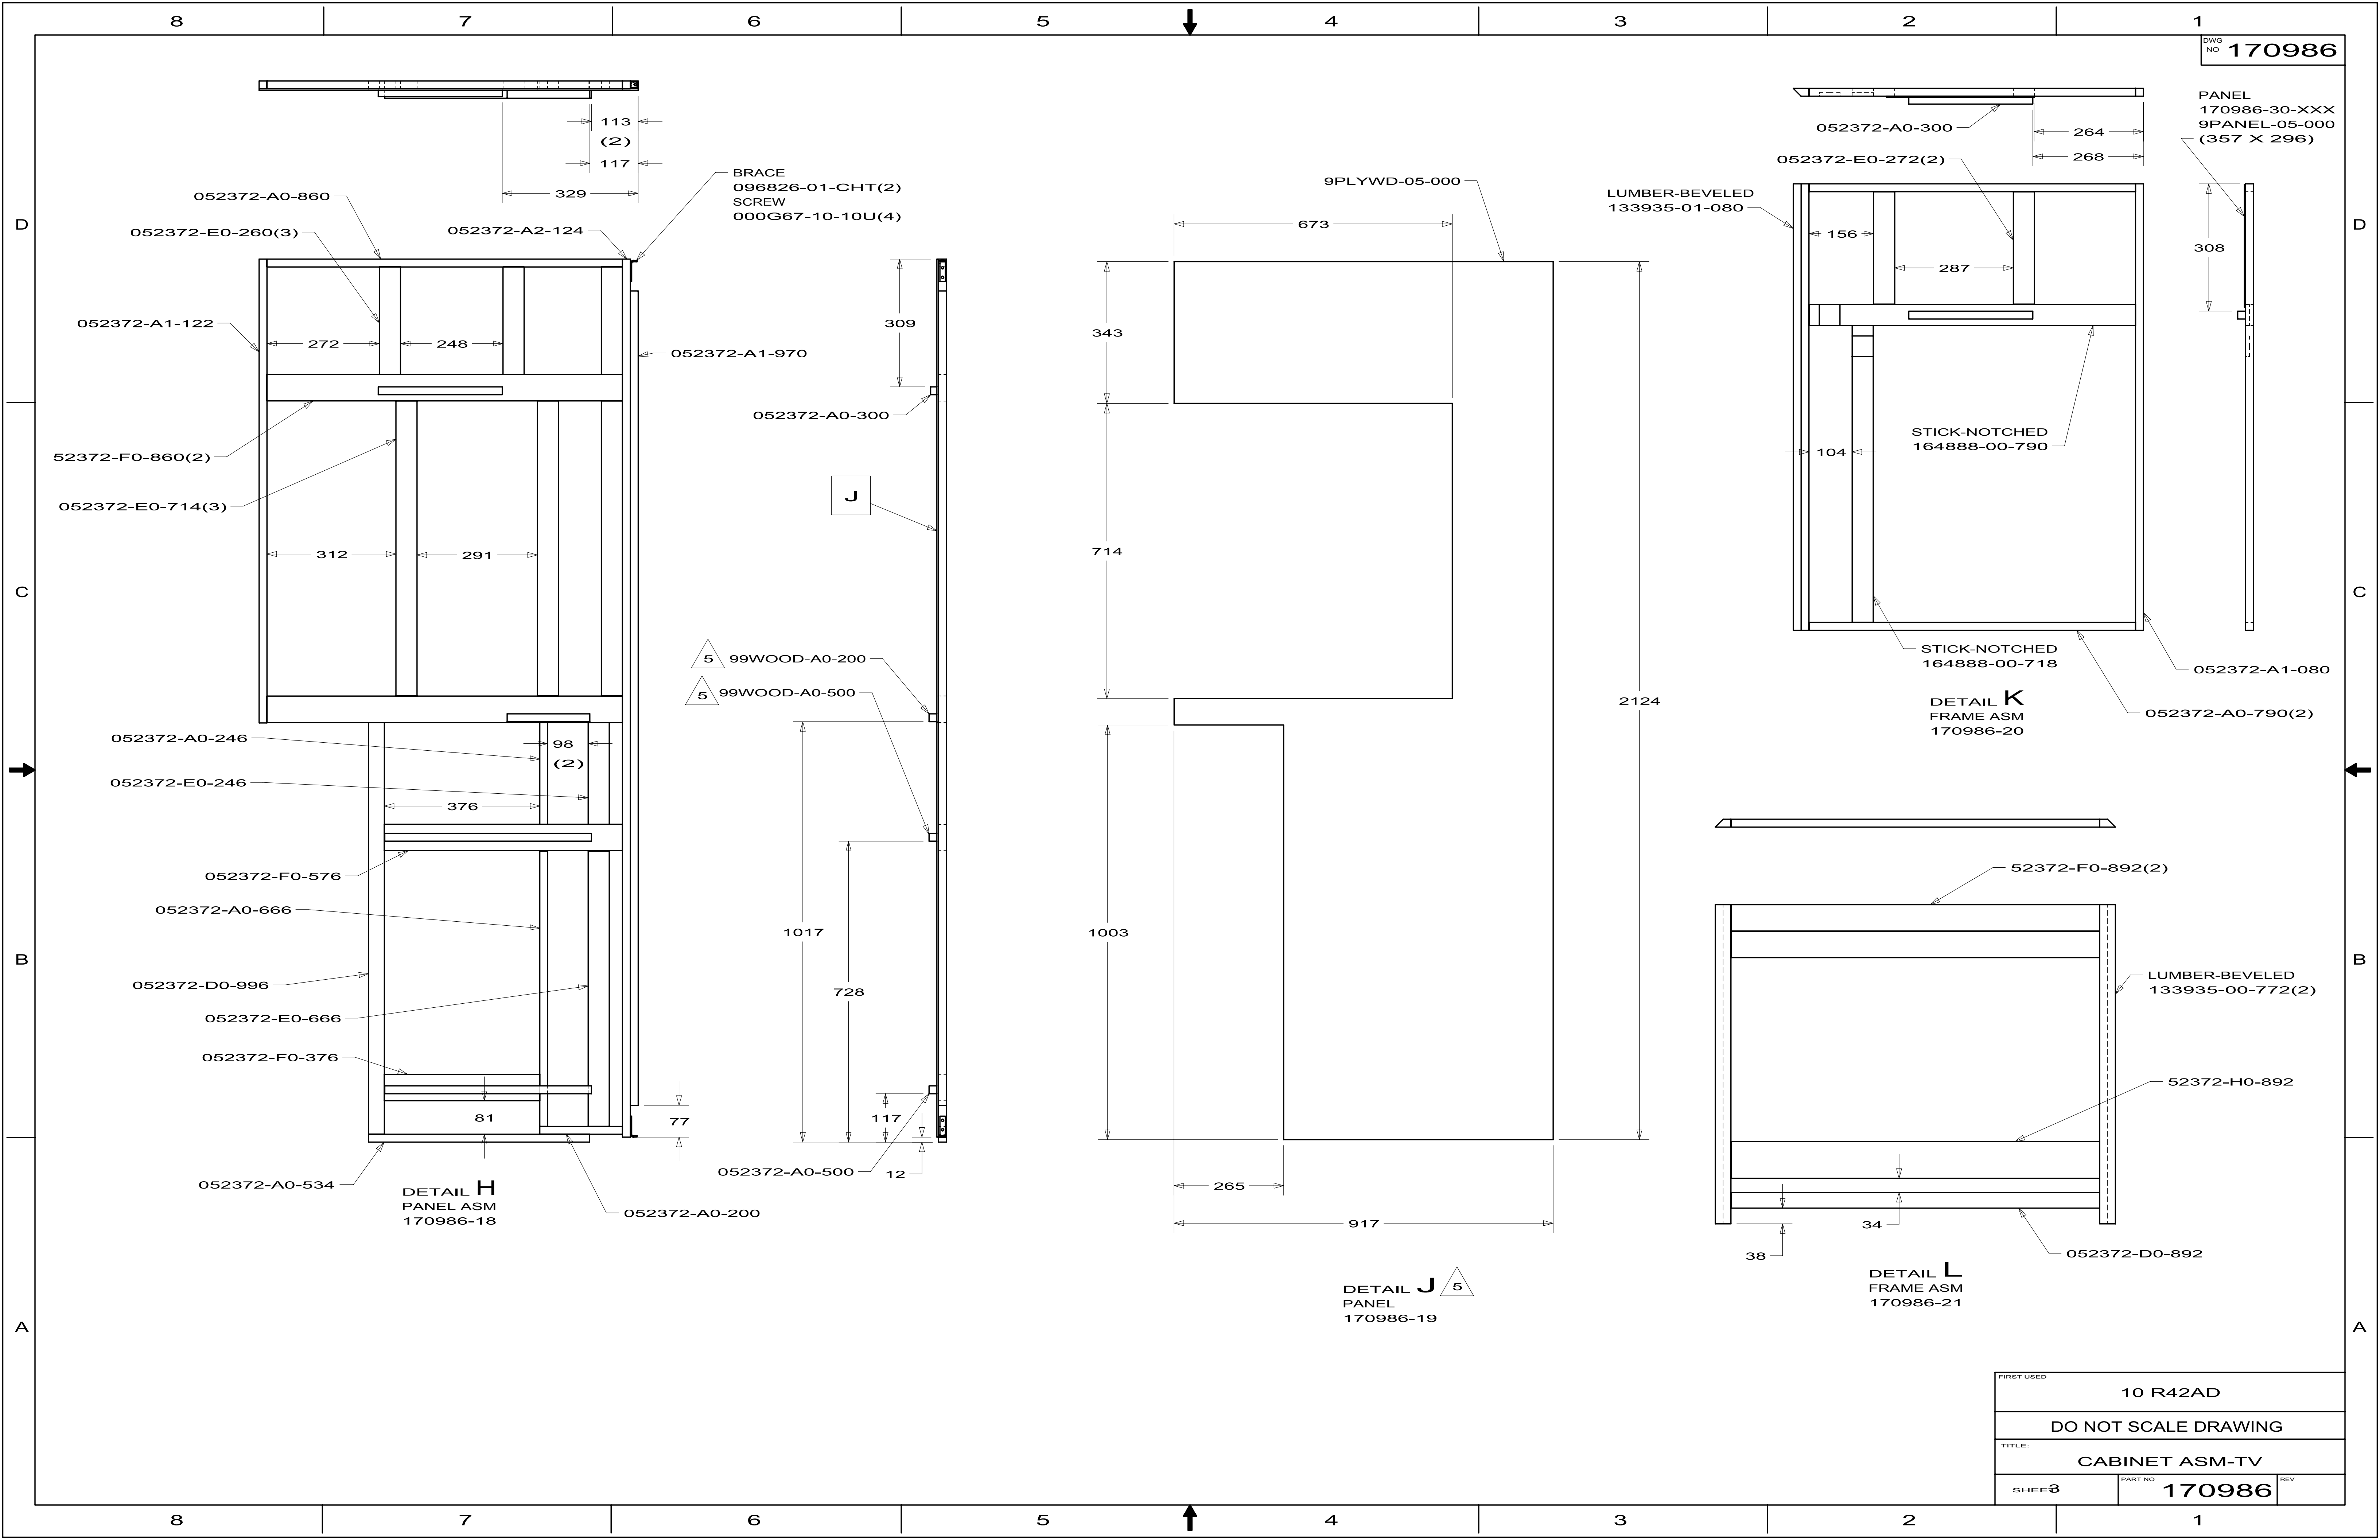


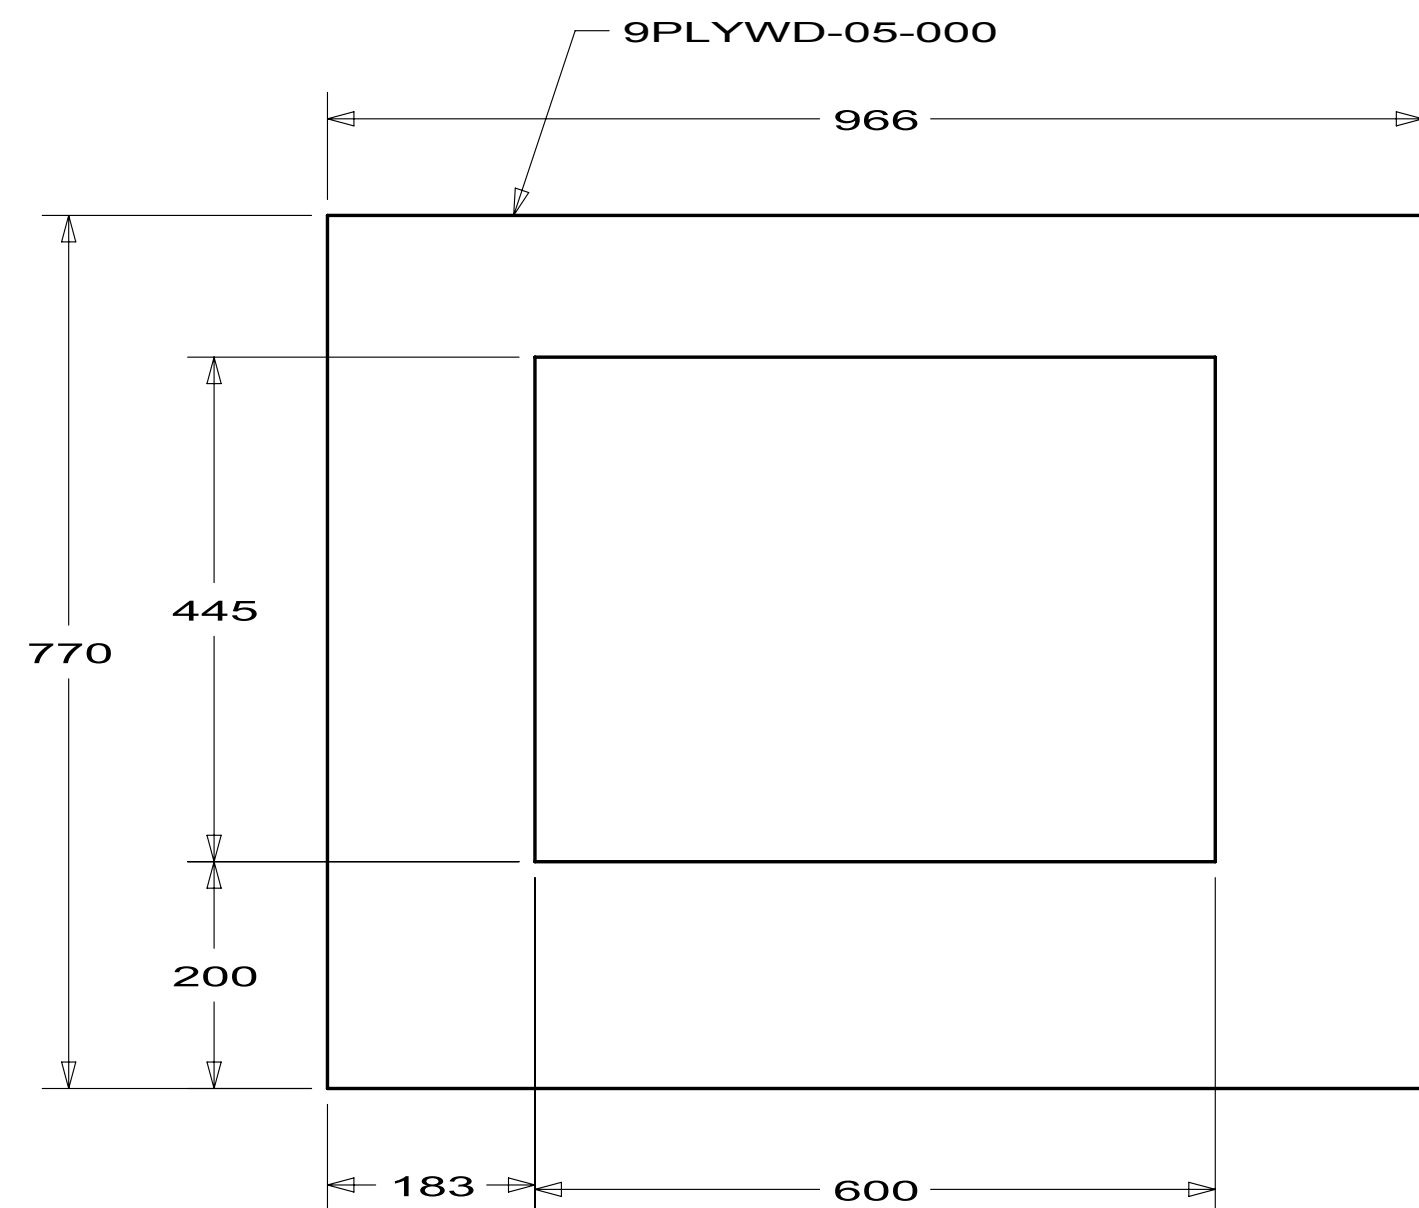


DETAIL M
PANEL
170986-23

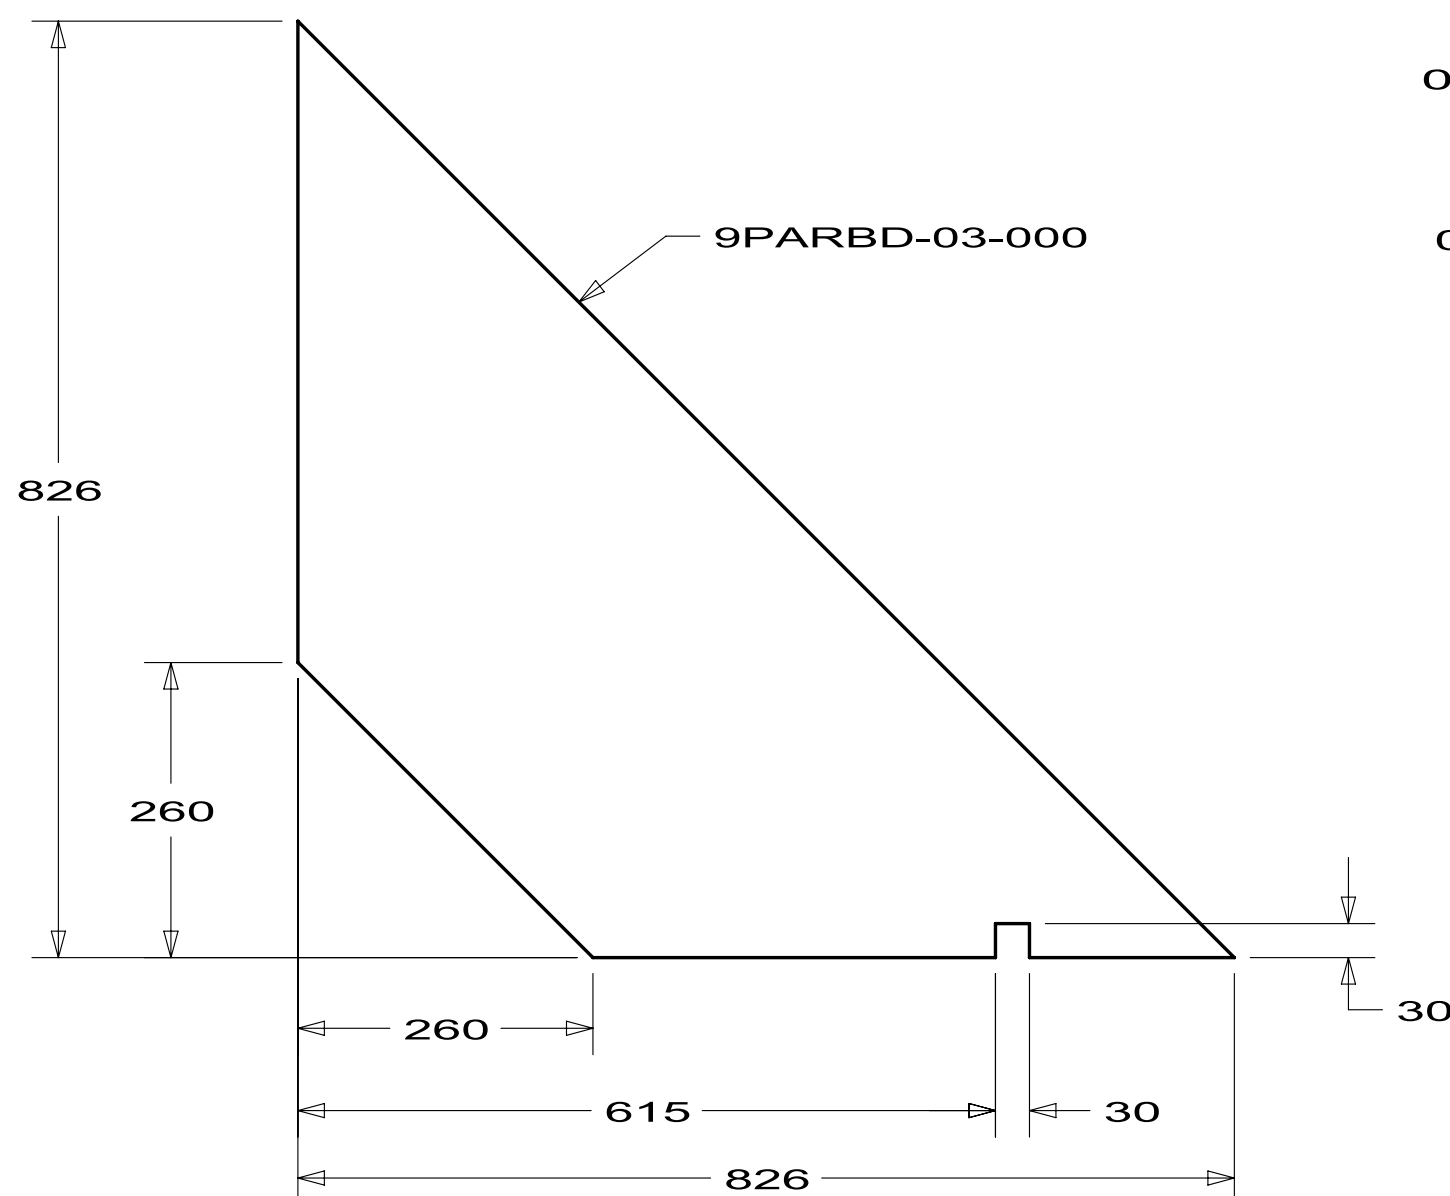


DETAIL N
PANEL
170986-24

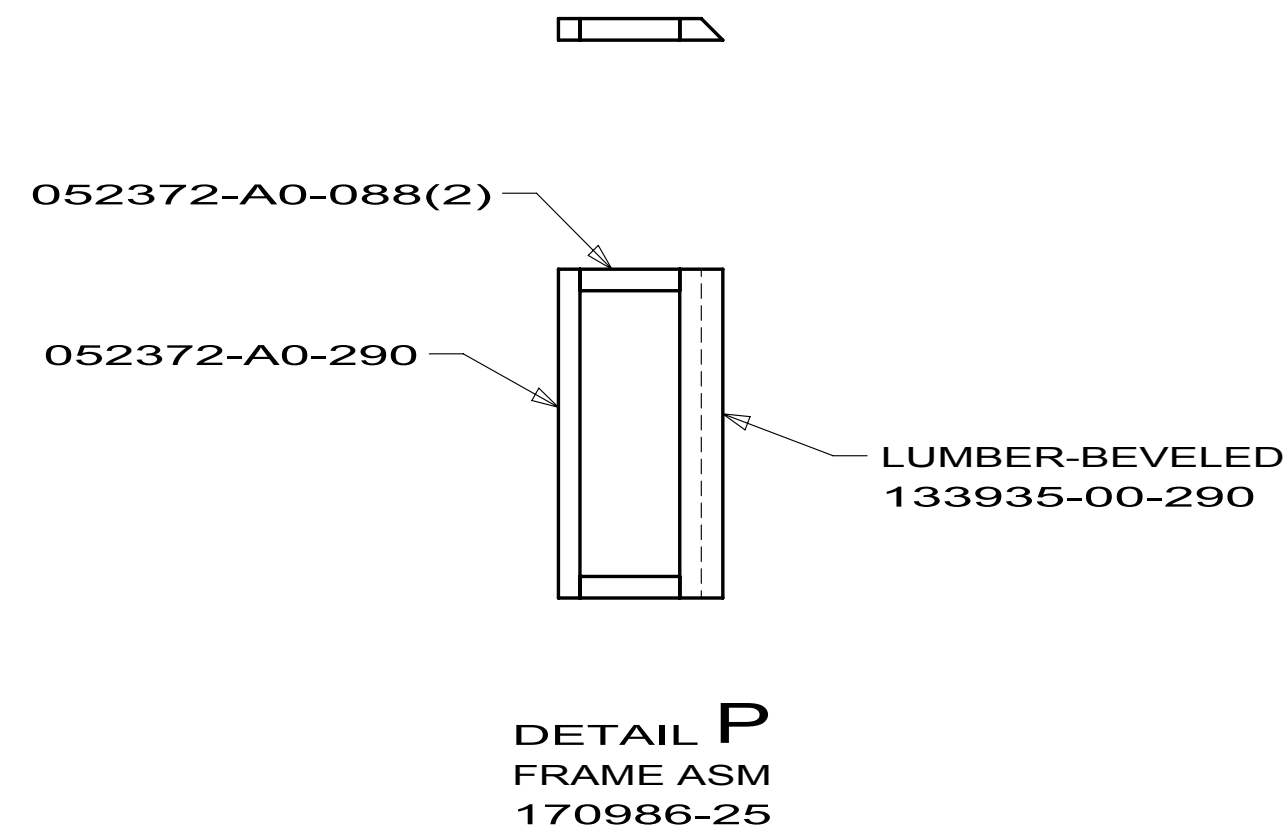


DETAIL P
FRAME ASM
170986-25

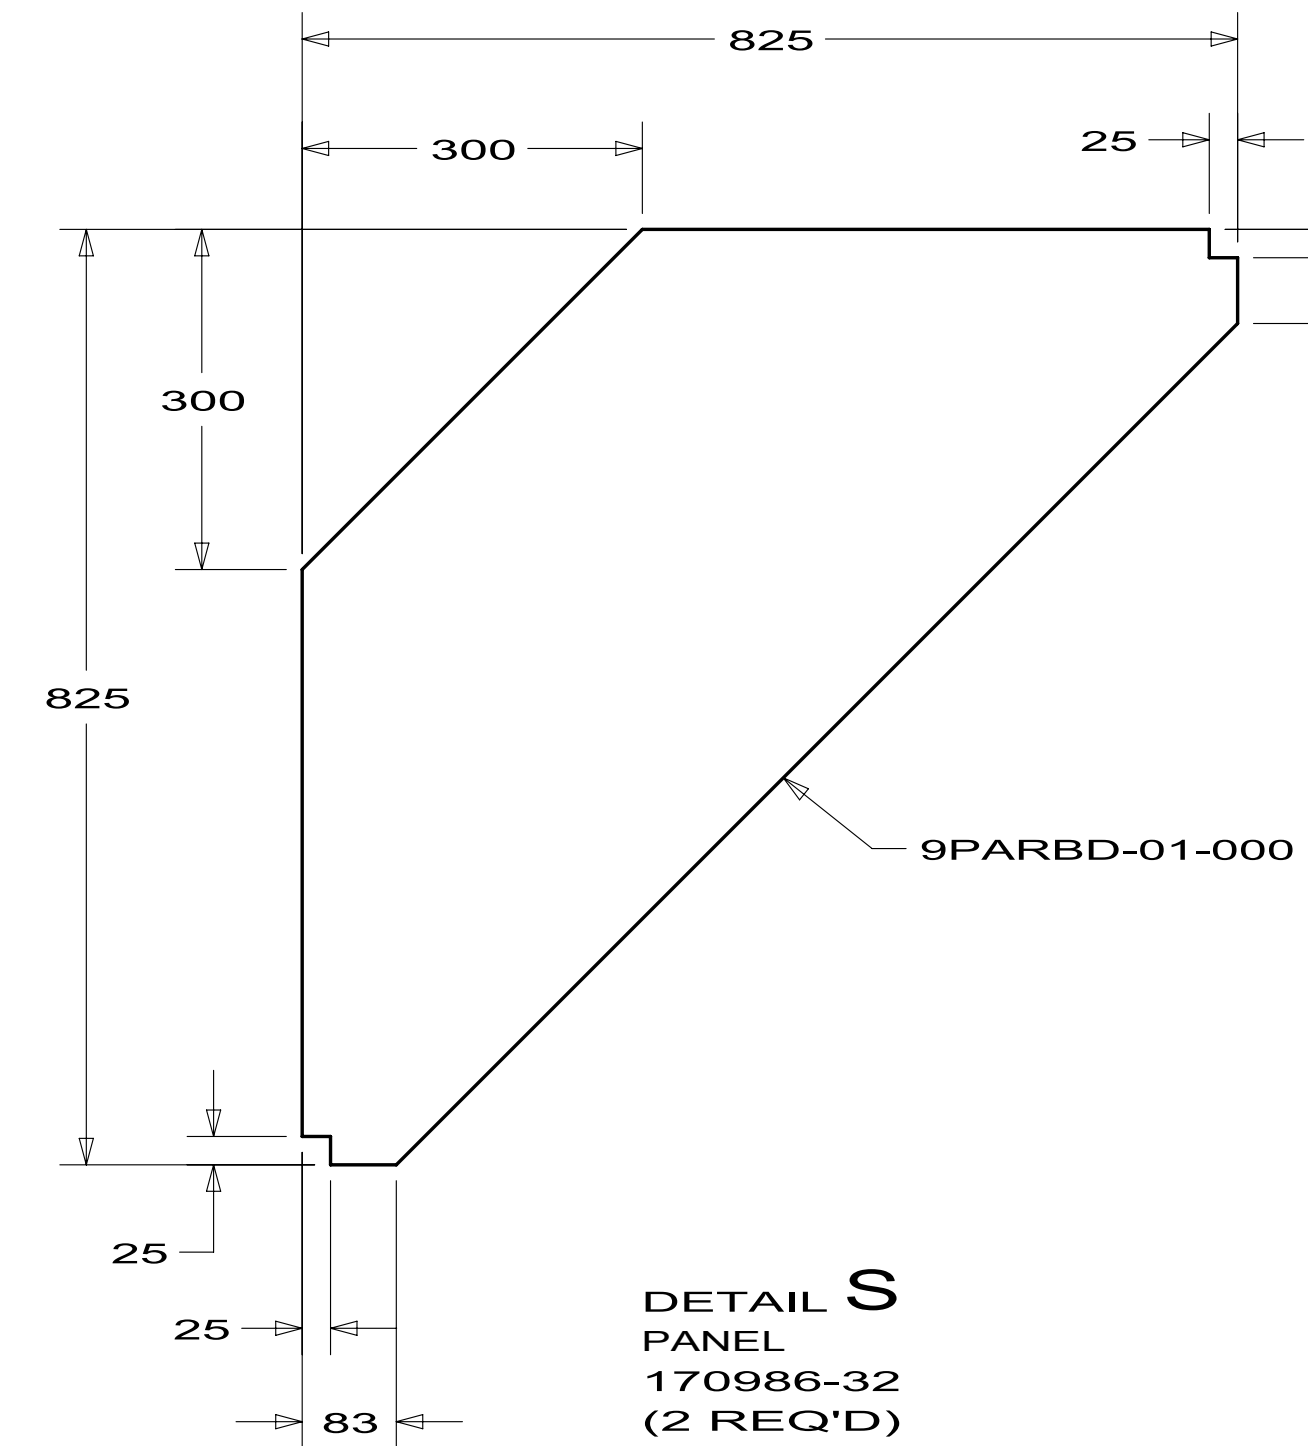


DETAIL S
PANEL
170986-32
(2 REQ'D)

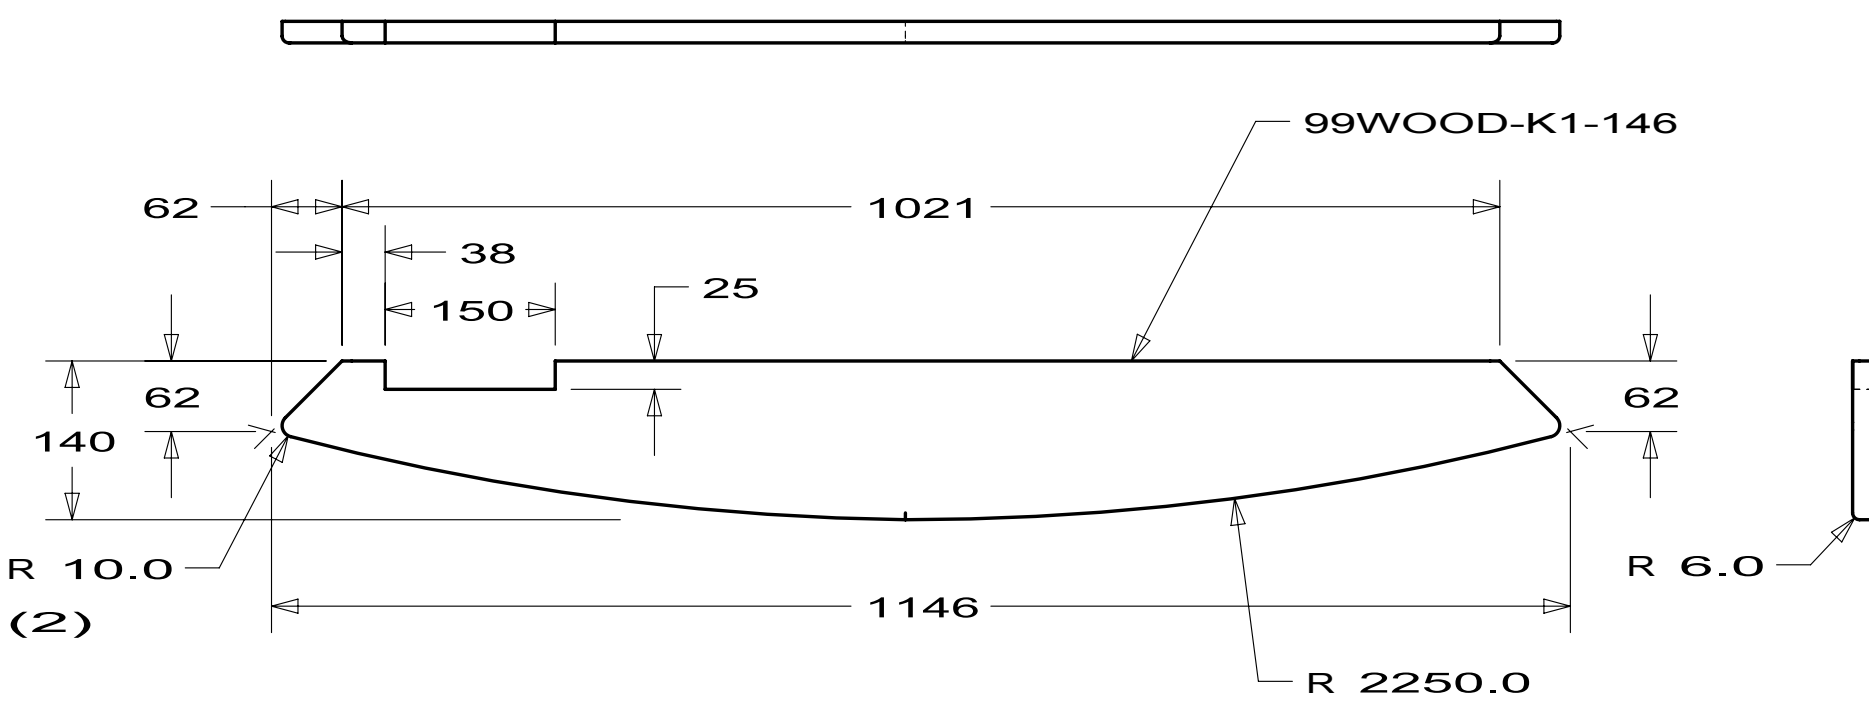


DETAIL T
LUMBER
170986-33

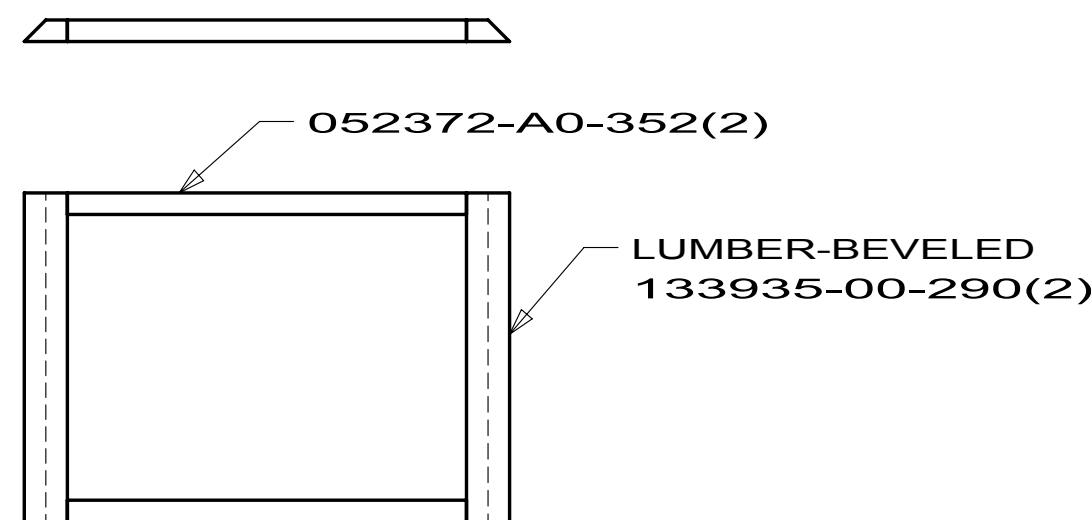


DETAIL U
FRAME ASM
170986-34

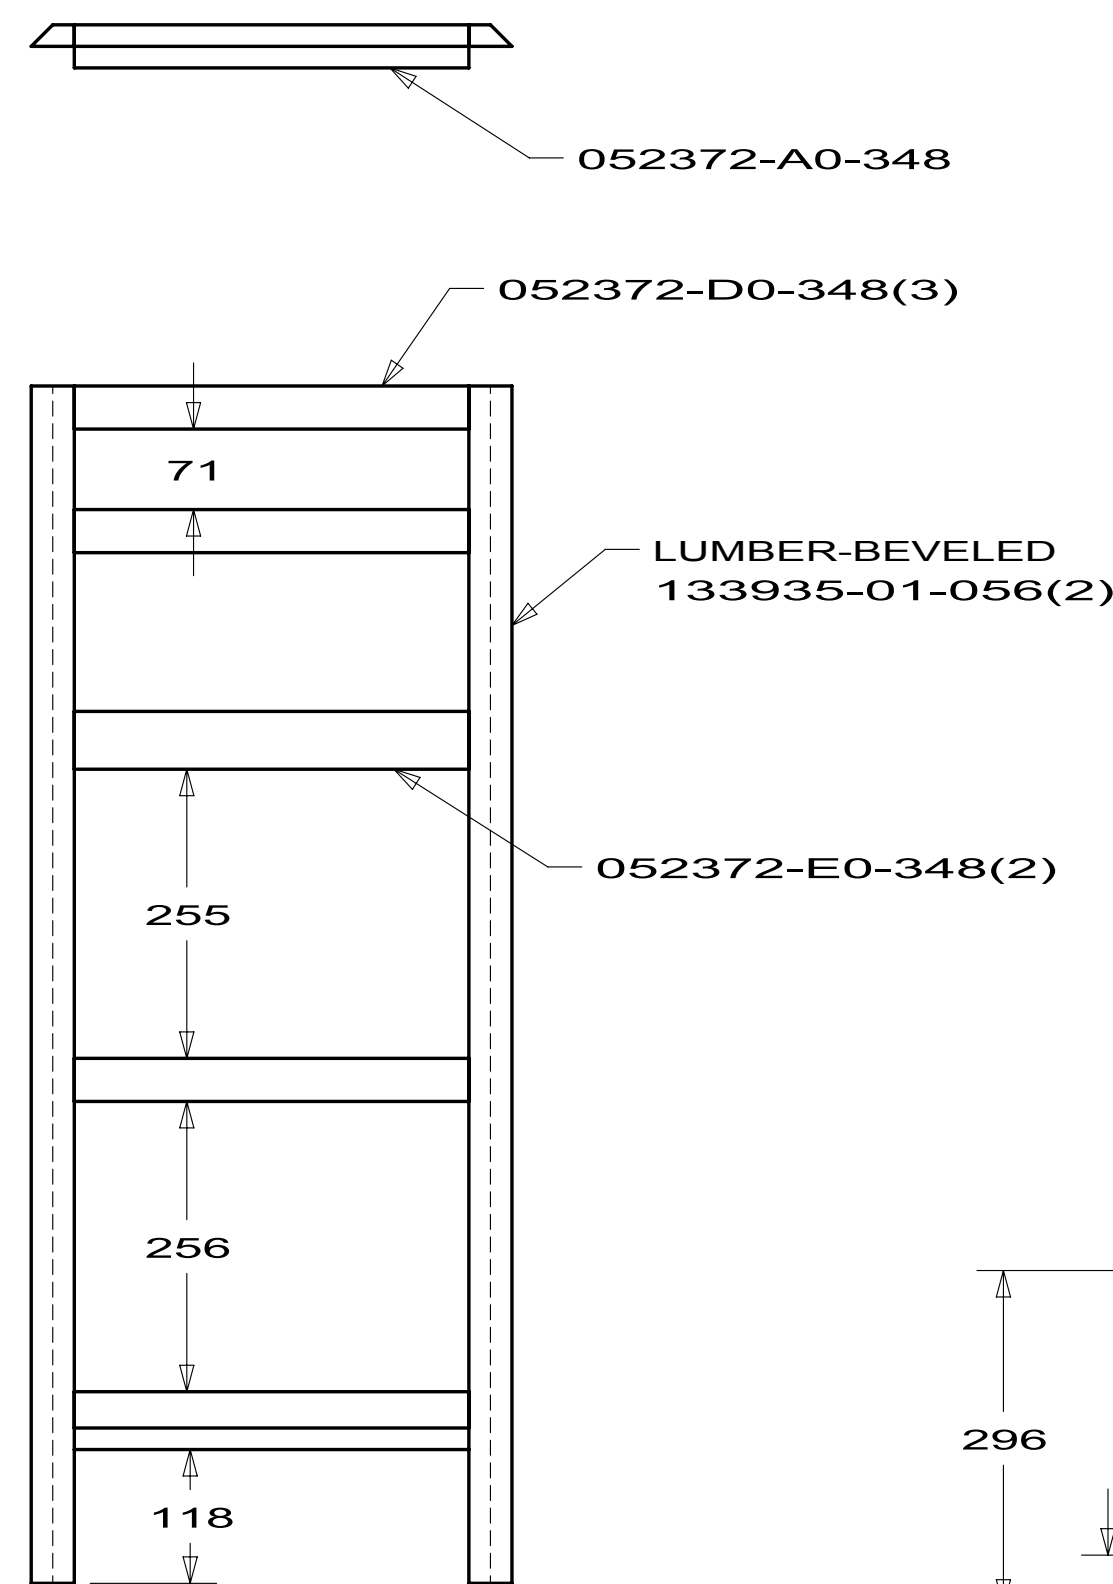


DETAIL V
FRAME ASM
170986-35

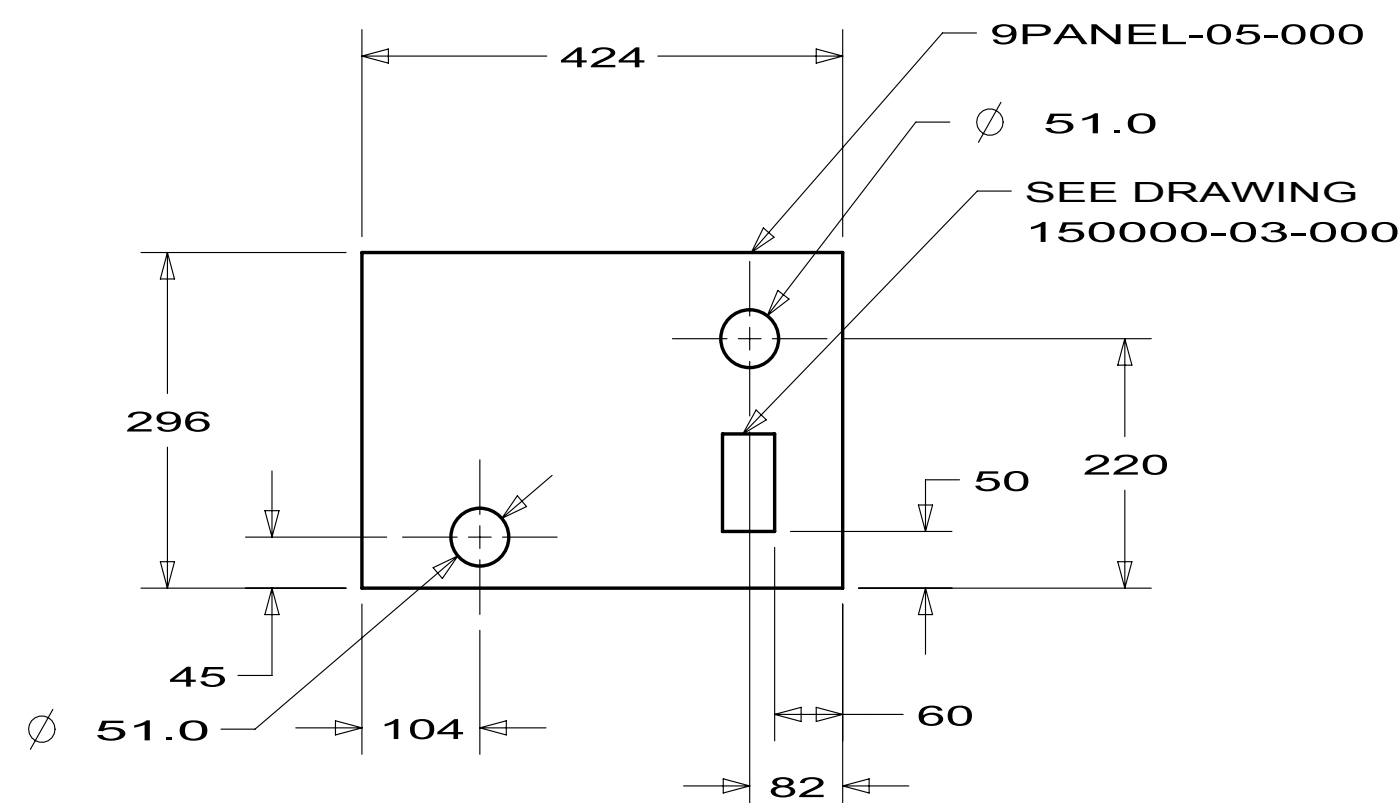

DETAIL W
PANEL
170986-37

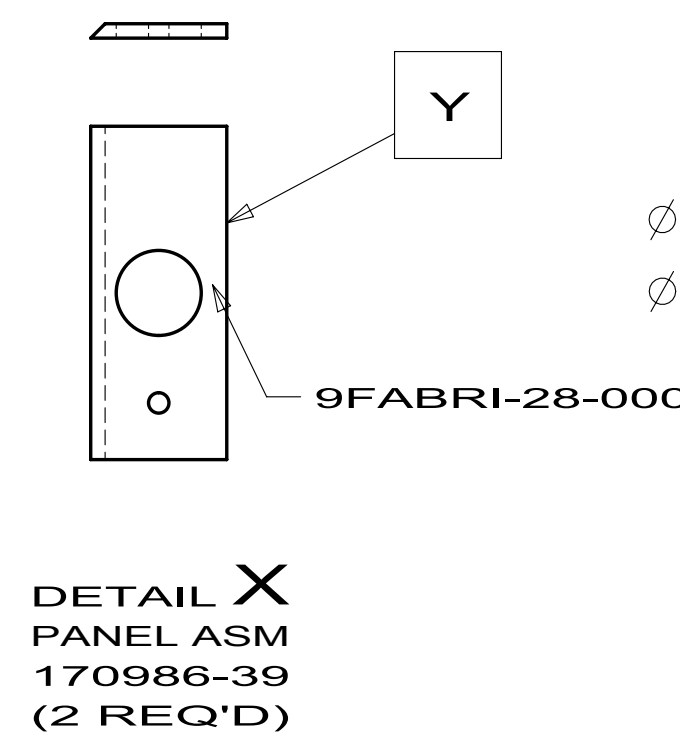

DETAIL X
PANEL ASM
170986-39
(2 REQ'D)

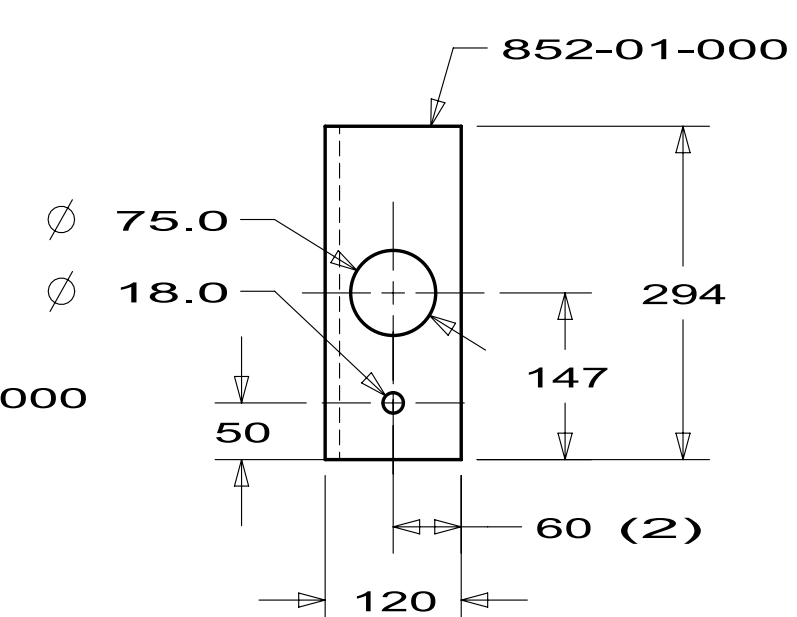

DETAIL Y
PANEL
170986-29


FIRST USED		
10 R42AD		
DO NOT SCALE DRAWING		
TITLE:		
CABINET ASM-TV		
SHEET 4	PART NO	REV
	170986	

D


C

B


A

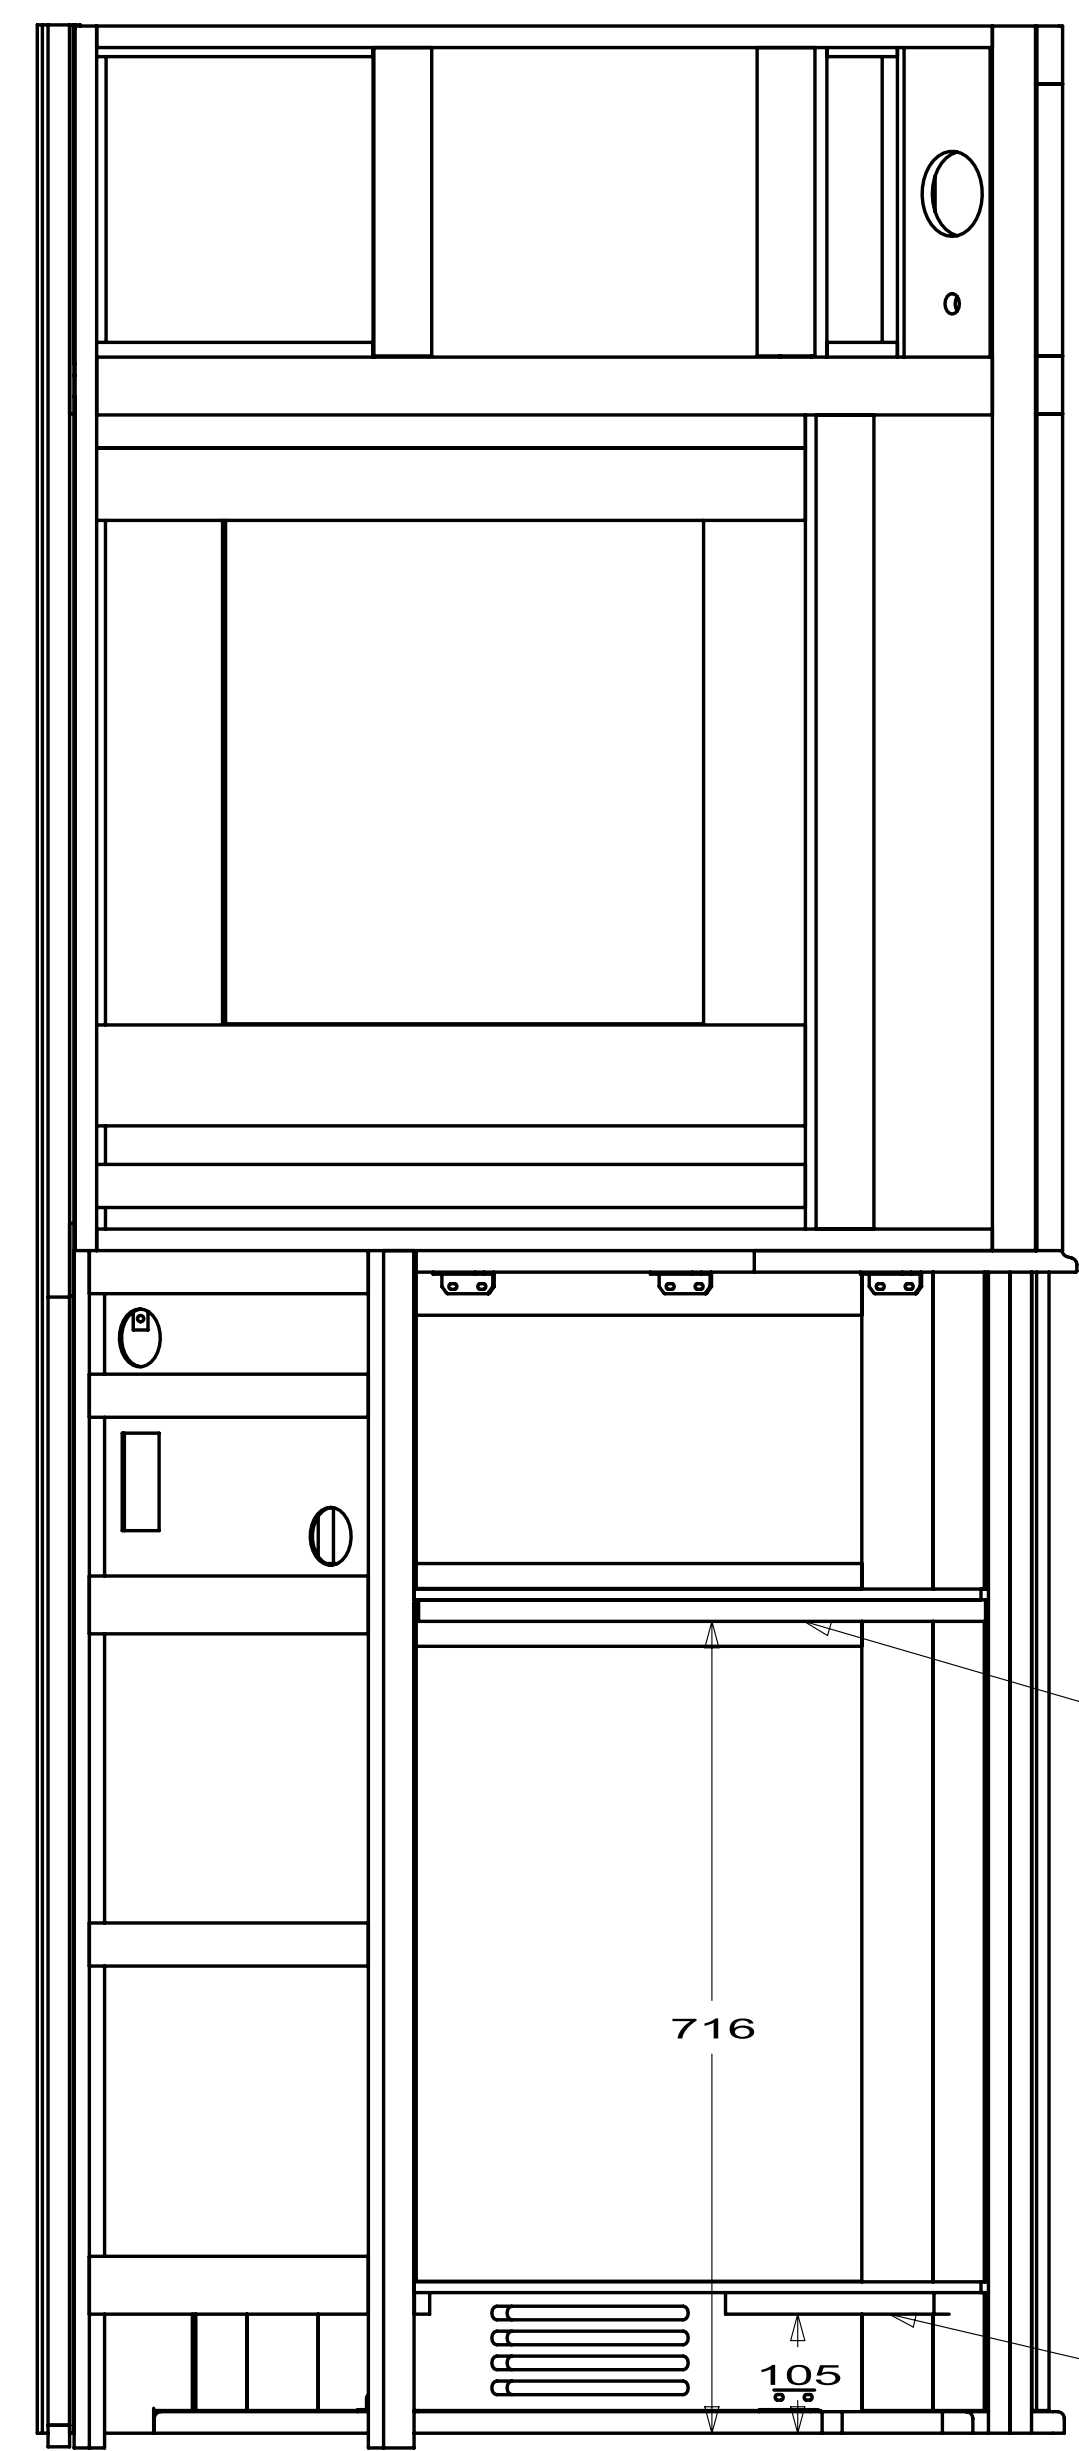


VIEW AD

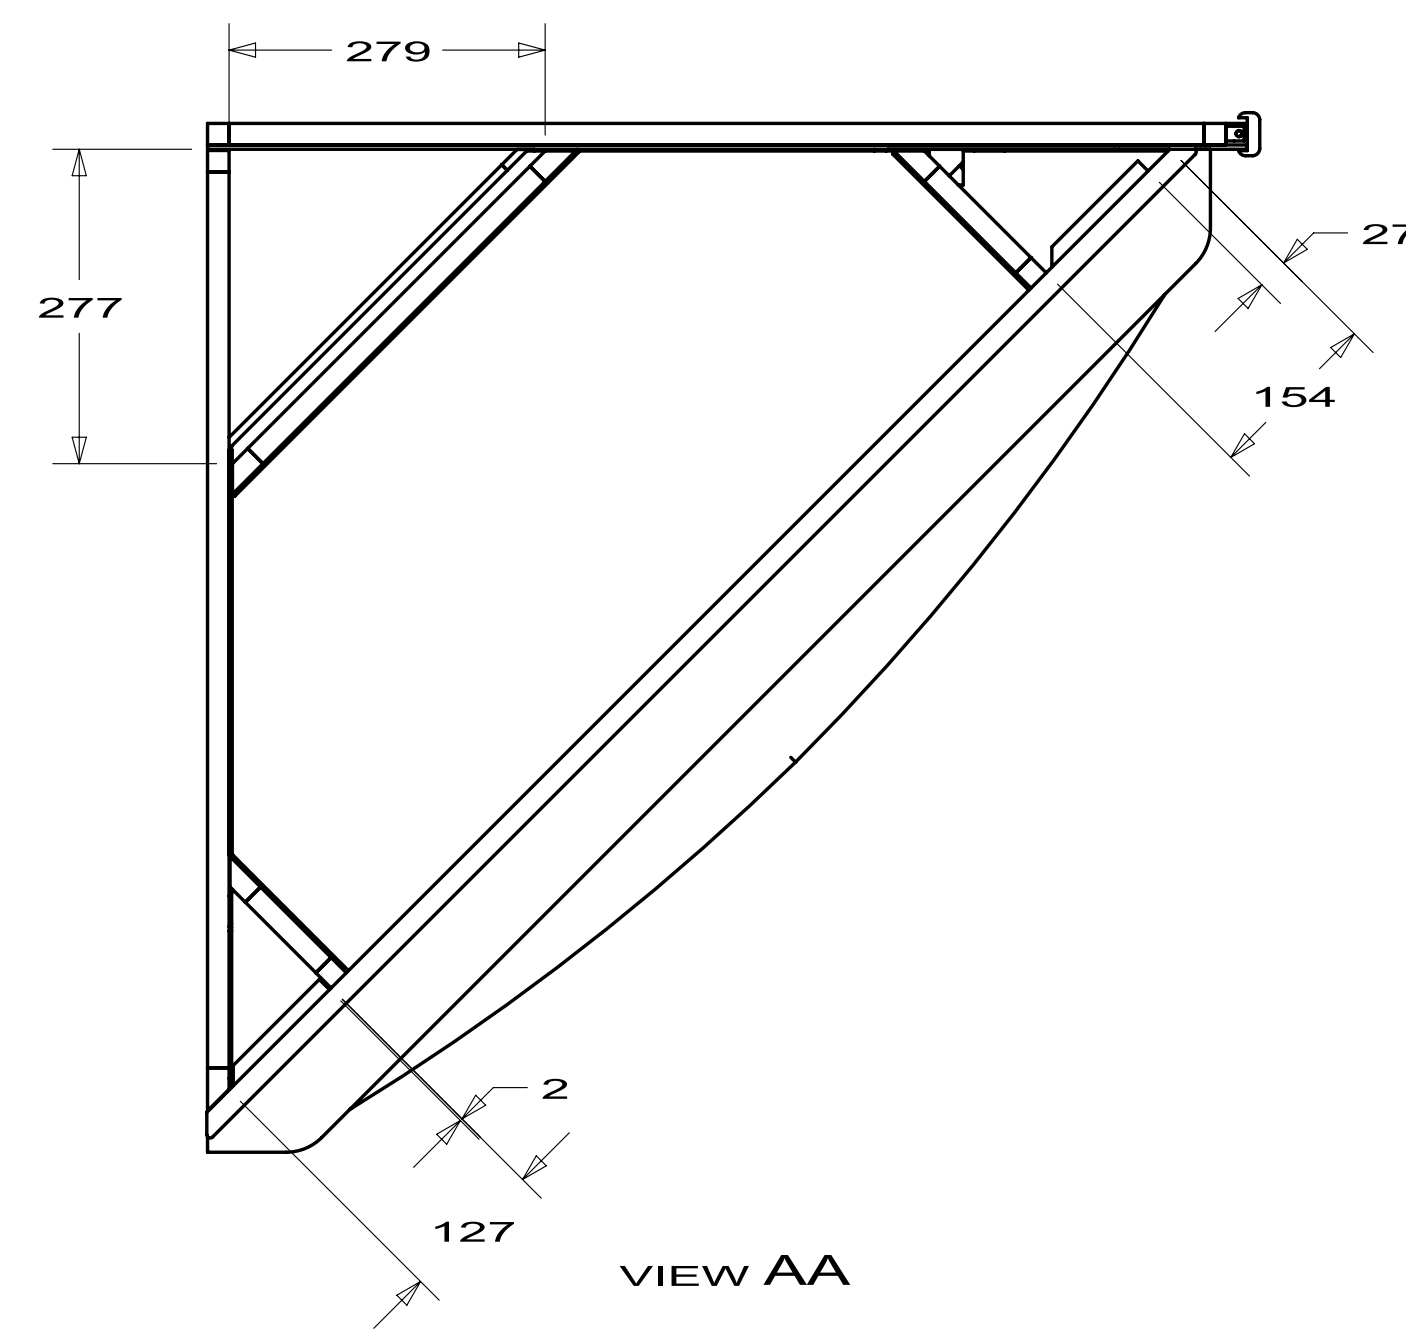




VIEW AA

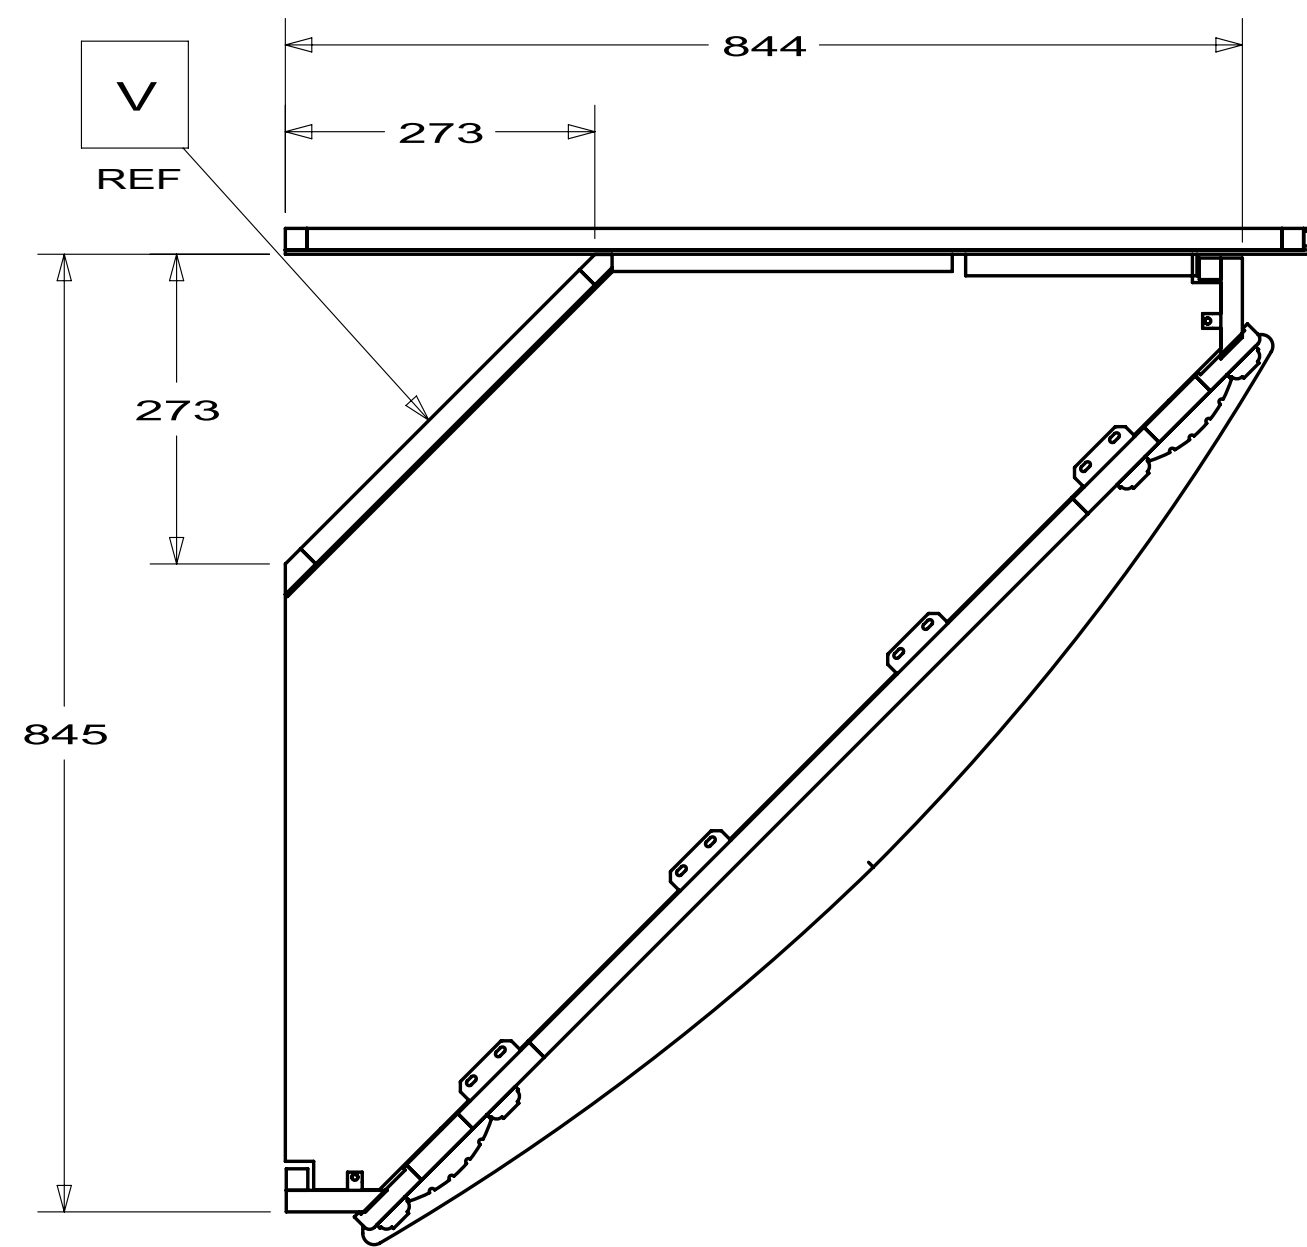

VIEW AC

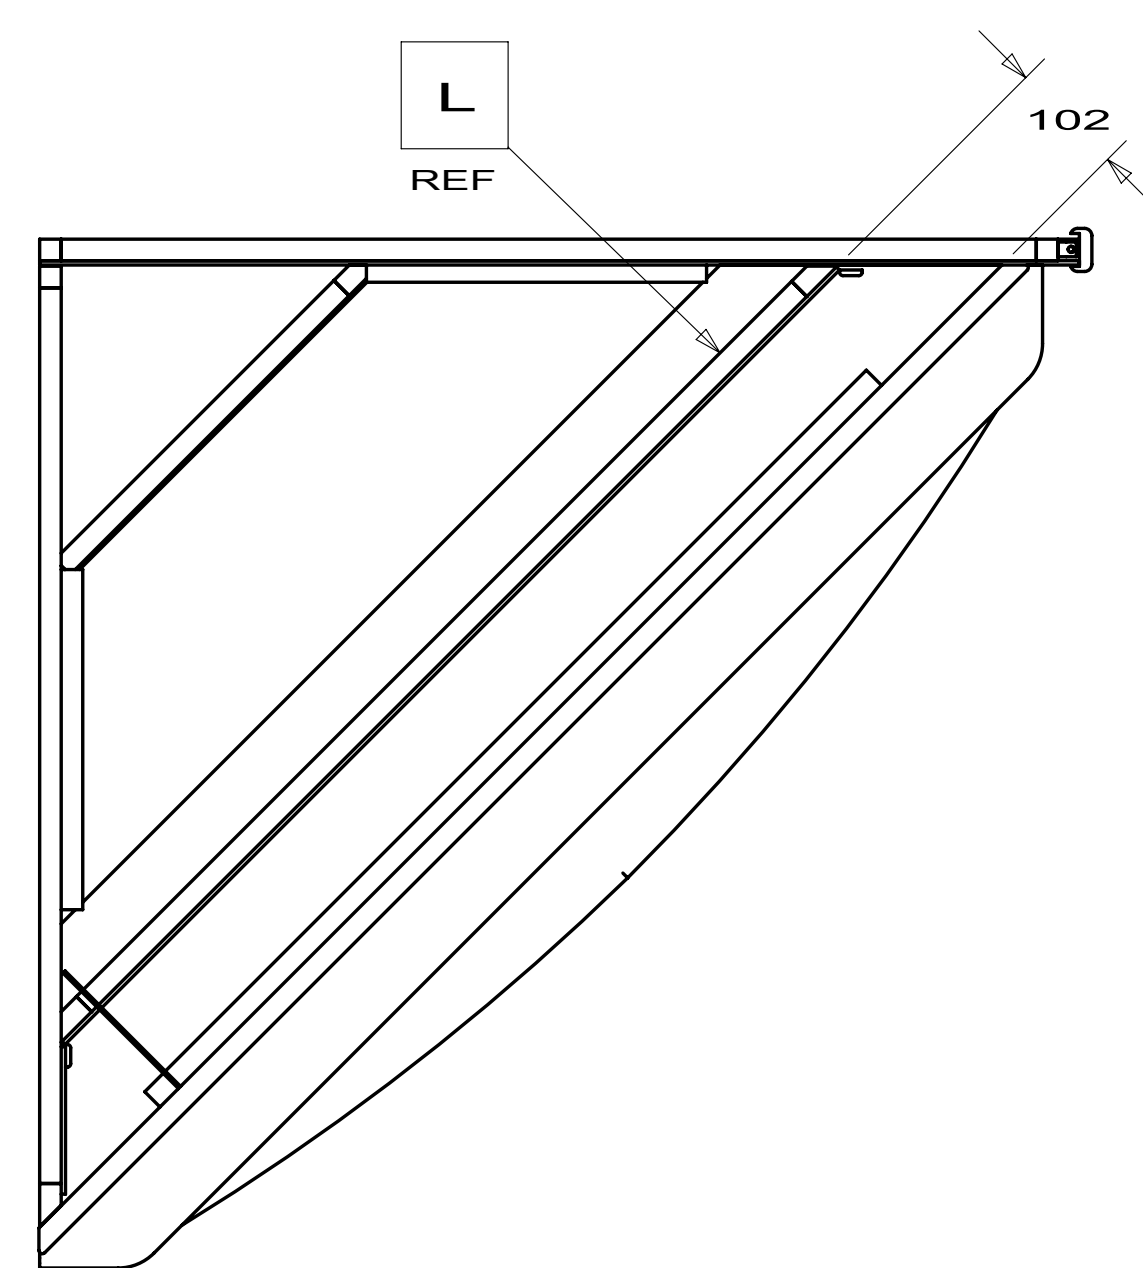

VIEW AB

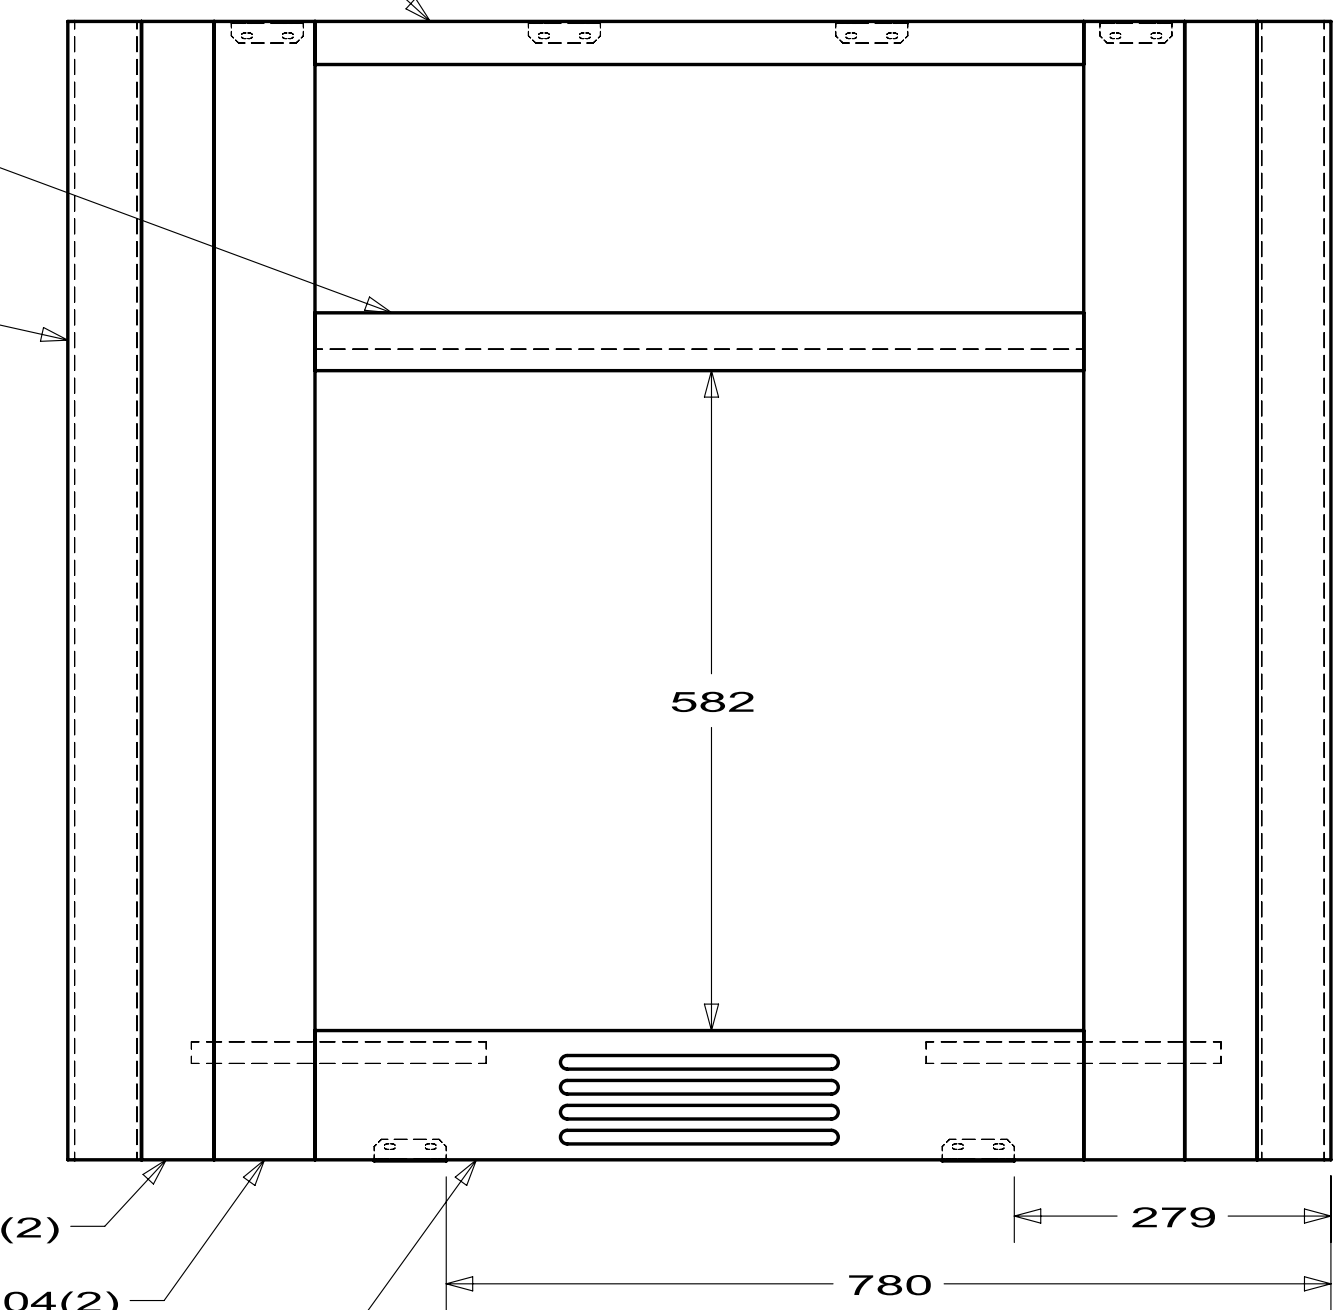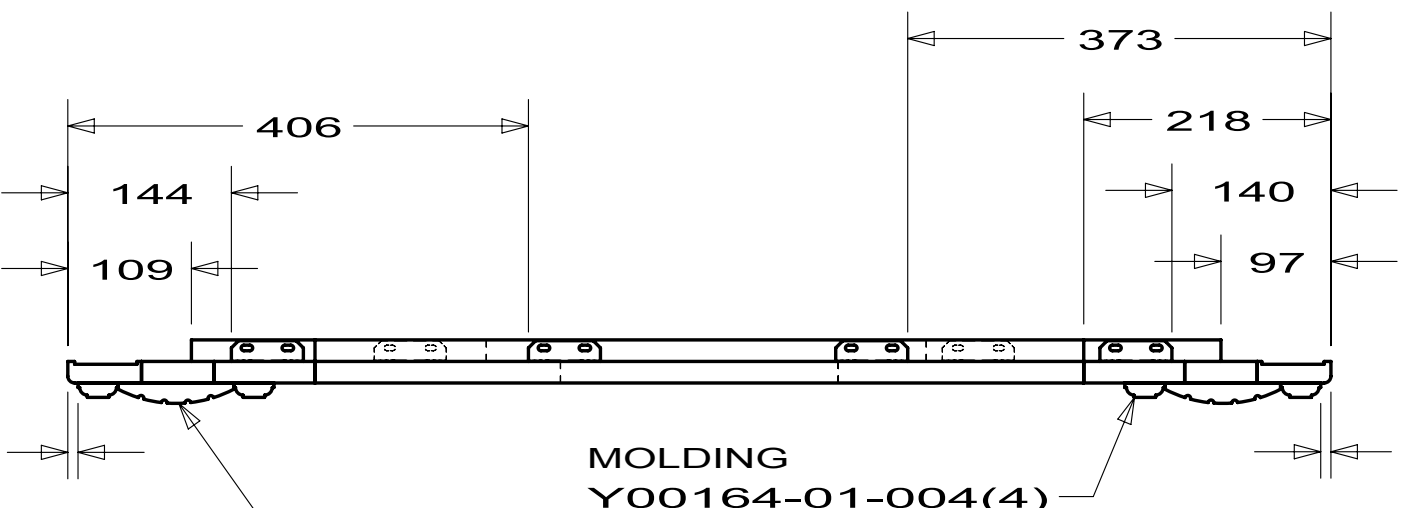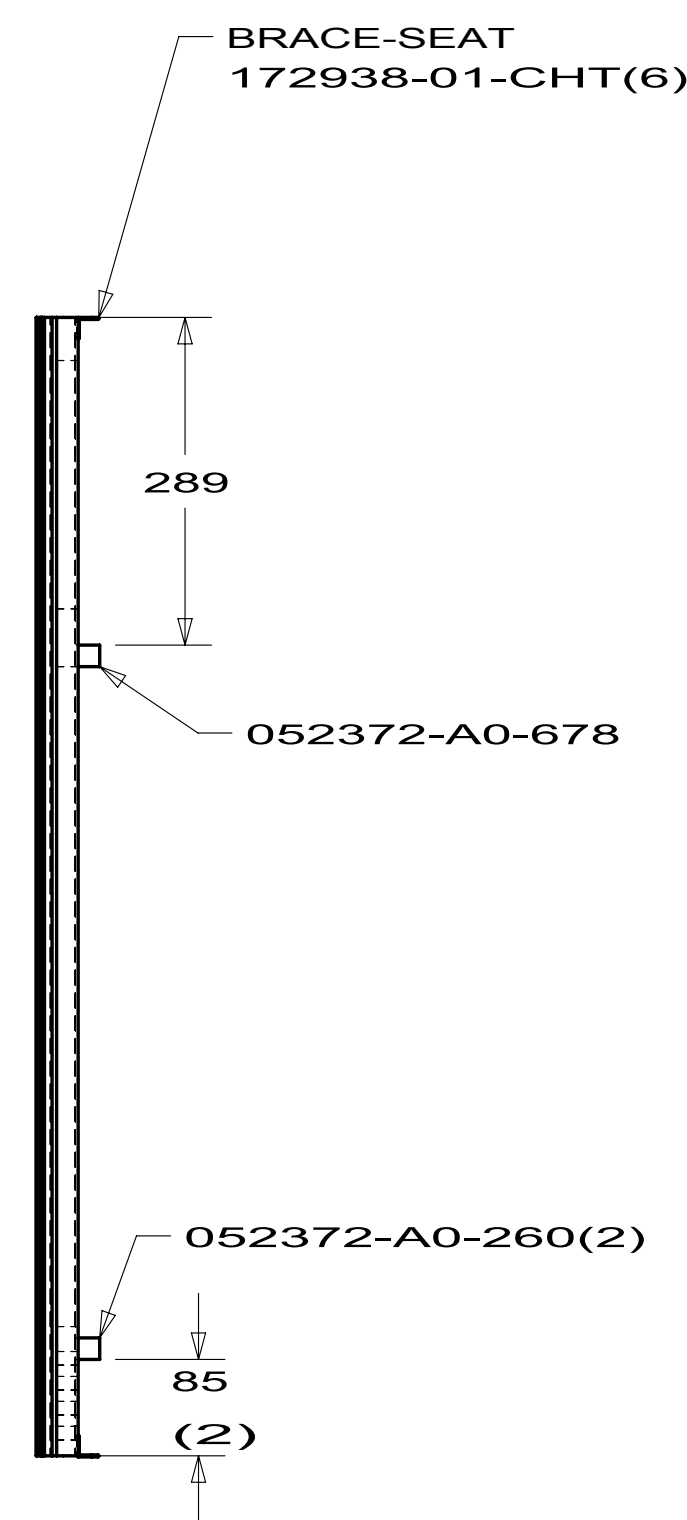

DETAIL Z
FRAME ASM
170986-38

D

C

B

A

FIRST USED		10 R42AD	
DO NOT SCALE DRAWING			
TITLE: CABINET ASM-TV			
SHEET 5		PART NO 170986	REV

R42AD
J37F
P39N
R40BD
R40CD
172360-01-000
172360-02-000
172360-03-000
172360-04-000

WIRE ASM-ELECTRIC BED
172477-01-000(UP TO 09-13-09)
172477-02-000(AFTER 09-14-09)

SWITCH-BED LIFT
108357-06-000(UP TO 09-13-09)
108357-16-000(AFTER 09-14-09)
ACTUATOR
108356-01-CHT
PLATE
098351-07-CHT(UP TO 09-13-09)
144363-15-CHT (AFTER 09-14-09)
SCREW
000G11-06-10U(2)(UP TO 09-13-09)
NUT
000D65-08-00B(2)(AFTER 09-14-09)

(2) 3-PIN HOUSINGS
TO WIRE ASM-COACH

CLAMP-CABLE
010495-04-000
SCREW
000G39-08-12T

PLATE-SWITCH
169810-02-CHT
SWITCH-PLUNGER
159814-01-000
SCREW
000G39-08-10U(3)
(SWITCH NEEDS 8MMM MINIMUM
AND 12MM MAX. ENGAGEMENT)

SWITCH CAN BE ROUTED TO
EITHER SIDE OF BED
AS FLOORPLANS REQUIRE & IS
MOUNTED INTO THE NIGHTSTAND
CABINET (09-13-09)
SWITCH IS MOUNTED INTO THE
NIGHTSTAND CABINET (09-14-09).

BRACKET-SWITCH
171634-01-CHT J37F,P39N
171634-03-CHT R40BD,R40CD
SWITCH-PLUNGER
159814-01-000
SCREW
G39-08-12T(2)
(SWITCH NEEDS 8MMM MINIMUM
AND 12MM MAX. ENGAGEMENT)

CLAMP-CABLE
010495-04-000
SCREW
000G39-08-12T

CIRCUITS YEL-1 & YEL-2
TO SLIDEOUT ROOM
SHUTOFF SWITCH.
(BED TO BE UPRIGHT
TO OPERATE SLIDEOUT
ROOM WITH BED)

SWITCH IS MOUNTED INTO
THE NIGHTSTAND CABINET(09-14-09).

CIRCUITS HH & EEC
TO ELECTRIC BED
SHUTOFF SWITCH
(SLIDEOUT ROOM MUST BE
EXTENDED TO OPERATE BED)

CLAMP-CABLE
010495-04-000
SCREW
000G39-08-12T

LABEL-WARNING
137260-01-01A(2)

2-PIN HOUSING TO
BED MOTOR

SWITCH-BED LIFT

108357-16-000 (AFTER 09-14-09)
ACTUATOR
108356-01-CHT
PLATE
144363-15-CHT (AFTER 09-14-09)
NUT
000D65-08-00B(2)(AFTER 09-14-09)

15 MINIMUM
19 MAXIMUM

SWITCH

SLILDEOUT FRAME

SLIDEOUT ROOM MUST BE EXTENDED
AND THIS SWITCH MUST BE CLOSED
TO OPERATE BED

VIEW WITH ROOM EXTENDED
AND BED IN FLAT POSITION


BED FRAME

15 MINIMUM
19 MAXIMUM

SWITCH
BRACKET


BED MUST BE IN THE UPRIGHT POSITION
AND THIS SWITCH MUST BE CLOSED TO
OPERATE THE SLIDEOUT ROOM

SECTION B-B

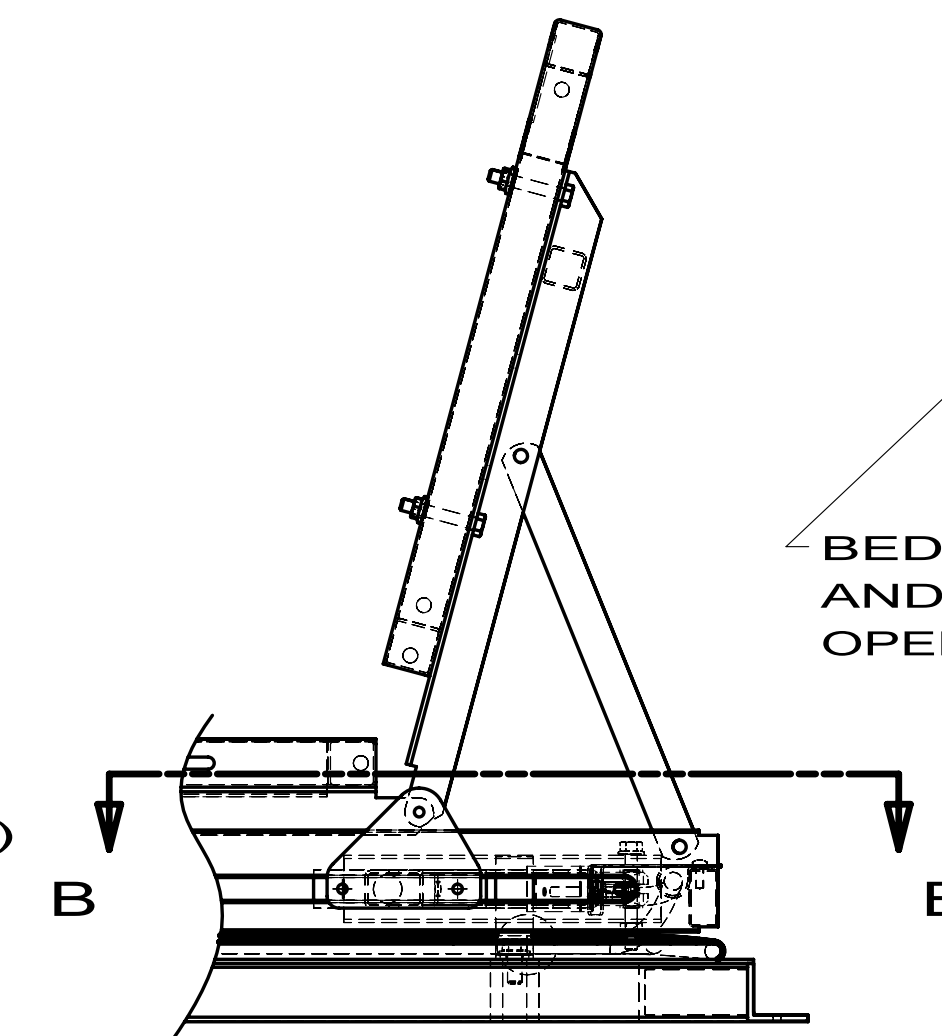


VIEW WITH ROOM RETRACTED
AND BED IN UPRIGHT POSITION

FIRST USED		
10 J37F		
DO NOT SCALE DRAWING		
TITLE: BED INSTL-FOLDING,QUEEN		
SHEET 2	PART NO 172360	REV

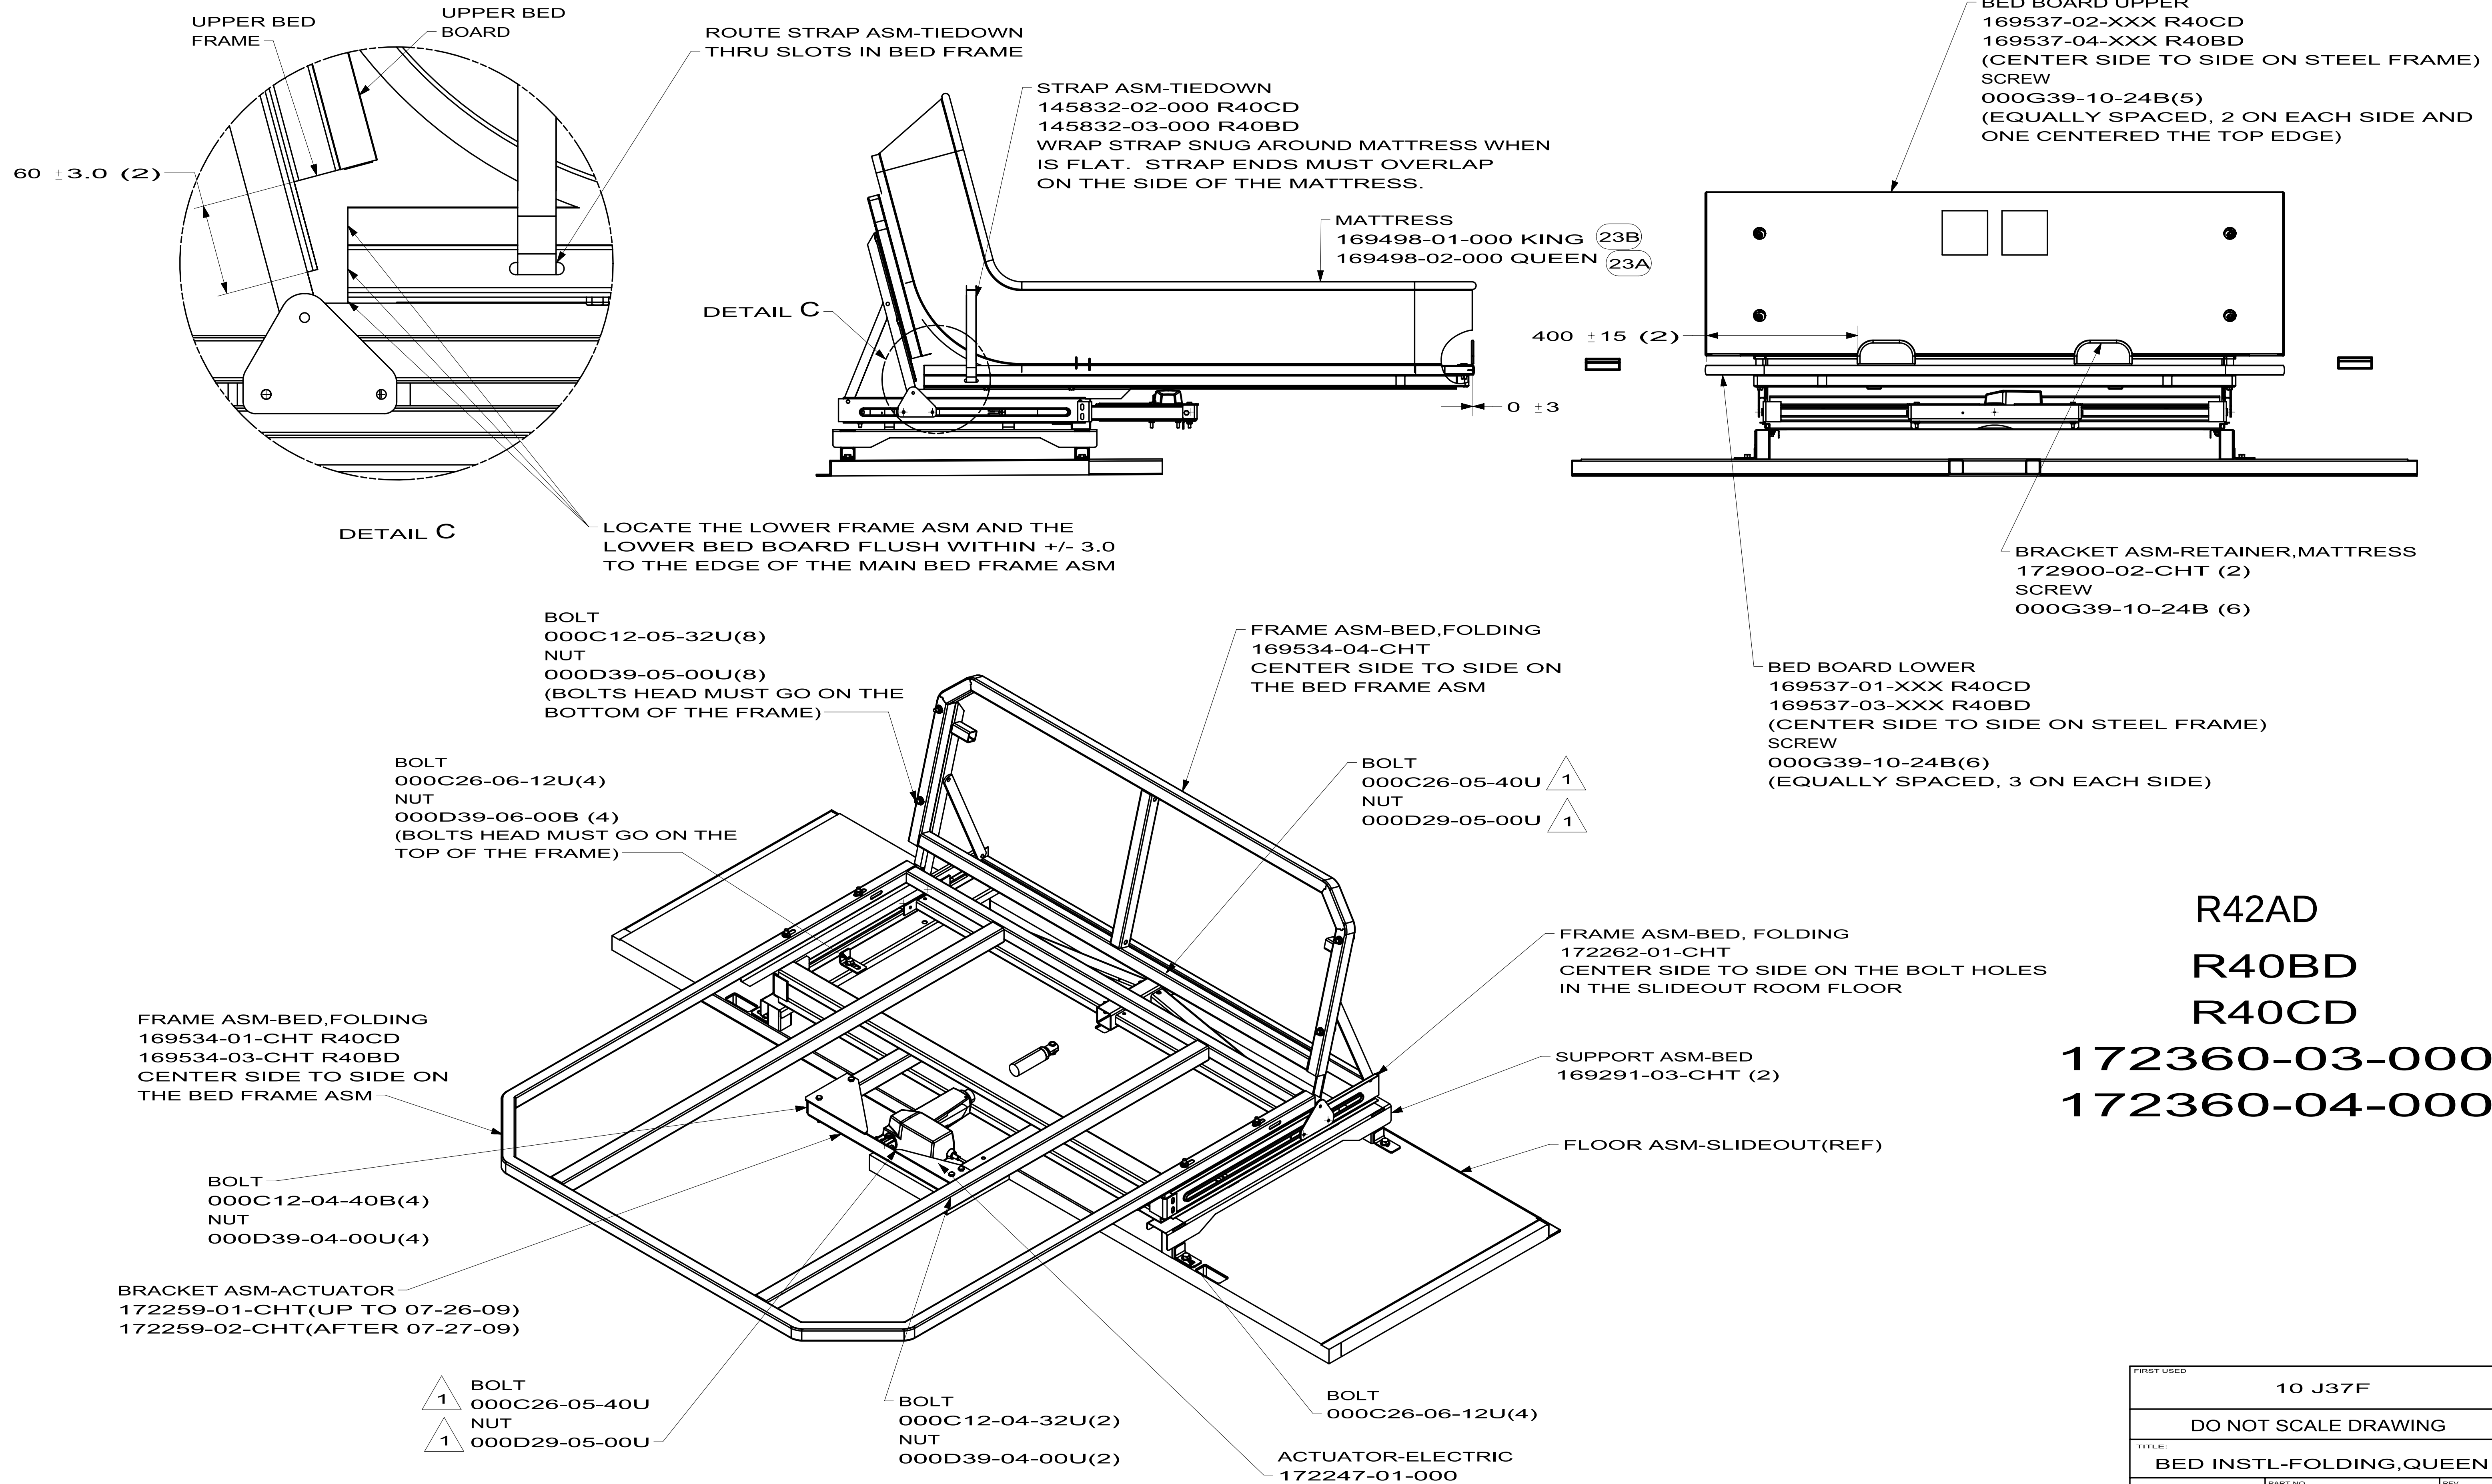

R42AD
R40BD
R40CD
172360-03-000
172360-04-000


FIRST USED		
10 J37F		
DO NOT SCALE DRAWING		
TITLE: BED INSTL-FOLDING,QUEEN		
SHEET 3	PART NO 172360	REV

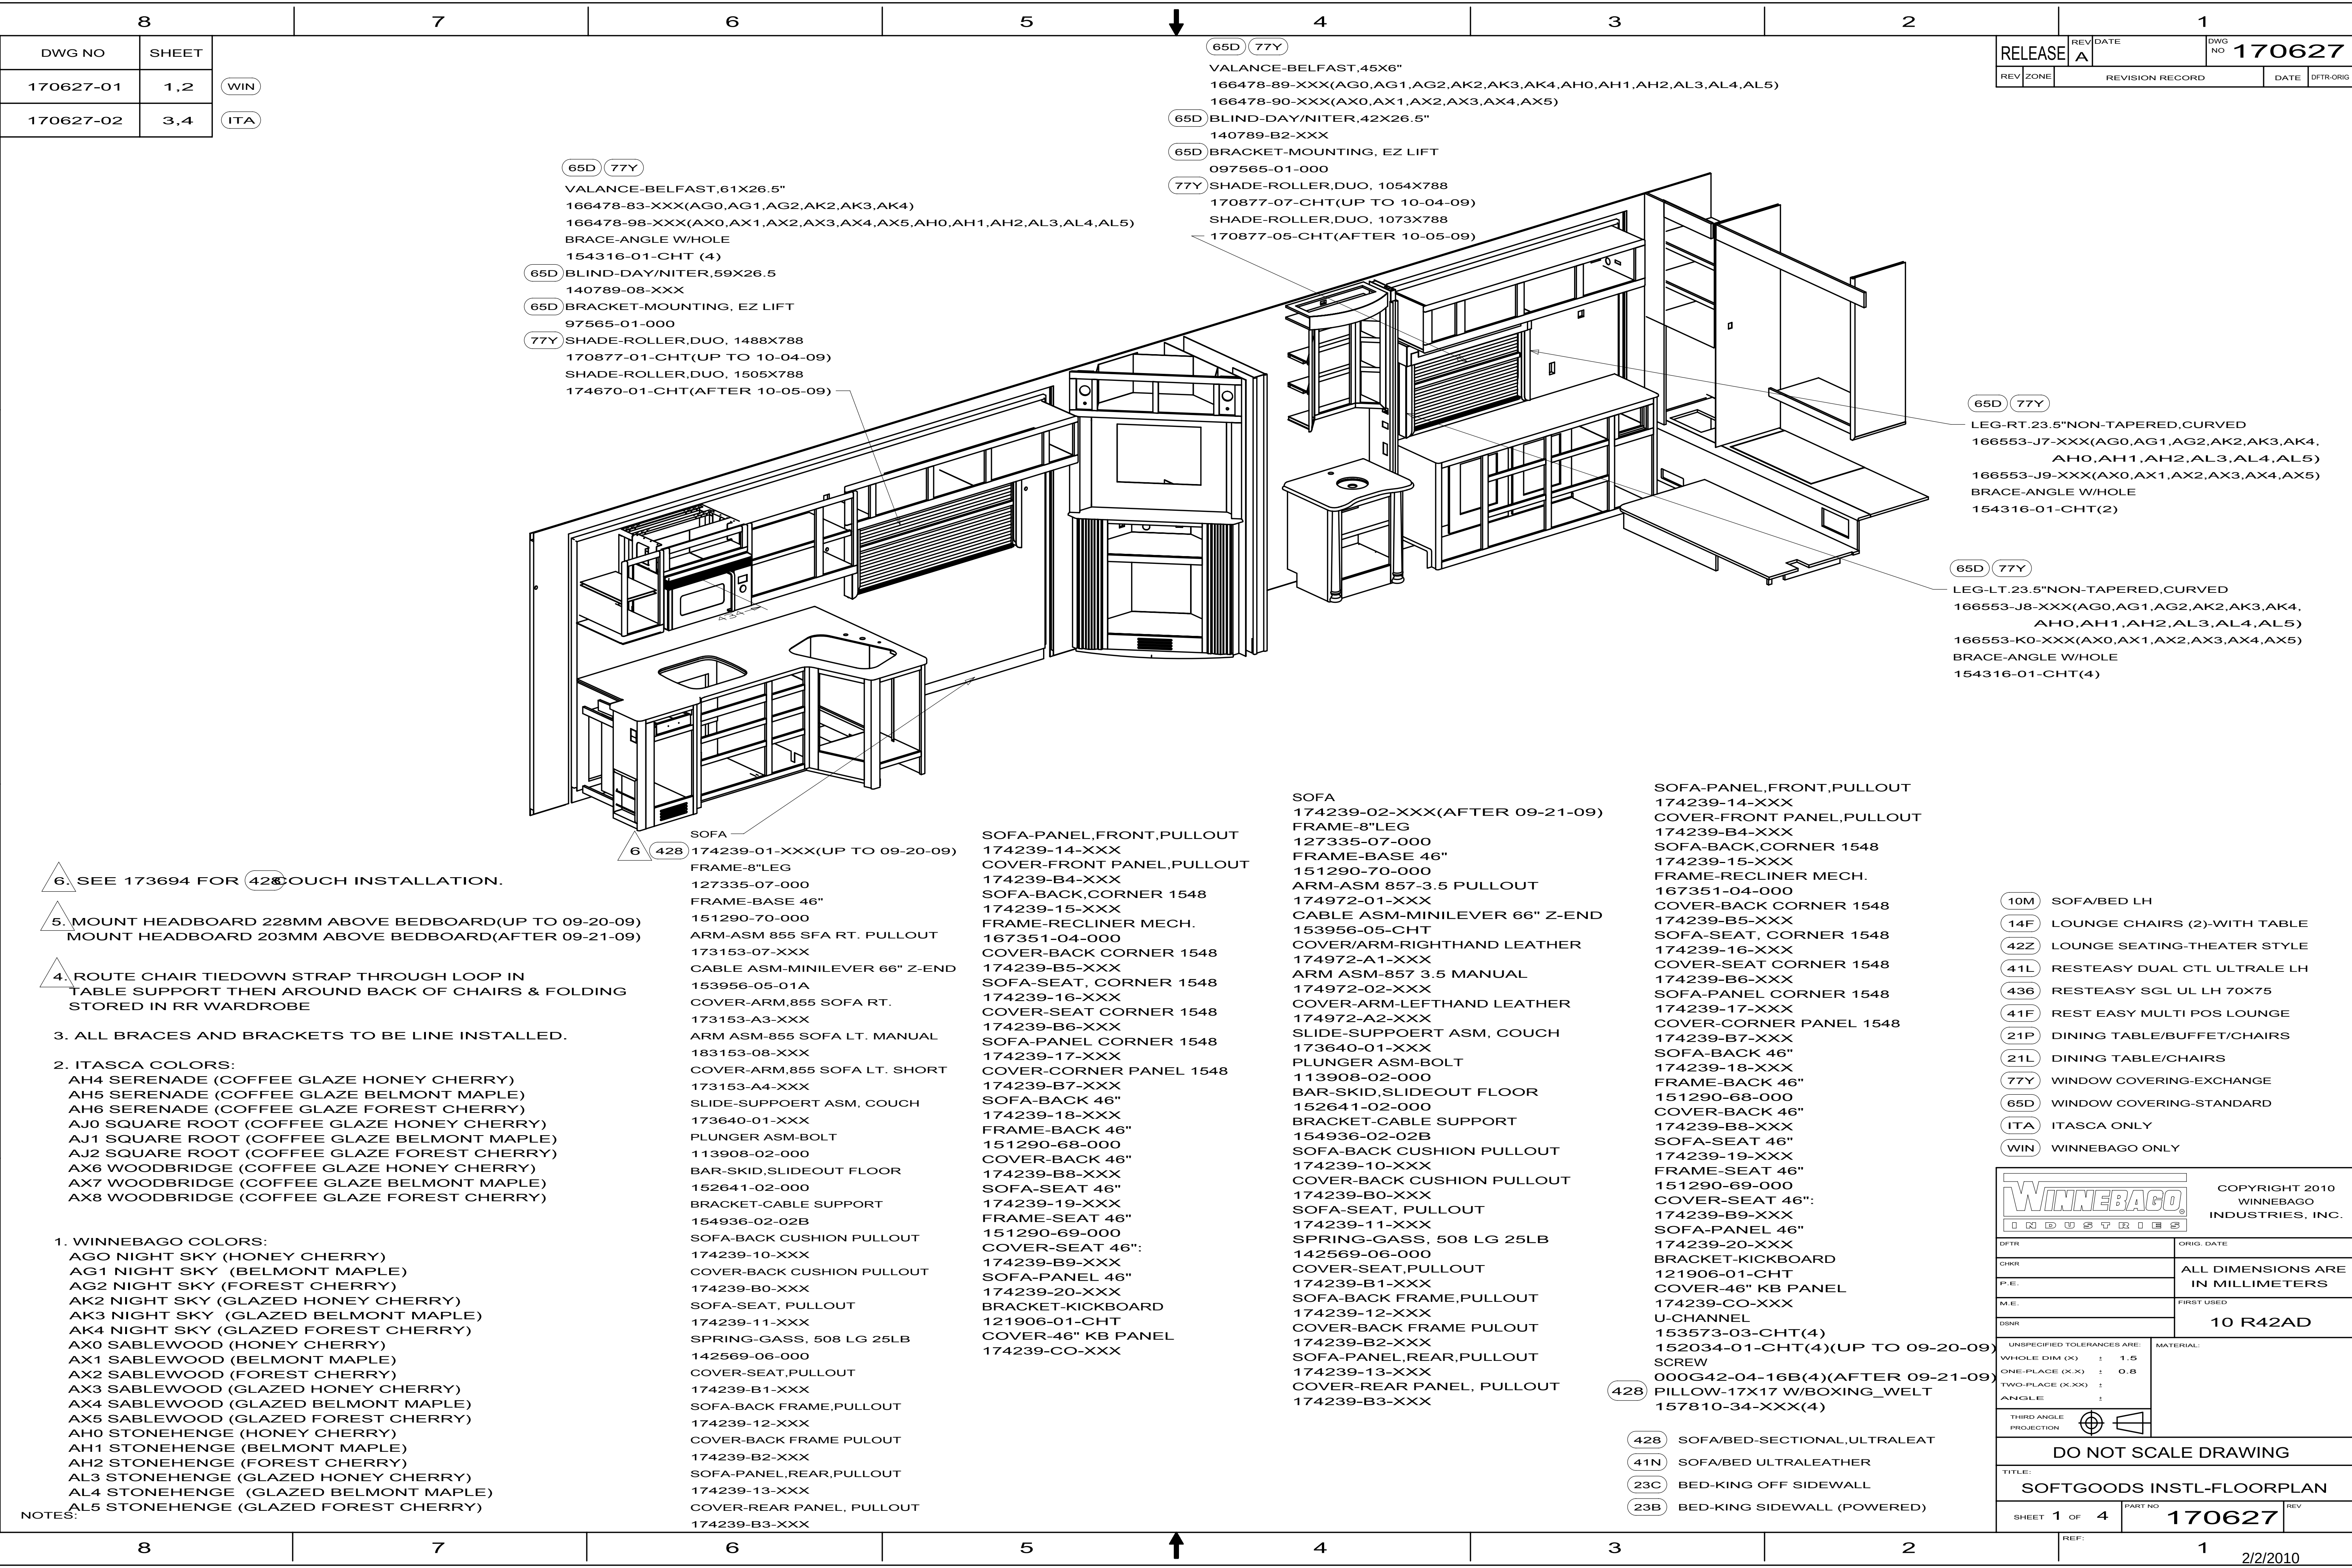

DWG NO	SHEET
170627-01	1,2
170627-02	3,4

WIN
ITA

RELEASE	REV	DATE	DWG NO	170627
	A			
REV	ZONE	REVISION RECORD	DATE	DFTR.Orig

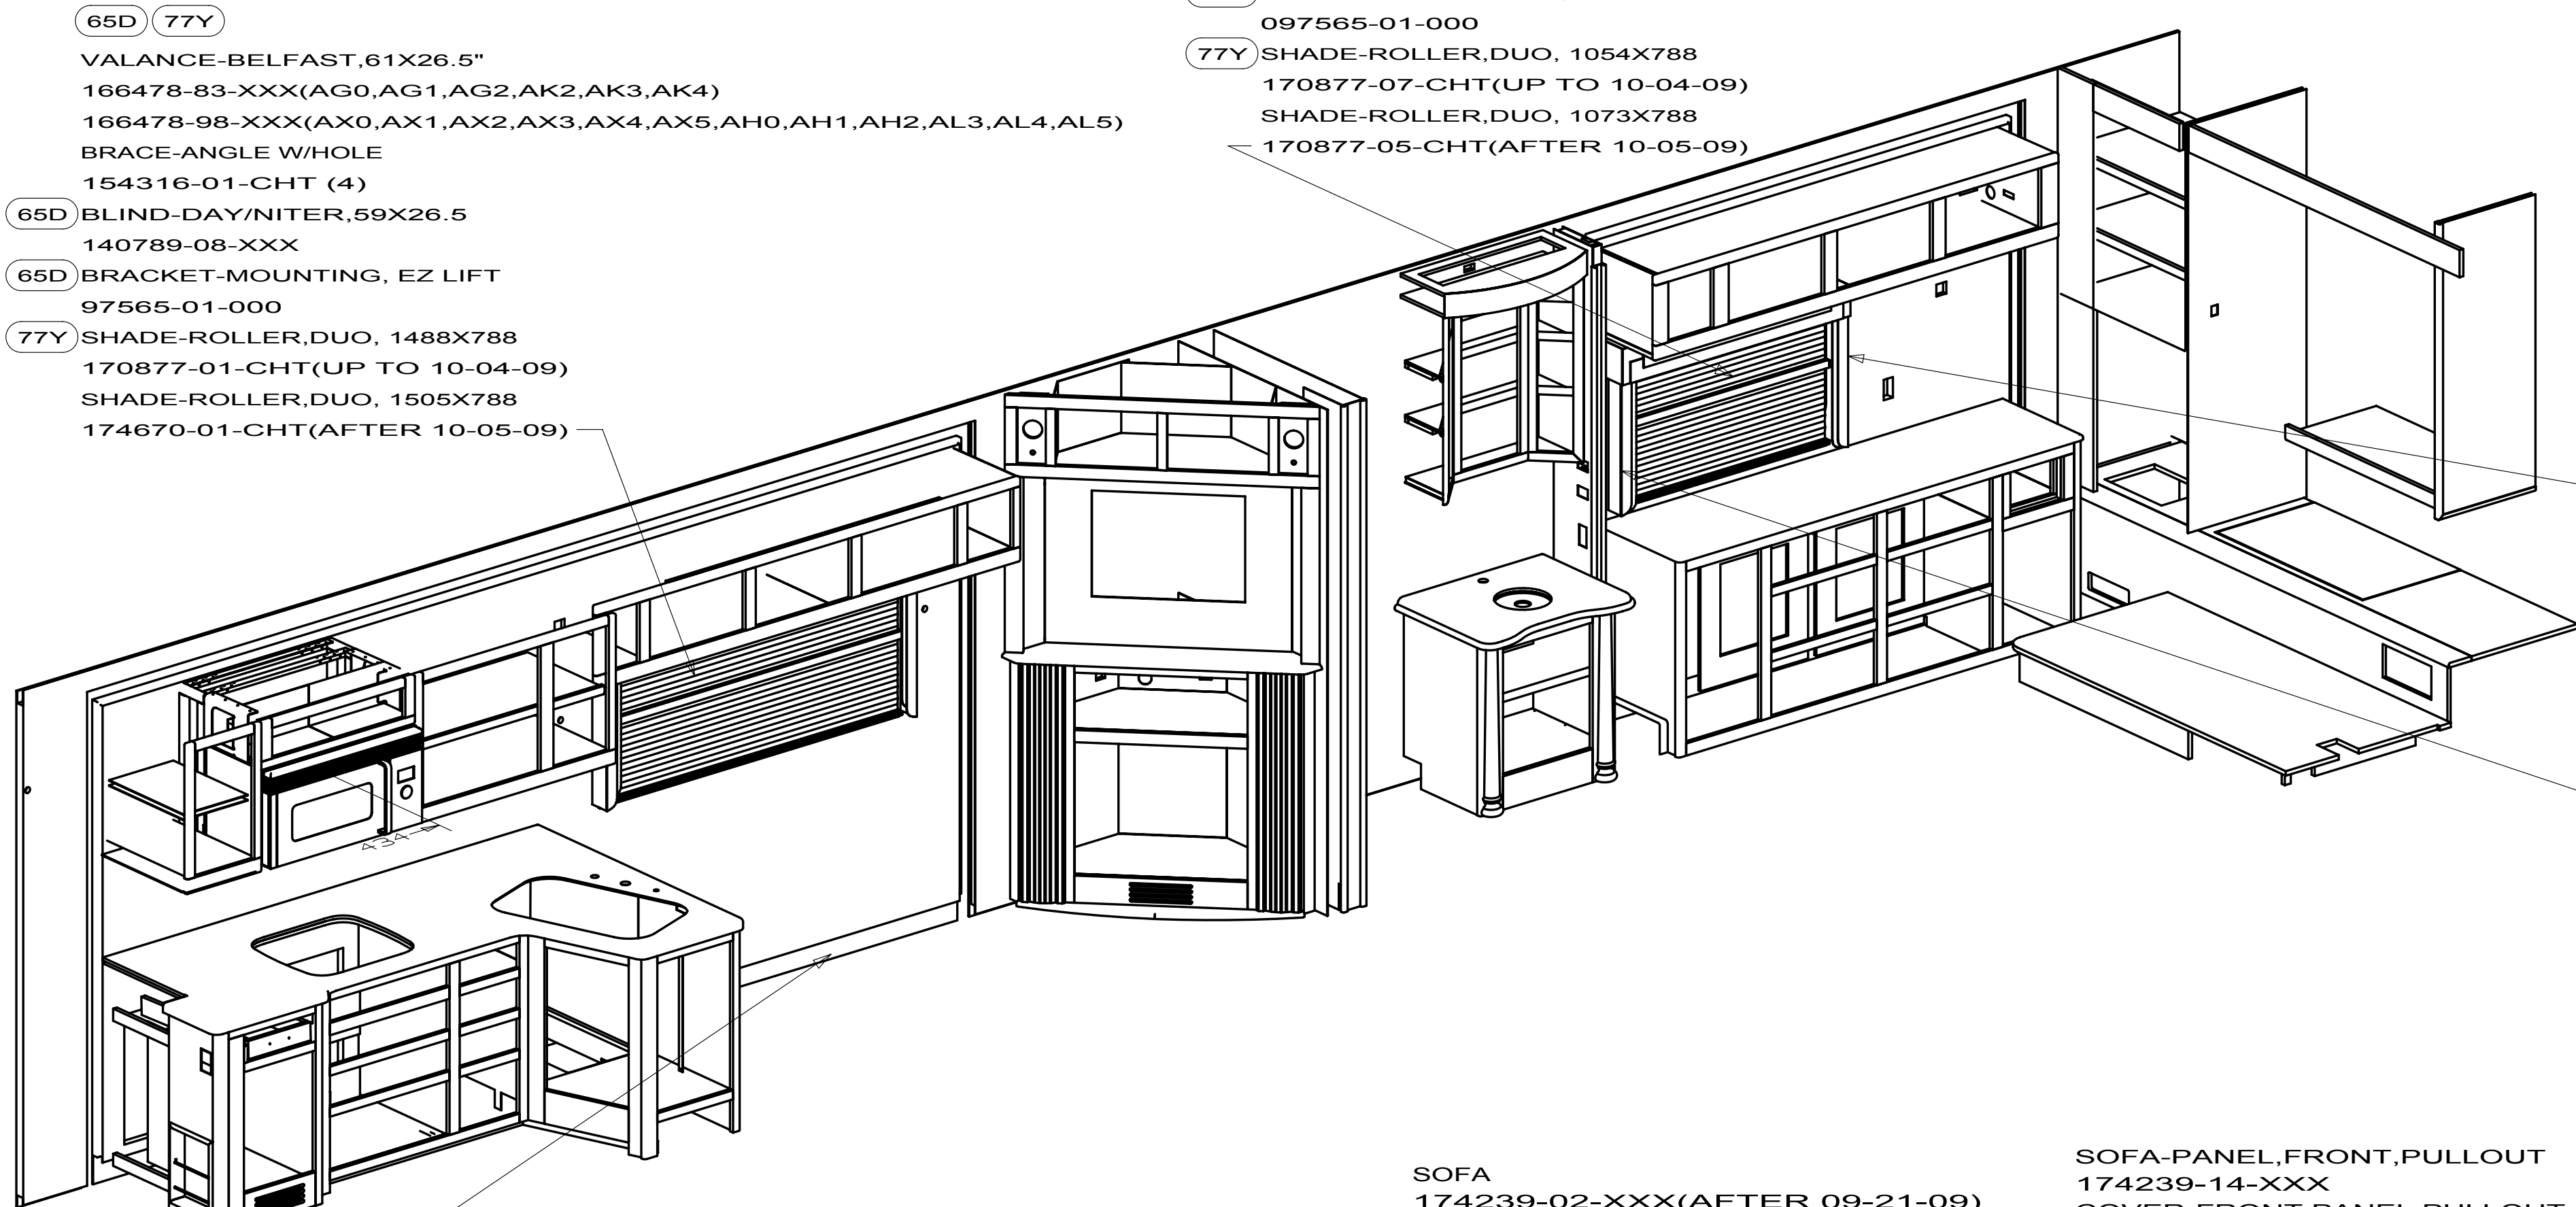

65D 77Y
VALANCE-BELFAST,61X26.5"
166478-83-XXX(AG0,AG1,AG2,AK2,AK3,AK4)
166478-98-XXX(AX0,AX1,AX2,AX3,AX4,AX5,AH0,AH1,AH2,AL3,AL4,AL5)
BRACE-ANGLE W/HOLE
154316-01-CHT (4)
65D BLIND-DAY/NITER,59X26.5
140789-08-XXX
65D BRACKET-MOUNTING, EZ LIFT
97565-01-000
77Y SHADE-ROLLER,DUO, 1488X788
170877-01-CHT(UP TO 10-04-09)
SHADE-ROLLER,DUO, 1505X788
174670-01-CHT(AFTER 10-05-09)

65D 77Y
VALANCE-BELFAST,45X6"
166478-89-XXX(AG0,AG1,AG2,AK2,AK3,AK4,AH0,AH1,AH2,AL3,AL4,AL5)
166478-90-XXX(AX0,AX1,AX2,AX3,AX4,AX5)
65D BLIND-DAY/NITER,42X26.5"
140789-B2-XXX
65D BRACKET-MOUNTING, EZ LIFT
097565-01-000
77Y SHADE-ROLLER,DUO, 1054X788
170877-07-CHT(UP TO 10-04-09)
SHADE-ROLLER,DUO, 1073X788
170877-05-CHT(AFTER 10-05-09)

65D 77Y
LEG-RT.23.5"NON-TAPERED,CURVED
166553-J7-XXX(AG0,AG1,AG2,AK2,AK3,AK4,AH0,AH1,AH2,AL3,AL4,AL5)
166553-J9-XXX(AX0,AX1,AX2,AX3,AX4,AX5)
BRACE-ANGLE W/HOLE
154316-01-CHT(2)

65D 77Y
LEG-LT.23.5"NON-TAPERED,CURVED
166553-J8-XXX(AG0,AG1,AG2,AK2,AK3,AK4,AH0,AH1,AH2,AL3,AL4,AL5)
166553-K0-XXX(AX0,AX1,AX2,AX3,AX4,AX5)
BRACE-ANGLE W/HOLE
154316-01-CHT(4)

6 428
SOFA
174239-01-XXX(UP TO 09-20-09)
FRAME-8"LEG
127335-07-000
FRAME-BASE 46"
151290-70-000
ARM-ASM 855 SFA RT. PULLOUT
173153-07-XXX
CABLE ASM-MINILEVER 66" Z-END
153956-05-01A
COVER-ARM,855 SOFA RT.
173153-A3-XXX
ARM ASM-855 SOFA LT. MANUAL
183153-08-XXX
COVER-ARM,855 SOFA LT. SHORT
173153-A4-XXX
SLIDE-SUPPOERT ASM, COUCH
173640-01-XXX
PLUNGER ASM-BOLT
113908-02-000
BAR-SKID,SLIDEOUT FLOOR
152641-02-000
BRACKET-CABLE SUPPORT
154936-02-02B
SOFA-BACK CUSHION PULLOUT
174239-10-XXX
COVER-BACK CUSHION PULLOUT
174239-B0-XXX
SOFA-SEAT, PULLOUT
174239-11-XXX
SPRING-GASS, 508 LG 25LB
142569-06-000
COVER-SEAT,PULLOUT
174239-B1-XXX
SOFA-BACK FRAME,PULLOUT
174239-12-XXX
COVER-BACK FRAME PULOUT
174239-B2-XXX
SOFA-PANEL,REAR,PULLOUT
174239-13-XXX
COVER-REAR PANEL, PULLOUT
174239-B3-XXX

SOFA-PANEL,FRONT,PULLOUT
174239-14-XXX
COVER-FRONT PANEL,PULLOUT
174239-B4-XXX
SOFA-BACK,CORNER 1548
174239-15-XXX
FRAME-RECLINER MECH.
167351-04-000
COVER-BACK CORNER 1548
174239-B5-XXX
SOFA-SEAT, CORNER 1548
174239-16-XXX
COVER-SEAT CORNER 1548
174239-B6-XXX
SOFA-PANEL CORNER 1548
174239-17-XXX
COVER-CORNER PANEL 1548
174239-B7-XXX
SOFA-BACK 46"
174239-18-XXX
FRAME-BACK 46"
151290-68-000
COVER-BACK 46"
174239-B8-XXX
SOFA-SEAT 46"
174239-19-XXX
FRAME-SEAT 46"
151290-69-000
COVER-SEAT 46":
174239-B9-XXX
SOFA-PANEL 46"
174239-20-XXX
BRACKET-KICKBOARD
121906-01-CHT
COVER-46" KB PANEL
174239-CO-XXX

SOFA
174239-02-XXX(AFTER 09-21-09)
FRAME-8"LEG
127335-07-000
FRAME-BASE 46"
151290-70-000
ARM-ASM 857-3.5 PULLOUT
174972-01-XXX
CABLE ASM-MINILEVER 66" Z-END
153956-05-CHT
COVER/ARM-RIGHTHAND LEATHER
174972-A1-XXX
ARM ASM-857 3.5 MANUAL
174972-02-XXX
COVER-ARM-LEFTHAND LEATHER
174972-A2-XXX
SLIDE-SUPPOERT ASM, COUCH
173640-01-XXX
PLUNGER ASM-BOLT
113908-02-000
BAR-SKID,SLIDEOUT FLOOR
152641-02-000
BRACKET-CABLE SUPPORT
154936-02-02B
SOFA-BACK CUSHION PULLOUT
174239-10-XXX
COVER-BACK CUSHION PULLOUT
174239-B0-XXX
SOFA-SEAT, PULLOUT
174239-11-XXX
SPRING-GASS, 508 LG 25LB
142569-06-000
COVER-SEAT,PULLOUT
174239-B1-XXX
SOFA-BACK FRAME,PULLOUT
174239-12-XXX
COVER-BACK FRAME PULOUT
174239-B2-XXX
SOFA-PANEL,REAR,PULLOUT
174239-13-XXX
COVER-REAR PANEL, PULLOUT
174239-B3-XXX

SOFA-PANEL,FRONT,PULLOUT
174239-14-XXX
COVER-FRONT PANEL,PULLOUT
174239-B4-XXX
SOFA-BACK,CORNER 1548
174239-15-XXX
FRAME-RECLINER MECH.
167351-04-000
COVER-BACK CORNER 1548
174239-B5-XXX
SOFA-SEAT, CORNER 1548
174239-16-XXX
COVER-SEAT CORNER 1548
174239-B6-XXX
SOFA-PANEL CORNER 1548
174239-17-XXX
COVER-CORNER PANEL 1548
174239-B7-XXX
SOFA-BACK 46"
174239-18-XXX
FRAME-BACK 46"
151290-68-000
COVER-BACK 46"
174239-B8-XXX
SOFA-SEAT 46"
174239-19-XXX
FRAME-SEAT 46"
151290-69-000
COVER-SEAT 46":
174239-B9-XXX
SOFA-PANEL 46"
174239-20-XXX
BRACKET-KICKBOARD
121906-01-CHT
COVER-46" KB PANEL
174239-CO-XXX
U-CHANNEL
153573-03-CHT(4)
152034-01-CHT(4)(UP TO 09-20-09)
SCREW
000G42-04-16B(4)(AFTER 09-21-09)
PILLOW-17X17 W/BOXING_WELT
157810-34-XXX(4)

- 10M SOFA/BED LH
- 14F LOUNGE CHAIRS (2)-WITH TABLE
- 42Z LOUNGE SEATING-THEATER STYLE
- 41L RESTEASY DUAL CTL ULTRALE LH
- 436 RESTEASY SGL UL LH 70X75
- 41F REST EASY MULTI POS LOUNGE
- 21P DINING TABLE/BUFFET/CHAIRS
- 21L DINING TABLE/CHAIRS
- 77Y WINDOW COVERING-EXCHANGE
- 65D WINDOW COVERING-STANDARD
- ITA ITASCA ONLY
- WIN WINNEBAGO ONLY


- 6. SEE 173694 FOR 428 COUCH INSTALLATION.
- 5. MOUNT HEADBOARD 228MM ABOVE BEDBOARD(UP TO 09-20-09)
MOUNT HEADBOARD 203MM ABOVE BEDBOARD(AFTER 09-21-09)
- 4. ROUTE CHAIR TIEDOWN STRAP THROUGH LOOP IN
TABLE SUPPORT THEN AROUND BACK OF CHAIRS & FOLDING
STORED IN RR WARDROBE
- 3. ALL BRACES AND BRACKETS TO BE LINE INSTALLED.
- 2. ITASCA COLORS:
AH4 SERENADE (COFFEE GLAZE HONEY CHERRY)
AH5 SERENADE (COFFEE GLAZE BELMONT MAPLE)
AH6 SERENADE (COFFEE GLAZE FOREST CHERRY)
AJ0 SQUARE ROOT (COFFEE GLAZE HONEY CHERRY)
AJ1 SQUARE ROOT (COFFEE GLAZE BELMONT MAPLE)
AJ2 SQUARE ROOT (COFFEE GLAZE FOREST CHERRY)
AX6 WOODBRIDGE (COFFEE GLAZE HONEY CHERRY)
AX7 WOODBRIDGE (COFFEE GLAZE BELMONT MAPLE)
AX8 WOODBRIDGE (COFFEE GLAZE FOREST CHERRY)

- 1. WINNEBAGO COLORS:
AGO NIGHT SKY (HONEY CHERRY)
AG1 NIGHT SKY (BELMONT MAPLE)
AG2 NIGHT SKY (FOREST CHERRY)
AK2 NIGHT SKY (GLAZED HONEY CHERRY)
AK3 NIGHT SKY (GLAZED BELMONT MAPLE)
AK4 NIGHT SKY (GLAZED FOREST CHERRY)
AX0 SABLEWOOD (HONEY CHERRY)
AX1 SABLEWOOD (BELMONT MAPLE)
AX2 SABLEWOOD (FOREST CHERRY)
AX3 SABLEWOOD (GLAZED HONEY CHERRY)
AX4 SABLEWOOD (GLAZED BELMONT MAPLE)
AX5 SABLEWOOD (GLAZED FOREST CHERRY)
AH0 STONEHENGE (HONEY CHERRY)
AH1 STONEHENGE (BELMONT MAPLE)
AH2 STONEHENGE (FOREST CHERRY)
AL3 STONEHENGE (GLAZED HONEY CHERRY)
AL4 STONEHENGE (GLAZED BELMONT MAPLE)
AL5 STONEHENGE (GLAZED FOREST CHERRY)


NOTES:

Winnebago Industries		COPYRIGHT 2010 WINNEBAGO INDUSTRIES, INC.	
DFTR	ORIG. DATE		
CHGR	ALL DIMENSIONS ARE IN MILLIMETERS		
P.E.	FIRST USED		
M.E.	10 R42AD		
DSNR	UNSPECIFIED TOLERANCES ARE:		
WHOLE DIM (X) ± 1.5		MATERIAL:	
ONE-PLACE (X.X) ± 0.8			
TWO-PLACE (X.XX) ±			
ANGLE ±			
THIRD ANGLE PROJECTION			
DO NOT SCALE DRAWING			
TITLE: SOFTGOODS INSTL-FLOORPLAN			
SHEET 1 OF 4	PART NO	170627	REV
REF:		1	


- 428 SOFA/BED-SECTIONAL,ULTRALEAT
- 41N SOFA/BED ULTRALEATHER
- 23C BED-KING OFF SIDEWALL
- 23B BED-KING SIDEWALL (POWERED)

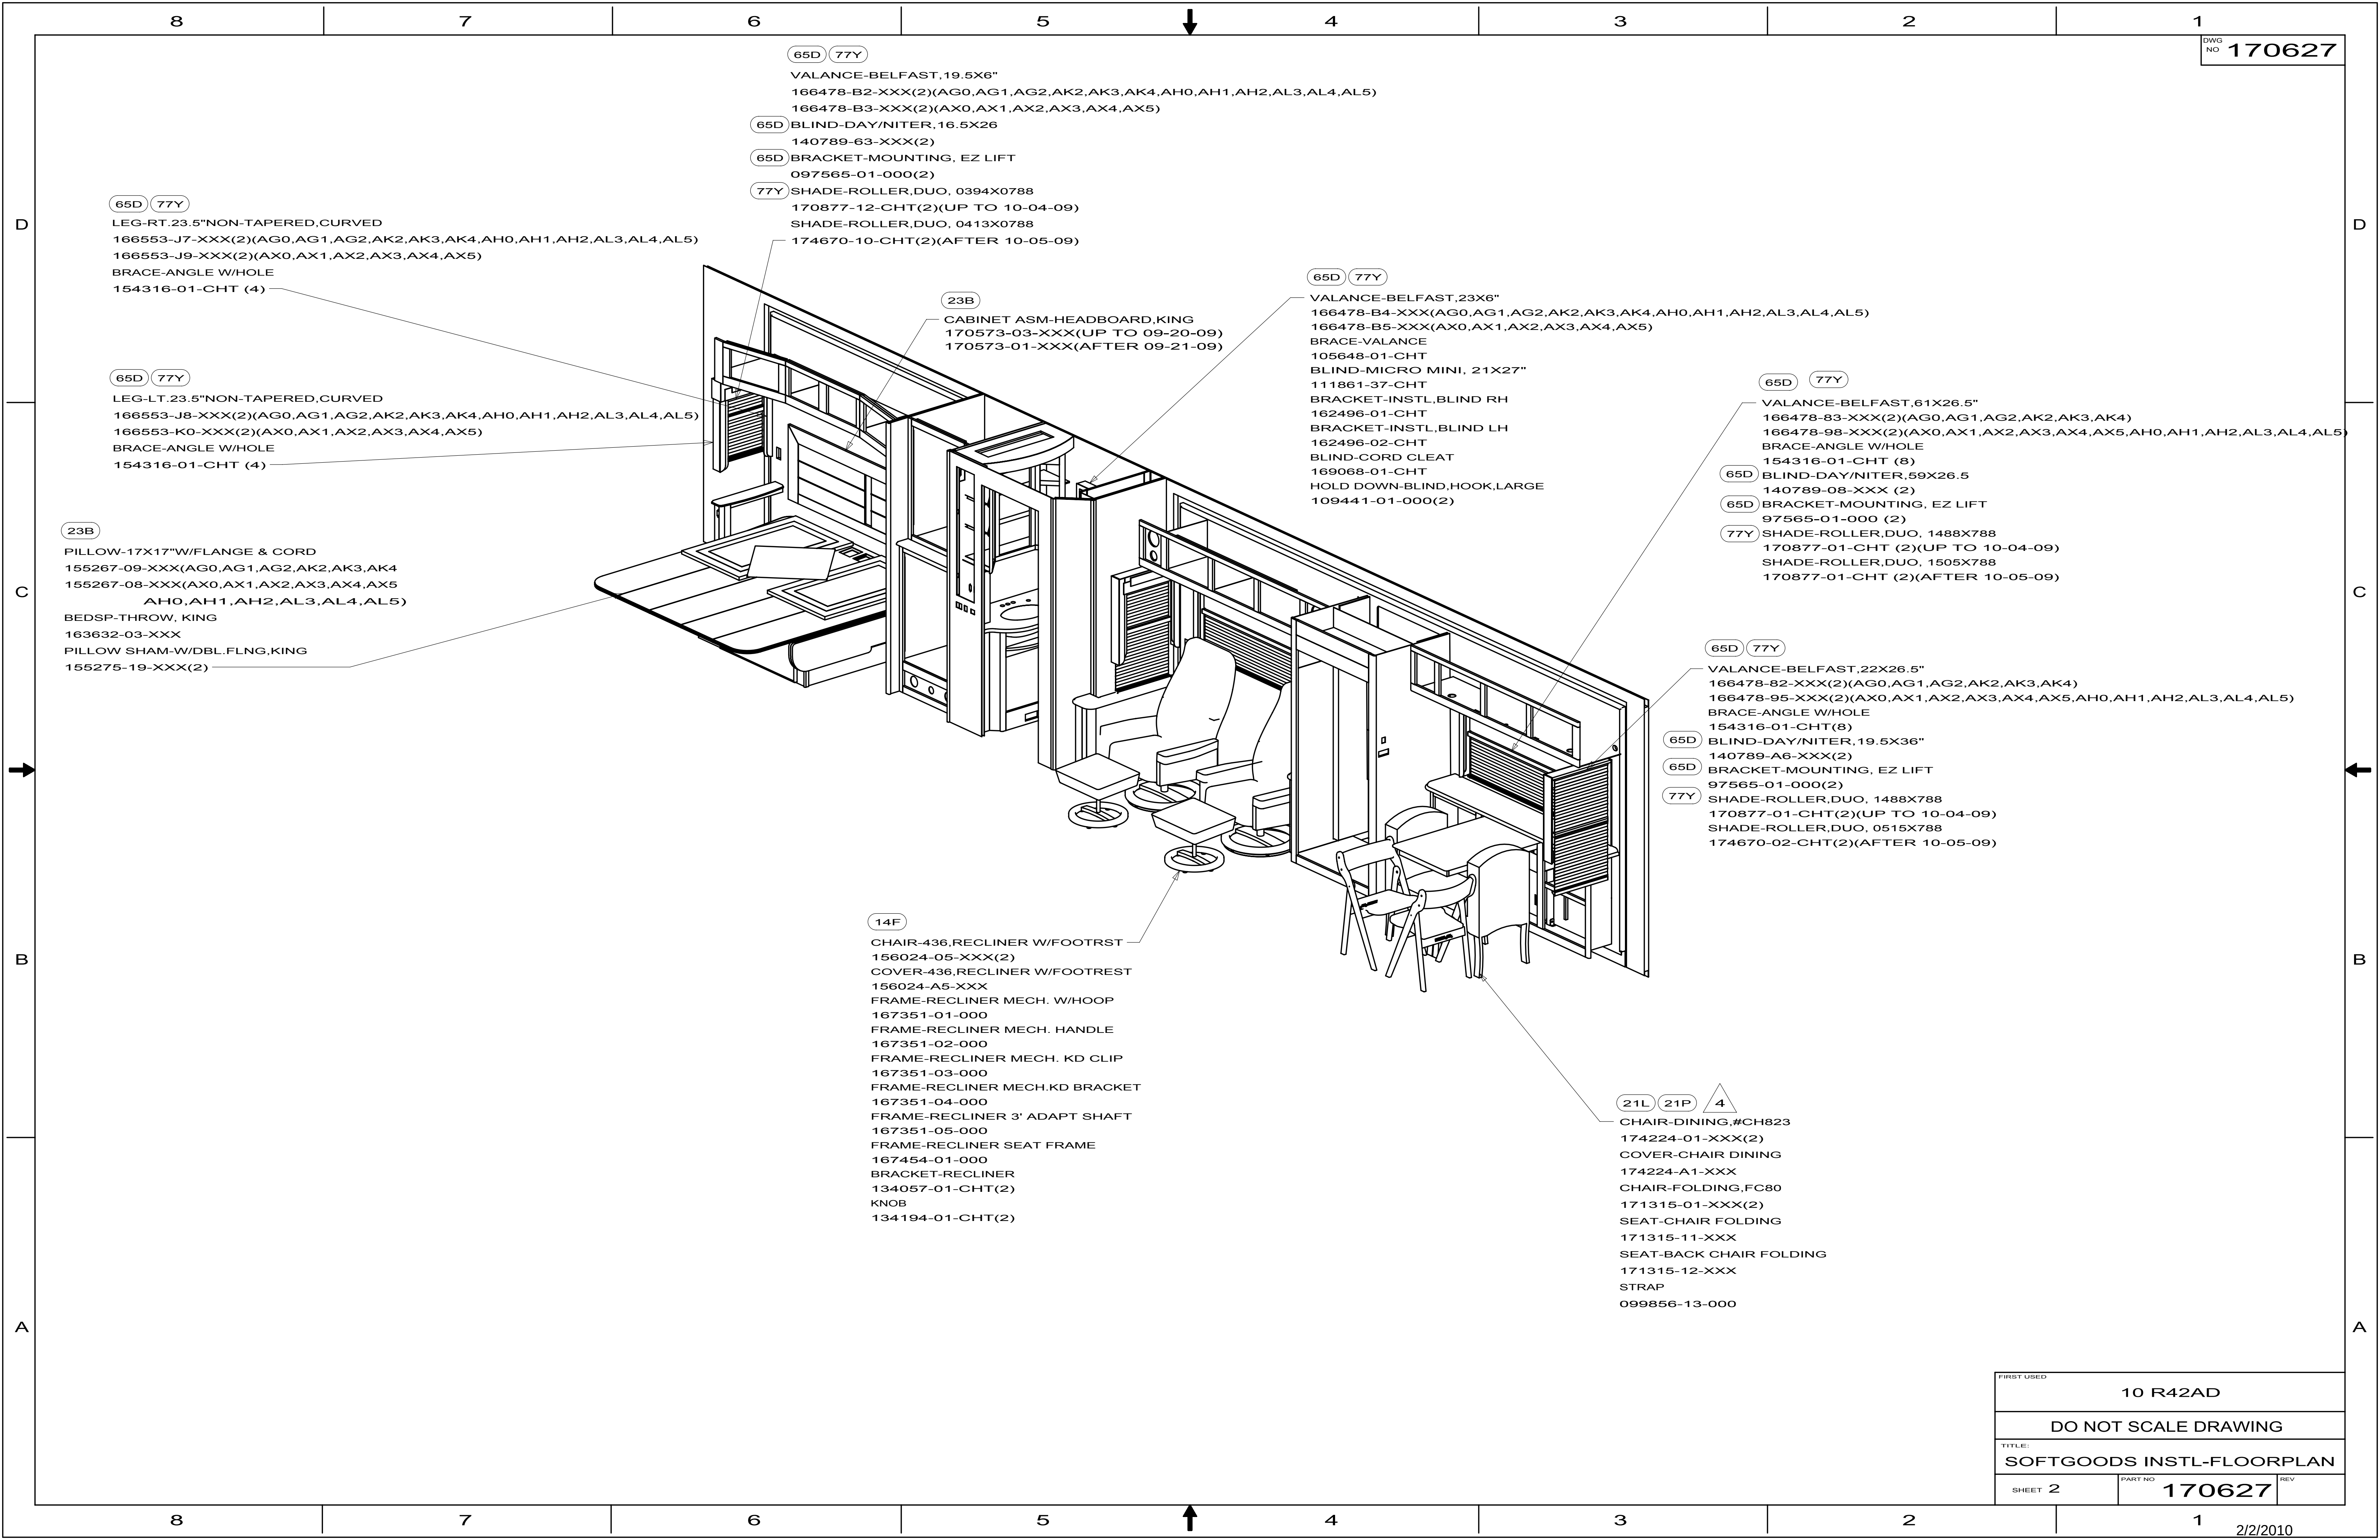

FIRST USED			
10 R42AD			
DO NOT SCALE DRAWING			
TITLE: SOFTGOODS INSTL-FLOORPLAN			
SHEET 2		PART NO 170627	REV

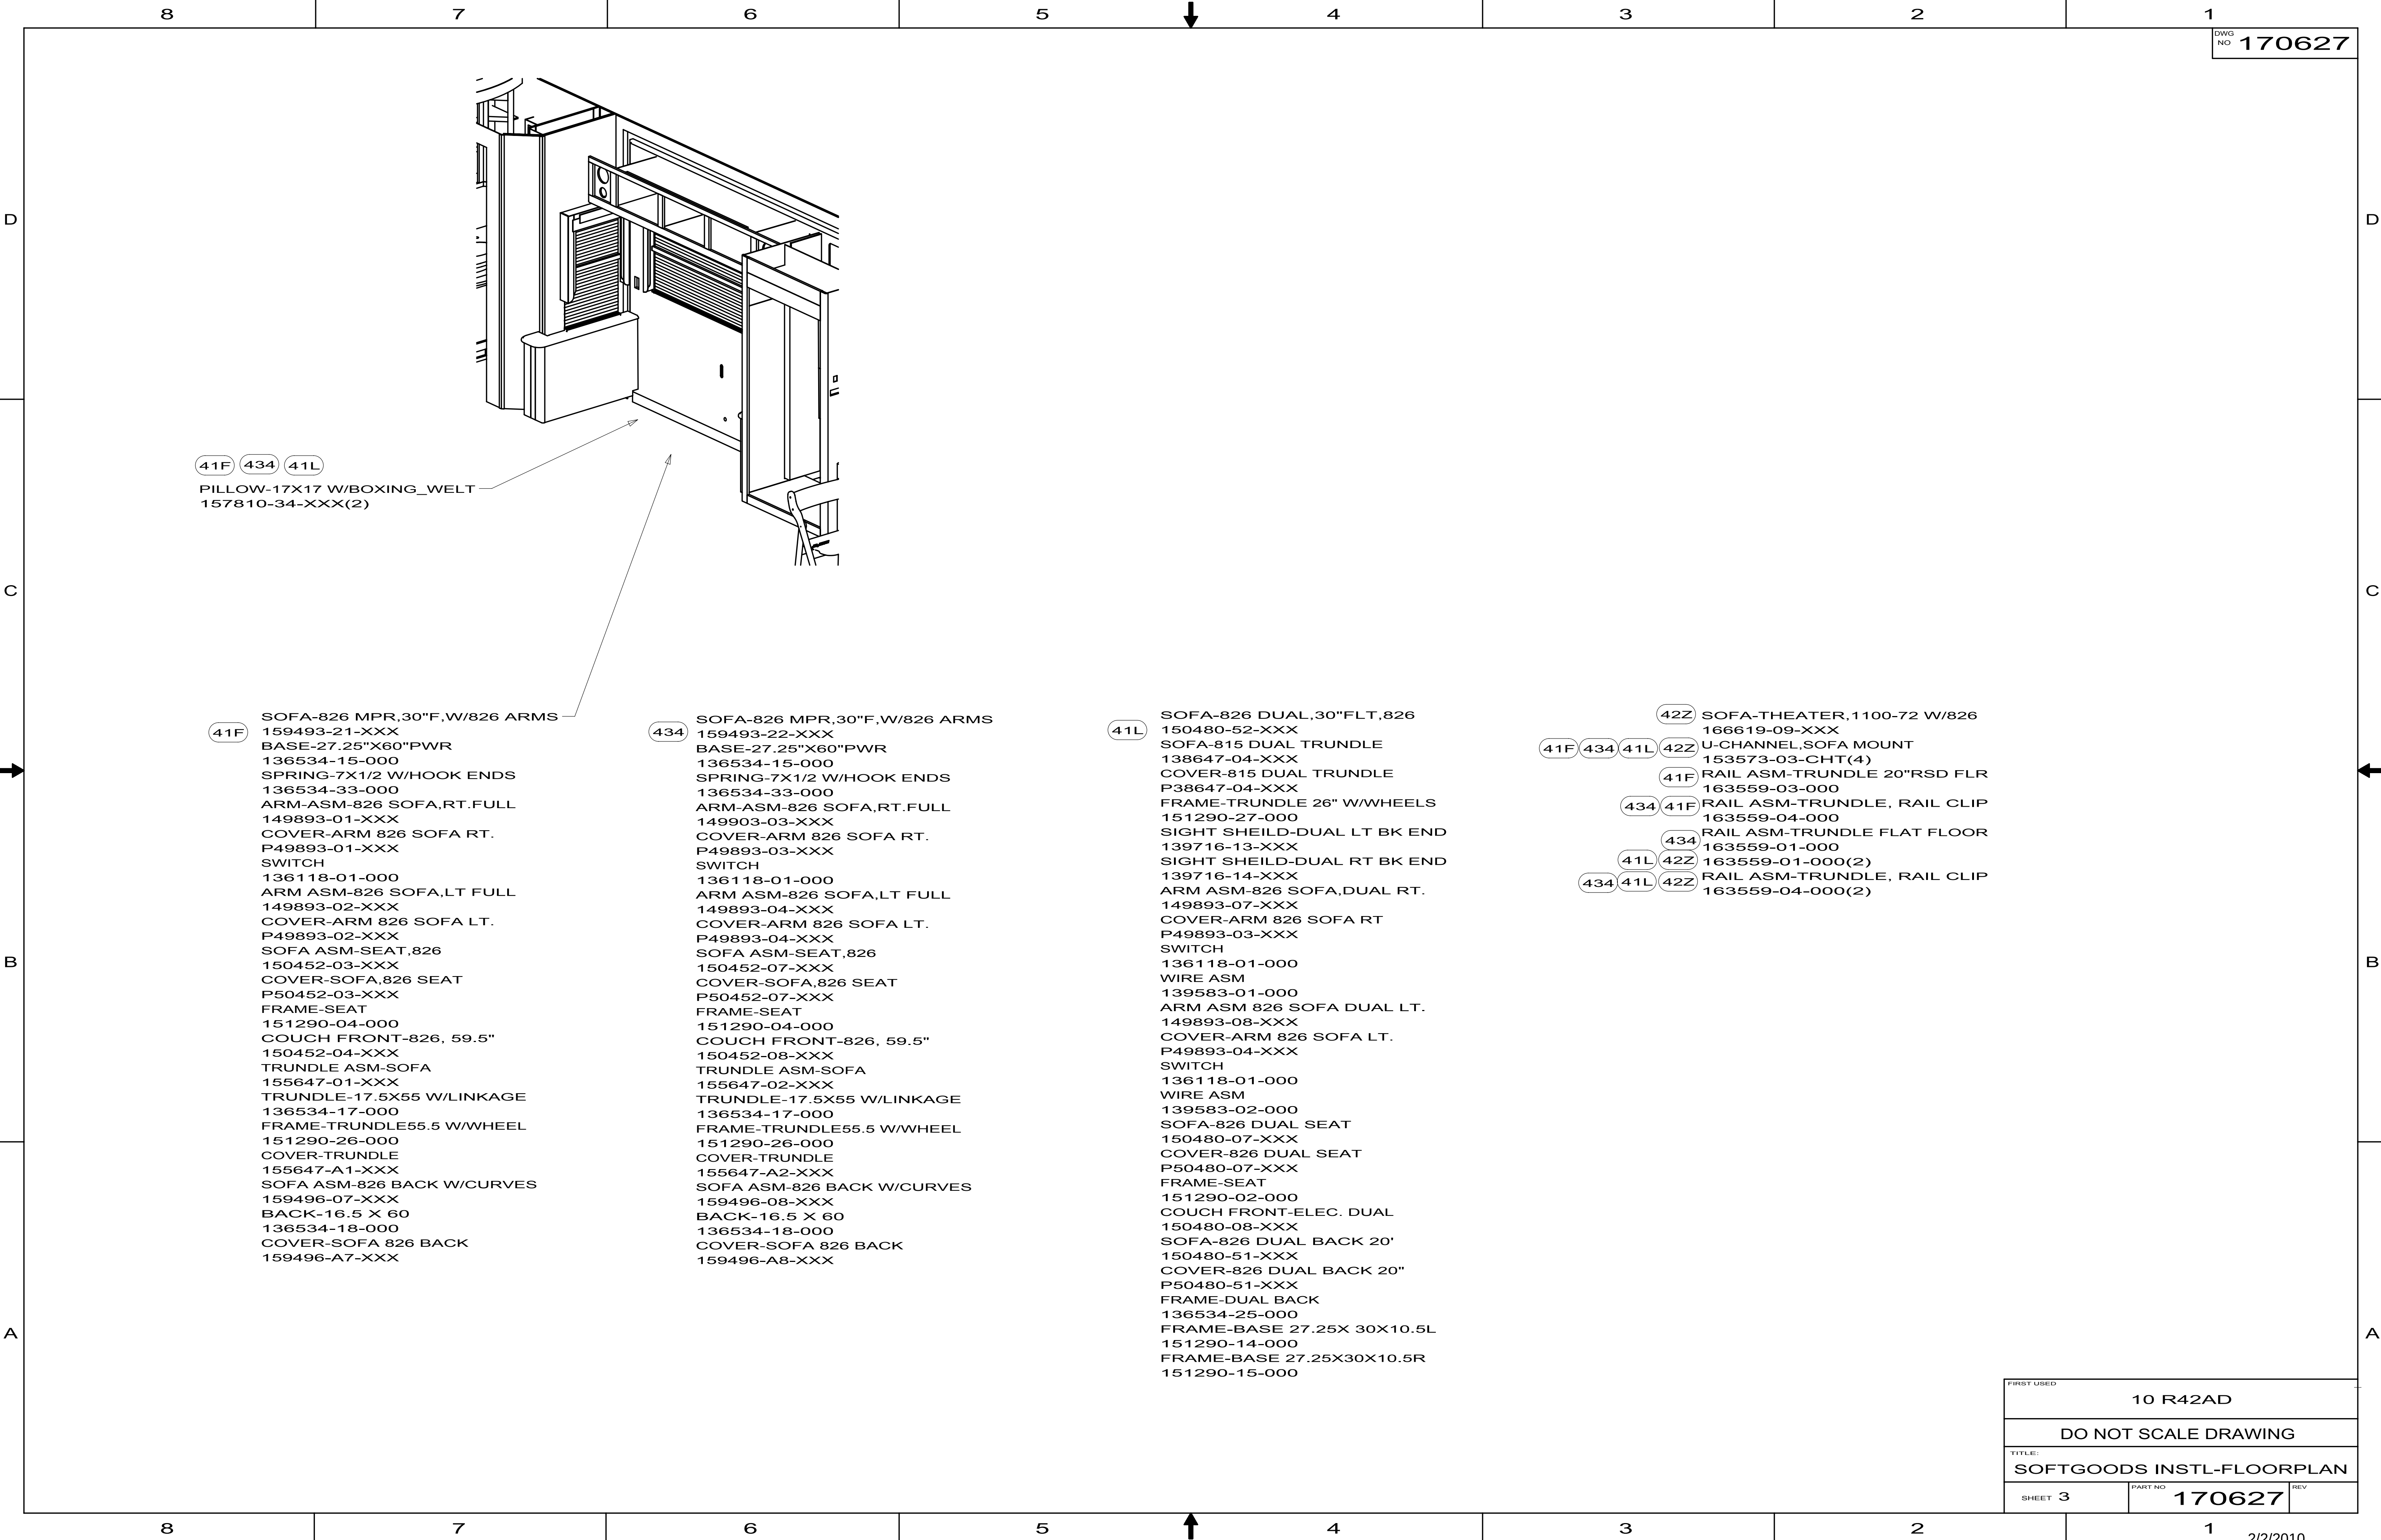


FIRST USED			10 R42AD
DO NOT SCALE DRAWING			
TITLE:			SOFTGOODS INSTL-FLOORPLAN
SHEET 3	PART NO	170627	REV

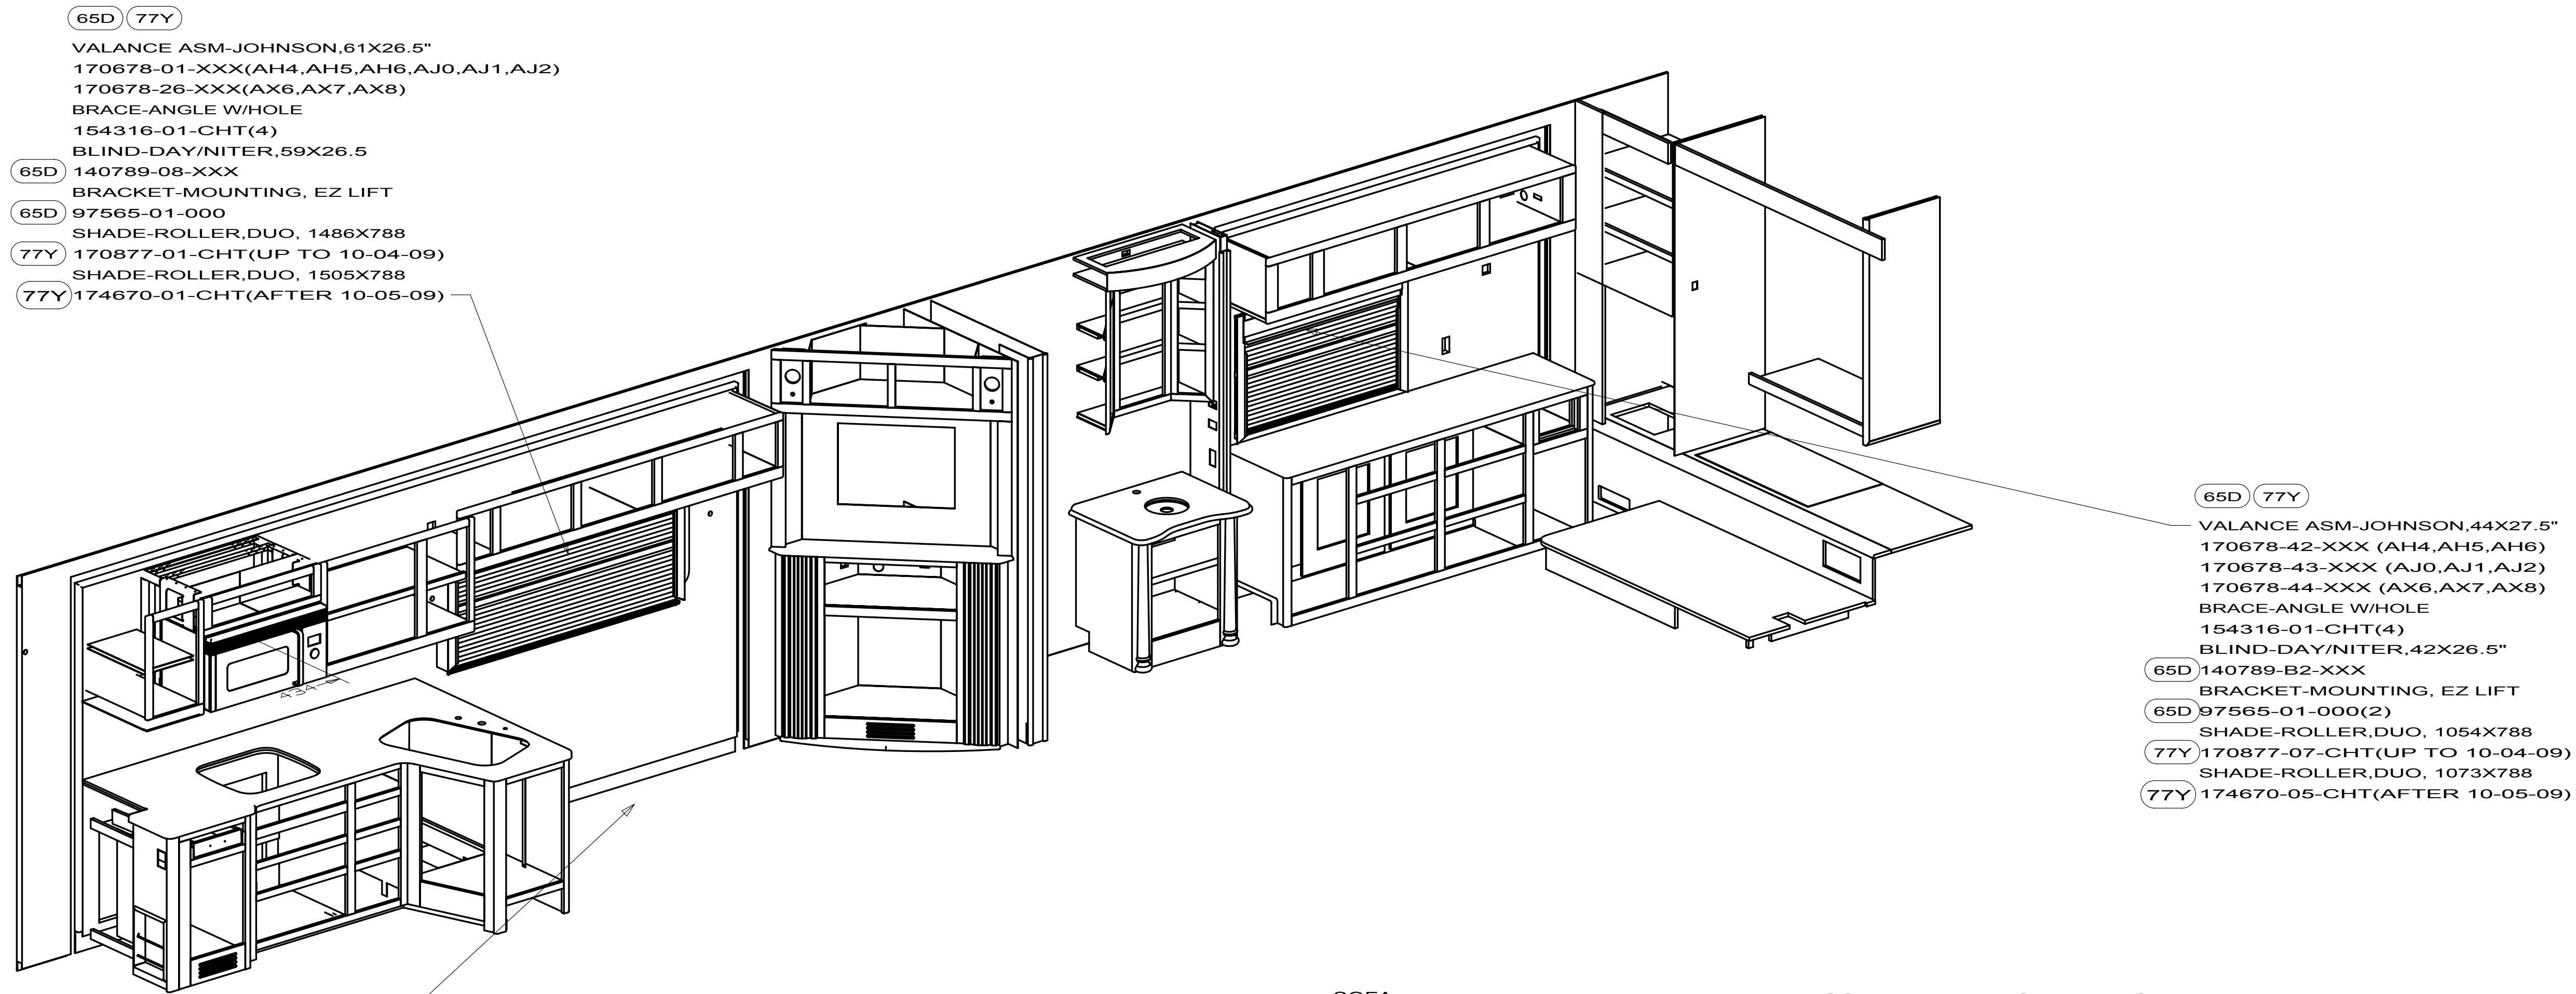

- 6 428 SOFA
174239-01-XXX(UP TO 09-20-09)
FRAME-8"LEG
127335-07-000
FRAME-BASE 46"
151290-70-000
ARM-ASM 855 SFA RT. PULLOUT
173153-07-XXX
CABLE ASM-MINILEVER 66" Z-END
153956-05-01A
COVER-ARM, 855 SOFA RT.
173153-A3-XXX
ARM ASM-855 SOFA LT. MANUAL
183153-08-XXX
COVER-ARM, 855 SOFA LT. SHORT
173153-A4-XXX
SLIDE-SUPPOERT ASM, COUCH
173640-01-XXX
PLUNGER ASM-BOLT
113908-02-000
BAR-SKID, SLIDEOUT FLOOR
152641-02-000
BRACKET-CABLE SUPPORT
154936-02-02B
SOFA-BACK CUSHION PULLOUT
174239-10-XXX
COVER-BACK CUSHION PULLOUT
174239-B0-XXX
SOFA-SEAT, PULLOUT
174239-11-XXX
SPRING-GASS, 508 LG 25LB
142569-06-000
COVER-SEAT, PULLOUT
174239-B1-XXX
SOFA-BACK FRAME, PULLOUT
174239-12-XXX
COVER-BACK FRAME PULOUT
174239-B2-XXX
SOFA-PANEL, REAR, PULLOUT
174239-13-XXX
COVER-REAR PANEL, PULLOUT
174239-B3-XXX
- SOFA-PANEL, FRONT, PULLOUT
174239-14-XXX
COVER-FRONT PANEL, PULLOUT
174239-B4-XXX
SOFA-BACK, CORNER 1548
174239-15-XXX
FRAME-RECLINER MECH.
167351-04-000
COVER-BACK CORNER 1548
174239-B5-XXX
SOFA-SEAT, CORNER 1548
174239-16-XXX
COVER-SEAT CORNER 1548
174239-B6-XXX
SOFA-PANEL CORNER 1548
174239-17-XXX
COVER-CORNER PANEL 1548
174239-B7-XXX
SOFA-BACK 46"
174239-18-XXX
FRAME-BACK 46"
151290-68-000
COVER-BACK 46"
174239-B8-XXX
SOFA-SEAT 46"
174239-19-XXX
FRAME-SEAT 46"
151290-69-000
COVER-SEAT 46":
174239-B9-XXX
SOFA-PANEL 46"
174239-20-XXX
BRACKET-KICKBOARD
121906-01-CHT
COVER-46" KB PANEL
174239-CO-XXX
- SOFA
174239-02-XXX(AFTER 09-21-09)
FRAME-8"LEG
127335-07-000
FRAME-BASE 46"
151290-70-000
ARM-ASM 857 3.5 PULLOUT
174972-01-XXX
CABLE ASM-MINILEVER 66" Z-END
153956-05-CHT
COVER/ARM-RIGHTHAND LEATHER
174972-A1-XXX
ARM ASM-857 3.5 MANUAL
174972-02-XXX
COVER-ARM-LEFTHAND LEATHER
174972-A2-XXX
SLIDE-SUPPOERT ASM, COUCH
173640-01-XXX
PLUNGER ASM-BOLT
113908-02-000
BAR-SKID, SLIDEOUT FLOOR
152641-02-000
BRACKET-CABLE SUPPORT
154936-02-02B
SOFA-BACK CUSHION PULLOUT
174239-10-XXX
COVER-BACK CUSHION PULLOUT
174239-B0-XXX
SOFA-SEAT, PULLOUT
174239-11-XXX
SPRING-GASS, 508 LG 25LB
142569-06-000
COVER-SEAT, PULLOUT
174239-B1-XXX
SOFA-BACK FRAME, PULLOUT
174239-12-XXX
COVER-BACK FRAME PULOUT
174239-B2-XXX
SOFA-PANEL, REAR, PULLOUT
174239-13-XXX
COVER-REAR PANEL, PULLOUT
174239-B3-XXX
- SOFA-PANEL, FRONT, PULLOUT
174239-14-XXX
COVER-FRONT PANEL, PULLOUT
174239-B4-XXX
SOFA-BACK, CORNER 1548
174239-15-XXX
FRAME-RECLINER MECH.
167351-04-000
COVER-BACK CORNER 1548
174239-B5-XXX
SOFA-SEAT, CORNER 1548
174239-16-XXX
COVER-SEAT CORNER 1548
174239-B6-XXX
SOFA-PANEL CORNER 1548
174239-17-XXX
COVER-CORNER PANEL 1548
174239-B7-XXX
SOFA-BACK 46"
174239-18-XXX
FRAME-BACK 46"
151290-68-000
COVER-BACK 46"
174239-B8-XXX
SOFA-SEAT 46"
174239-19-XXX
FRAME-SEAT 46"
151290-69-000
COVER-SEAT 46":
174239-B9-XXX
SOFA-PANEL 46"
174239-20-XXX
BRACKET-KICKBOARD
121906-01-CHT
COVER-46" KB PANEL
174239-CO-XXX
- U-CHANNEL
153573-03-CHT(4)
152034-01-CHT(4)(UP TO 09-20-09)
SCREW
000G42-04-16B(4)(AFTER 09-21-09)
PILLOW-15X24" WESTPORT
150709-16-XXX(4)(AH4,AH5,AH6)
150709-17-XXX(4)(AJ0,AJ1,AJ2)
150709-19-XXX(4)(AX6,AX7,AX8)

FIRST USED		
10 R42AD		
DO NOT SCALE DRAWING		
TITLE:		
SOFTGOODS INSTL-FLOORPLAN		
SHEET 4	PART NO 170627	REV

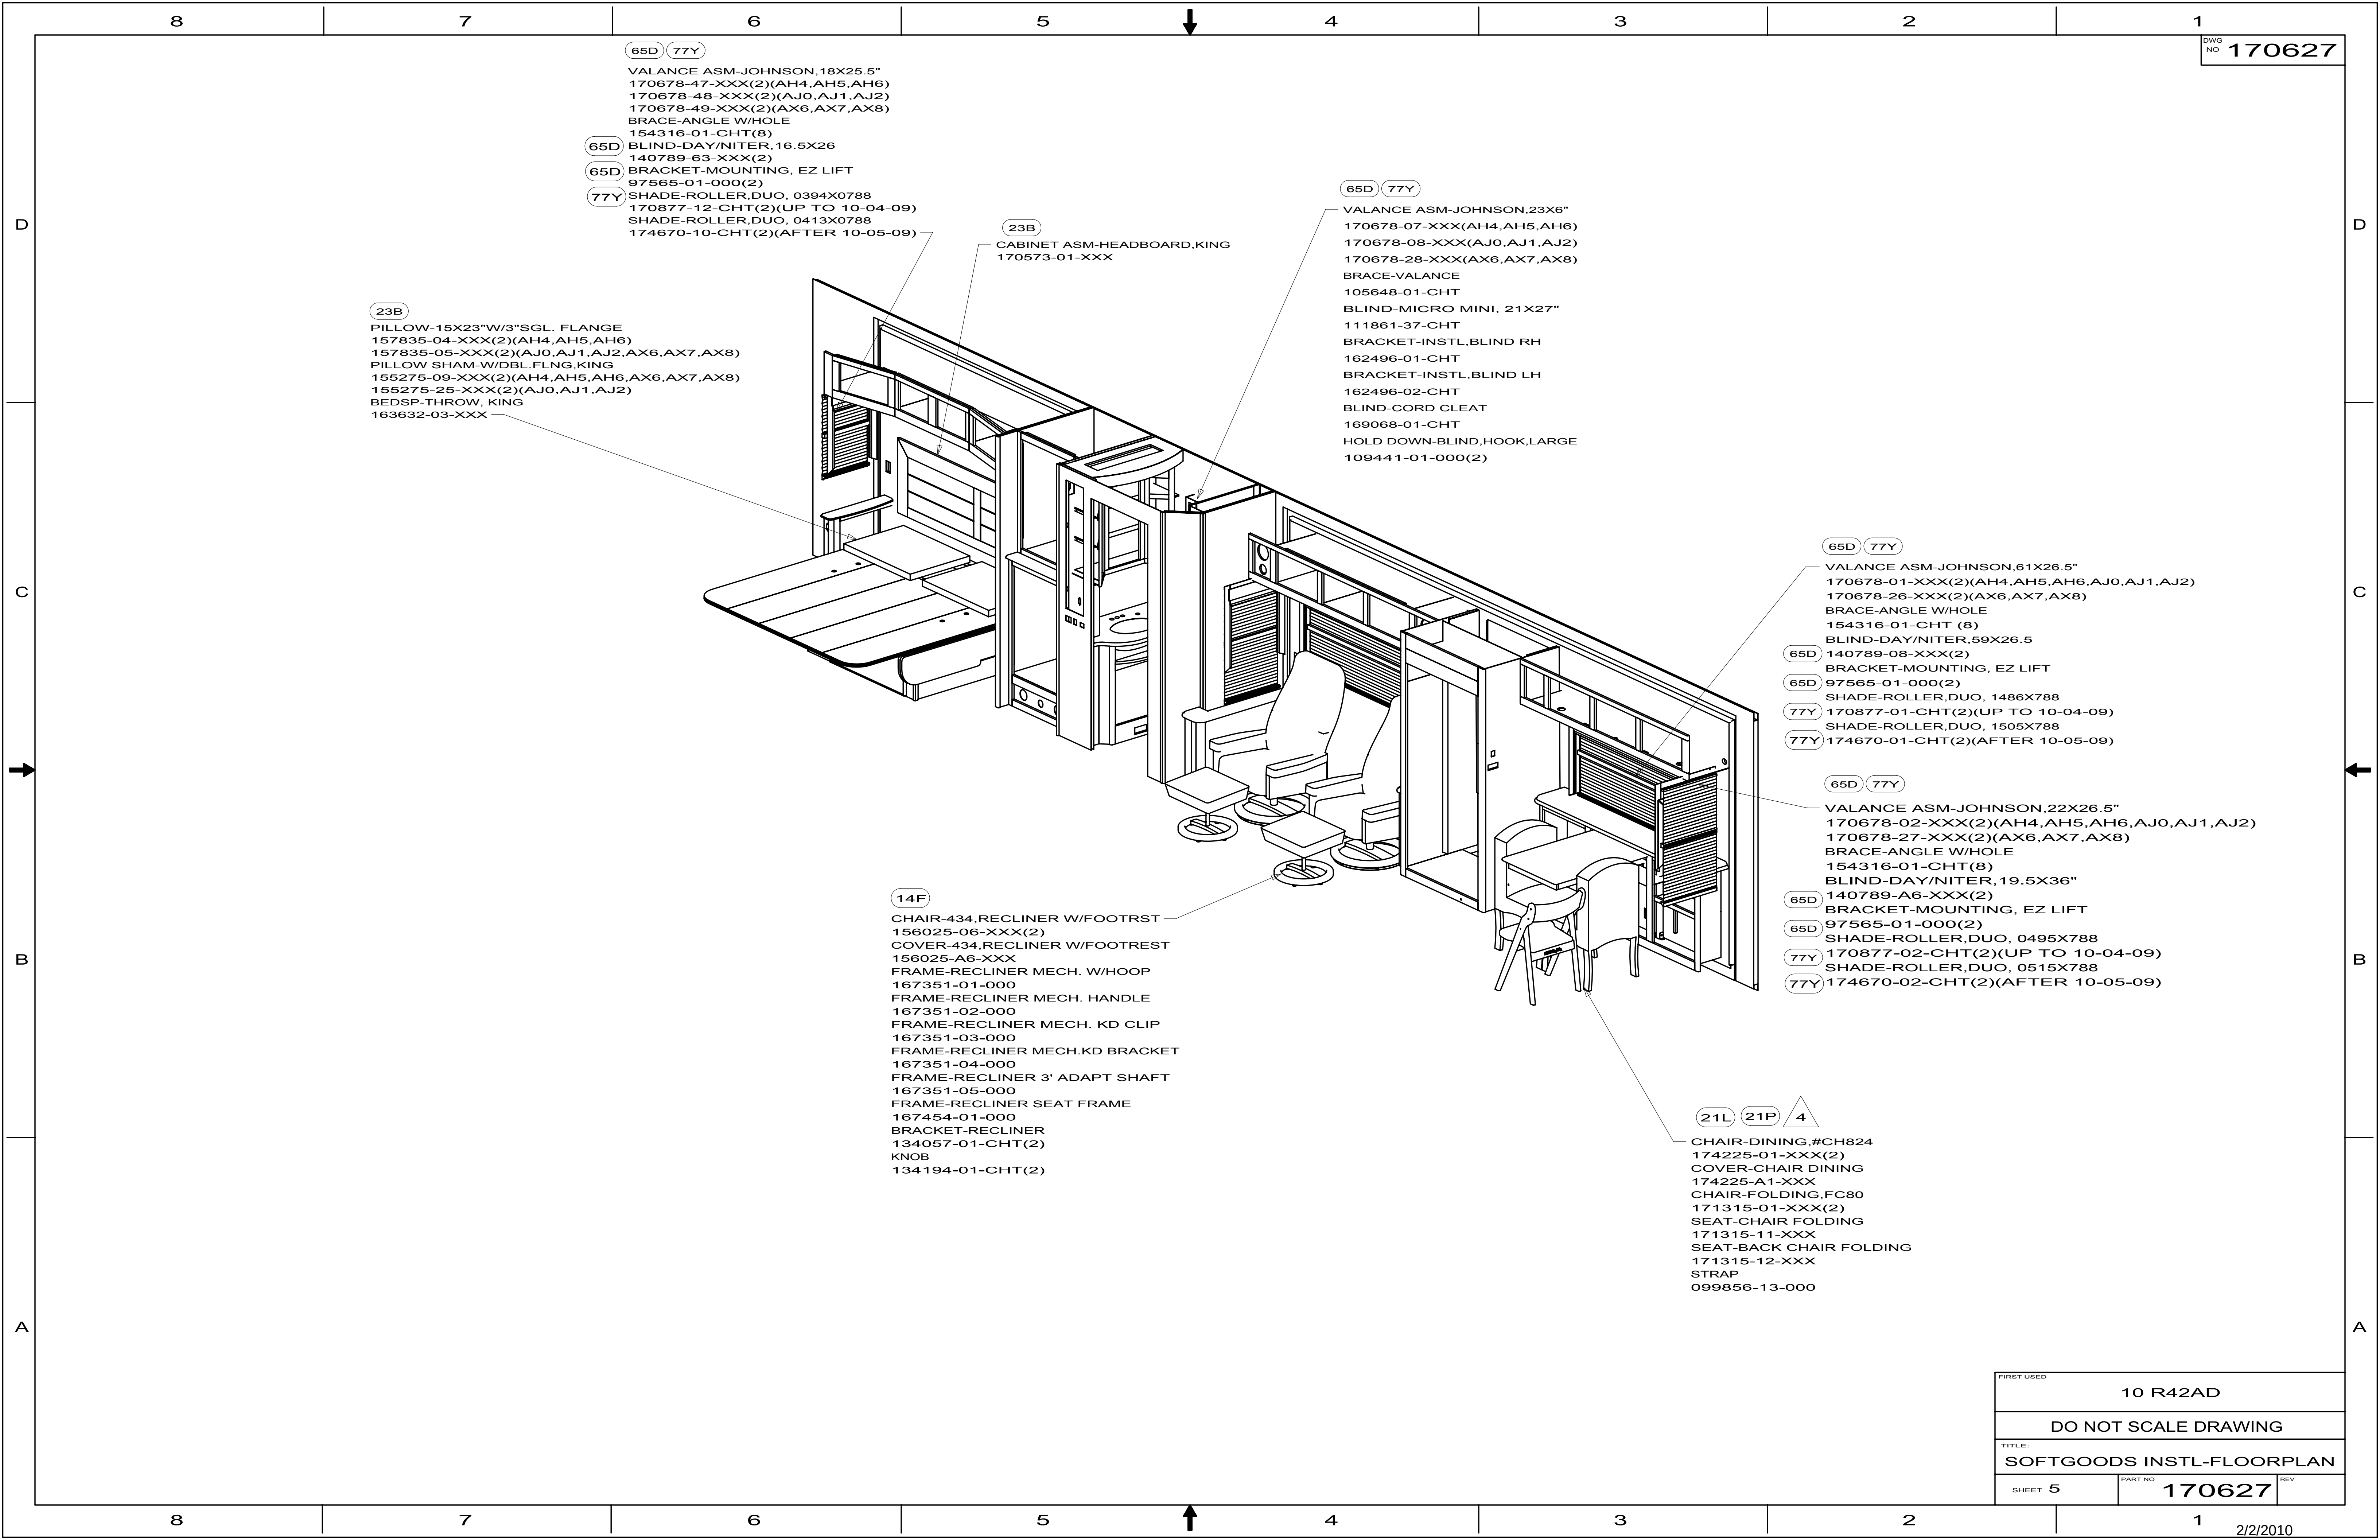

- (65D) (77Y)
VALANCE ASM-JOHNSON, 18X25.5"
170678-47-XXX(2)(AH4, AH5, AH6)
170678-48-XXX(2)(AJ0, AJ1, AJ2)
170678-49-XXX(2)(AX6, AX7, AX8)
BRACE-ANGLE W/HOLE
154316-01-CHT(8)
(65D) BLIND-DAY/NITER, 16.5X26
140789-63-XXX(2)
(65D) BRACKET-MOUNTING, EZ LIFT
97565-01-000(2)
(77Y) SHADE-ROLLER, DUO, 0394X0788
170877-12-CHT(2)(UP TO 10-04-09)
SHADE-ROLLER, DUO, 0413X0788
174670-10-CHT(2)(AFTER 10-05-09)

- (23B)
PILLOW-15X23"W/3"SGL. FLANGE
157835-04-XXX(2)(AH4, AH5, AH6)
157835-05-XXX(2)(AJ0, AJ1, AJ2, AX6, AX7, AX8)
PILLOW SHAM-W/DBL.FLNG.KING
155275-09-XXX(2)(AH4, AH5, AH6, AX6, AX7, AX8)
155275-25-XXX(2)(AJ0, AJ1, AJ2)
BEDSP-THROW, KING
163632-03-XXX

- (23B)
CABINET ASM-HEADBOARD, KING
170573-01-XXX

- (65D) (77Y)
VALANCE ASM-JOHNSON, 23X6"
170678-07-XXX(AH4, AH5, AH6)
170678-08-XXX(AJ0, AJ1, AJ2)
170678-28-XXX(AX6, AX7, AX8)
BRACE-VALANCE
105648-01-CHT
BLIND-MICRO MINI, 21X27"
111861-37-CHT
BRACKET-INSTL, BLIND RH
162496-01-CHT
BRACKET-INSTL, BLIND LH
162496-02-CHT
BLIND-CORD CLEAT
169068-01-CHT
HOLD DOWN-BLIND, HOOK, LARGE
109441-01-000(2)


- (65D) (77Y)
VALANCE ASM-JOHNSON, 61X26.5"
170678-01-XXX(2)(AH4, AH5, AH6, AJ0, AJ1, AJ2)
170678-26-XXX(2)(AX6, AX7, AX8)
BRACE-ANGLE W/HOLE
154316-01-CHT(8)
BLIND-DAY/NITER, 59X26.5
(65D) 140789-08-XXX(2)
BRACKET-MOUNTING, EZ LIFT
(65D) 97565-01-000(2)
SHADE-ROLLER, DUO, 1486X788
(77Y) 170877-01-CHT(2)(UP TO 10-04-09)
SHADE-ROLLER, DUO, 1505X788
(77Y) 174670-01-CHT(2)(AFTER 10-05-09)

- (65D) (77Y)
VALANCE ASM-JOHNSON, 22X26.5"
170678-02-XXX(2)(AH4, AH5, AH6, AJ0, AJ1, AJ2)
170678-27-XXX(2)(AX6, AX7, AX8)
BRACE-ANGLE W/HOLE
154316-01-CHT(8)
BLIND-DAY/NITER, 19.5X36"
(65D) 140789-A6-XXX(2)
BRACKET-MOUNTING, EZ LIFT
(65D) 97565-01-000(2)
SHADE-ROLLER, DUO, 0495X788
(77Y) 170877-02-CHT(2)(UP TO 10-04-09)
SHADE-ROLLER, DUO, 0515X788
(77Y) 174670-02-CHT(2)(AFTER 10-05-09)

- (14F)
CHAIR-434, RECLINER W/FOOTRST
156025-06-XXX(2)
COVER-434, RECLINER W/FOOTREST
156025-A6-XXX
FRAME-RECLINER MECH. W/HOOP
167351-01-000
FRAME-RECLINER MECH. HANDLE
167351-02-000
FRAME-RECLINER MECH. KD CLIP
167351-03-000
FRAME-RECLINER MECH. KD BRACKET
167351-04-000
FRAME-RECLINER 3' ADAPT SHAFT
167351-05-000
FRAME-RECLINER SEAT FRAME
167454-01-000
BRACKET-RECLINER
134057-01-CHT(2)
KNOB
134194-01-CHT(2)

- (21L) (21P) 4
CHAIR-DINING, #CH824
174225-01-XXX(2)
COVER-CHAIR DINING
174225-A1-XXX
CHAIR-FOLDING, FC80
171315-01-XXX(2)
SEAT-CHAIR FOLDING
171315-11-XXX
SEAT-BACK CHAIR FOLDING
171315-12-XXX
STRAP
099856-13-000

FIRST USED		10 R42AD	
DO NOT SCALE DRAWING			
TITLE: SOFTGOODS INSTL-FLOORPLAN			
SHEET 5	PART NO	170627	REV

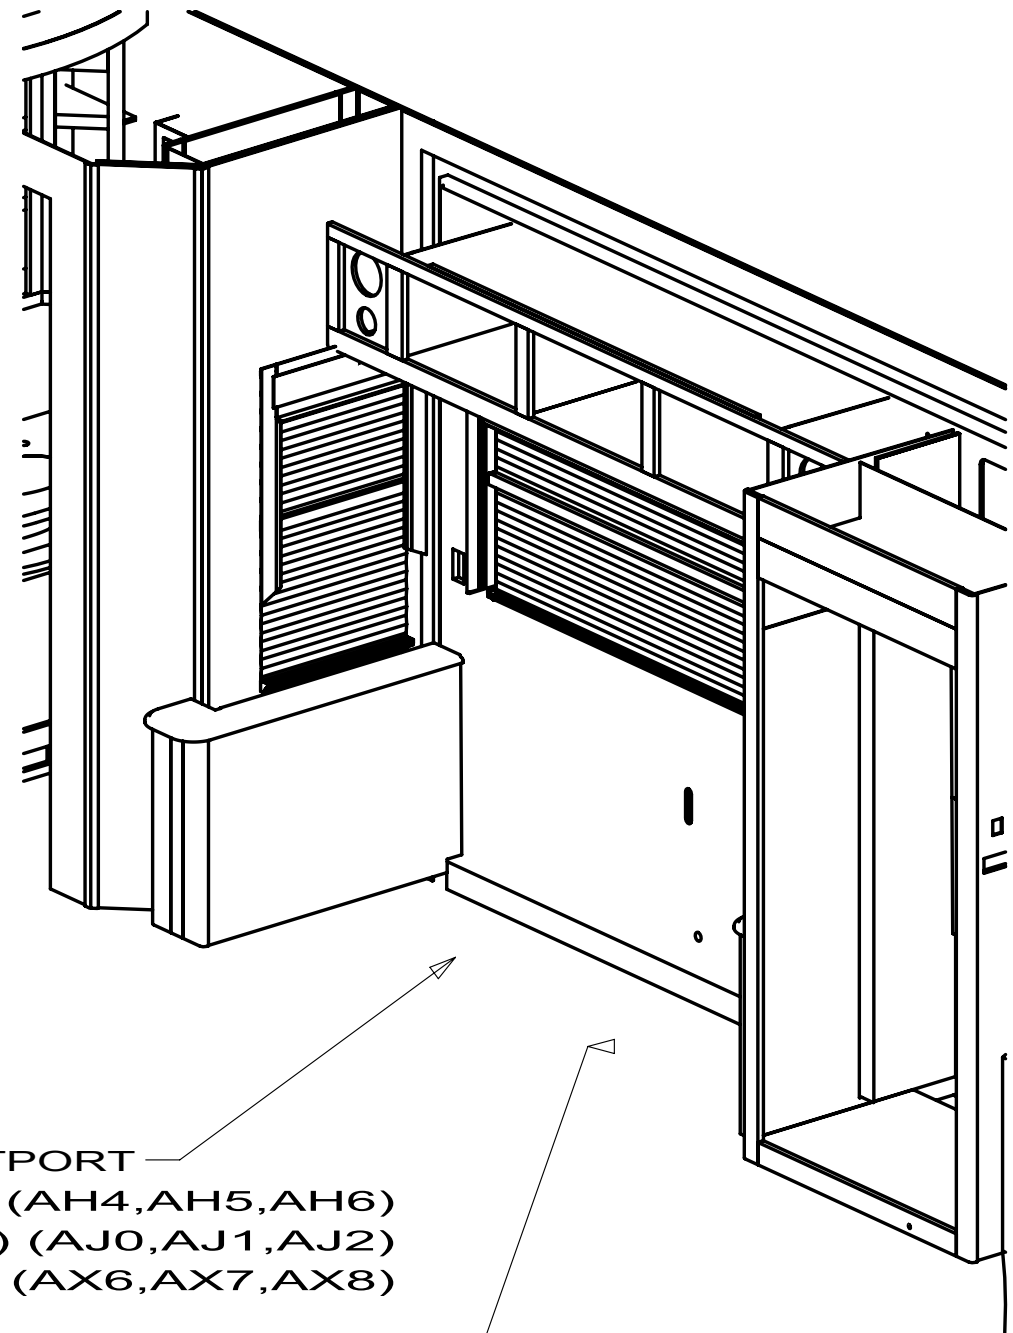

PILLOW-15X24"WESTPORT
150709-16-XXX(2) (AH4,AH5,AH6)
150709-17-XXX(2) (AJ0,AJ1,AJ2)
150709-19-XXX(2) (AX6,AX7,AX8)

41F SOFA-834-60,FLT,826,20"BK
155449-34-XXX
BASE-27.25"X60"PWR
136534-15-000
SPRING-7X1/2 W/HOOK ENDS
136534-33-000
ARM-ASM-826 SOFA,RT.FULL
149893-01-XXX
COVER-ARM 826 SOFA RT.
P49893-01-XXX
WIRE ASM
136028-01-000
SWITCH
136118-01-000
ARM ASM-826 SOFA,LT FULL
149893-02-XXX
COVER-ARM 826 SOFA LT.
P49893-02-XXX
SOFA ASM-SEAT,834
155449-03-XXX
COVER-SOFA,SEAT
P55449-03-XXX
FRAME-SEAT
151290-04-000
COUCH FRONT-834, 59.5"
155449-04-XXX
TRUNDLE ASM-SOFA
155647-01-XXX
TRUNDLE-17.5X55 W/LINKAGE
136534-17-000
FRAME-TRUNDLE55.5 W/WHEEL
151290-26-000
COVER-TRUNDLE
155647-A1-XXX
SOFA-BACK 834
155449-32-XXX
BACK-16.5 X 60
136534-18-000
COVER-SOFA 834 BACK
P55449-32-XXX

434 SOFA-834-60,FLT,826,20"BK
155449-35-XXX
BASE-27.25"X60"PWR
136534-15-000
SPRING-7X1/2 W/HOOK ENDS
136534-33-000
ARM-ASM-826 SOFA,RT.FULL
149893-03-XXX
COVER-ARM 826 SOFA RT.
P49893-03-XXX
WIRE ASM
136028-01-000
SWITCH
136118-01-000
ARM ASM-826 SOFA,LT FULL
149893-04-XXX
COVER-ARM 826 SOFA LT.
P49893-04-XXX
SOFA ASM-SEAT,834
155449-21-XXX
COVER-SOFA,SEAT
P55449-21-XXX
FRAME-SEAT
151290-04-000
COUCH FRONT-834, 59.5"
155449-22-XXX
TRUNDLE ASM-SOFA
155647-02-XXX
TRUNDLE-17.5X55 W/LINKAGE
136534-17-000
FRAME-TRUNDLE55.5 W/WHEEL
151290-26-000
COVER-TRUNDLE
155647-A2-XXX
SOFA-BACK 834
155449-33-XXX
BACK-16.5 X 60
136534-18-000
COVER-SOFA 834 BACK
P55449-33-XXX

41L SOFA-834 DUAL
155485-30-XXX
SIGHT SHEILD-DUAL LT BK END
139716-17-XXX
SIGHT SHEILD-DUAL RT BK END
139716-18-XXX
ARM ASM-826 SOFA,DUAL RT.
149893-07-XXX
COVER-ARM 826 SOFA RT
P49893-03-XXX
SWITCH
136118-01-000
WIRE ASM
139583-01-000
ARM ASM 826 SOFA DUAL LT.
149893-08-XXX
COVER-ARM 826 SOFA LT.
P49893-04-XXX
SWITCH
136118-01-000
WIRE ASM
139583-02-000
SOFA-834 DUAL SEAT
155485-07-XXX
COVER-834 DUAL SEAT
P55485-07-XXX
FRAME-SEAT
151290-02-000
COUCH FRONT-834 DUAL
155485-08-XXX
SOFA-834 DUAL BACK 19"
155485-24-XXX
COVER-834 DUAL BACK 19"
P55485-24-XXX
FRAME-DUAL BACK
136534-25-000
FRAME-BASE 27.25X 30X10.5L
151290-14-000
FRAME-BASE 27.25X30X10.5R
151290-15-000
TRUNDLE ASM-SOFA
155647-08-XXX
TRUNDLE-FRAME DUAL
136534-27-000
FRAME-TRUNDLE 26" W/WHEELS
151290-27-000
COVER-TRUNDLE
155647-A8-XXX

10M 41F 41L 42Z SOFA-THEATER,1152-72 W/826
42Z 166571-19-XXX
U-CHANNEL,SOFA MOUNT
153573-03-CHT(4)
RAIL ASM-TRUNDLE FLAT FLOOR
163559-01-000
434 41F 41L 42Z RAIL ASM-TRUNDLE, RAIL CLIP
163559-04-000
434 41F RAIL ASM-TRUNDLE FLAT FLOOR
163559-01-000(2)
41L 42Z RAIL ASM-TRUNDLE, RAIL CLIP
163559-04-000(2)
41L 42Z

FIRST USED			10 R42AD
DO NOT SCALE DRAWING			
TITLE:			SOFTGOODS INSTL-FLOORPLAN
SHEET 6	PART NO	170627	REV

8

7

6

5

4

3

2

1

DWG NO	WIDTH	BASE	BACK	BACK COVER	BACK FRAME	SEAT	SEAT COVER	SEAT FRAME	ARM RT	ARM RT COVER	RT ARM WIRE	ARM LT	ARM LT COVER	LT ARM WIRE	ARM SWITCH	TRUNDLE	TRUNDLE COVER	TRUNDLE FRAME	KICKBOARD	SHELF	R-SERIES J32H, J35P J37F
166571-19	1930	151290-61 151290-63	166260-17(2)	166260-B7(2)	151290-63	165295-31(2)	165295-D1(2)	151290-02	170843-05	170843-A3	139583-01	170843-06	170843-A4	139583-02	136118-01	155647-23	155647-C3	151290-36	157928-47	169293-14(2)	
166571-20	2180	151290-12 151290-13	166260-06(2)	166260-A6(2)	151290-25	165295-06(2)	165295-06(2)	151290-02	166481-09	170843-A1	139583-01	166481-10	166481-A2	139583-02	136118-01	155647-09	155647-A9	151290-36	157928-27	169293-06(2)	
166571-22	1626	151290-37 151290-38	166260-10(2)	166260-B0(2)	151290-37	165295-16(2)	165295-B6(2)	151290-35	166481-23	166481-A1		166481-24	166481-A2			155647-16(2)	155647-B6(2)	151290-36(2)	157928-32(2)	169293-09(2)	

ARM RT

ARM LT

SEAT

TRUNDLE

BASE

KICKBOARD

SPRINGS
136534-33-000
(2 PER BASE)

CENTER CONSOLE
166591-01-XXX
(SEE DWG)

BACK

SHELF
(ATTACH TO BASE FRAME)

42Z

1. TRUNDLE RAIL BASE P/N: 163559 (DEPENDS ON FLOOR TYPE).
CLIP FOR RAIL: 163559-04-000 (1 PER).

2. BRACKET TO ATTACH CONSOLE TO RT. & LT. 154316-01-CHT (4 PER SIDE).

NOTES:

8

7

6

5

4

3

2

1

TITLE		SOFA-THEATER,1152	
SHEET 1 OF 1	PART NO	REV	
166571			

10/22/09

8

7

6

5

4

3

2

1

DWG NO	WIDTH	BACK (2)	BACK COVER	BACK FRAME	SEAT (2)	SEAT COVER	SEAT FRAME	RH ARM	RH ARM COVER	LH ARM	LH ARM COVER	TRUNDLE (2)	TRUNDLE COVER (2)	KICKBOARD (2)	BASES	RH ARM WIRE	LH ARM WIRE	TRUNDLE FRAME
166619-01	NA		NOT USED	NOT USED	NOT USED	NOT USED	NOT USED	151641-03	NOT USED	NOT USED	NOT USED	NOT USED	NOT USED	NOT USED	NOT USED	NOT USED	NOT USED	NOT USED
166619-02	NA	NOT USED	NOT USED	NOT USED	NOT USED	NOT USED	NOT USED	149893-07	NOT USED	NOT USED	NOT USED	NOT USED	NOT USED	NOT USED	NOT USED	NOT USED	NOT USED	NOT USED
166619-03	NA	NOT USED	NOT USED	NOT USED	NOT USED	NOT USED	NOT USED	157922-07	NOT USED	NOT USED	NOT USED	NOT USED	NOT USED	NOT USED	NOT USED	NOT USED	NOT USED	NOT USED
166619-04	1626	150480-33	P50480-33	151290-34	150480-34	P50480-34	151290-35	149893-09	P49893-03	149893-10	P49893-04	155647-16	155647-B6	159380-23	151290-39, 151290-40	139583-02	139583-01	151290-36
166619-05	NA	NOT USED	NOT USED	NOT USED	NOT USED	NOT USED	NOT USED	149893-19	NOT USED	NOT USED	NOT USED	NOT USED	NOT USED	NOT USED	NOT USED	NOT USED	NOT USED	NOT USED
166619-06	1626	150480-33	P50480-33	151290-34	150480-34	P50480-34	151290-35	170843-19	170843-A7	170843-20	170843-A8	155647-16	155647-B6	159380-23	151290-39, 151290-40	139583-01	139583-02	151290-36
166619-07	1930	150480-45	P50480-33	151290-63	150480-43	P50480-34	151290-63	170843-05	170843-A3	170843-06	170843-A4	155647-23	155647-C3	159380-33	151290-61, 151290-62	139583-01	139583-02	151290-36
166619-08	1930	150480-45	P50480-33	151290-63	150485-25	P50480-34	151290-63	170843-05	170843-A3	170843-06	170843-A4	155647-23	155647-C3	159380-33	151290-61, 151290-62	139583-01	139583-02	151290-36
166619-09	1930	150480-45	P50480-33	151290-63	150480-43	P50480-34	151290-63	149893-07	P49893-03	149893-08	P49893-04	155647-23	155647-C3	159380-33	151290-61, 151290-62	139583-01	139583-02	151290-36

CONSOLE
166591-01-XXX
(SEE DRAWING)

BACK
(SEE TAB)

RH ARM
(SEE TAB)

LH ARM
(SEE TAB)

ARM SWITCH
136118-01-000

SEAT
(SEE TAB)

SPRING
136534-33-000 (2) PER BASE

TRUNDLE
(SEE TAB)

BASE
(SEE TAB)

CABLE
(148225-01-000 (2)

KICKBOARD
(SEE TAB)

3. USE BRACKET 154316-01-CHT (4 PER SIDE) TO ATTACH CONSOLE TO RH AND LH SIDES.

2. TRUNDLE RAIL DEPENDS ON FLOOR TYPE, ALWAYS (1) 163559-04 PER RAIL.

1. SUGGESTED VENDOR: ARM STYLE CAN VARY.

NOTES:

RELEASE

REV DATE
A08--11--08

DWG NO
166619

REV ZONE

REVISION RECORD

DATE

DET/ORG

WINNEBAGO

COPYRIGHT 2009
WINNEBAGO
INDUSTRIES, INC.

ORIG DATE
08/05/08

FIRST USED

09 M SERIES

MATERIAL:

SPECIFICATION PRINT
DO NOT SCALE

TITLE
SOFA-THEATER, 1100

SHEET 1 OF 1

PART NO
166619

REV

8

7

6

5



4

3

2


1

04/9/09

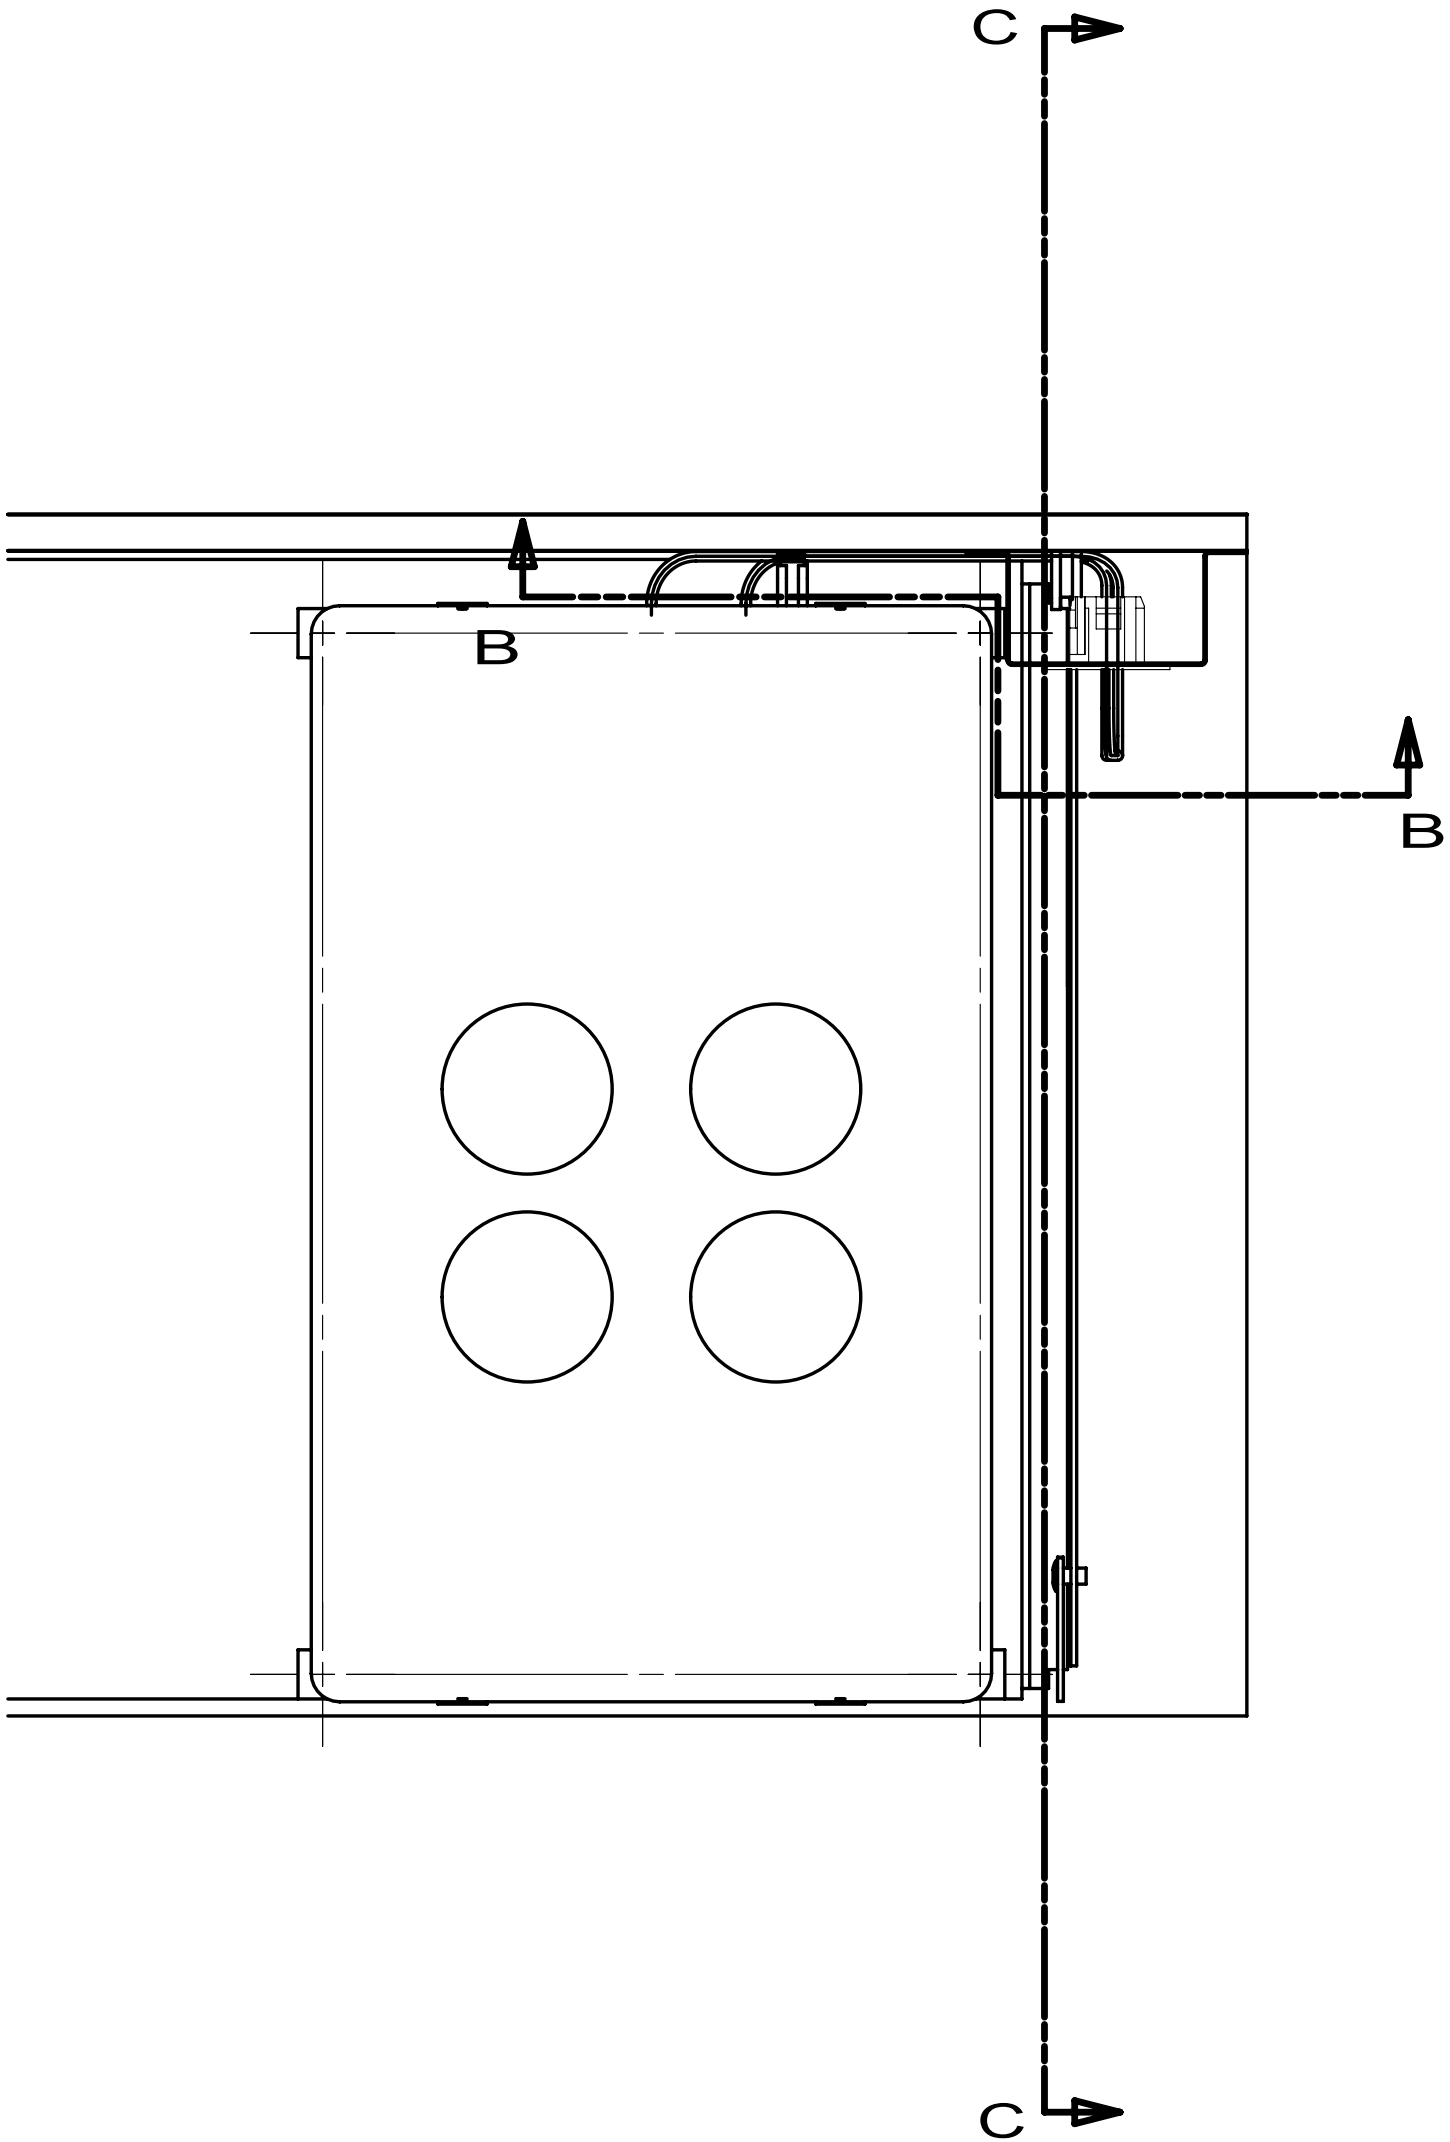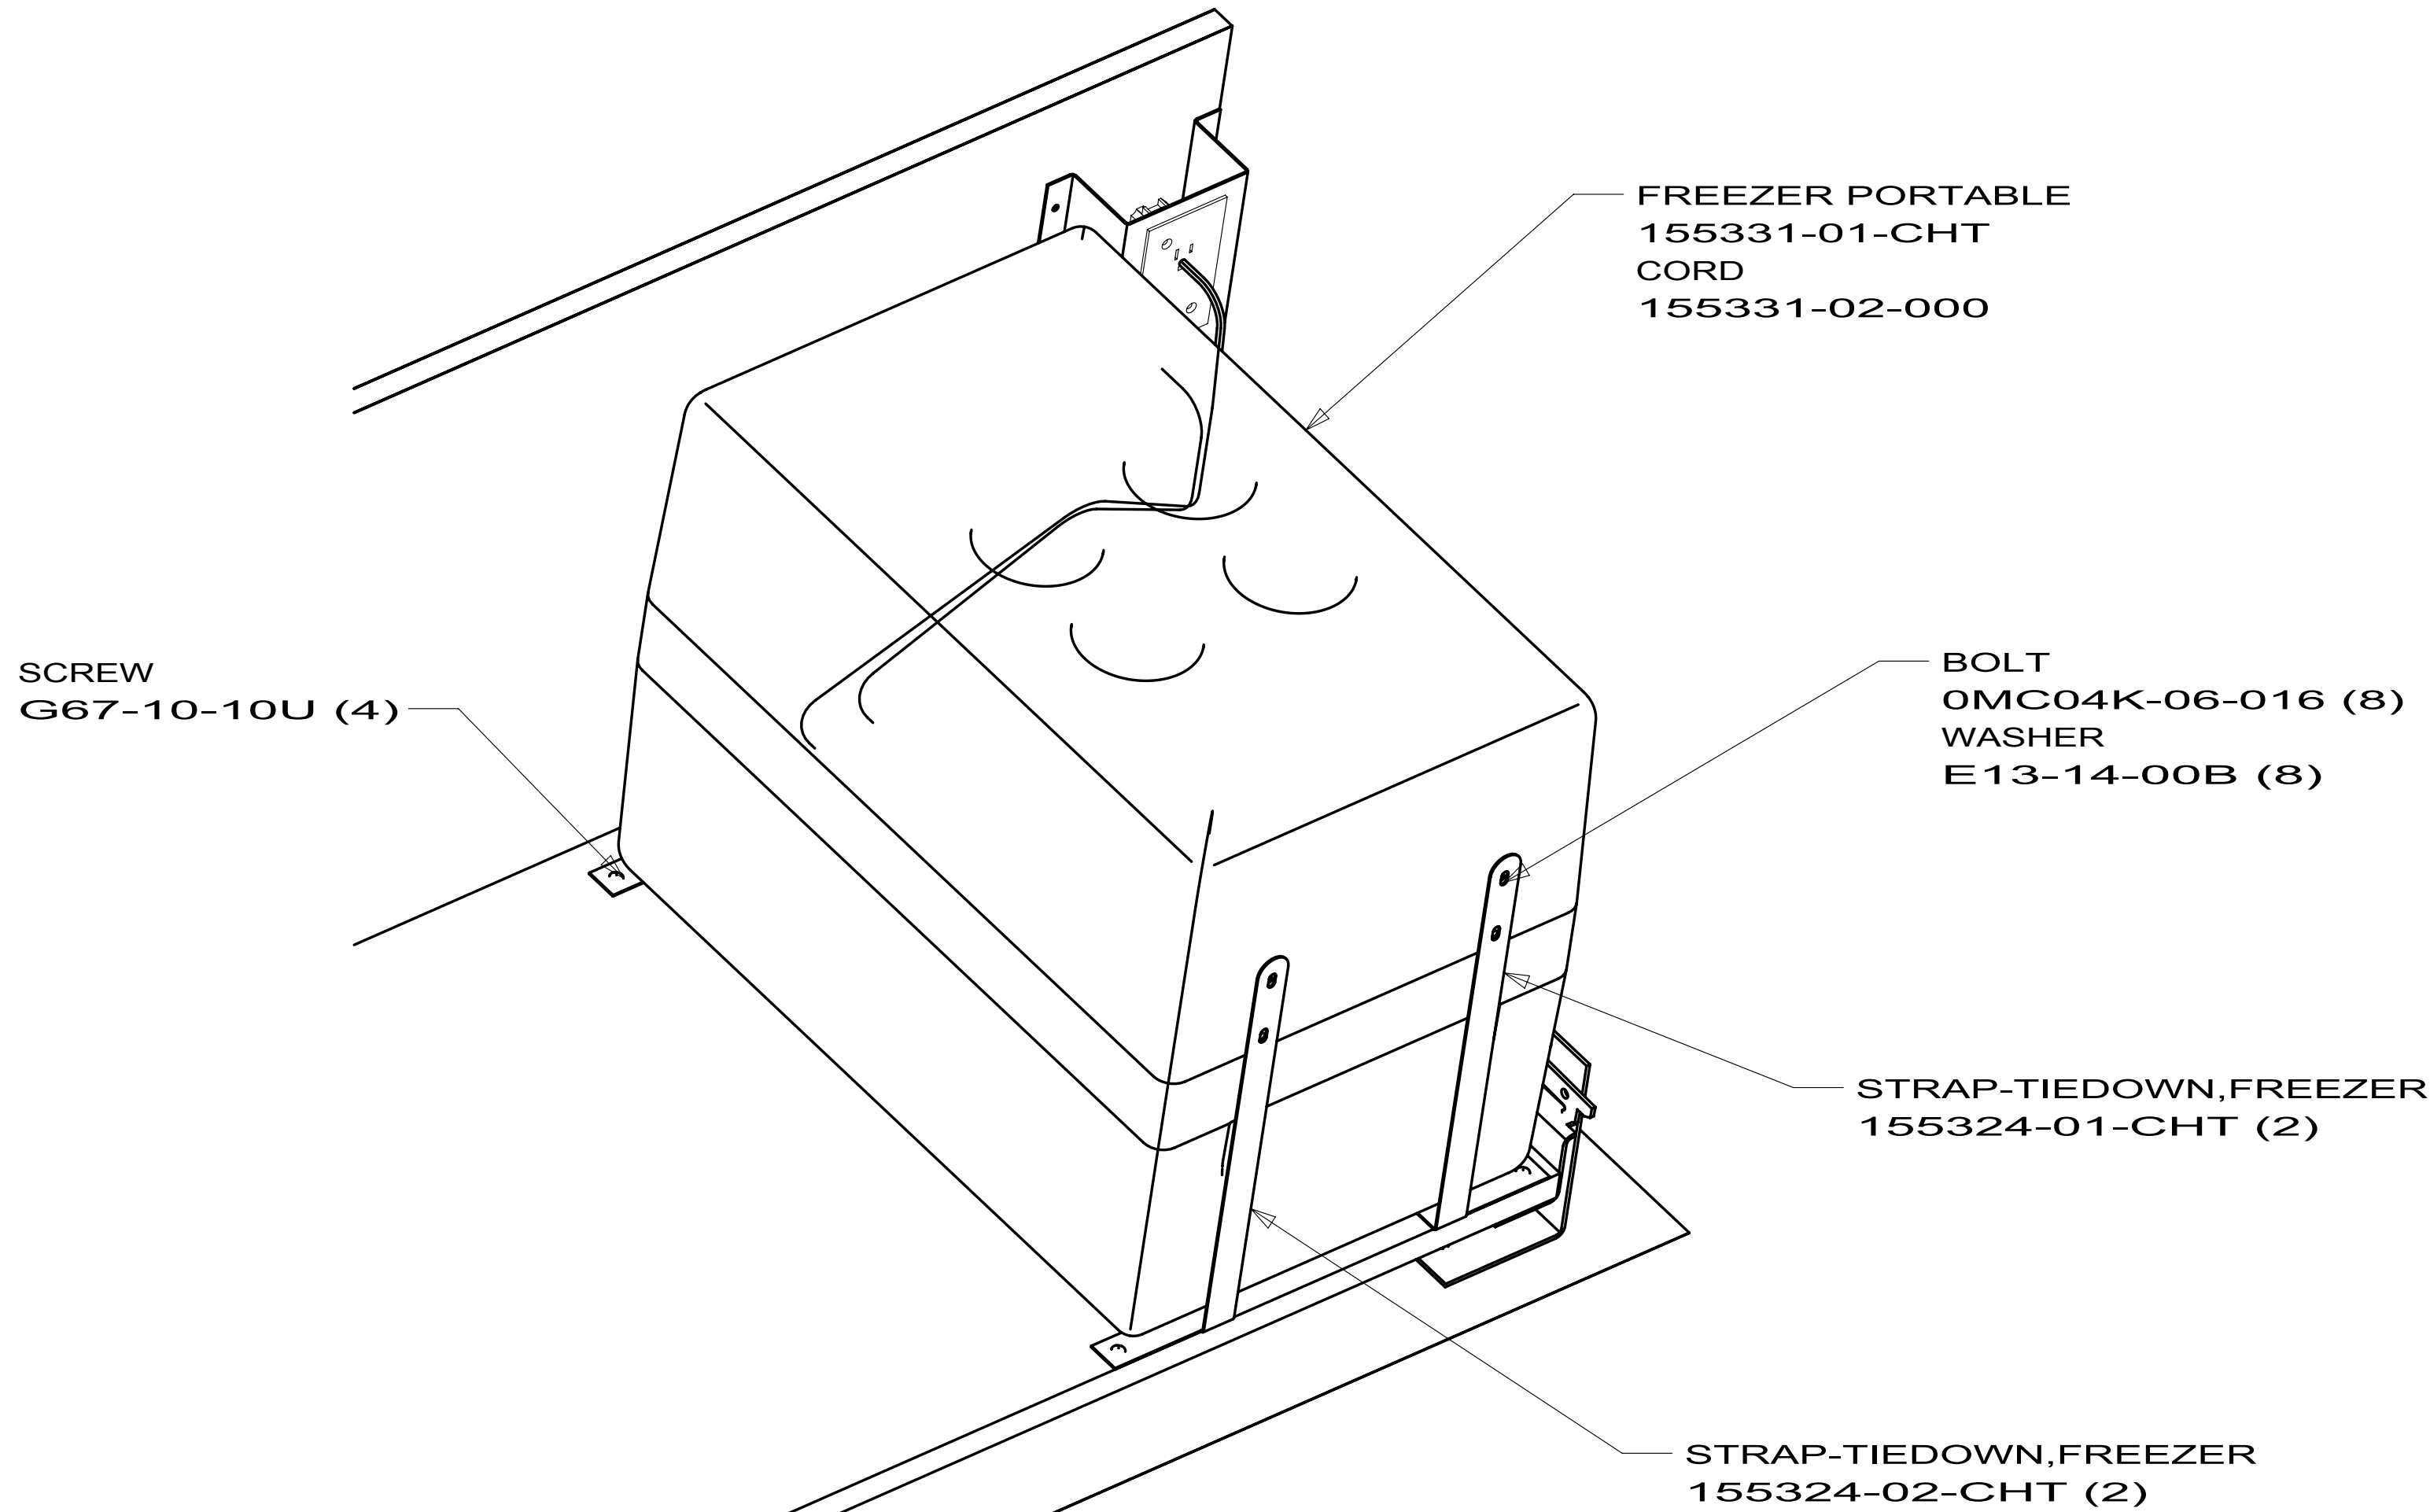


VIEW A

CLAMP-CLOSED
10497-10-000 (2)

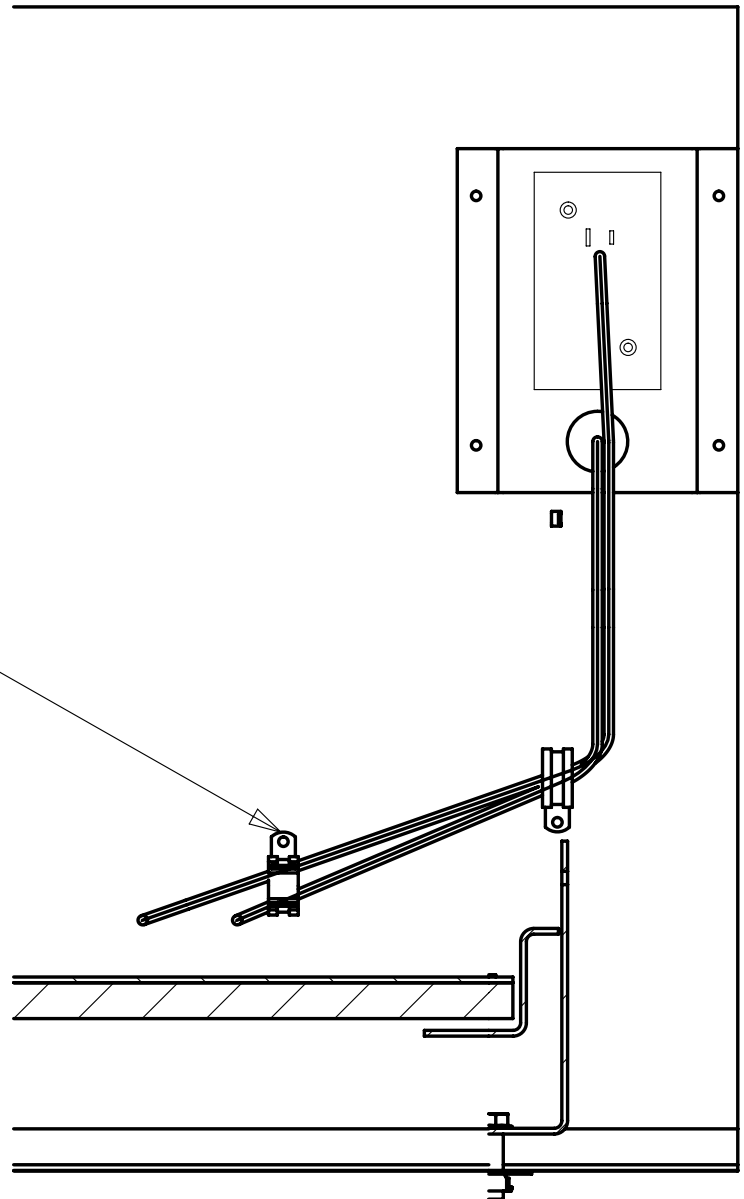

SECTION B-B

TIE-WIRE
8343-03-000
ATTACH THRU TOP
SLOT IN GRILLE

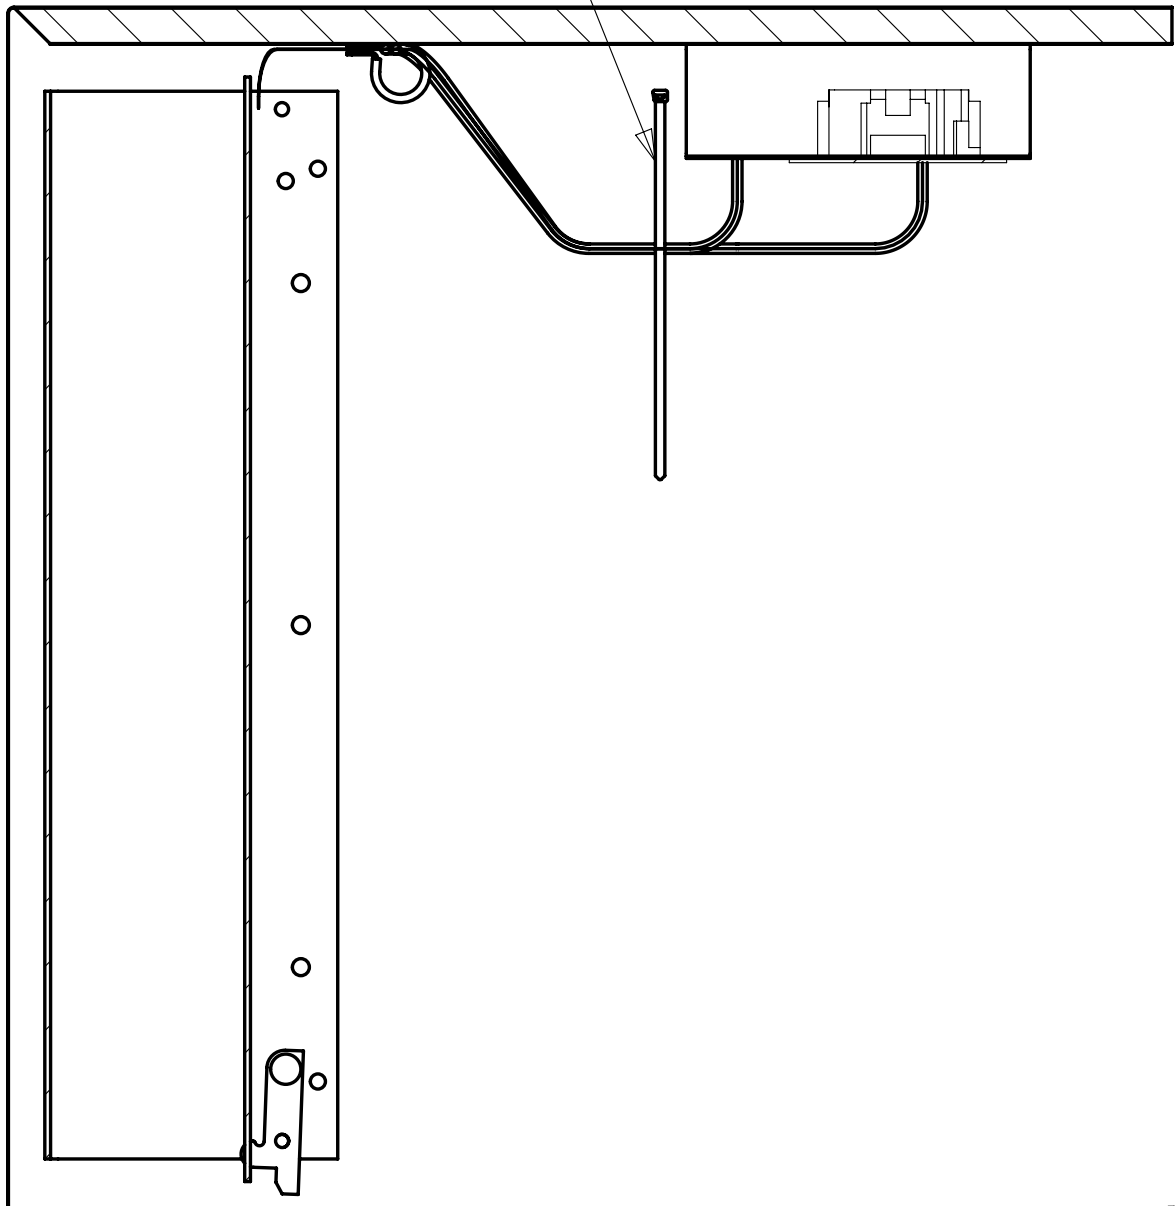

SECTION C-C

2. ENCASE WIRING IN CONDUIT 41953-01-000.


1. REMOVE 4 ROUND PADS FROM BOTTOM OF FREEZER BEFORE INSTALLATION.

NOTES:

WINNEBAGO INDUSTRIES

COPYRIGHT 2009
WINNEBAGO
INDUSTRIES, INC.



DATE	ORIG. DATE
CHGR	ALL DIMENSIONS ARE IN MILLIMETERS
P.E.	FIRST USED
M.E.	07 S40KD
DSNR	
UNSPECIFIED TOLERANCES ARE:	
WHOLE DIM (X)	± 1.5
ONE-PLACE (X.X)	± 0.8
TWO-PLACE (X.XX)	± 0.50
ANGLE	± 1°
THIRD ANGLE PROJECTION	
DO NOT SCALE DRAWING	
TITLE: FREEZER INSTL-BASEMENT	
SHEET 1 OF 1	REF: 1

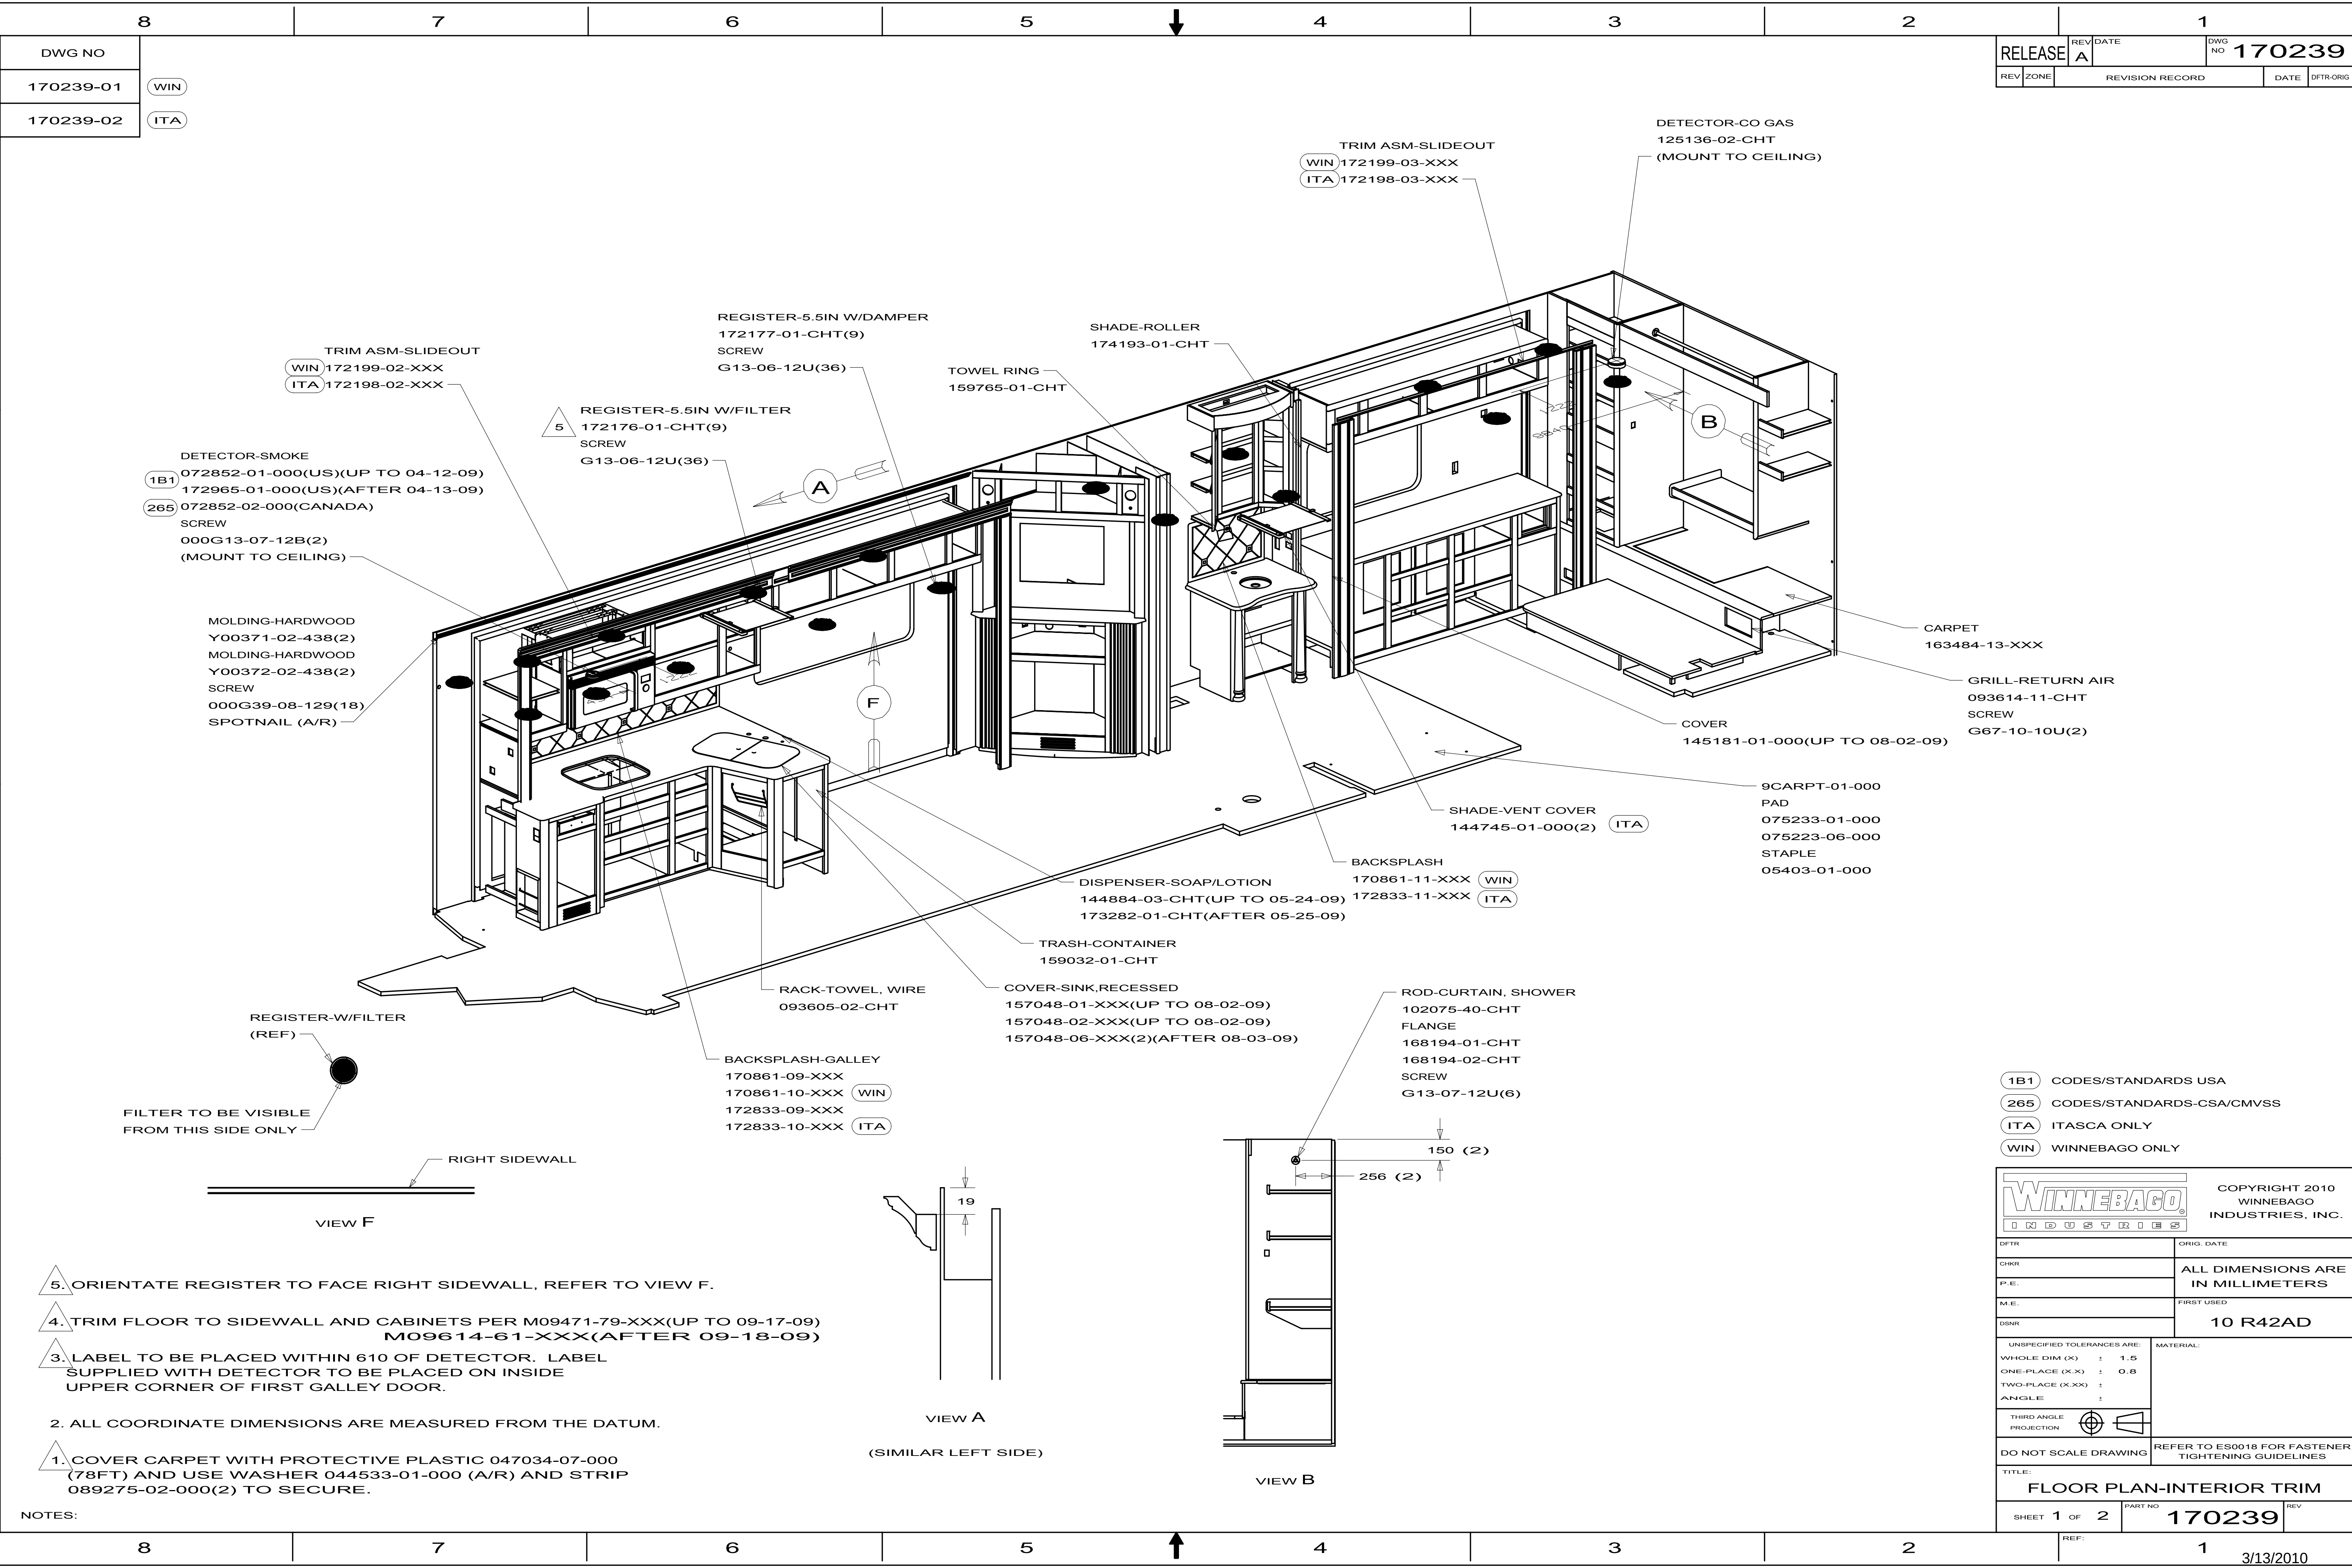


RELEASE	REV DATE	DWG NO	170239
REV ZONE	REVISION RECORD	DATE	DTFR-ORIG

- 1B1 CODES/STANDARDS USA
- 265 CODES/STANDARDS-CSA/CMVSS
- ITA ITASCA ONLY
- WIN WINNEBAGO ONLY

COPYRIGHT 2010 WINNEBAGO INDUSTRIES, INC.	
DTFR	ORIG. DATE
CHRR	ALL DIMENSIONS ARE IN MILLIMETERS
P.E.	
M.E.	FIRST USED
DSNR	10 R42AD
UNSPECIFIED TOLERANCES ARE:	
WHOLE DIM (X)	± 1.5
ONE-PLACE (X.X)	± 0.8
TWO-PLACE (X.XX)	±
ANGLE	±
THIRD ANGLE PROJECTION	
DO NOT SCALE DRAWING	REFER TO ES0018 FOR FASTENER TIGHTENING GUIDELINES
TITLE: FLOOR PLAN-INTERIOR TRIM	
SHEET 1 OF 2	PART NO 170239 REV

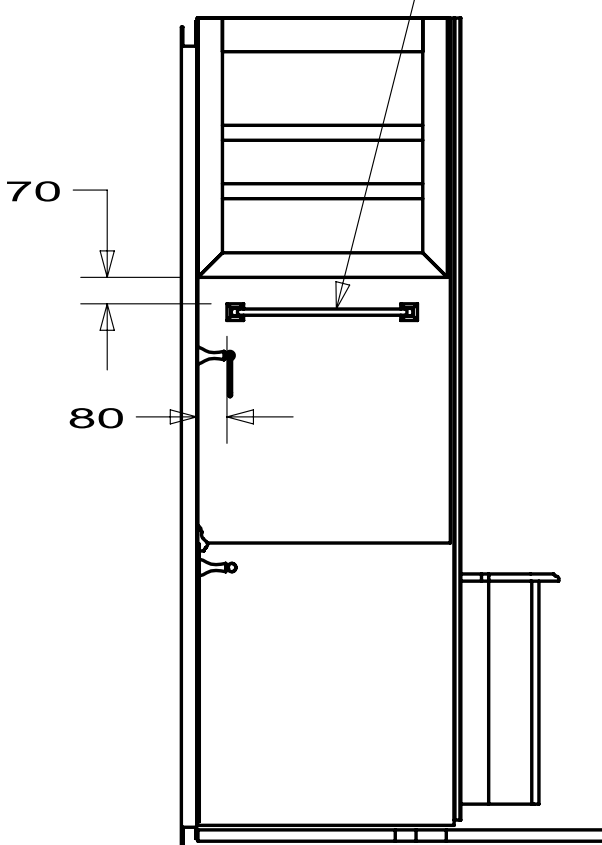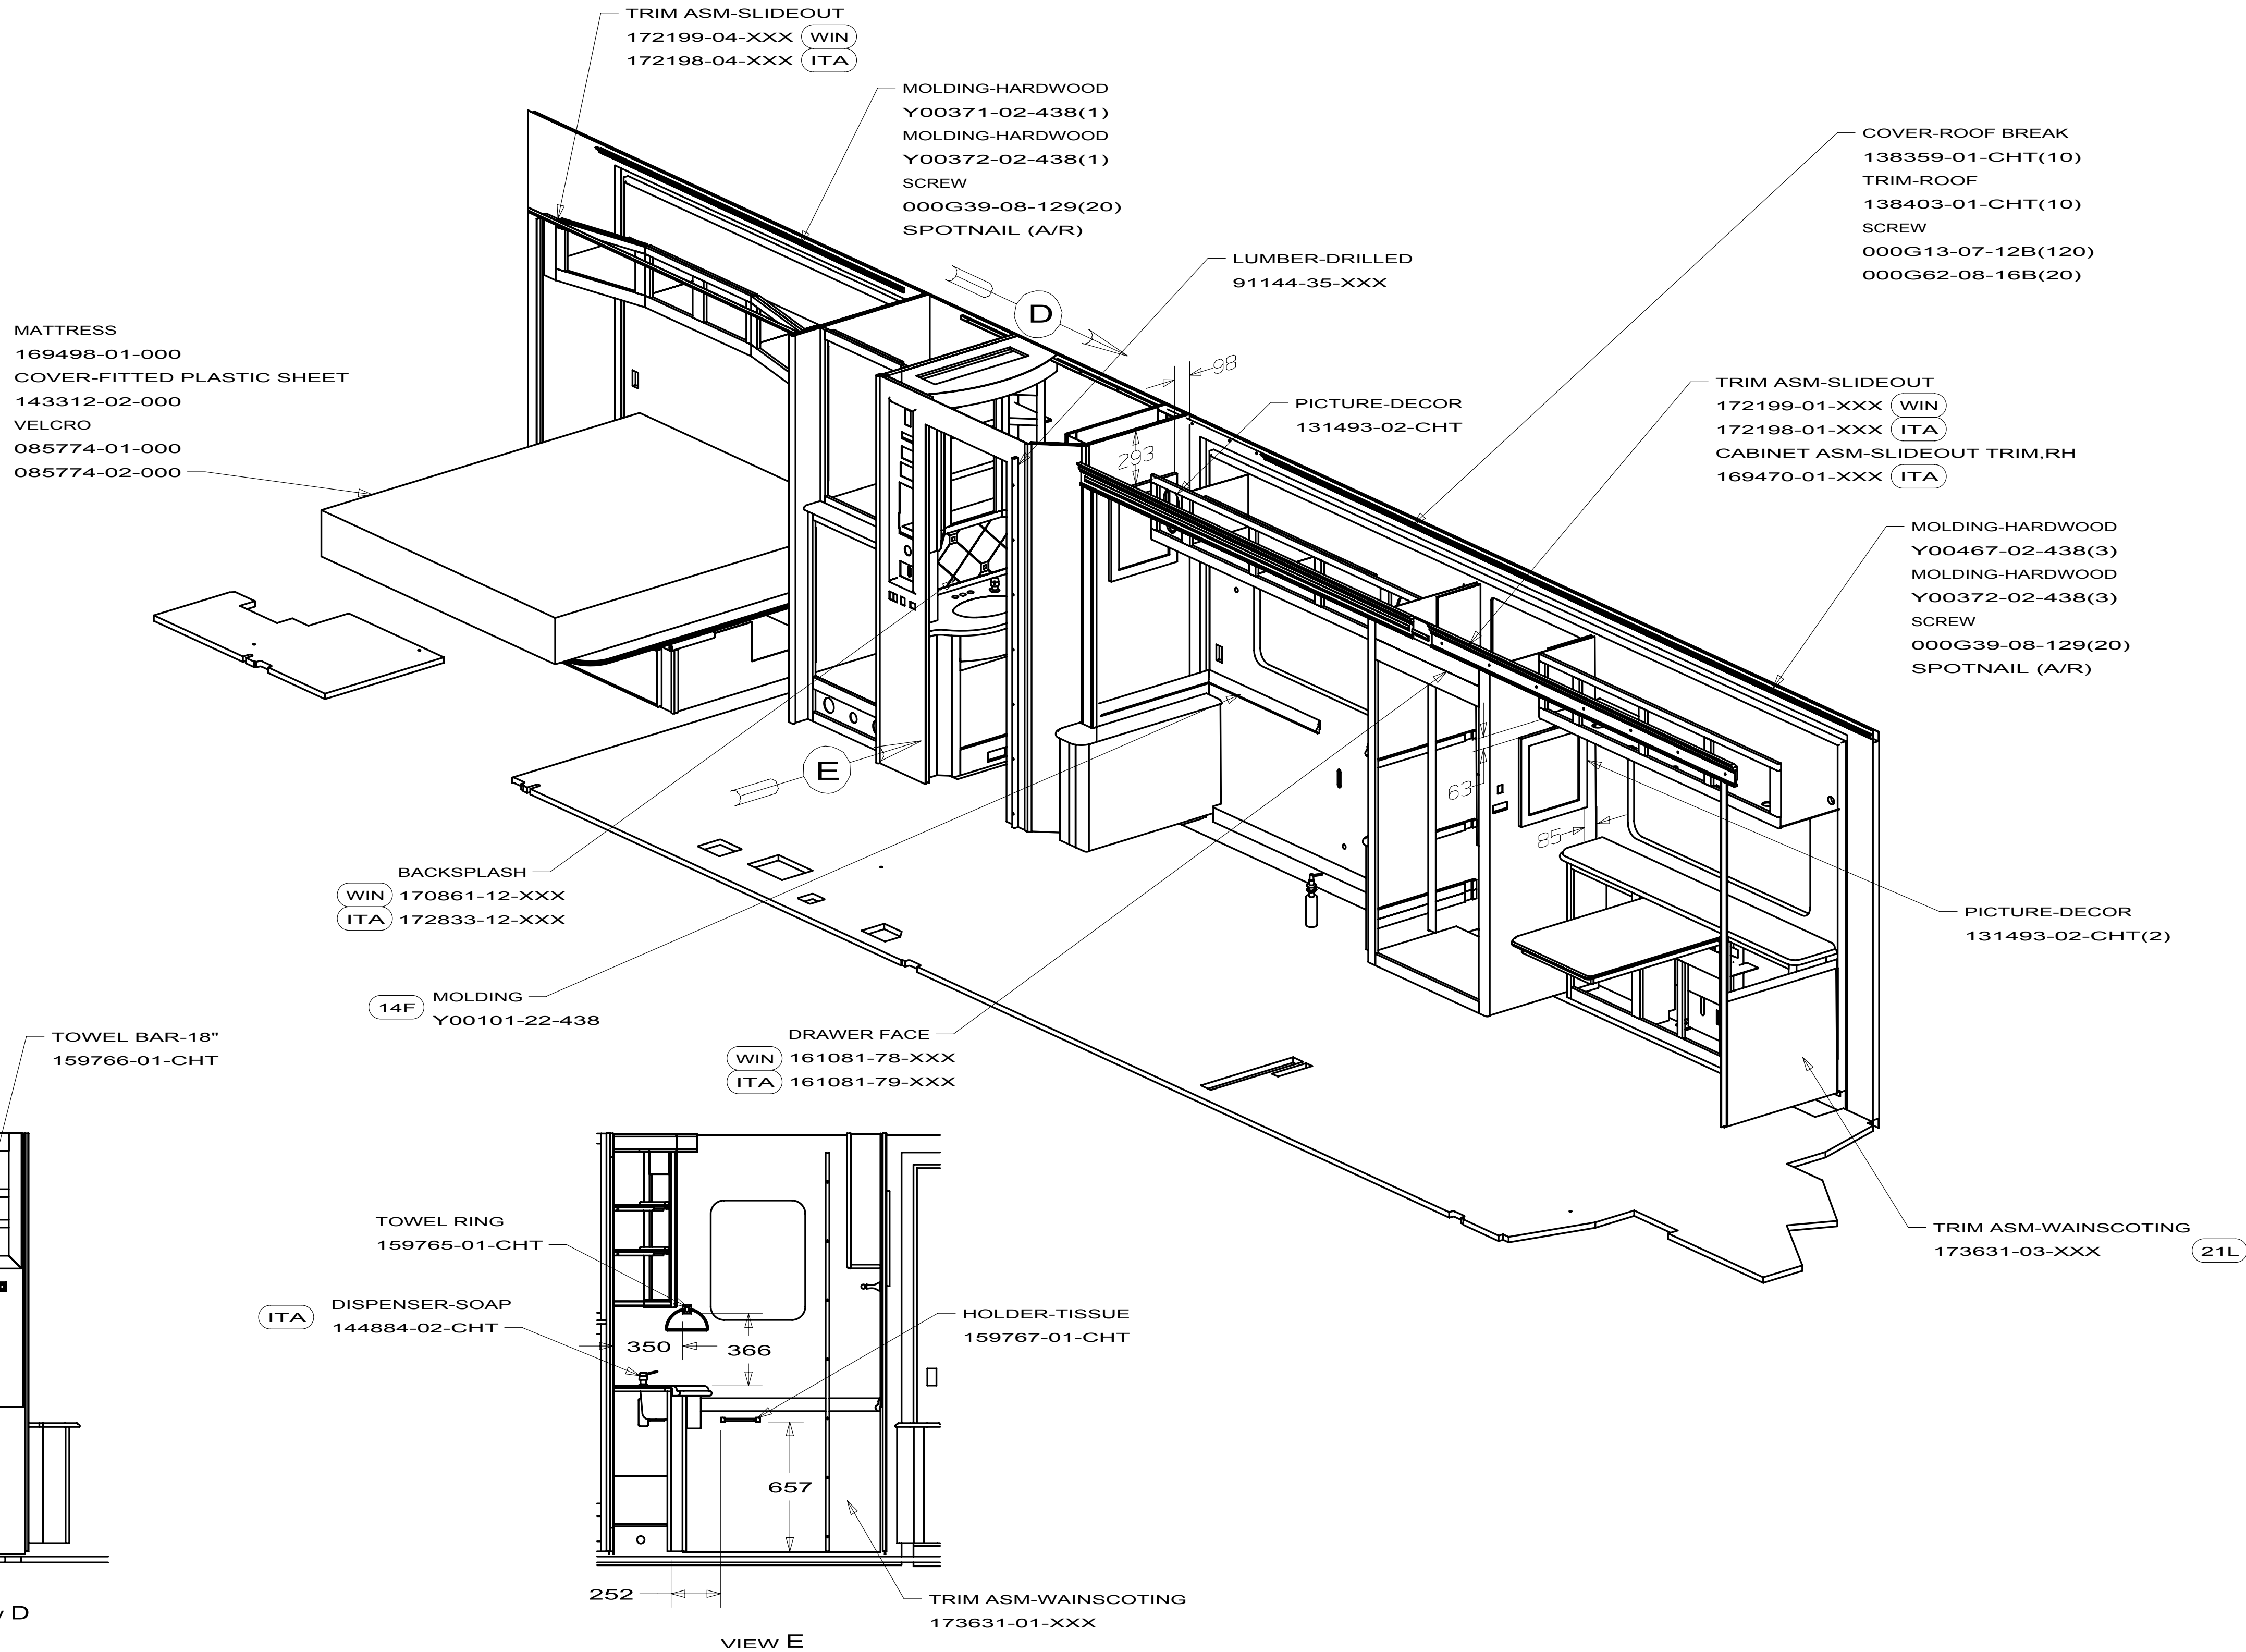

VIEW D

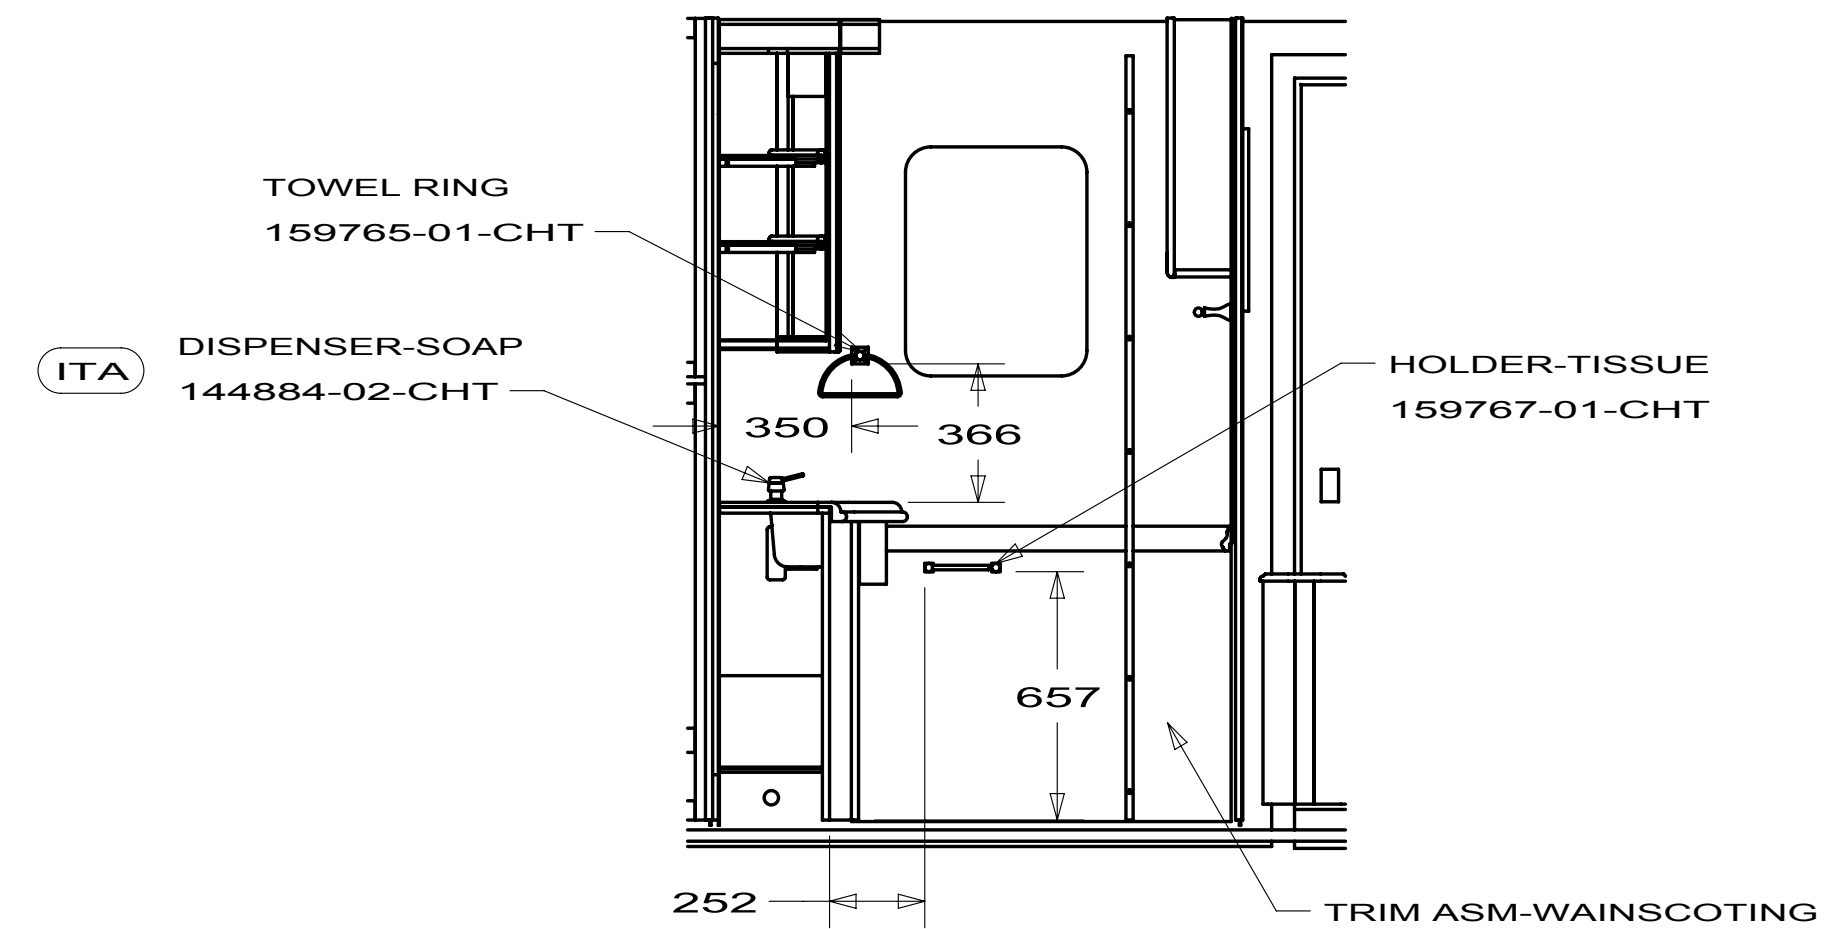


VIEW E


FIRST USED			10 R42AD
DO NOT SCALE DRAWING			
TITLE: FLOOR PLAN-INTERIOR TRIM			
SHEET 2	PART NO	170239	REV




DWG NO	SHEET
172198-01	1 & 2
172198-02	3
172198-03	4
172198-04	5

RELEASE	REV A	DATE	DWG NO 172198
REV ZONE	REVISION RECORD		DATE DFR-ORIG

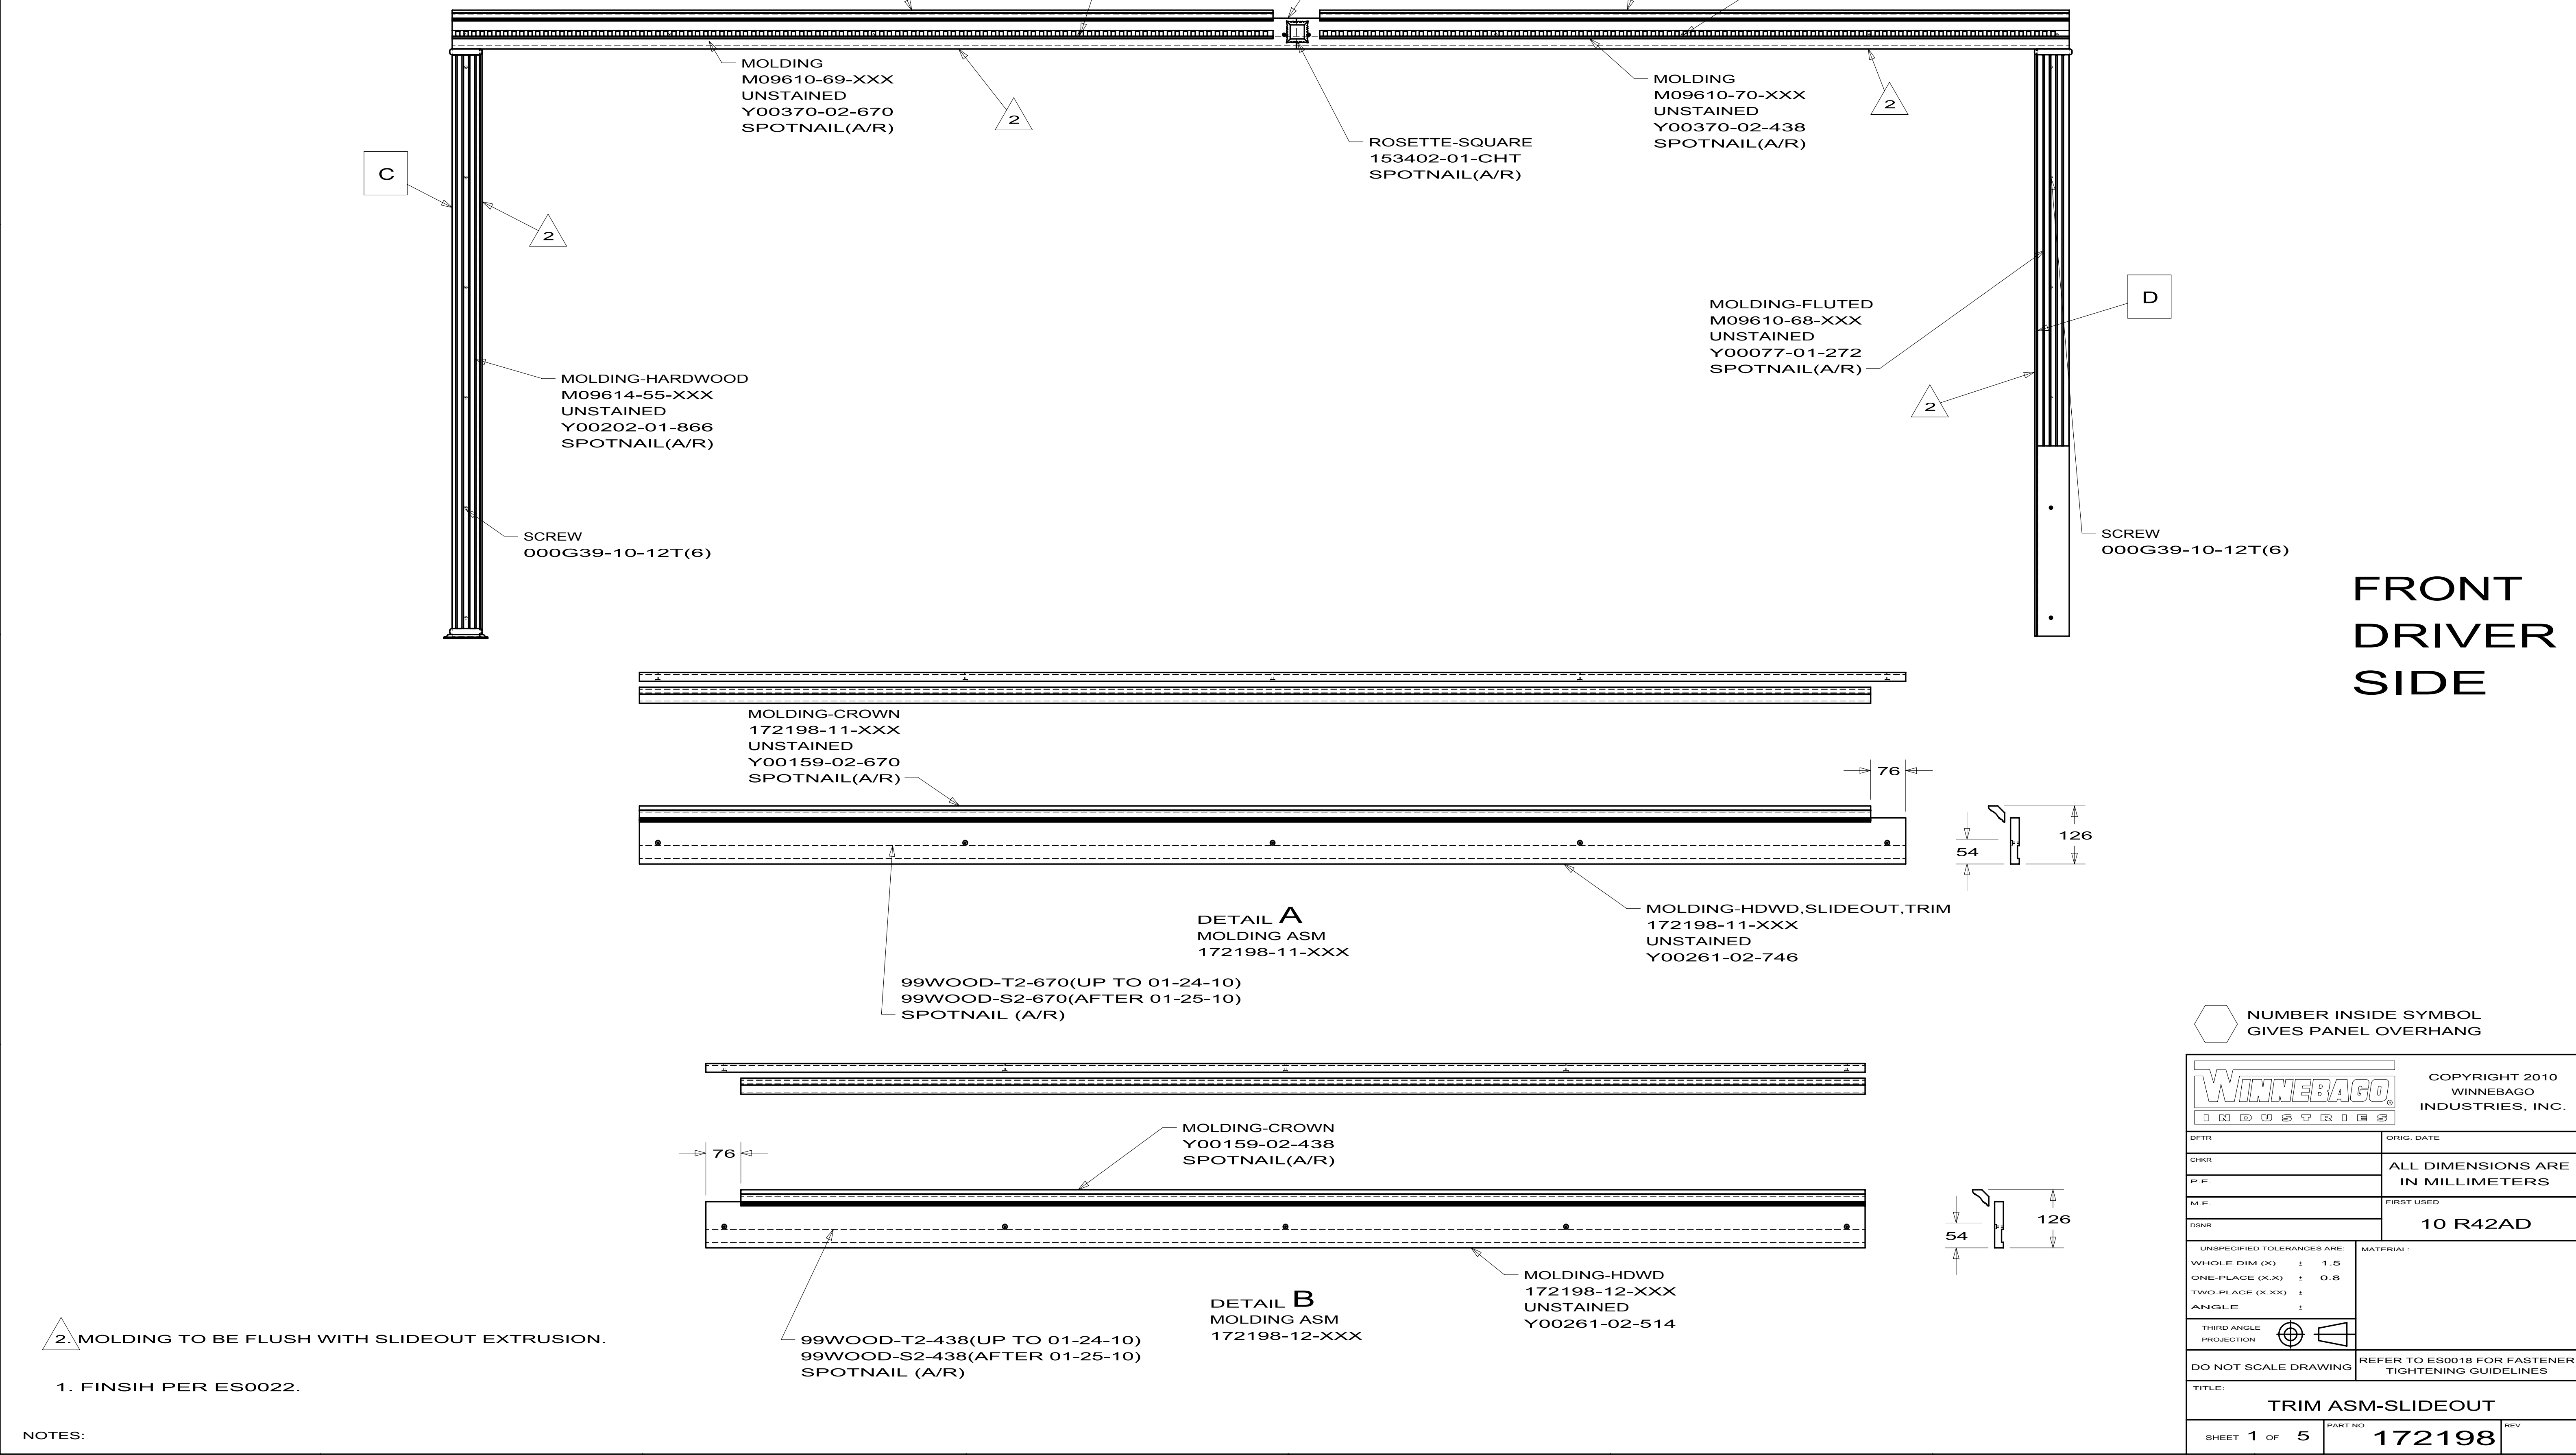

NUMBER INSIDE SYMBOL GIVES PANEL OVERHANG

 WINNEBAGO® INDUSTRIES		COPYRIGHT 2010 WINNEBAGO INDUSTRIES, INC.	
DFTR		ORIG. DATE	
CHGR		ALL DIMENSIONS ARE IN MILLIMETERS	
P.E.		FIRST USED	
M.E.		10 R42AD	
DSNR			
UNSPECIFIED TOLERANCES ARE:		MATERIAL:	
WHOLE DIM (X) ± 1.5			
ONE-PLACE (X.X) ± 0.8			
TWO-PLACE (X.XX) ±			
ANGLE ±			
THIRD ANGLE PROJECTION			
DO NOT SCALE DRAWING		REFER TO ES0018 FOR FASTENER TIGHTENING GUIDELINES	
TITLE:			
TRIM ASM-SLIDEOUT			
SHEET 1 OF 5		PART NO 172198	REV

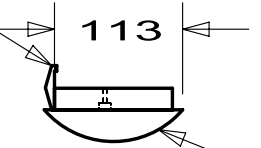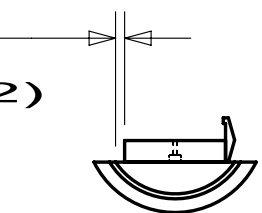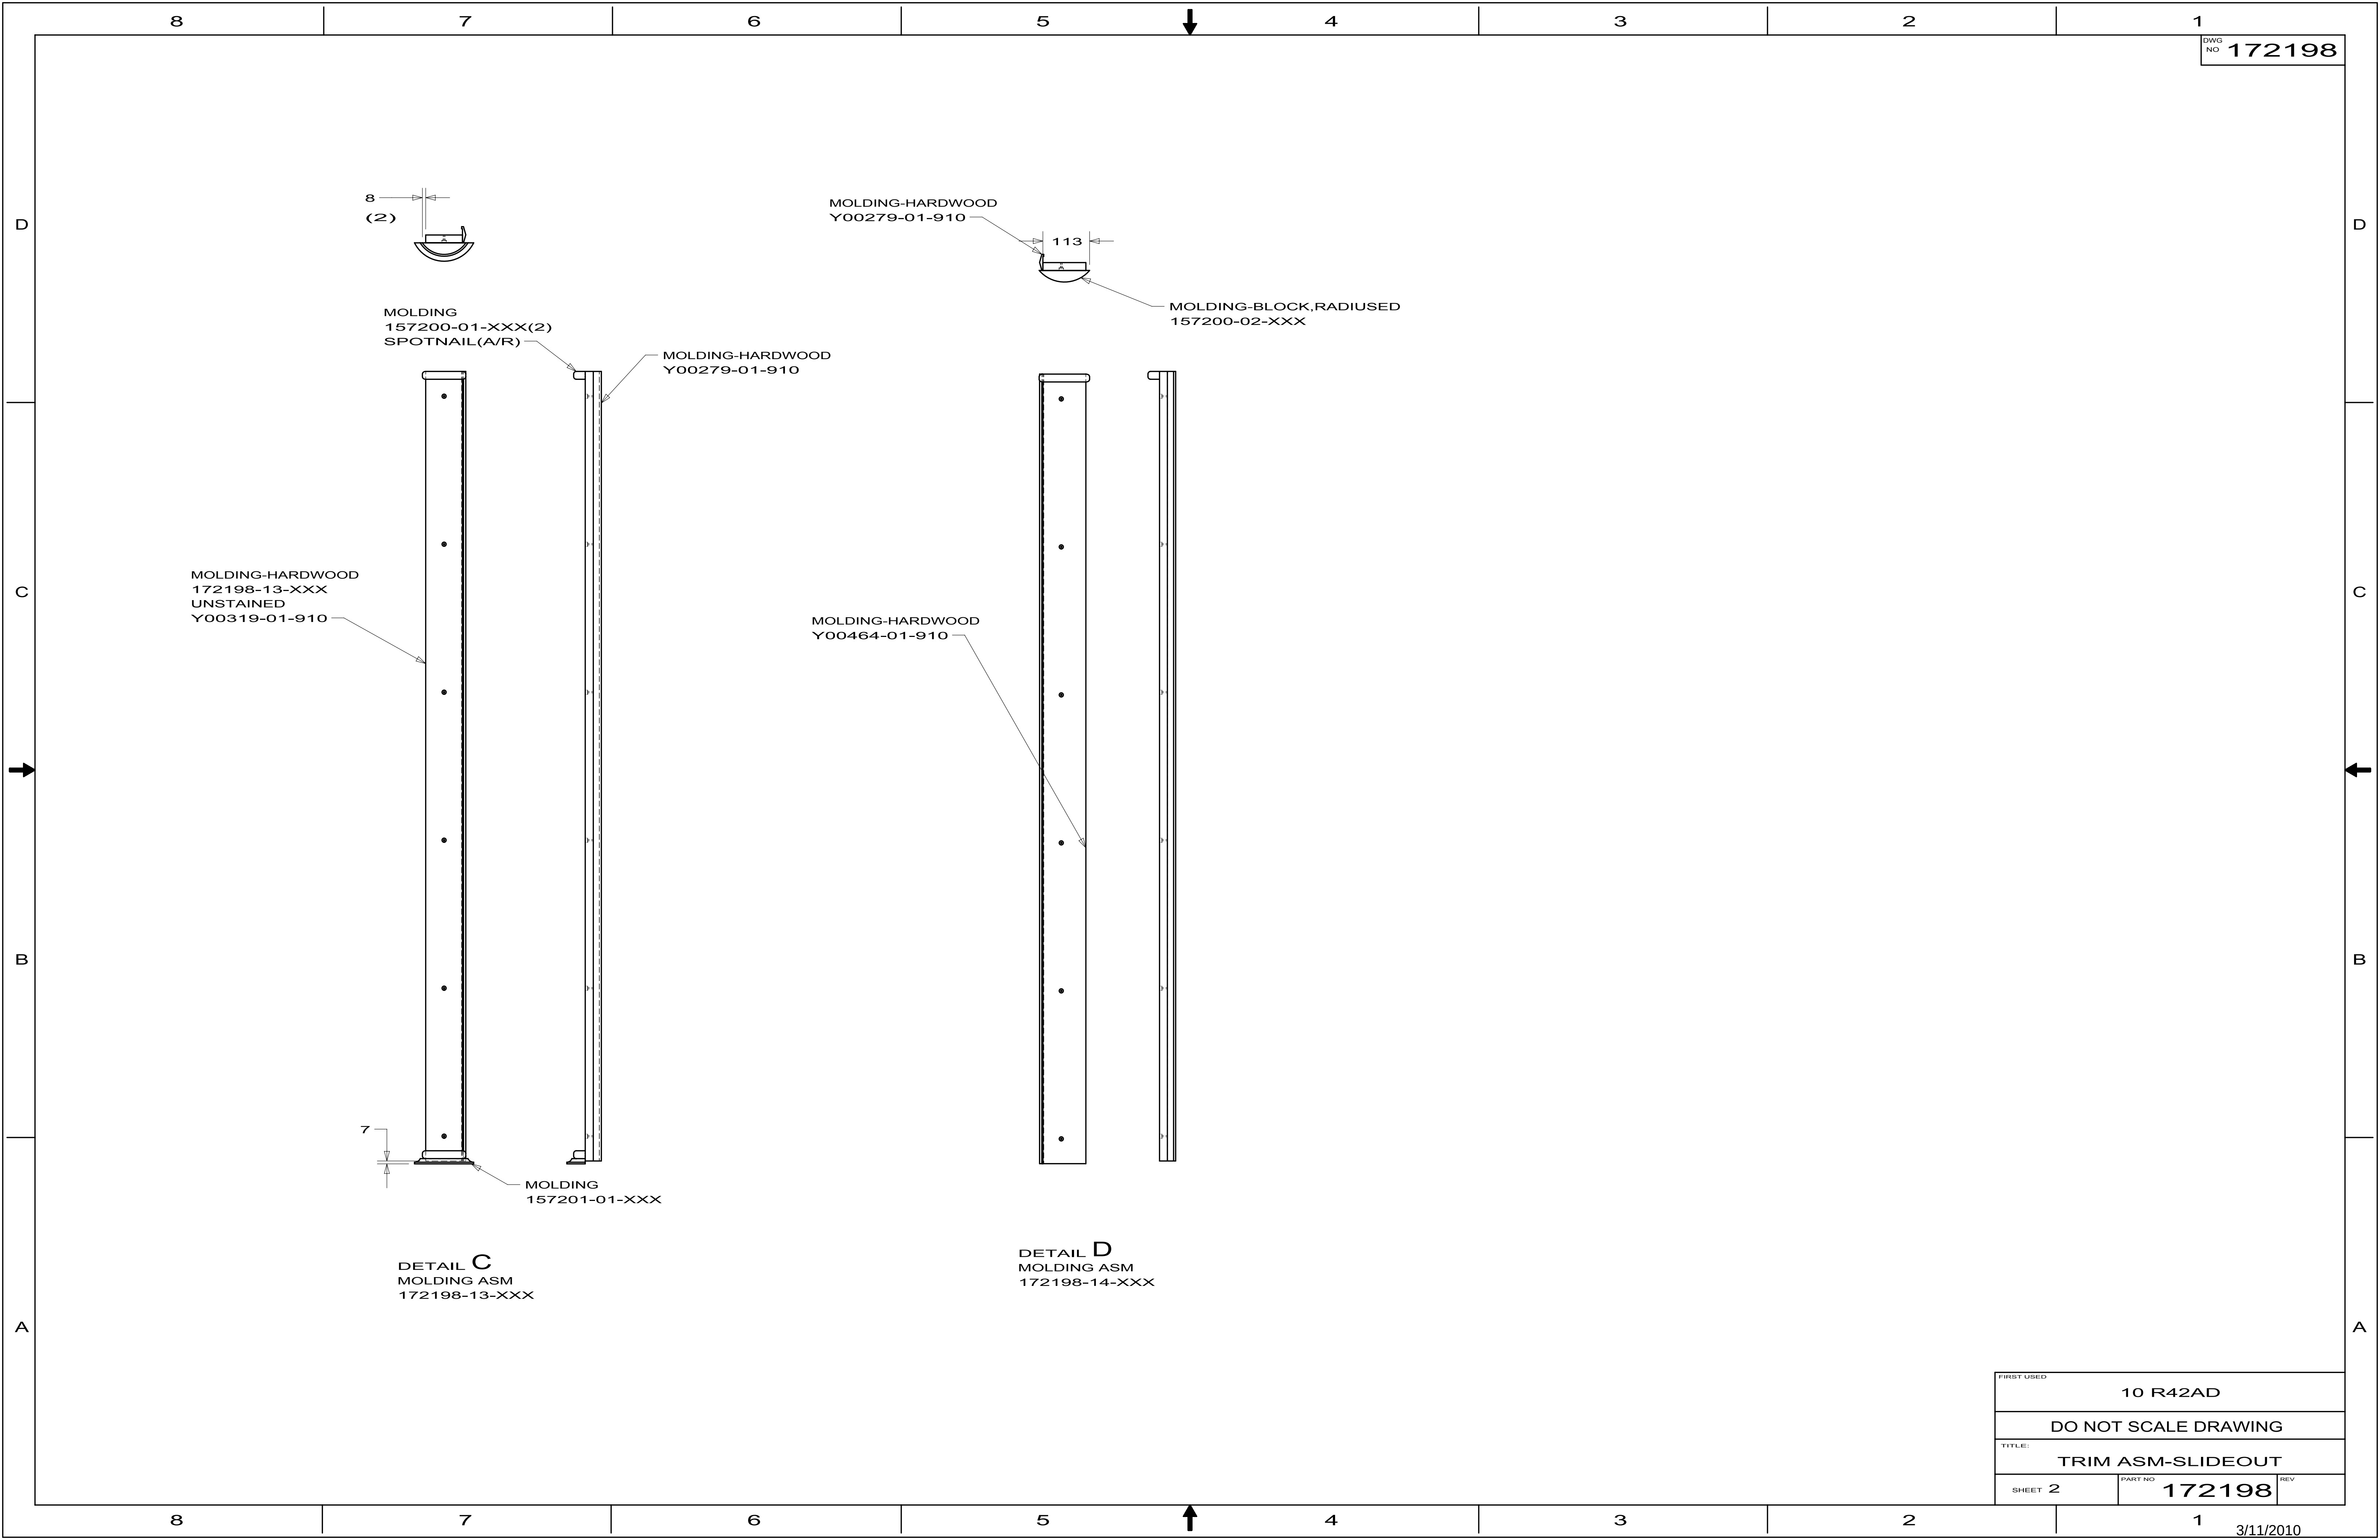


MOLDING
157200-01-XXX(2)
SPOTNAIL(A/R)

MOLDING-HARDWOOD
Y00279-01-910

MOLDING-BLOCK,RADIUS
157200-02-XXX

MOLDING-HARDWOOD
172198-13-XXX
UNSTAINED
Y00319-01-910

MOLDING-HARDWOOD
Y00464-01-910

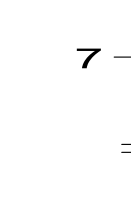


MOLDING
157201-01-XXX

DETAIL C
MOLDING ASM
172198-13-XXX

DETAIL D
MOLDING ASM
172198-14-XXX

FIRST USED			10 R42AD
DO NOT SCALE DRAWING			
TITLE:			TRIM ASM-SLIDEOUT
SHEET 2	PART NO	172198	REV

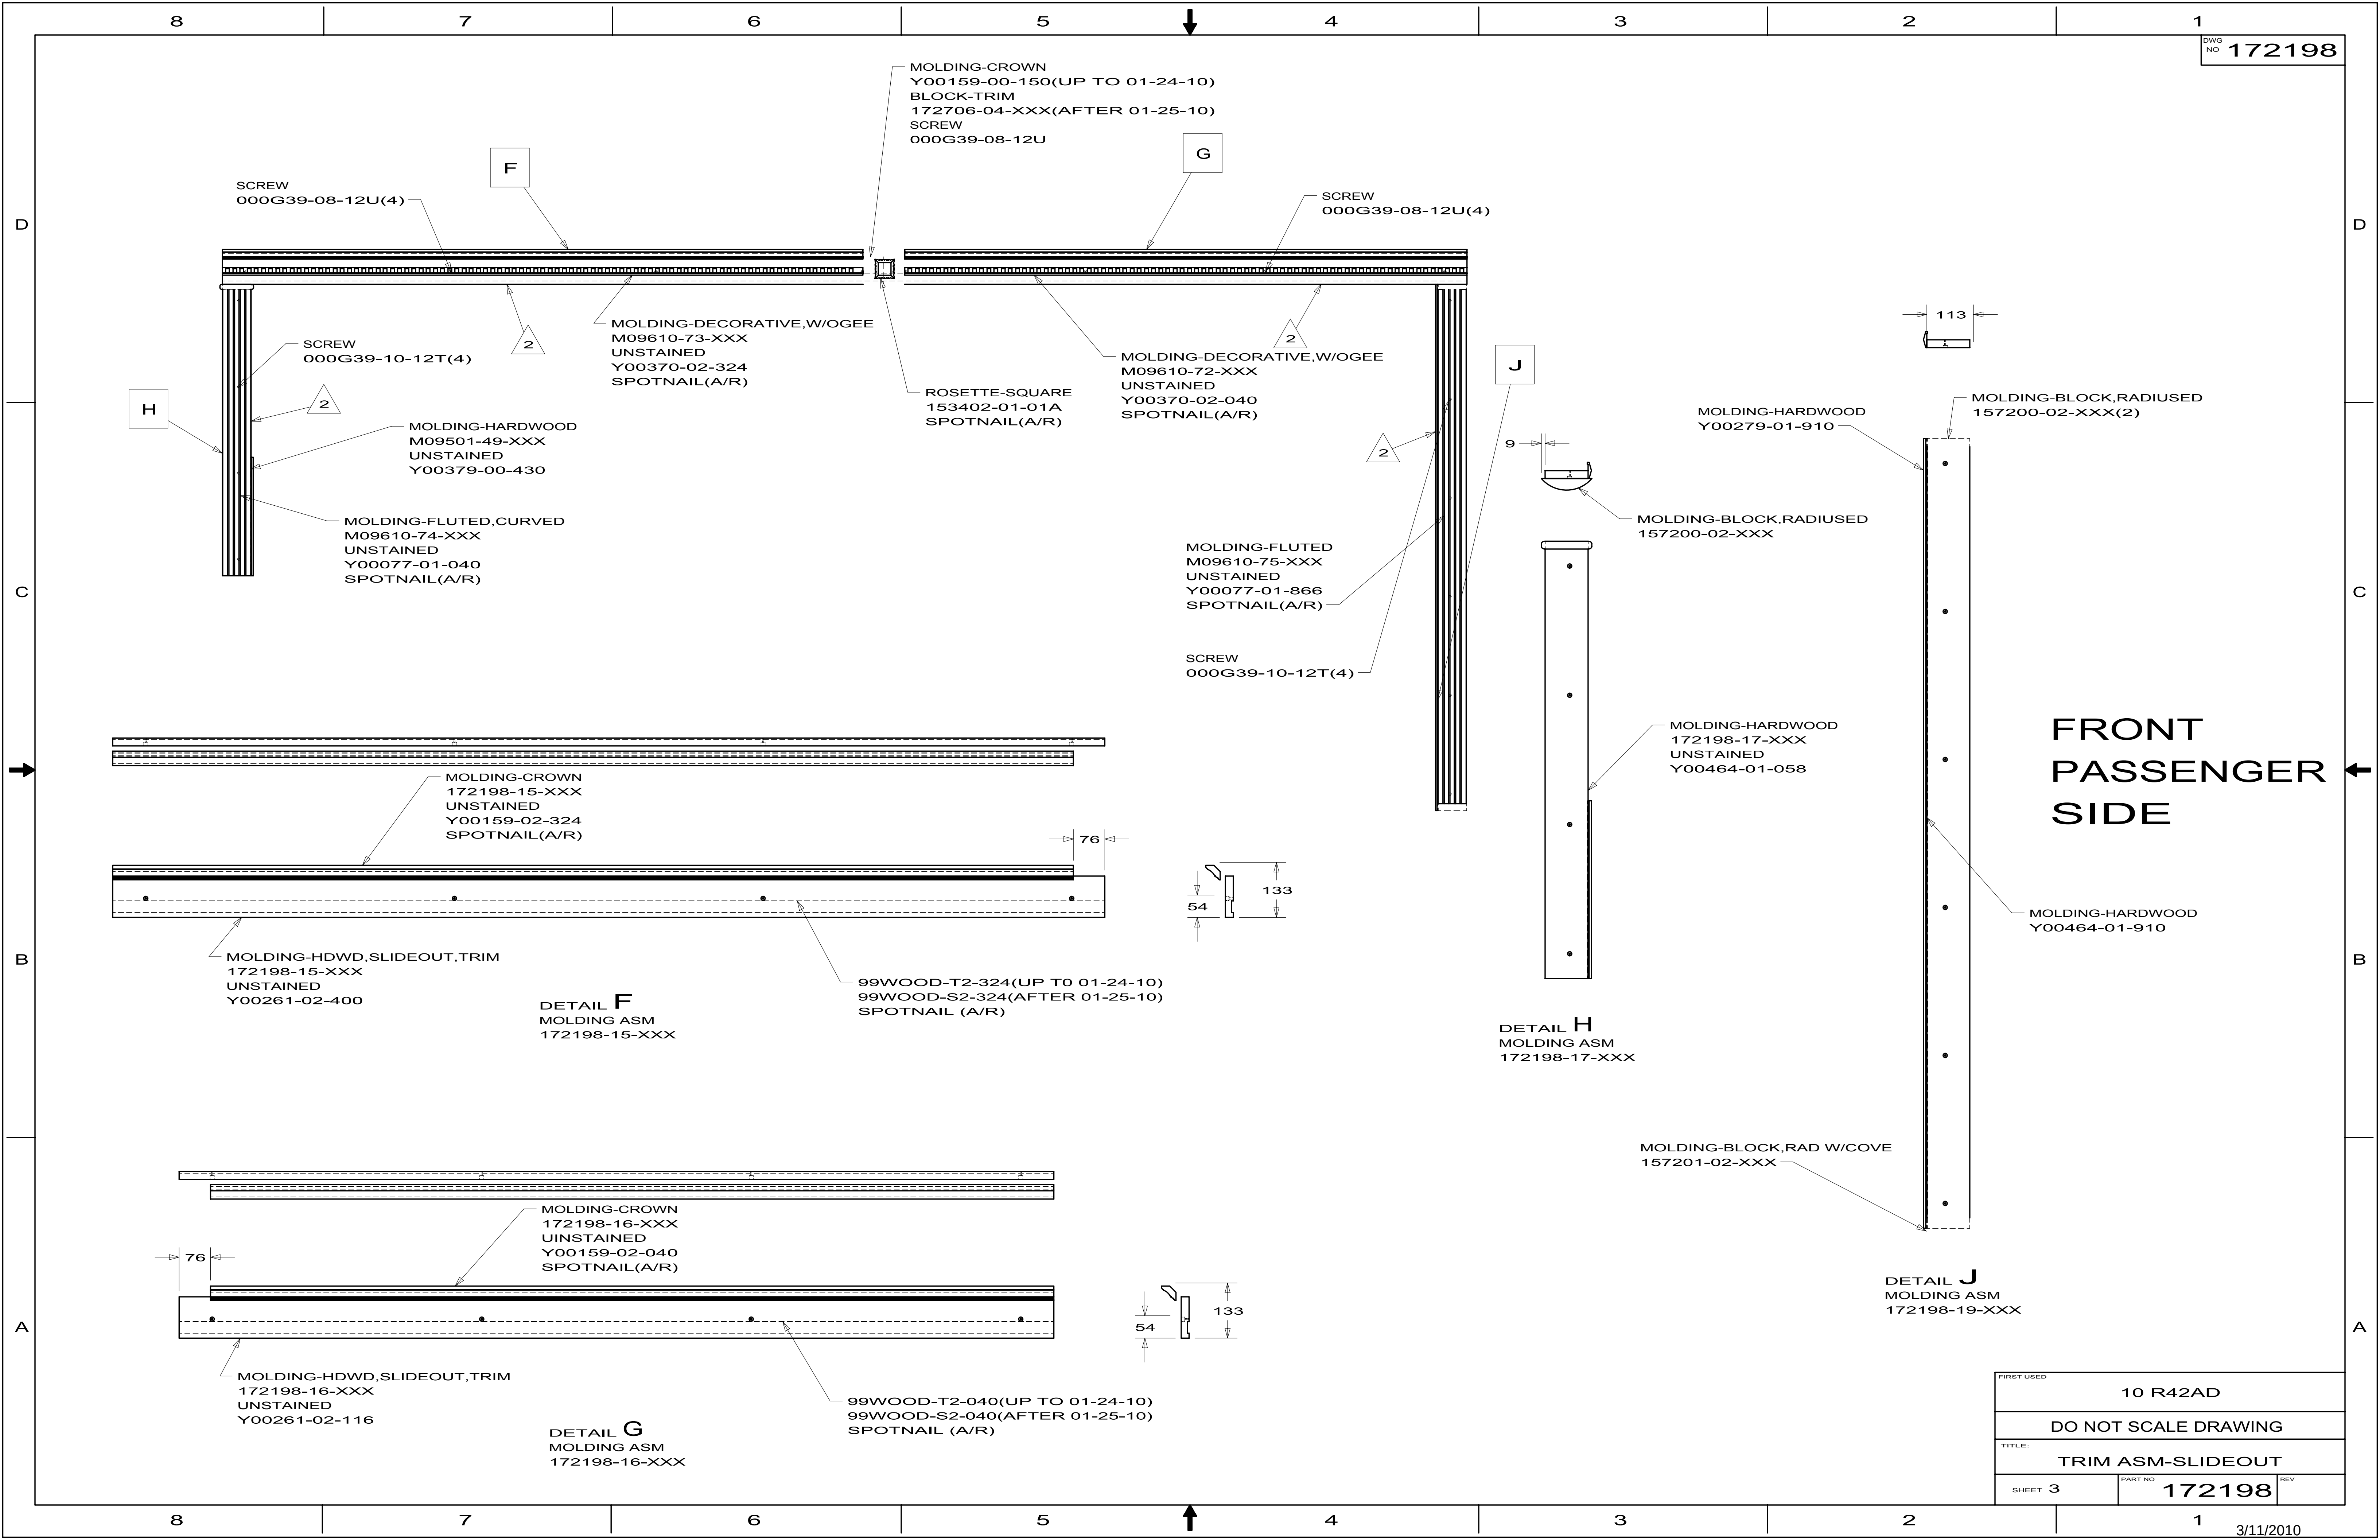

FRONT
PASSENGER
SIDE




DETAIL F
MOLDING ASM
172198-15-XXX

DETAIL H
MOLDING ASM
172198-17-XXX

DETAIL J
MOLDING ASM
172198-19-XXX


DETAIL G
MOLDING ASM
172198-16-XXX

FIRST USED			10 R42AD
DO NOT SCALE DRAWING			
TITLE:			
TRIM ASM-SLIDEOUT			
SHEET 3	PART NO	172198	REV

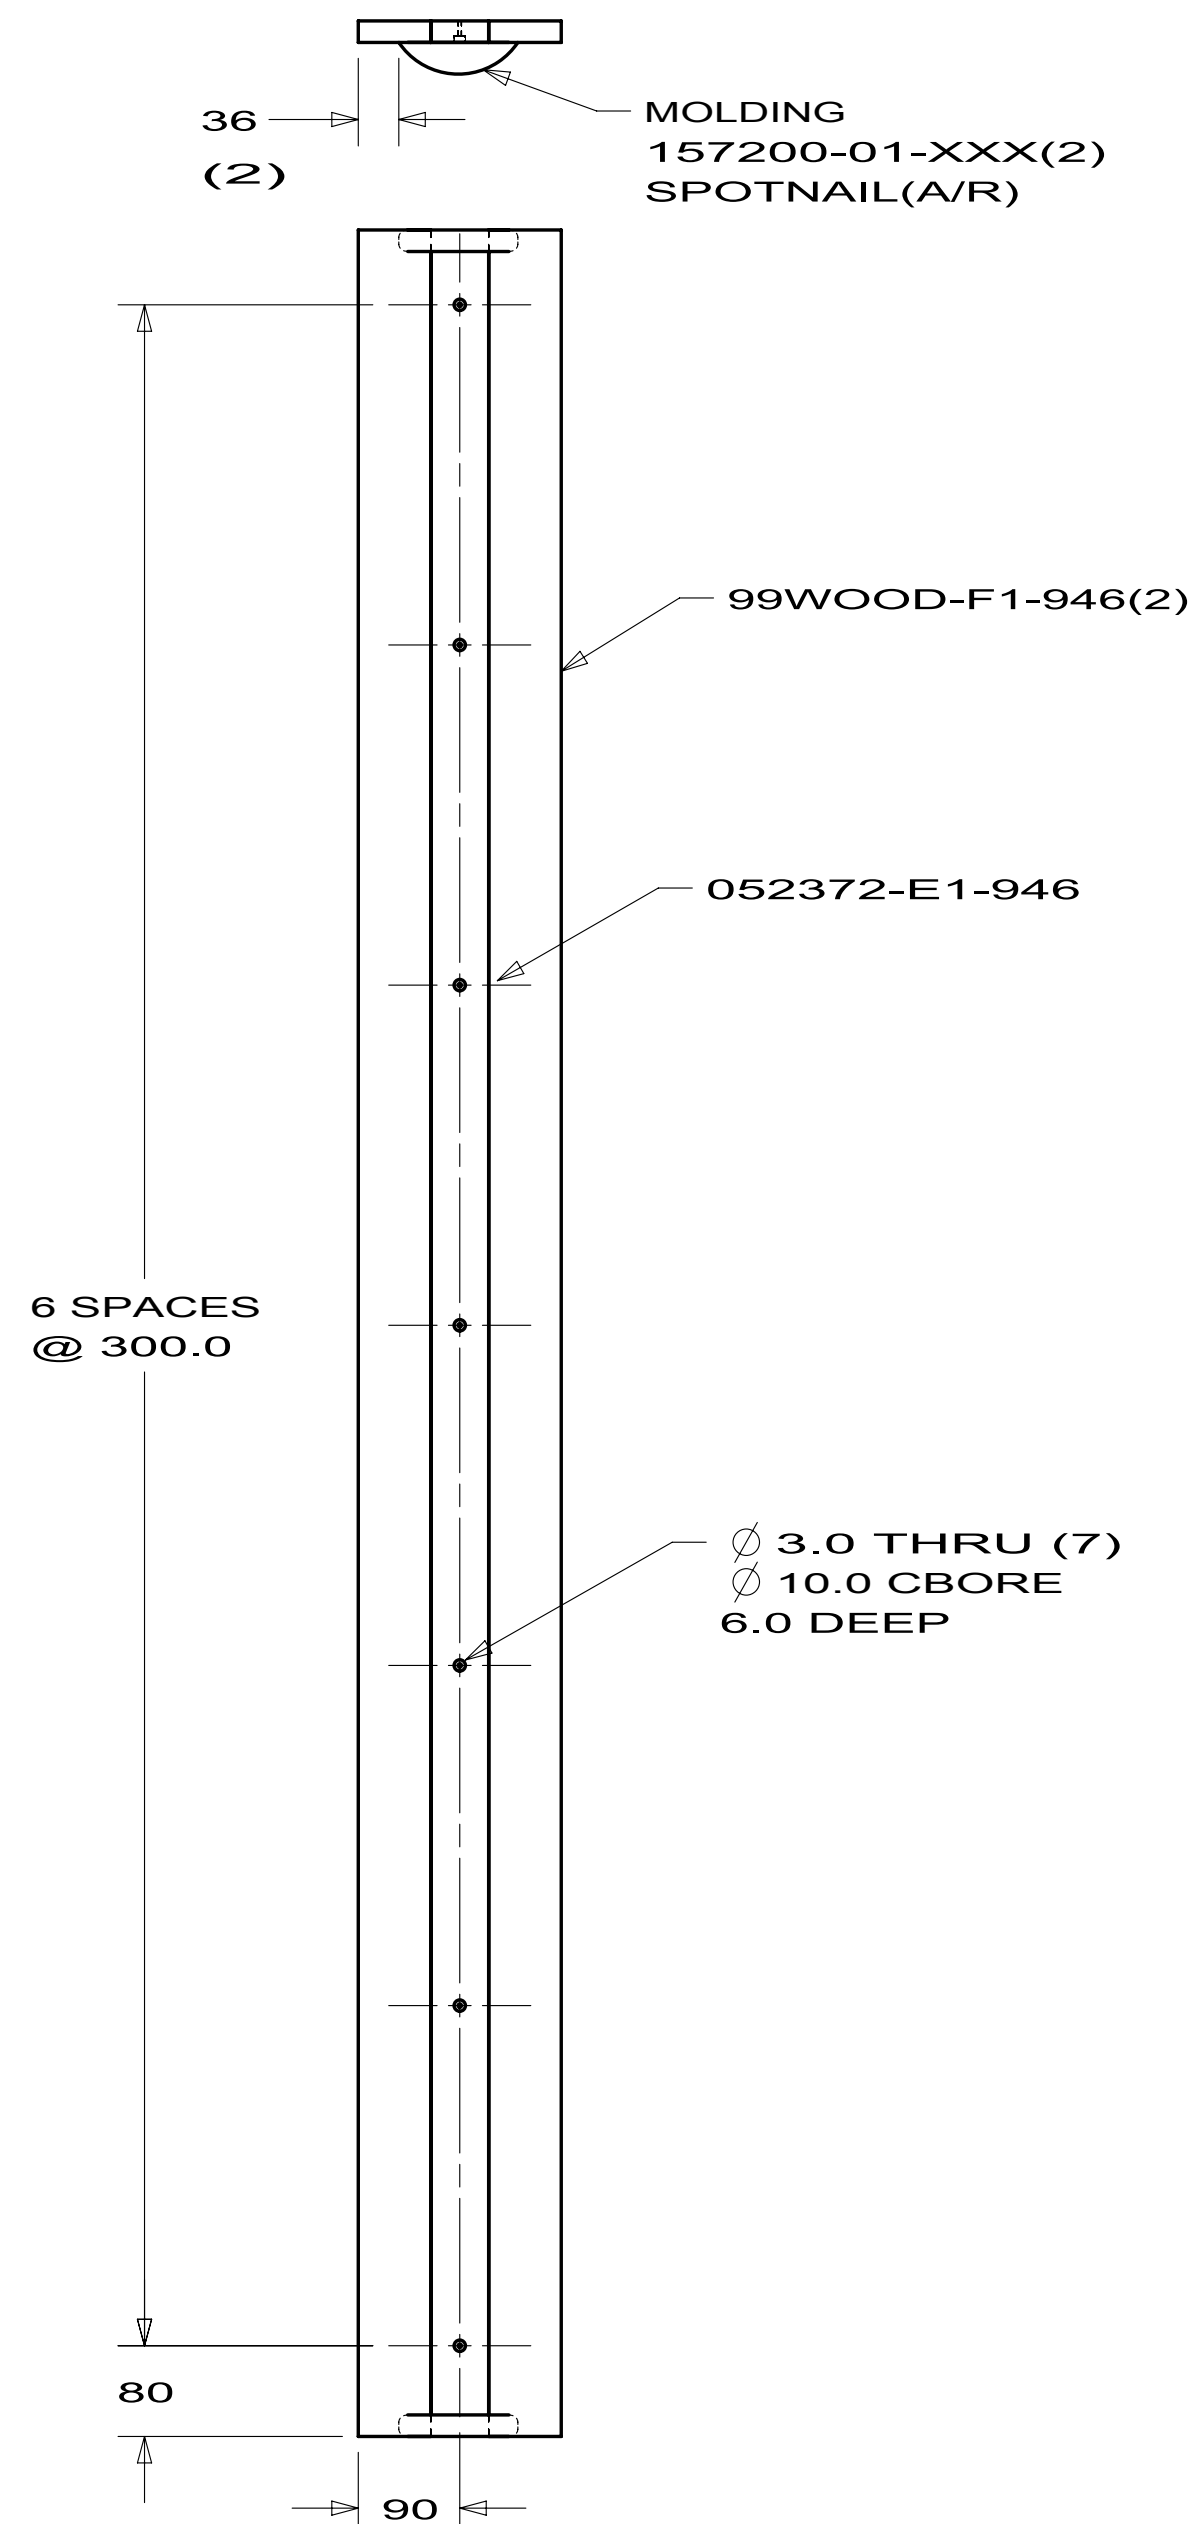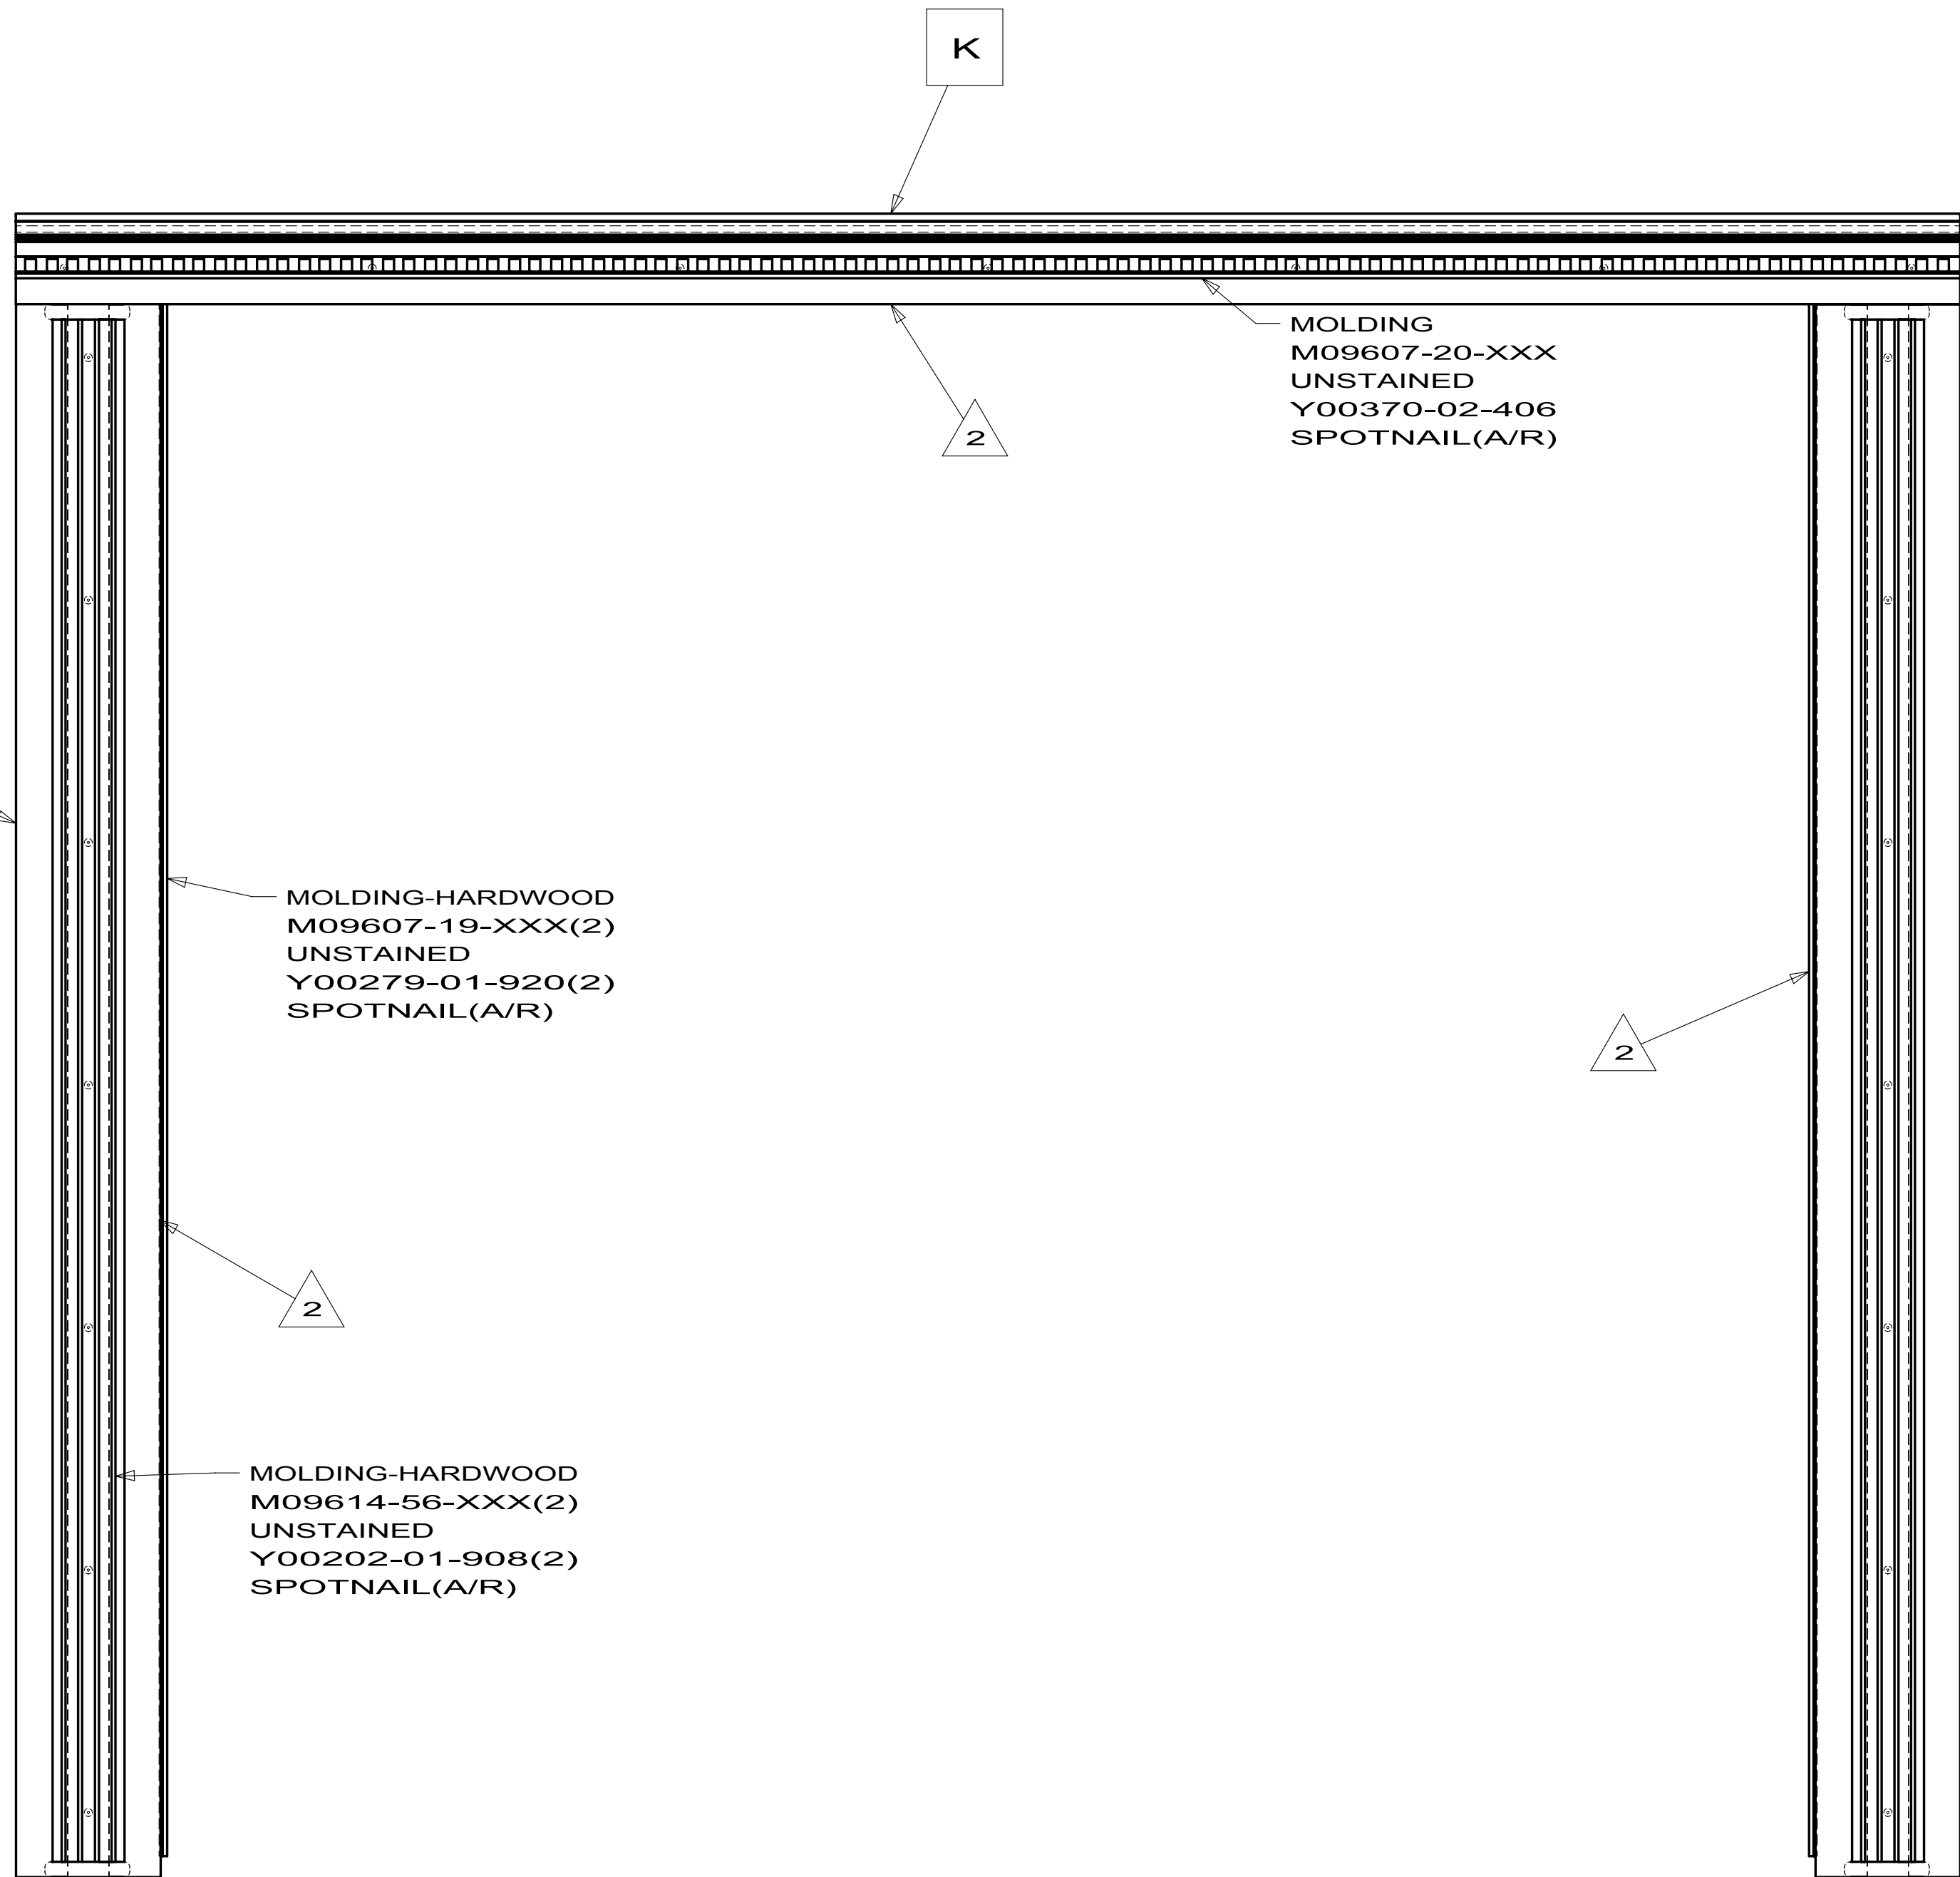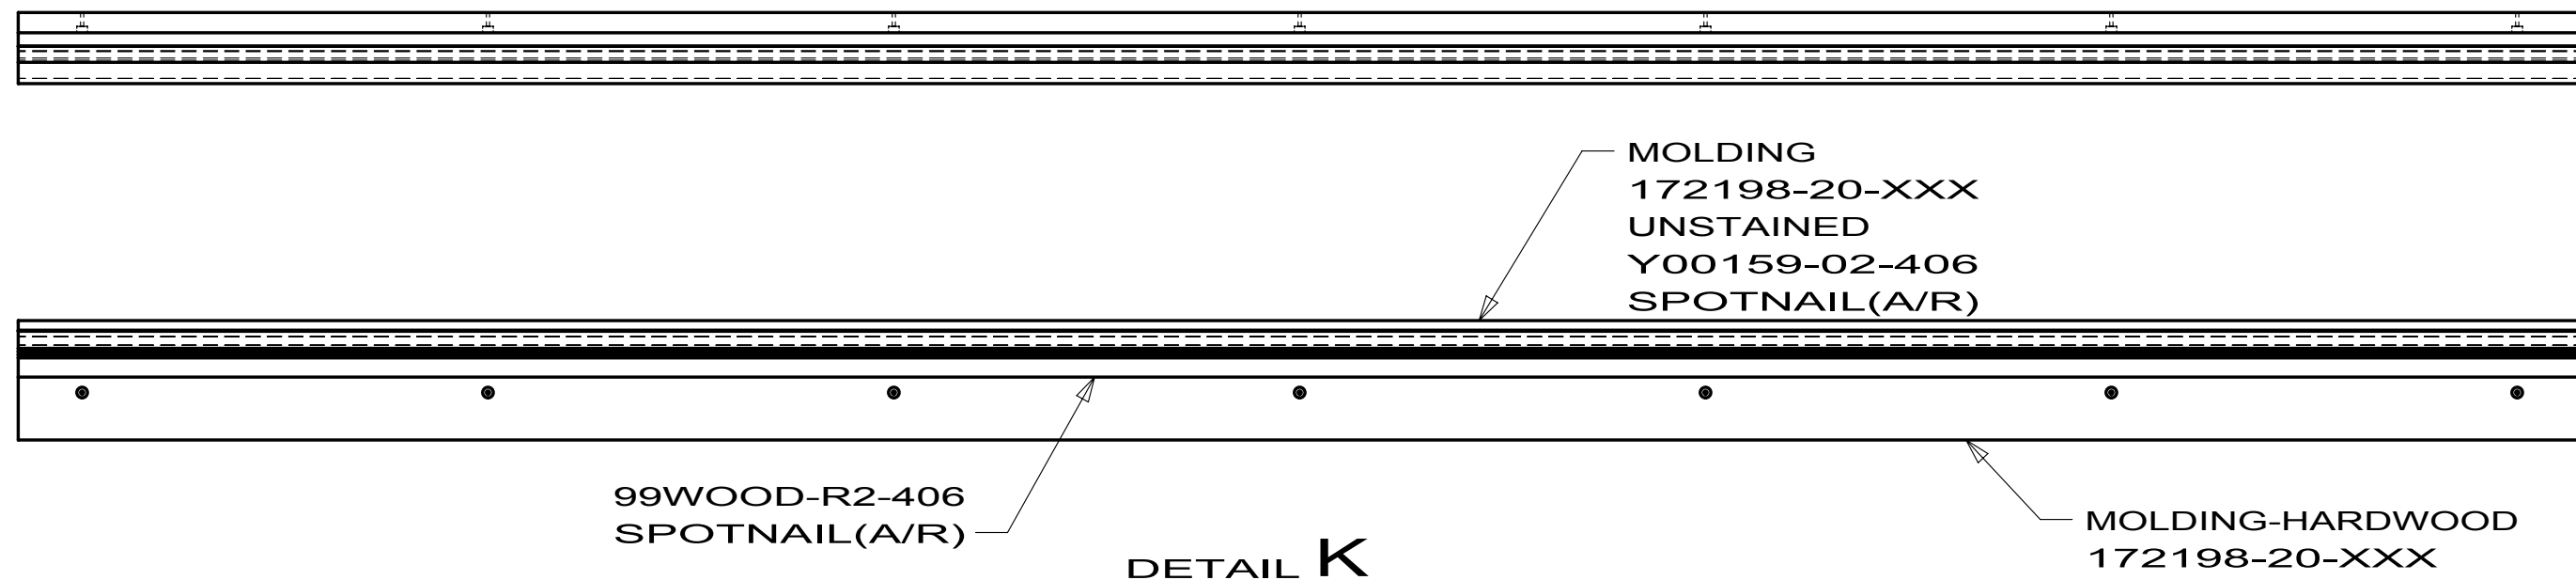

REAR
PASSENGER
SIDE


FIRST USED		10 R42AD	
DO NOT SCALE DRAWING			
TITLE: TRIM ASM-SLIDEOUT			
SHEET 4	PART NO	172198	REV

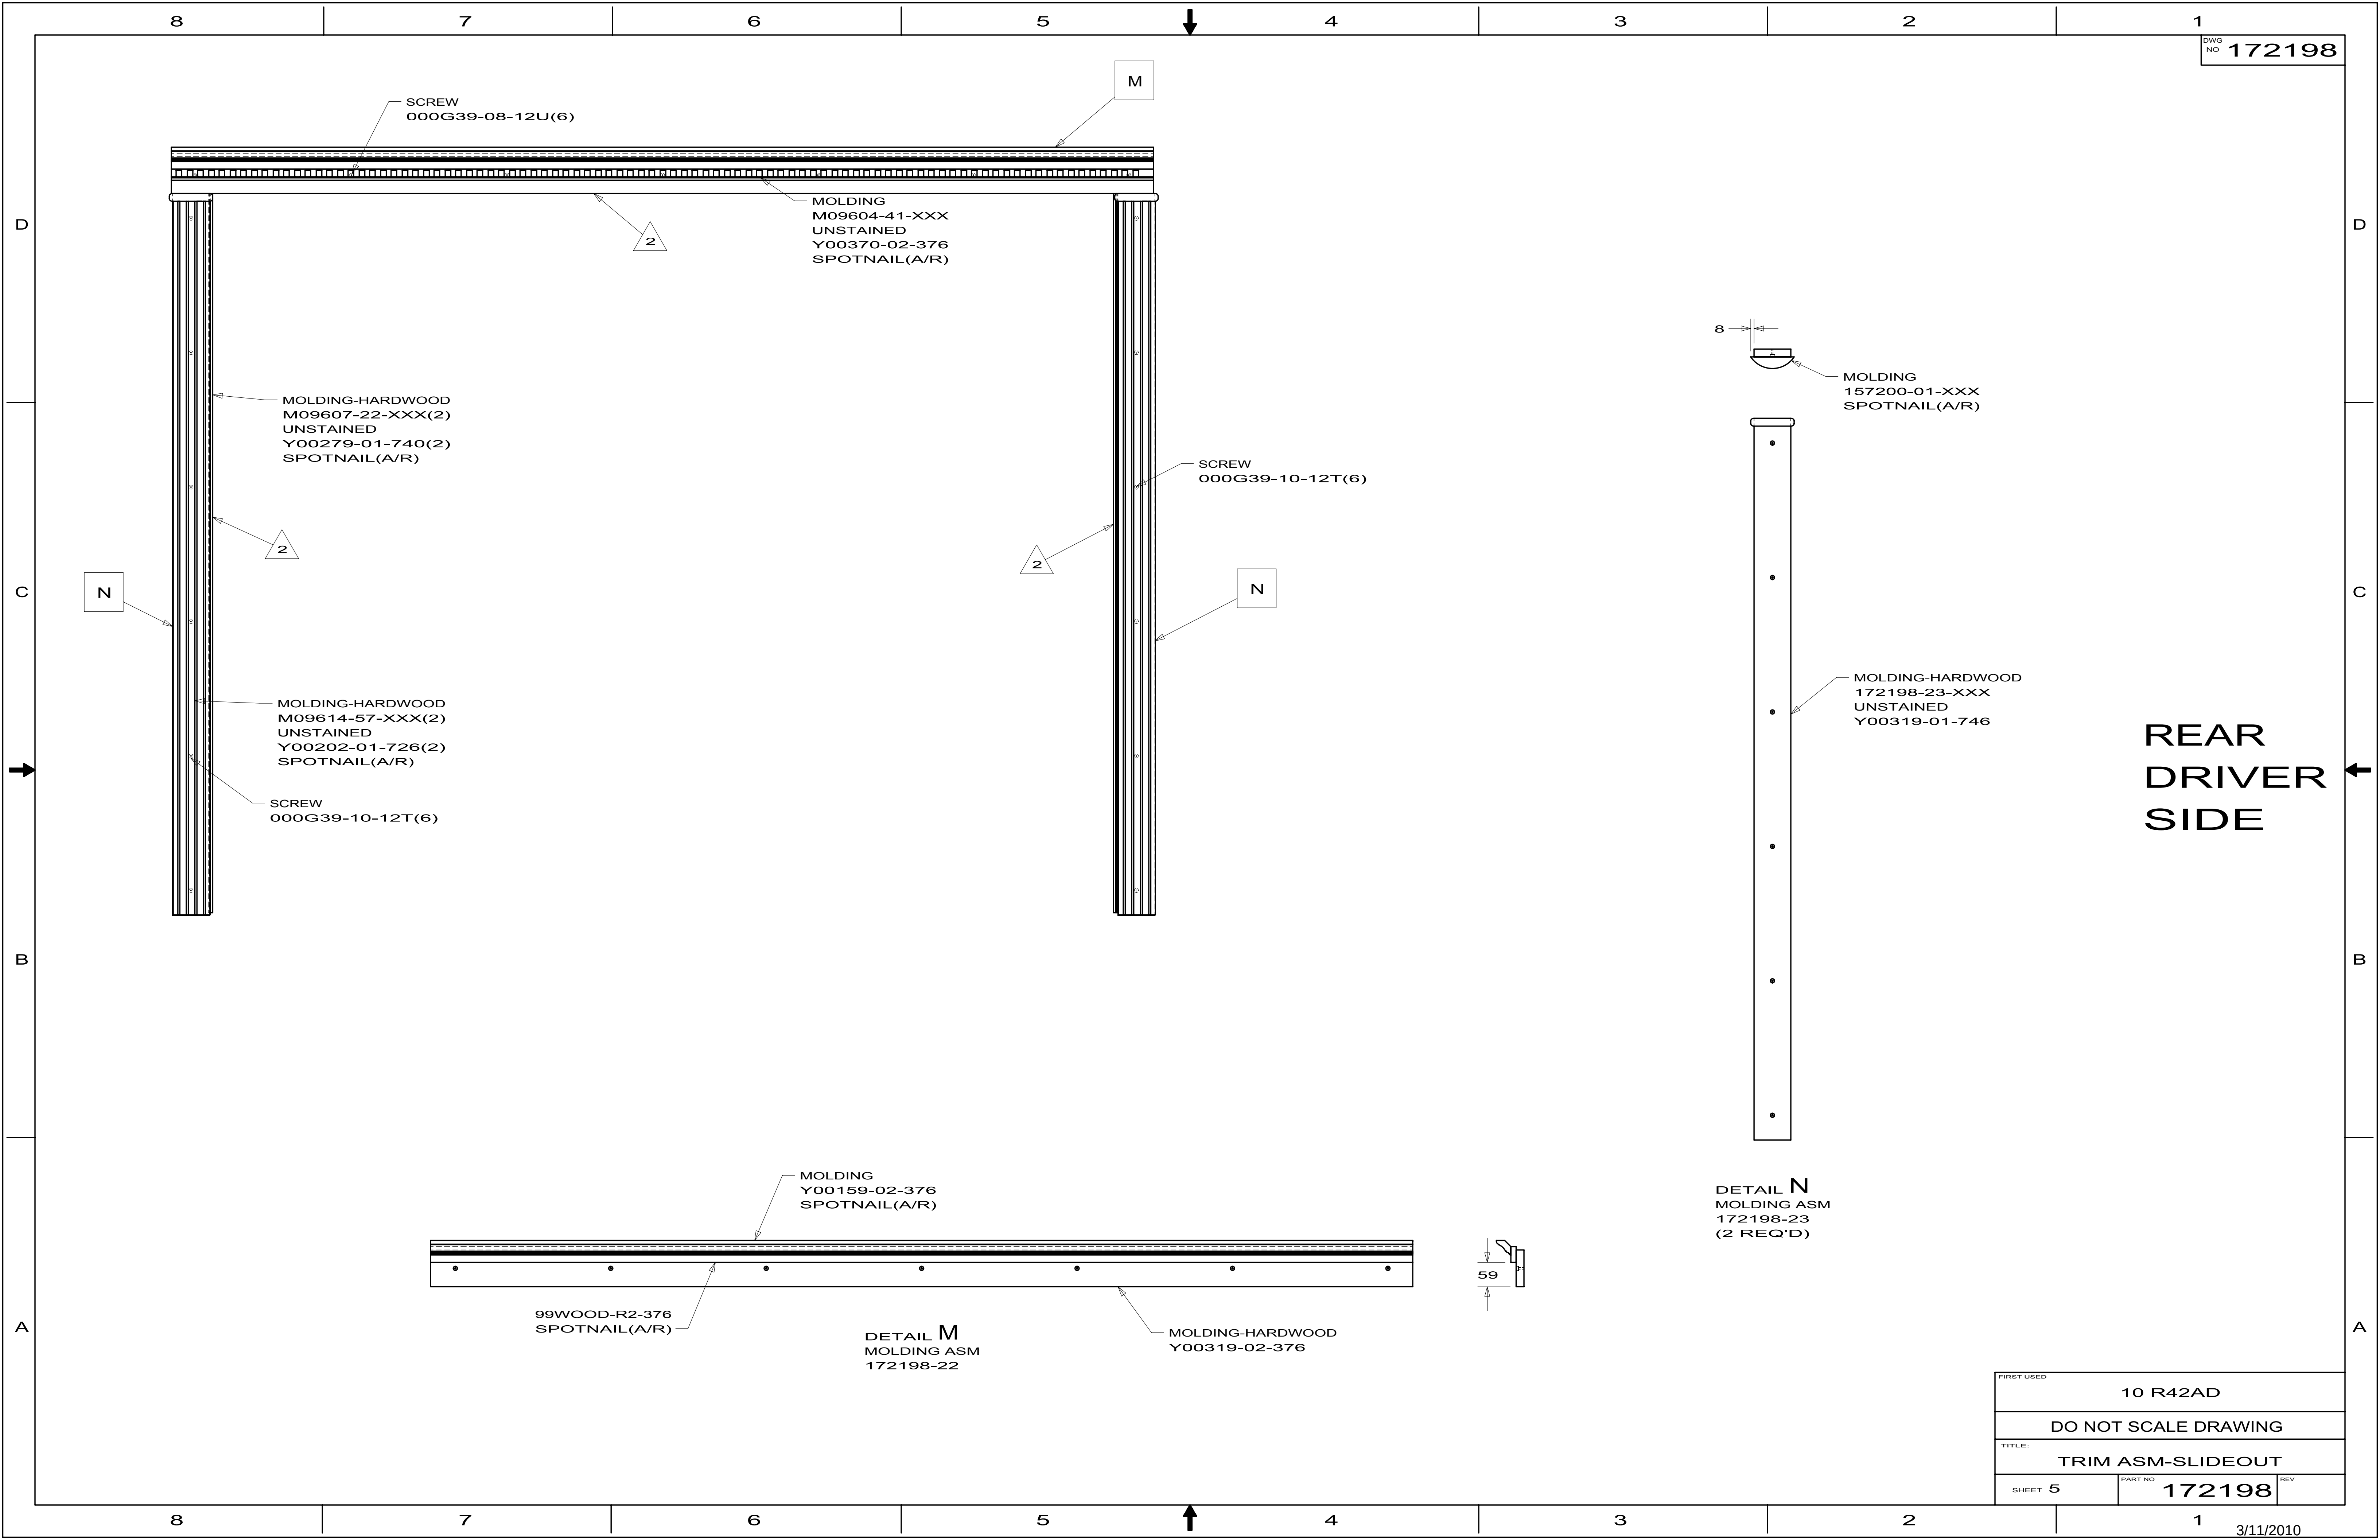


FIRST USED			10 R42AD
DO NOT SCALE DRAWING			
TITLE: TRIM ASM-SLIDEOUT			
SHEET 5	PART NO	172198	REV

DWG NO	SHEET
172199-01	1
172199-02	2
172199-03	3
172199-04	4


RELEASE	REV DATE	DWG NO	172199
REV ZONE	REVISION RECORD	DATE	DTFR-ORIG

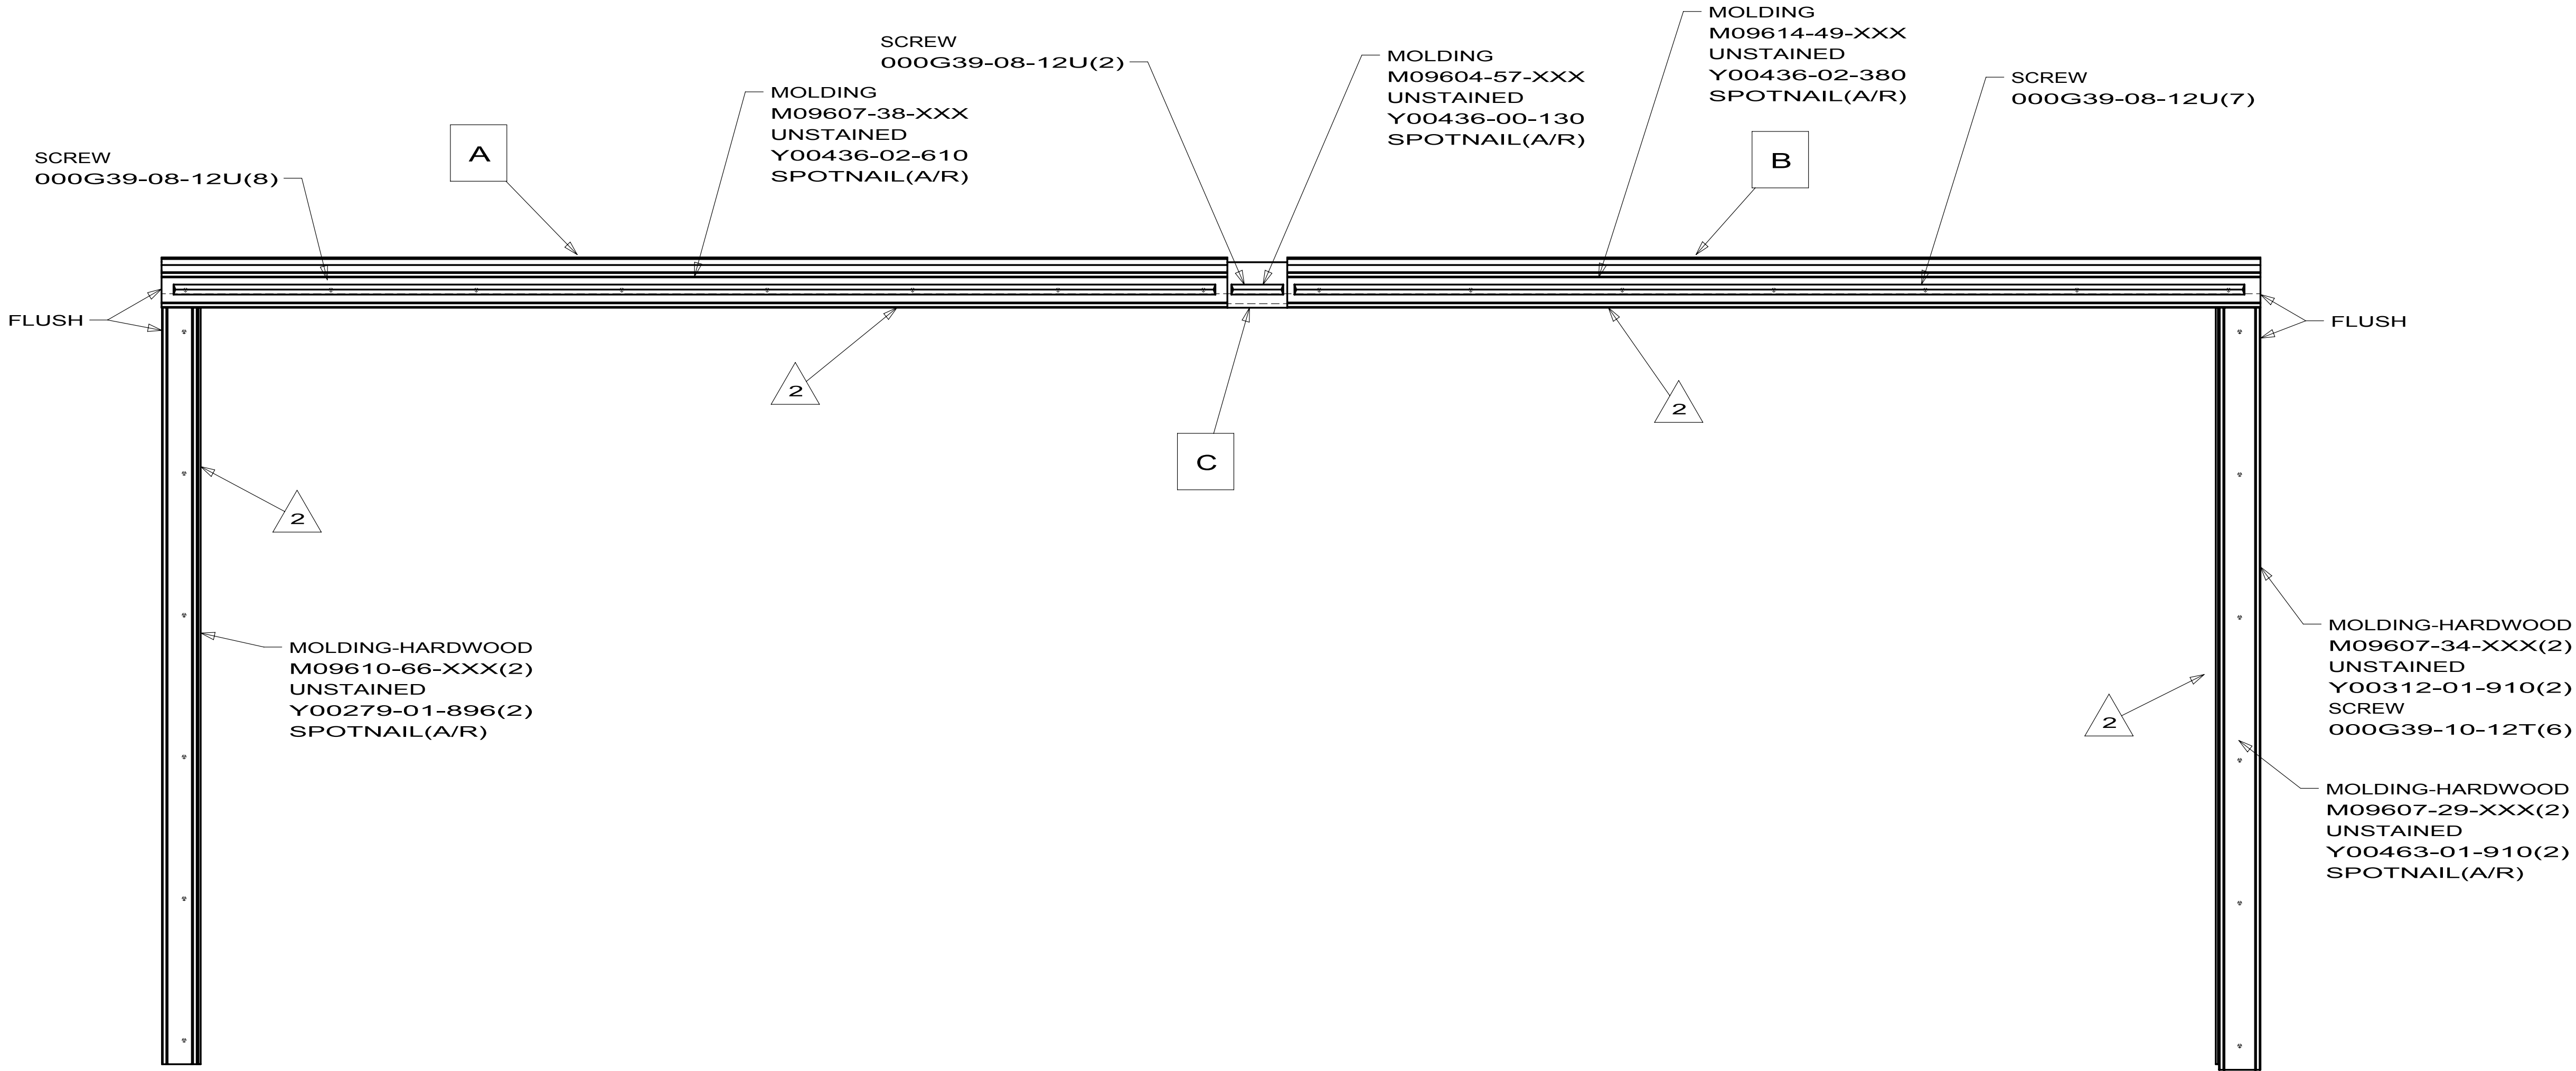

FRONT
DRIVER
SIDE

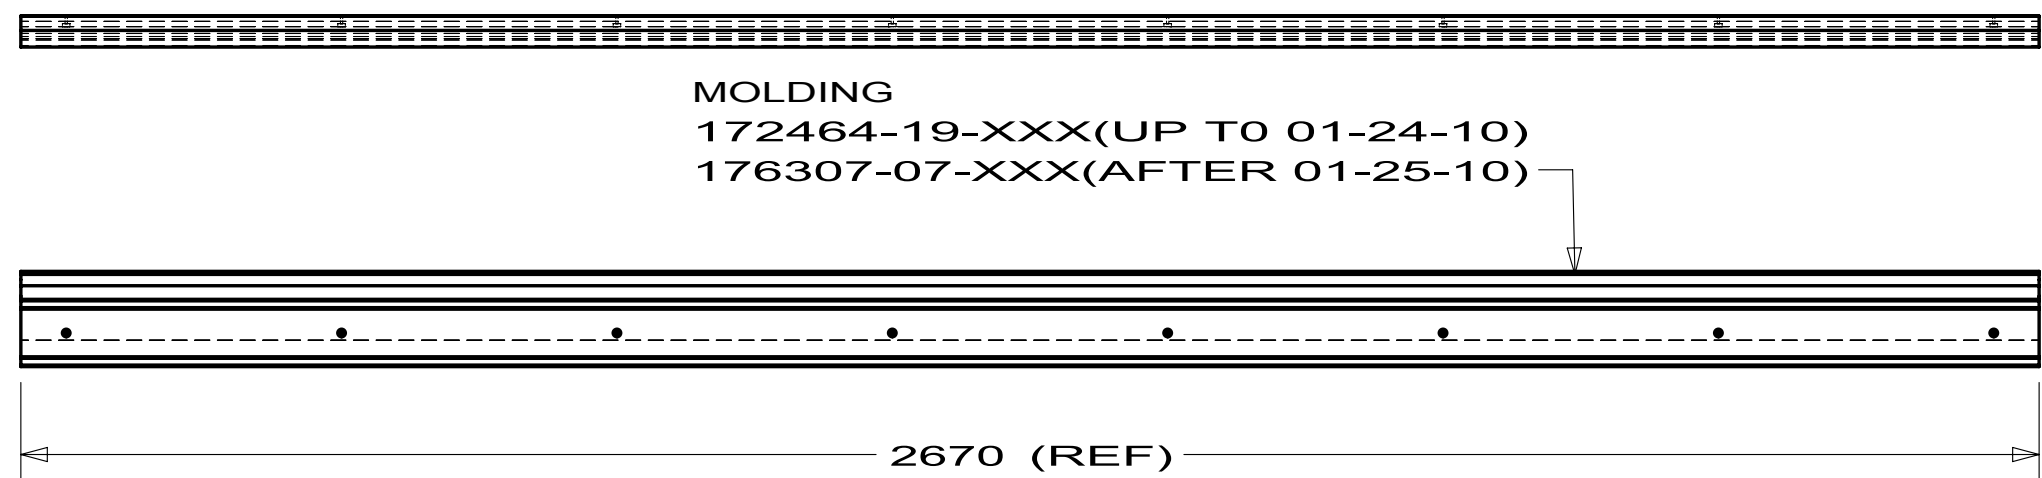

DETAIL A
MOLDING
172199-11-XXX

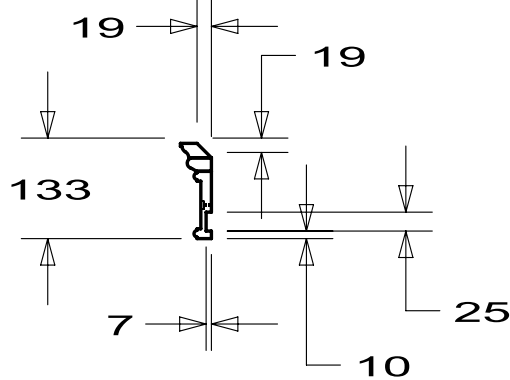

DETAIL B
MOLDING
172199-12-XXX

MOLDING ASM-SLIDEOUT
172484-01-XXX(UP TO 01-24-10)
176307-01-XXX(AFTER 01-25-10)



DETAIL C
MOLDING
172199-13


NUMBER INSIDE SYMBOL
GIVES PANEL OVERHANG

COPYRIGHT 2010 WINNEBAGO INDUSTRIES, INC.	
DTFR	ORIG. DATE
CHKR	ALL DIMENSIONS ARE IN MILLIMETERS
P.E.	FIRST USED
M.E.	10 R42AD
DSNR	MATERIAL:
UNSPECIFIED TOLERANCES ARE: WHOLE DIM (X) : 1.5 ONE-PLACE (X.X) : 0.8 TWO-PLACE (X.XX) : ANGLE : THIRD ANGLE PROJECTION	
DO NOT SCALE DRAWING	
TITLE: TRIM ASM-SLIDEOUT	
SHEET 1 OF 4	PART NO 172199 REV

2. MOLDING TO BE FLUSH WITH SLIDEOUT EXTRUSION.

1. FINISH PER ES0022.

NOTES:

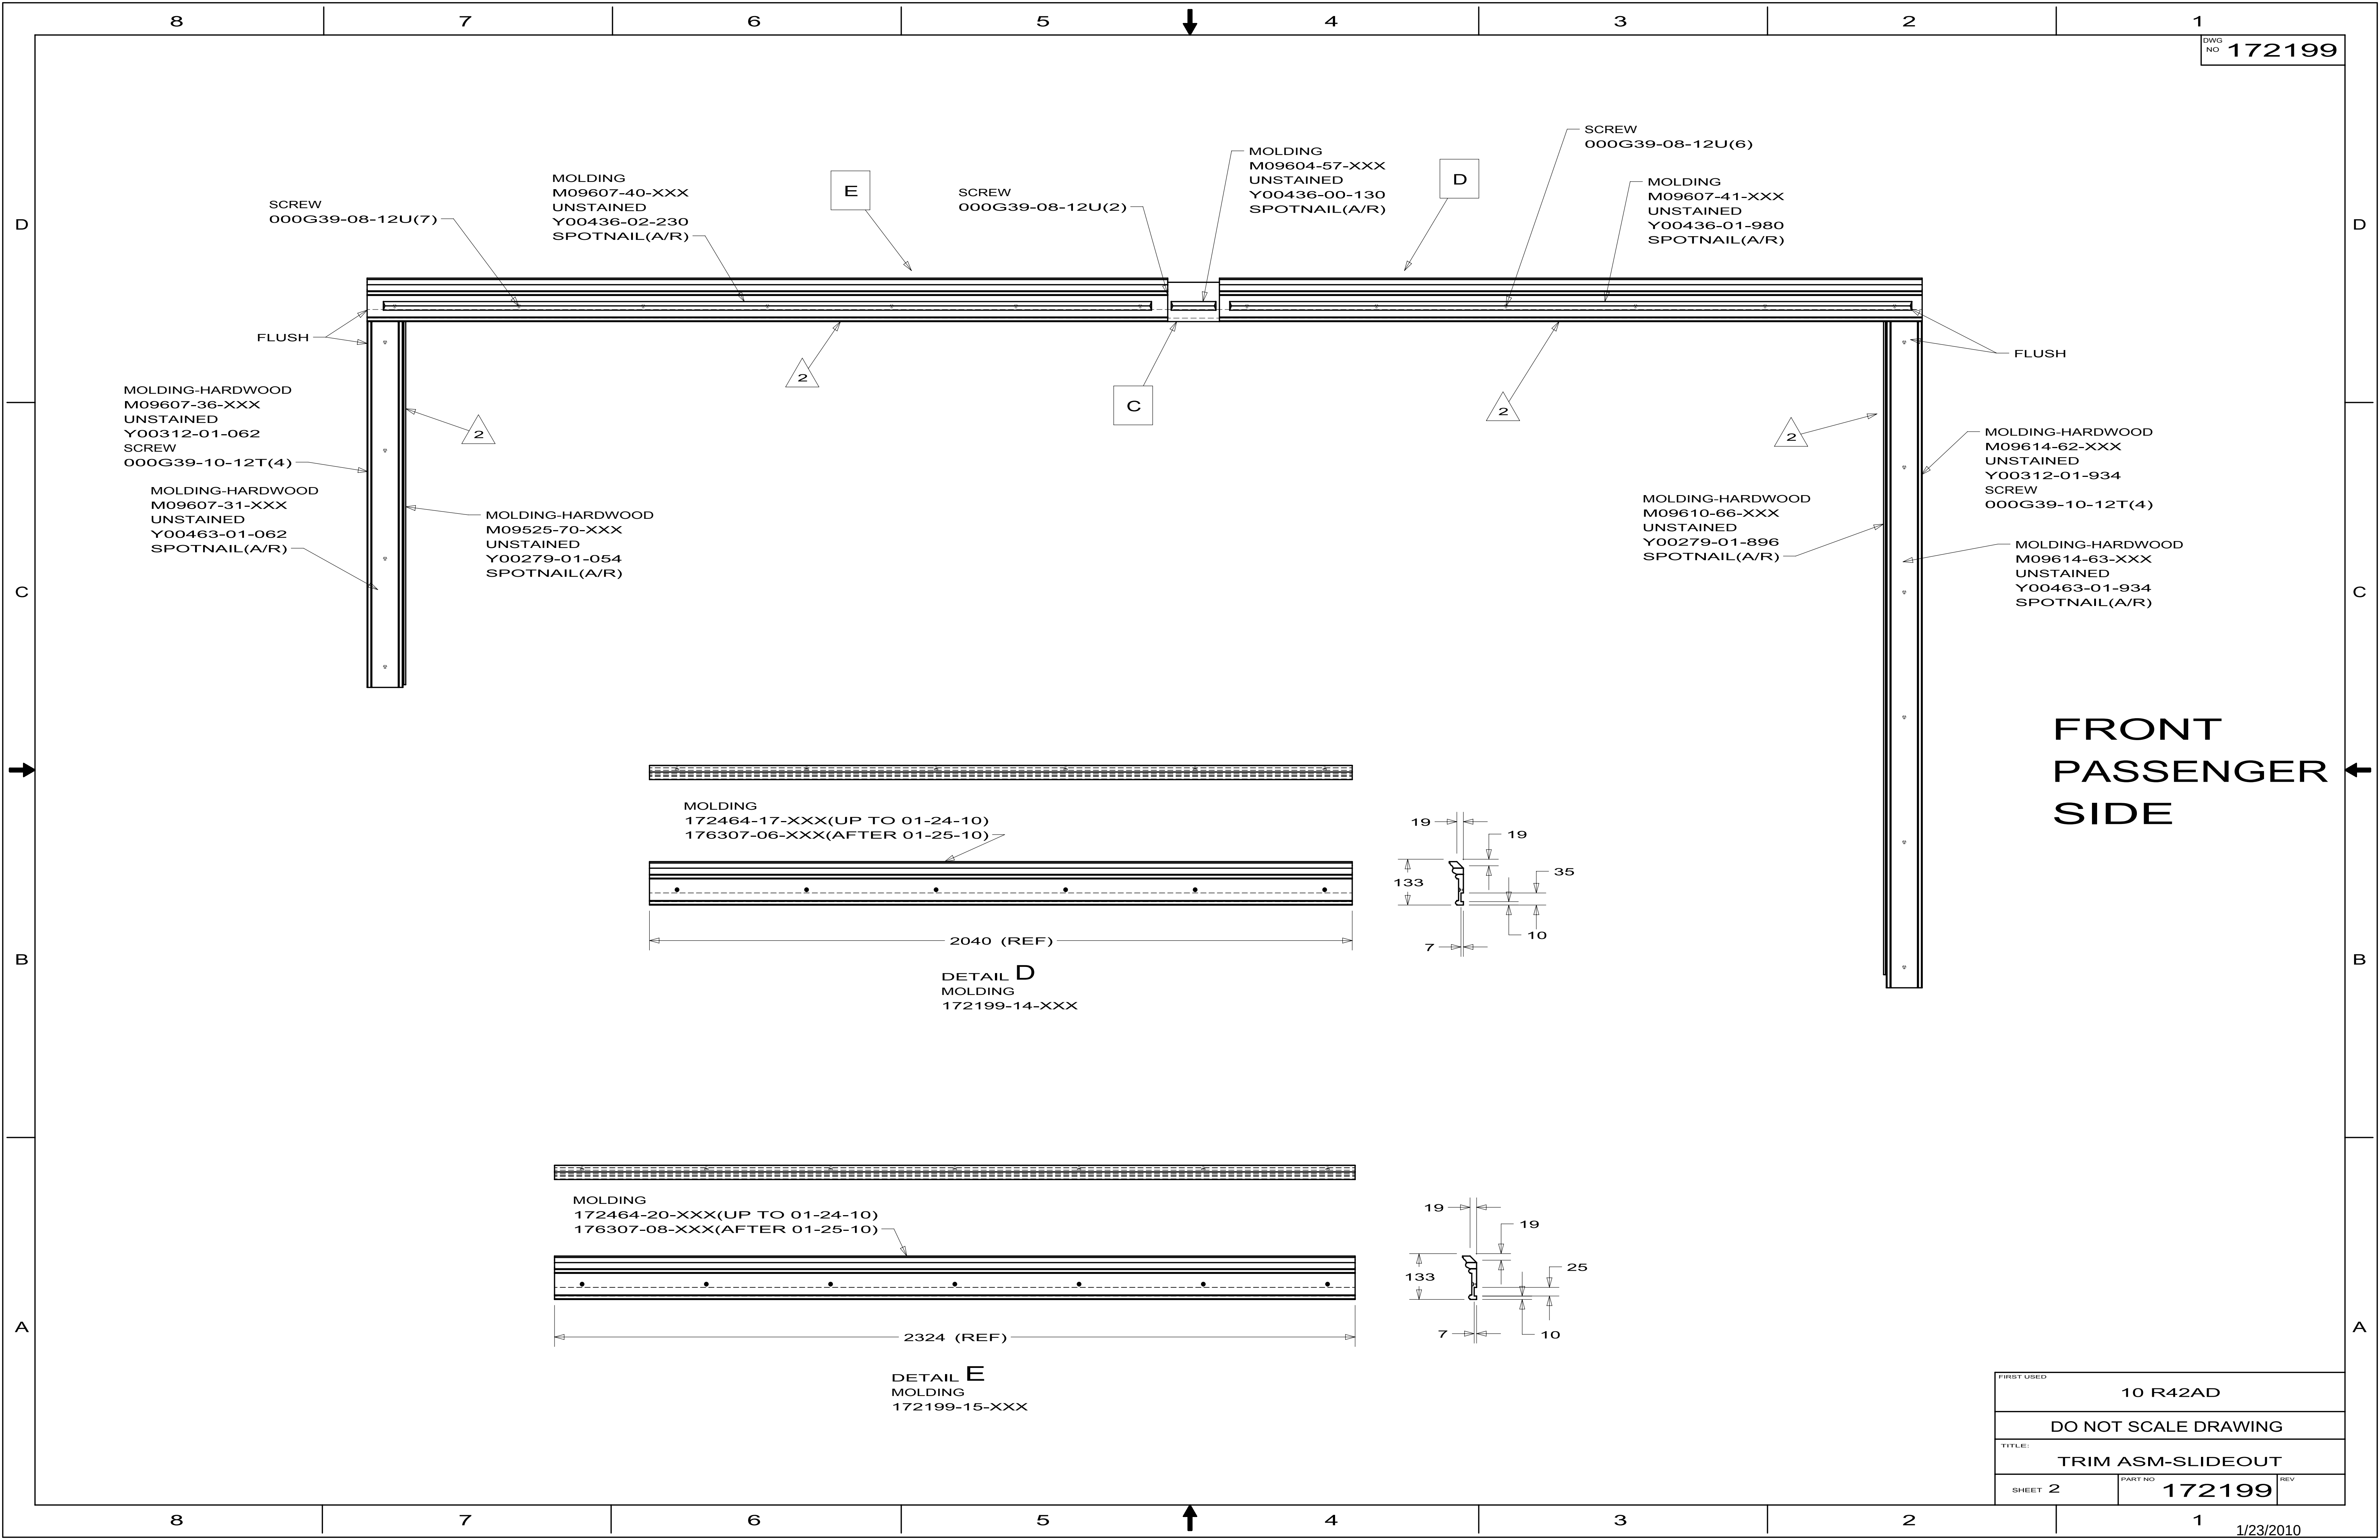

FRONT
PASSENGER
SIDE

MOLDING
172464-17-XXX(UP TO 01-24-10)
176307-06-XXX(AFTER 01-25-10)

2040 (REF)

DETAIL D
MOLDING
172199-14-XXX

MOLDING
172464-20-XXX(UP TO 01-24-10)
176307-08-XXX(AFTER 01-25-10)

2324 (REF)

DETAIL E
MOLDING
172199-15-XXX

FIRST USED		
10 R42AD		
DO NOT SCALE DRAWING		
TITLE:		
TRIM ASM-SLIDEOUT		
SHEET 2	PART NO	REV
	172199	

D

C


B

A



MOLDING-HARDWOOD
172199-16-XXX
UNSTAINED
Y00192-02-406

MOLDING-HARDWOOD
172199-16-XXX
UNSTAINED
Y00193-02-406

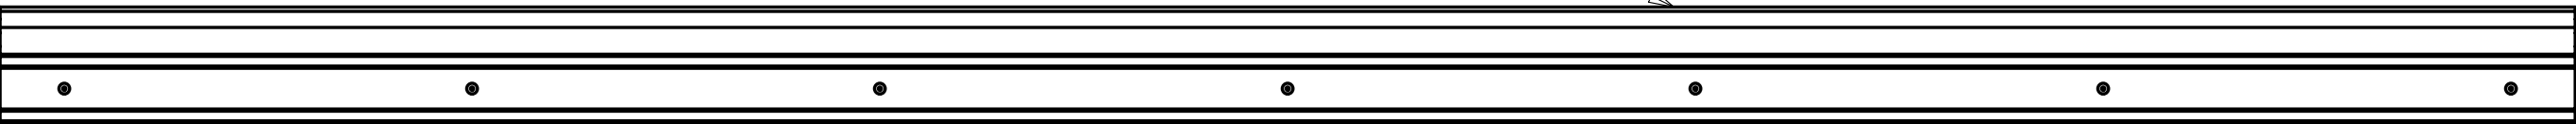

MOLDING-HARDWOOD
172199-16-XXX
UNSTAINED
Y00316-02-406

DETAIL F
MOLDING
172199-16-XXX

MOLDING
M09607-39-XXX
UNSTAINED
Y00436-02-346
SPOTNAIL(A/R)

SCREW
000G39-08-12U(7)

FLUSH

FLUSH

2

2

2

99WOOD-D1-946(2)

MOLDING-HARDWOOD
172199-17-XXX
UNSTAINED
Y00312-01-946

REAR
PASSENGER
SIDE

MOLDING-HARDWOOD
M09607-19-XXX(2)
UNSTAINED
Y00279-01-920(2)
SPOTNAIL(A/R)

MOLDING-HARDWOOD
M09607-32-XXX(2)
UNSTAINED
Y00311-01-946(2)
SPOTNAIL(A/R)

SCREW
000G39-10-12T(6)

SCREW
000G39-10-12T(6)

DETAIL G
MOLDING
172199-17-XXX
(2 REQ'D)

FIRST USED		10 R42AD	
DO NOT SCALE DRAWING			
TITLE: TRIM ASM-SLIDEOUT			
SHEET 3		PART NO 172199	REV

MOLDING
M09607-43-XXX
UNSTAINED
Y00436-02-316
SPOTNAIL(A/R)

SCREW
000G39-08-12U(7)

H

MOLDING
M09607-43-XXX
UNSTAINED
Y00436-02-316
SPOTNAIL(A/R)

MOLDING-HARDWOOD
Y00310-01-776

MOLDING-HARDWOOD
Y00310-01-776

MOLDING-HARDWOOD
M09607-33-XXX
UNSTAINED
Y00311-01-776

MOLDING-HARDWOOD
M09607-33-XXX
UNSTAINED
Y00311-01-776

MOLDING-HARDWOOD
M09607-22-XXX(2)
UNSTAINED
Y00279-01-740(2)
SPOTNAIL(A/R)

SCREW
000G39-10-12T(6)

K

M
SPOTNAIL
(A/R)

SCREW
000G39-10-12T(6)

DETAIL J
MOLDING
172199-19-XXX

DETAIL K
MOLDING
172199-20-XXX

DETAIL L
MOLDING
172199-21-XXX

DETAIL M
MOLDING
172199-22-XXX

REAR
DRIVER
SIDE

MOLDING-HARDWOOD
172199-18-XXX
UNSTAINED
Y00193-02-376

MOLDING-HARDWOOD
172199-18-XXX
UNSTAINED
Y00192-02-376

MOLDING-HARDWOOD
172199-18-XXX
UNSTAINED
Y00316-02-376

DETAIL H
MOLDING ASM
172199-18-XXX

108

FIRST USED		10 R42AD	
DO NOT SCALE DRAWING			
TITLE:			
TRIM ASM-SLIDEOUT			
SHEET 4		PART NO 172199	REV