


DWG NO	--
157736-01	(WIN)
157736-02	(ITA)

RELEASE	REV DATE	DWG NO	157736
REV ZONE	A	REVISION RECORD	DATE DFT:0R16

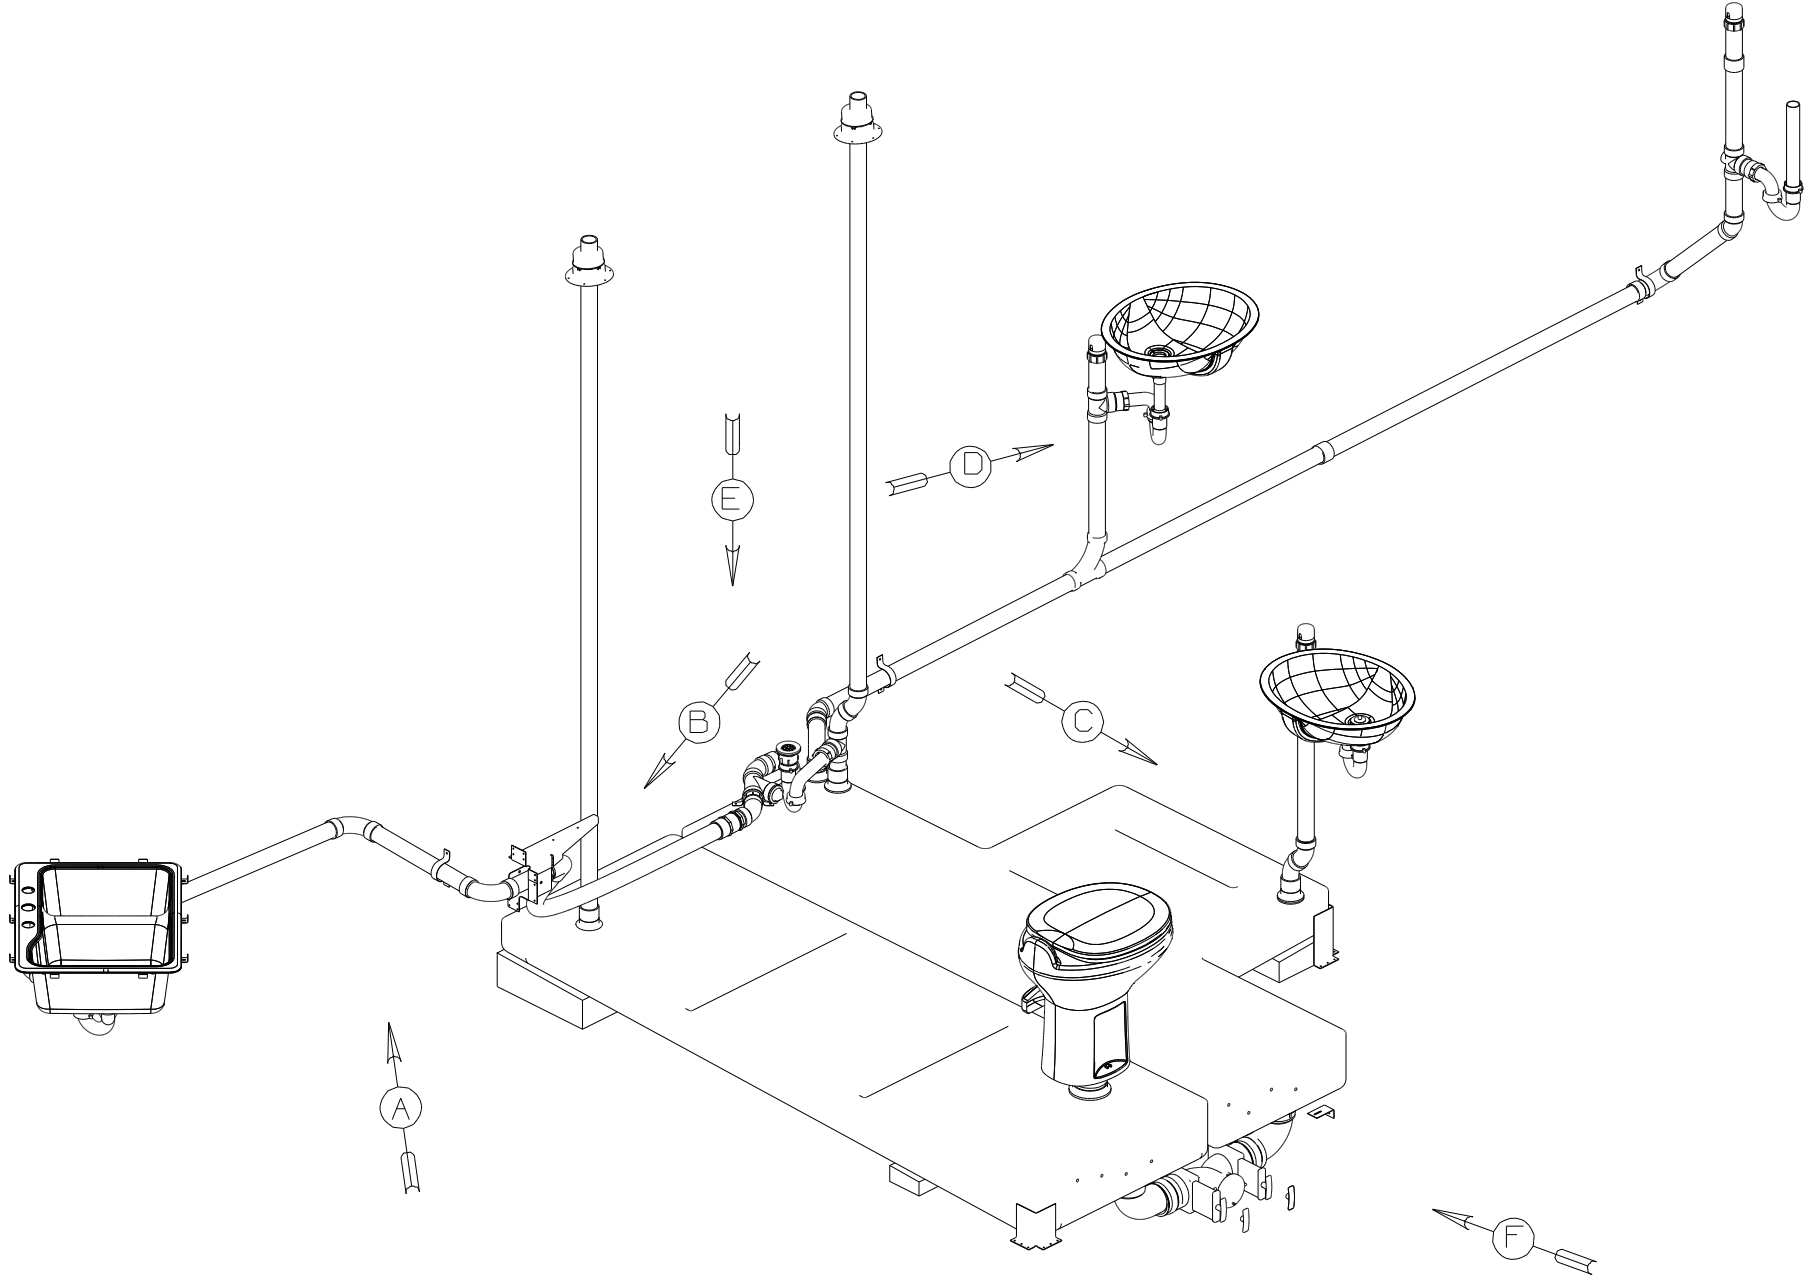

- (WIN) WINNEABGO ONLY
(ITA) ITASCA ONLY
(IBI) CODES/STANDARDS-USA
(265) CODES/STDS-CSA-/CMVSS
(54E) WASHER/DRYER
(21M) WASHER/DRYER PREP
(43W) CABINET-LAVATORY
(43V) CABINET-CHEST OF DRAWERS

- 7 SECURE VENT TUBES TO FLOOR WITH CLAMP 62401-02-000 (2), SCREW G67-10-12B (2), BRACKET 136878-01-CHT (2).
6 VENT PIPE MUST PROJECT 51 MIN AND 64 MAX ABOVE ROOF FOR PROPER FIT AND FUNCTION.
5. SEAL AROUND SHOWER WITH SILICONE.
4. ALL EXTERIOR OPENINGS AROUND PIPE TO BE SEALED WITH 131264-05-CHT.
3. ALL PIPE AND FITTINGS TO BE ASSEMBLED WITH SOLVENT 4020-01-000 (USA), 4020-02-000 (CAN)
2. SLOPE OF TRAP ARM MUST BE 6 PER 305 mm.
1. SLOPE OF HORIZONTAL PIPING TO BE MIN 3 PER 305 mm.

NOTES:

X-X	FOR DRAINAGE CALLOUTS SEE DWG NO 116229-01-000
-----	--

WINNEBAGO® Q A B C D E F G H J K L M N P R S T U V W X Y Z		COPYRIGHT 2007 WINNEBAGO INDUSTRIES, INC.	
DFT#		ORIG. DATE	
CHK#		ALL DIMENSIONS ARE IN MILLIMETERS	
P.E.			
M.E.			
DSNR		FIRST USED	
		07 P39K	
UNSPECIFIED TOLERANCES ARE:		MATERIAL:	
WHOLE DIM (X) ± 3			
ONE-PLACE (X,X) ± 1.5			
TWO-PLACE (X,XX) ± 0.50			
ANGLE ± 1°			
THIRD ANGLE PROJECTION			
DO NOT SCALE DRAWING			
TITLE: DRAINAGE SYSTEM INSTL			
SHEET 1 OF 4		PART NO 157736	
		REV	

SINK-GALLEY
148870-01-CHT
STRAINER
92303-01-000 (2)
SEAL
91255-02-000 (A/R)
ANGLE-FORMED
140002-01-CHT (10)
SCREW
G67-10-08U (10)

STRAP-CONDUIT, 2"
8406-01-000 (4)

PRIMER
126427-02-000
CEMENT
126427-01-000 (USA)
126427-03-000 (CAN)

BRACKET-COVER, PLUMBING
142526-01-CHT


ELBOW
136111-01-000

BRACKET-CARRIER, PLUMBING
142527-02-CHT


VIEW A

VIEW B

FIRST USED		07 P39K	
DO NOT SCALE DRAWING			
TITLE: DRAINAGE SYSTEM INSTL			
SHEET 2	PART NO	157736	REV

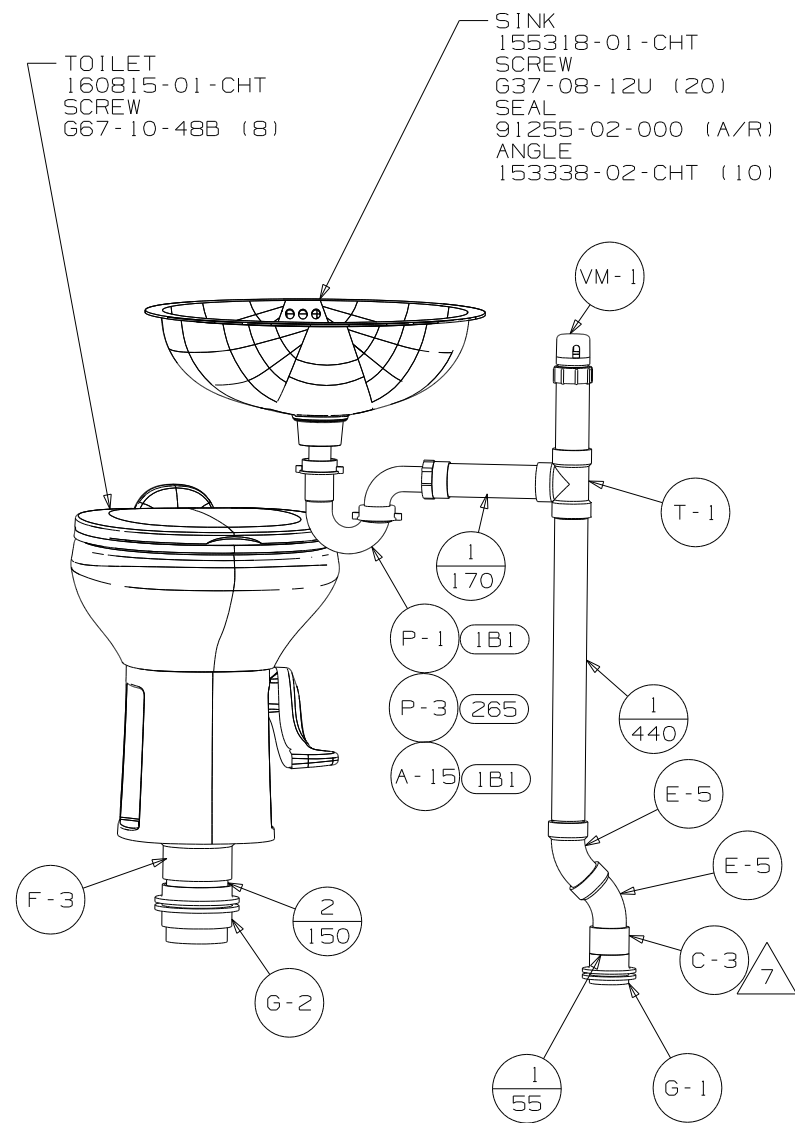


VIEW C


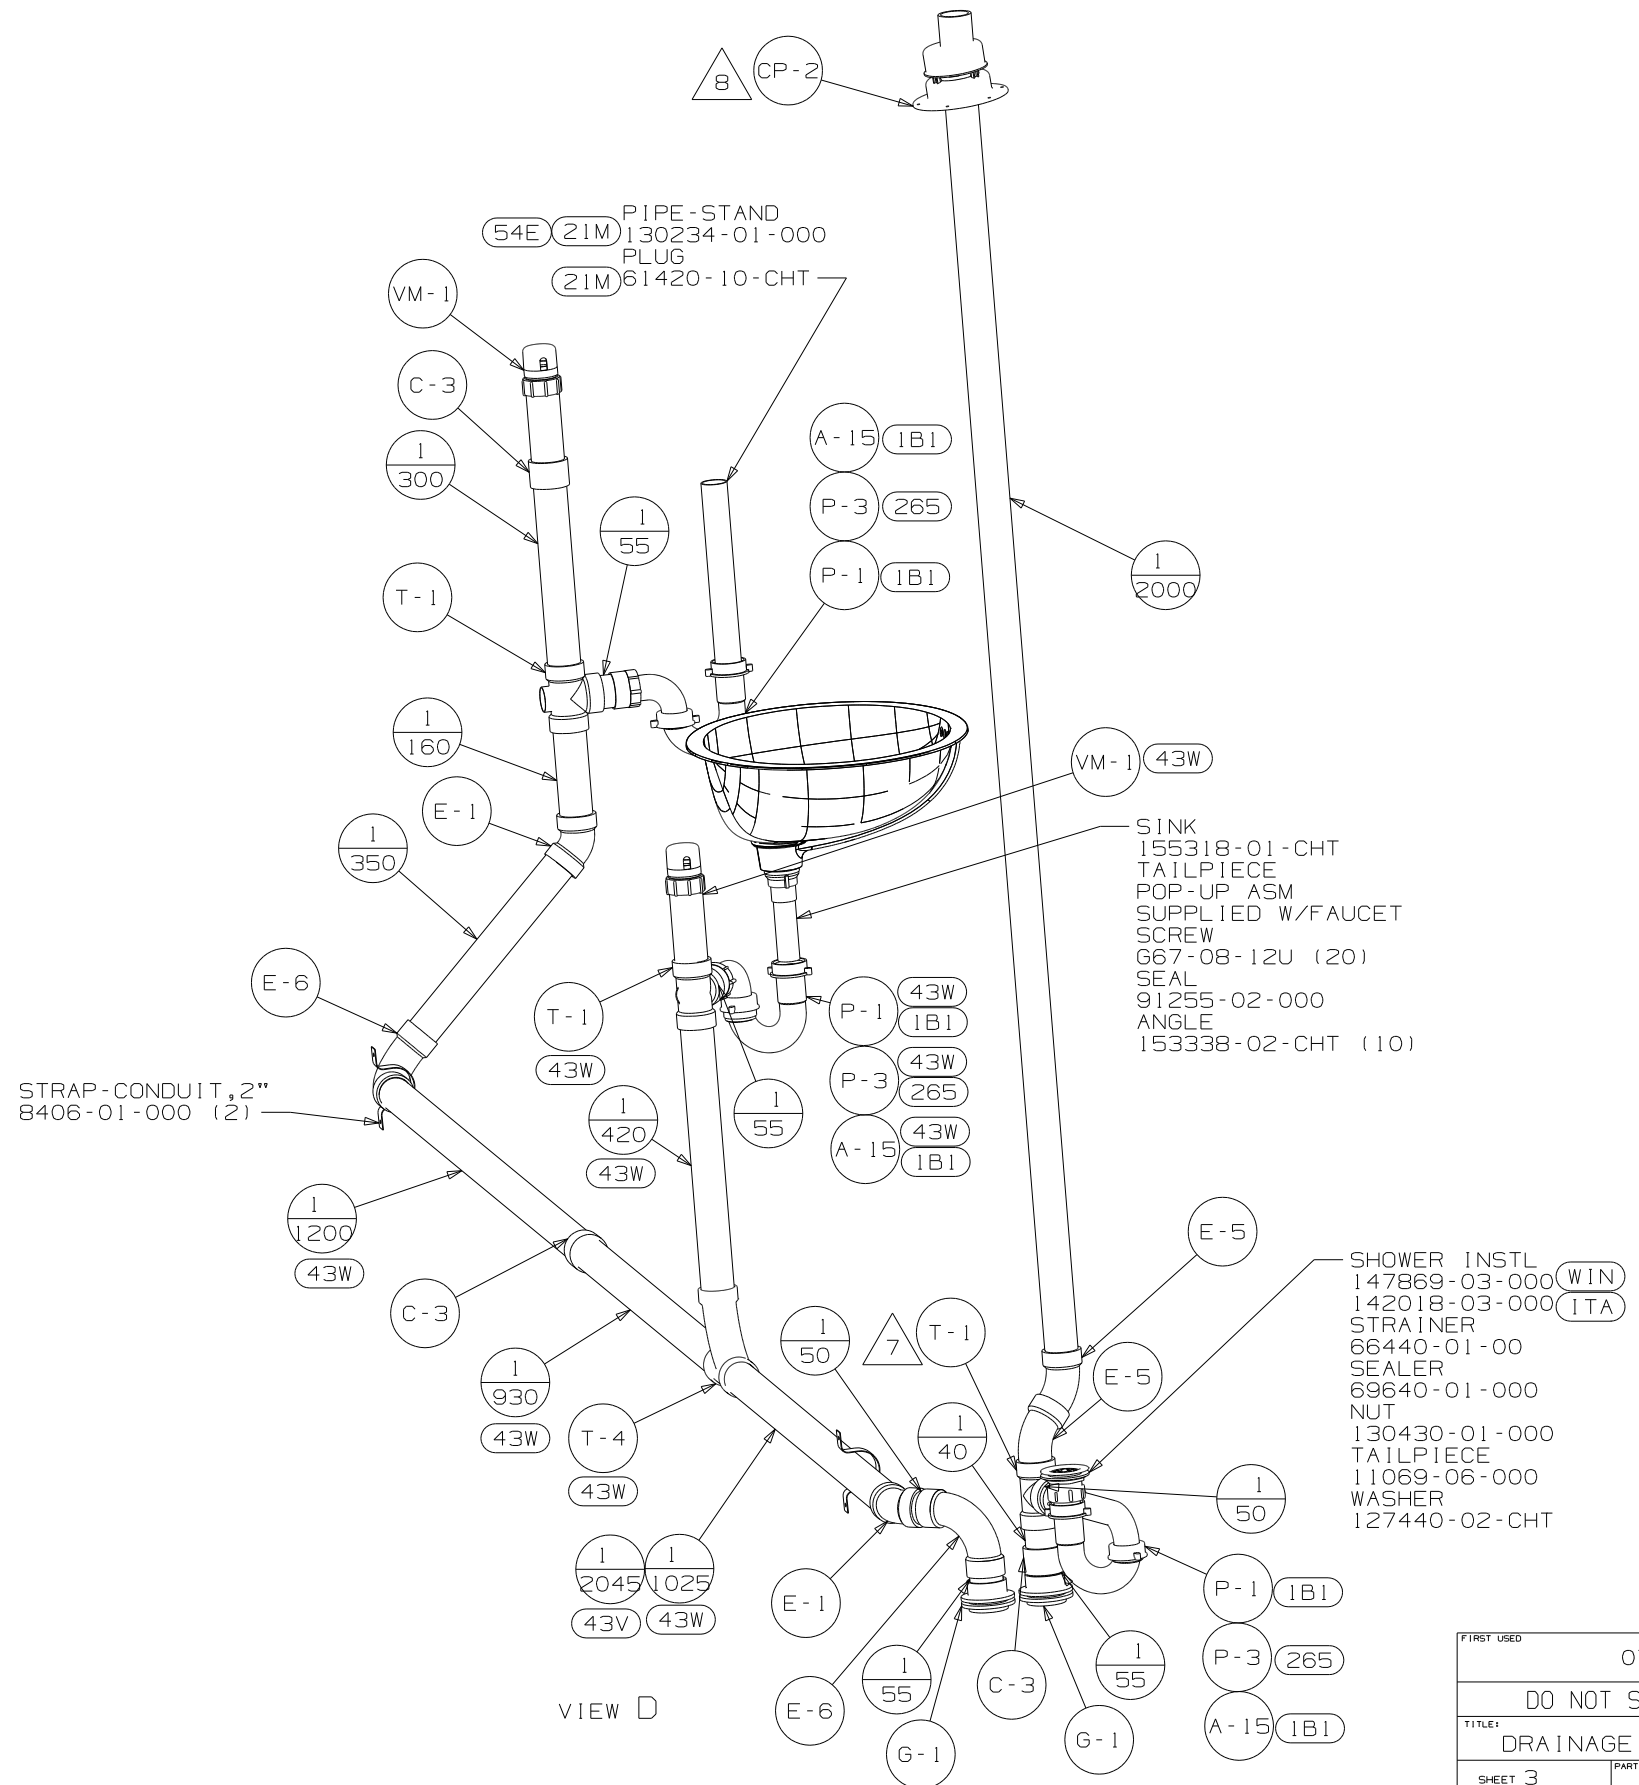


VIEW D

FIRST USED		07 P39K	
DO NOT SCALE DRAWING			
TITLE:			
DRAINAGE SYSTEM INSTL			
SHEET 3	PART NO	157736	REV

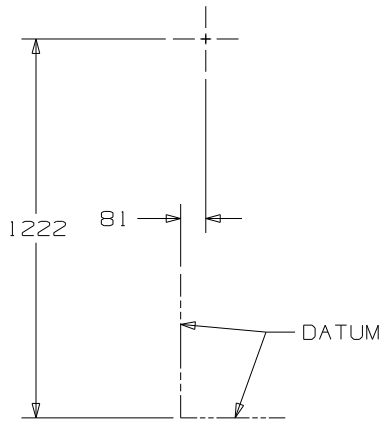


VIEW E

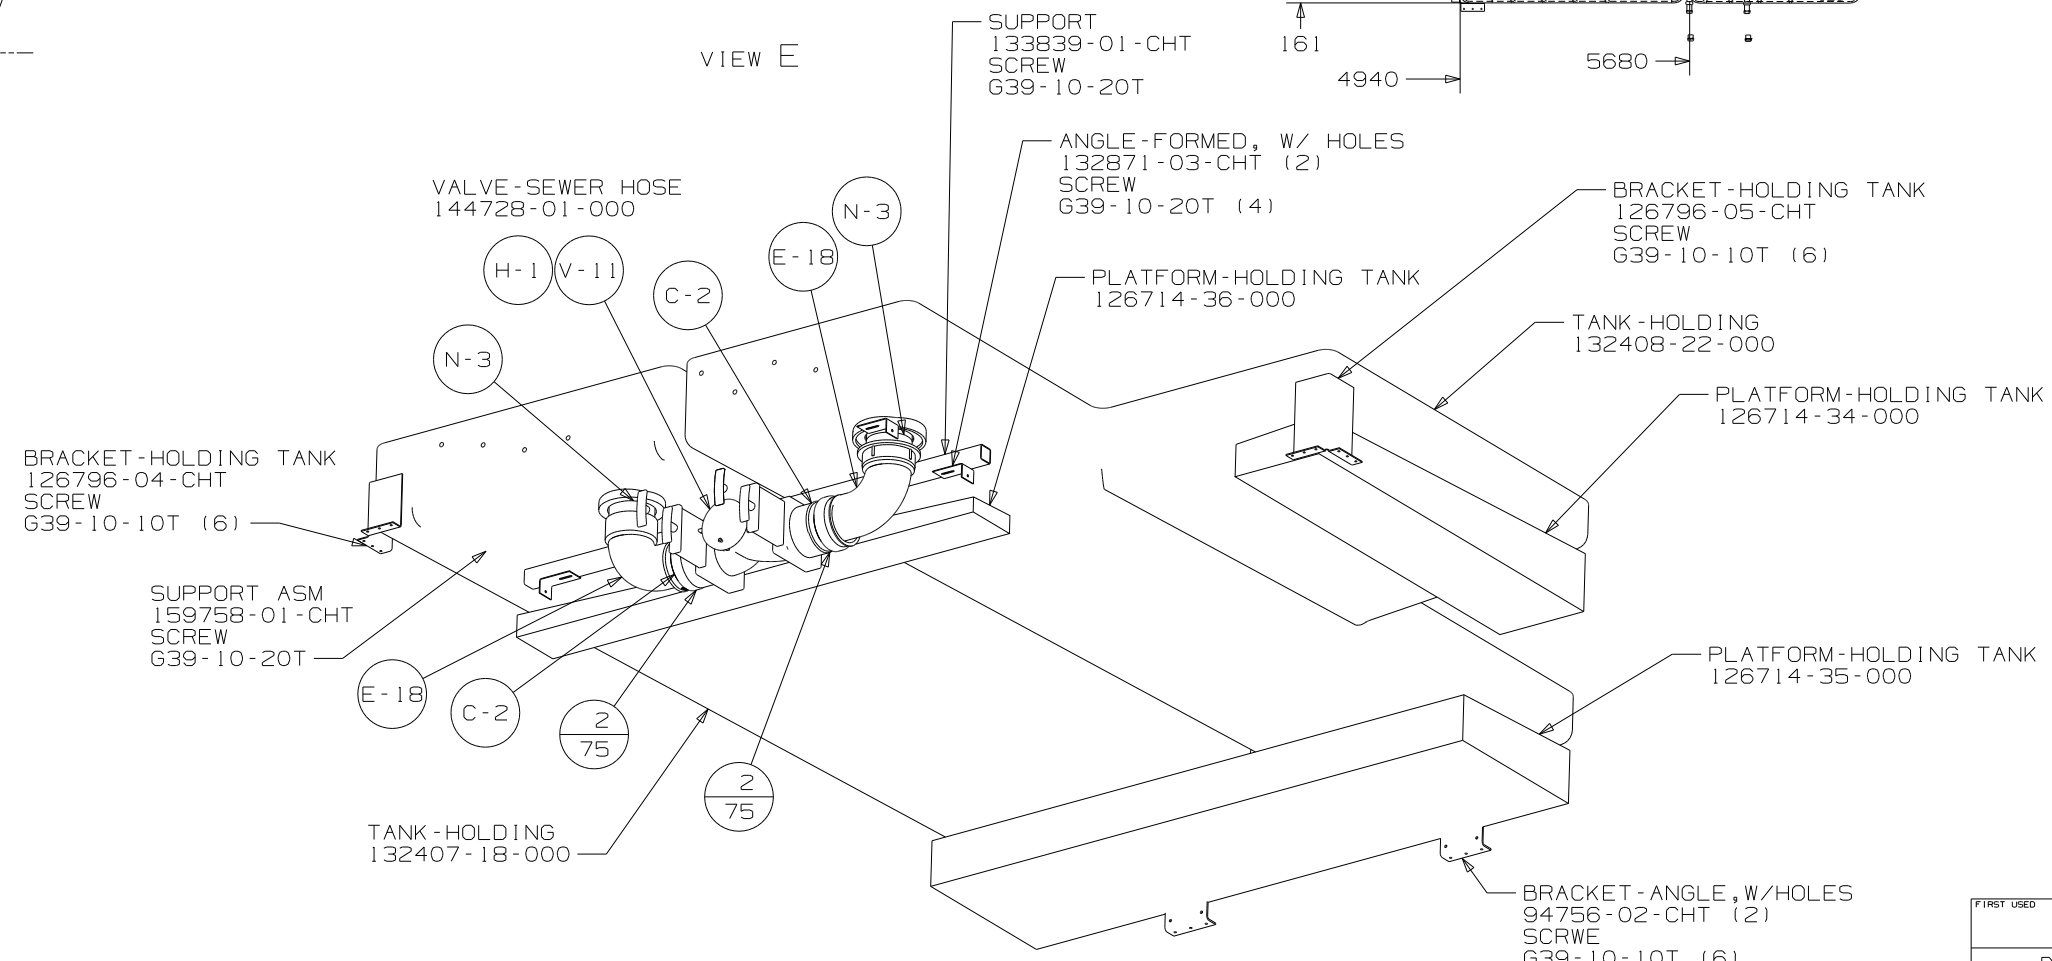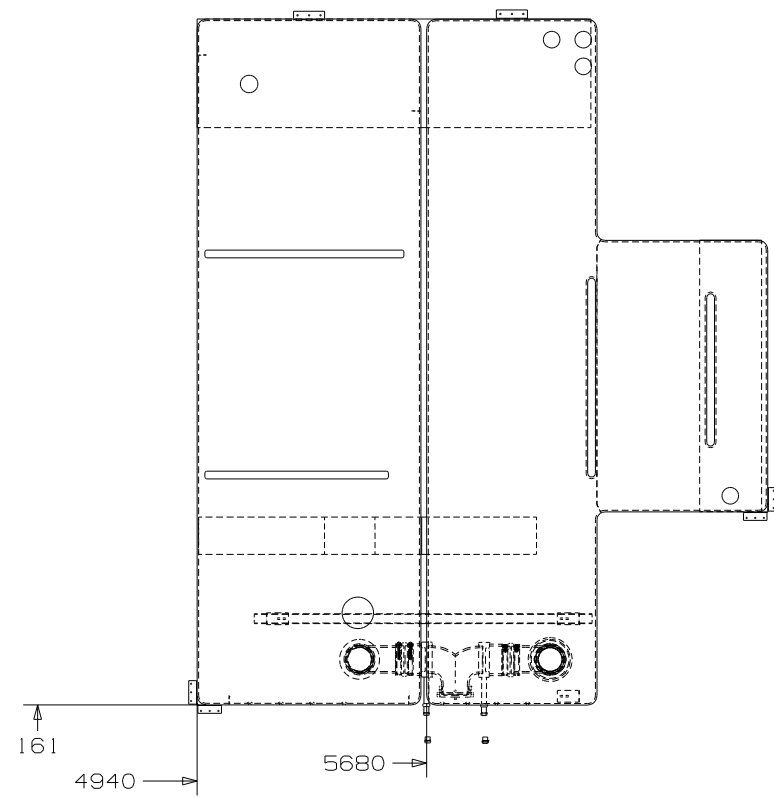


VIEW F

FIRST USED		07 P39K	
DO NOT SCALE DRAWING			
TITLE: DRAINAGE SYSTEM INSTL			
SHEET 4	PART NO	157736	REV

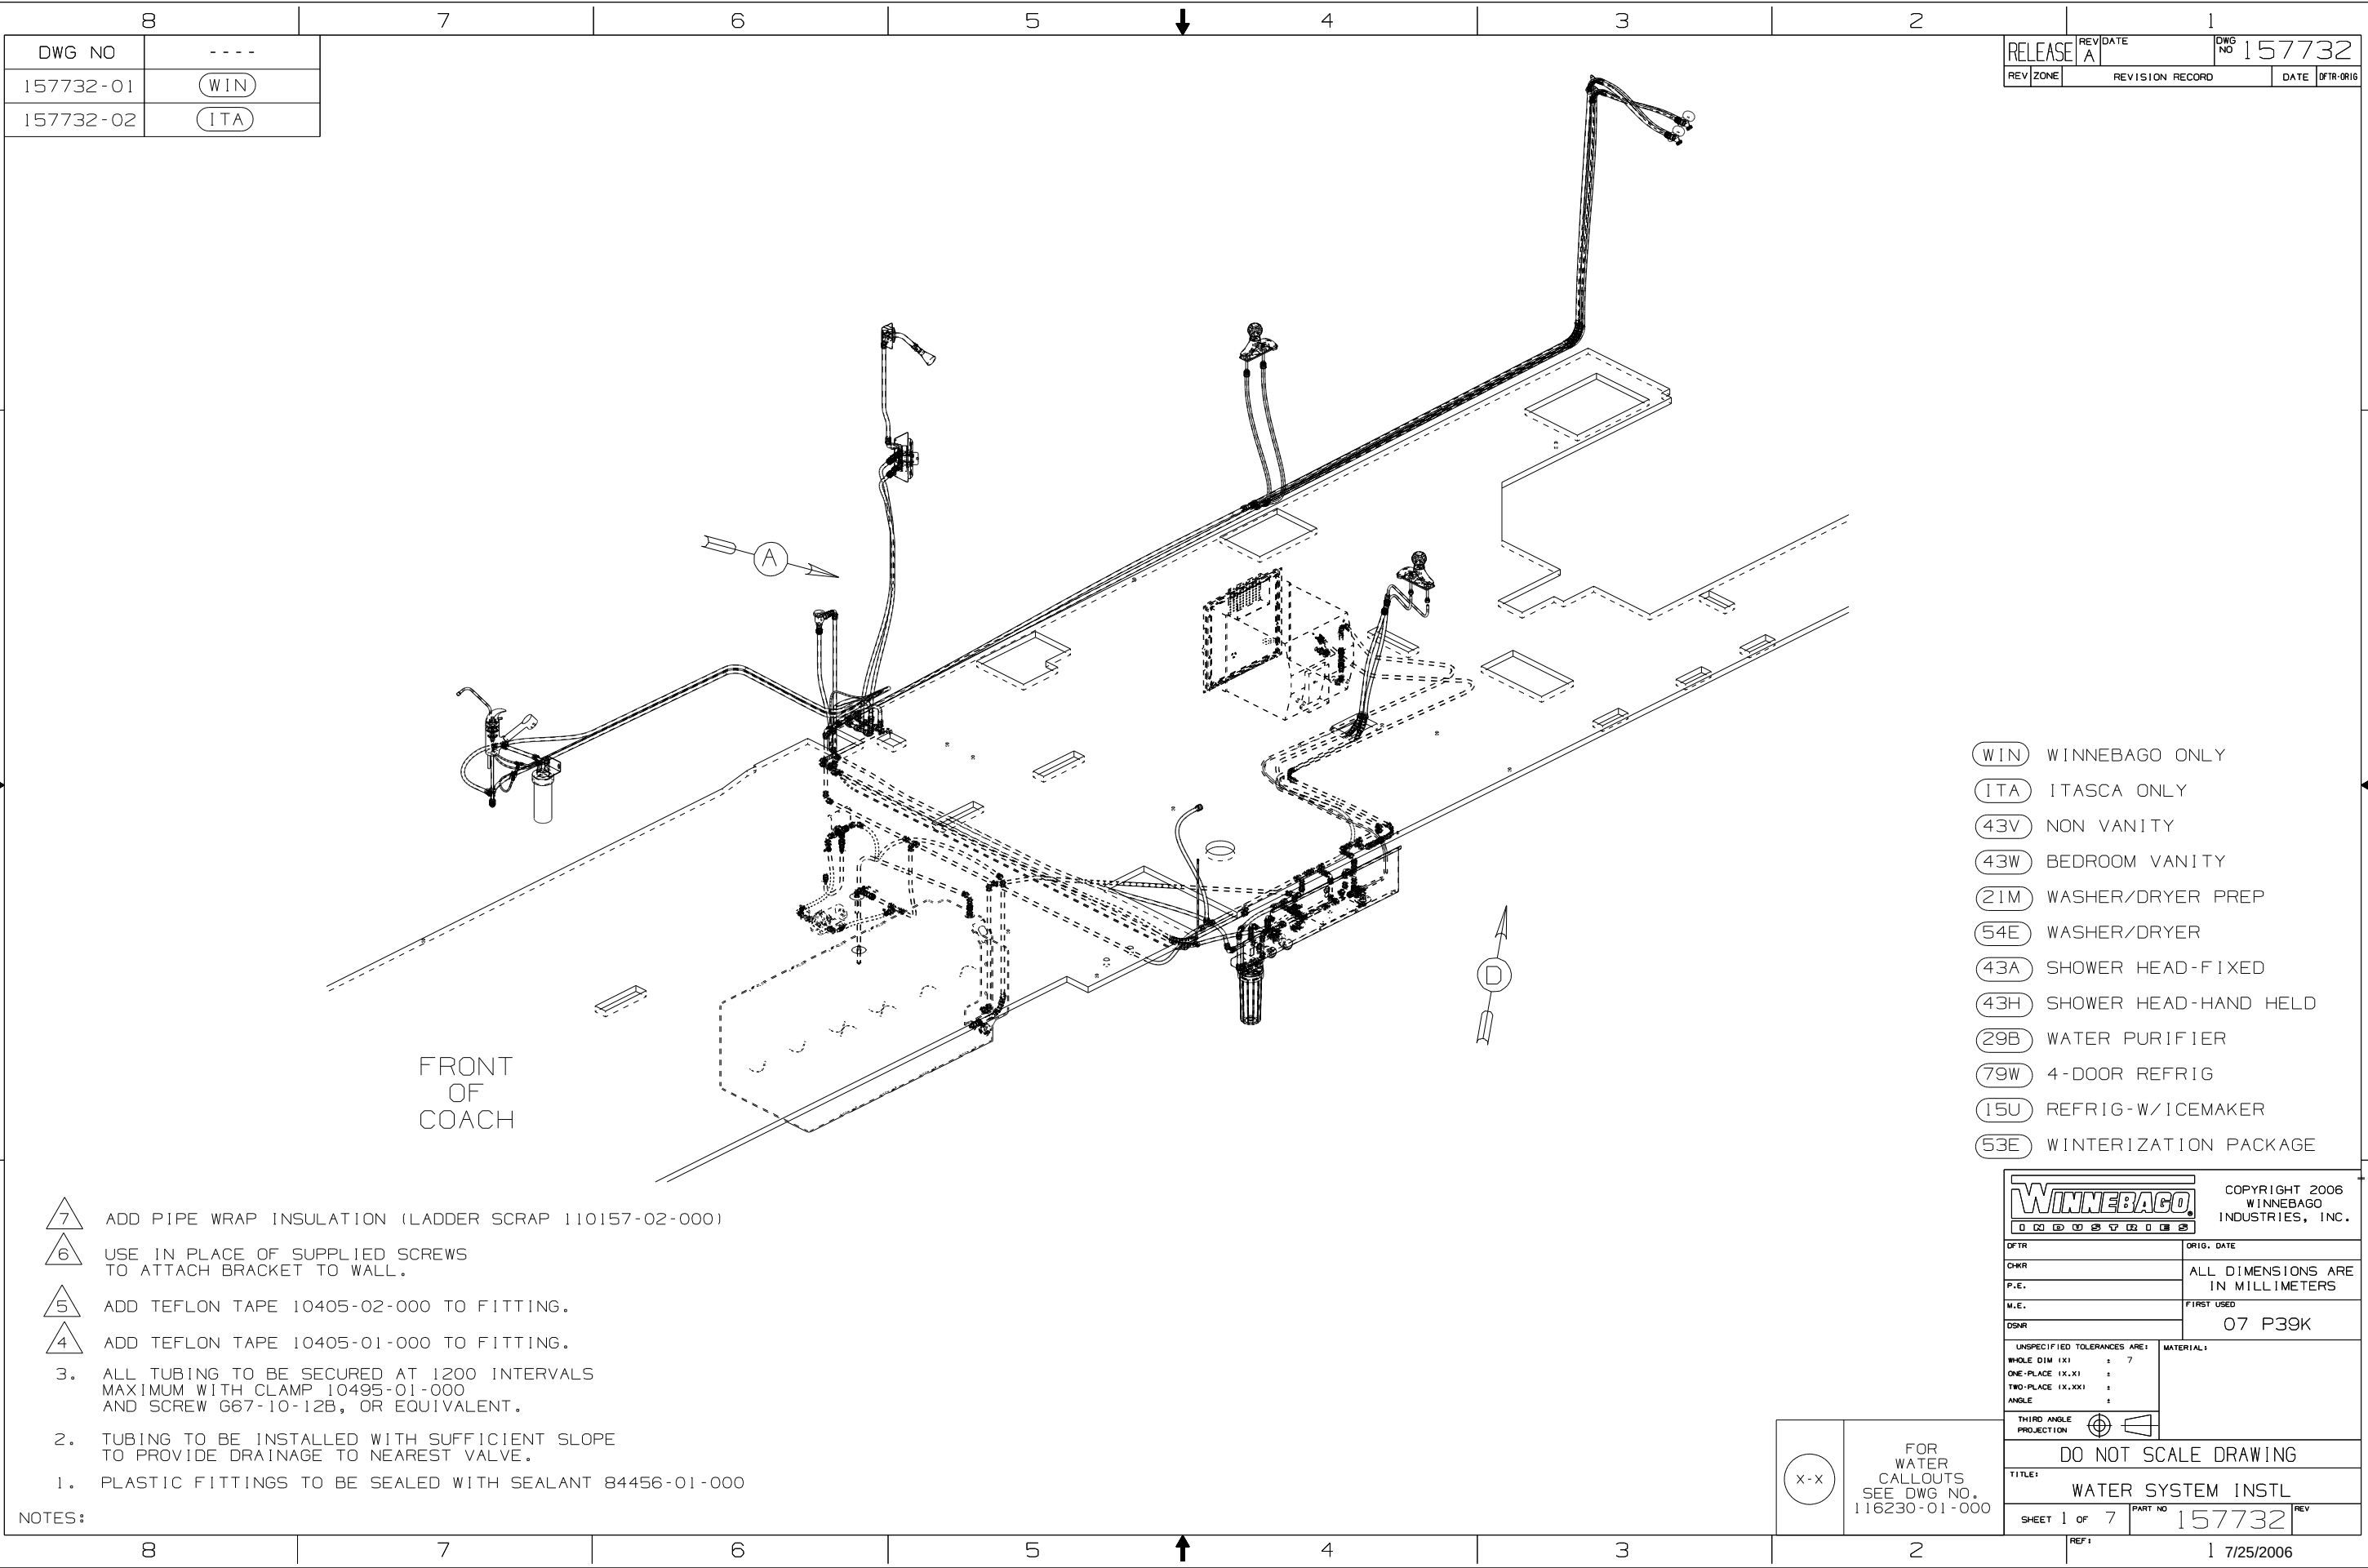




1 7/25/2006

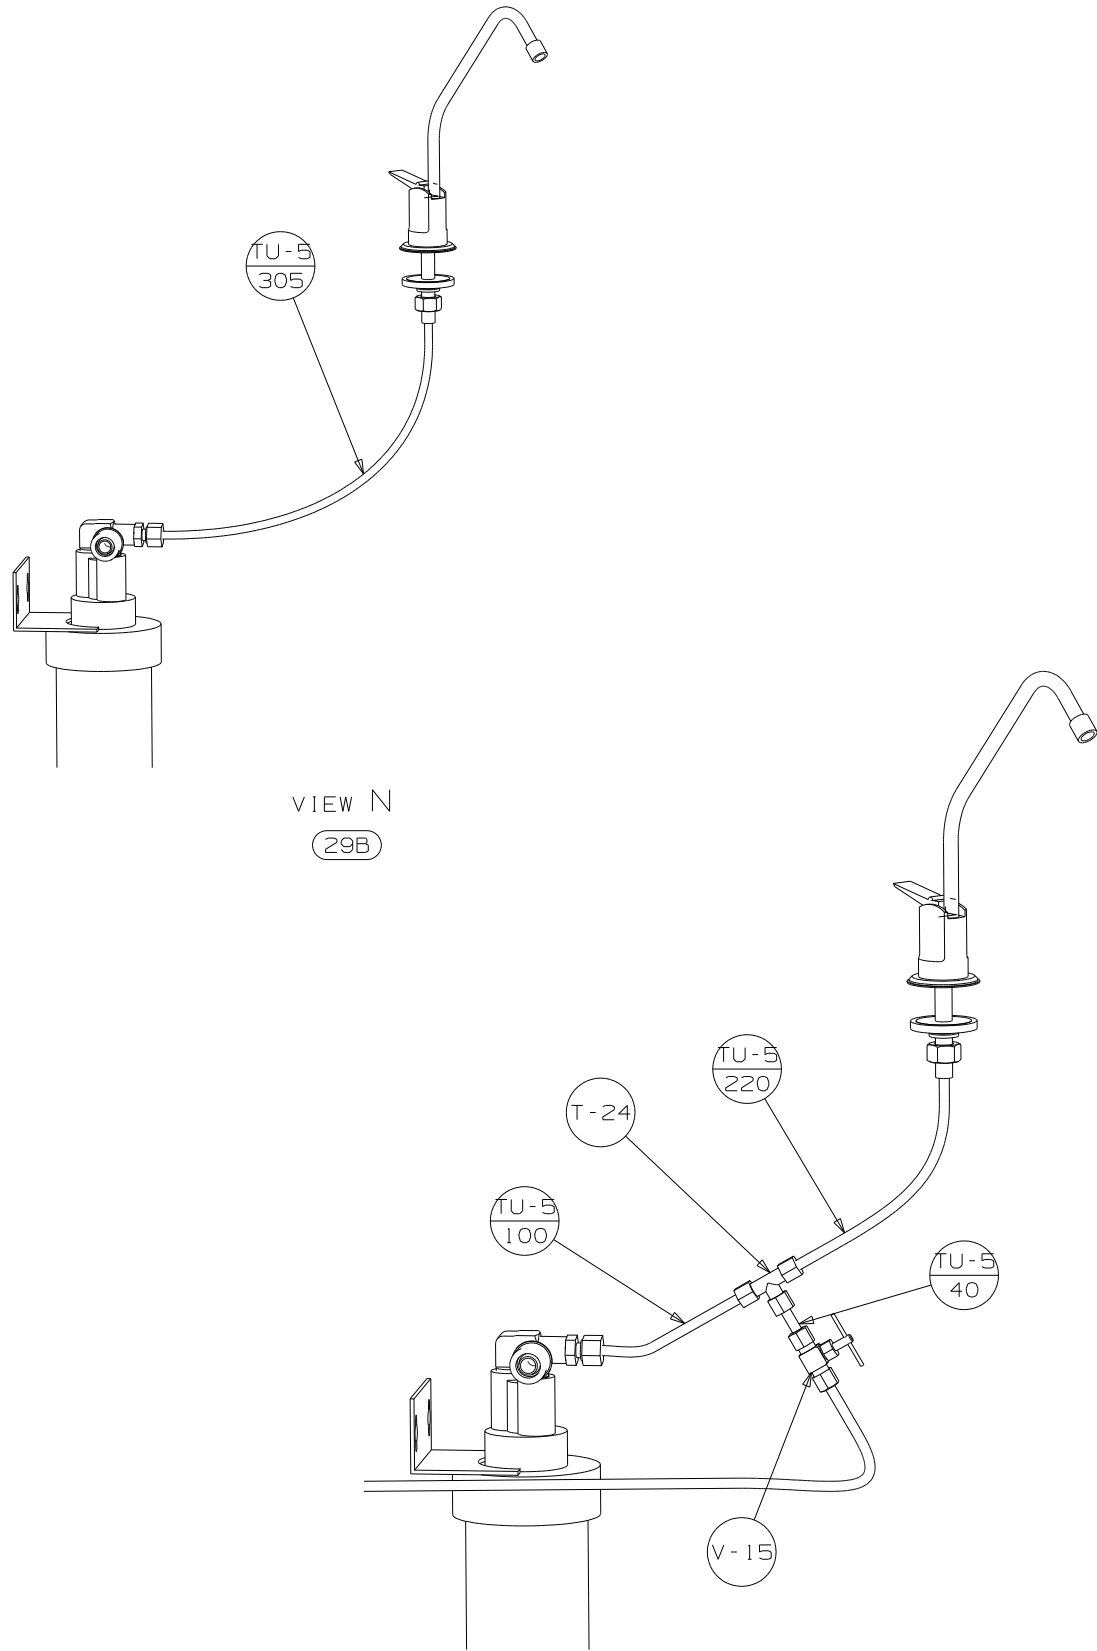


VIEW N
(29B)

VIEW N
(15U) (79W) (29B)

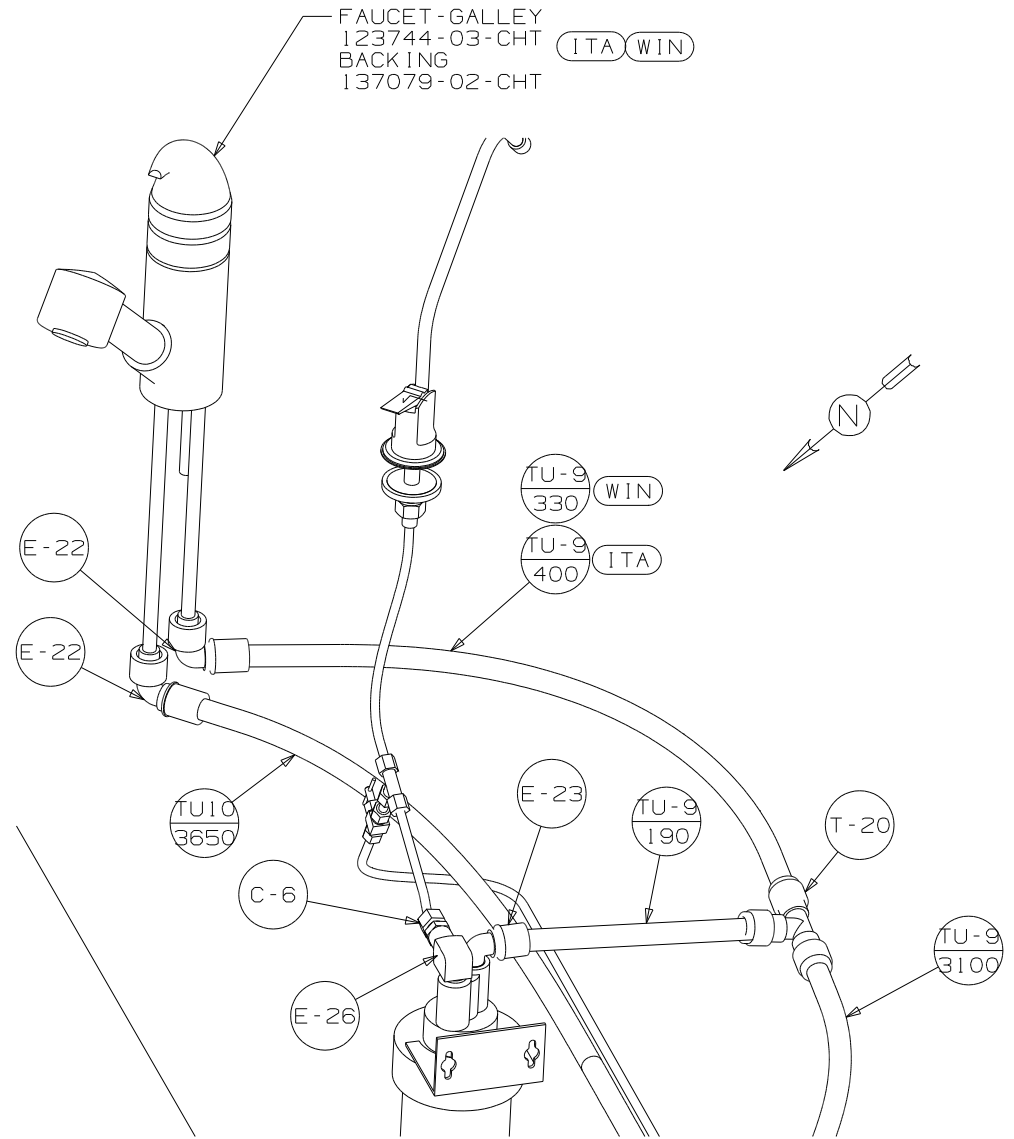


VIEW B

FIRST USED	07 P39K		
TITLE	DO NOT SCALE DRAWING		
SHEET 3	PART NO	157732	REV

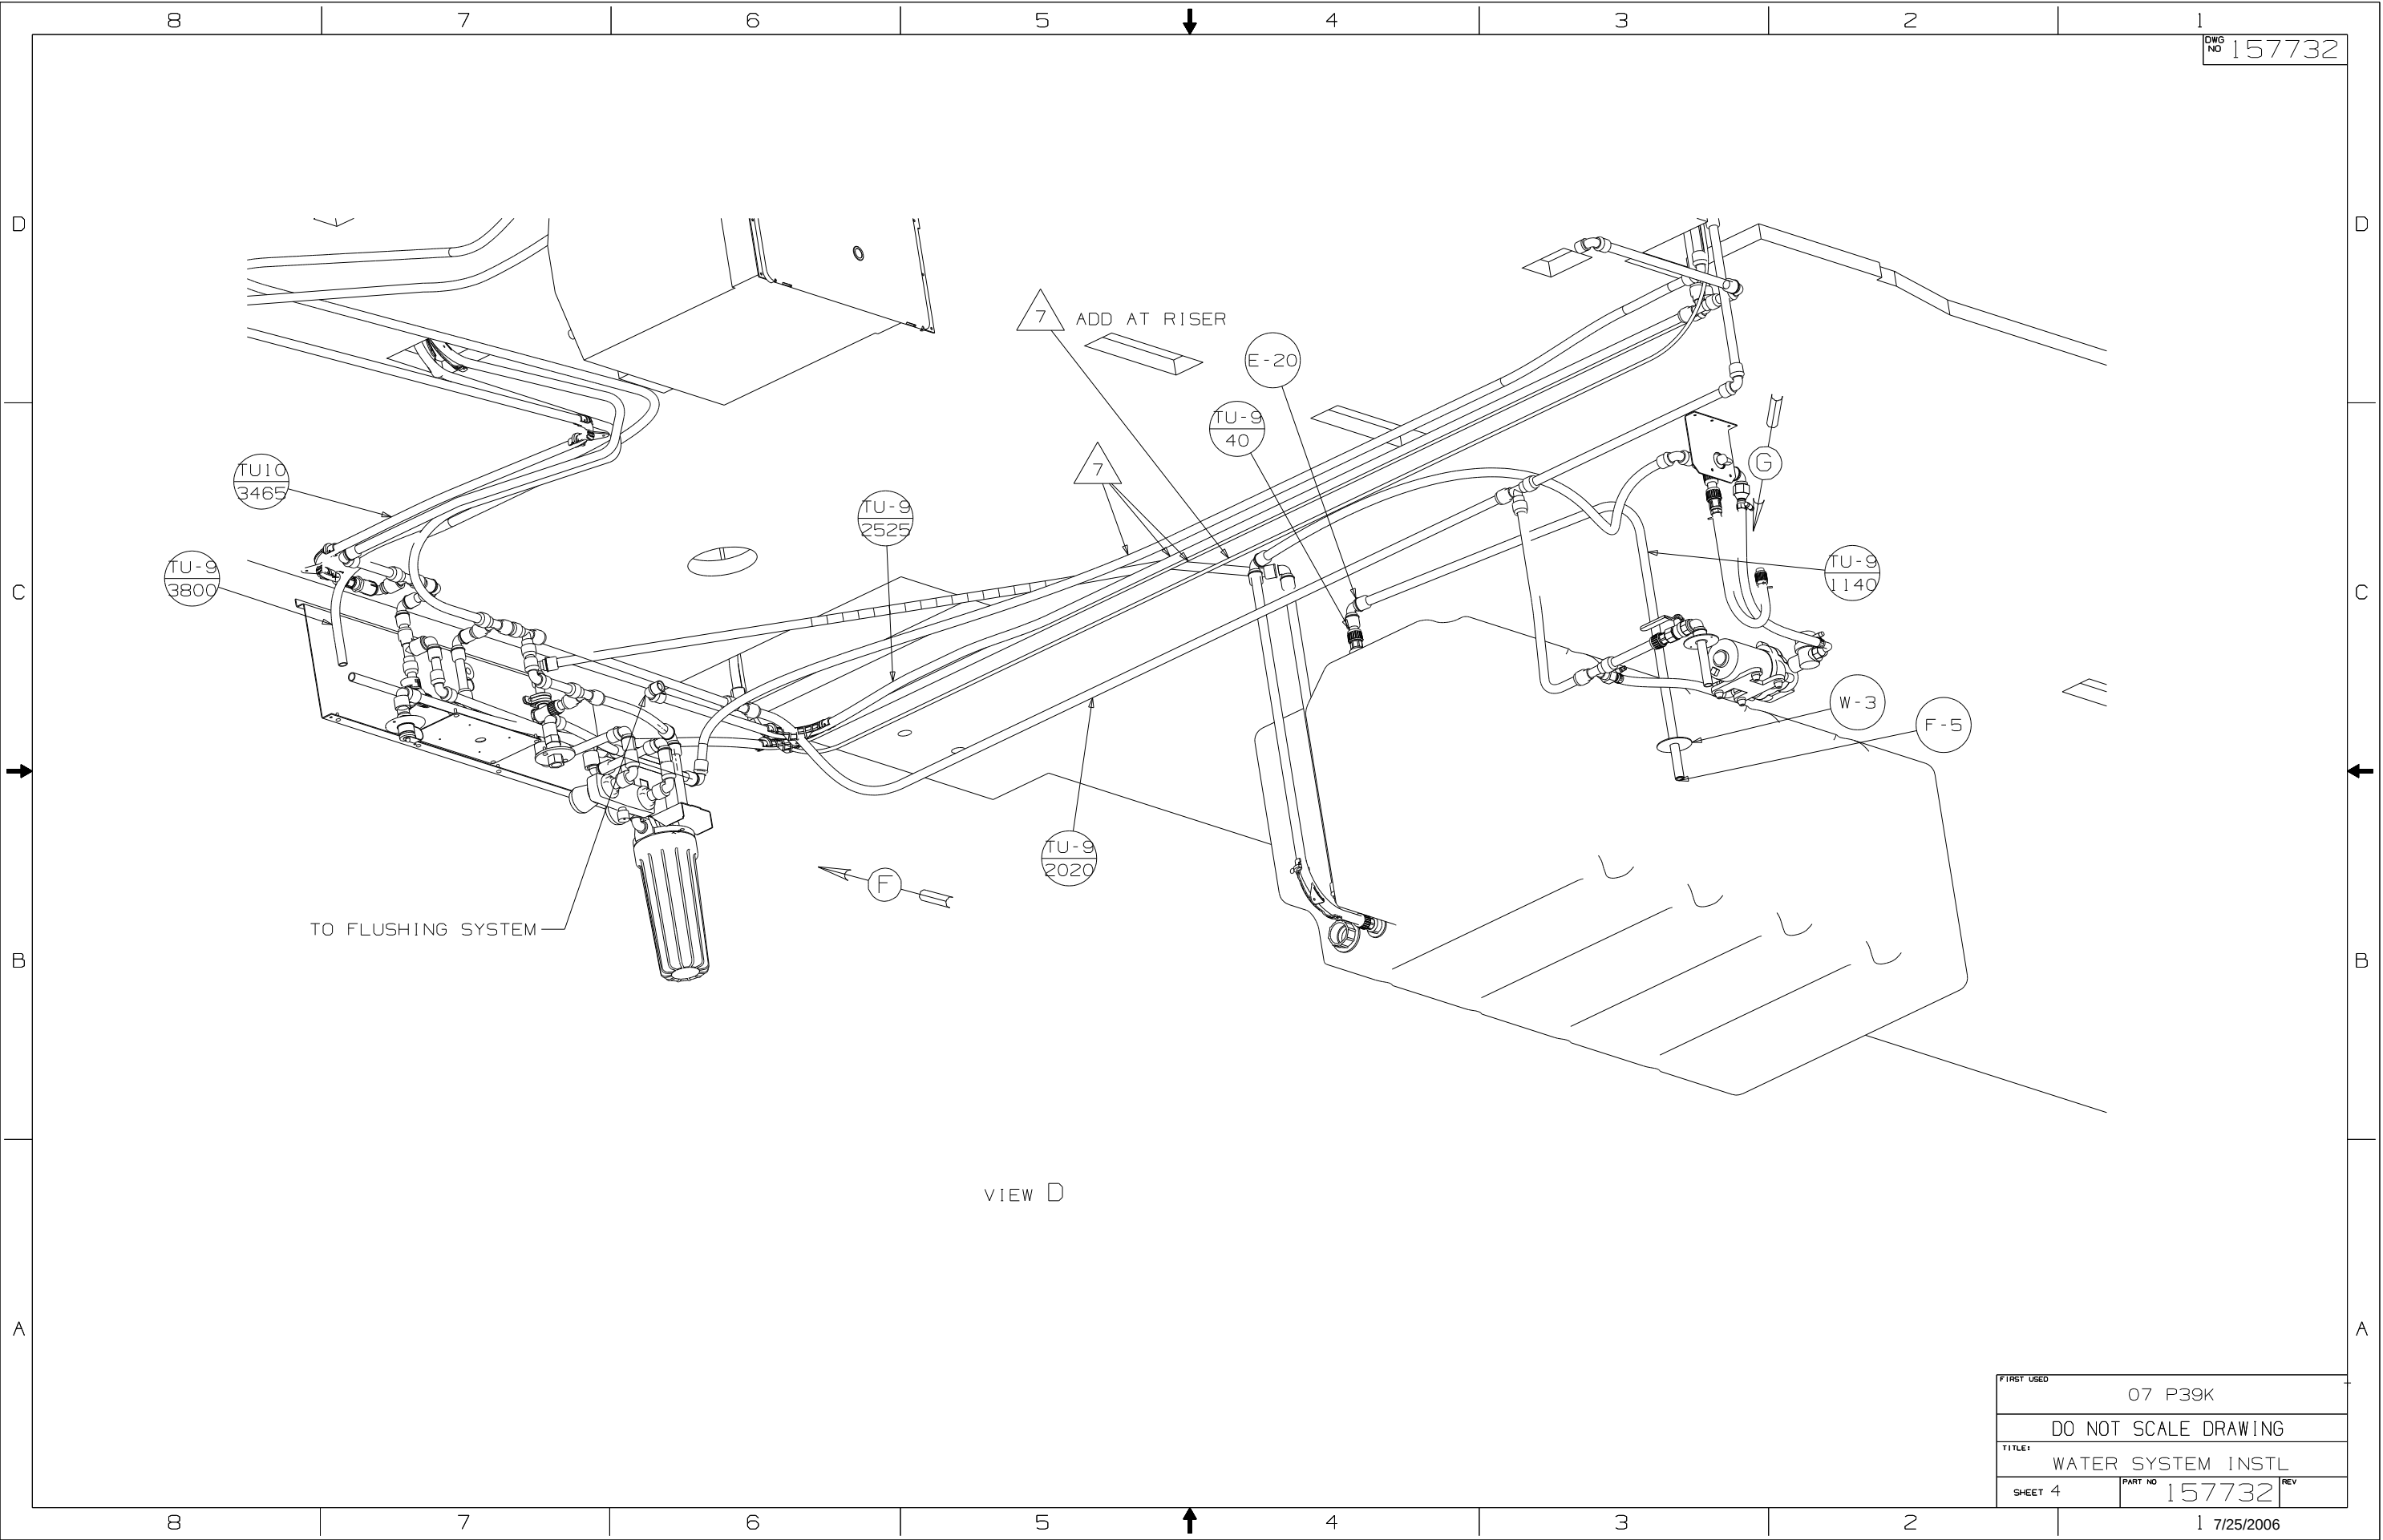


VIEW D

FIRST USED		07 P39K	
DO NOT SCALE DRAWING			
TITLE: WATER SYSTEM INSTL			
SHEET 4		PART NO 157732	REV

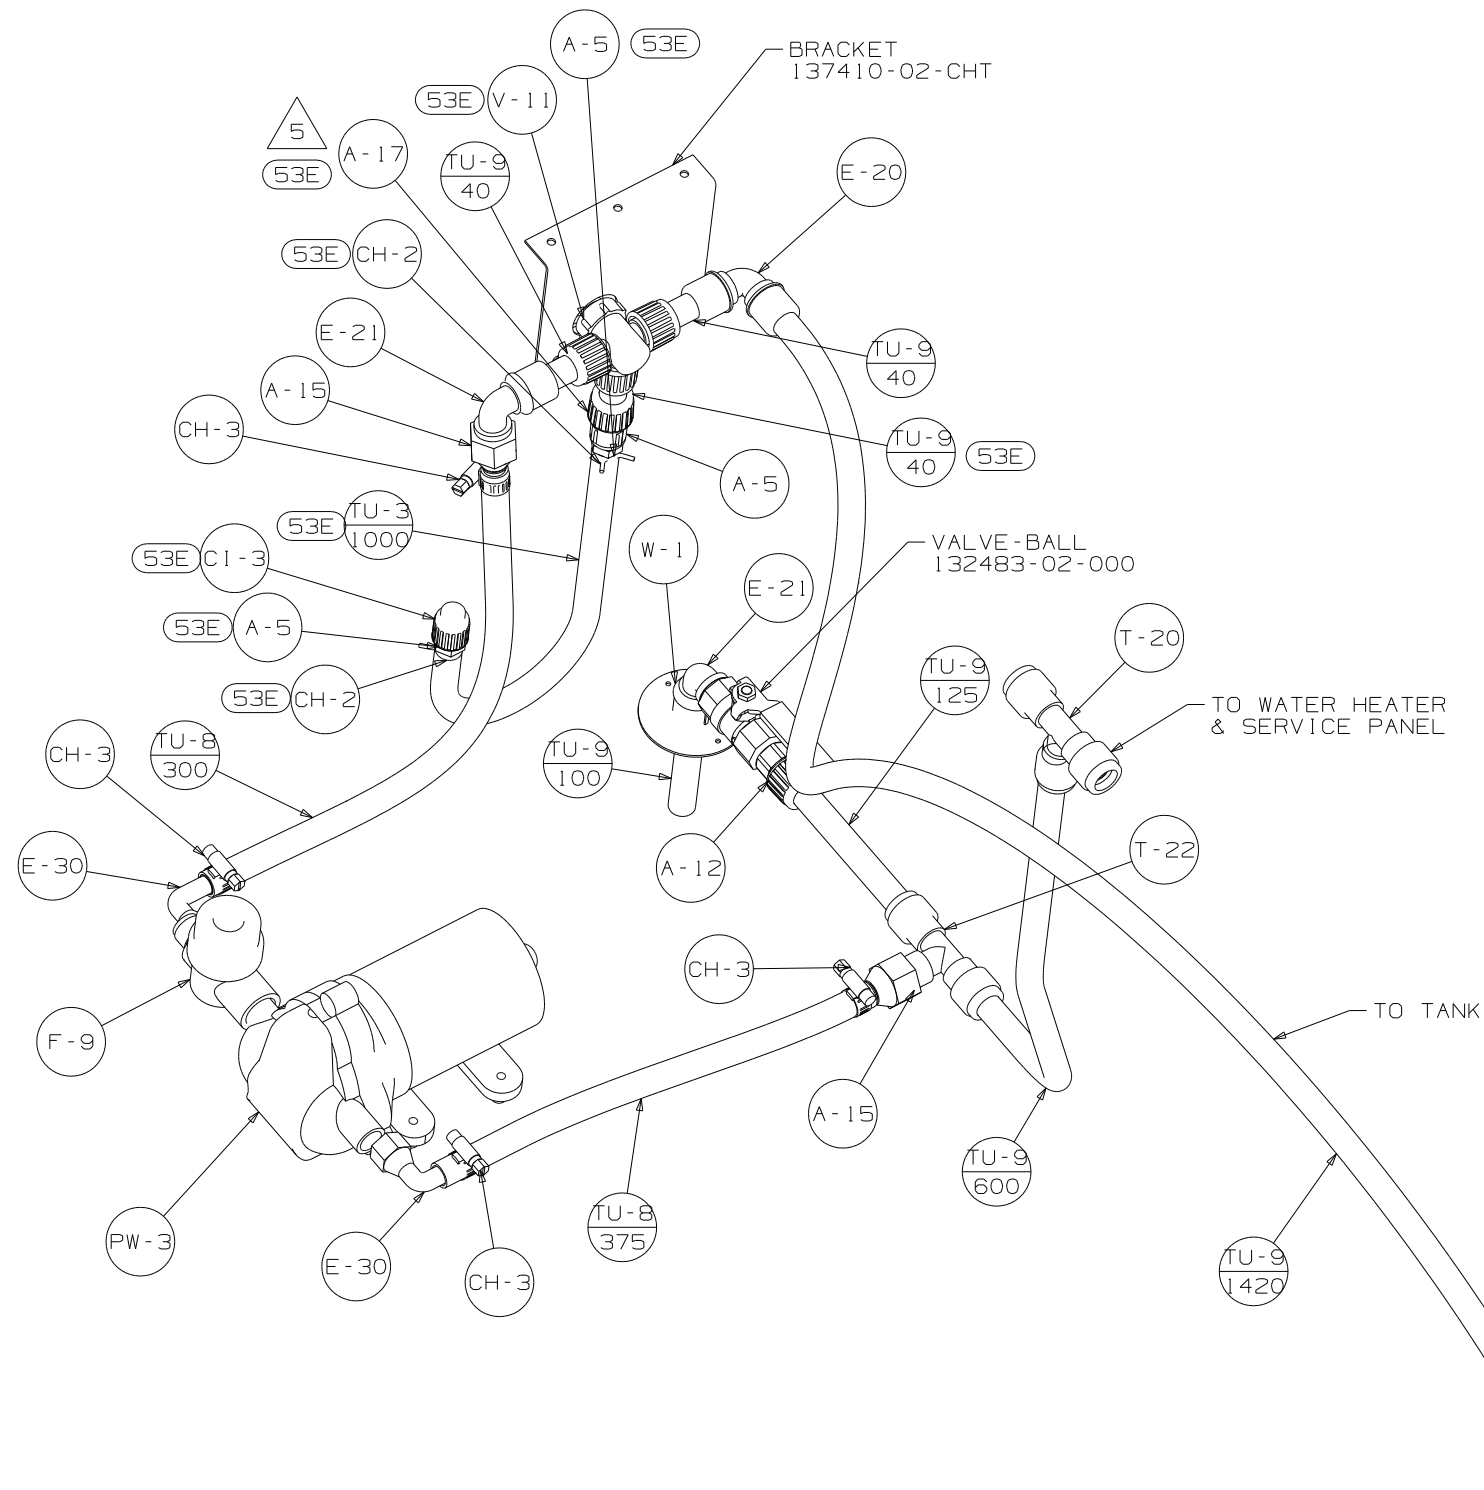


VIEW G

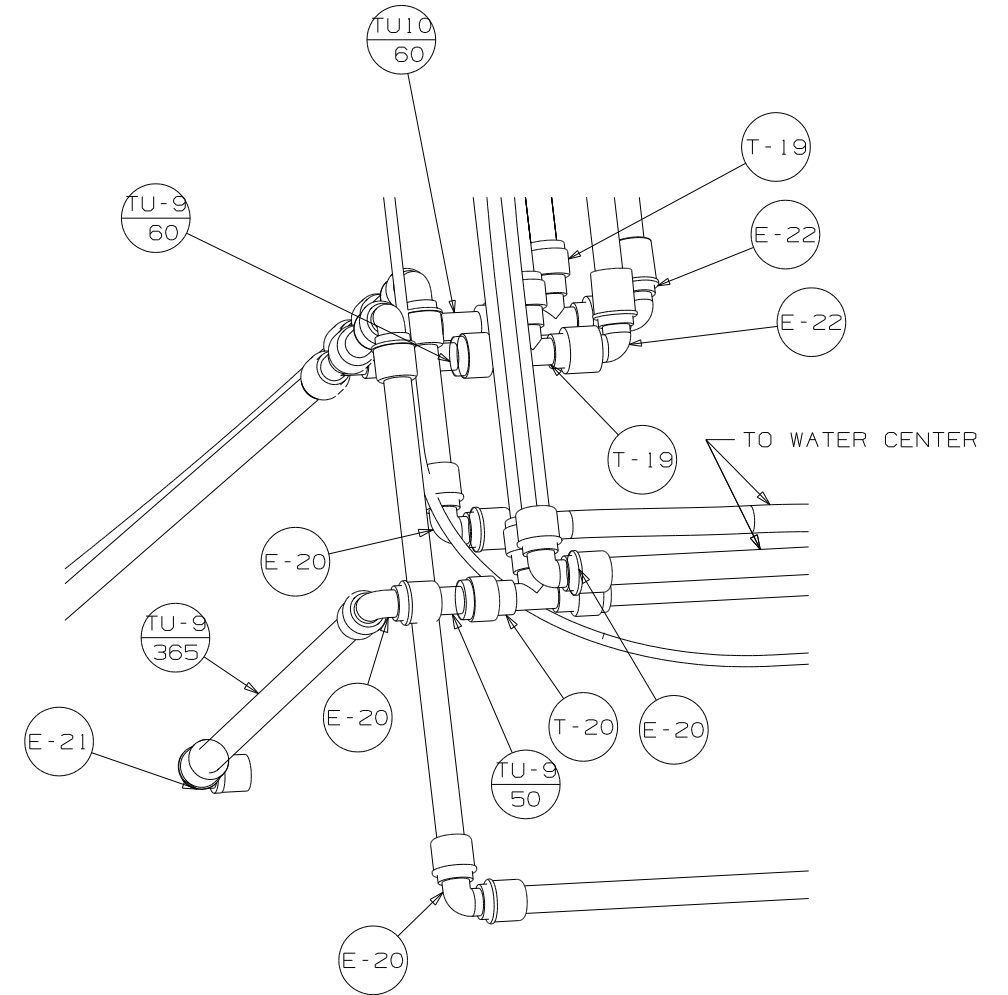

VIEW J


FIRST USED		07 P39K	
DO NOT SCALE DRAWING			
TITLE:			
WATER SYSTEM INSTL			
SHEET 5		PART NO 157732	
		REV	

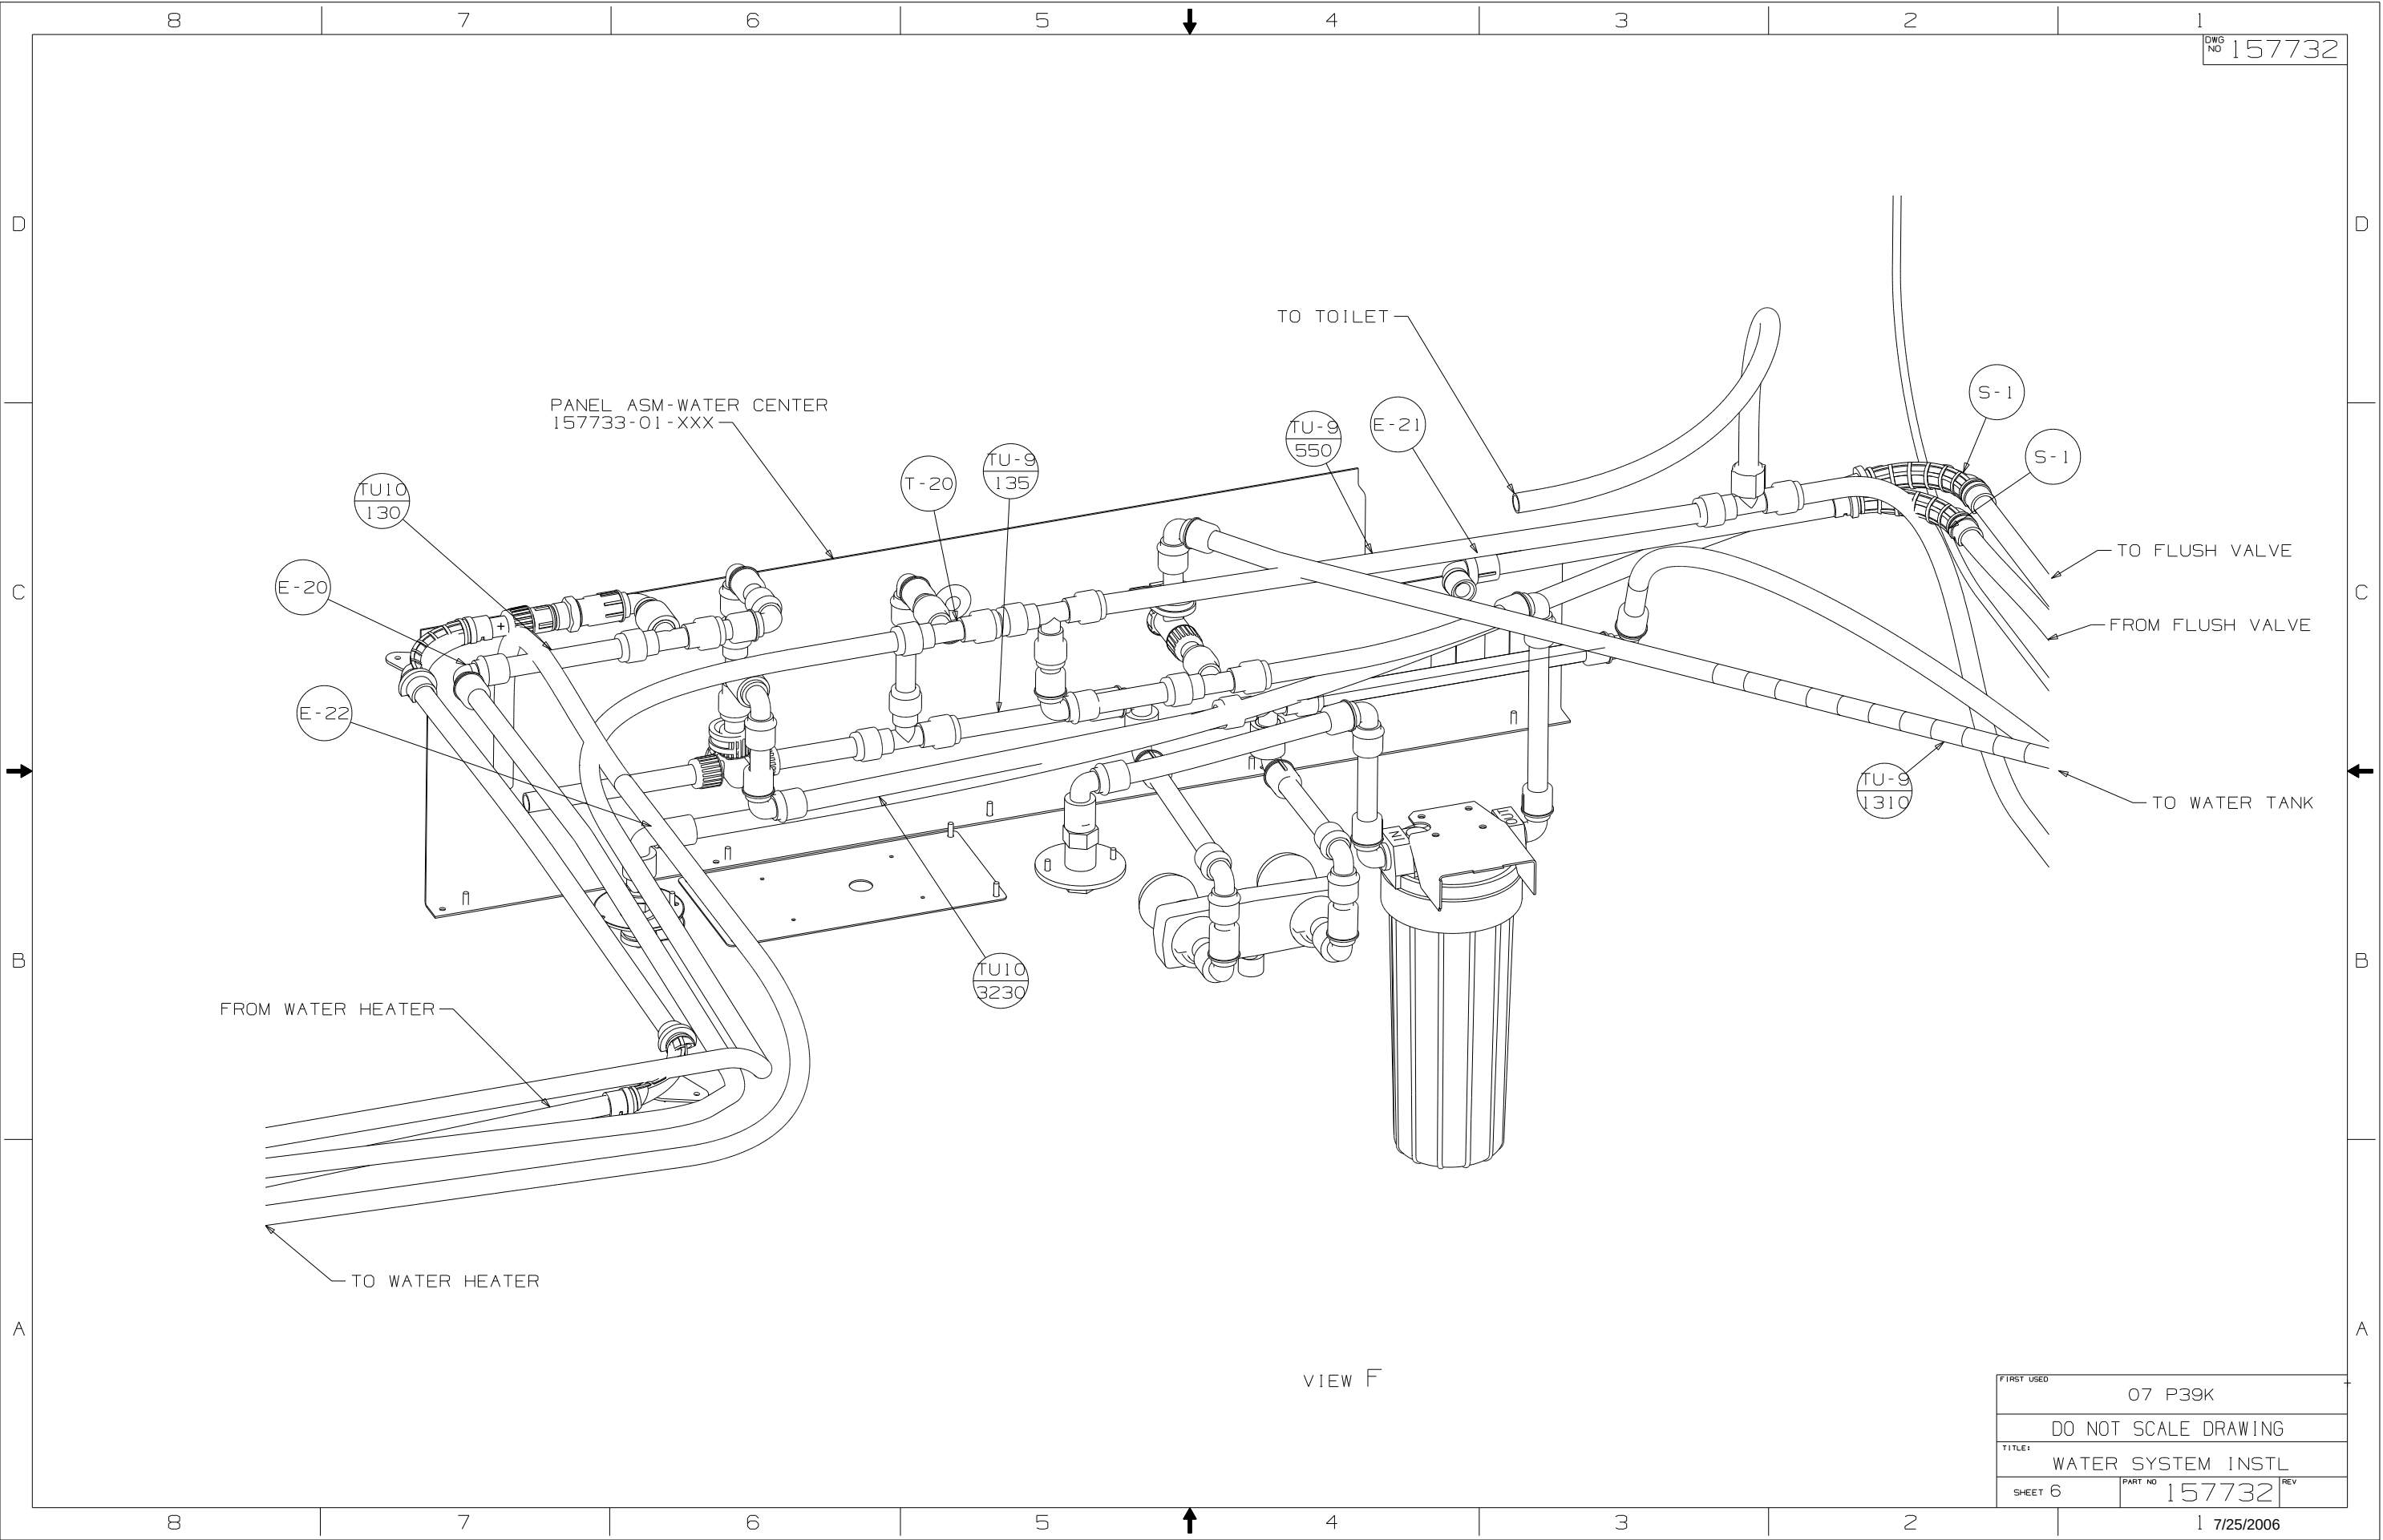


157732

FIRST USED		07 P39K	
DO NOT SCALE DRAWING			
TITLE: WATER SYSTEM INSTL			
SHEET 6		PART NO	157732
		REV	


1 7/25/2006

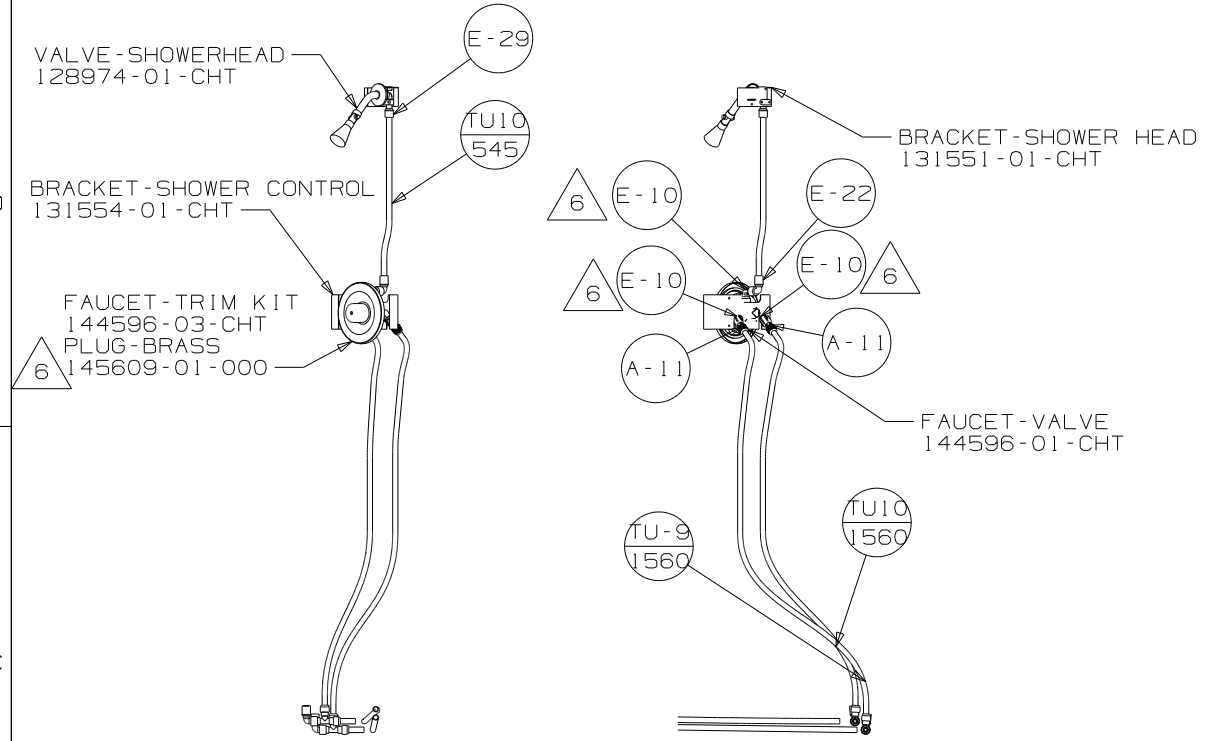


VIEW C
WIN
43A

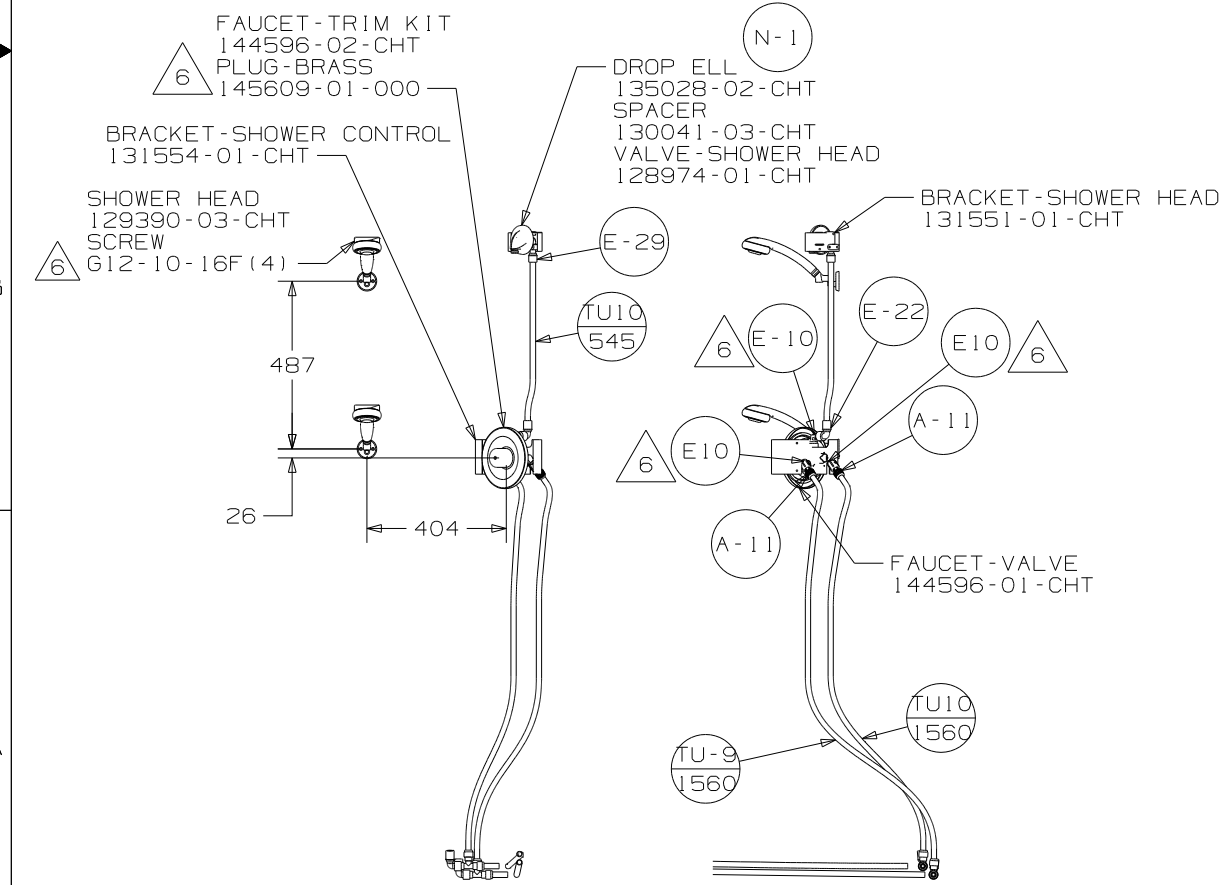

VIEW C
WIN
43H

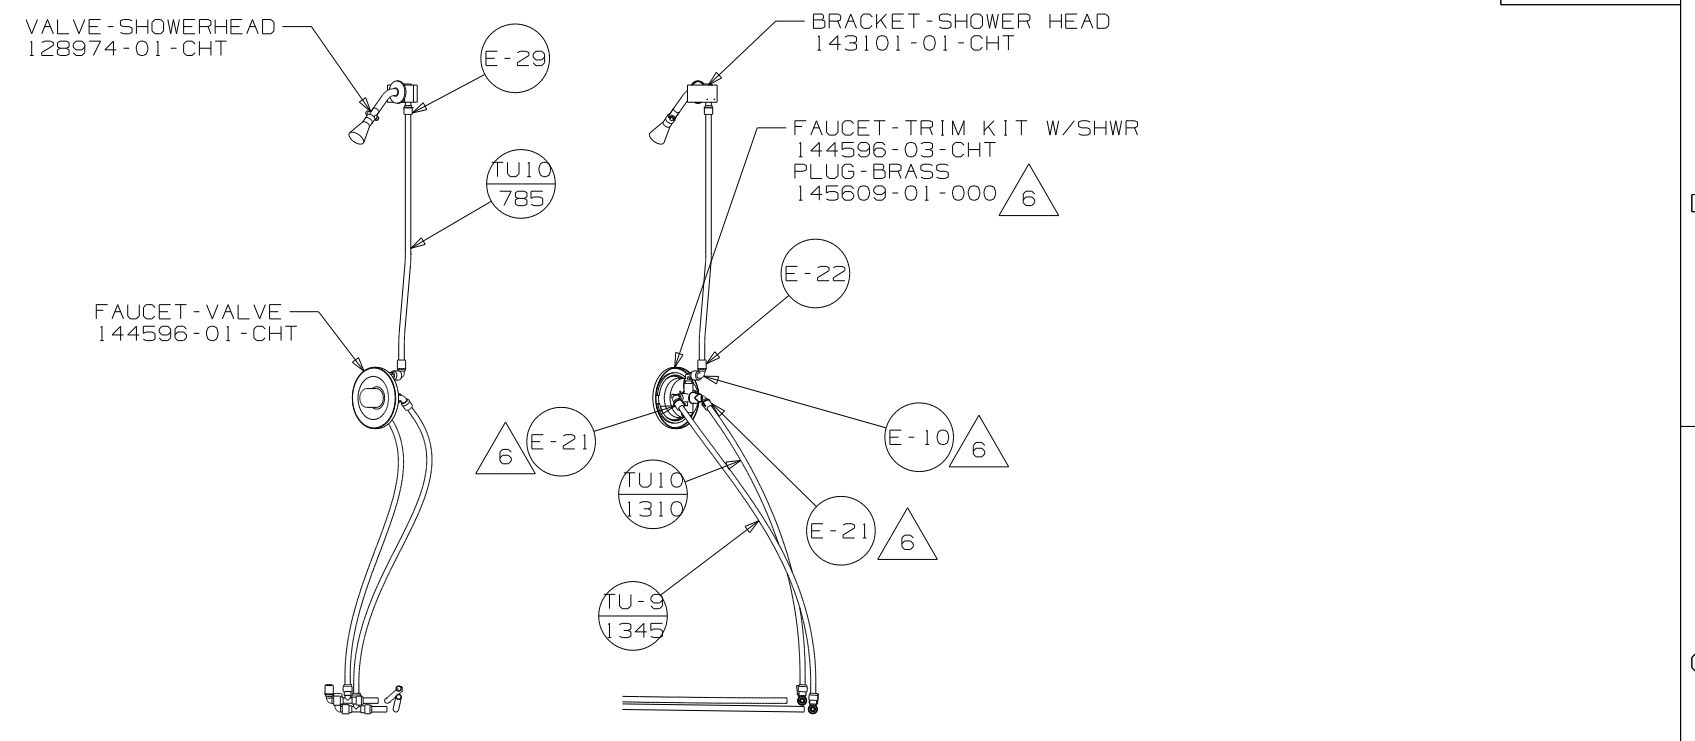

VIEW C
ITA
43A

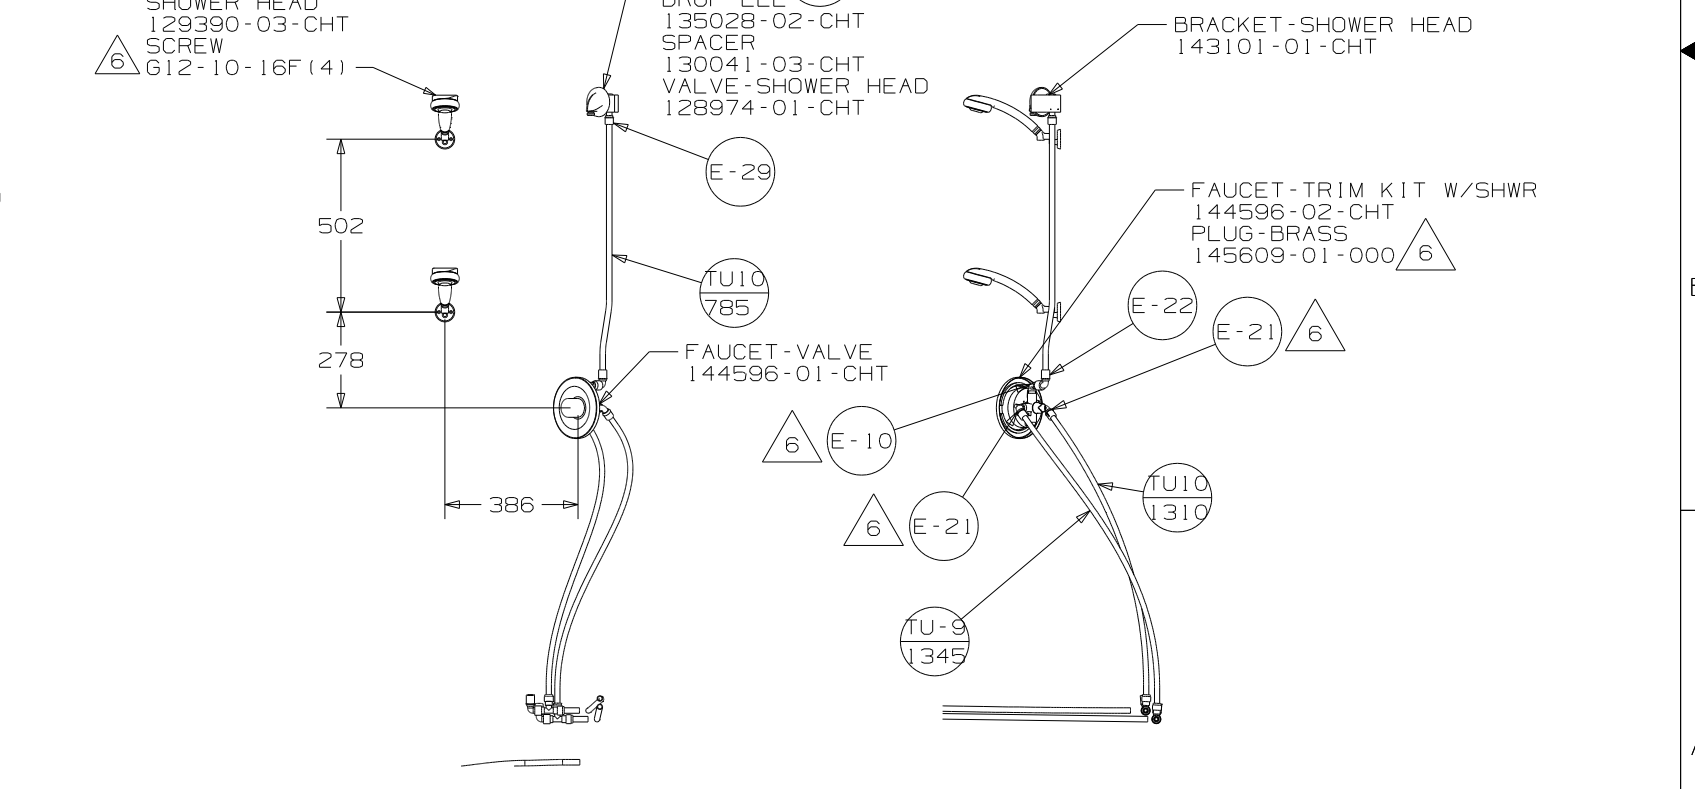

VIEW C
ITA
43H

FIRST USED		07 P39K	
DO NOT SCALE DRAWING			
TITLE: WATER SYSTEM INSTL			
SHEET 7		PART NO 157732	REV