




DANGER

Danger of electrical shock, burns or death. Always remove all power sources before attempting any repair, service or diagnostic work. Power can be present from shore power, generator, inverter or battery. All power sources must be disabled and secured before performing any service.



CAUTION

If you lack the skills, tools or equipment to perform diagnostic or repair work leave such work to an authorized Winnebago Industries dealer or other qualified shop.

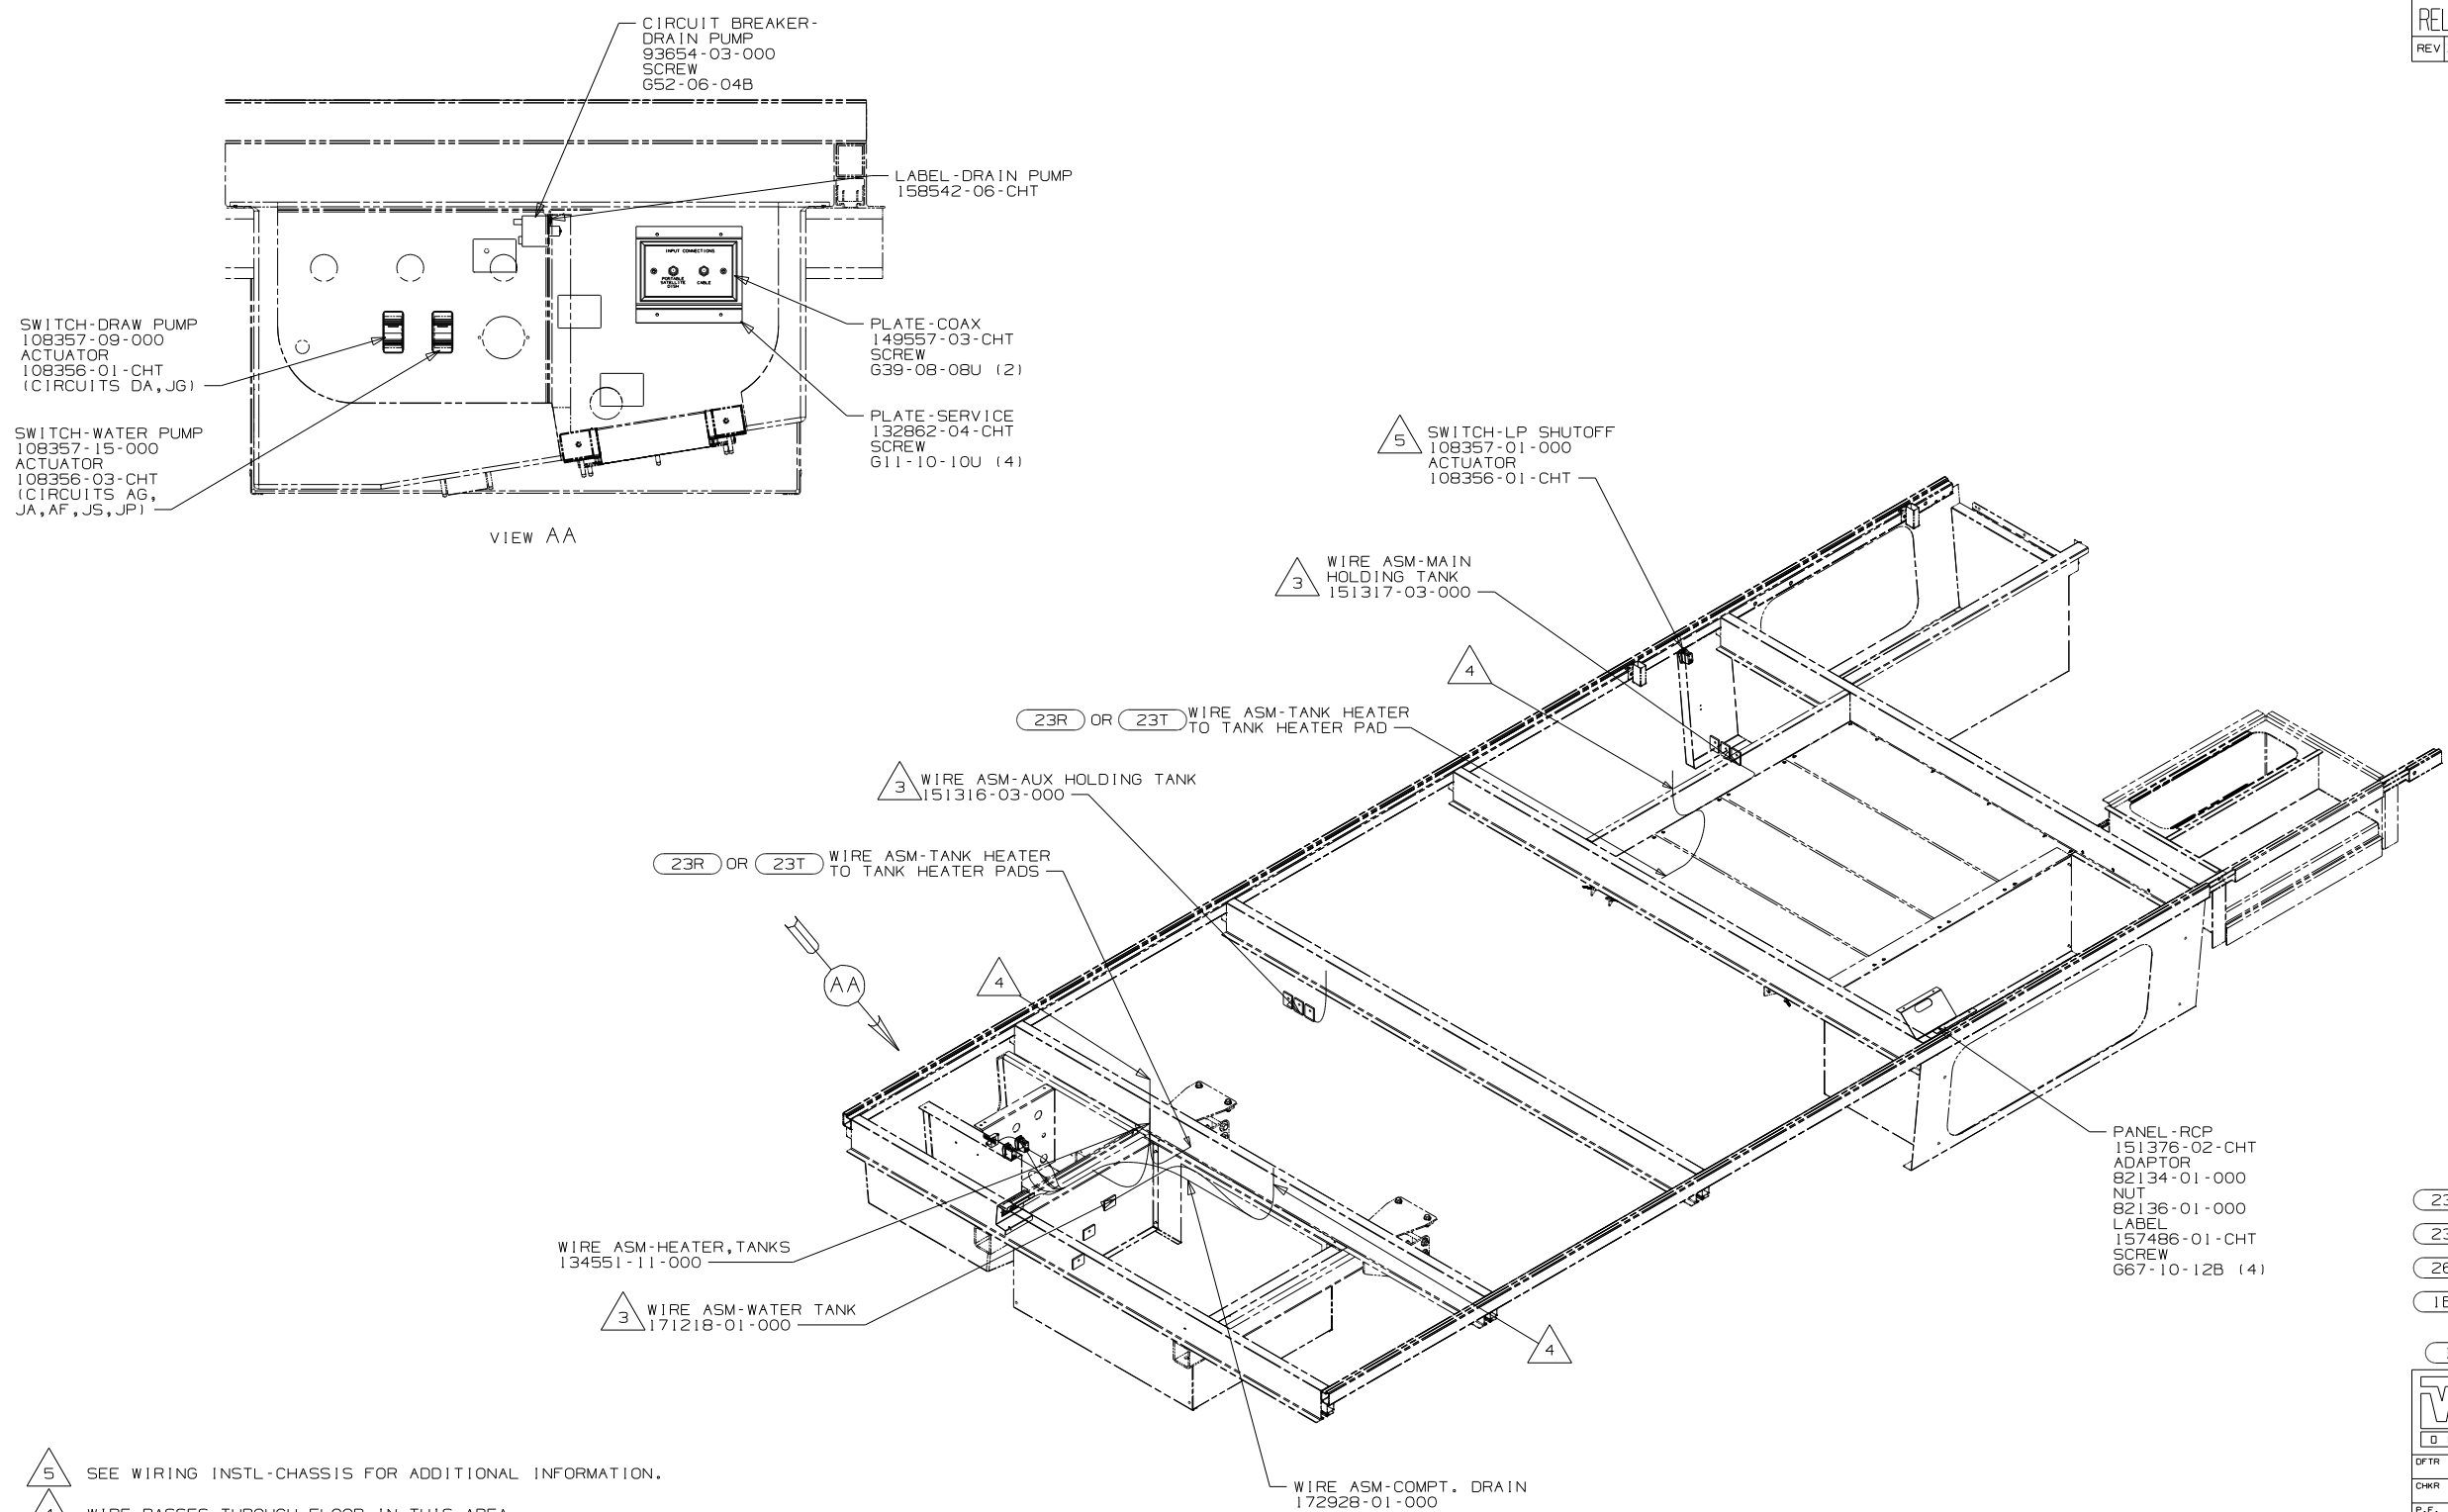

VIEW AA

- 5 SEE WIRING INSTL-CHASSIS FOR ADDITIONAL INFORMATION.
- 4 WIRE PASSES THROUGH FLOOR IN THIS AREA.
- 3 PLACE CROSS LOCATOR ON SENSORS OVER DIMPLES ON TANK.

2. ROUTE TANK SENSOR WIRES SO THEY DO NOT PASSOVER SENSORS. USE WIRE TIE MOUNT 155366-01-000 AND WIRE TIE 8343-01-000 AS NEEDED. TANK SURFACE MUST BE CLEANED USING ISOPROPYL ALCOHOL AND PRIMED WITH PRIMER 94.
1. ALL WIRES TO BE SECURED WITH CLAMP 10495 OR 10497 OR WIRE TIE 8343 OR 108046 EVERY 600MM, USE SCREW G67-XX-XXX OR G56-XX-XXX AS APPROPRIATE FOR INSTALLATION.


NOTES:


- 23R DRAINAGE SYSTEM/HEAT-PREP
- 23T DRAINAGE SYSTEM-HEATED
- 265 CODES/STANDARDS-CSA/CMVSS
- 1B1 CODES/STANDARDS USA

WINNEBAGO		COPYRIGHT 2010 WINNEBAGO INDUSTRIES, INC.	
DFTR	ORIG. DATE	ALL DIMENSIONS ARE IN MILLIMETERS	
CHKR		10 H25T	
P.E.		FIRST USED	
M.E.			
DSNR			
UNSPECIFIED TOLERANCES ARE:		MATERIAL:	
WHOLE DIM (X) ± 3			
ONE-PLACE (X.X) ± 1.5			
TWO-PLACE (X.XX) ± 0.50			
ANGLE ± 1°			
THIRD ANGLE PROJECTION			
DO NOT SCALE DRAWING			
TITLE: WIRING INSTL-BODY, 12V			
SHEET 1 of 6		PART NO 170334	
REF:		1 3/1/2010	

FOR ELECTRICAL
TORQUE
SPECIFICATIONS
SEE DWG NO.
128783-01-000

FOR
ELECTRICAL
CALLOUTS
SEE DWG NO.
121339-01-000

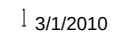

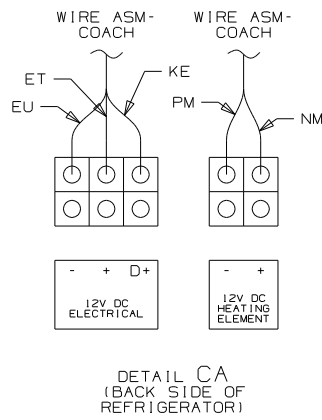

SWITCH
DETAIL EG

4 WL,WM
TO POWER DOOR
LOCK ACTUATOR

AWNING SWITCH
(SUPPLIED WITH AWNING)
RELAY-AWNING
63912-02-000

DOOR SWITCH
DETAIL DC

5 SPLITTER-RCA
168942-01-000
POWER SUPPLY
168942-02-000
SCREW
611-08-12U (4)
6 WIRE TIE
8343-02-000
DETAIL DE

TO WIRE ASM-SIDEWALL
DETAIL DF

CROSSOVER NETWORK
BX-SPEAKER
150140-01-000
SCREW
611-08-08U (4)
RELAY-SPEAKER
115539-01-000

LAMP ASM-ROPE
160259-02-054
LOAD CENTER
DETAIL DA

NEGATIVE BAR
140031-01-CHT
STUD-ISOLATED
86233-01-000 (2)
NUT
D39-08-00B (4)
BOLT
C26-05-12B (2)

ISOLATED STUD
DETAIL CD

SPLITTER
DETAIL CC

LCS-1
2

TO WIRE ASM-CHASSIS

WIRE ASM-COACH
THROUGH FLOOR IN
THIS AREA

TO WIRE ASM-ROOF
DETAIL DB

CROSSOVER
COIL-SPEAKER
150140-02-000
CLAMP
10497-02-000
SCREW
611-08-08U

PLATE-WALL
149557-08-CHT
SCREW
611-08-08U (2)

PLATE-RCA, 6-WAY
169065-01-CHT
SCREW
611-08-08U (2)

TO BDRM TV

TO REFRIGERATOR
DETAIL CA

SWITCH
DETAIL EK

HAL-2




WIRE ASM-OVHD
171194-01-000

LAMP ASM-ROPE
160259-02-054

LAMP ASM-ROPE
160259-02-024

LIGHT-READING,SWIVEL
170833-01-CHT (2)

WIRE ASM-OVHD
171279-01-000

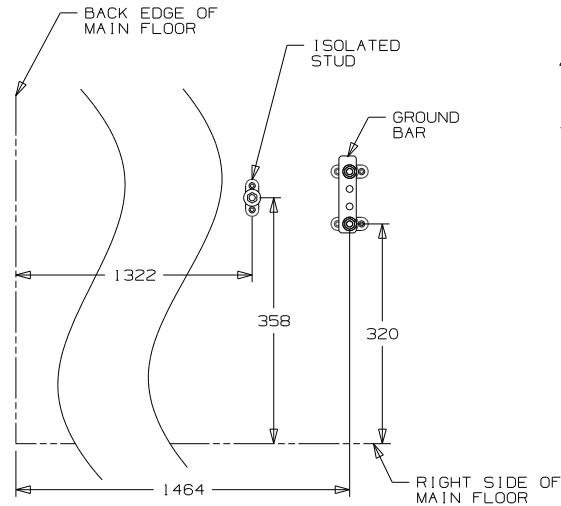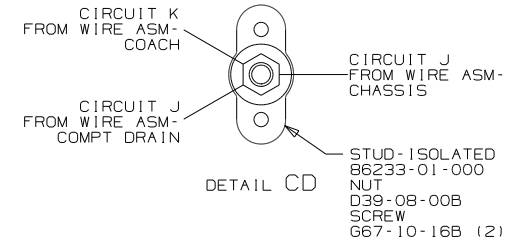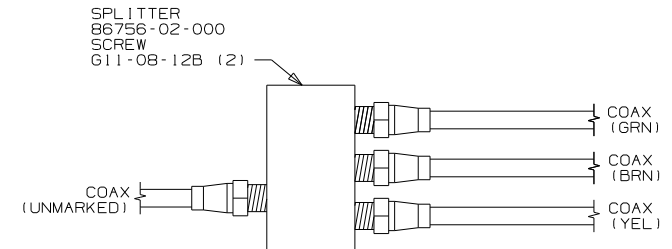

- 6 WIRE TIE POWER SUPPLY TO 110V RCP.
- 5 PLUG POWER SUPPLY INTO RCP-GALLEY #2, SEE
WIRING INSTL-BODY,110V FOR ADDITIONAL INFORMATION.
- 4 CIRCUITS ARE PART OF WIRE ASM-SIDEWALL.
- 3 SUPPLIED WITH GENERATOR.
- 2 SEE LOAD CENATER/ATS FOR ADDITIONAL INFORMATION.

1. ALL WIRES TO BE SECURED WITH CLAMP 10495 OR 10497 OR
WIRE TIE 8343 OR 108046 EVERY 600MM, USE SCREW G67-XX-XXX
OR G56-XX-XXX AS APPROPRIATE FOR INSTALLATION.

NOTES:

FOR ELECTRICAL
TORQUE
SPECIFICATIONS
SEE DWG NO.
128783-01-000


FOR ELECTRICAL
CALLOUTS
SEE DWG NO.
121339-01-000

265 CODES/STANDARDS-CSA/CMVSS


1B1 CODES/STANDARDS USA

1B1 265


FIRST USED		10 H25T
DO NOT SCALE DRAWING		
TITLE:		WIRING INSTL-BODY,12V
SHEET 3	PART NO	170334

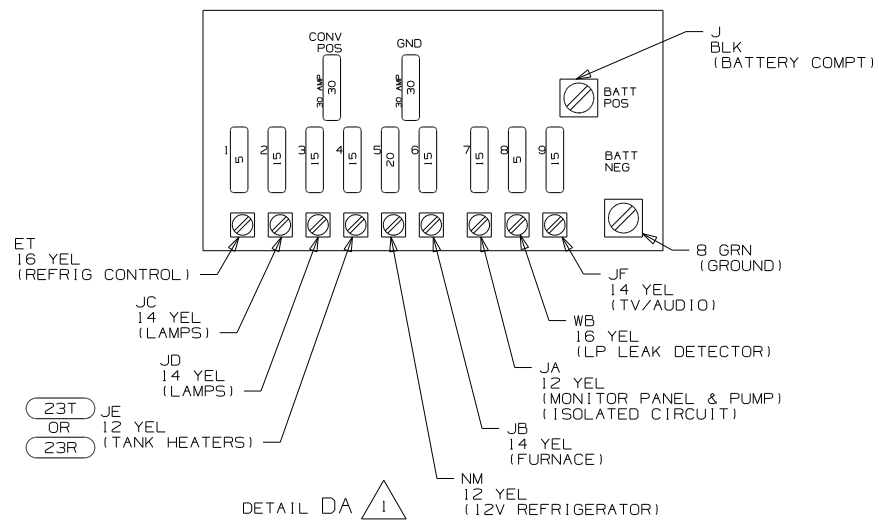


DETAIL DA 1

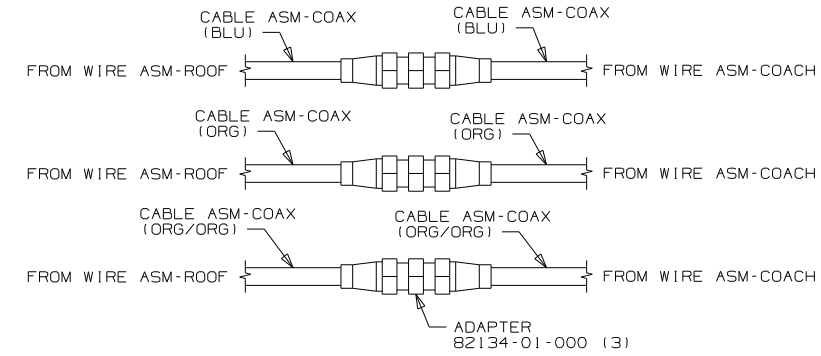


DETAIL DB

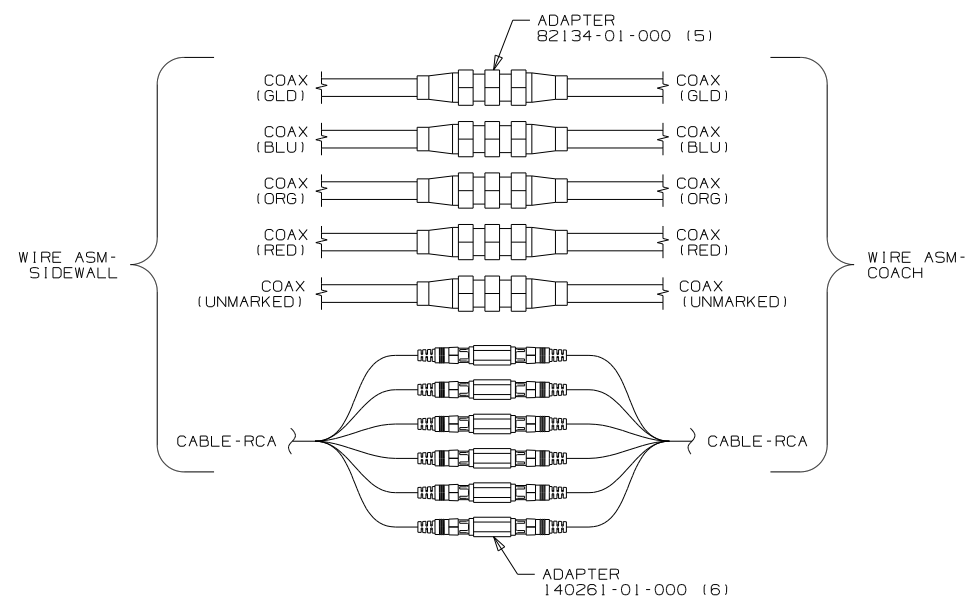


DETAIL DF

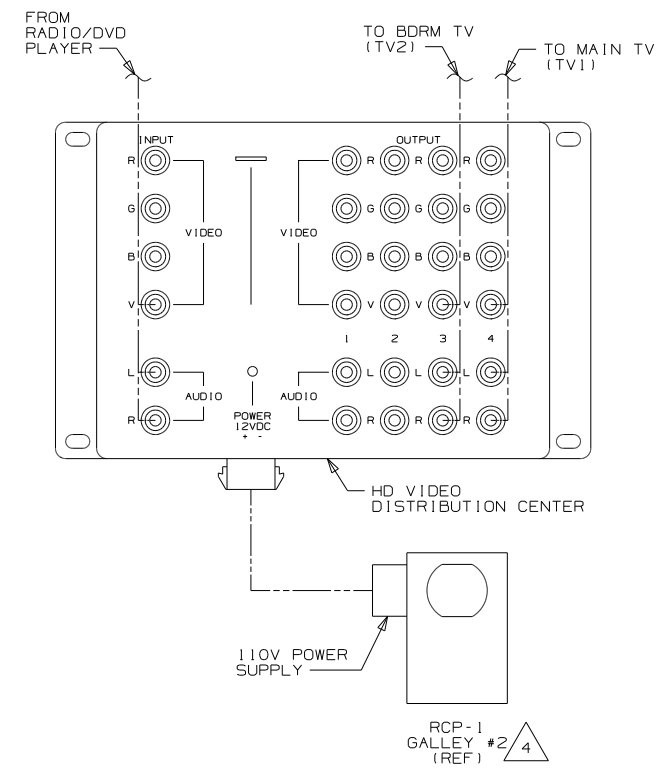


DETAIL DE

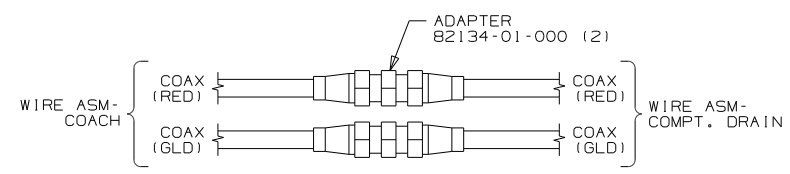

DETAIL DG

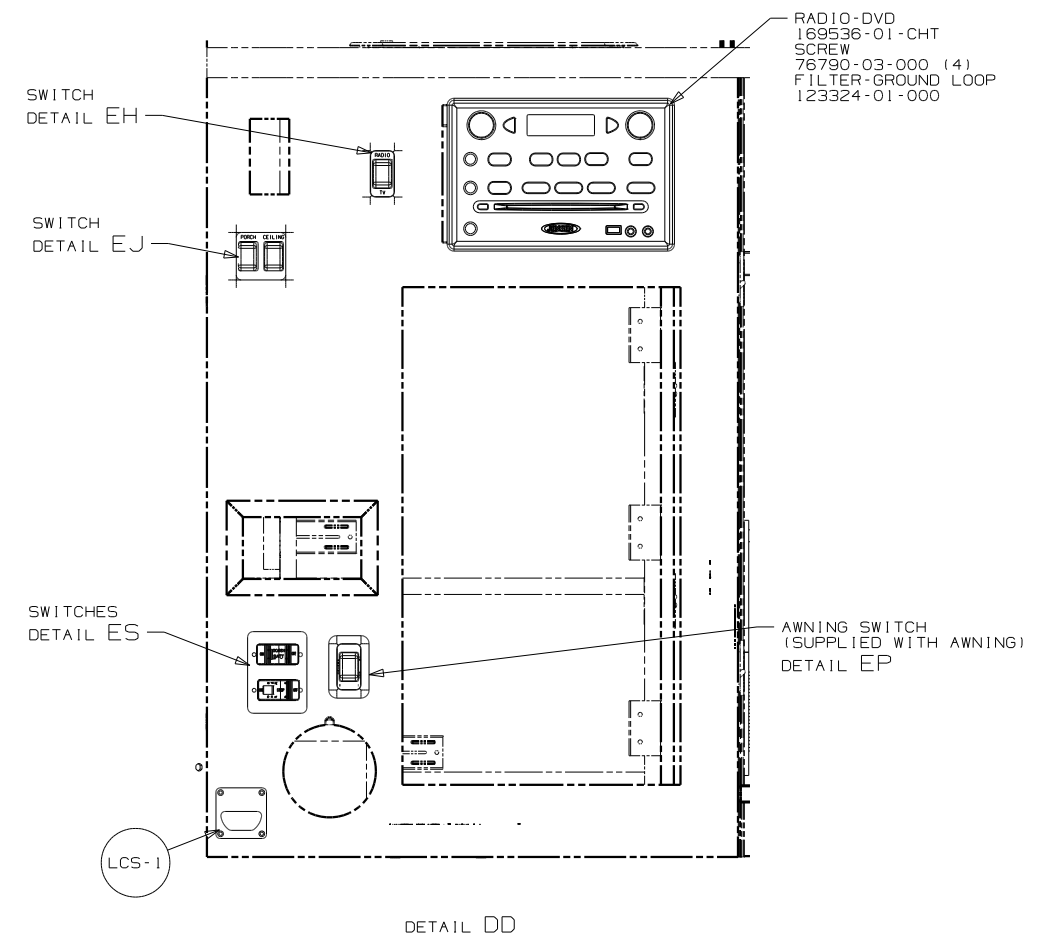

DETAIL DD

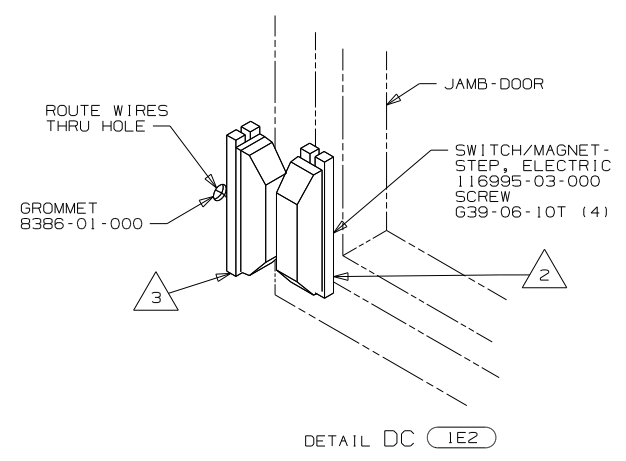

DETAIL DC 1E2


- NOTES:
- 4 SEE WIRING INSTL-BODY, 110V FOR ADDITIONAL INFORMATION.
 - 3 MOUNT SWITCH AND SPACER TO BLOCK ON JAMB. ADJUST HEIGHT TO MATCH MAGNET.
 - 2 MOUNT MAGNET USING PILOT HOLES IN SCREEN DOOR FRAME. MOUNT WITH MAGNET TOWARD SWITCH.
 - 1 FOR REFERENCE ONLY. SEE LOAD CENTER/ATS ASM FOR ADDITIONAL INFORMATION.

FOR ELECTRICAL TORQUE SPECIFICATIONS SEE DWG NO. 128783-01-000

FOR ELECTRICAL CALLOUTS SEE DWG NO. 121339-01-000

- 23R DRAINAGE SYSTEM/HEAT-PREWIRE
- 23T DRAINAGE SYSTEM-HEATED
- 1E2 ENTRANCE STEP-ELEC.
- 265 CODES/STANDARDS-CSA/CMVSS
- 1B1 CODES/STANDARDS USA

FIRST USED		10 H25T
DO NOT SCALE DRAWING		
TITLE:		WIRING INSTL-BODY, 12V
SHEET 4	PART NO	170334

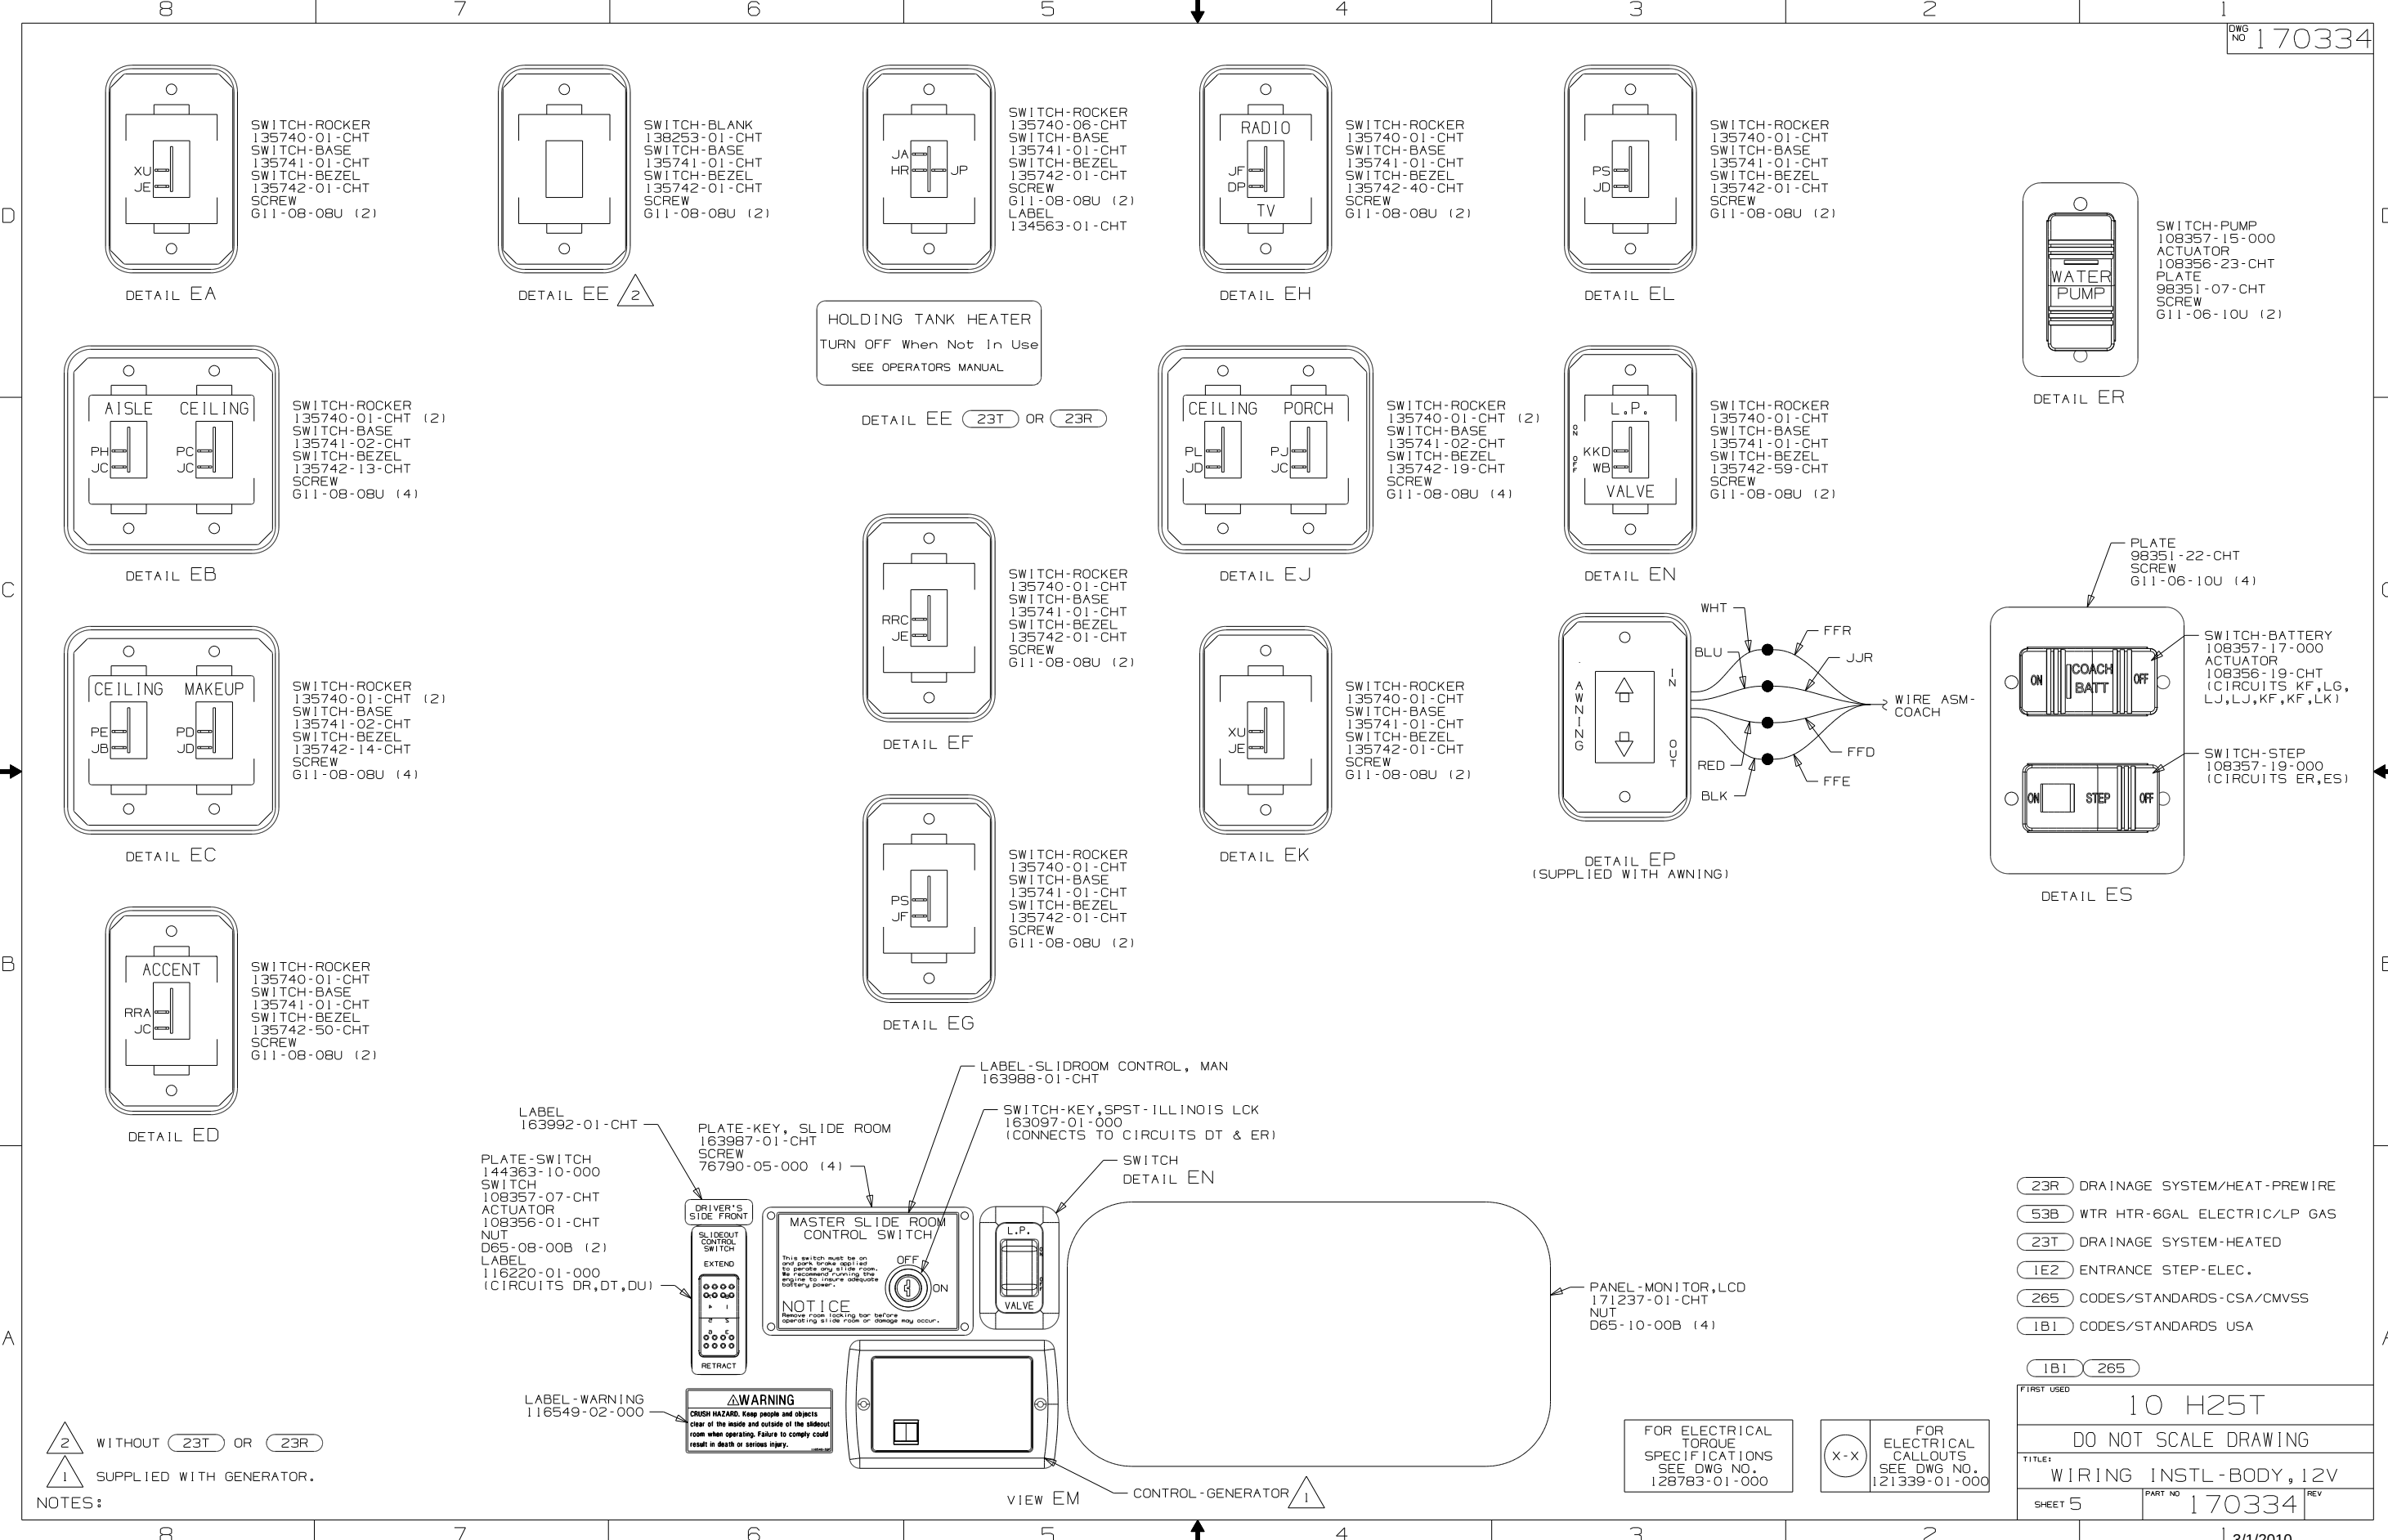

SATELLITE
ELEVATION
SENSOR
DETAIL FB

3 PIN HOUSING
FROM WIRE ASM-
ELEVATION SENSOR
DETAIL FB

2 PIN HOUSING
FROM WIRE ASM-ROOF

SPEAKER
160867-01-CHT (2)
SCREW
OG1208-12-170 (8)

LSH-3

HAL-4
6

BRACKET ANTENNA
GROUND

NF
FROM WIRE ASM-COACH

VIEW FA 255

DM-2 480 3

ANT-2 2

ANT-R 255

FA

- NOTES:
- 4 SENSOR SUPPLIED WITH SATELLITE ASSEMBLY.
 - 3 REMOVE ALL SHIPPING RESTRAINTS AND FIRMLY INSERT THE SUPPLIED PLUGS INTO THE APPROPRIATE SIZED HOLES AS SPECIFIED IN THE INSTALLATION PROCESS.
 - 2 SEE ANTENNA INSTALLATION MANUAL FOR CORRECT INSTALLATION PROCEDURE.
 - 1 WRAP BRACKET LEGS AROUND ANTENNA BASE.

FOR ELECTRICAL
TORQUE
SPECIFICATIONS
SEE DWG NO.
128783-01-000

FOR ELECTRICAL
CALLOUTS
SEE DWG NO.
121339-01-000

- 480 SATELLITE TV SYSTEM MANUAL
- 255 RADIO/AM/FM/CD/DVD, COACH
- 265 CODES/STANDARDS-CSA/CMVSS
- 1B1 CODES/STANDARDS USA

FIRST USED		10 H25T	
DO NOT SCALE DRAWING			
TITLE		WIRING INSTL-BODY, 12V	
SHEET 6	PART NO	170334	REV